



REVISIONS AFTER PROPOSAL			
STATION		DESCRIPTION	
NUMBER	DATE	STATION	DESCRIPTION

SDR PROCESSED	NHDDT	DATE	04-2015
NEW DESIGN	MJ	DATE	04-2016
SHEET CHECKED	BRC	DATE	02-2018
AS BUILT DETAILS		DATE	

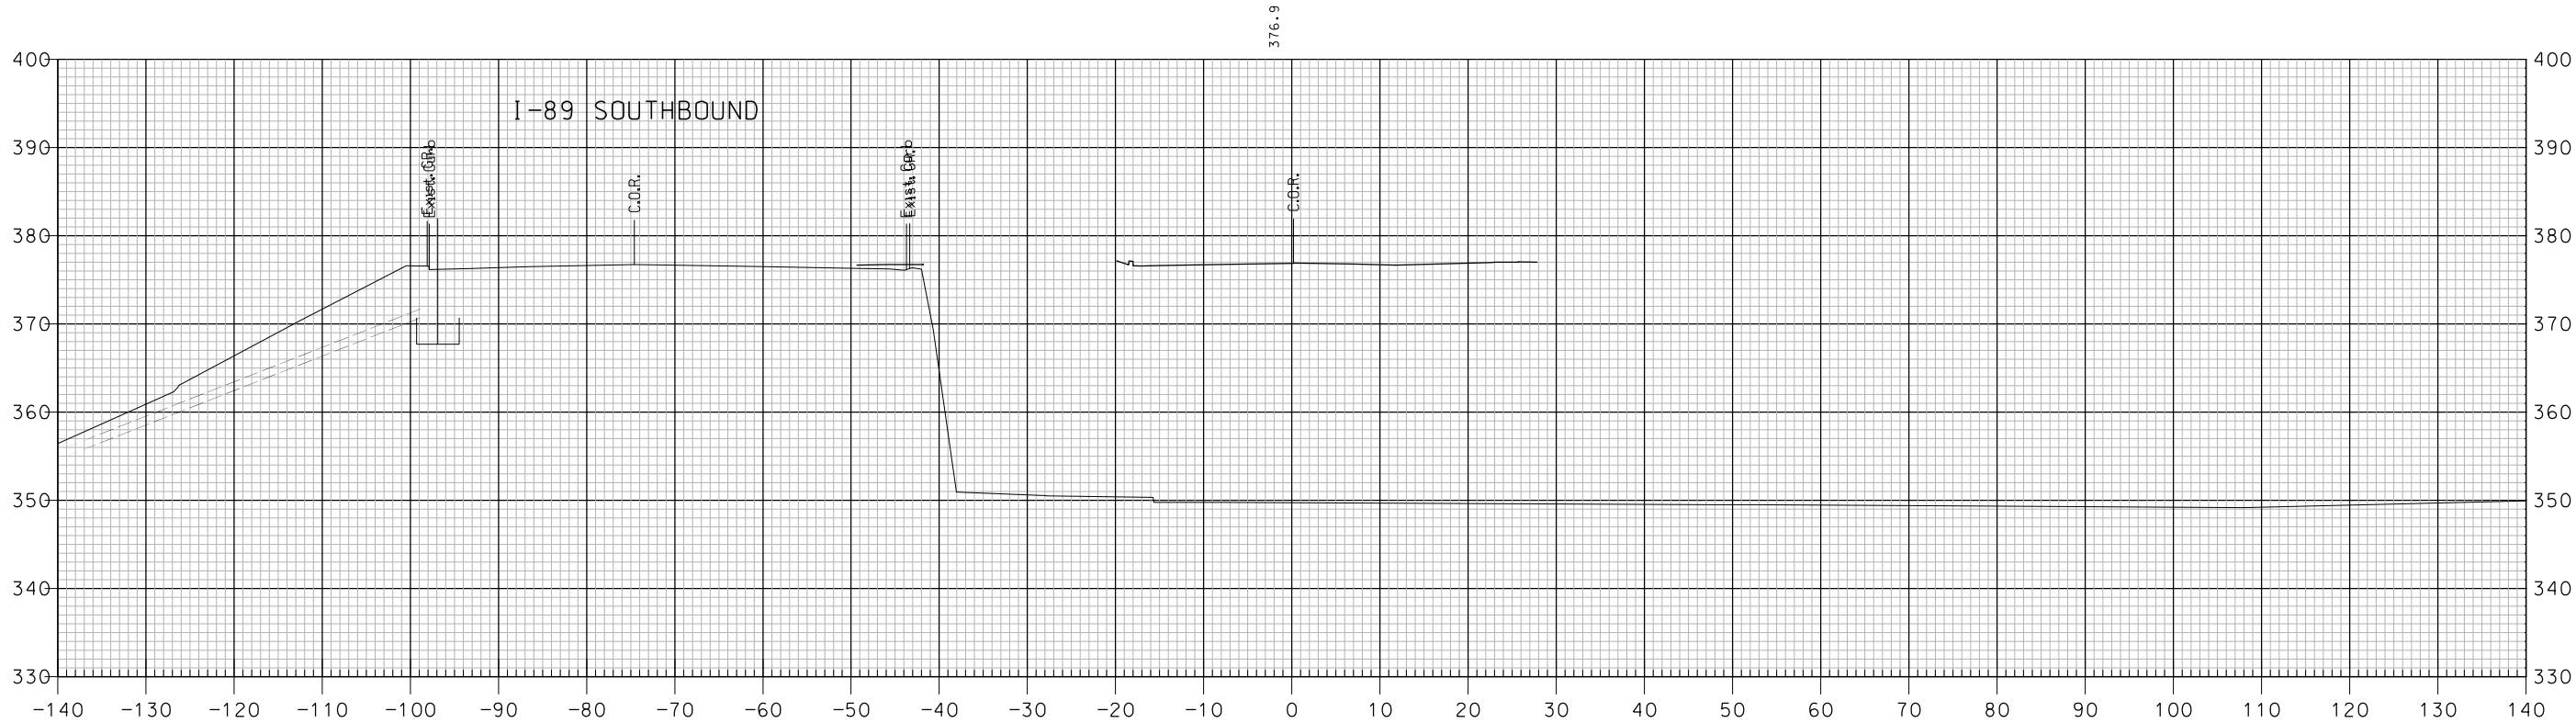

801+50

- NOTES:
1. I-89 SOUTHBOUND IS SHOWN FOR INFORMATION ONLY. SEE I-89 SOUTHBOUND CROSS SECTIONS FOR DETAILS.
 2. THE QML BETWEEN I-89 NORTHBOUND AND I-89 SOUTHBOUND BEGINS NORTH OF THE PLAZA CONNECTOR ROAD AT STA 710+53.6 TO STA 745+00.00 AND RUNS ALONG I-89 SOUTHBOUND MEDIAN EDGE OF PROPOSED PAVEMENT EXCEPT WHEN CONCRETE MEDIAN BARRIER IS PROPOSED FROM STA 713+50 TO STA 742+78. IN AREAS USING CONCRETE MEDIAN BARRIER, THE QML RUNS ALONG THE NORTHBOUND SIDE OF THE BARRIER.
 3. THE SOUTHBOUND AND NORTHBOUND MEDIAN DIVERSIONS ARE SHOWN AS DASHED LINES AND ARE PROVIDED FOR INFORMATION ONLY.

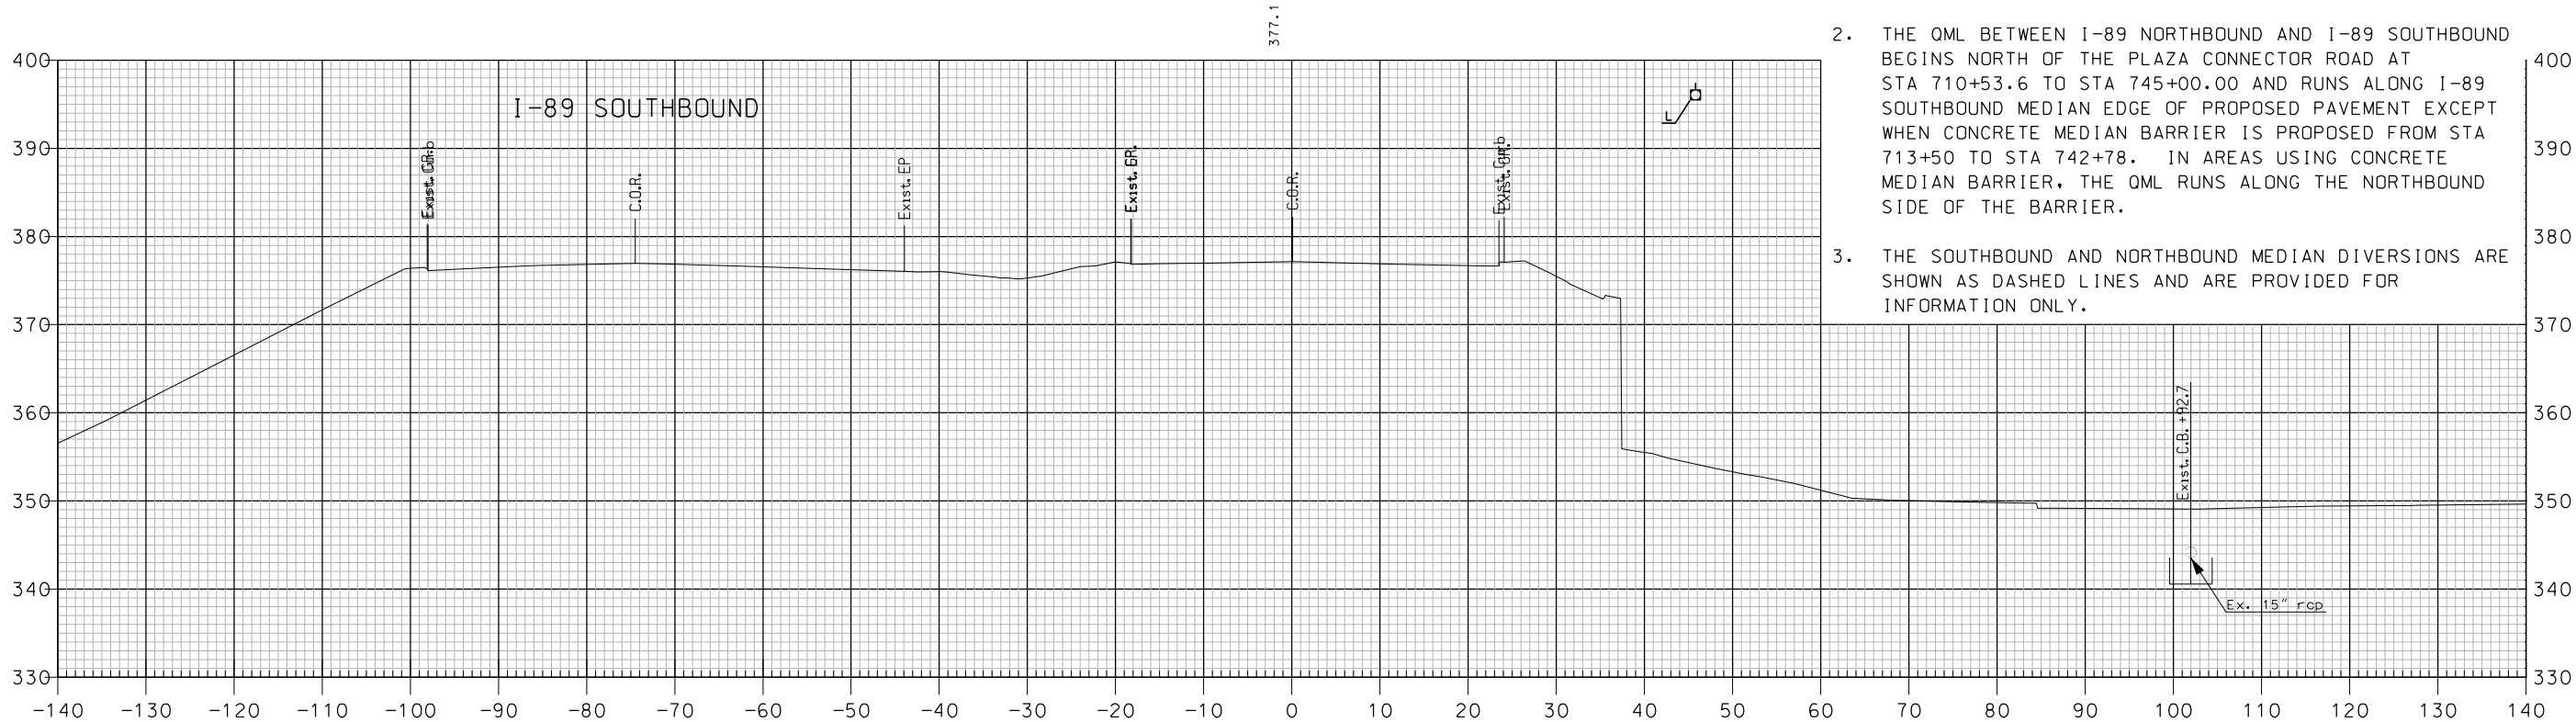


801+00

I-89 NORTHBOUND


SHEET TOTALS			
COMMON EXCAV.	- C.Y.	ROCK EXCAV.	- C.Y.
FILL	- C.Y.	MUCK EXCAV.	- C.Y.
DGN	STATE PROJECT NO.	SHEET NO.	TOTAL SHEETS
16148NB X-SECT	16148	238	600

REVISIONS AFTER PROPOSAL			
NUMBER	DATE	STATION	DESCRIPTION

SDR PROCESSED	NHDDT	DATE	04-2015
NEW DESIGN	MJ	DATE	04-2016
SHEET CHECKED	BRC	DATE	02-2018
AS BUILT DETAILS		DATE	

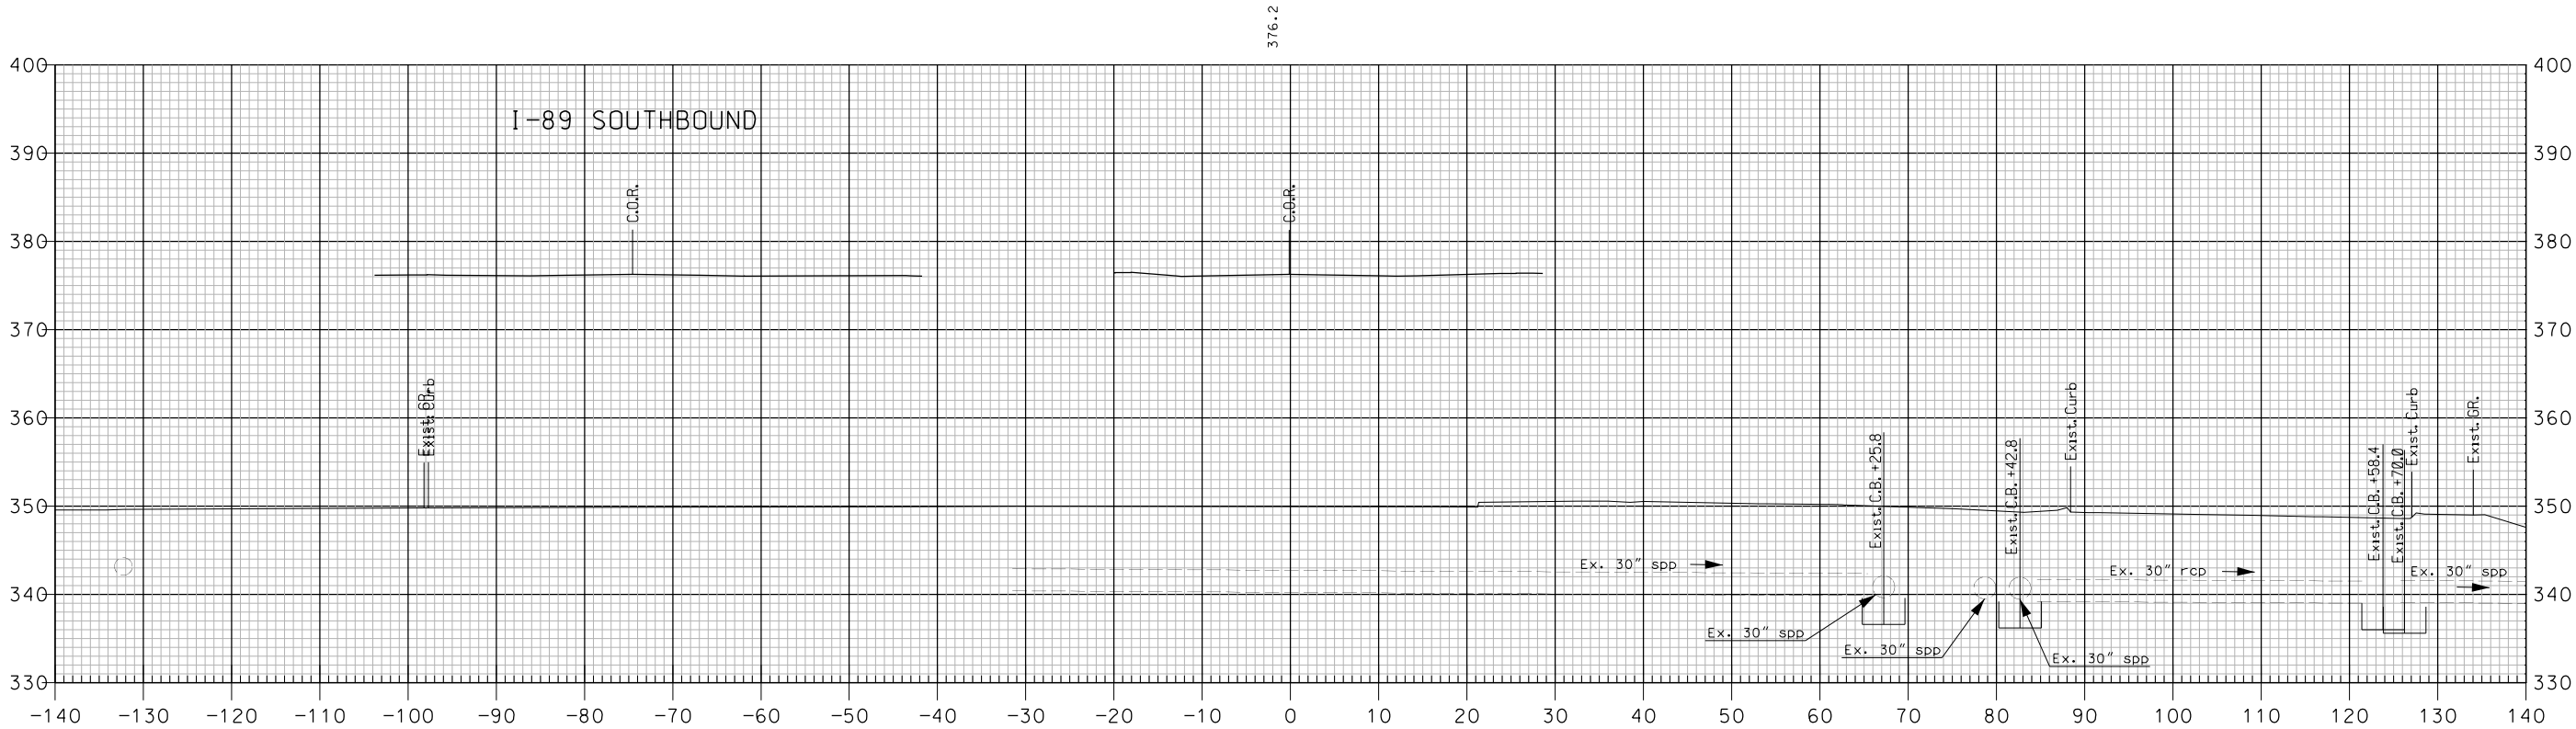

802+50

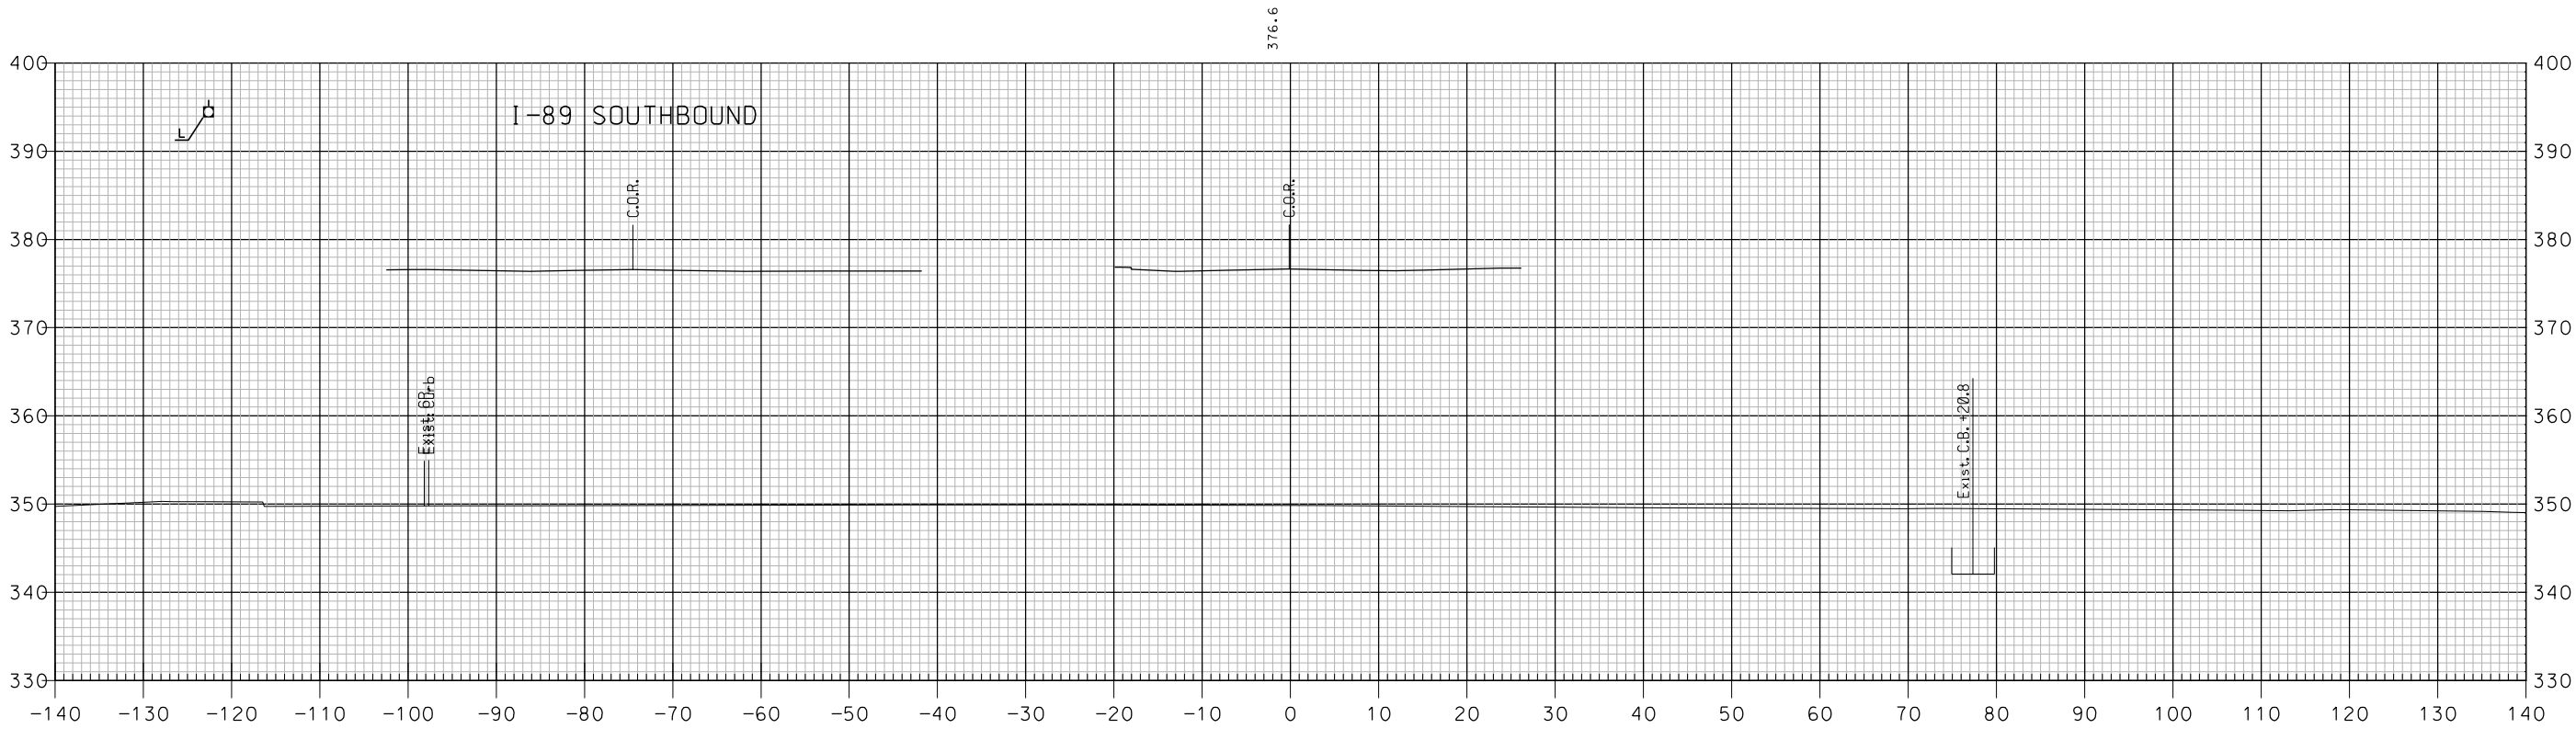


802+00


I-89 NORTHBOUND

SHEET TOTALS			
COMMON EXCAV.	— C.Y.	ROCK EXCAV.	— C.Y.
FILL	— C.Y.	MUCK EXCAV.	— C.Y.
DGN	STATE PROJECT NO.	SHEET NO.	TOTAL SHEETS
16148NB X-SECT	16148	239	600

SDR PROCESSED	NHDDOT	REVISIONS AFTER PROPOSAL			
		NUMBER	DATE	STATION	DESCRIPTION
NEW DESIGN	MJ		DATE 04-2016		
SHEET CHECKED	BRC		DATE 02-2018		
AS BUILT DETAILS			DATE		

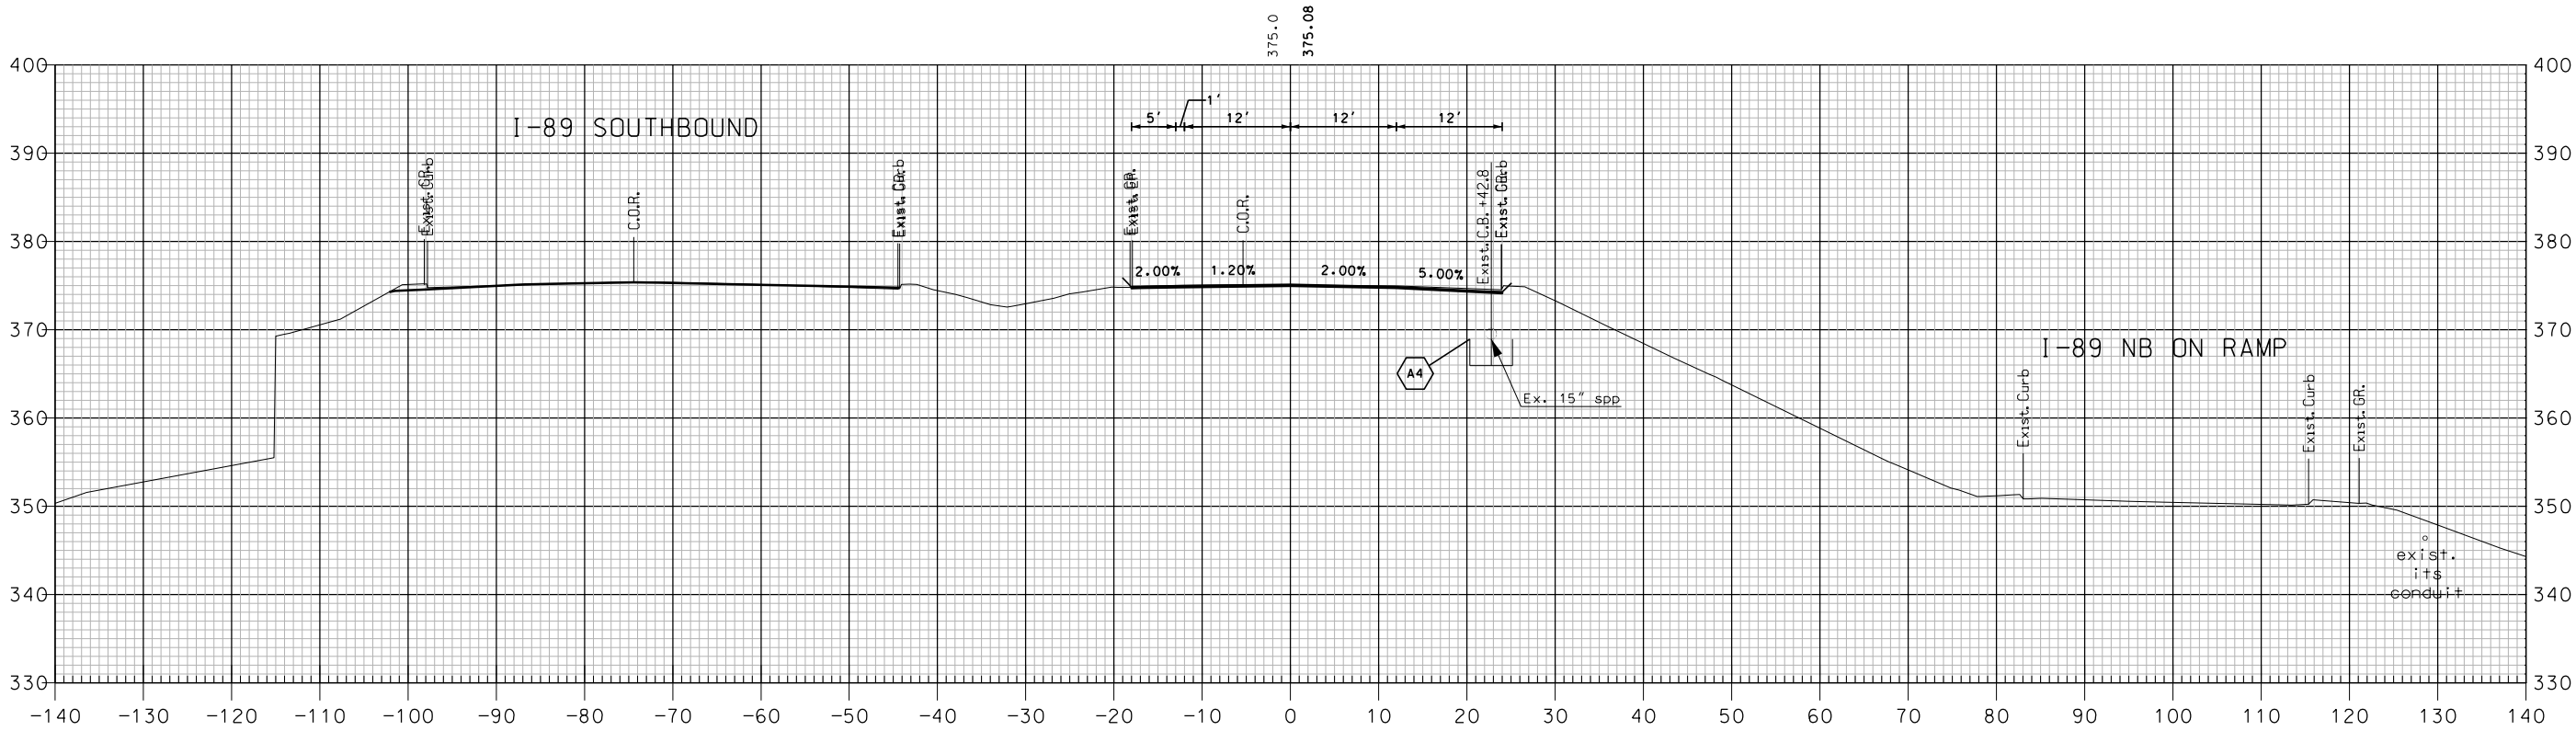

803+50

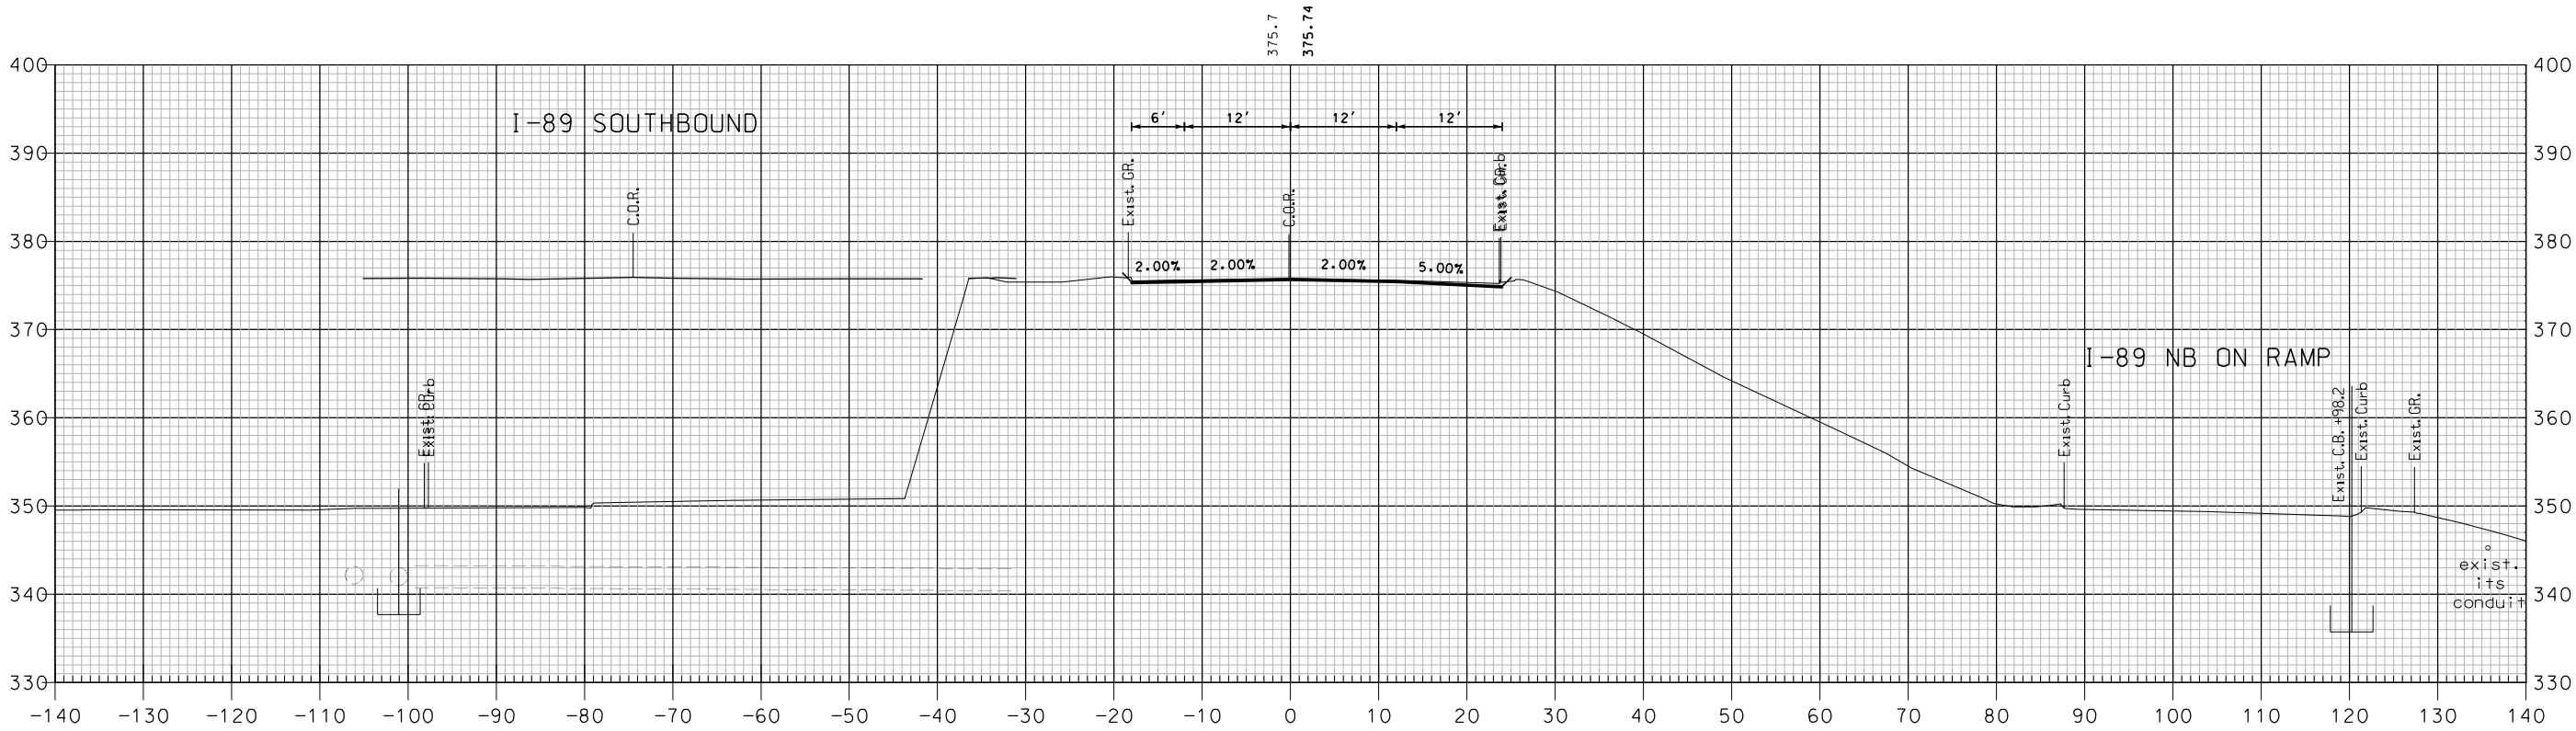



803+00

I-89 NORTHBOUND

SHEET TOTALS			
COMMON EXCAV.	9.3	C.Y.	ROCK EXCAV. — C.Y.
FILL	0.0	C.Y.	MUCK EXCAV. — C.Y.
DGN	STATE PROJECT NO.	SHEET NO.	TOTAL SHEETS
16148NB X-SECT	16148	240	600

SDR PROCESSED		NIHDT	DATE	04-2015
NEW DESIGN		MJ	DATE	04-2016
SHEET CHECKED		BRC	DATE	02-2018
AS BUILT DETAILS				
DATE				


REVISIONS AFTER PROPOSAL		
NUMBER	DATE	STATION

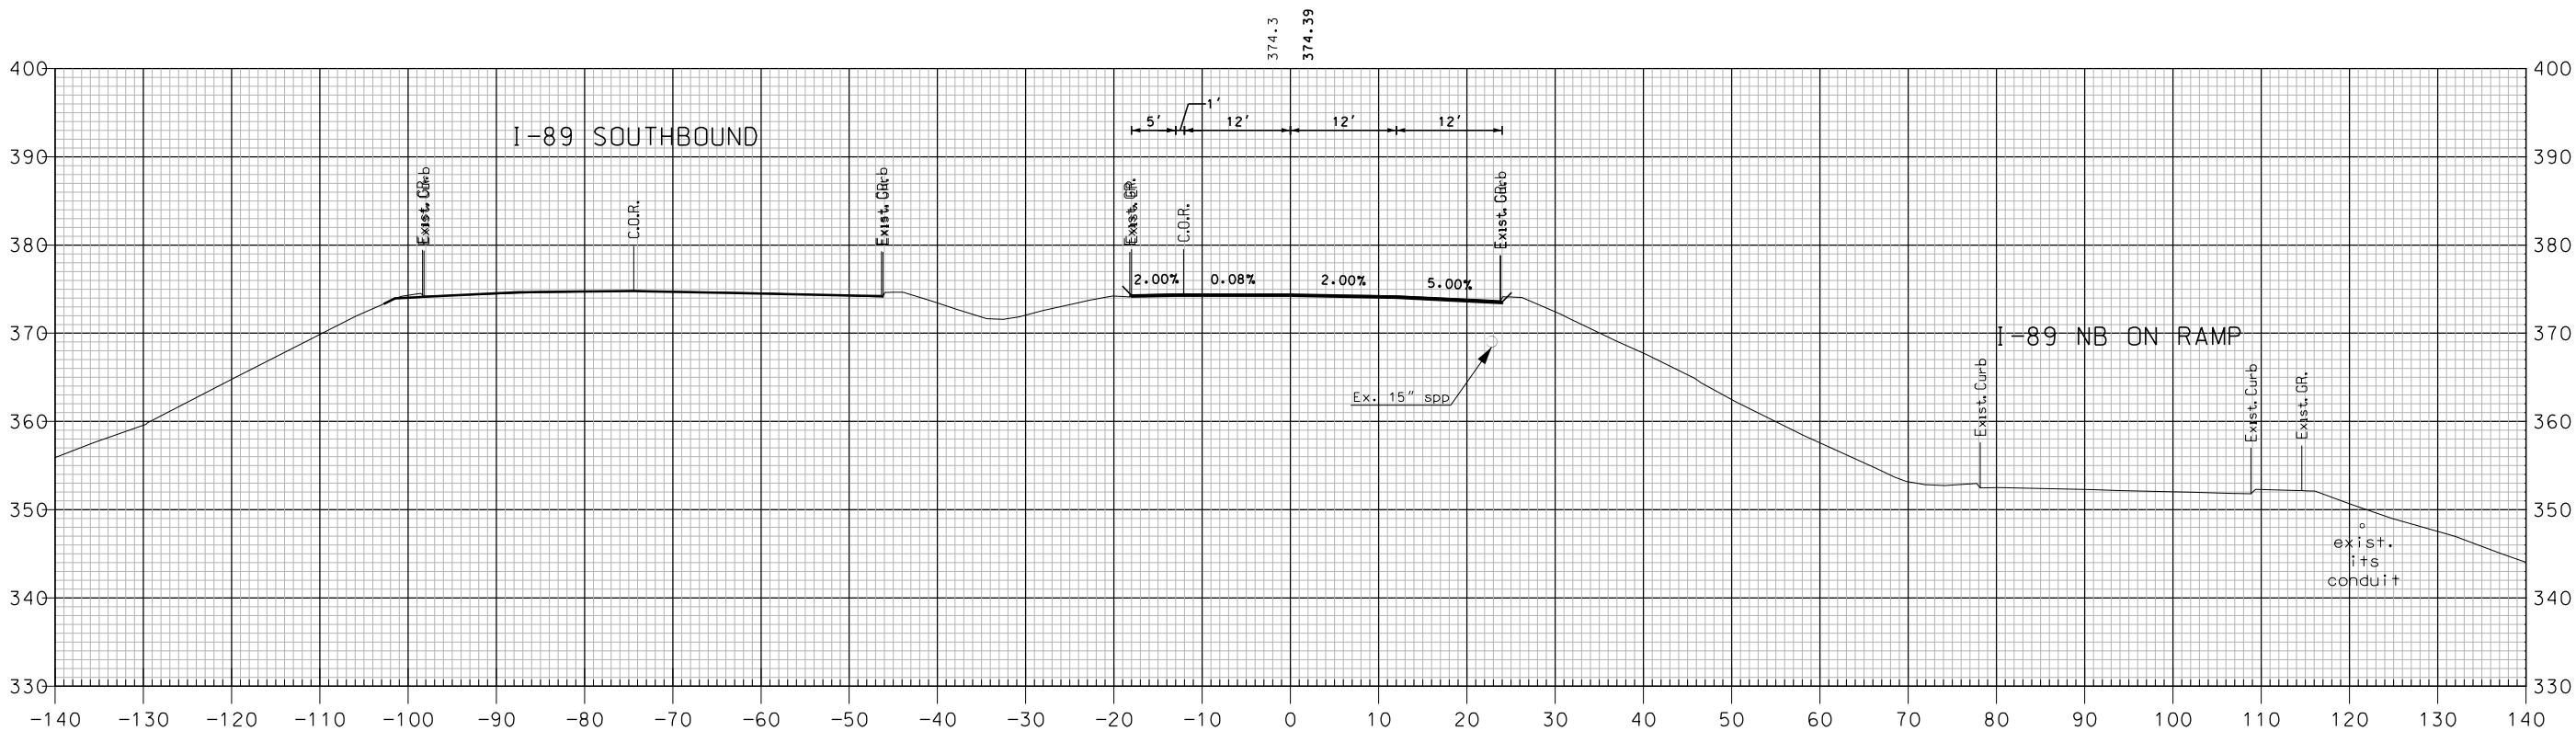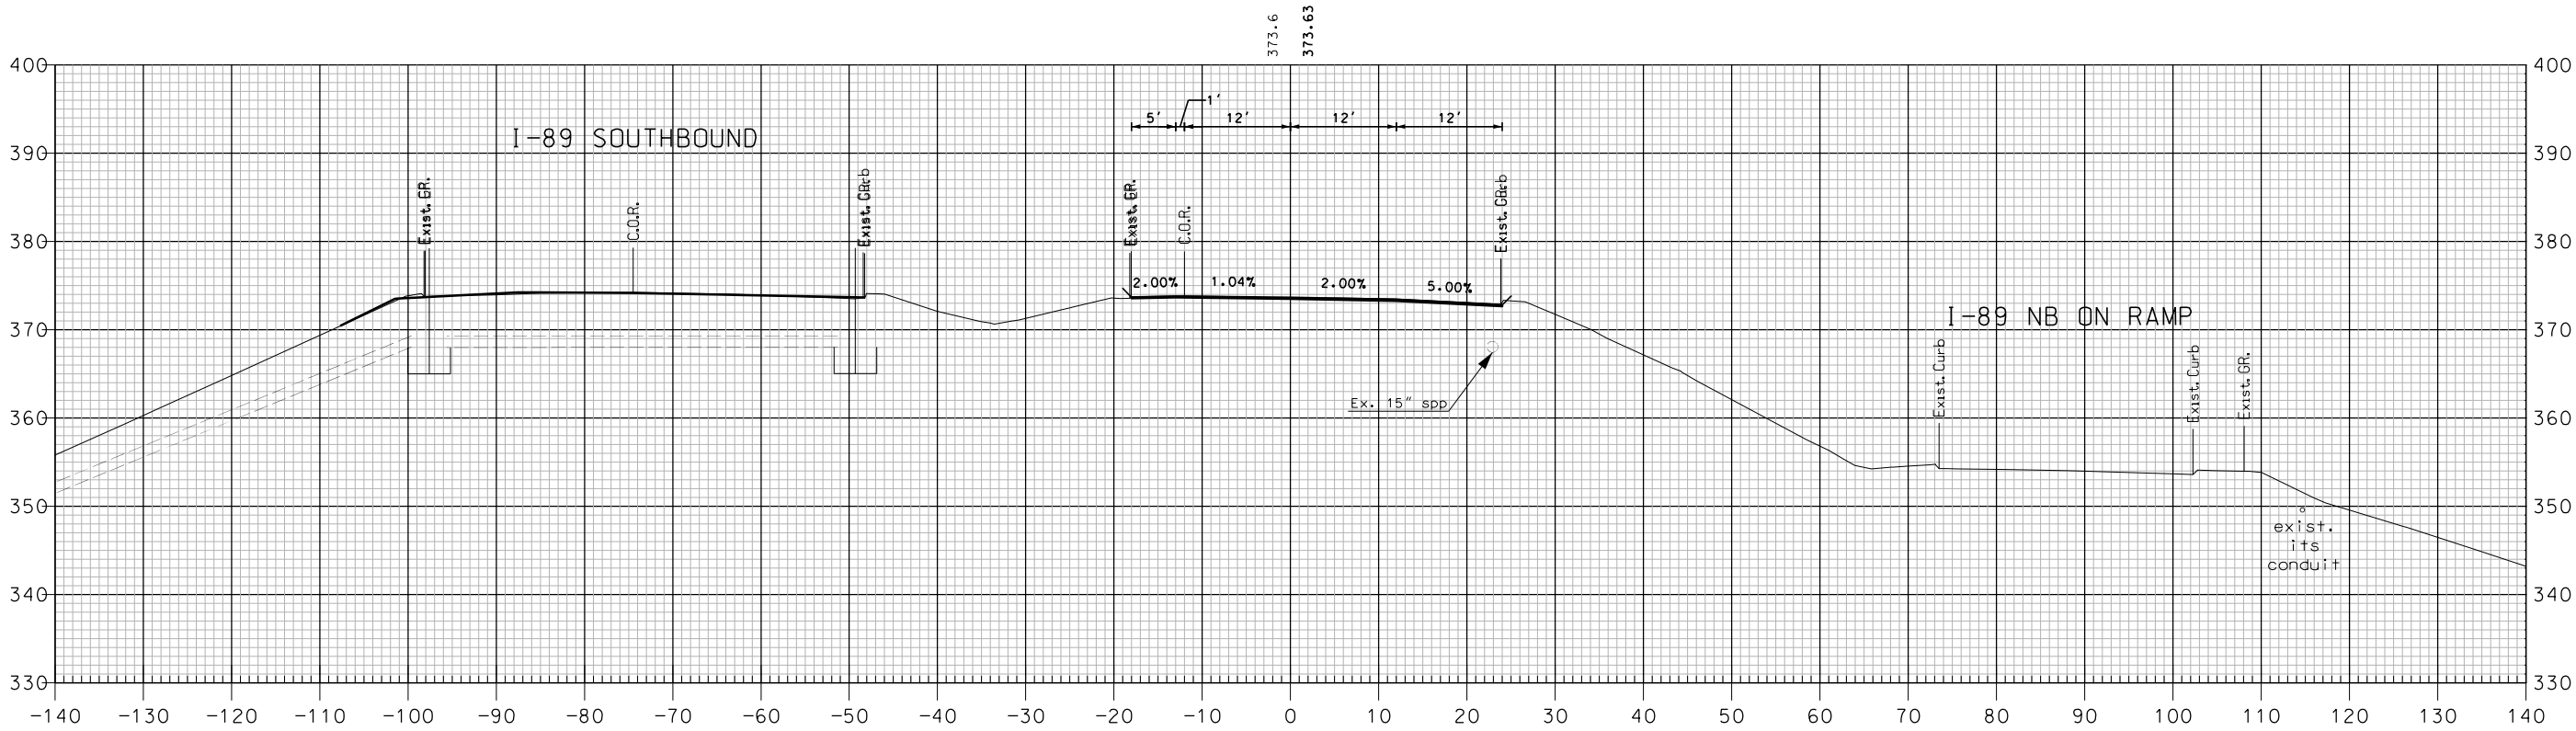

SHEET TOTALS			
COMMON EXCAV.	5.8 C.Y.	ROCK EXCAV.	— C.Y.
FILL	0.0 C.Y.	MUCK EXCAV.	— C.Y.
DGN	STATE PROJECT NO.	SHEET NO.	TOTAL SHEETS
16148NB X-SECT	16148	241	600

REVISIONS AFTER PROPOSAL			
NUMBER	DATE	STATION	DESCRIPTION


SDR PROCESSED	NHDDT	DATE	04-2015
NEW DESIGN	MJ	DATE	04-2016
SHEET CHECKED	BRC	DATE	02-2018
AS BUILT DETAILS		DATE	

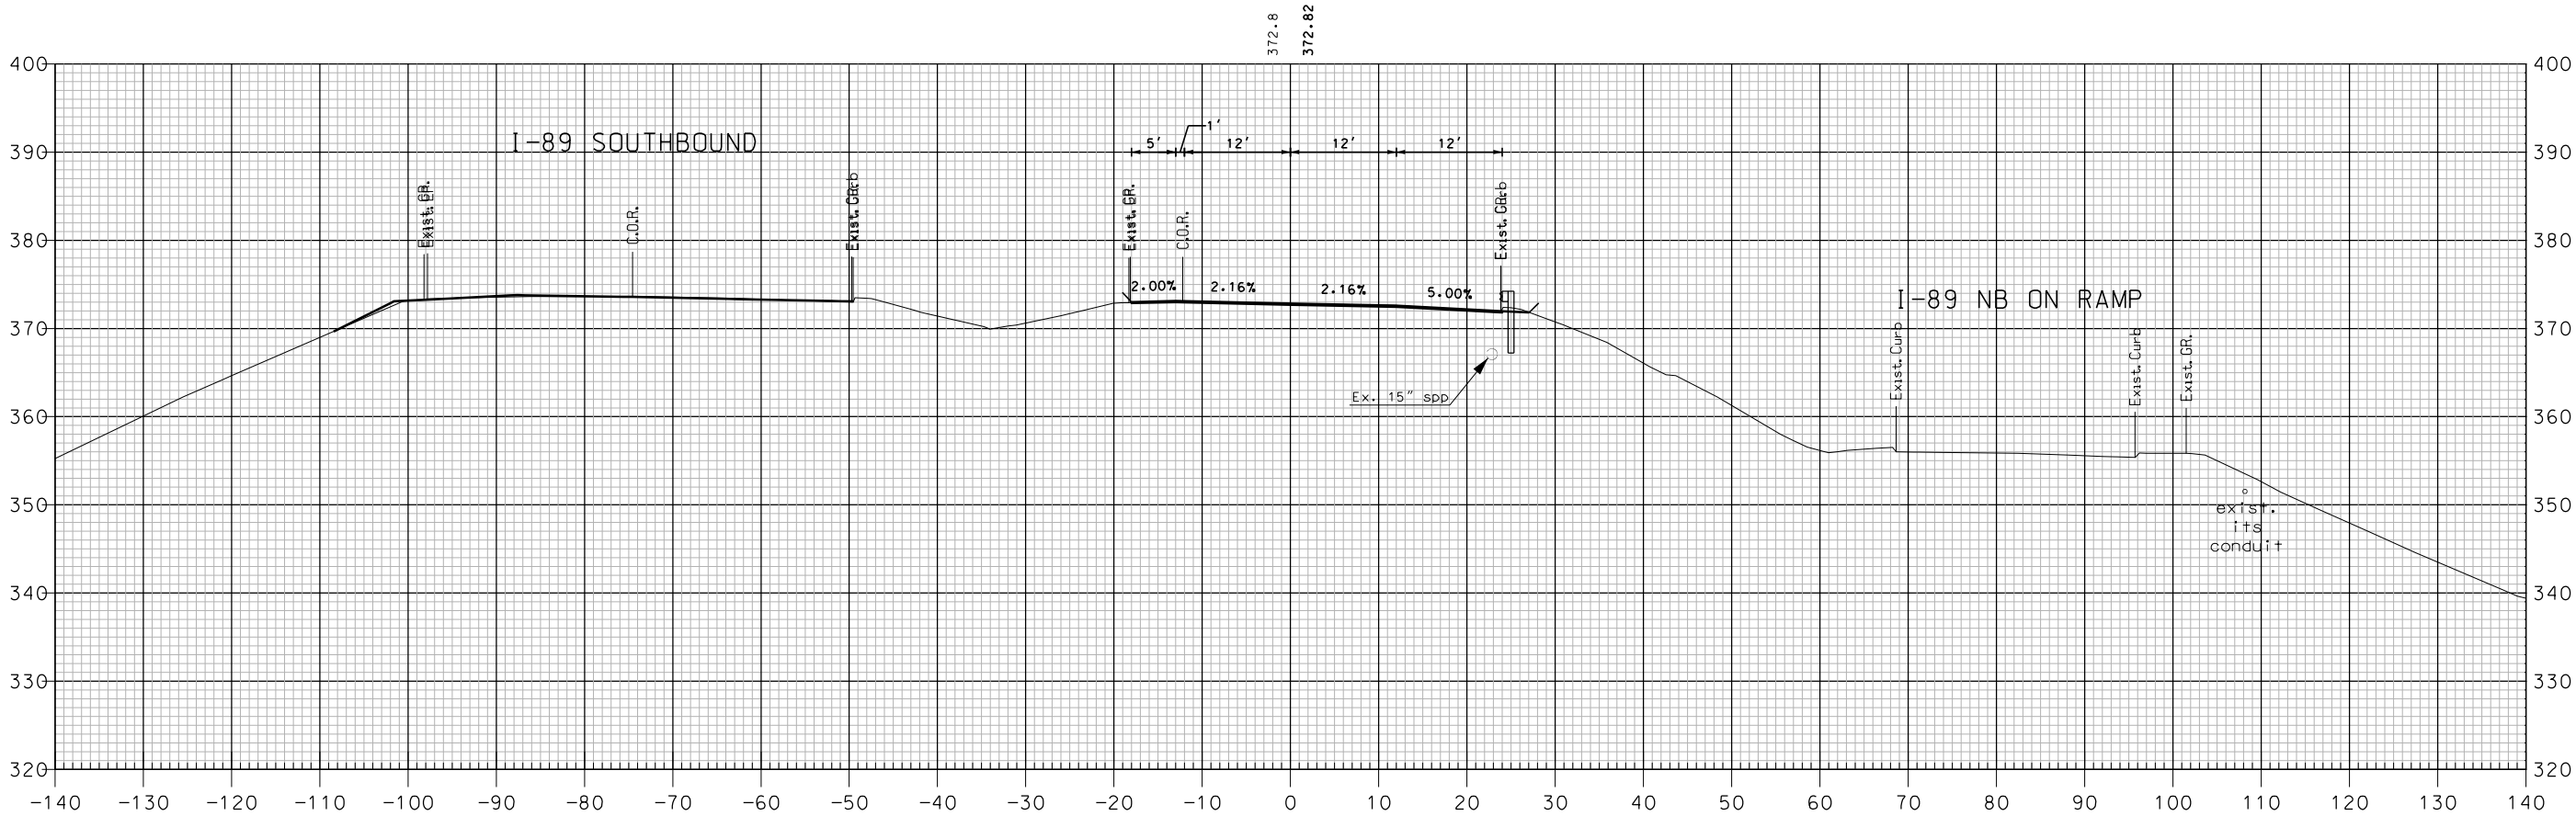

SHEET TOTALS			
COMMON EXCAV.	6.9 C.Y.	ROCK EXCAV.	— C.Y.
FILL	0.0 C.Y.	MUCK EXCAV.	— C.Y.
DGN	STATE PROJECT NO.	SHEET NO.	TOTAL SHEETS
16148NB X-SECT	16148	242	600

REVISIONS AFTER PROPOSAL			
NUMBER	DATE	STATION	DESCRIPTION

SDR PROCESSED	NHDDT	DATE	04-2015
NEW DESIGN	MJ	DATE	04-2016
SHEET CHECKED	BRC	DATE	02-2018
AS BUILT DETAILS		DATE	

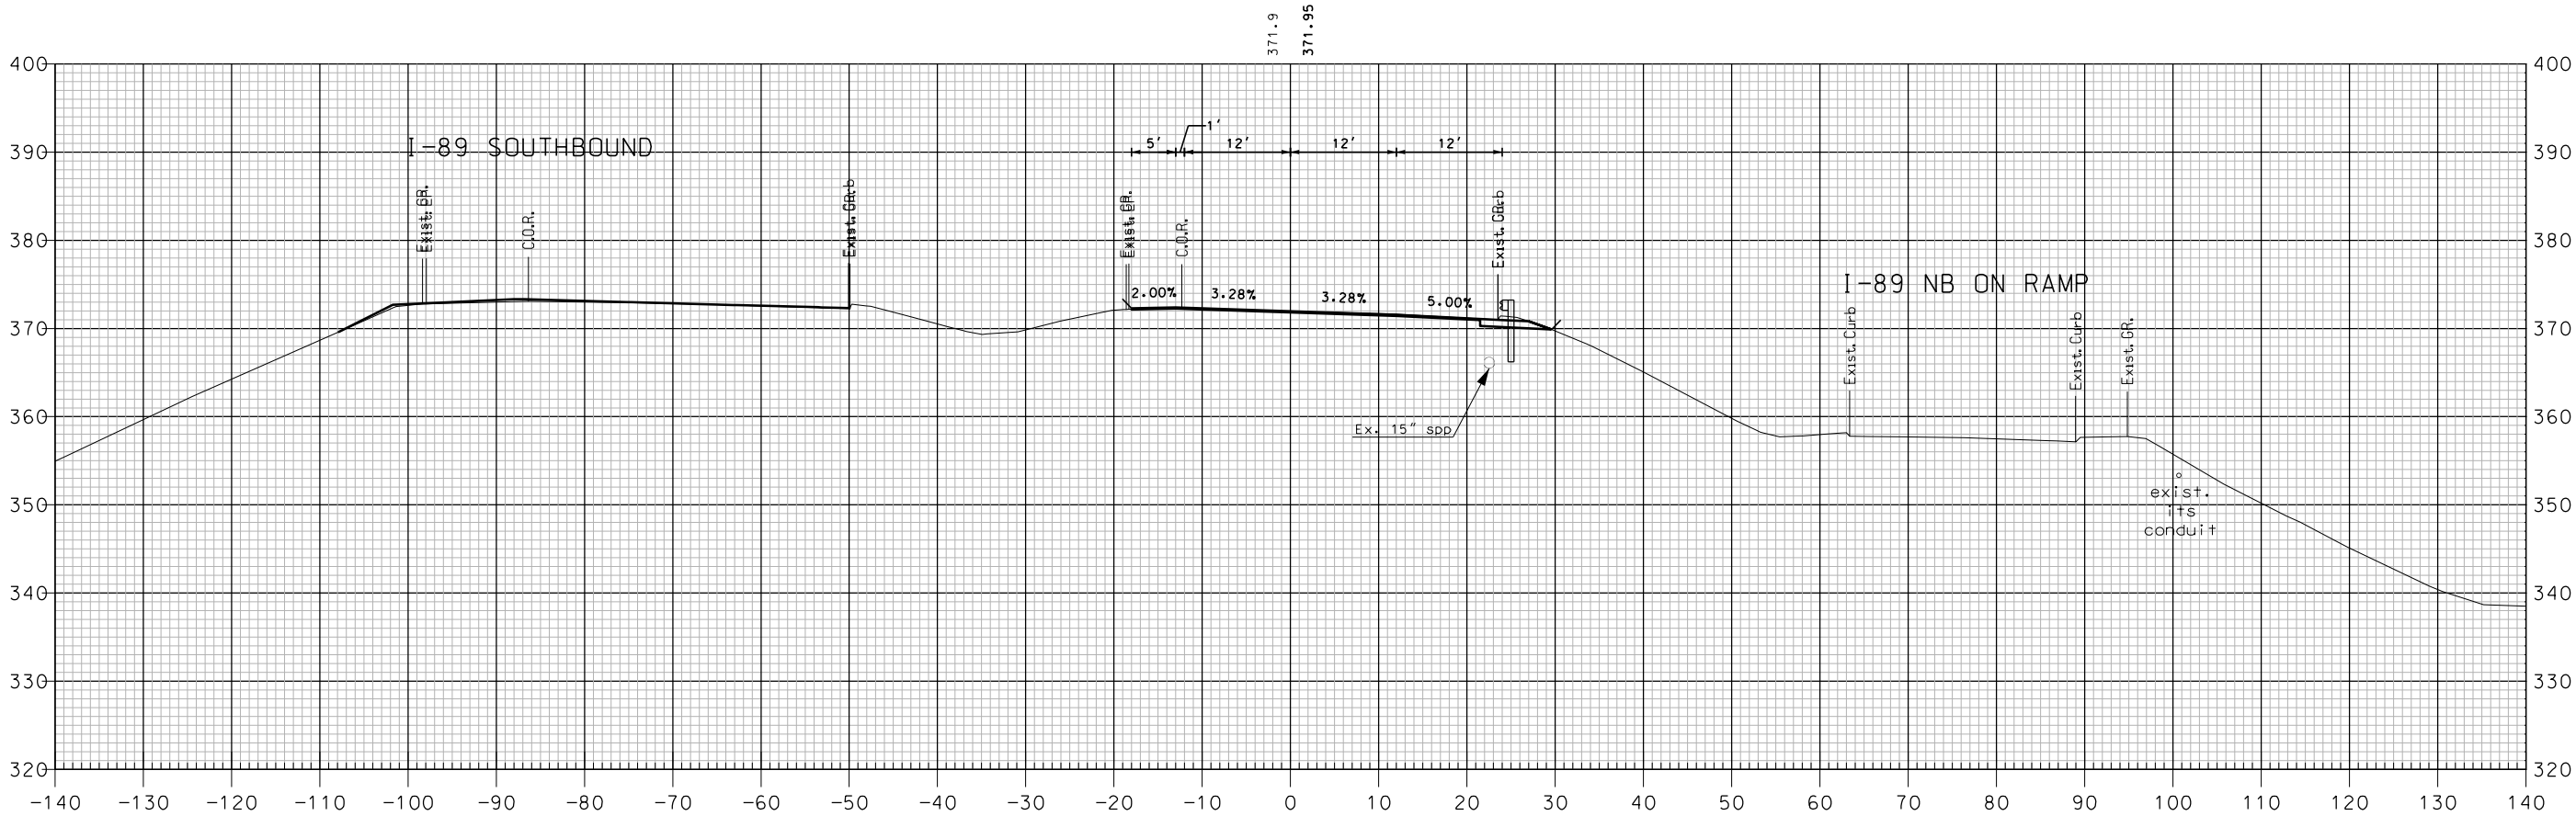


805+50

I-89 NORTHBOUND

SHEET TOTALS			
COMMON EXCAV.	12.3 C.Y.	ROCK EXCAV.	— C.Y.
FILL	0.0 C.Y.	MUCK EXCAV.	— C.Y.
DGN	STATE PROJECT NO.	SHEET NO.	TOTAL SHEETS
16148NB X-SECT	16148	243	600

REVISIONS AFTER PROPOSAL			
NUMBER	DATE	STATION	DESCRIPTION


SDR PROCESSED	NHDDT	DATE	04-2015
NEW DESIGN	MJ	DATE	04-2016
SHEET CHECKED	BRC	DATE	02-2018
AS BUILT DETAILS		DATE	

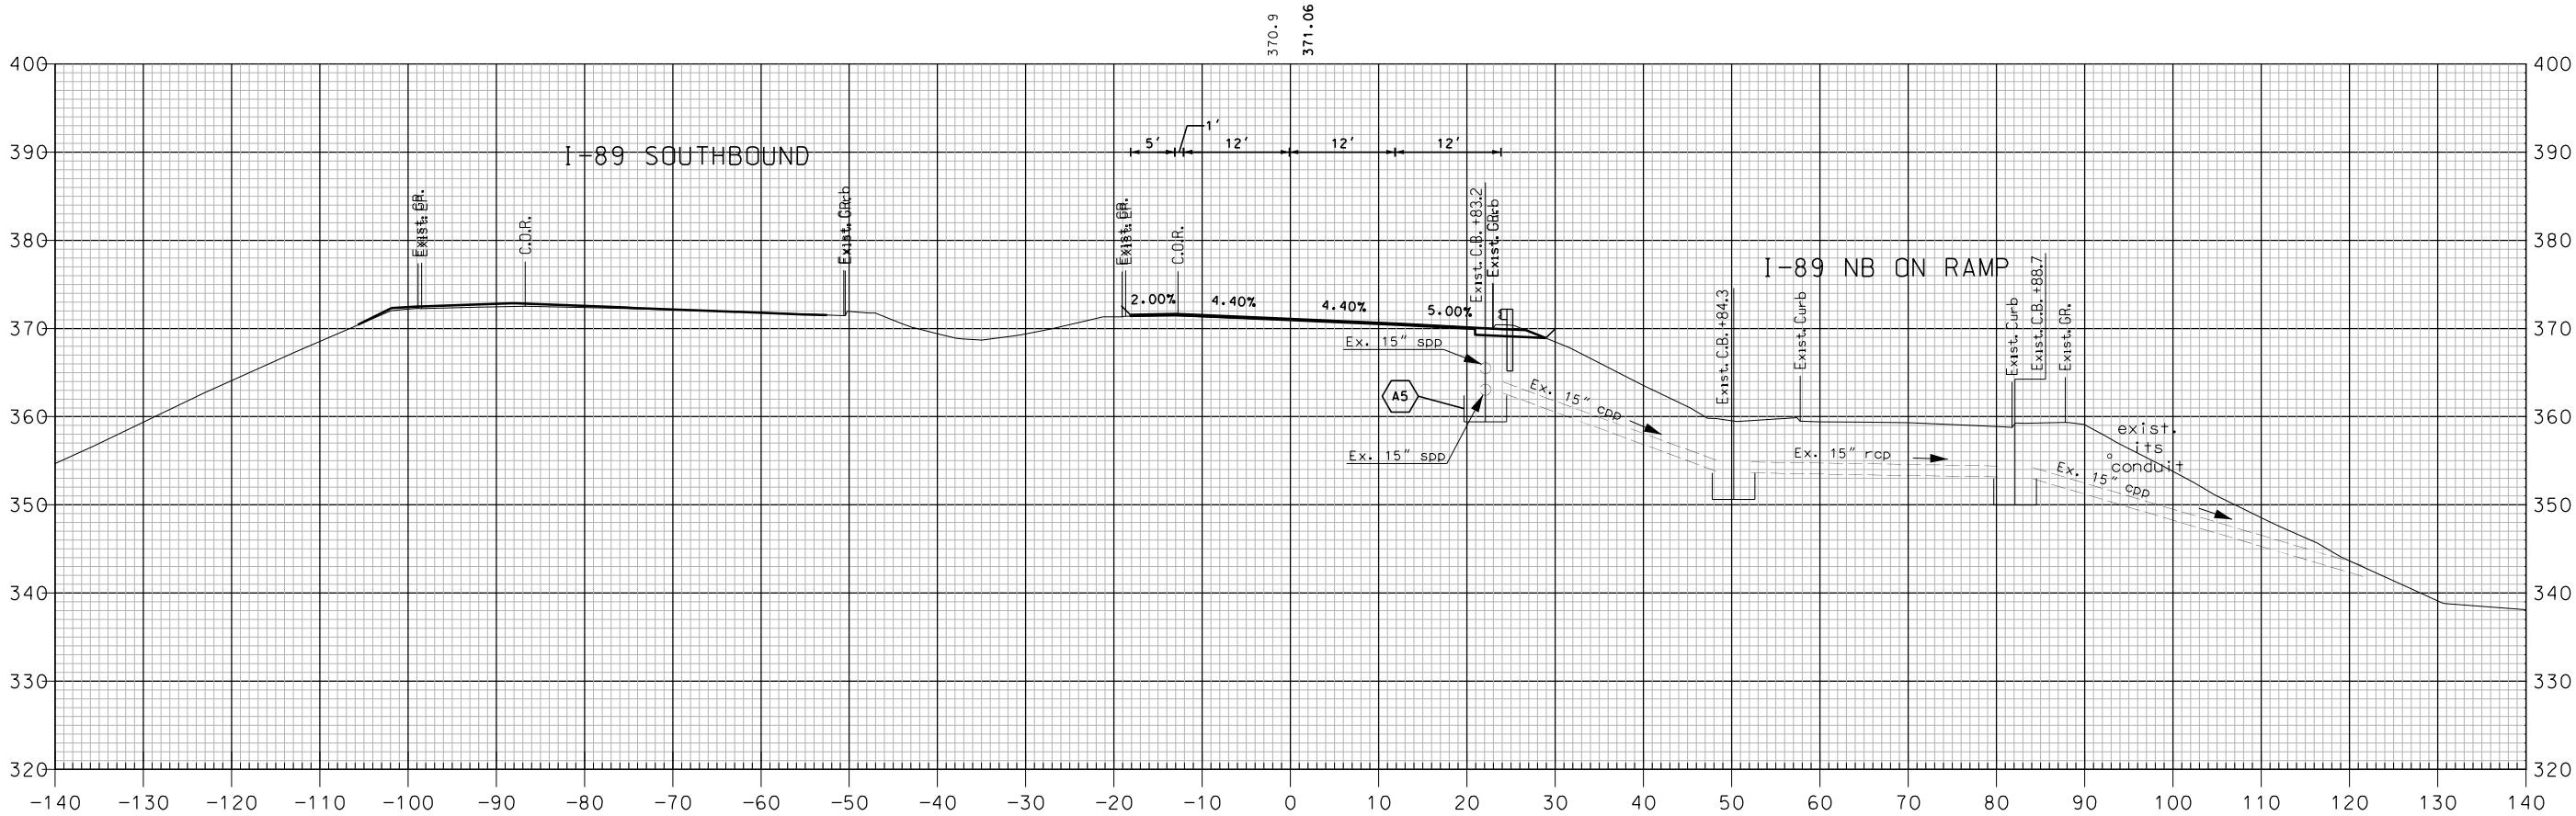

SHEET TOTALS			
COMMON EXCAV.	11.9 C.Y.	ROCK EXCAV.	— C.Y.
FILL	4.8 C.Y.	MUCK EXCAV.	— C.Y.
DGN	STATE PROJECT NO.	SHEET NO.	TOTAL SHEETS
16148NB X-SECT	16148	244	600

NUMBER	DATE	REVISIONS AFTER PROPOSAL		DESCRIPTION
		STATION	STATION	

SDR PROCESSED	NH00T	DATE	04-2015
NEW DESIGN	MJ	DATE	04-2016
SHEET CHECKED	BRC	DATE	02-2018
AS BUILT DETAILS		DATE	

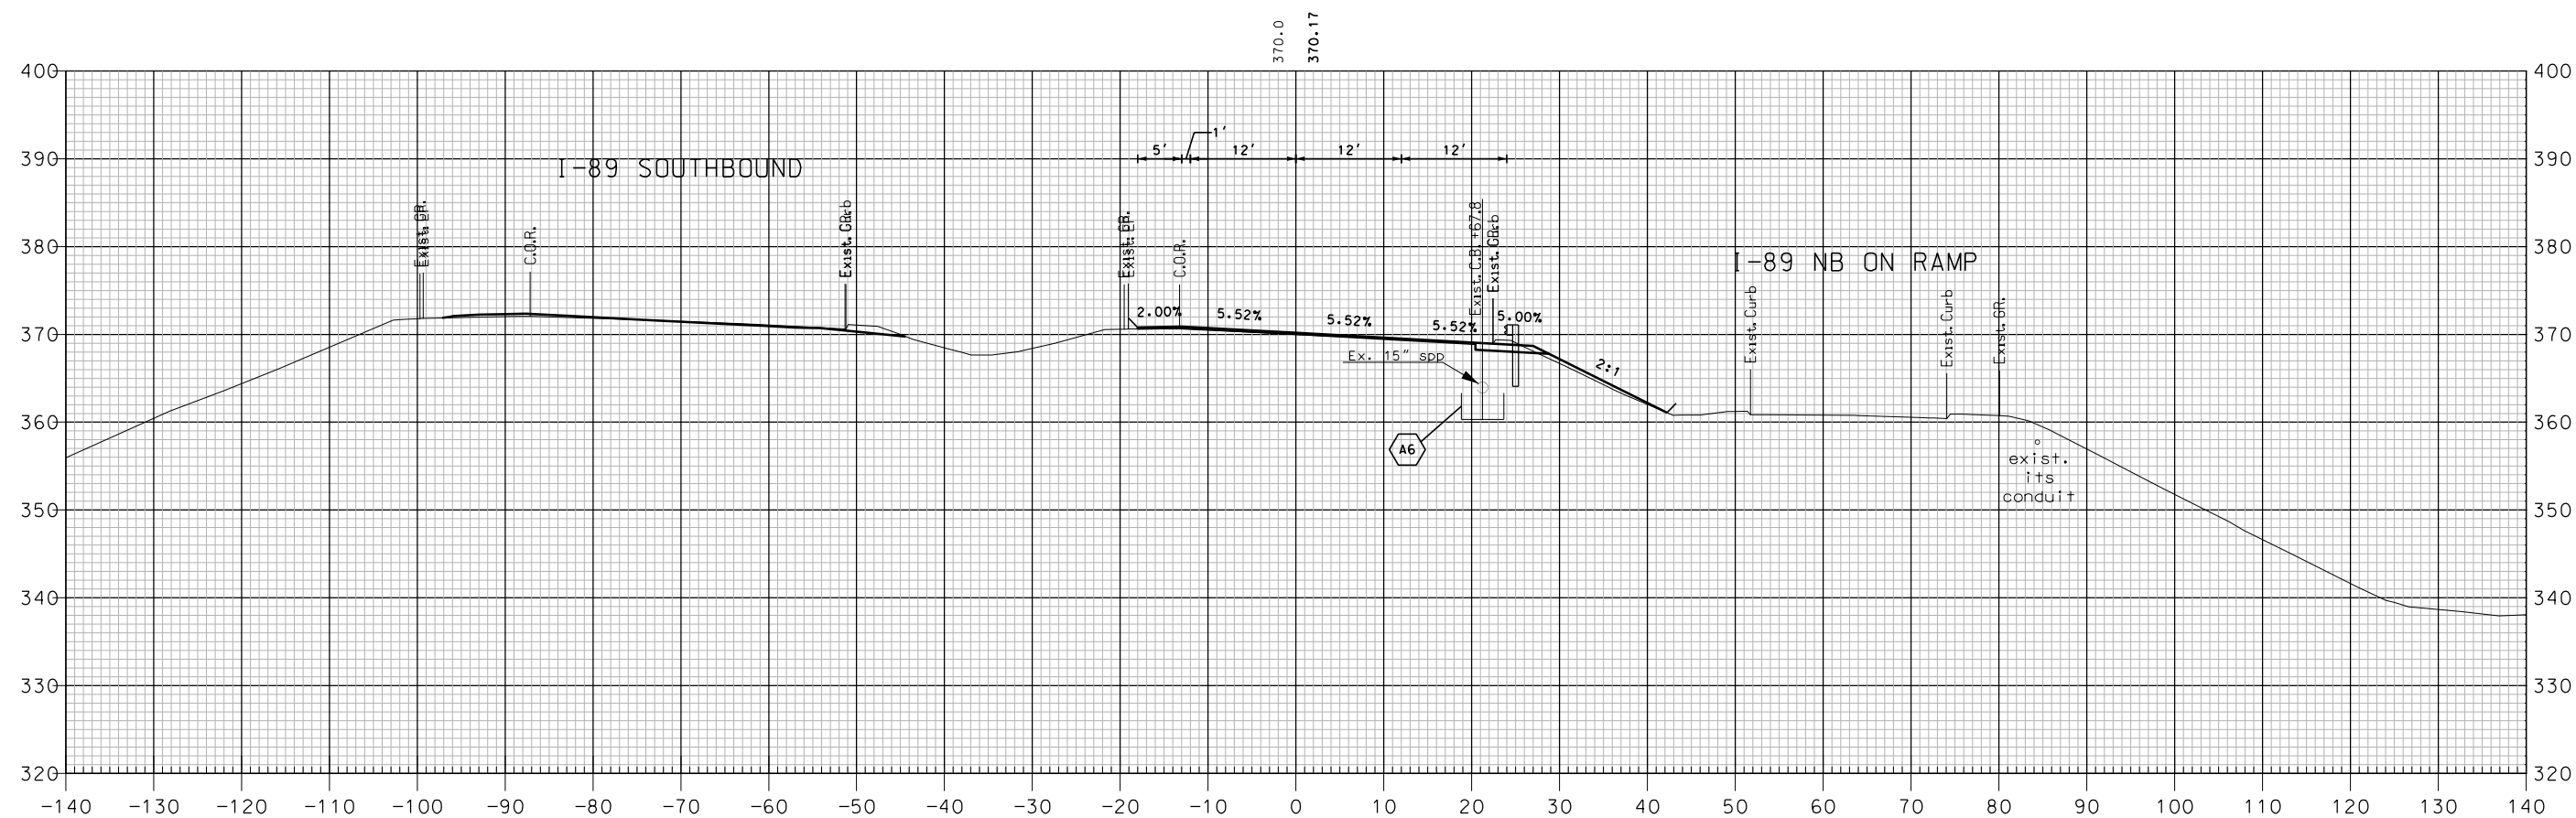


806+50

I-89 NORTHBOUND

SHEET TOTALS			
COMMON EXCAV. <u>9.8</u> C.Y.	ROCK EXCAV. <u>—</u> C.Y.		
FILL <u>12.5</u> C.Y.	MUCK EXCAV. <u>—</u> C.Y.		
DGN	STATE PROJECT NO.	SHEET NO.	TOTAL SHEETS
16148NB X-SECT	16148	245	600

SDR PROCESSED	NHDOT	DATE	04-2015
NEW DESIGN	MJ	DATE	04-2016
SHEET CHECKED	BRC	DATE	02-2018
AS BUILT DETAILS		DATE	

REVISIONS AFTER PROPOSAL				
NUMBER	DATE	STATION	DESCRIPTION	

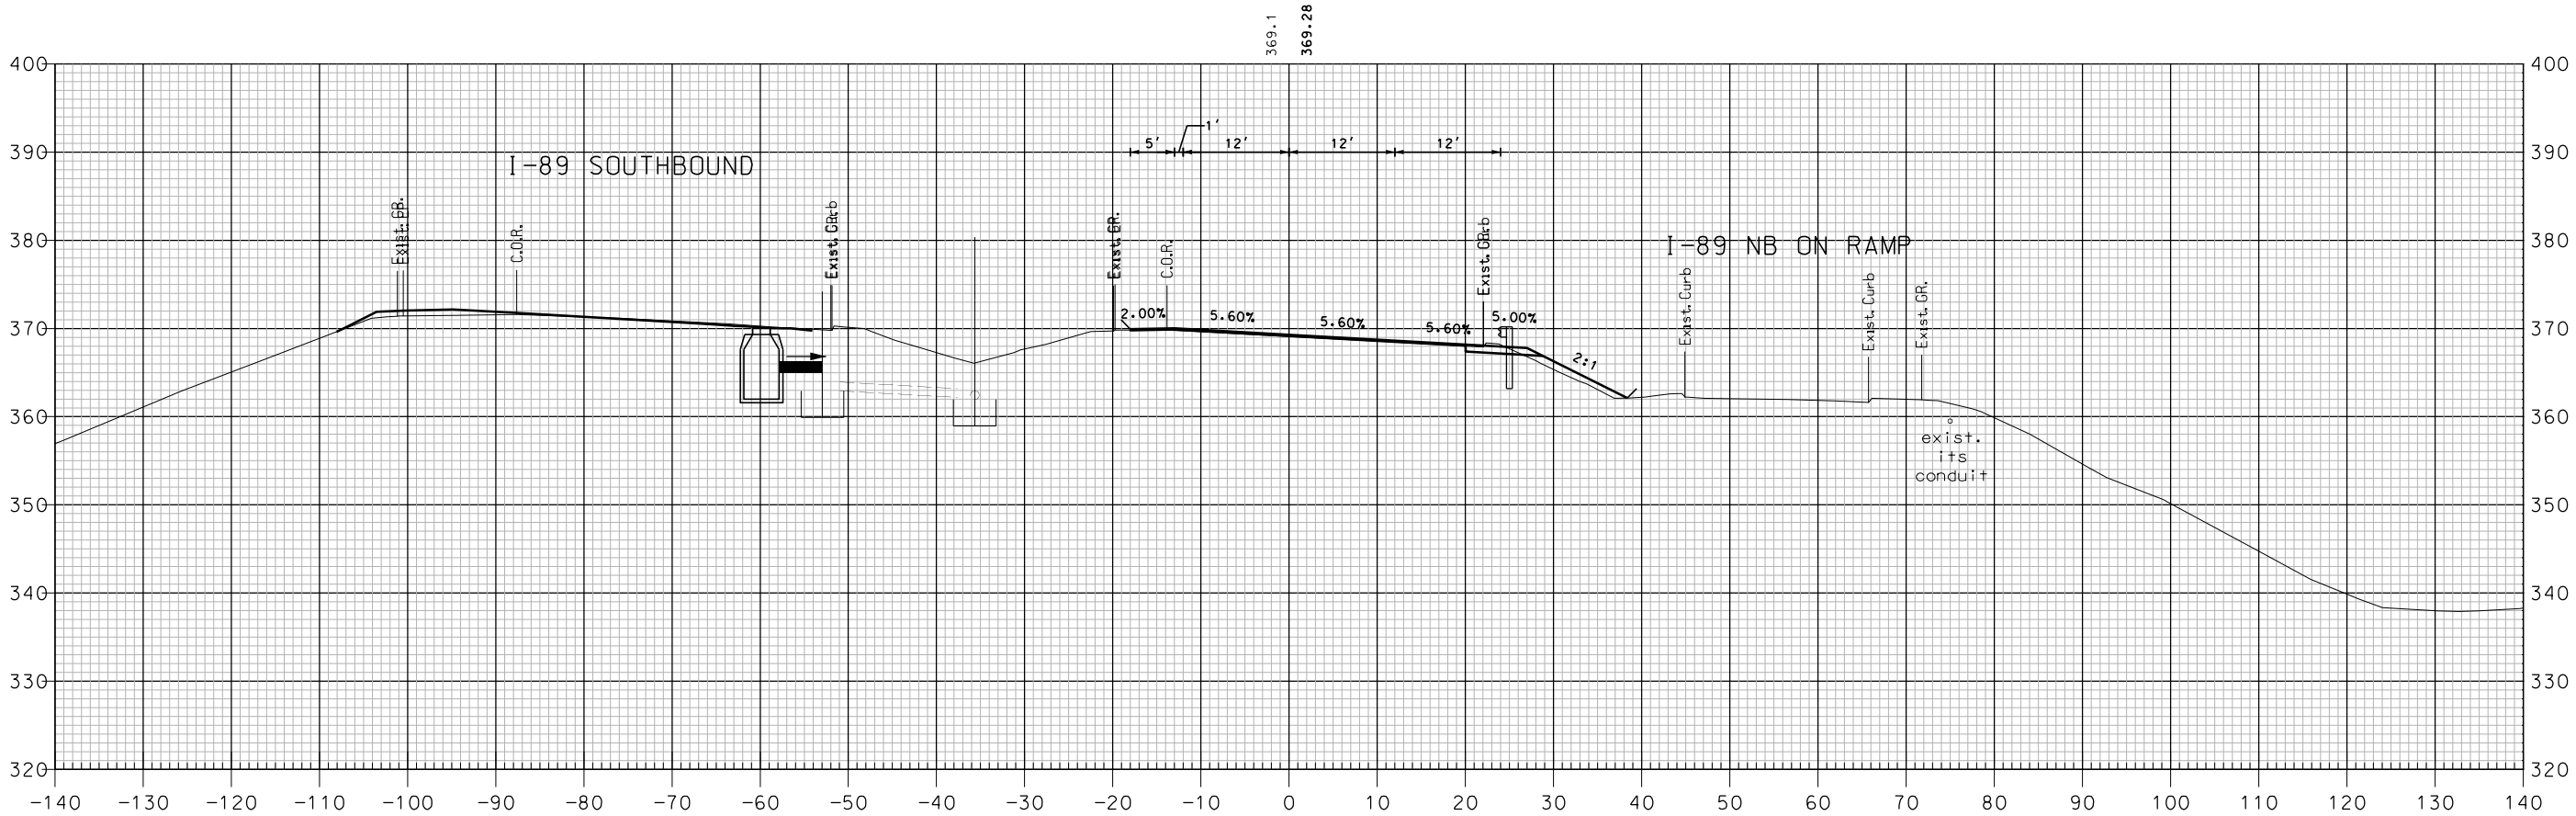


807+00

I-89 NORTHBOUND

SHEET TOTALS			
COMMON EXCAV.	8.6 C.Y.	ROCK EXCAV.	— C.Y.
FILL	8.6 C.Y.	MUCK EXCAV.	— C.Y.
DGN	STATE PROJECT NO.	SHEET NO.	TOTAL SHEETS
16148NB X-SECT	16148	246	600

REVISIONS AFTER PROPOSAL			
NUMBER	DATE	STATION	DESCRIPTION

SDR PROCESSED	NHDDT	DATE	04-2015
NEW DESIGN	MJ	DATE	04-2016
SHEET CHECKED	BRC	DATE	02-2018
AS BUILT DETAILS		DATE	

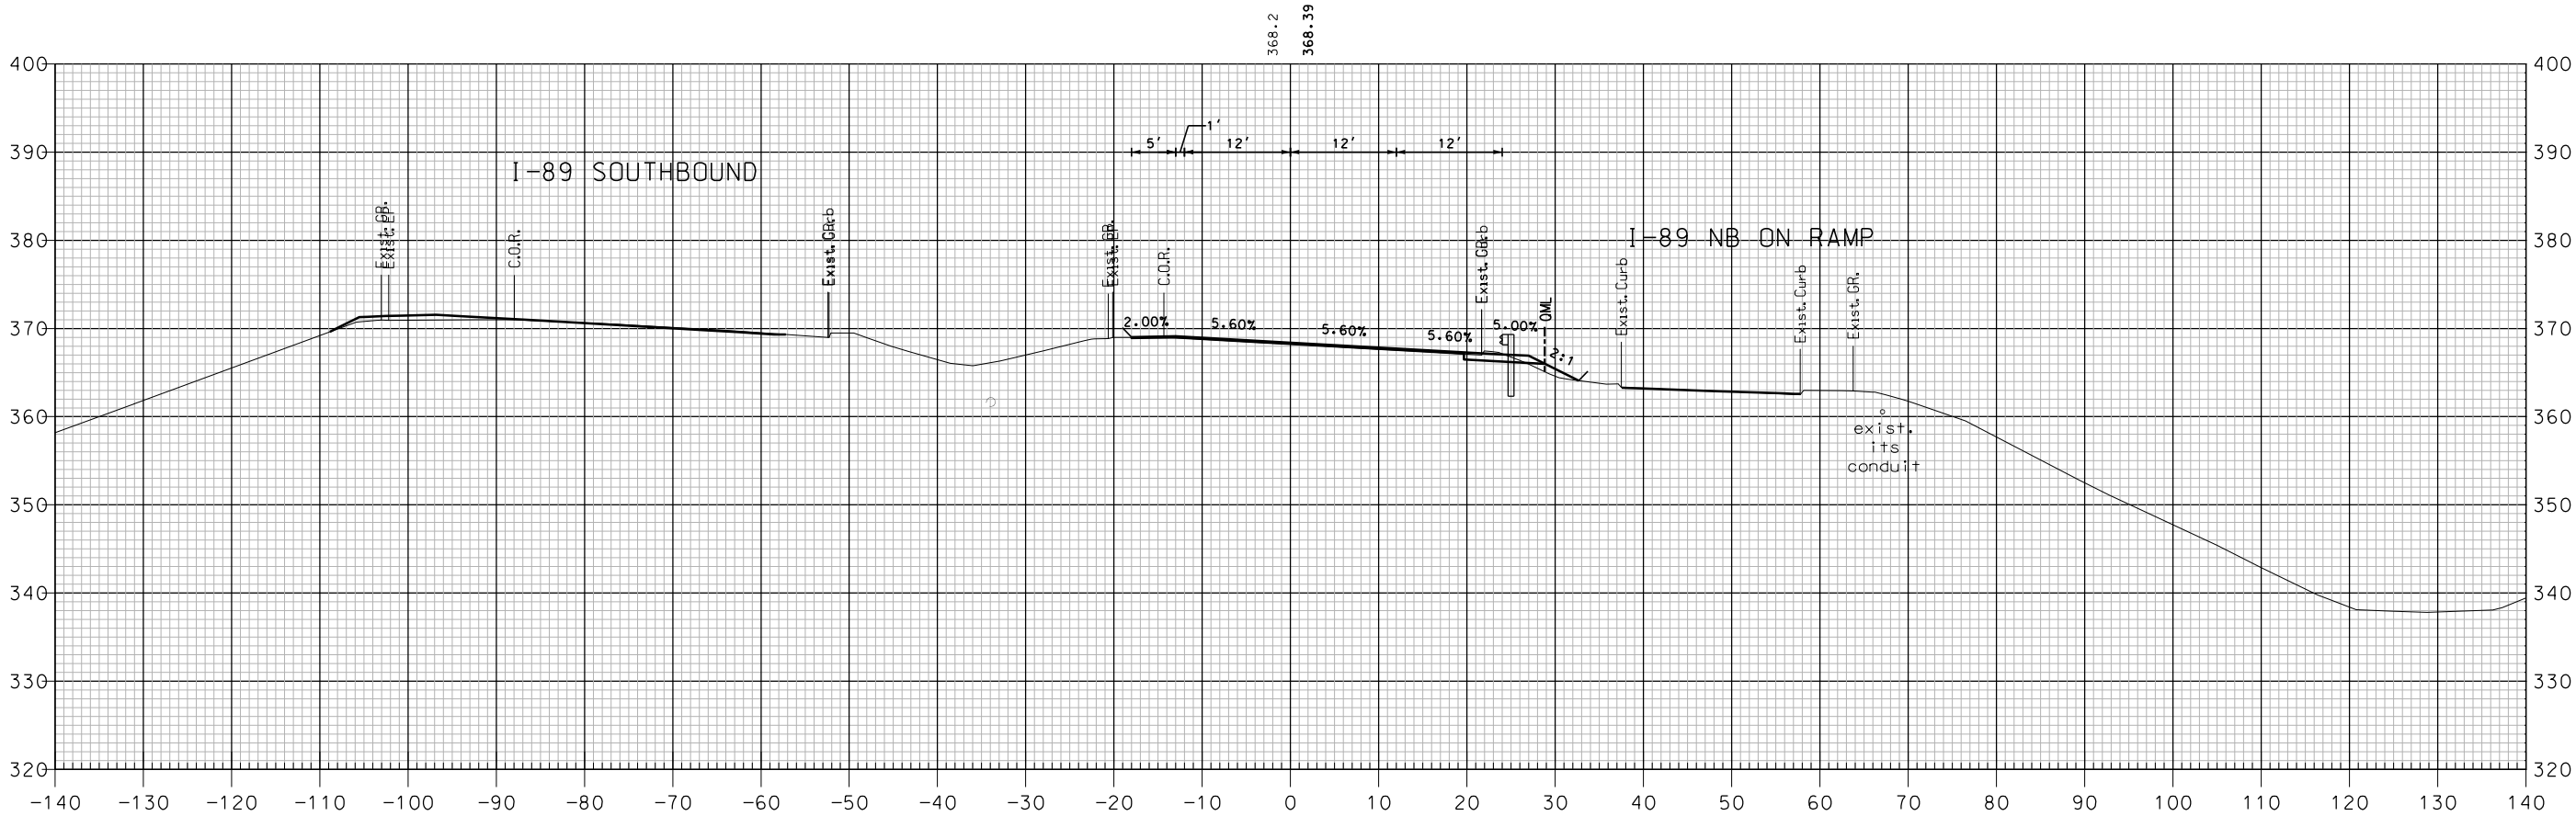


807+50

I-89 NORTHBOUND

SHEET TOTALS			
COMMON EXCAV.	6.1 C.Y.	ROCK EXCAV.	— C.Y.
FILL	0.9 C.Y.	MUCK EXCAV.	— C.Y.
DGN	STATE PROJECT NO.	SHEET NO.	TOTAL SHEETS
16148NB X-SECT	16148	247	600

REVISIONS AFTER PROPOSAL			
NUMBER	DATE	STATION	DESCRIPTION

SDR PROCESSED	NHDDT	DATE	04-2015
NEW DESIGN	MJ	DATE	04-2016
SHEET CHECKED	BRC	DATE	02-2018
AS BUILT DETAILS		DATE	

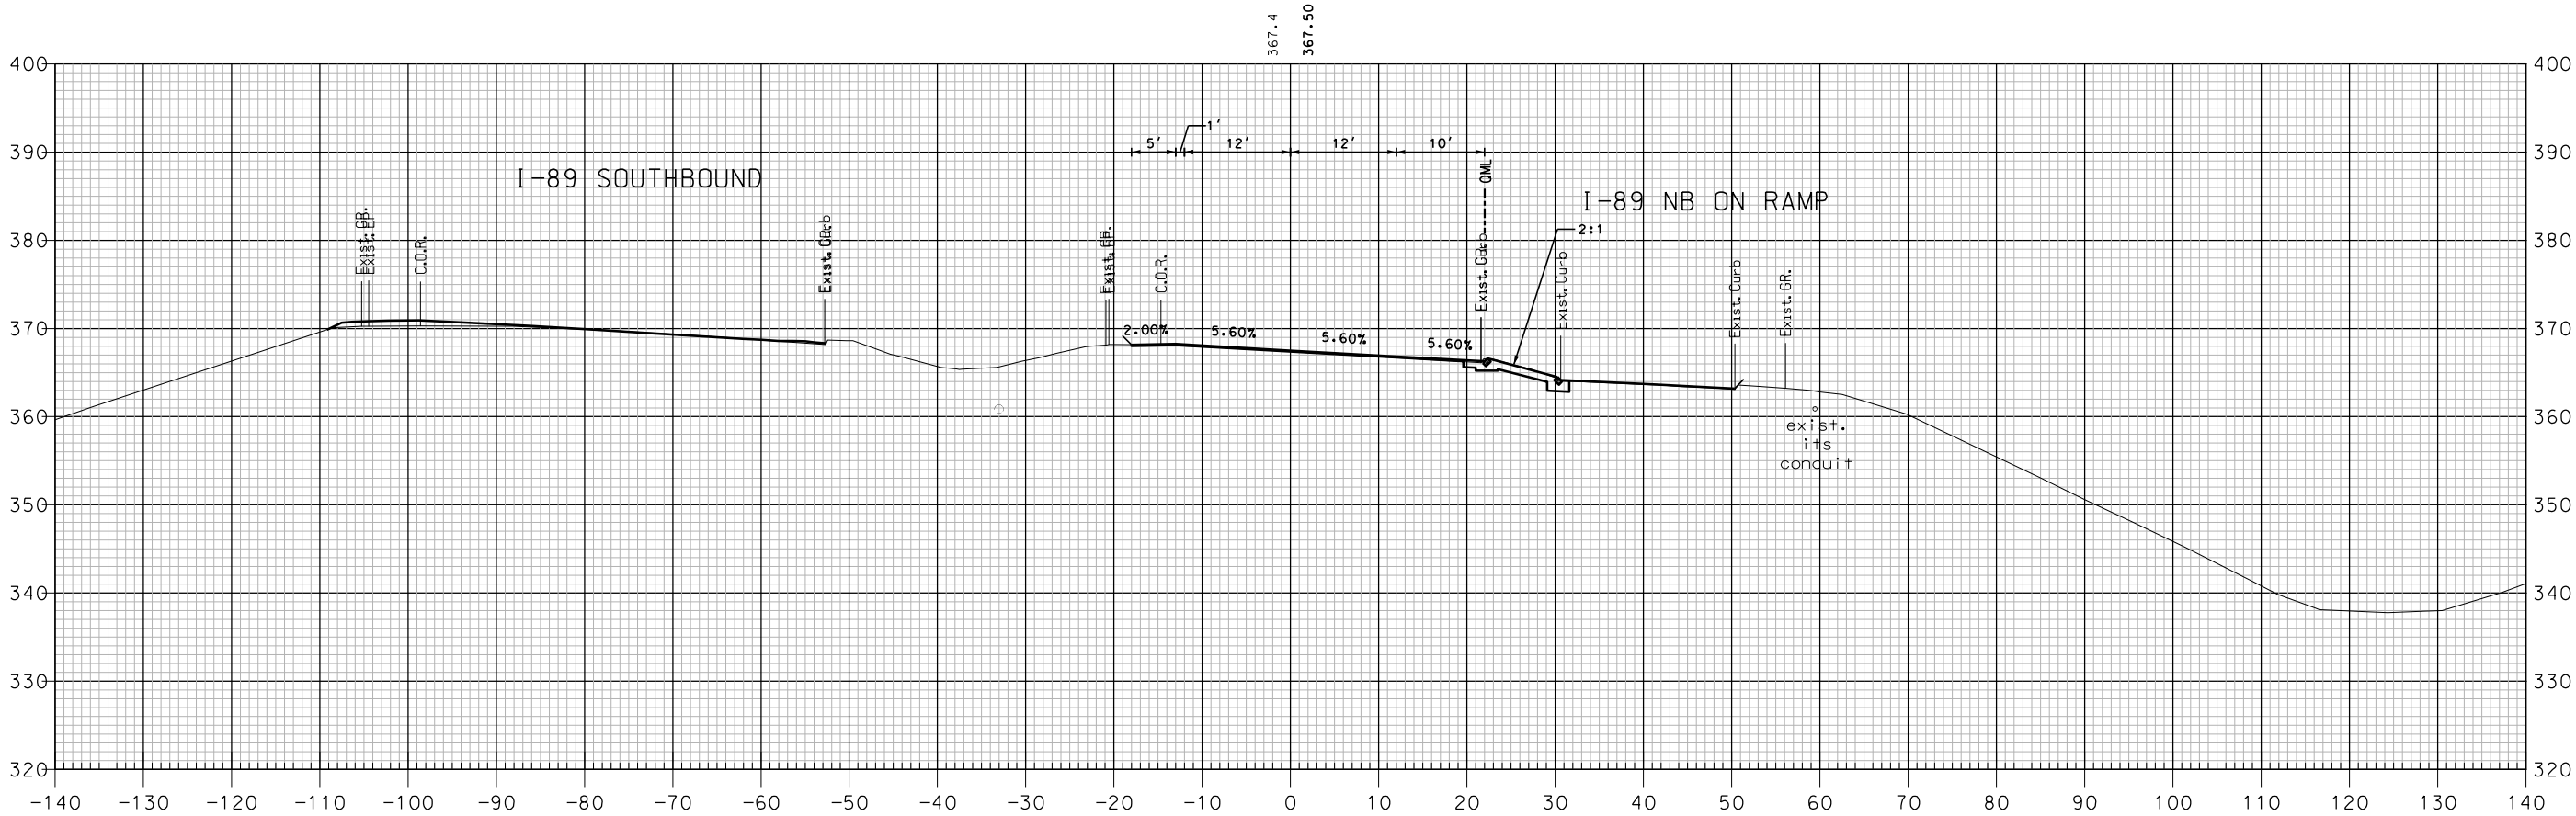


808+00

I-89 NORTHBOUND

SHEET TOTALS			
COMMON EXCAV.	5.4 C.Y.	ROCK EXCAV.	— C.Y.
FILL	0.0 C.Y.	MUCK EXCAV.	— C.Y.
DGN	STATE PROJECT NO.	SHEET NO.	TOTAL SHEETS
16148NB X-SECT	16148	248	600

REVISIONS AFTER PROPOSAL			
NUMBER	DATE	STATION	DESCRIPTION



SDR PROCESSED	NHDDT	DATE	04-2015
NEW DESIGN	MJ	DATE	04-2016
SHEET CHECKED	BRC	DATE	02-2018
AS BUILT DETAILS		DATE	

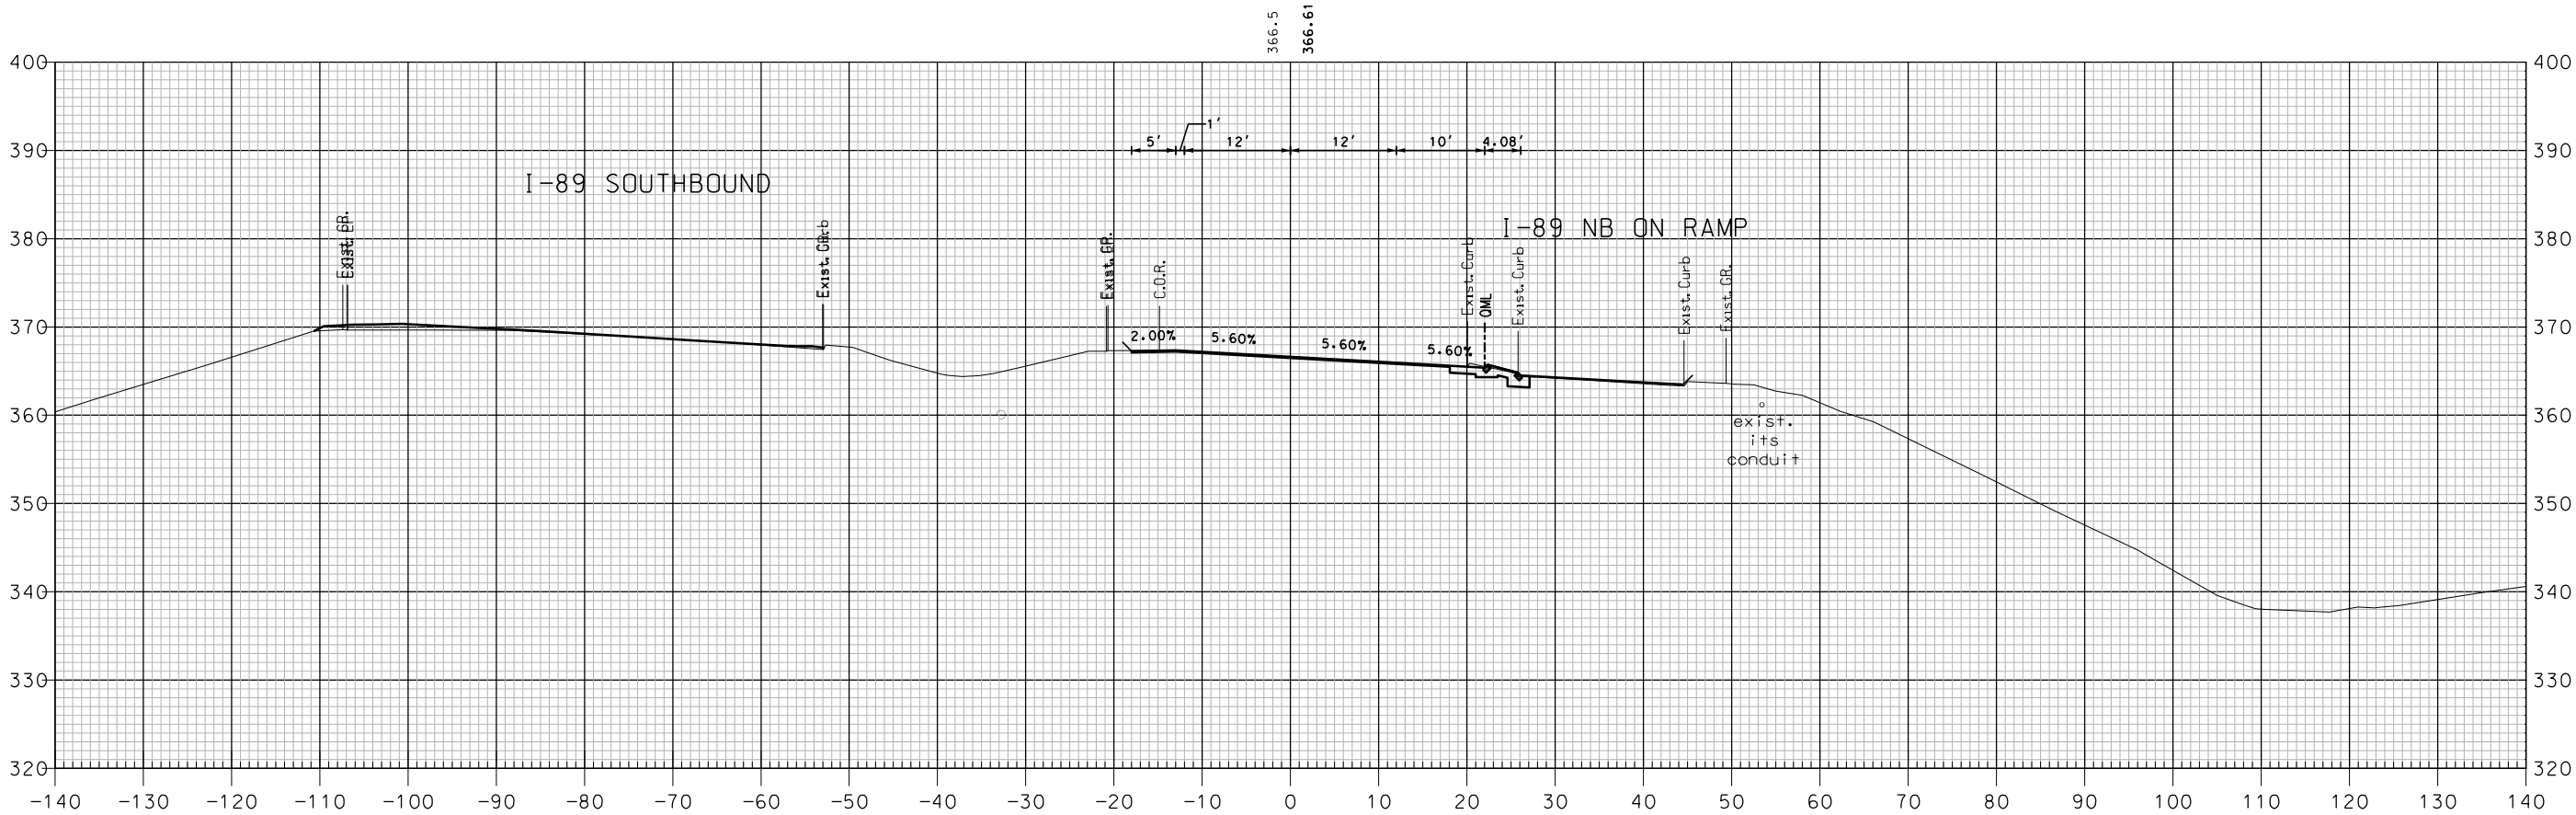

SHEET TOTALS			
COMMON EXCAV.	10.6 C.Y.	ROCK EXCAV.	— C.Y.
FILL	0.0 C.Y.	MUCK EXCAV.	— C.Y.
DGN	STATE PROJECT NO.	SHEET NO.	TOTAL SHEETS
16148NB X-SECT	16148	249	600

[illegible]



SDR PROCESSED	NH00T	DATE	04-2015
NEW DESIGN	MJ	DATE	04-2016
SHEET CHECKED	BRC	DATE	02-2018
AS BUILT DETAILS			
DATE			

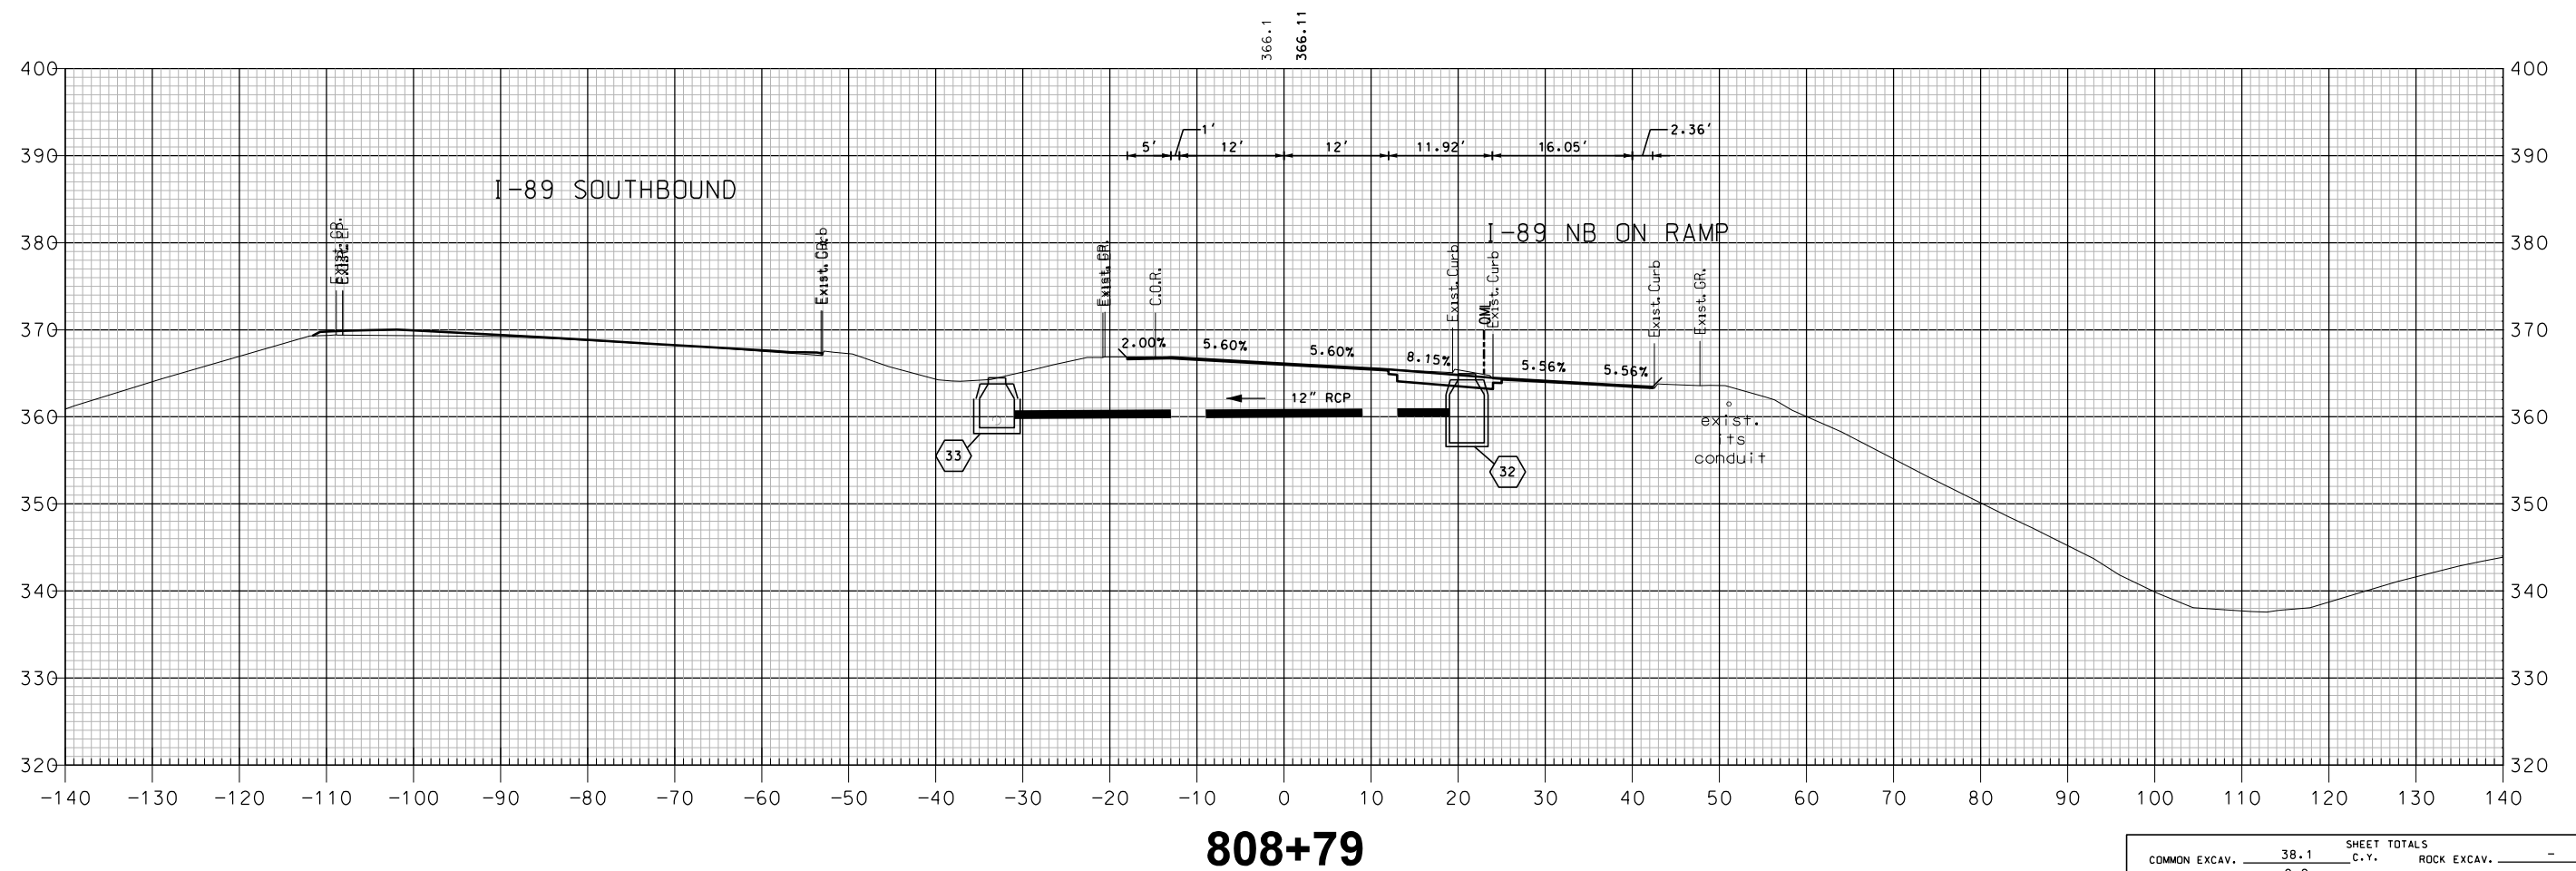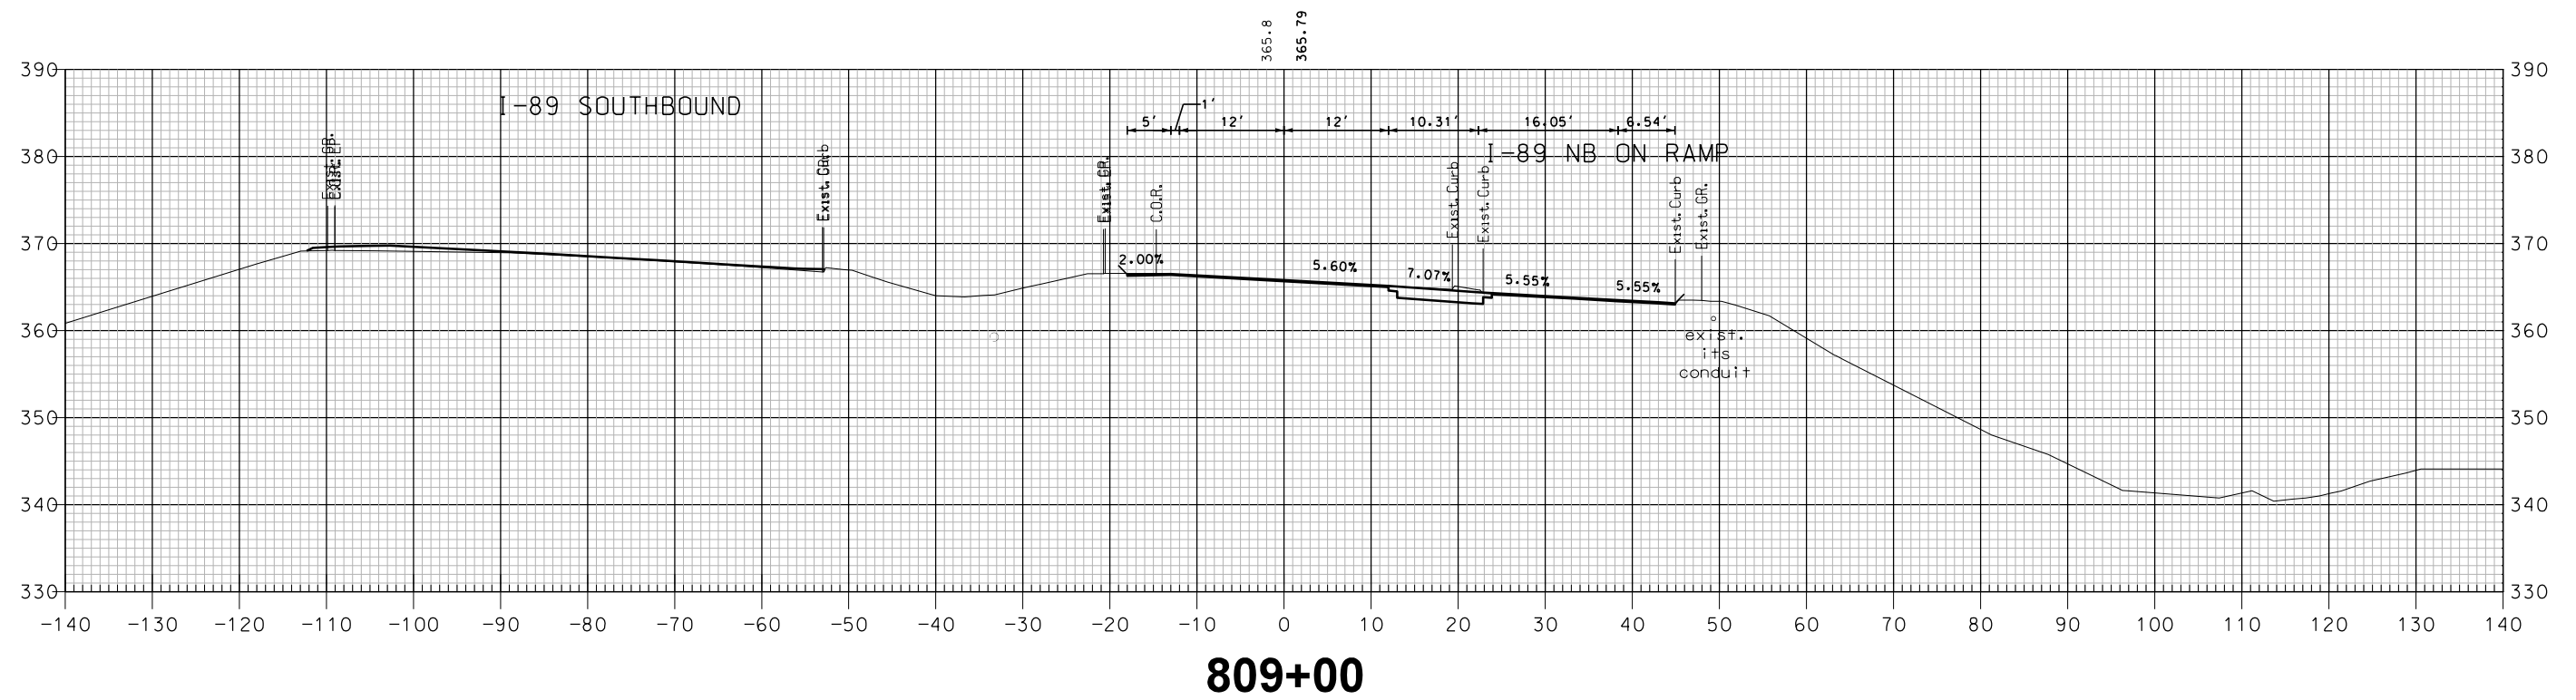

SHEET TOTALS			
COMMON EXCAV. <u>38.1</u> C.Y.	ROCK EXCAV. <u> </u> C.Y.		
FILL <u>0.0</u> C.Y.	MUCK EXCAV. <u> </u> C.Y.		
DGN	STATE PROJECT NO.	SHEET NO.	TOTAL SHEETS
16148NB X-SECT	16148	250	600

REVISIONS AFTER PROPOSAL			
NUMBER	DATE	STATION	DESCRIPTION



SDR PROCESSED	NHDDT	DATE	04-2015
NEW DESIGN	MJ	DATE	04-2016
SHEET CHECKED	BRC	DATE	02-2018
AS BUILT DETAILS		DATE	

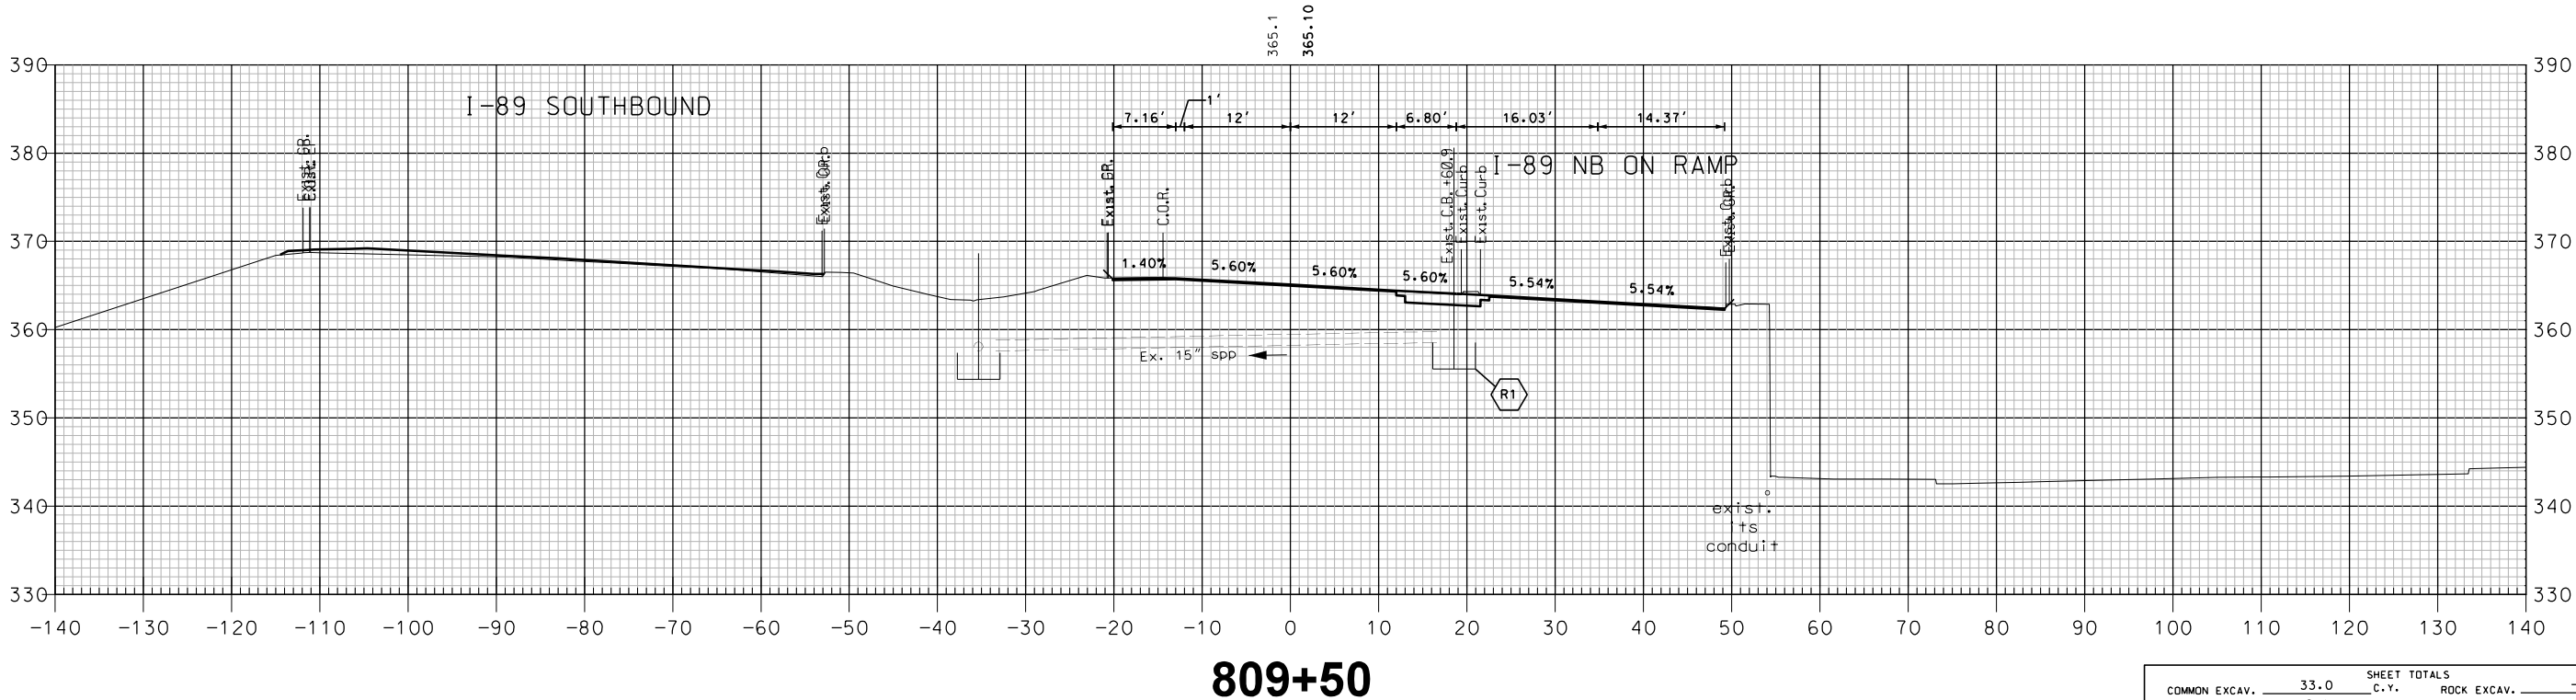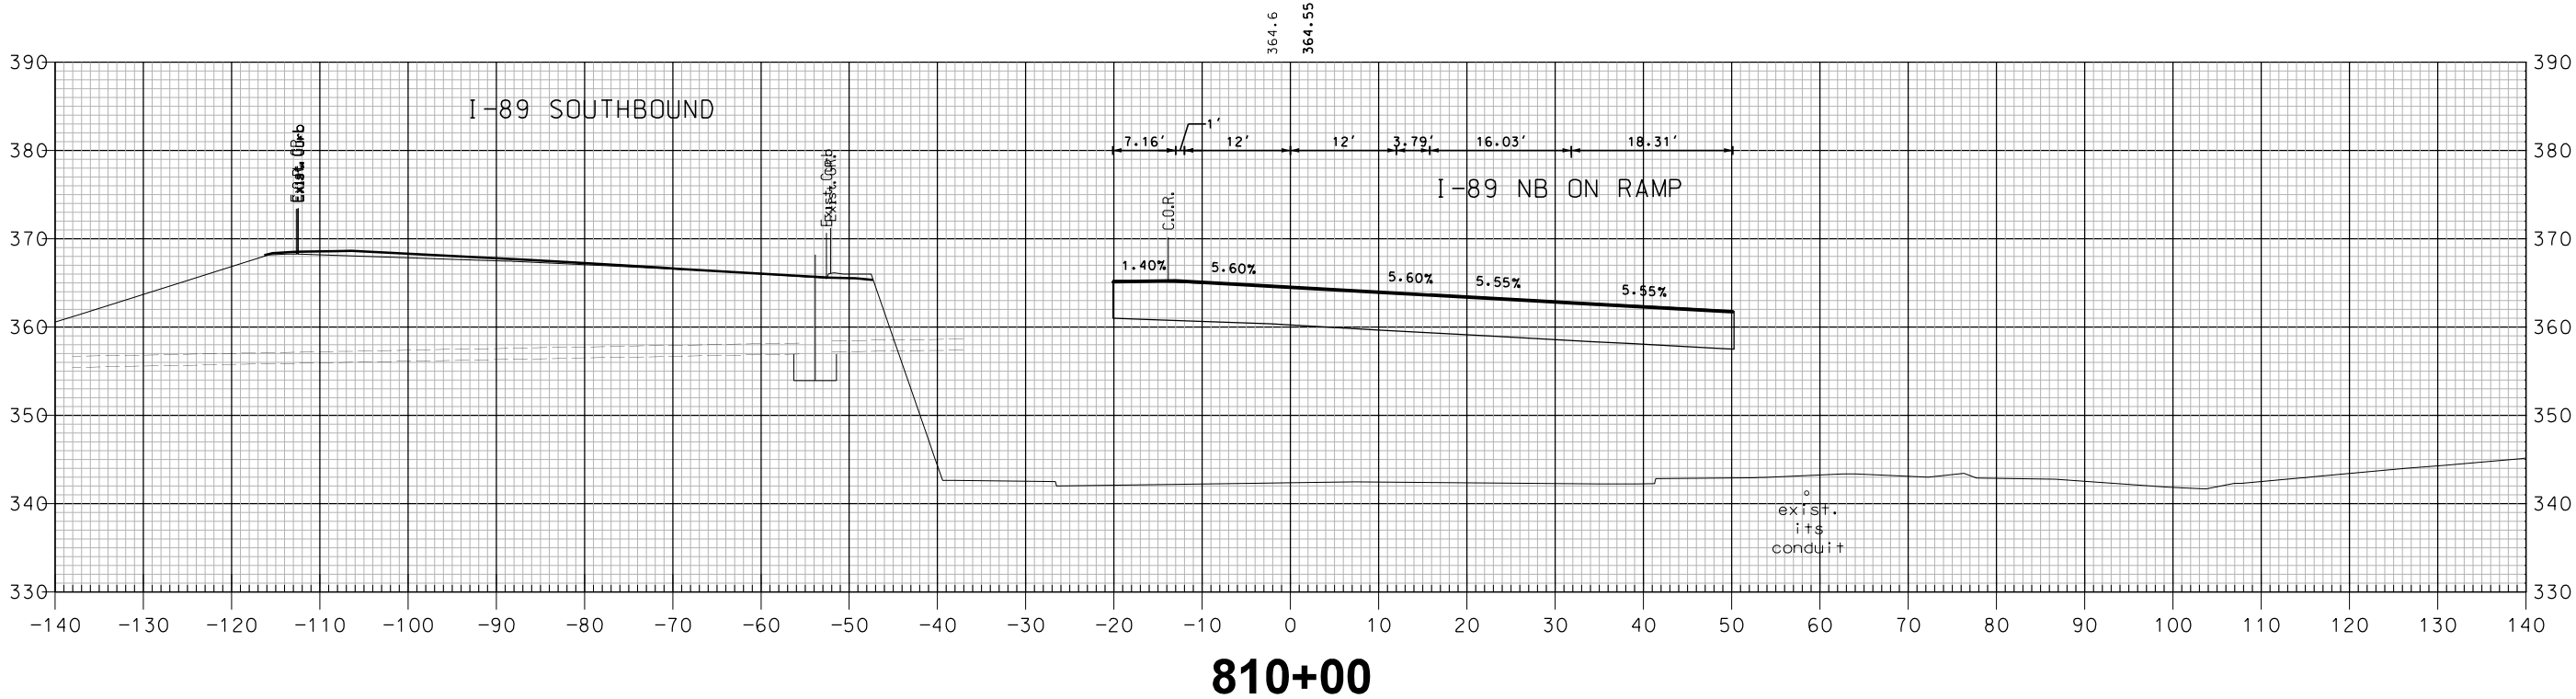

I-89 NORTHBOUND

SHEET TOTALS			
COMMON EXCAV.	33.0 C.Y.	ROCK EXCAV.	— C.Y.
FILL	0.1 C.Y.	MUCK EXCAV.	— C.Y.
DGN	STATE PROJECT NO.	SHEET NO.	TOTAL SHEETS
16148NB X-SECT	16148	251	600

SDR PROCESSED	NHDOT	REVISIONS AFTER PROPOSAL			
		STATION		DESCRIPTION	
		NUMBER	DATE	STATION	DESCRIPTION
		DATE	DATE	DATE	DATE
NEW DESIGN	MJ		04-2016		
SHEET CHECKED	BRC		02-2018		
AS BUILT DETAILS					

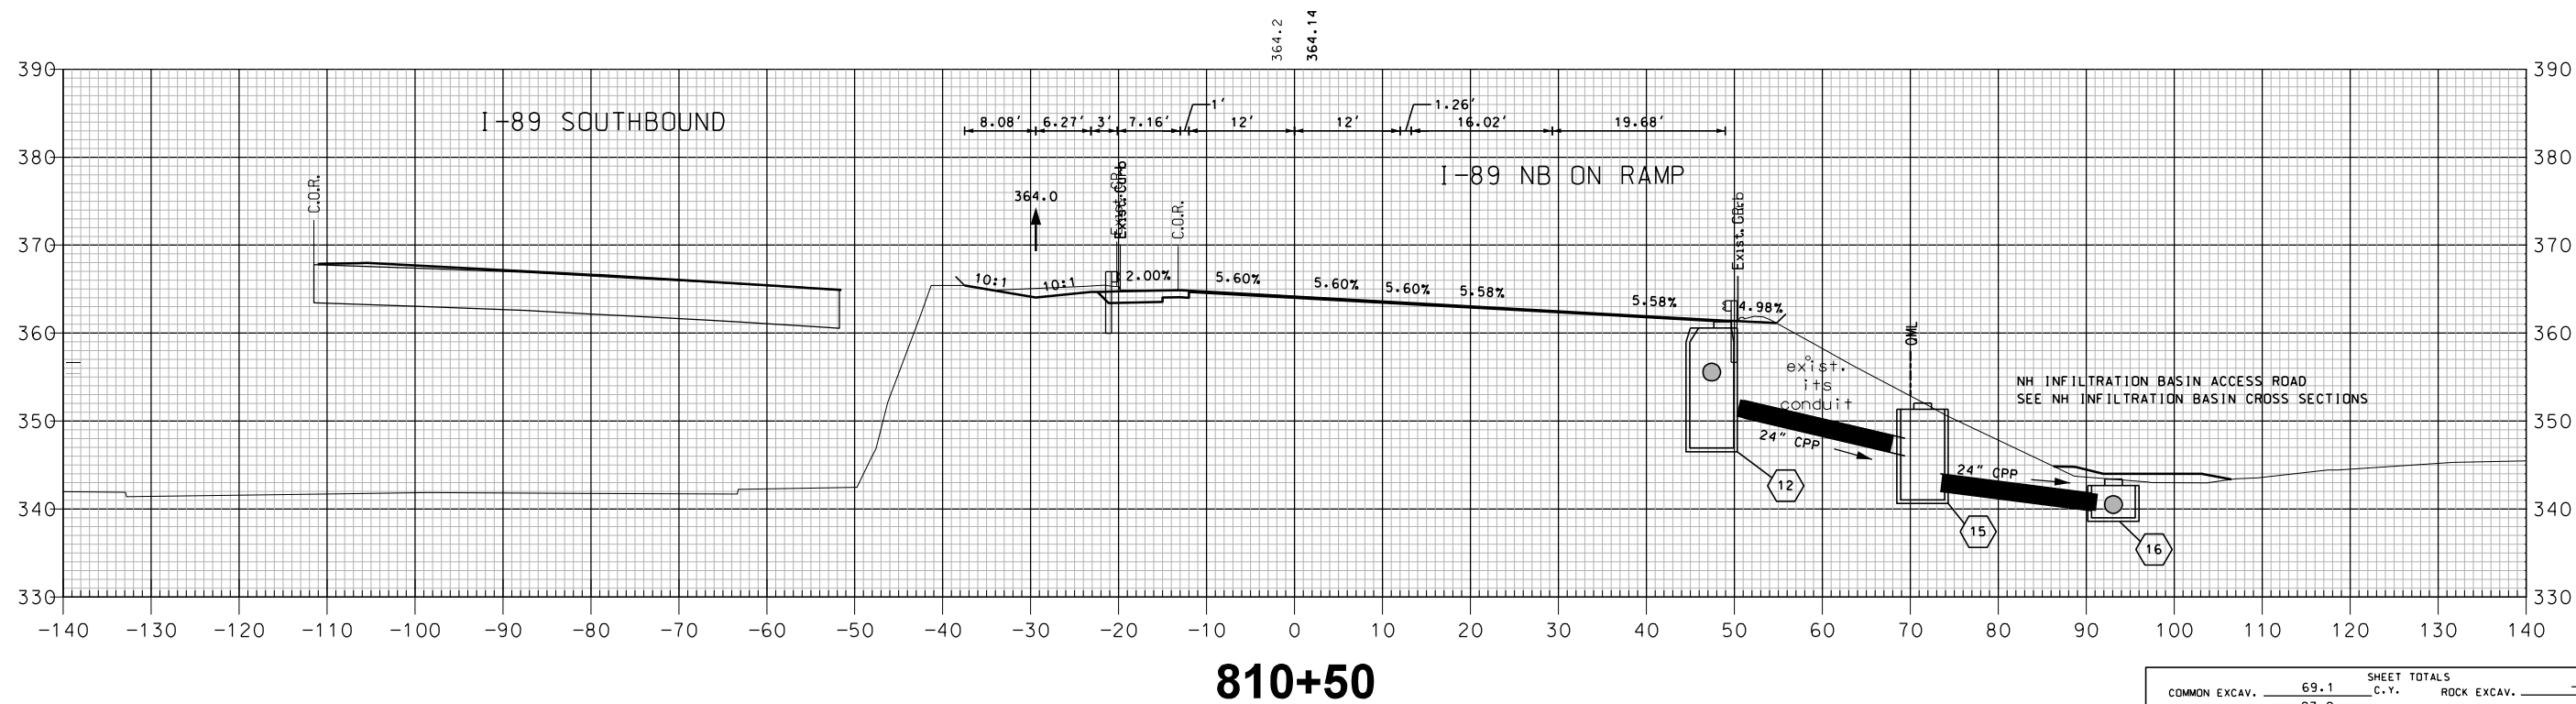
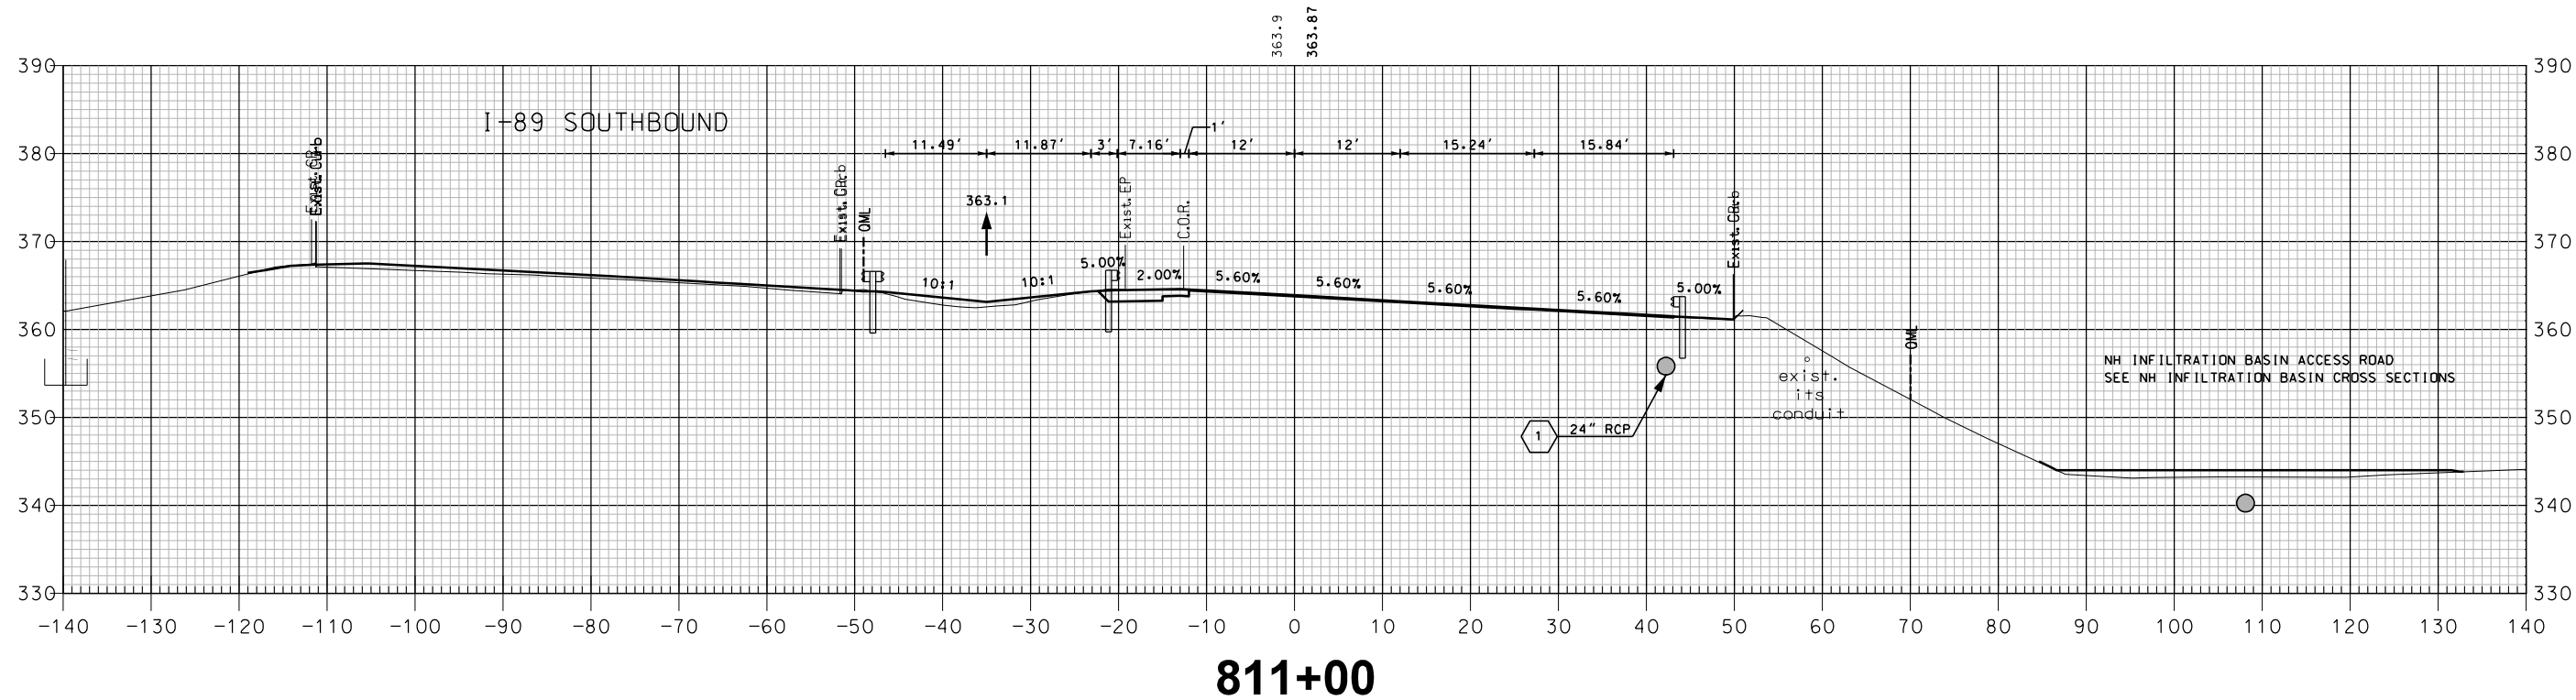


I-89 NORTHBOUND

SHEET TOTALS					
COMMON EXCAV.	69.1	C.Y.	ROCK EXCAV.	—	C.Y.
FILL	27.2	C.Y.	MUCK EXCAV.	—	C.Y.
DGN	STATE PROJECT NO.		SHEET NO.	TOTAL SHEETS	
16148NB X-SECT	16148		252	600	

REVISIONS AFTER PROPOSAL		STATION		DESCRIPTION	
NUMBER	DATE				



SDR PROCESSED	NHDOT	DATE	04-2015
NEW DESIGN	MJ	DATE	04-2016
SHEET CHECKED	BRC	DATE	02-2018
AS BUILT DETAILS		DATE	

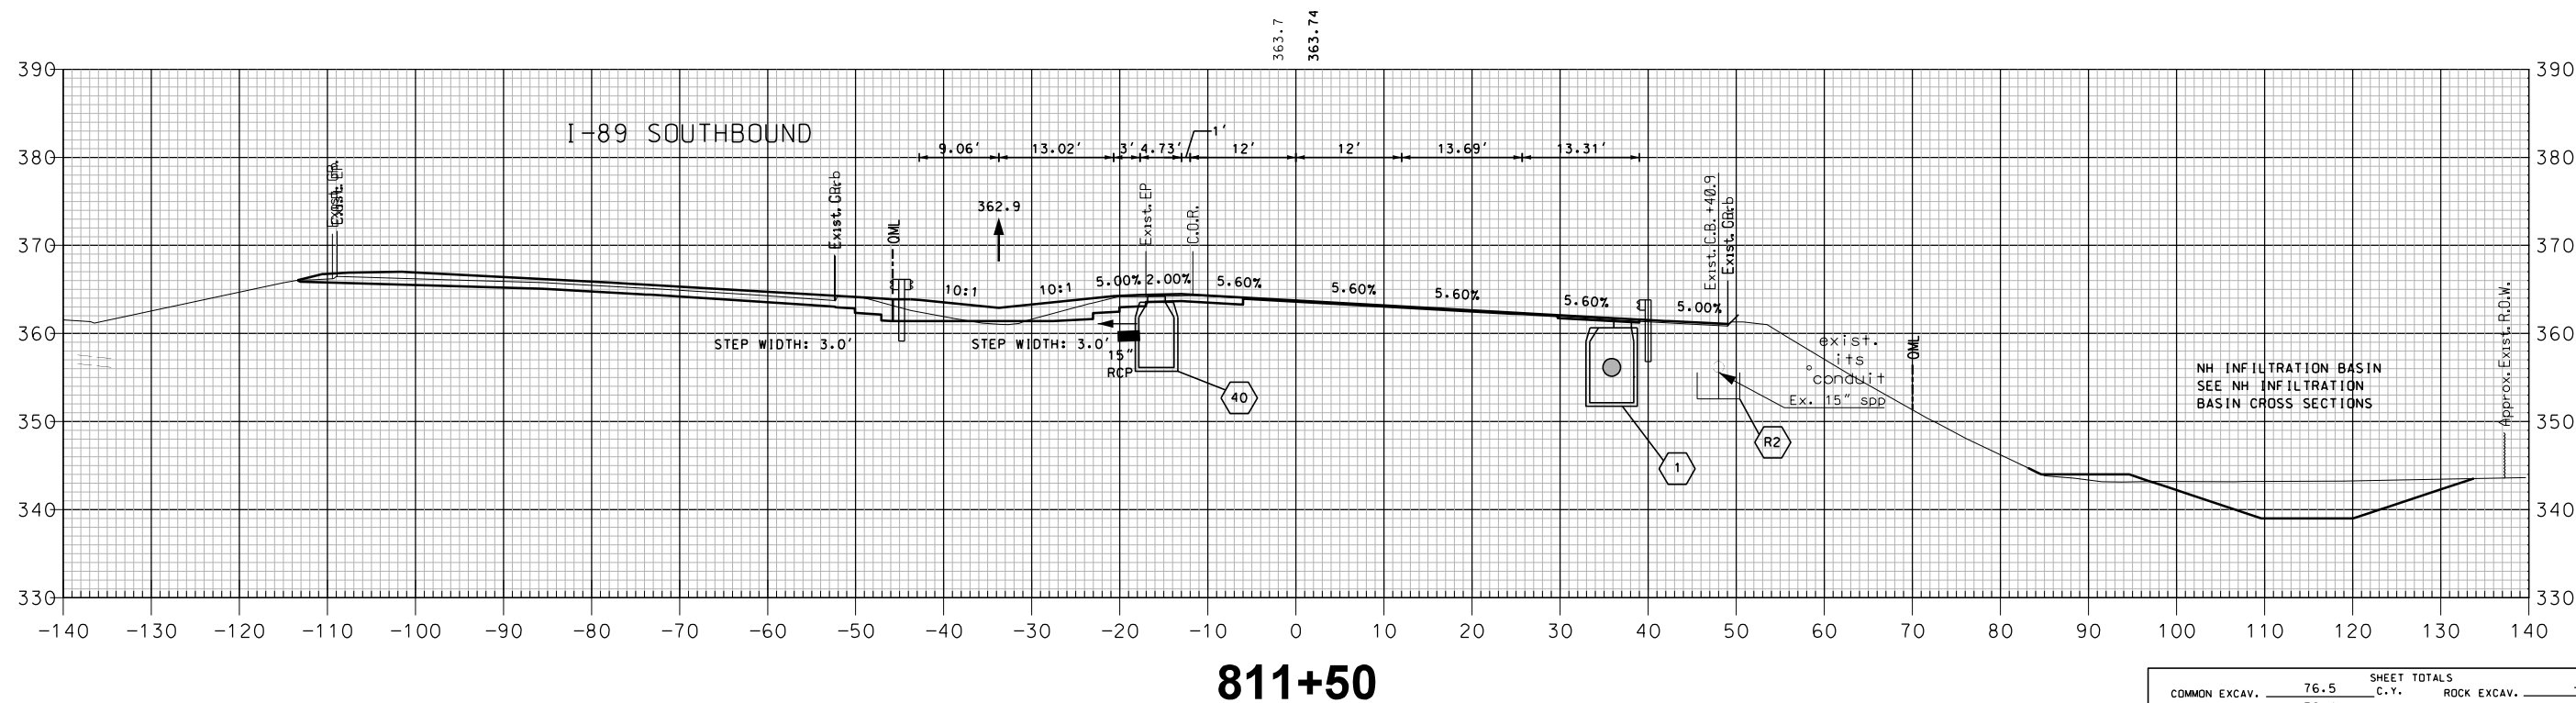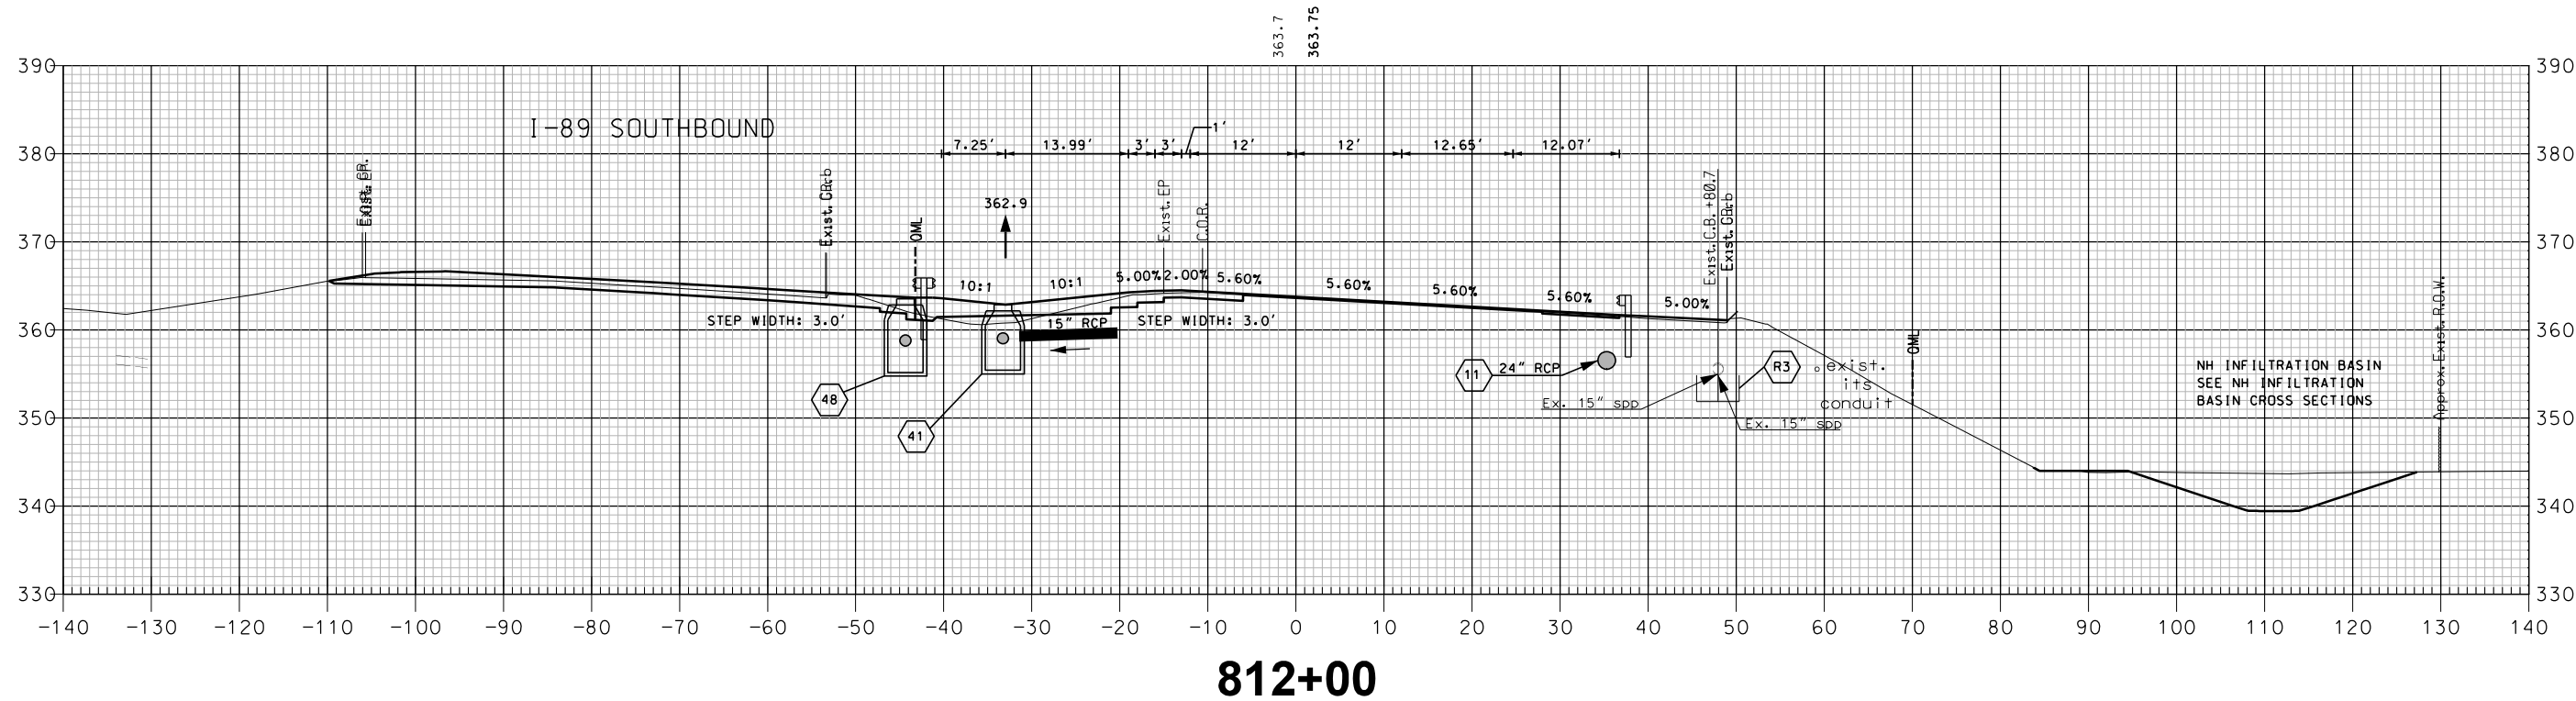

I-89 NORTHBOUND

SHEET TOTALS			
COMMON EXCAV.	76.5	C.Y.	ROCK EXCAV.
FILL	36.4	C.Y.	MUCK EXCAV.
DGN	STATE PROJECT NO.	SHEET NO.	TOTAL SHEETS
16148NB X-SECT	16148	253	600

SDR PROCESSED	NHDOT	REVISIONS AFTER PROPOSAL			
		STATION		DESCRIPTION	
		NUMBER	DATE		
NEW DESIGN	MJ		DATE 04-2016		
SHEET CHECKED	BRC		DATE 02-2018		
AS BUILT DETAILS			DATE		

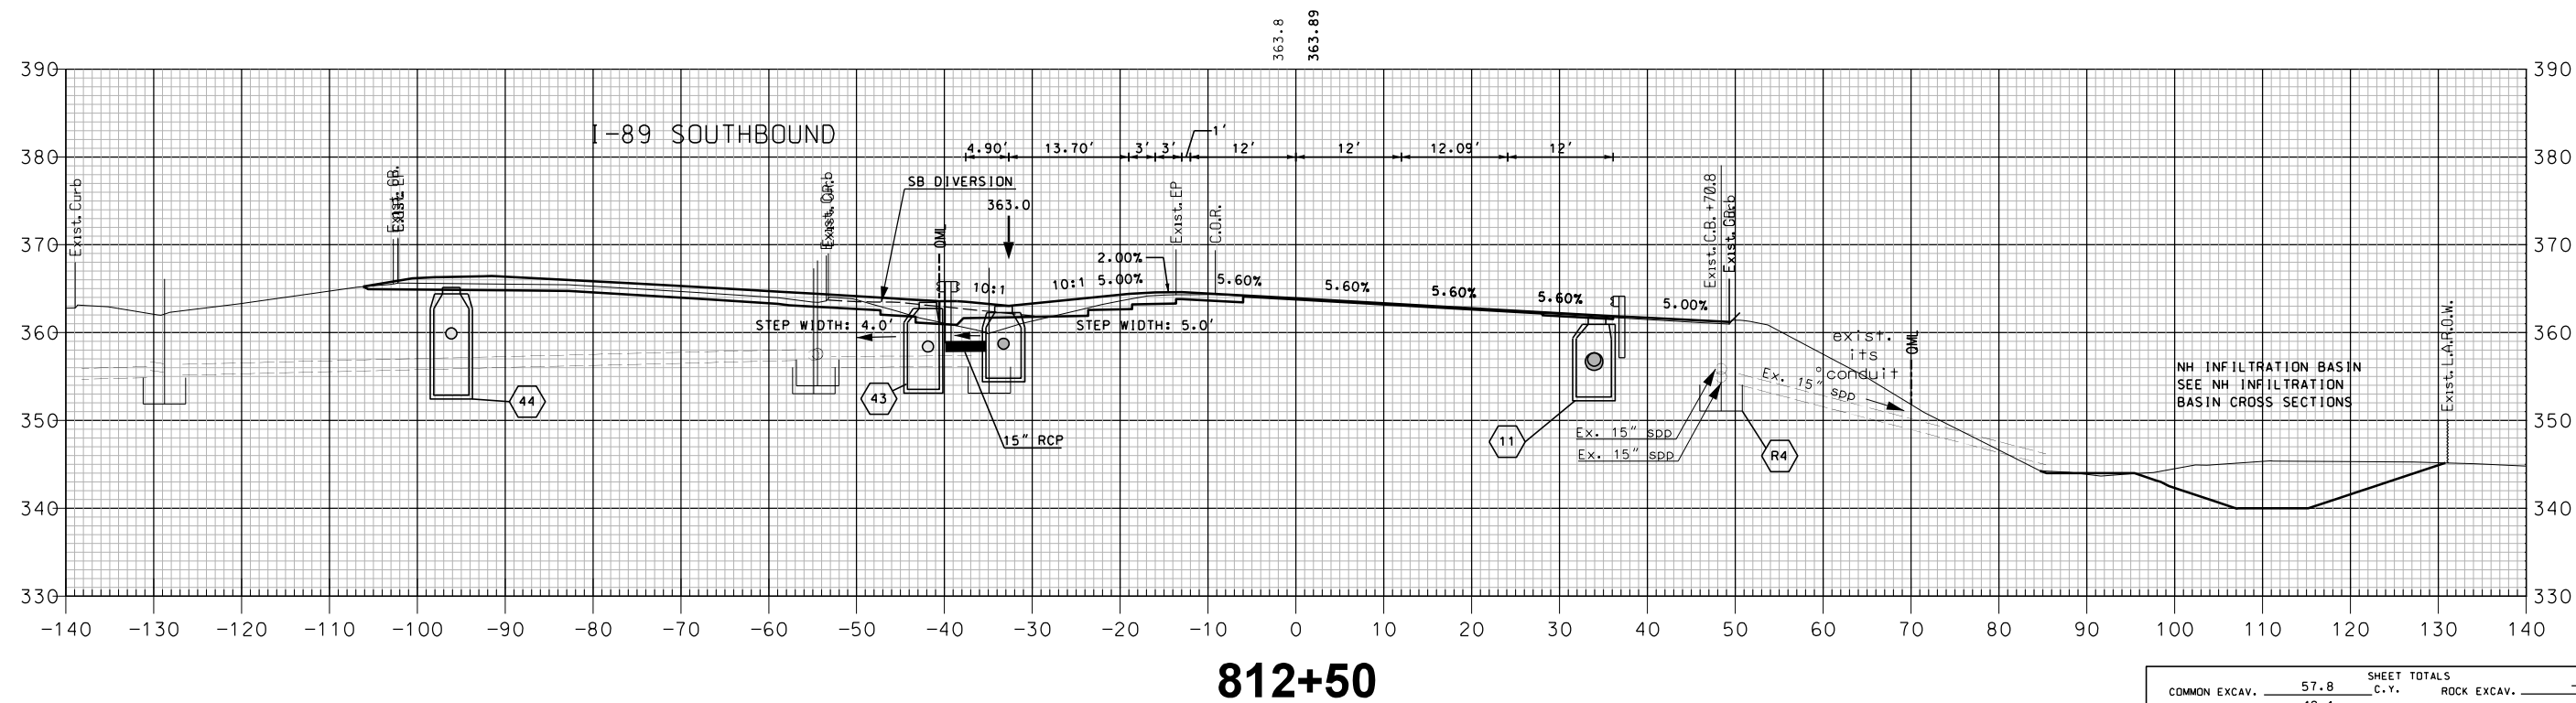
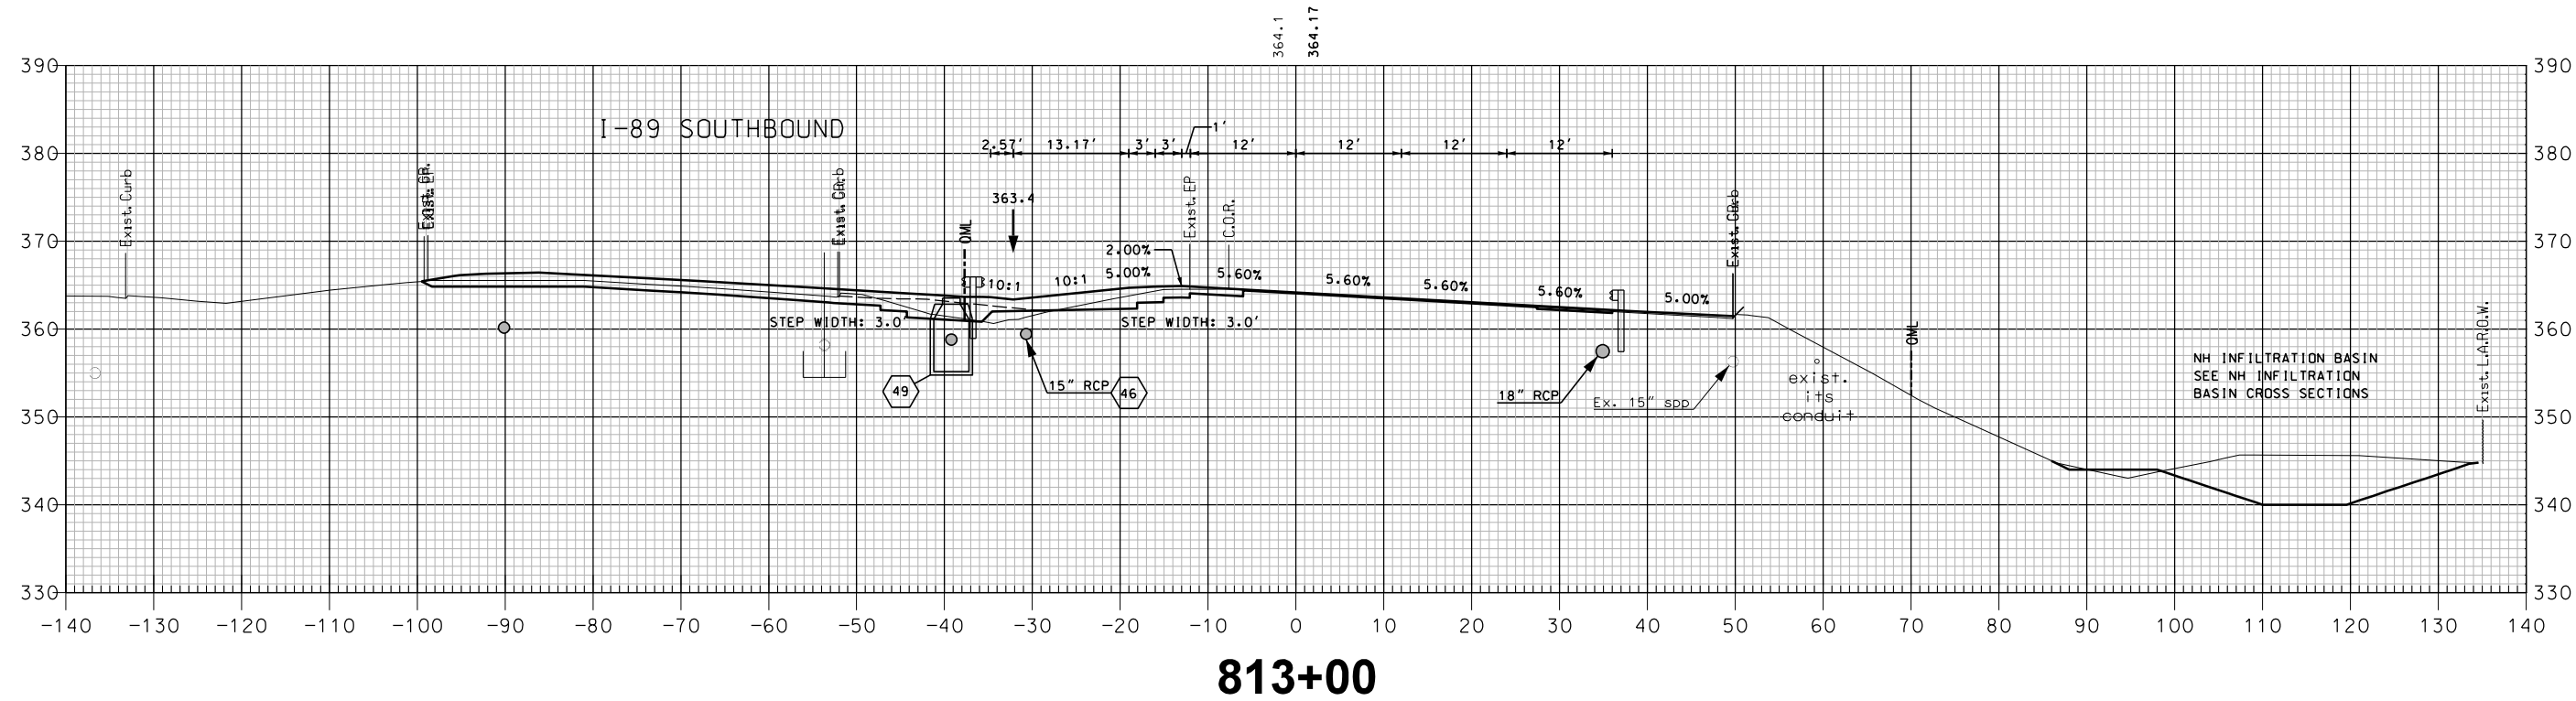


I-89 NORTHBOUND

SHEET TOTALS			
COMMON EXCAV.	57.8 C.Y.	ROCK EXCAV.	— C.Y.
FILL	42.1 C.Y.	MUCK EXCAV.	— C.Y.
DGN	STATE PROJECT NO.	SHEET NO.	TOTAL SHEETS
16148NB X-SECT	16148	254	600

REVISIONS AFTER PROPOSAL		STATION		DESCRIPTION	
NUMBER	DATE	STATION	DATE	STATION	DESCRIPTION



SDR PROCESSED	NHDOT	DATE	04-2015
NEW DESIGN	MJ	DATE	04-2016
SHEET CHECKED	BRC	DATE	02-2018
AS BUILT DETAILS		DATE	

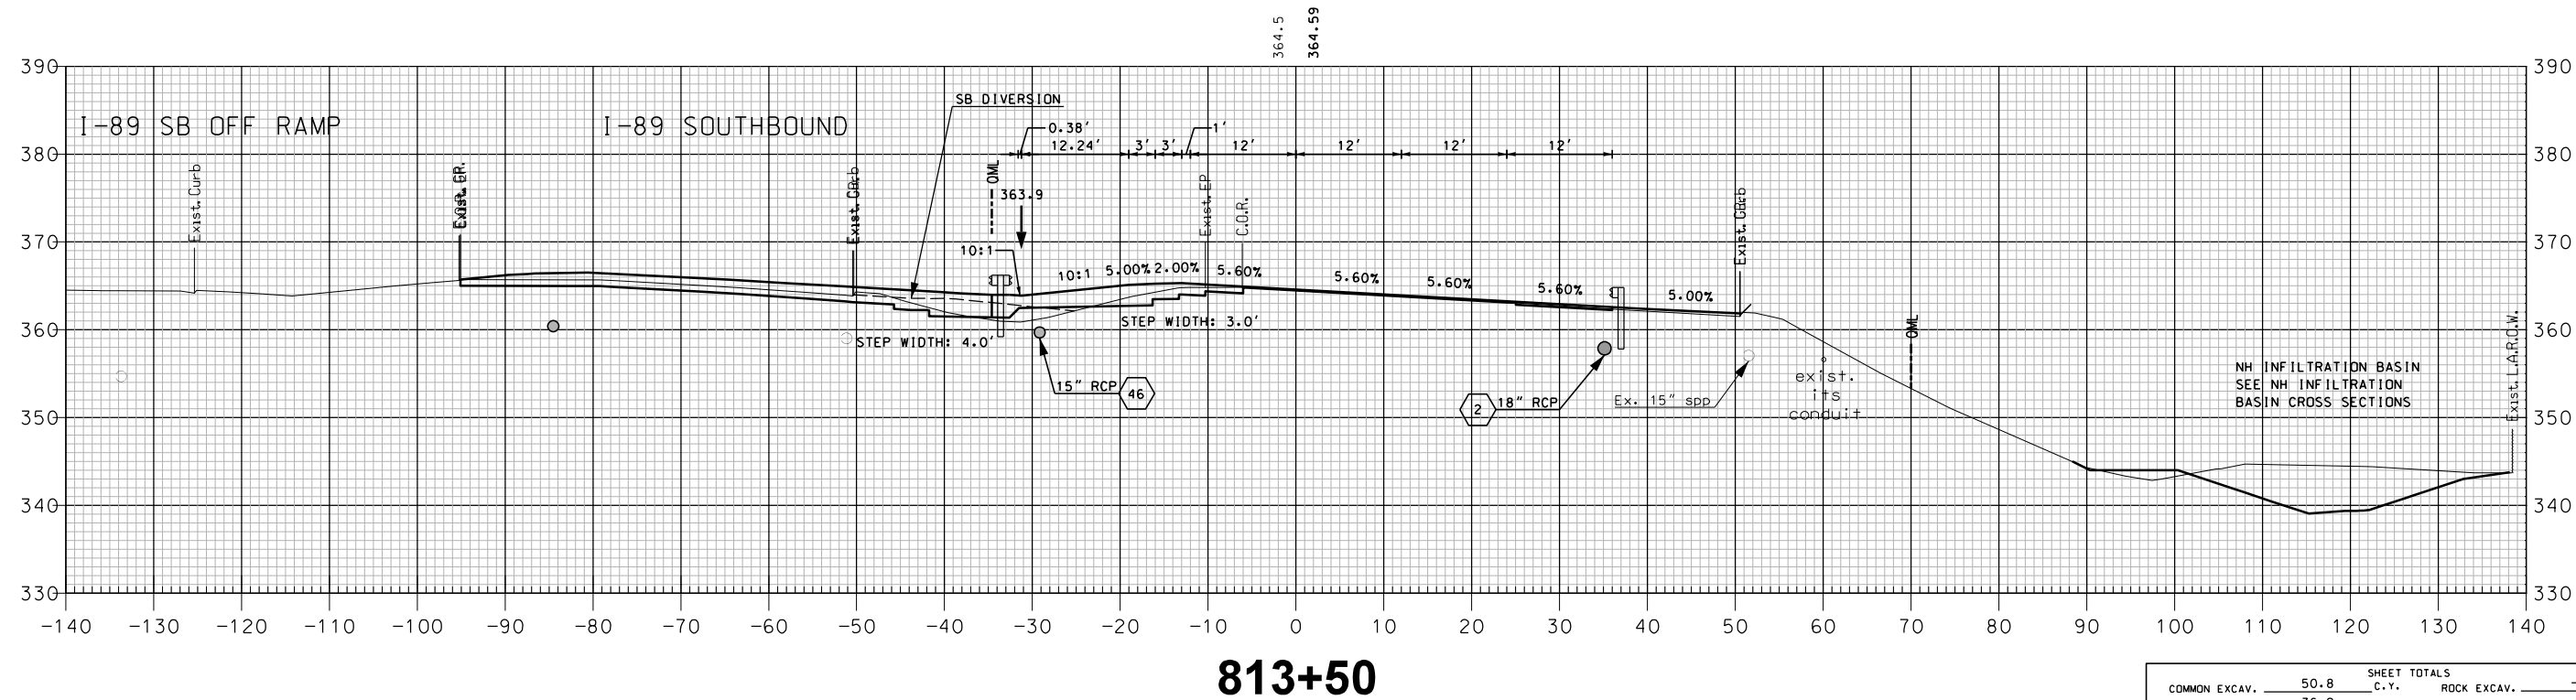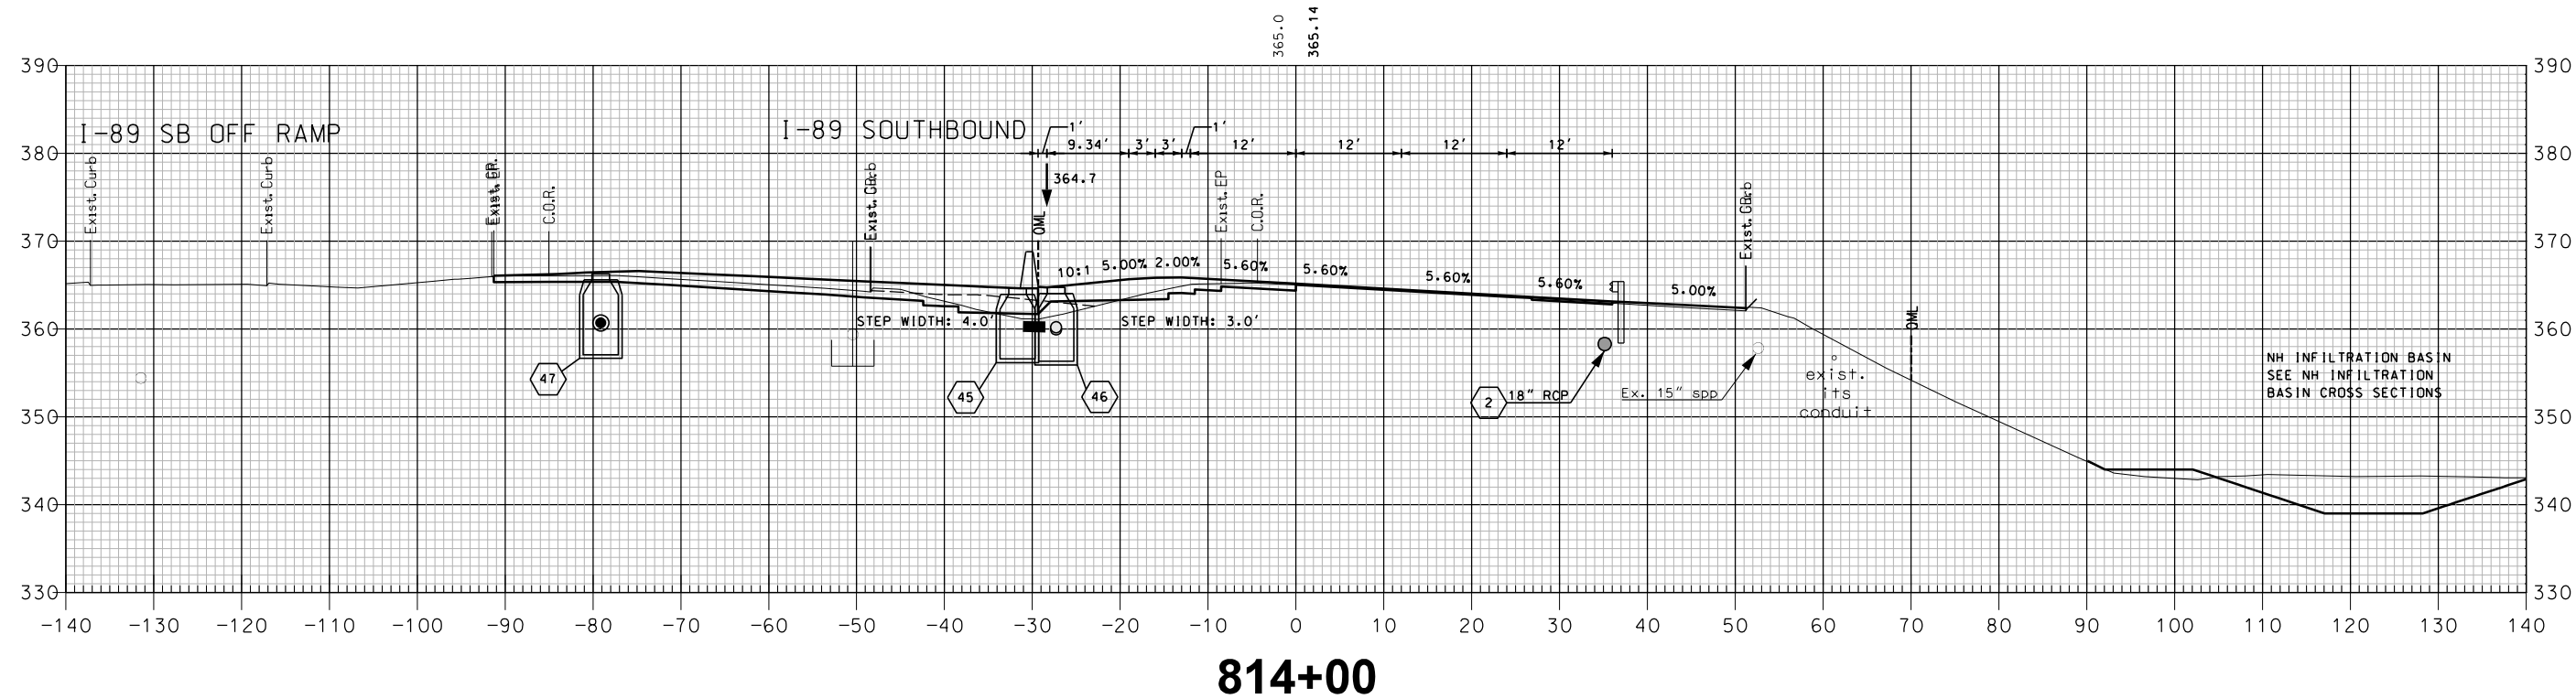

I-89 NORTHBOUND

COMMON EXCAV.		SHEET TOTALS	
50.8	C.Y.	ROCK EXCAV.	— C.Y.
36.9	C.Y.	MUCK EXCAV.	— C.Y.
DGN	STATE PROJECT NO.	SHEET NO.	TOTAL SHEETS
16148NB X-SECT	16148	255	600

SDR PROCESSED	NHDOT	REVISIONS AFTER PROPOSAL			
		STATION		DESCRIPTION	
		NUMBER	DATE	STATION	DESCRIPTION
		DATE	DATE	DATE	DATE
NEW DESIGN	MJ		04-2016		
SHEET CHECKED	BRC		02-2018		
AS BUILT DETAILS					

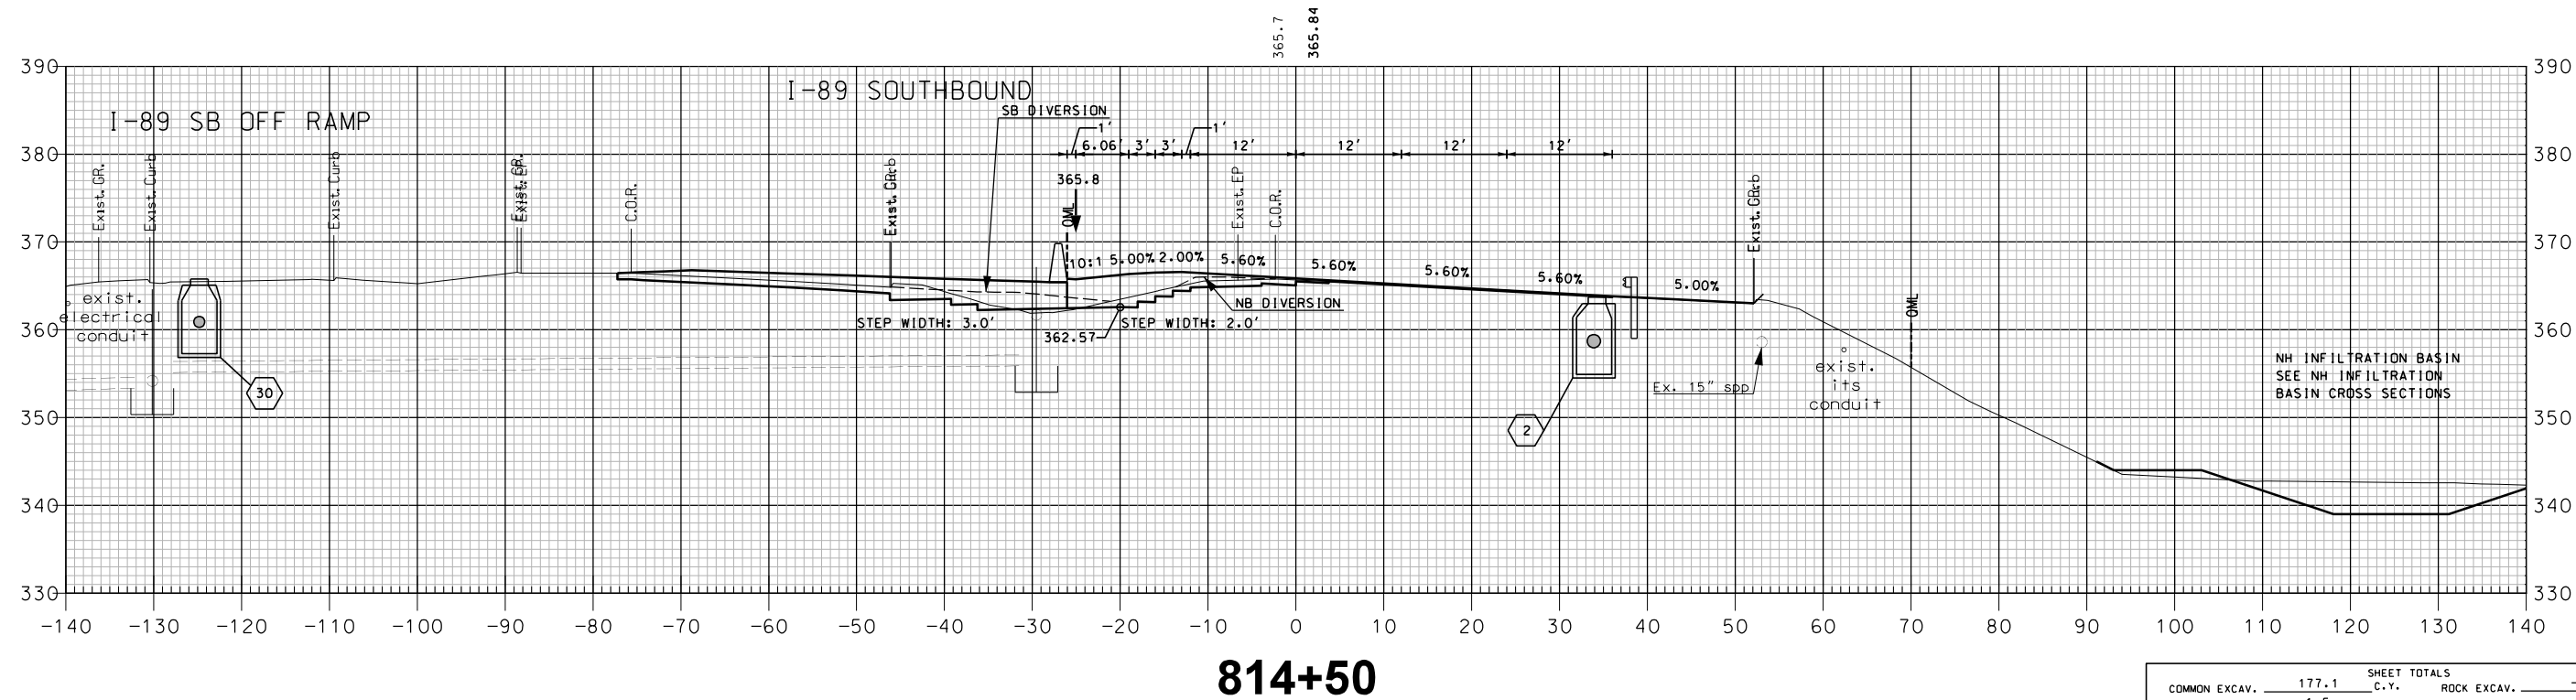
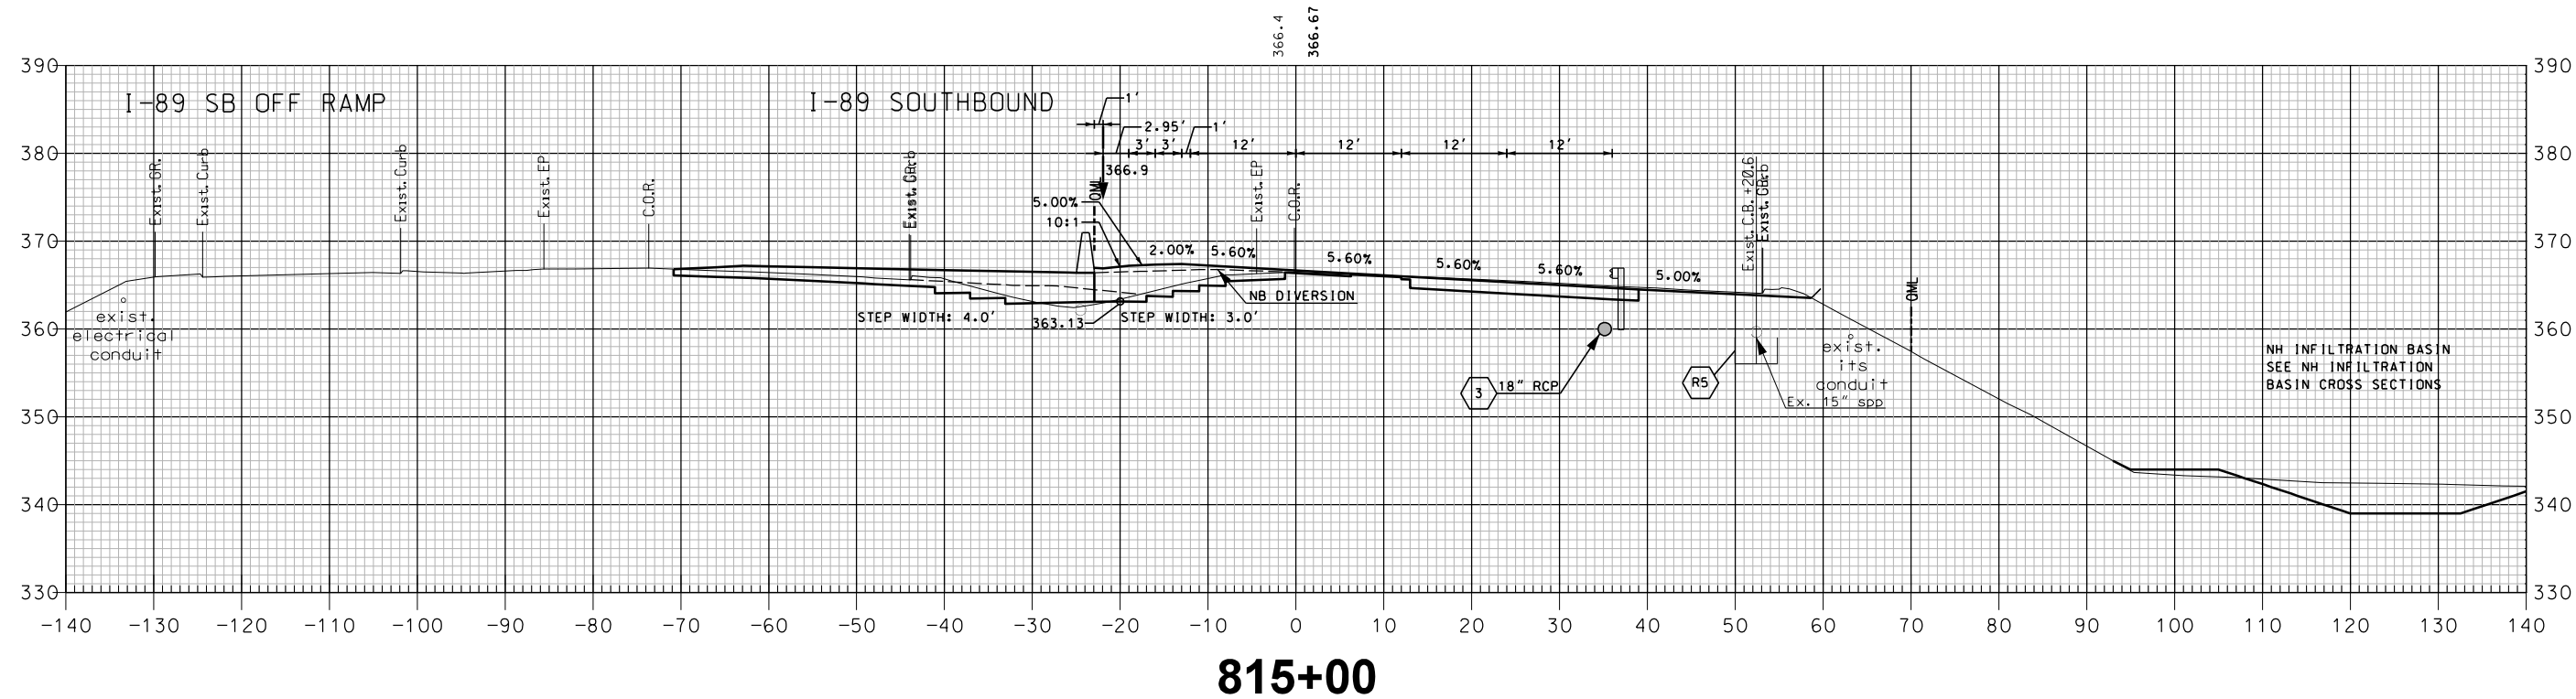


I-89 NORTHBOUND

SHEET TOTALS			
COMMON EXCAV.	177.1 C.Y.	ROCK EXCAV.	— C.Y.
FILL	1.5 C.Y.	MUCK EXCAV.	— C.Y.
DGN	STATE PROJECT NO.	SHEET NO.	TOTAL SHEETS
16148NB X-SECT	16148	256	600

REVISIONS AFTER PROPOSAL			
NUMBER	DATE	STATION	DESCRIPTION



SDR PROCESSED	NHDOT	DATE	04-2015
NEW DESIGN	MJ	DATE	04-2016
SHEET CHECKED	BRC	DATE	02-2018
AS BUILT DETAILS		DATE	

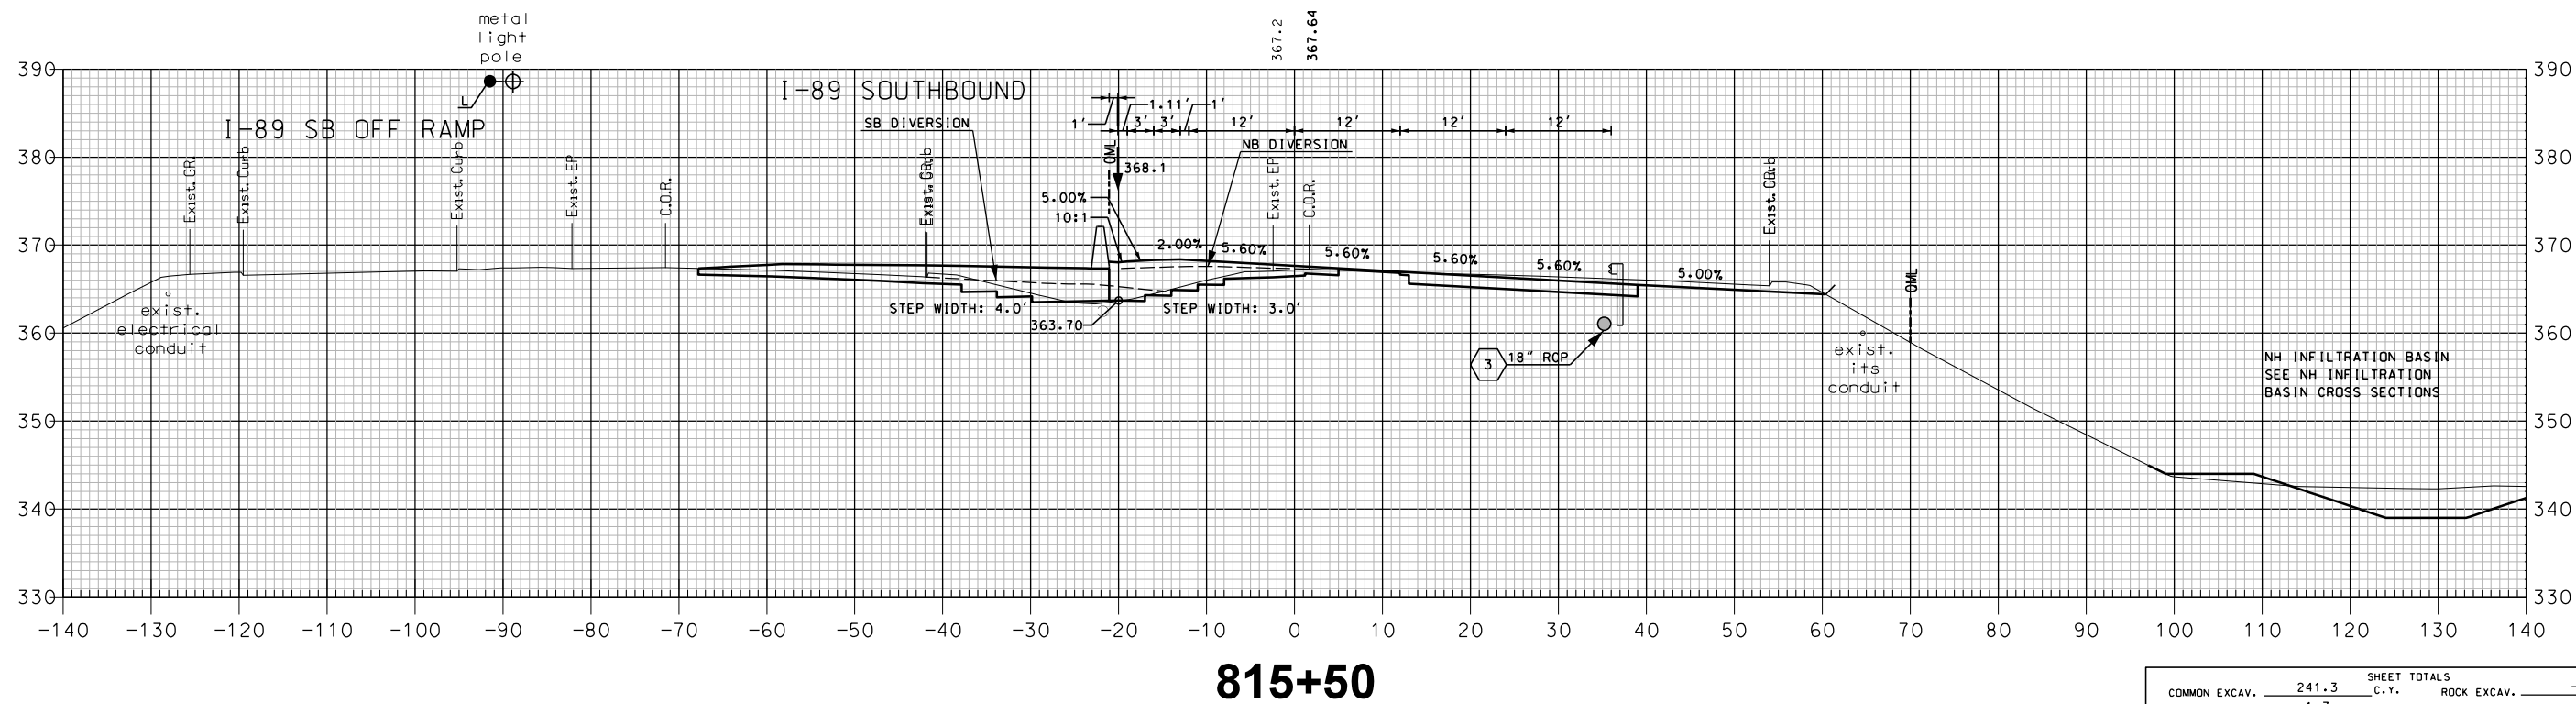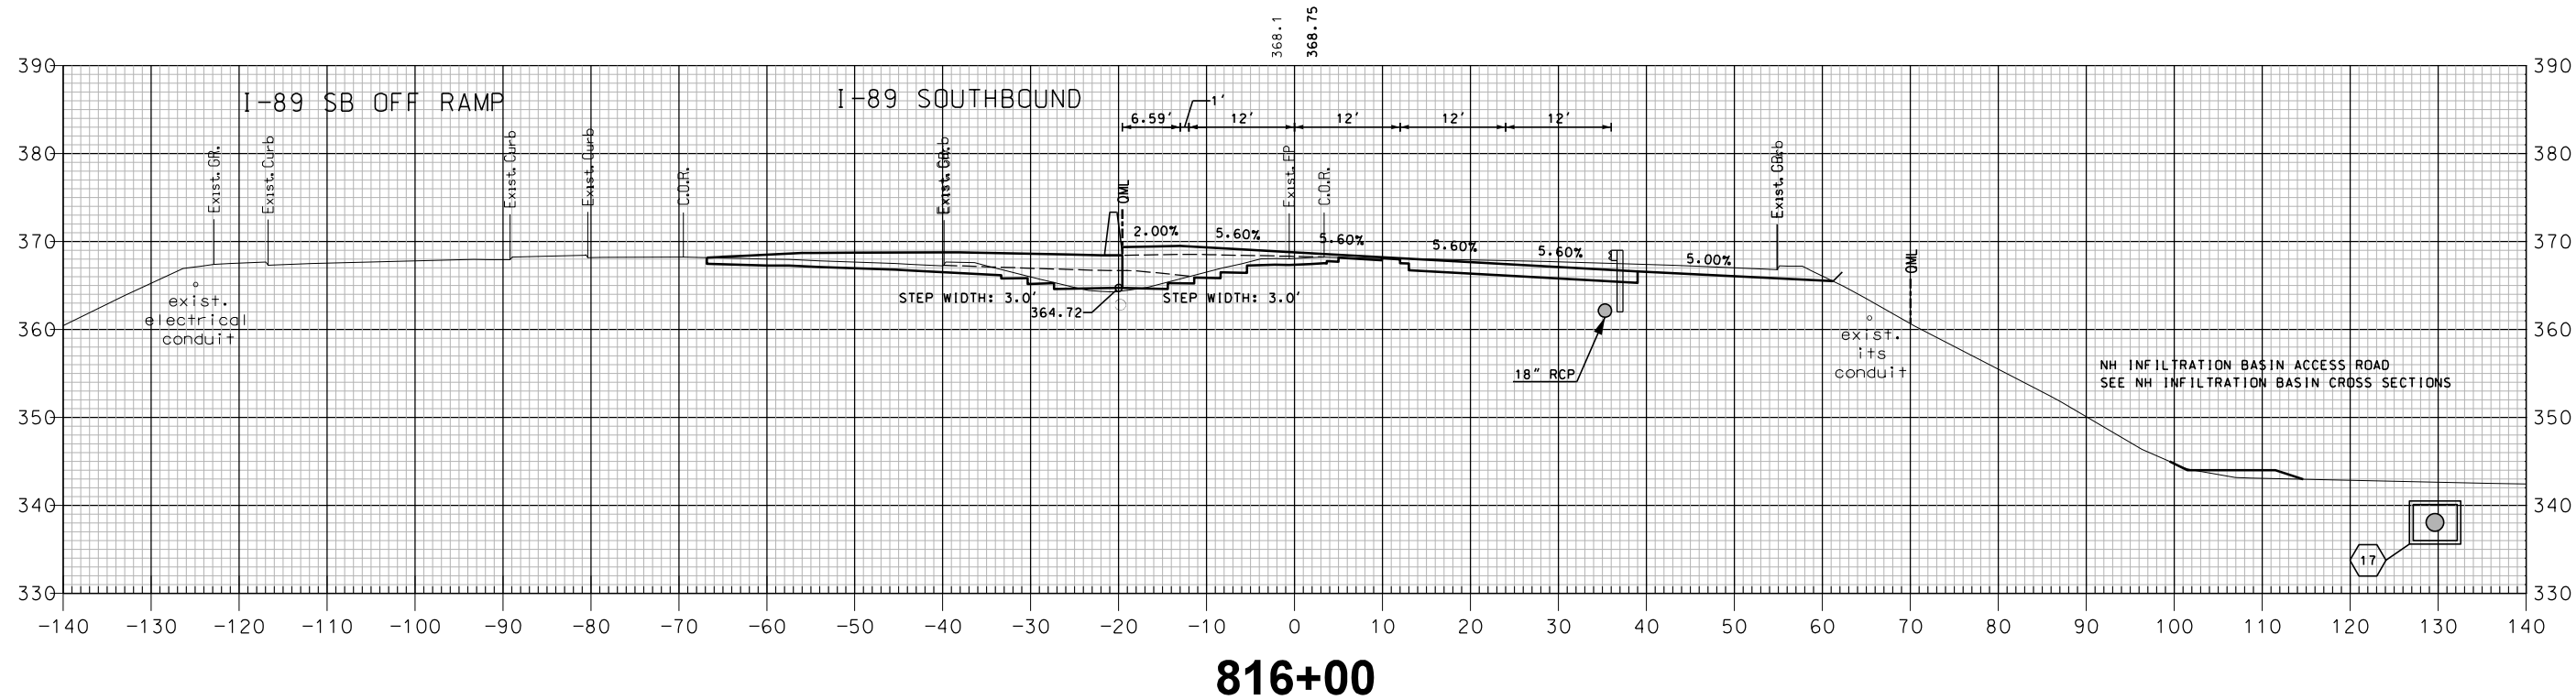

I-89 NORTHBOUND

SHEET TOTALS			
COMMON EXCAV.	241.3 C.Y.	ROCK EXCAV.	- C.Y.
FILL	1.7 C.Y.	MUCK EXCAV.	- C.Y.
DGN	STATE PROJECT NO.	SHEET NO.	TOTAL SHEETS
16148NB X-SECT	16148	257	600

SDR PROCESSED	NHDDOT	REVISIONS AFTER PROPOSAL			
		STATION		DESCRIPTION	
		NUMBER	DATE	STATION	DESCRIPTION
NEW DESIGN	MJ		04-2016		
SHEET CHECKED	BRC		02-2018		
AS BUILT DETAILS					

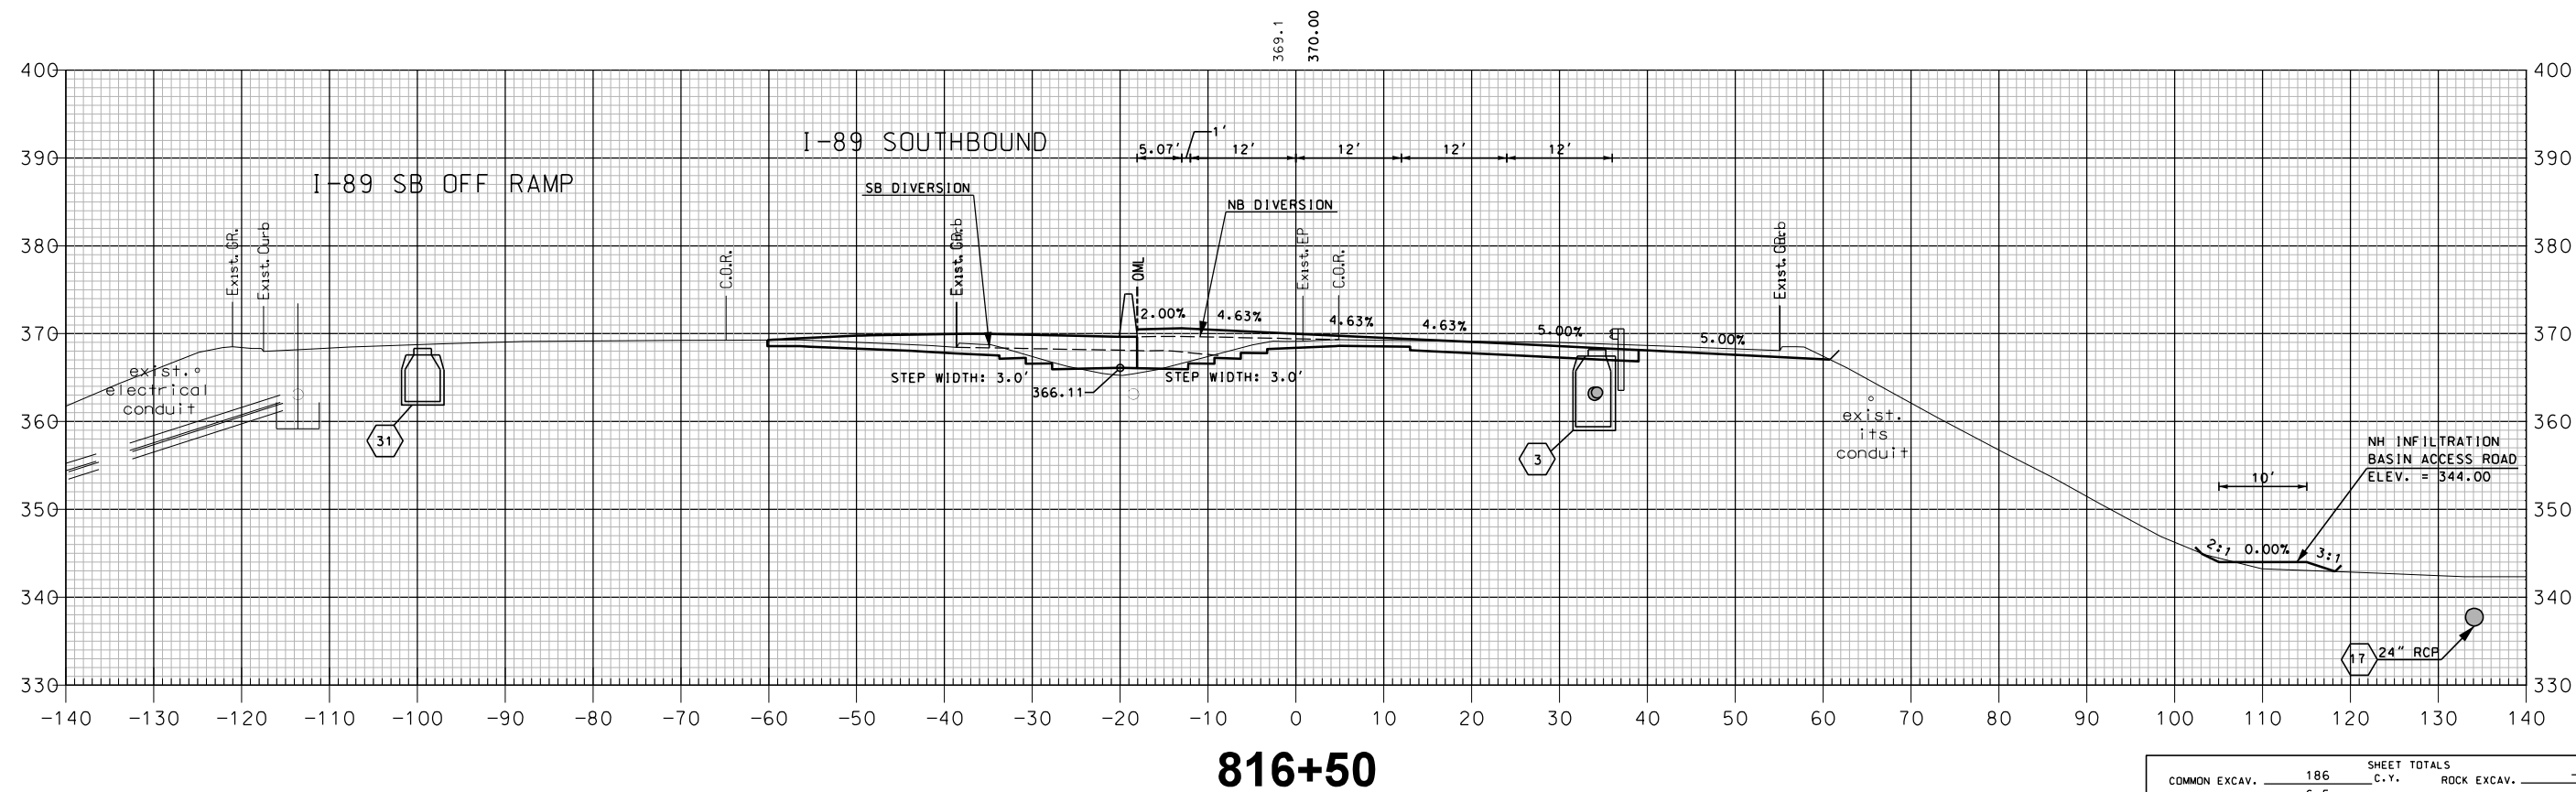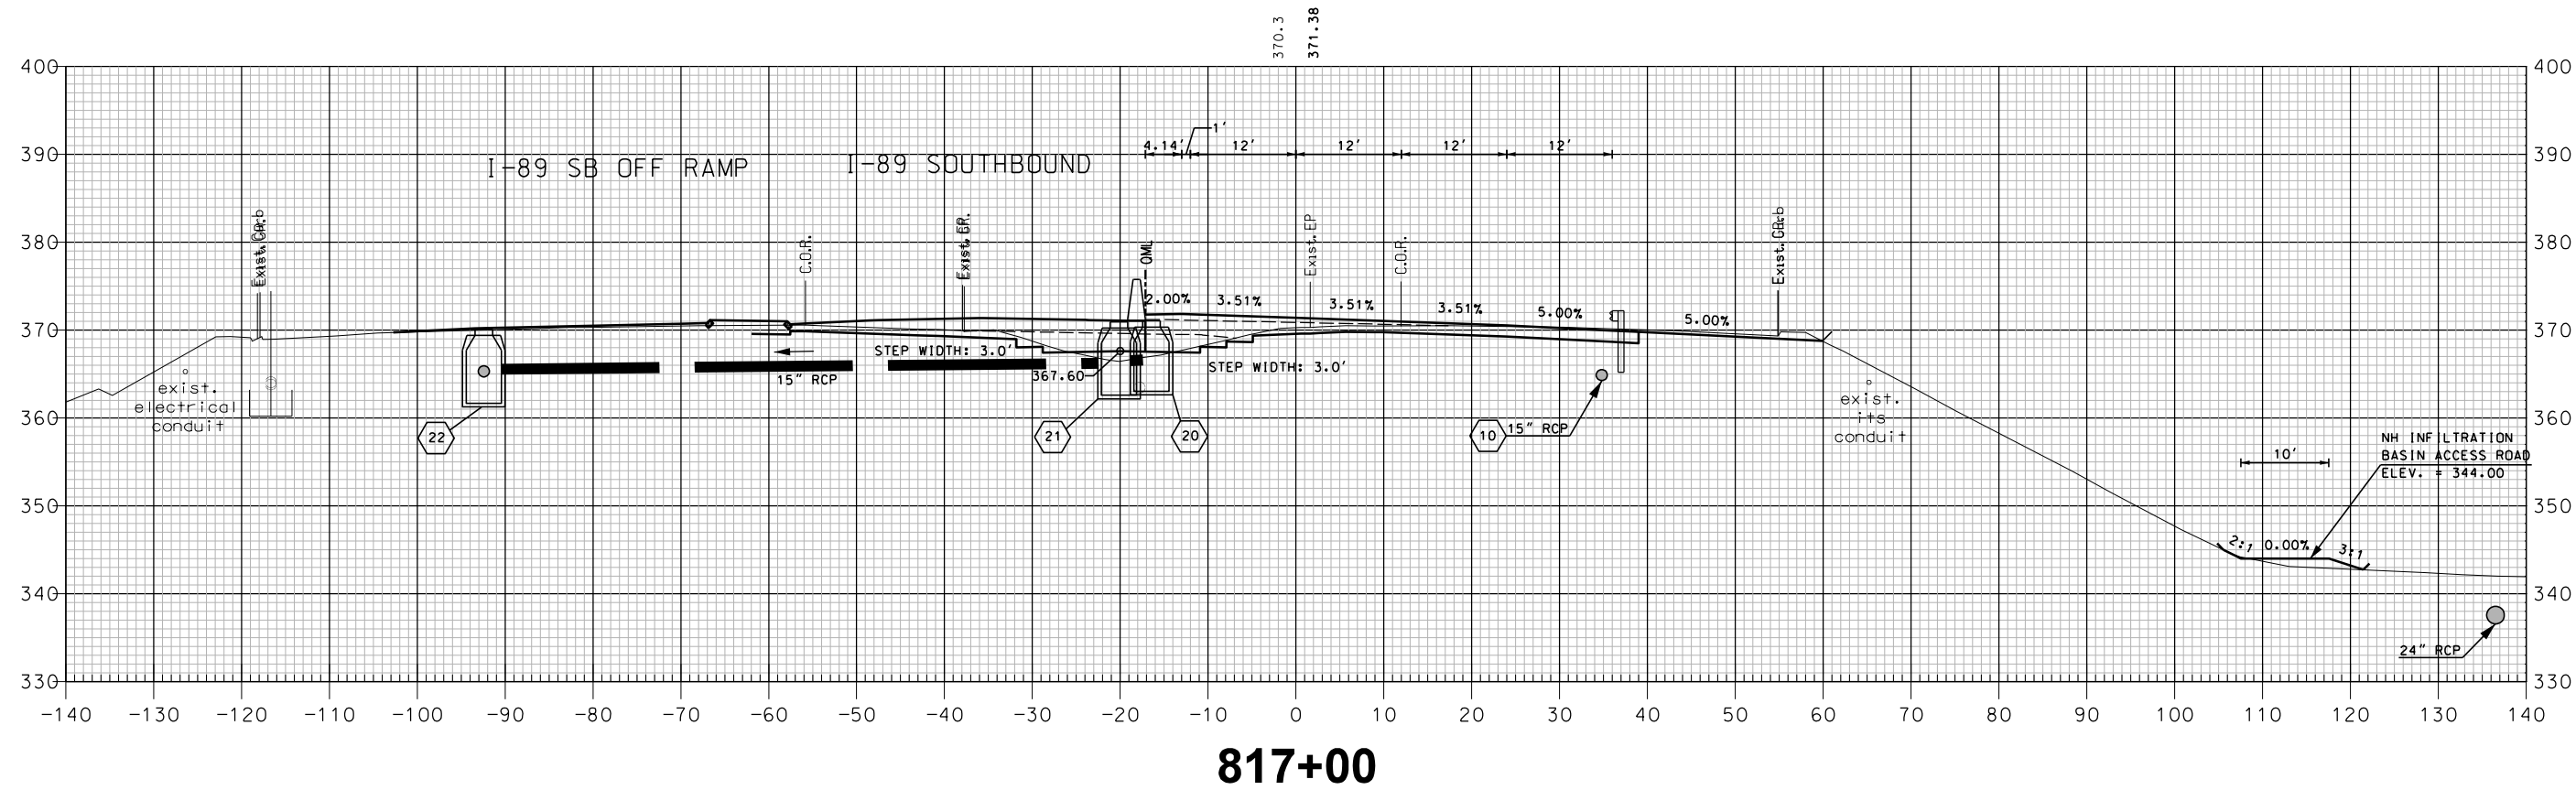


I-89 NORTHBOUND


SHEET TOTALS			
COMMON EXCAV.	186 C.Y.	ROCK EXCAV.	— C.Y.
FILL	6.5 C.Y.	MUCK EXCAV.	— C.Y.
DGN	STATE PROJECT NO.	SHEET NO.	TOTAL SHEETS
16148NB X-SECT	16148	258	600

REVISIONS AFTER PROPOSAL		DESCRIPTION	
NUMBER	DATE	STATION	

SDR PROCESSED	NHDOT	DATE	04-2015
NEW DESIGN	MJ	DATE	04-2016
SHEET CHECKED	BRC	DATE	02-2018
AS BUILT DETAILS		DATE	

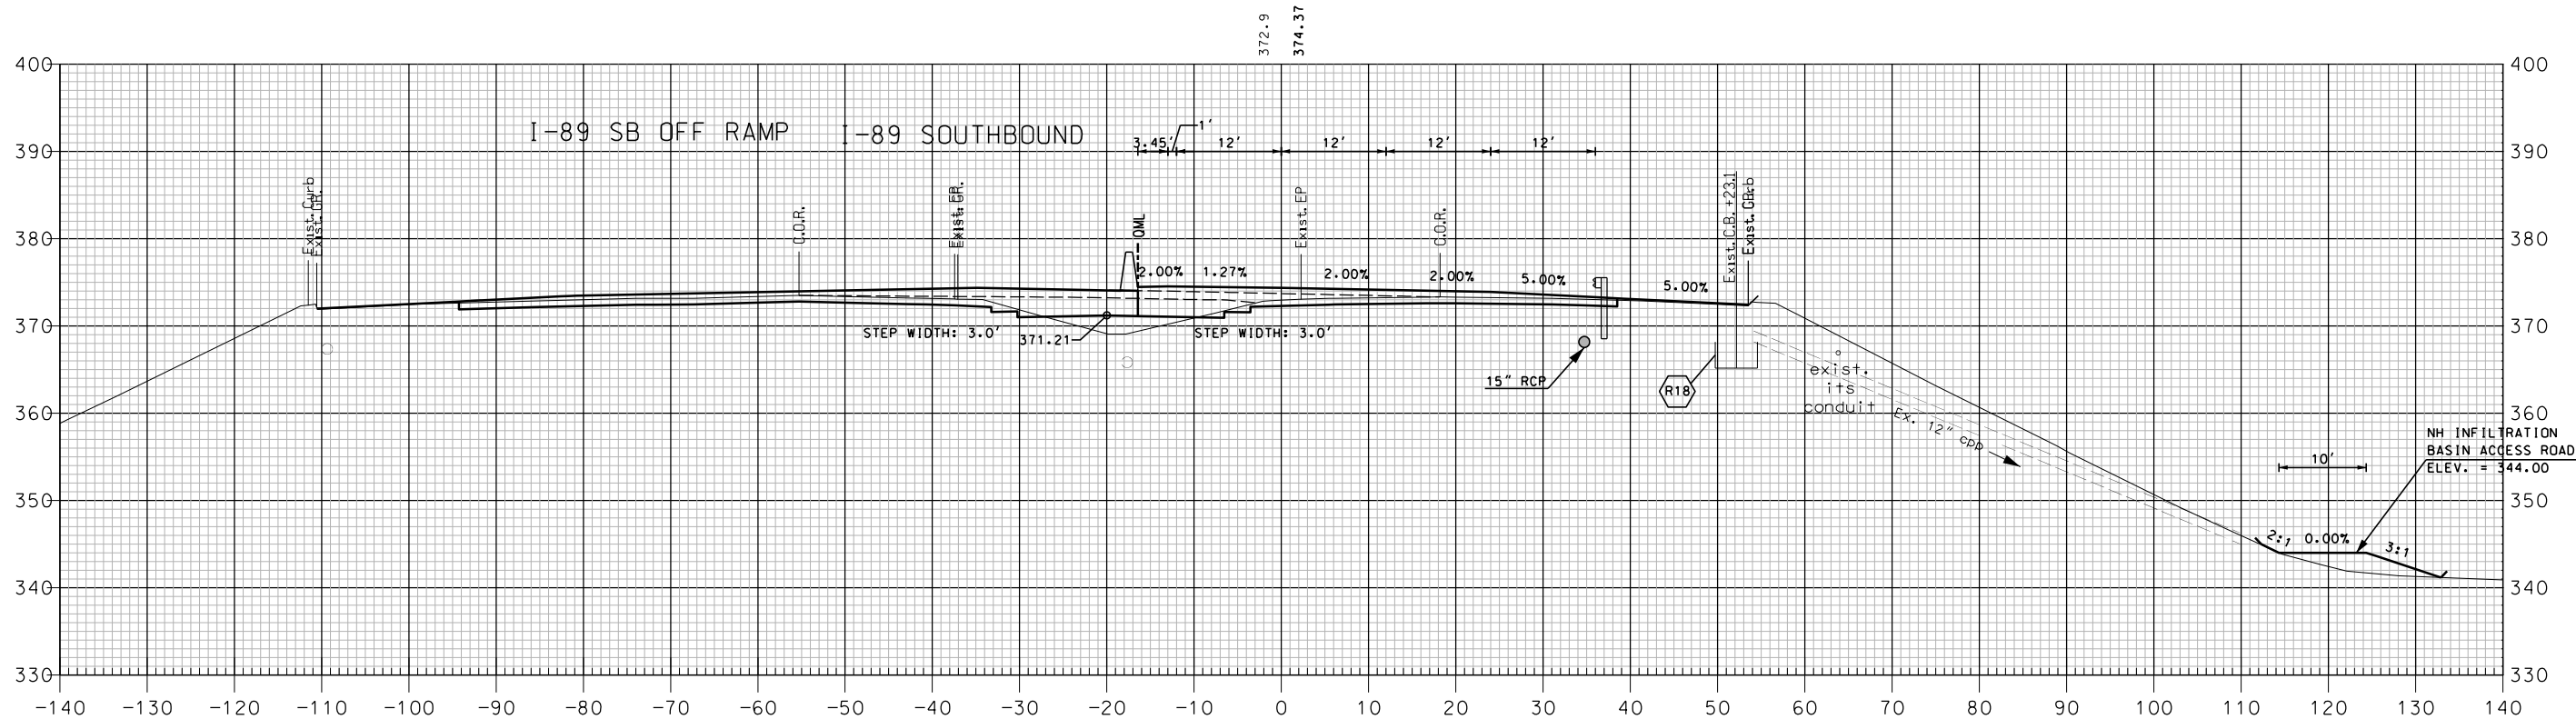

818+00

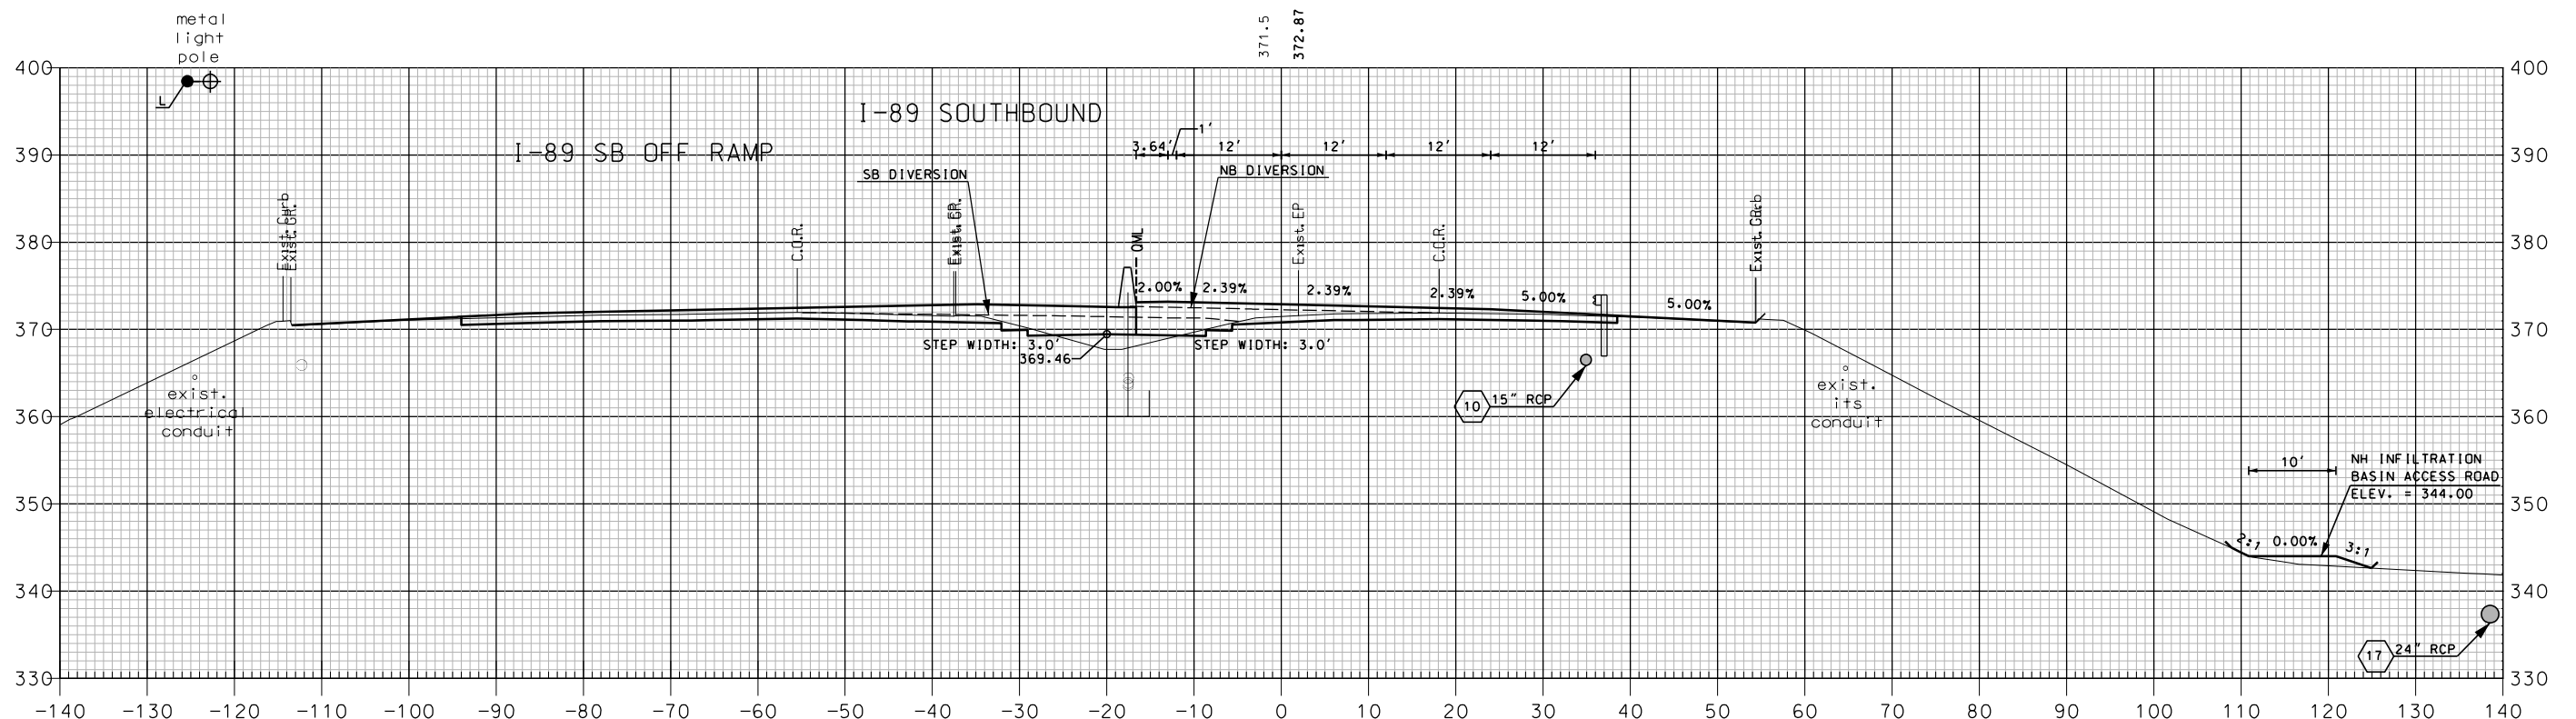


817+50


I-89 NORTHBOUND

SHEET TOTALS			
COMMON EXCAV.	118.8 C.Y.	ROCK EXCAV.	— C.Y.
FILL	28.3 C.Y.	MUCK EXCAV.	— C.Y.
DGN	STATE PROJECT NO.	SHEET NO.	TOTAL SHEETS
16148NB X-SECT	16148	259	600

SDR PROCESSED	NHDOT	REVISIONS AFTER PROPOSAL			
		STATION		DESCRIPTION	
		NUMBER	DATE	STATION	DESCRIPTION
NEW DESIGN	MJ		04-2016		
SHEET CHECKED	BRC		02-2018		
AS BUILT DETAILS			DATE		

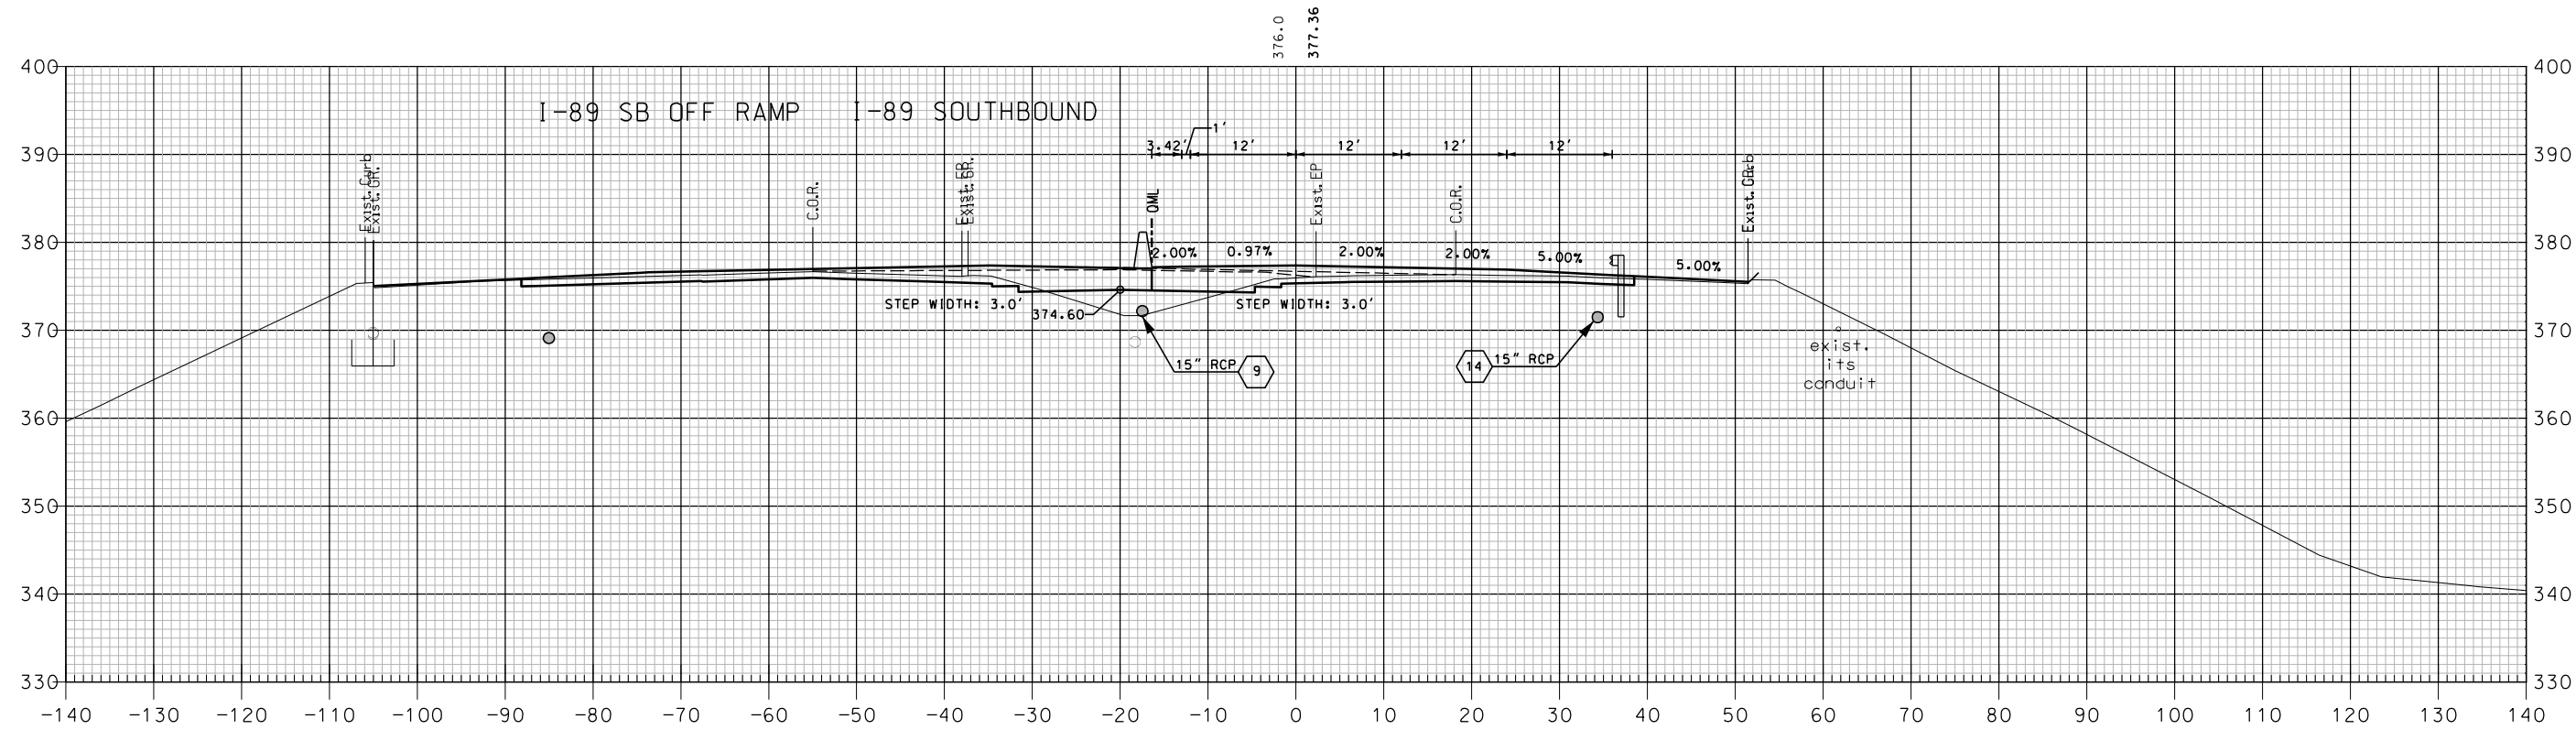

819+00


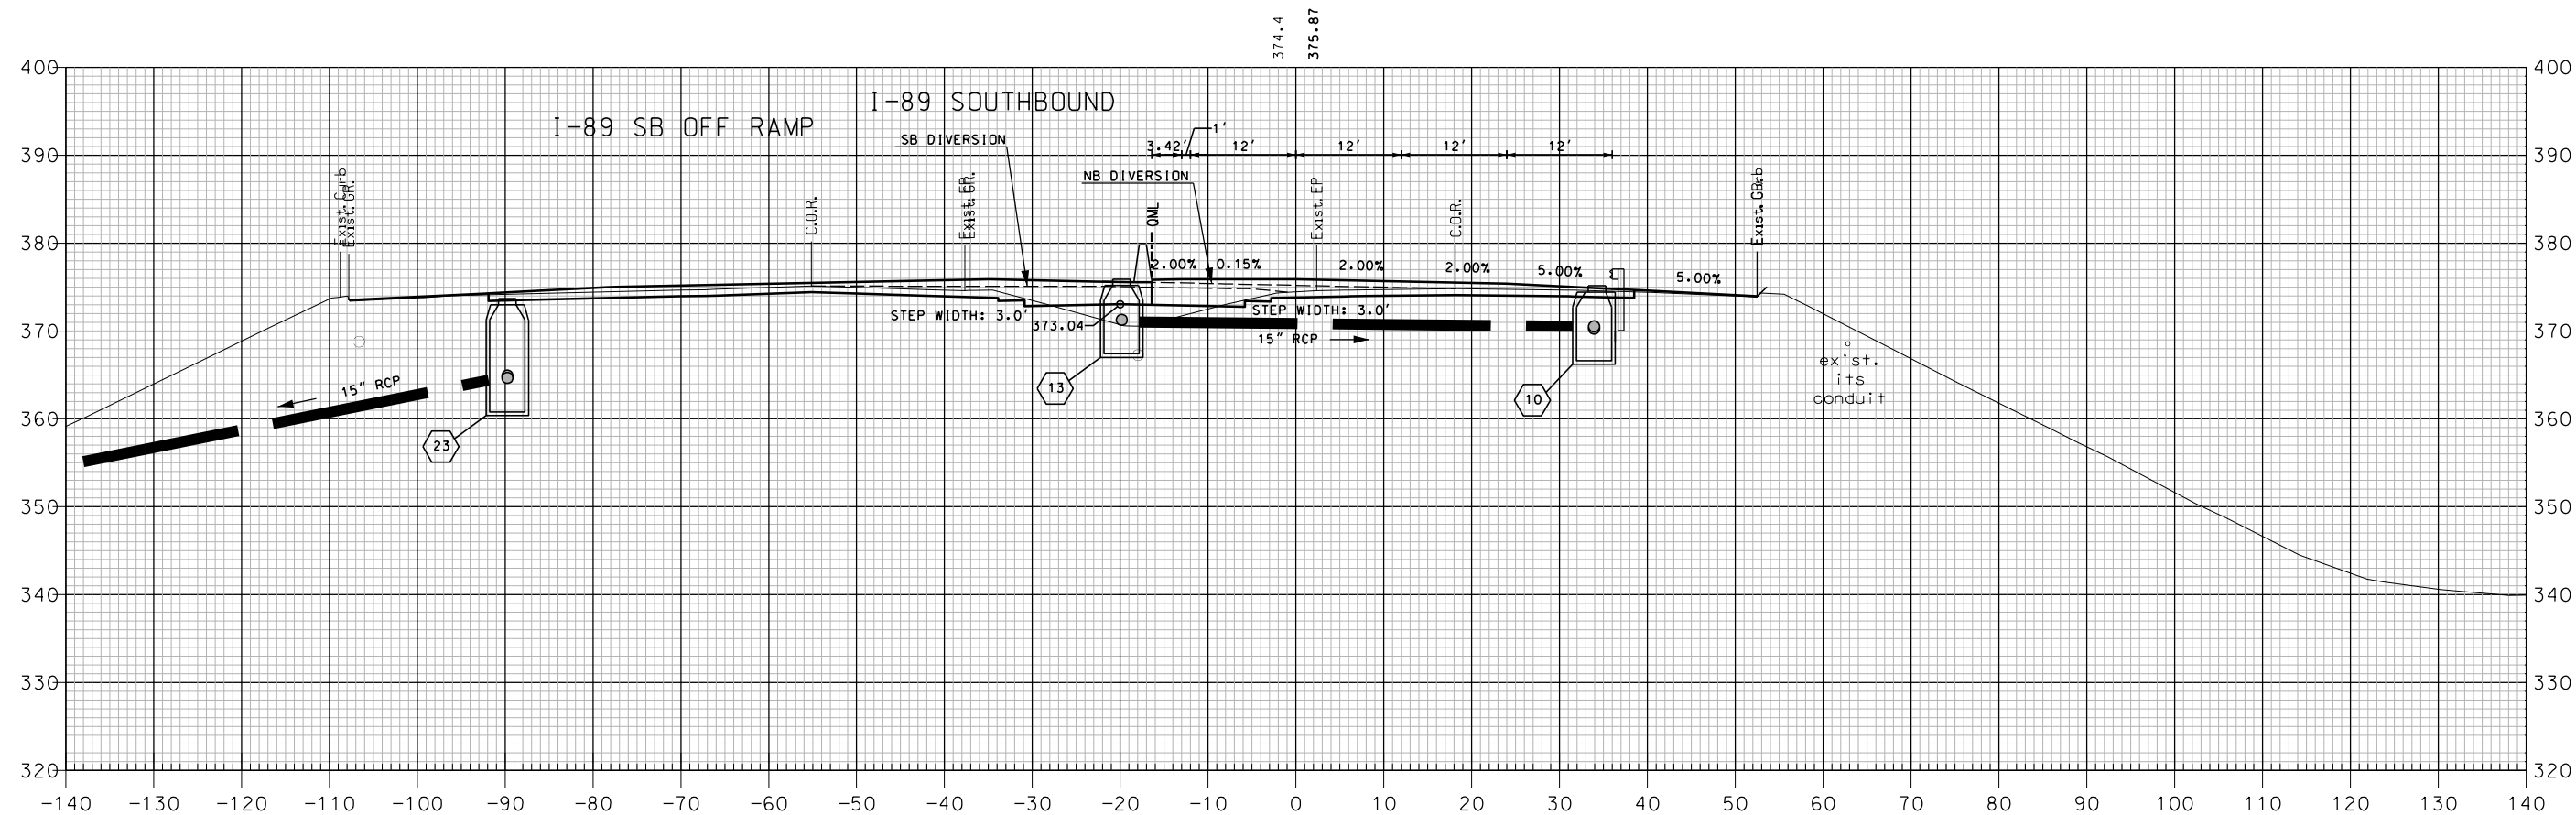


818+50

I-89 NORTHBOUND

SHEET TOTALS			
COMMON EXCAV.	116.2 C.Y.	ROCK EXCAV.	- C.Y.
FILL	49.6 C.Y.	MUCK EXCAV.	- C.Y.
DGN	STATE PROJECT NO.	SHEET NO.	TOTAL SHEETS
16148NB X-SECT	16148	260	600

SDR PROCESSED	NHDOT	REVISIONS AFTER PROPOSAL			
		NUMBER	DATE	STATION	DESCRIPTION
NEW DESIGN	MJ		DATE 04-2016		
SHEET CHECKED	BRC		DATE 02-2018		
AS BUILT DETAILS			DATE		

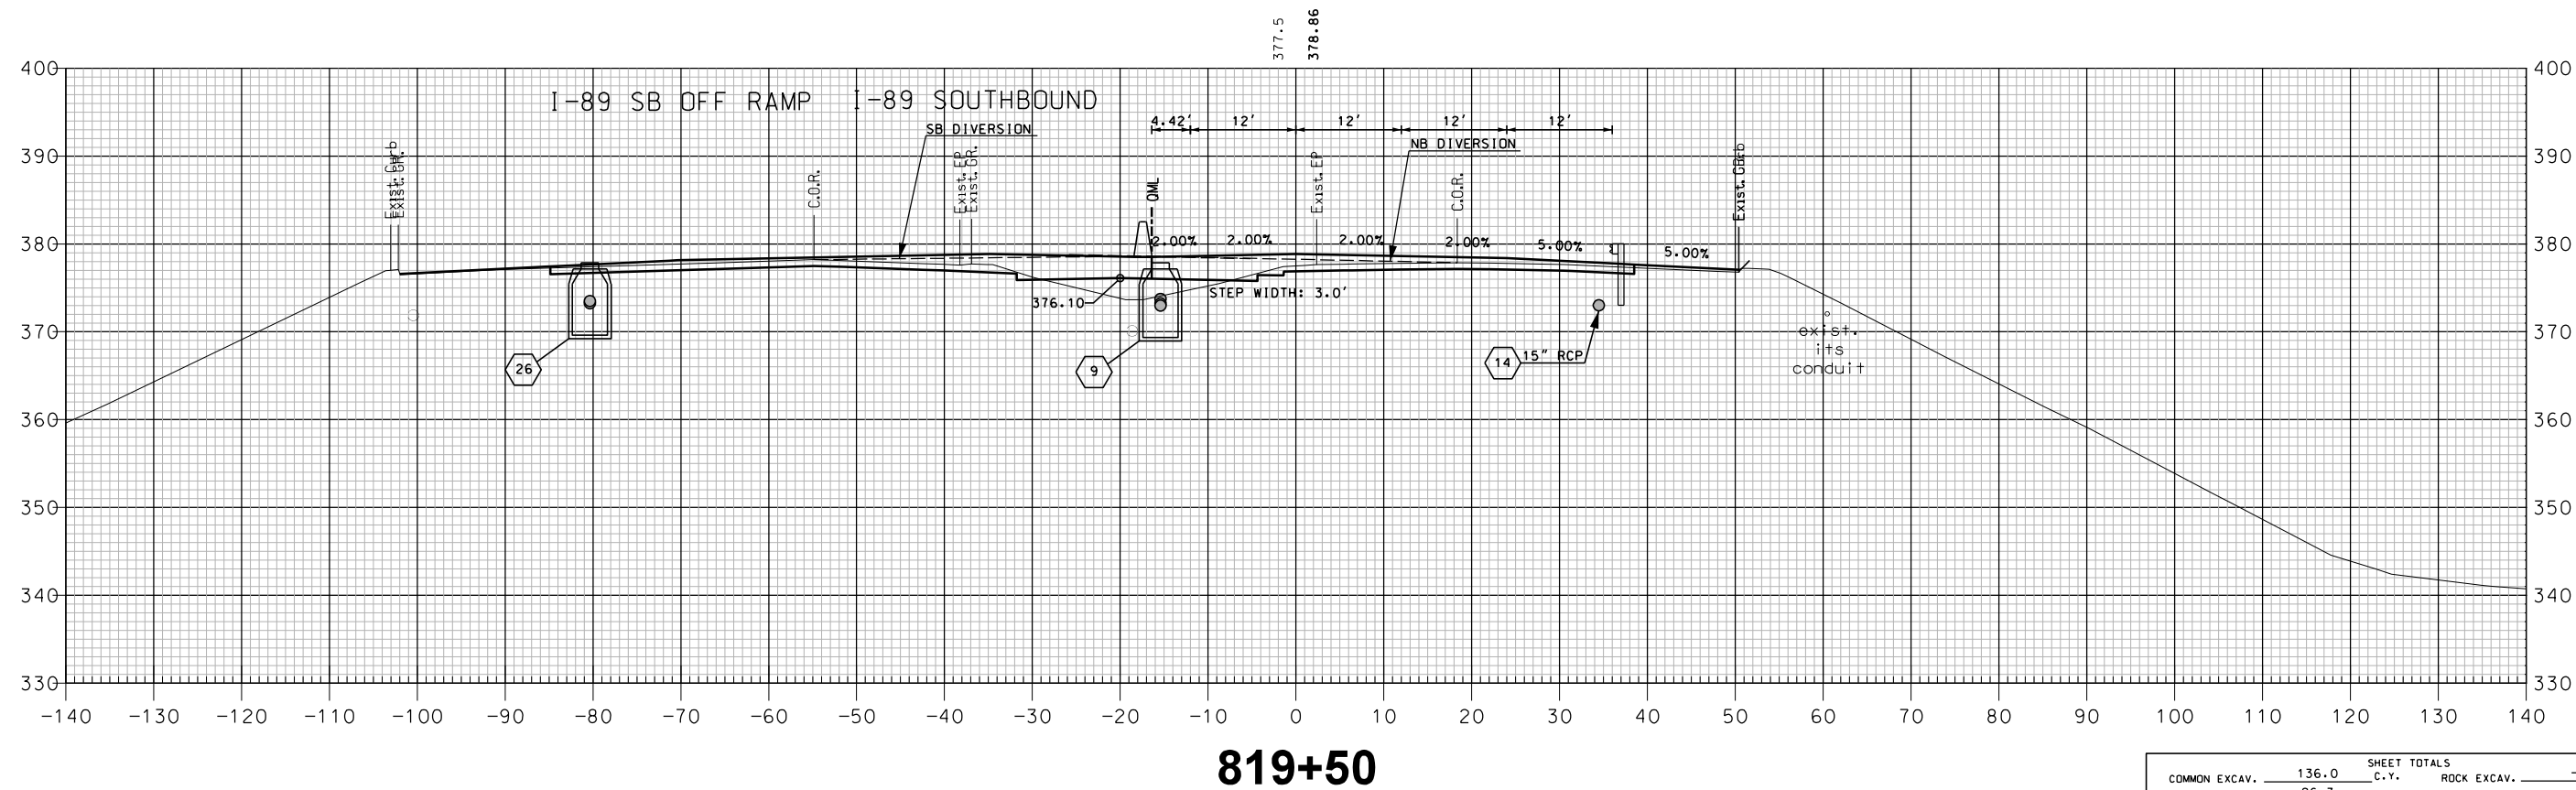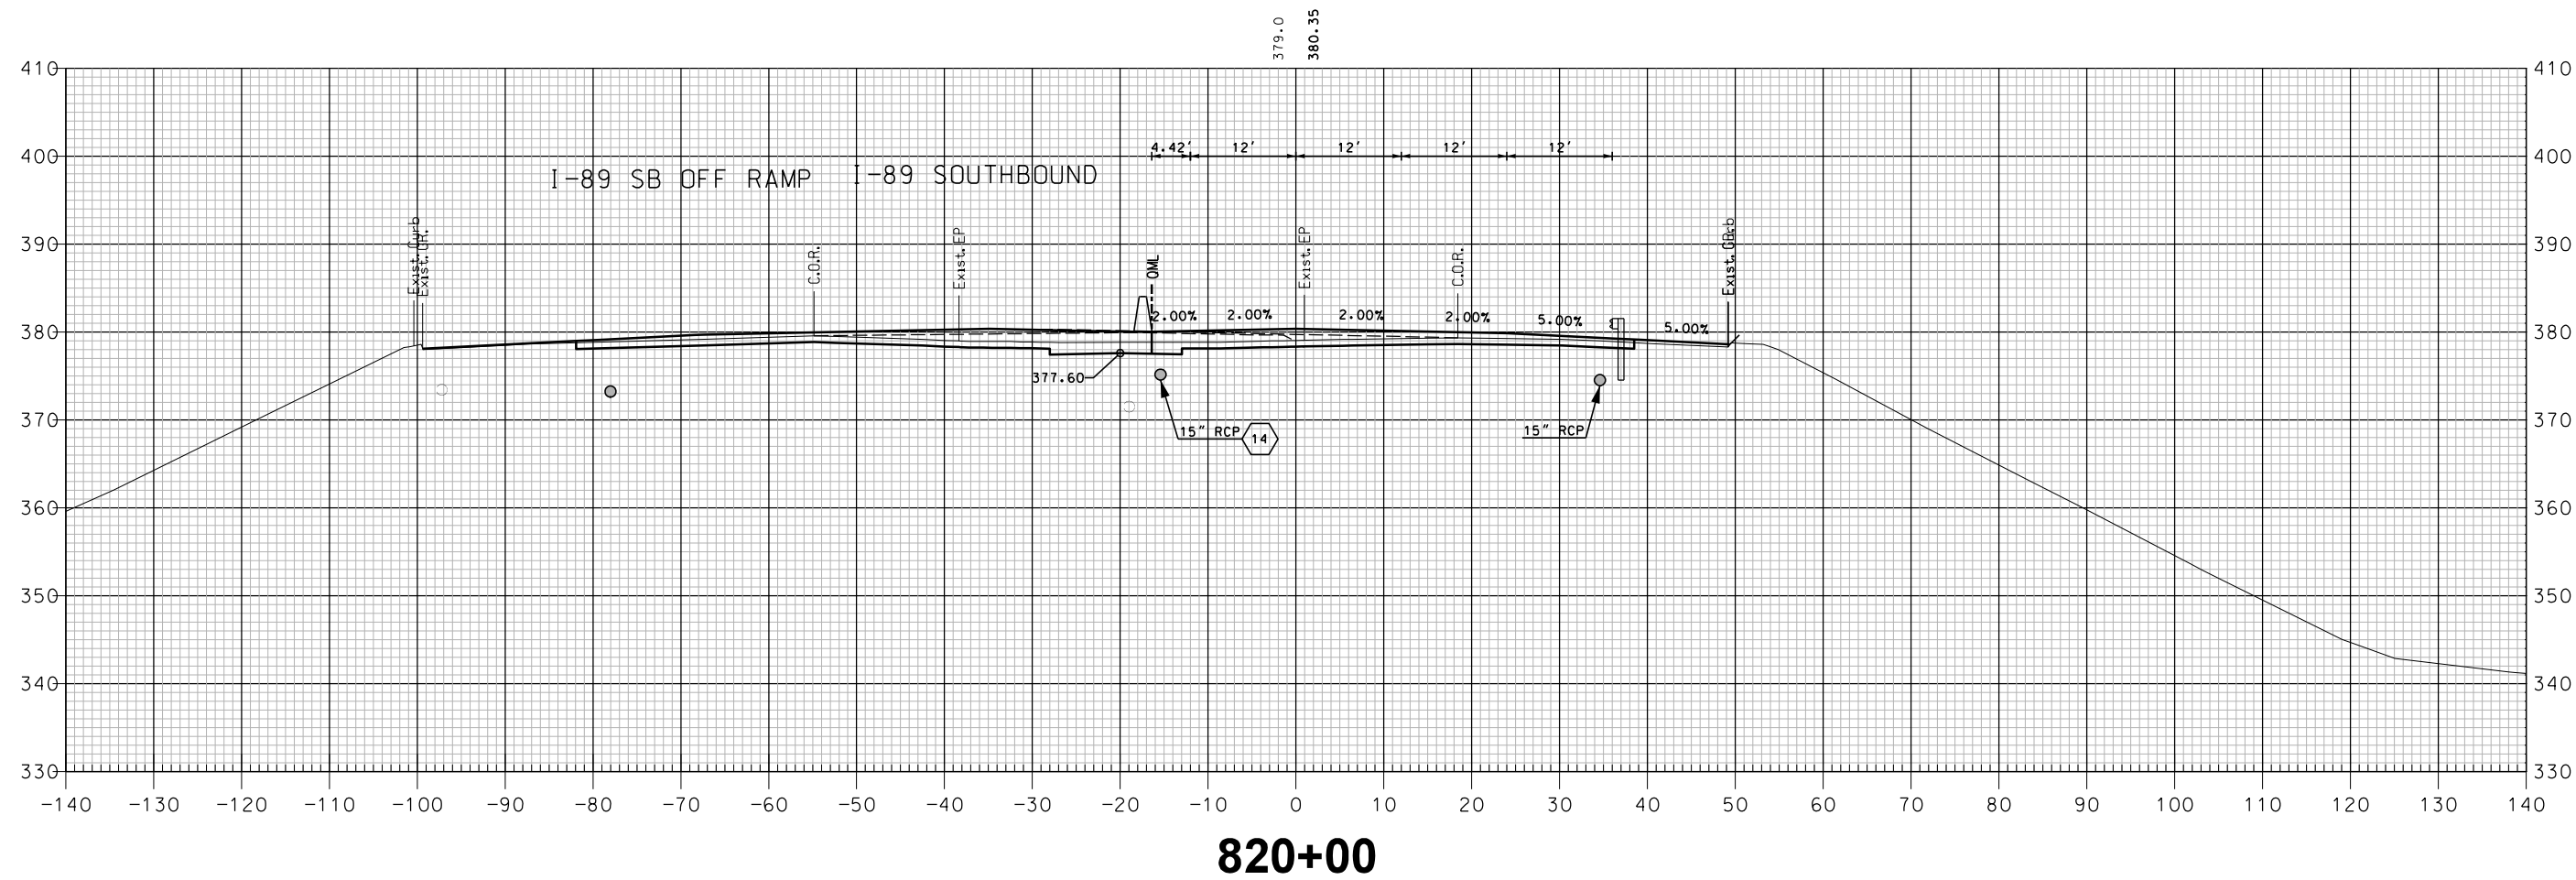


I-89 NORTHBOUND

SHEET TOTALS			
COMMON EXCAV.	136.0	C.Y.	ROCK EXCAV.
FILL	26.3	C.Y.	MUCK EXCAV.
DGN	STATE PROJECT NO.	SHEET NO.	TOTAL SHEETS
16148NB X-SECT	16148	261	600

REVISIONS AFTER PROPOSAL			
NUMBER	DATE	STATION	DESCRIPTION

SDR PROCESSED	NHDDT	DATE	04-2015
NEW DESIGN	MJ	DATE	04-2016
SHEET CHECKED	BRC	DATE	02-2018
AS BUILT DETAILS		DATE	

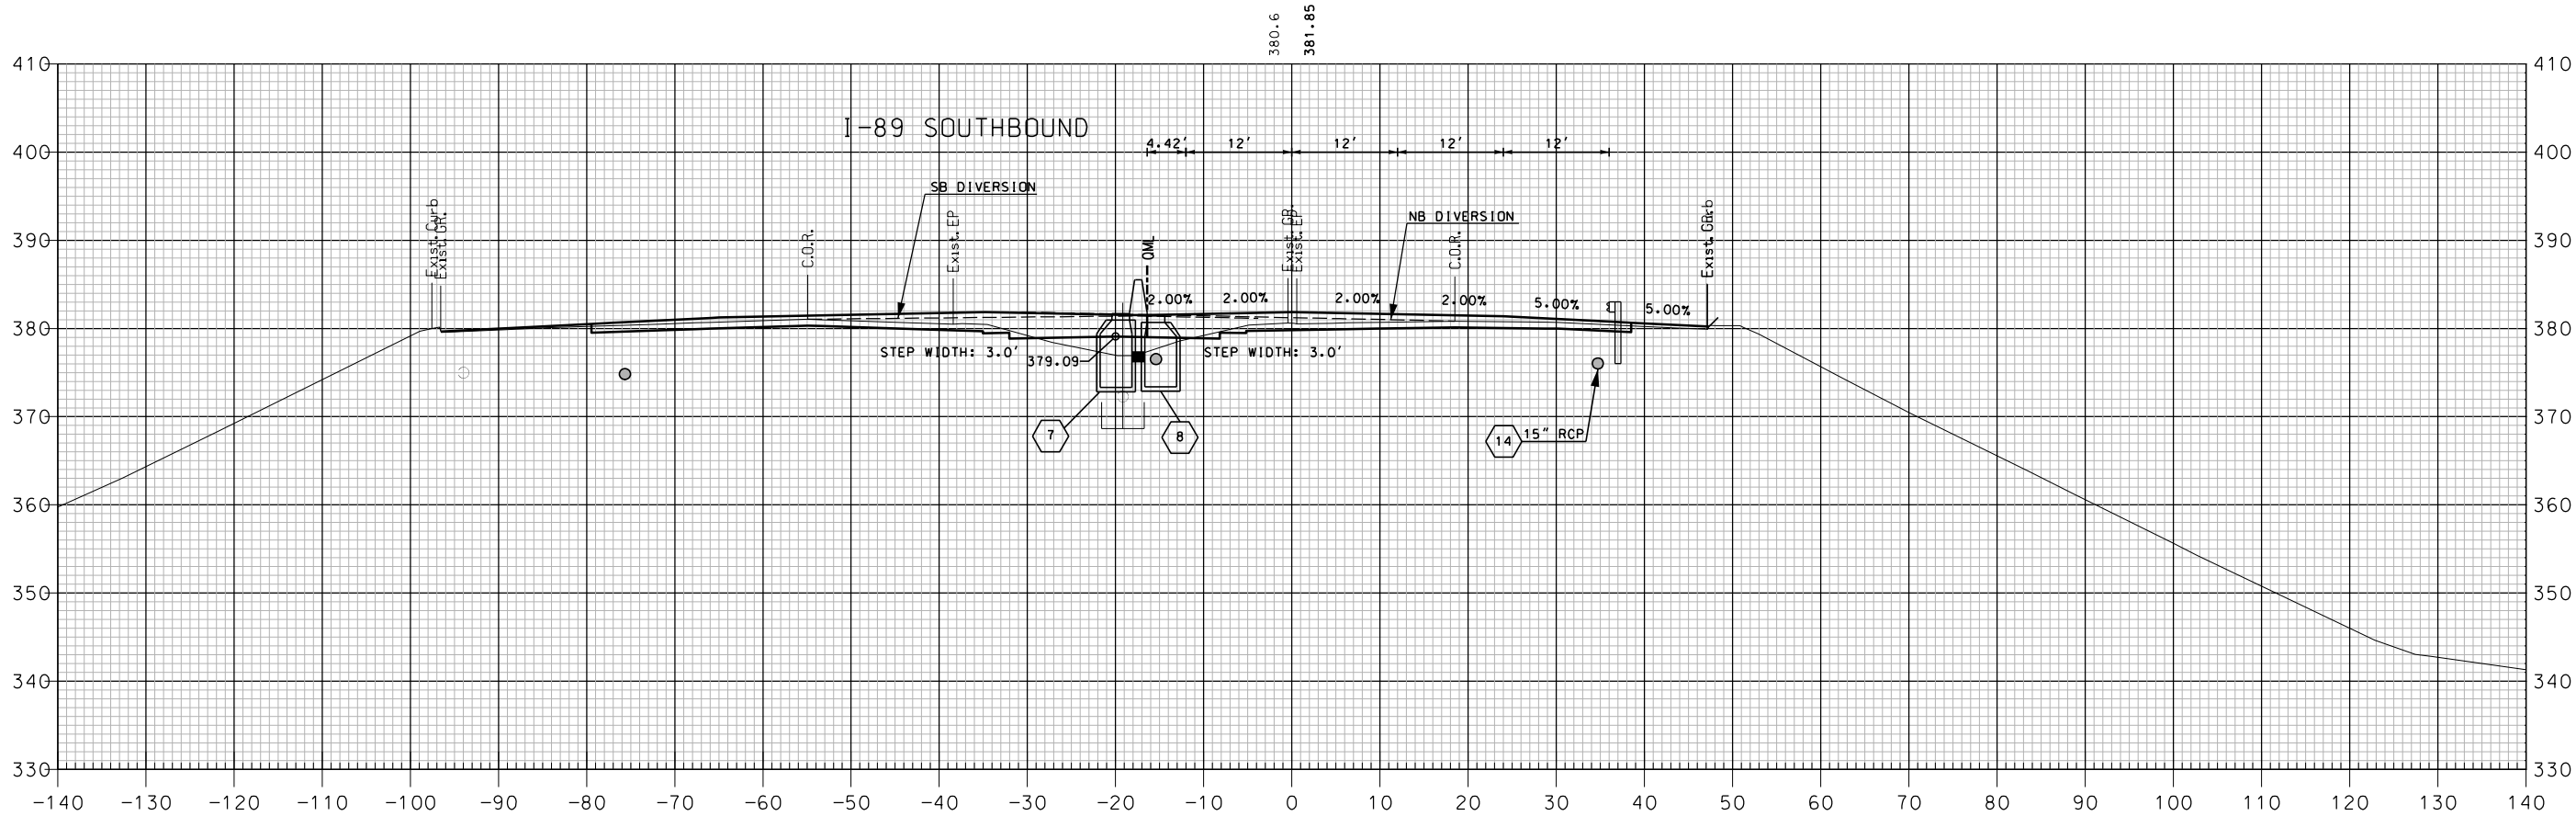


820+50

I-89 NORTHBOUND

SHEET TOTALS			
COMMON EXCAV.	61.0 C.Y.	ROCK EXCAV.	— C.Y.
FILL	14.1 C.Y.	MUCK EXCAV.	— C.Y.
DGN	STATE PROJECT NO.	SHEET NO.	TOTAL SHEETS
16148NB X-SECT	16148	262	600

REVISIONS AFTER PROPOSAL			
NUMBER	DATE	STATION	DESCRIPTION

SDR PROCESSED	NHDDT	DATE	04-2015
NEW DESIGN	MJ	DATE	04-2016
SHEET CHECKED	BRC	DATE	02-2018
AS BUILT DETAILS		DATE	

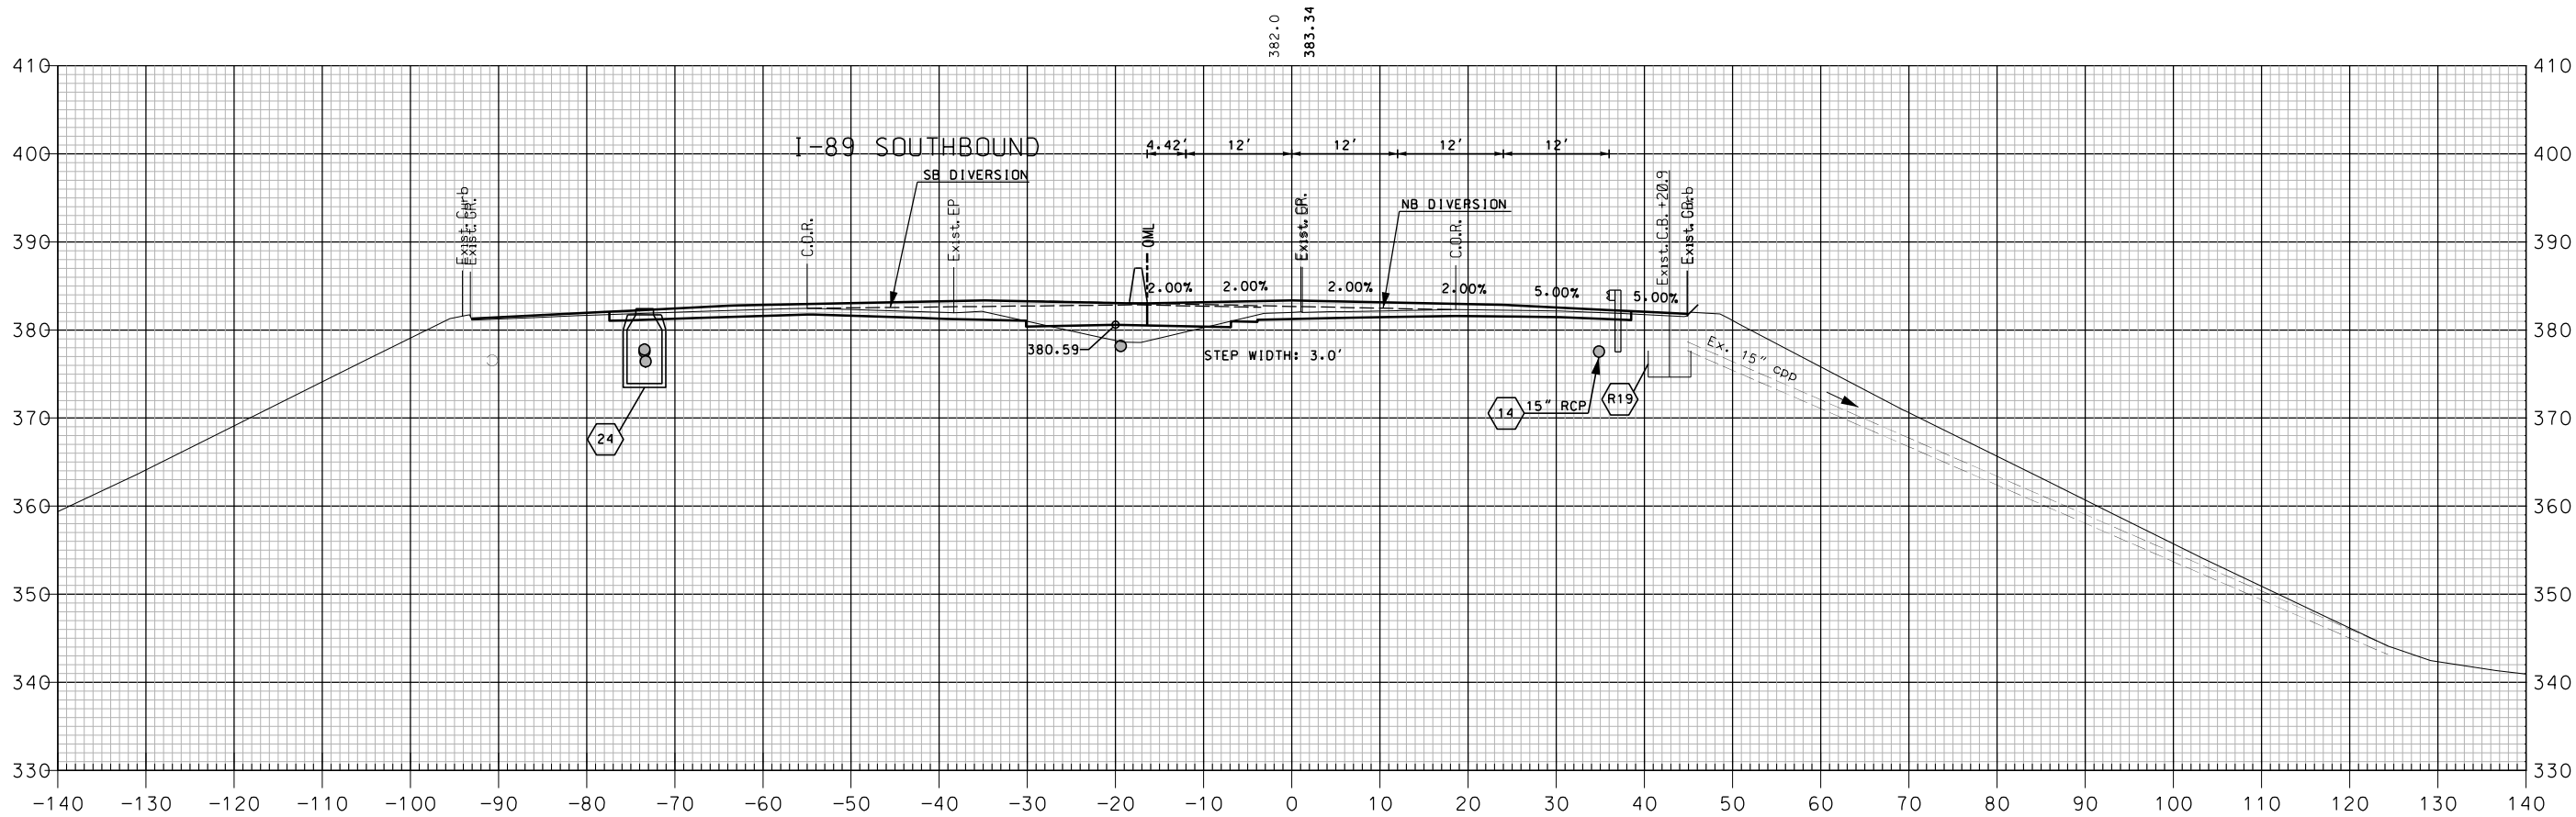


821+00

I-89 NORTHBOUND

SHEET TOTALS			
COMMON EXCAV.	58.9 C.Y.	ROCK EXCAV.	- C.Y.
FILL	18.0 C.Y.	MUCK EXCAV.	- C.Y.
DGN	STATE PROJECT NO.	SHEET NO.	TOTAL SHEETS
16148NB X-SECT	16148	263	600

REVISIONS AFTER PROPOSAL			
NUMBER	DATE	STATION	DESCRIPTION

SDR PROCESSED	NHDDT	DATE	04-2015
NEW DESIGN	MJ	DATE	04-2016
SHEET CHECKED	BRC	DATE	02-2018
AS BUILT DETAILS		DATE	

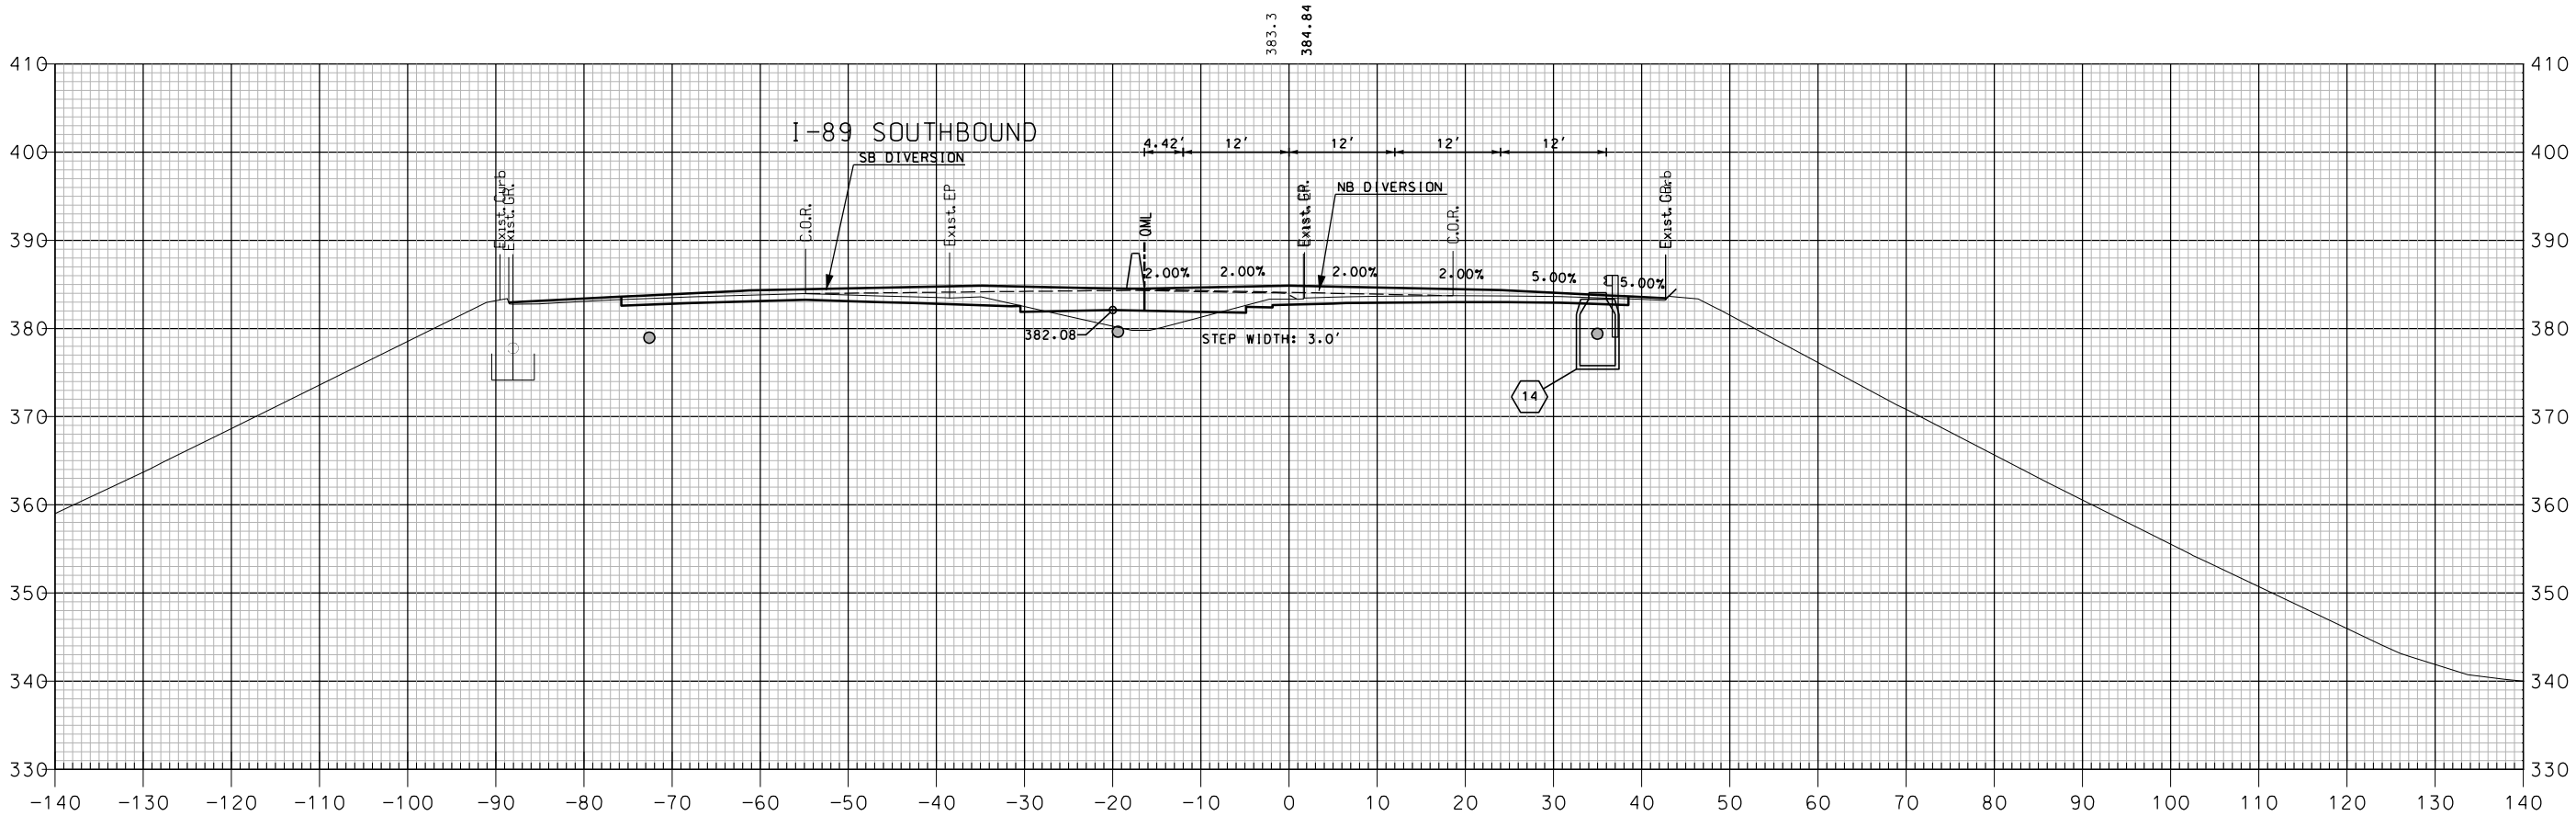


821+50

I-89 NORTHBOUND

SHEET TOTALS			
COMMON EXCAV.	57.7 C.Y.	ROCK EXCAV.	- C.Y.
FILL	23.4 C.Y.	MUCK EXCAV.	- C.Y.
DGN	STATE PROJECT NO.	SHEET NO.	TOTAL SHEETS
16148NB X-SECT	16148	264	600

REVISIONS AFTER PROPOSAL			
NUMBER	DATE	STATION	DESCRIPTION

SDR PROCESSED	NHDDT	DATE	04-2015
NEW DESIGN	MJ	DATE	04-2016
SHEET CHECKED	BRC	DATE	02-2018
AS BUILT DETAILS		DATE	

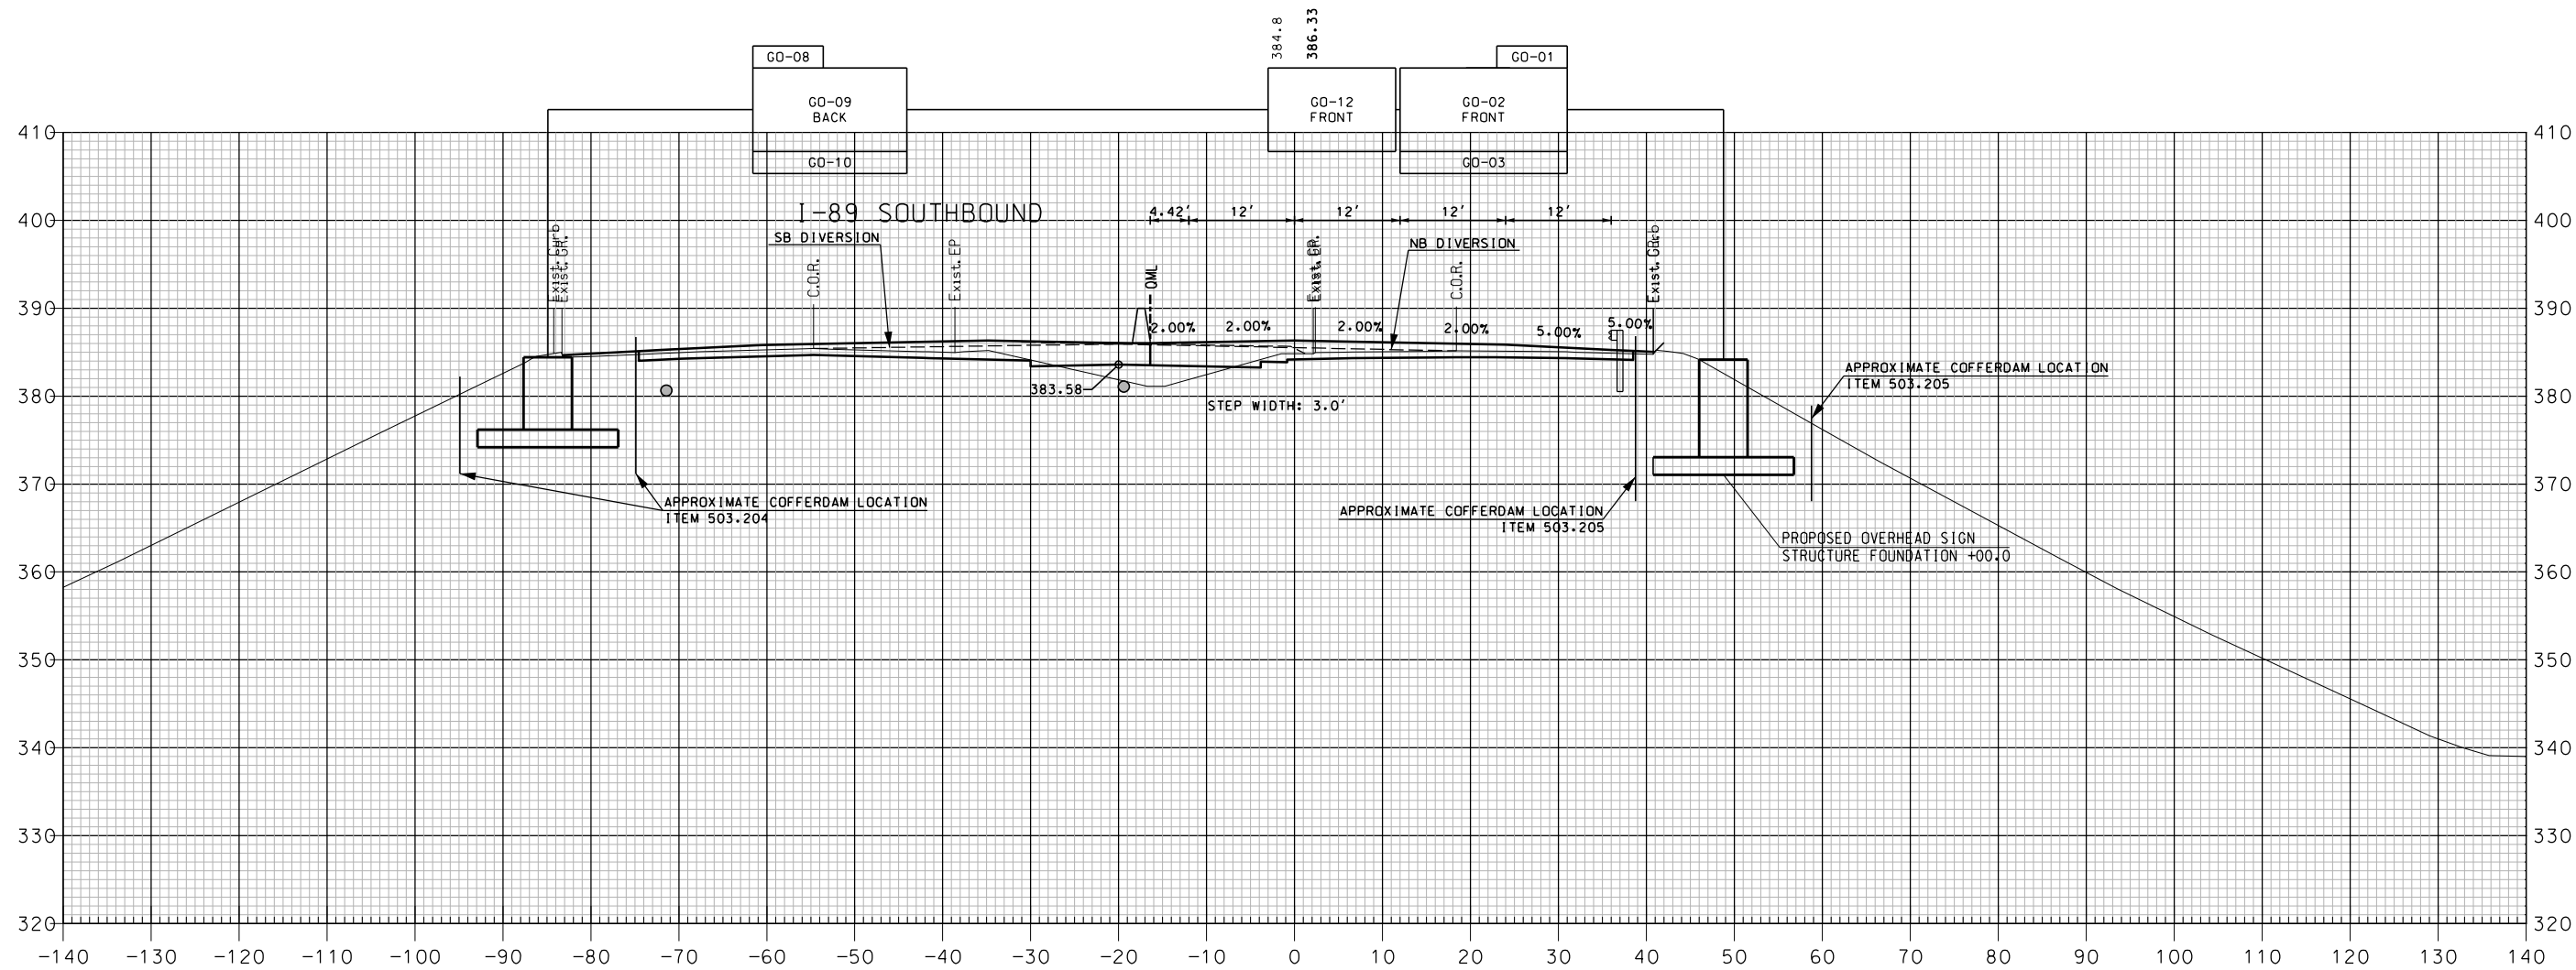


822+00

I-89 NORTHBOUND

SHEET TOTALS			
COMMON EXCAV.	57.3 C.Y.	ROCK EXCAV.	— C.Y.
FILL	26.7 C.Y.	MUCK EXCAV.	— C.Y.
DGN	STATE PROJECT NO.	SHEET NO.	TOTAL SHEETS
16148NB X-SECT	16148	265	600

[illegible]

SDR PROCESSED	NH00T	DATE	04-2015
NEW DESIGN	MJ	DATE	04-2016
SHEET CHECKED	BRC	DATE	02-2018
AS BUILT DETAILS		DATE	

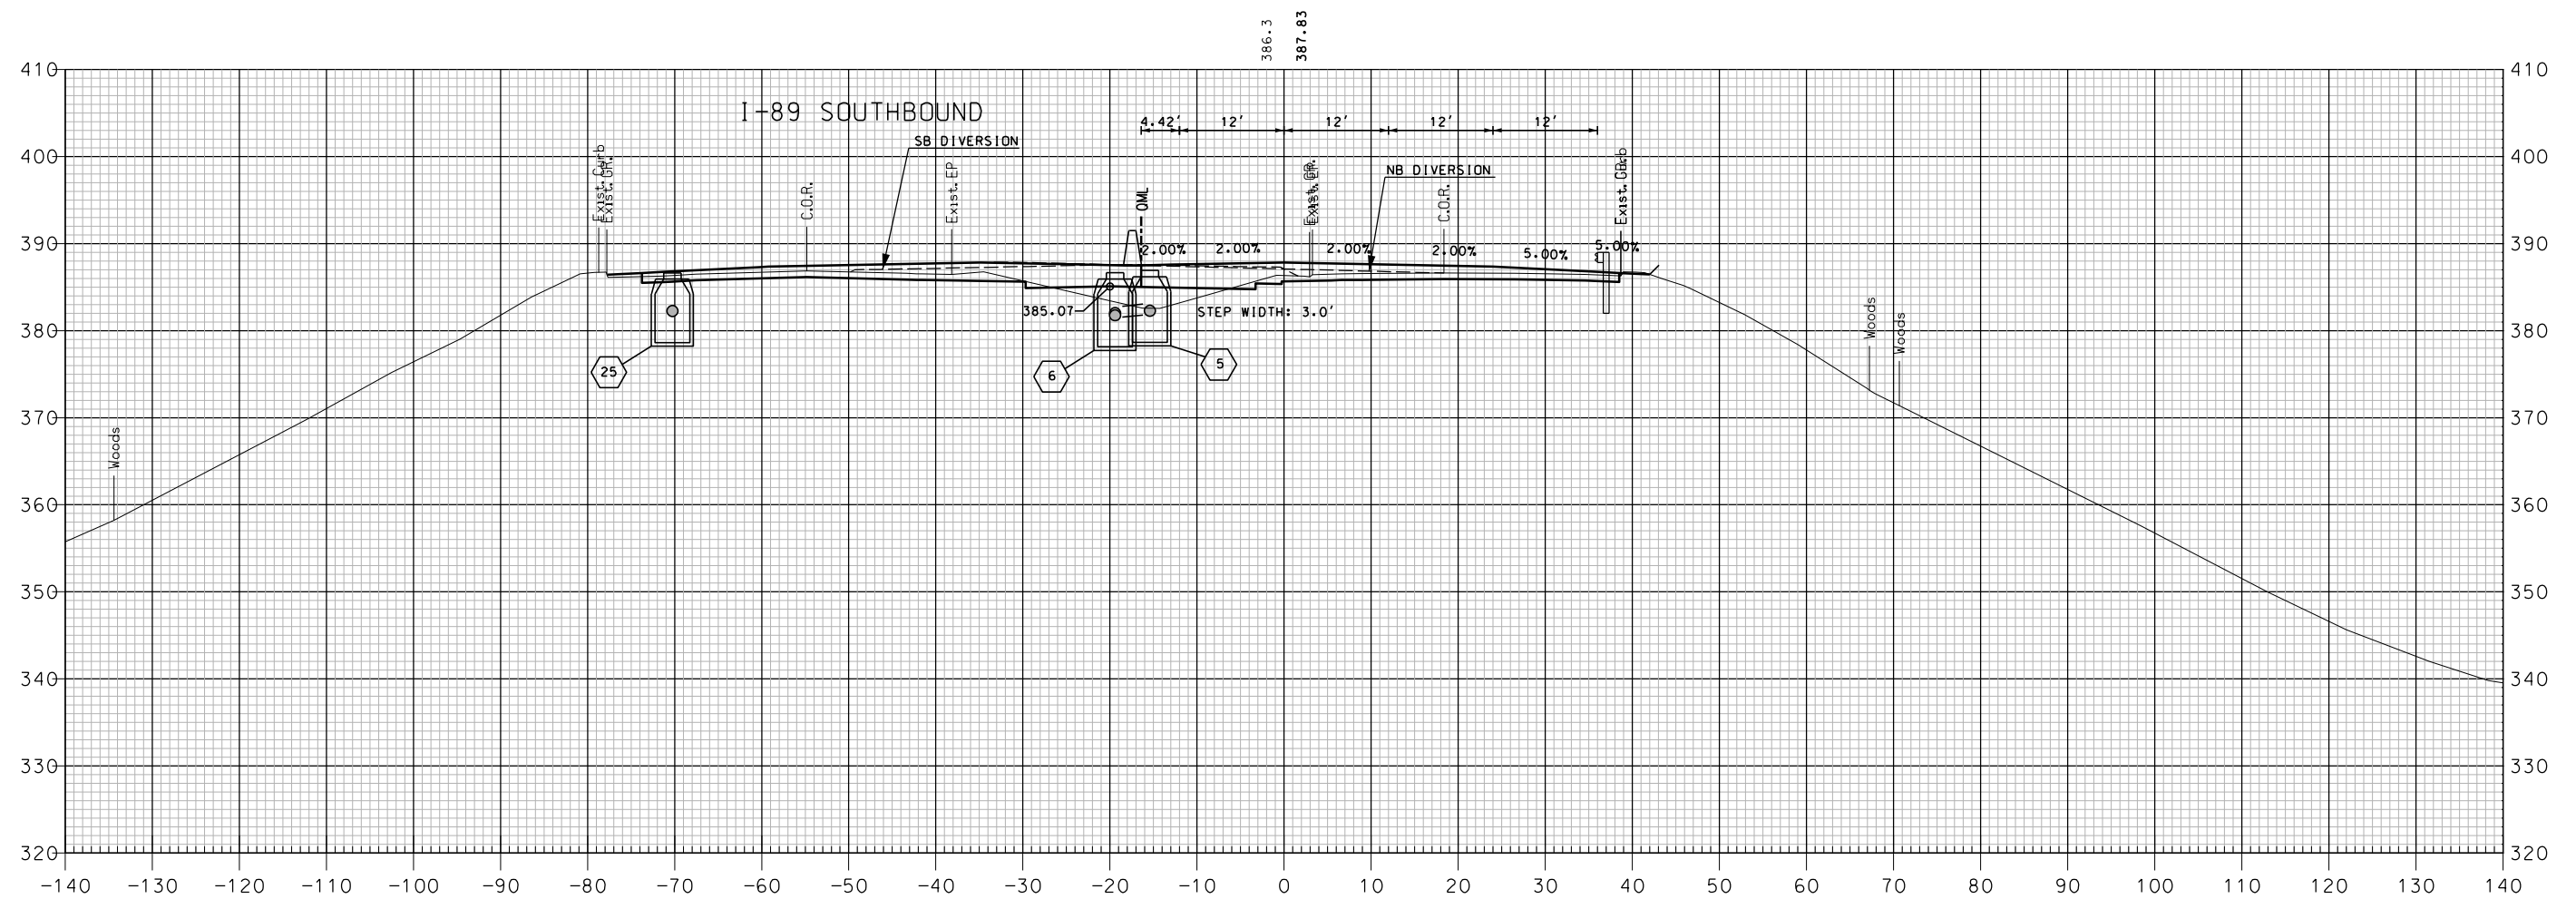


822+50

I-89 NORTHBOUND

COMMON EXCAV. _____ 58.6 C.Y.		SHEET TOTALS		ROCK EXCAV. _____ C.Y.	
FILL _____ 26.9 C.Y.				MUCK EXCAV. _____ C.Y.	
DGN _____	STATE PROJECT NO. _____	SHEET NO. _____	TOTAL SHEETS _____		
16148NB X-SECT	16148	266	600		

REVISIONS AFTER PROPOSAL			
NUMBER	DATE	STATION	DESCRIPTION

SDR PROCESSED	NHDDT	DATE	04-2015
NEW DESIGN	MJ	DATE	04-2016
SHEET CHECKED	BRC	DATE	02-2018
AS BUILT DETAILS		DATE	

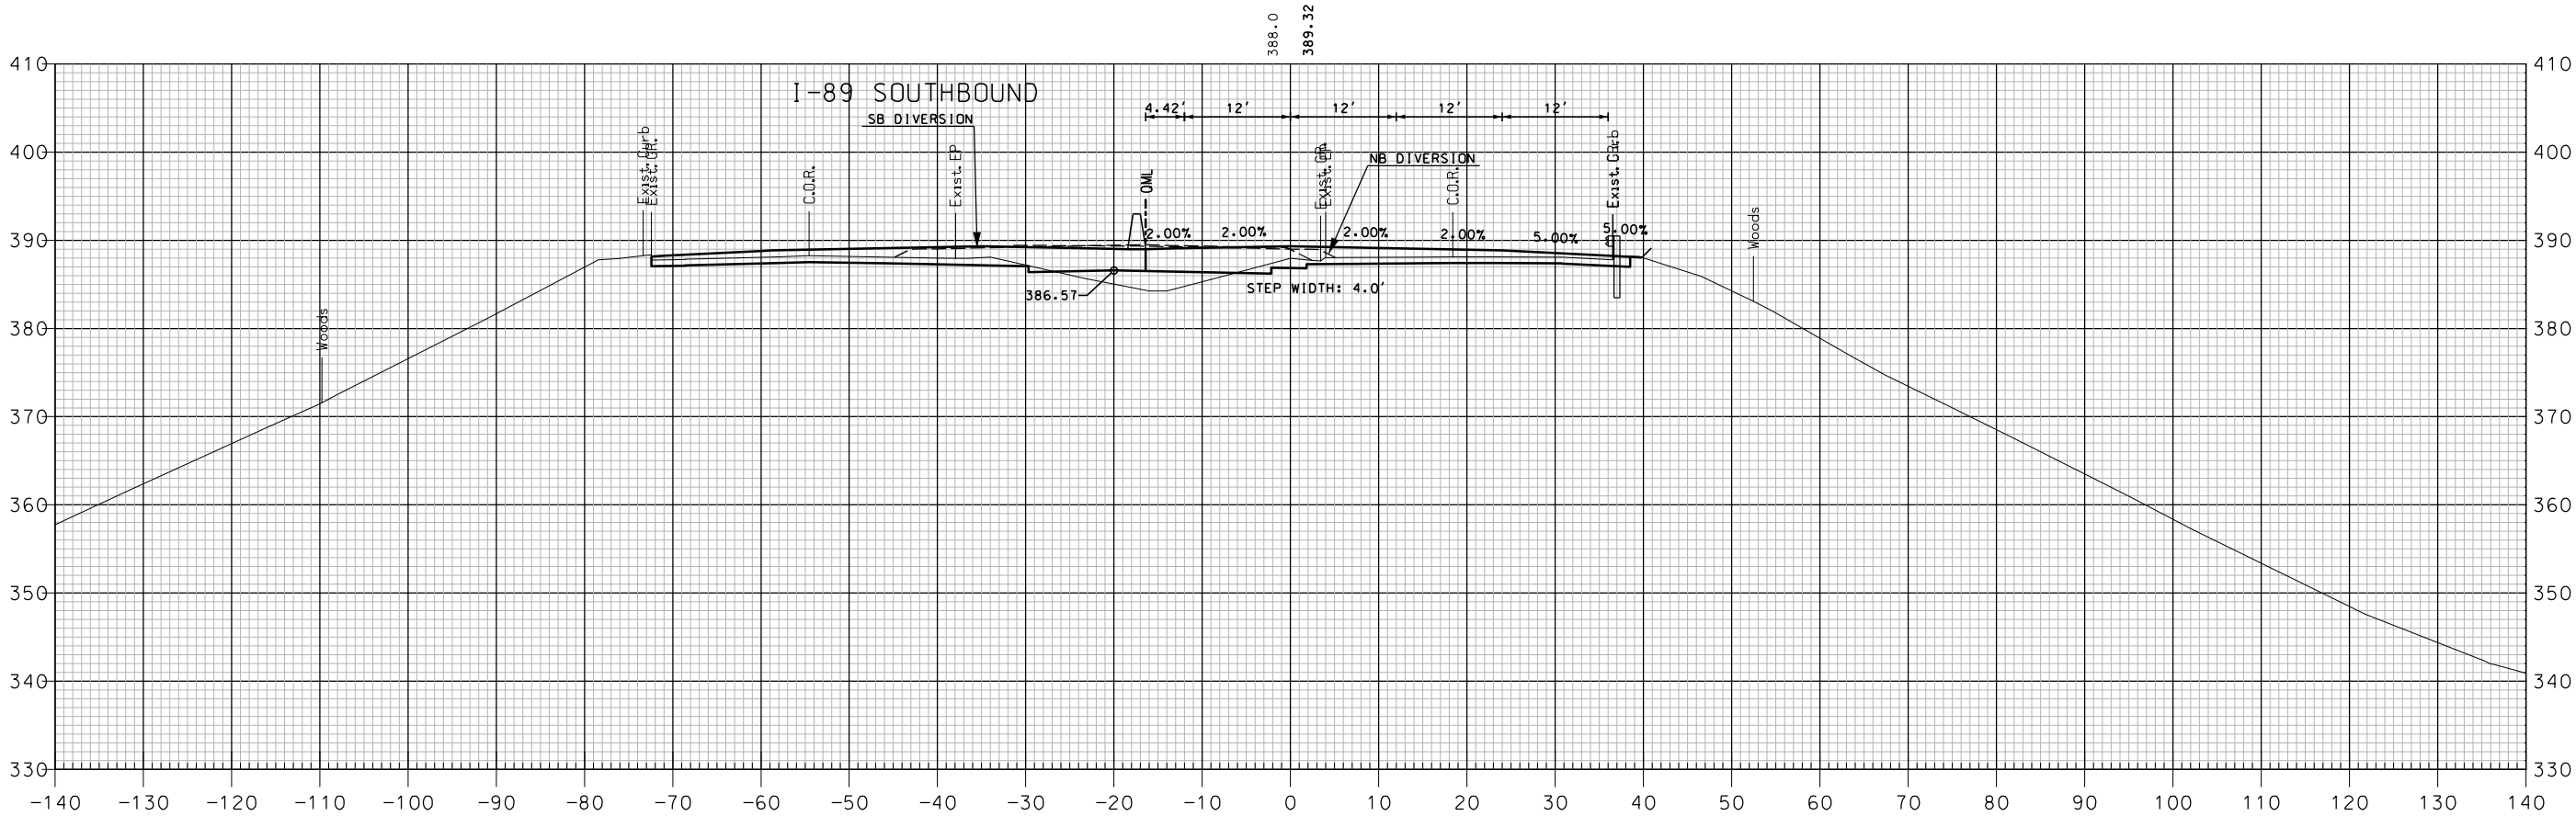


823+00

I-89 NORTHBOUND

SHEET TOTALS			
COMMON EXCAV.	64.0 C.Y.	ROCK EXCAV.	— C.Y.
FILL	17.2 C.Y.	MUCK EXCAV.	— C.Y.
DGN	STATE PROJECT NO.	SHEET NO.	TOTAL SHEETS
16148NB X-SECT	16148	267	600

REVISIONS AFTER PROPOSAL			
NUMBER	DATE	STATION	DESCRIPTION

SDR PROCESSED	NHDDT	DATE	04-2015
NEW DESIGN	MJ	DATE	04-2016
SHEET CHECKED	BRC	DATE	02-2018
AS BUILT DETAILS		DATE	

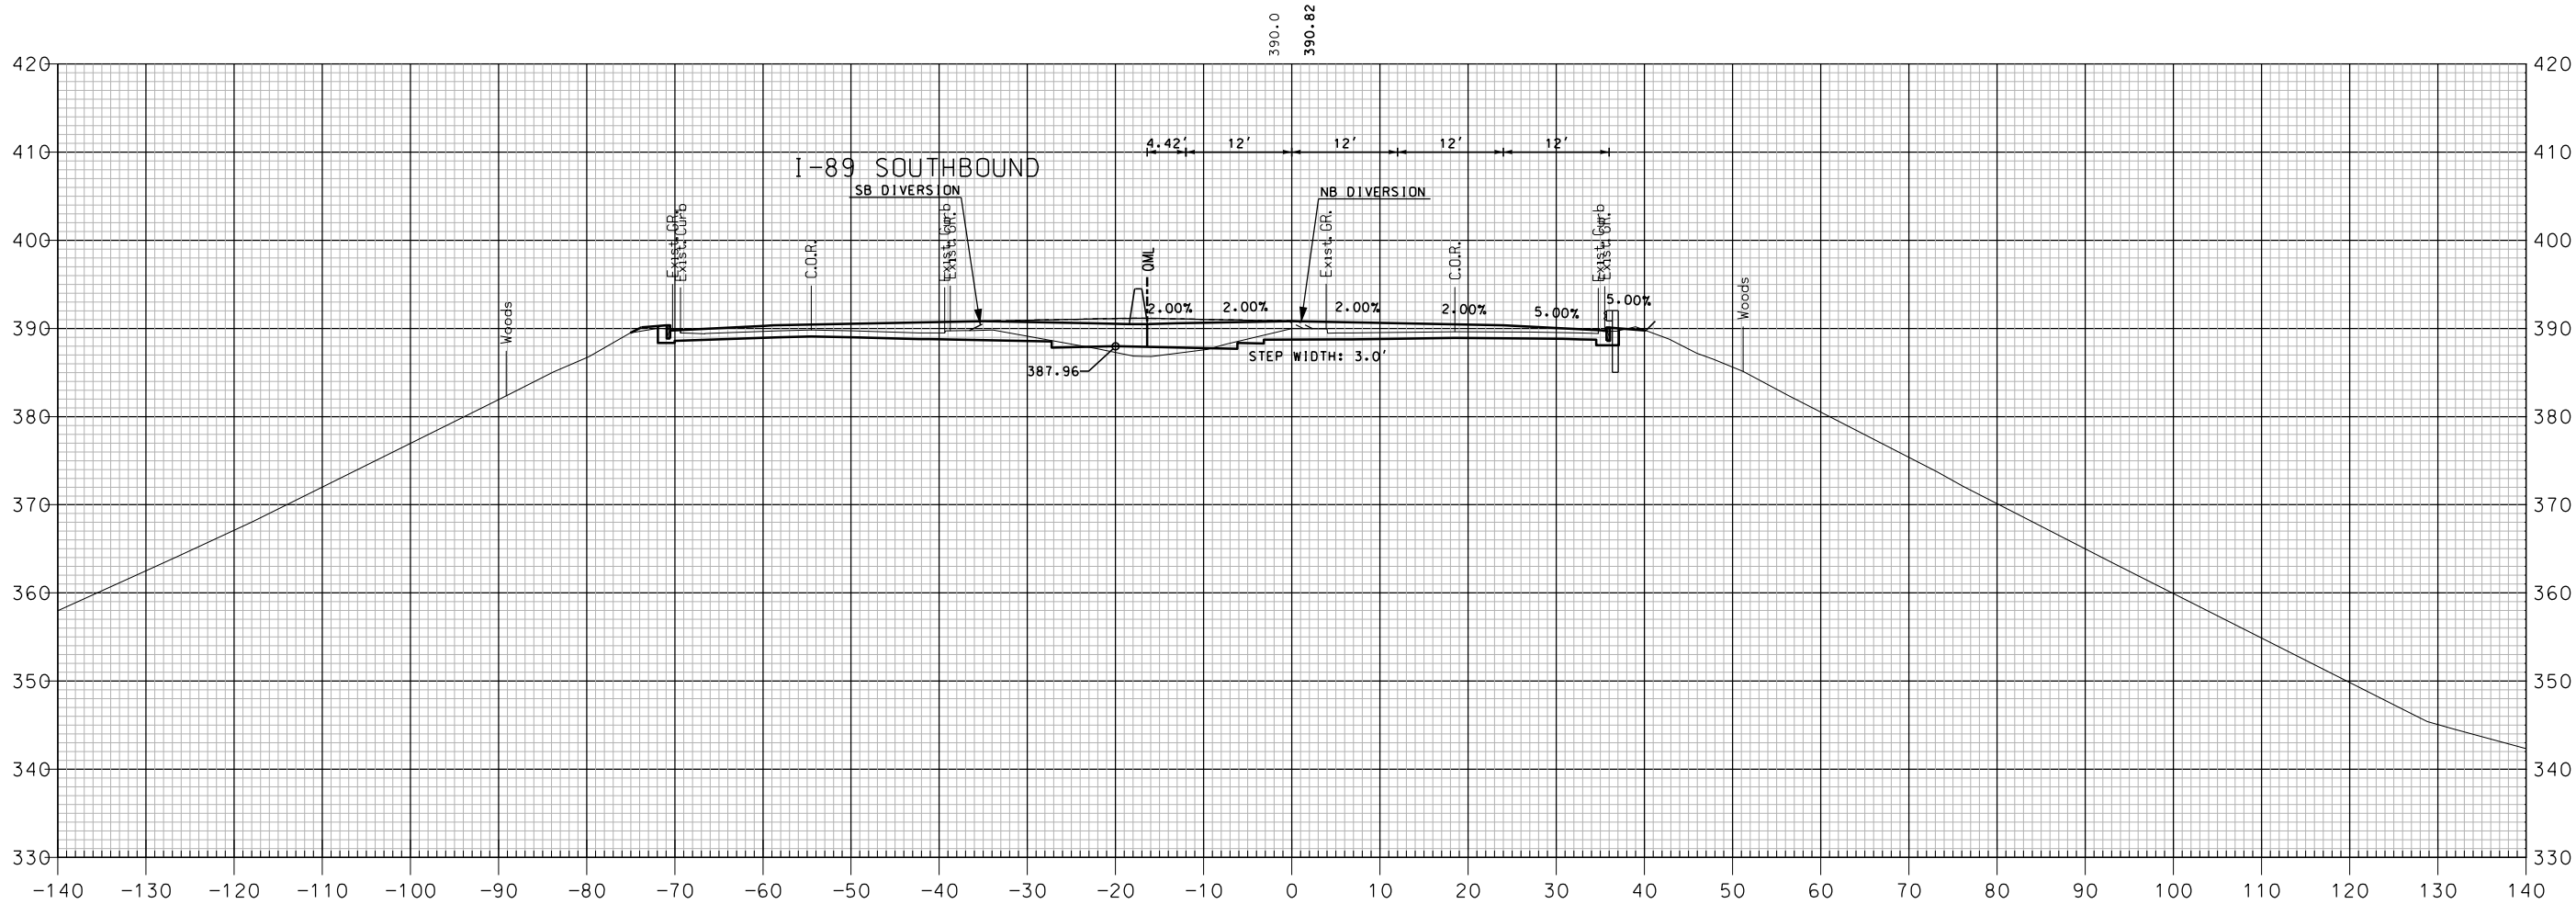


823+50

I-89 NORTHBOUND

SHEET TOTALS			
COMMON EXCAV.	33.9 C.Y.	ROCK EXCAV.	— C.Y.
FILL	4.1 C.Y.	MUCK EXCAV.	— C.Y.
DGN	STATE PROJECT NO.	SHEET NO.	TOTAL SHEETS
16148NB X-SECT	16148	268	600

REVISIONS AFTER PROPOSAL			
NUMBER	DATE	STATION	DESCRIPTION


SDR PROCESSED	NHDDT	DATE	04-2015
NEW DESIGN	MJ	DATE	04-2016
SHEET CHECKED	BRC	DATE	02-2018
AS BUILT DETAILS		DATE	

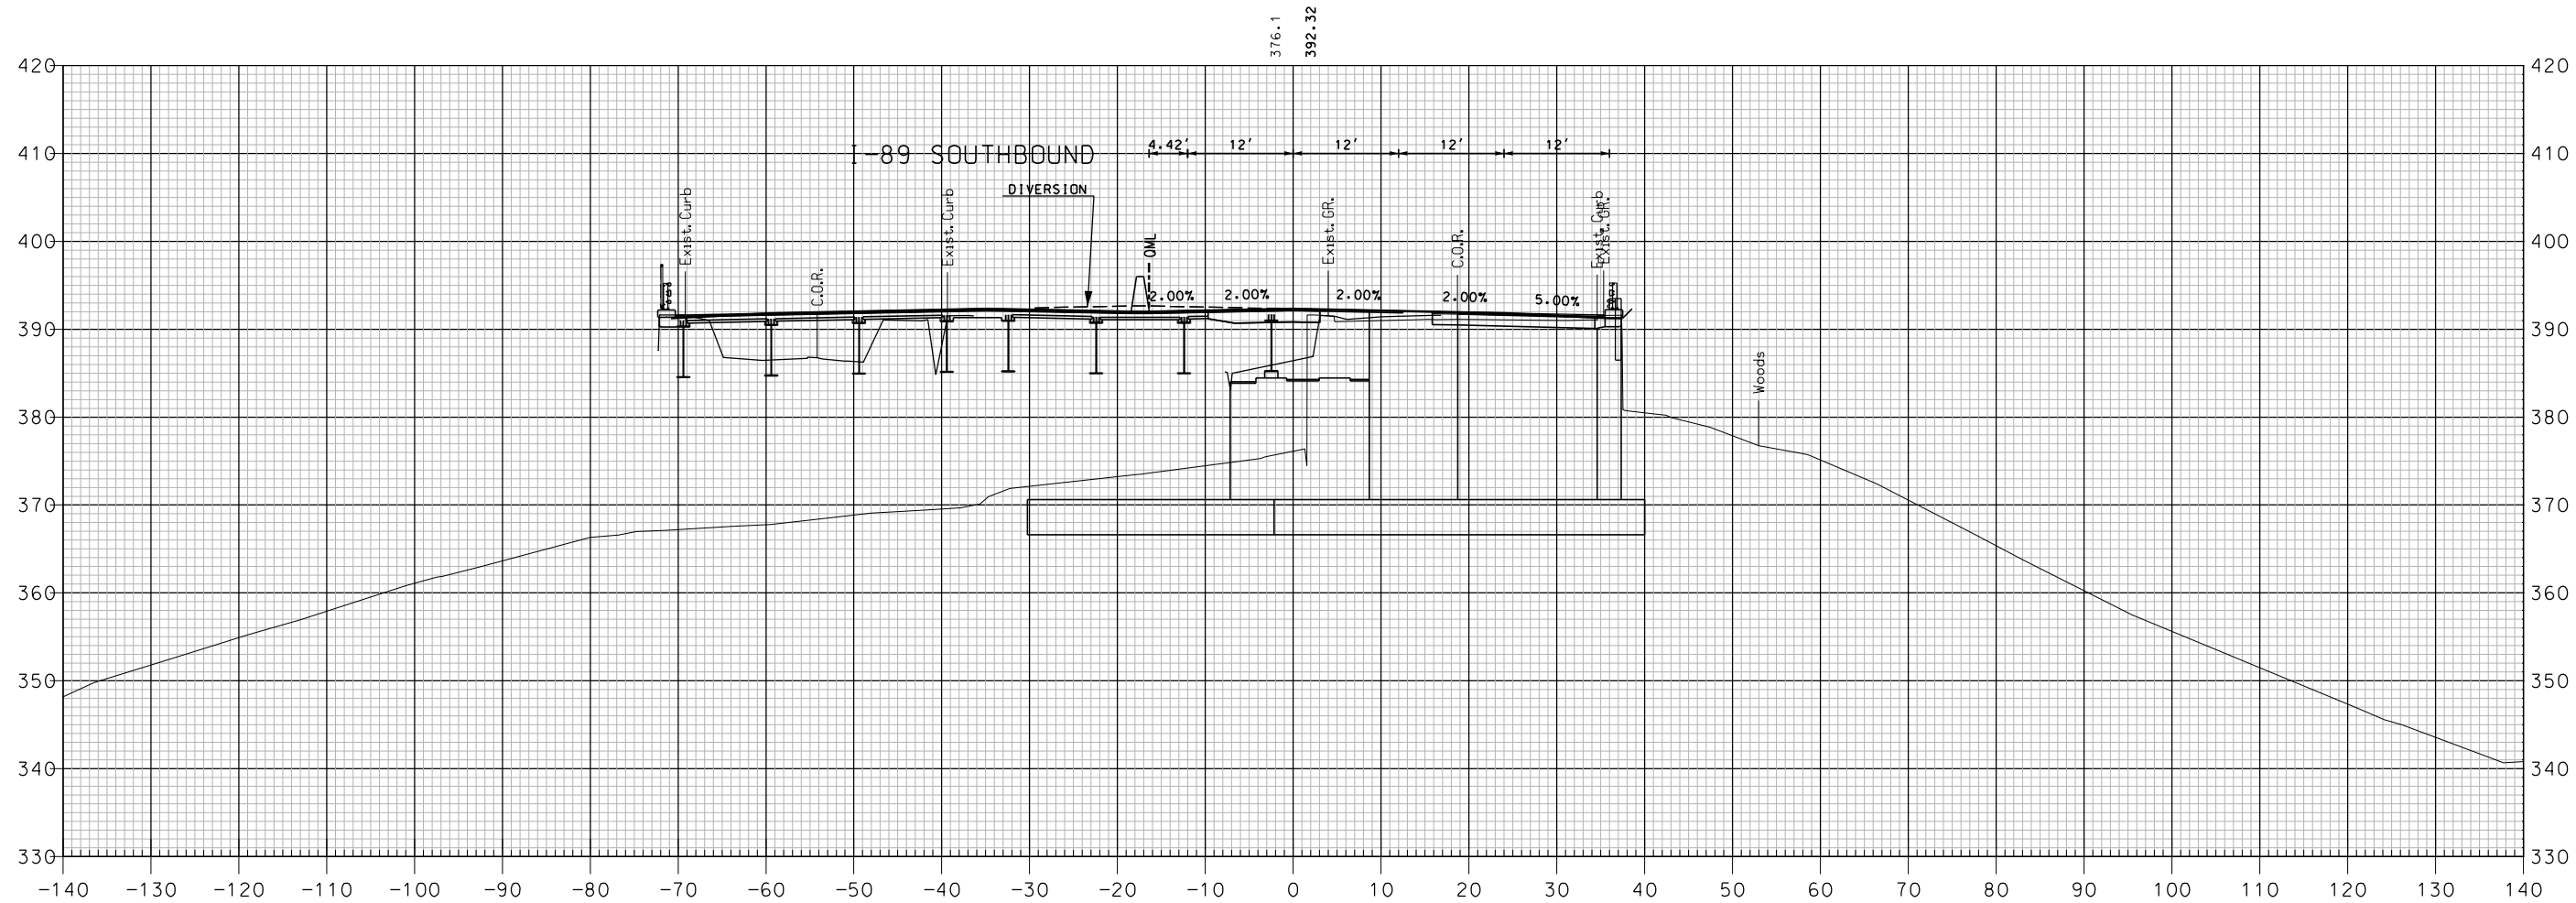

SHEET TOTALS			
COMMON EXCAV.	0.0 C.Y.	ROCK EXCAV.	— C.Y.
FILL	0.0 C.Y.	MUCK EXCAV.	— C.Y.
DGN	STATE PROJECT NO.	SHEET NO.	TOTAL SHEETS
16148NB X-SECT	16148	269	600

REVISIONS AFTER PROPOSAL			
NUMBER	DATE	STATION	DESCRIPTION

SDR PROCESSED	NHDDT	DATE	04-2015
NEW DESIGN	MJ	DATE	04-2016
SHEET CHECKED	BRC	DATE	02-2018
AS BUILT DETAILS		DATE	

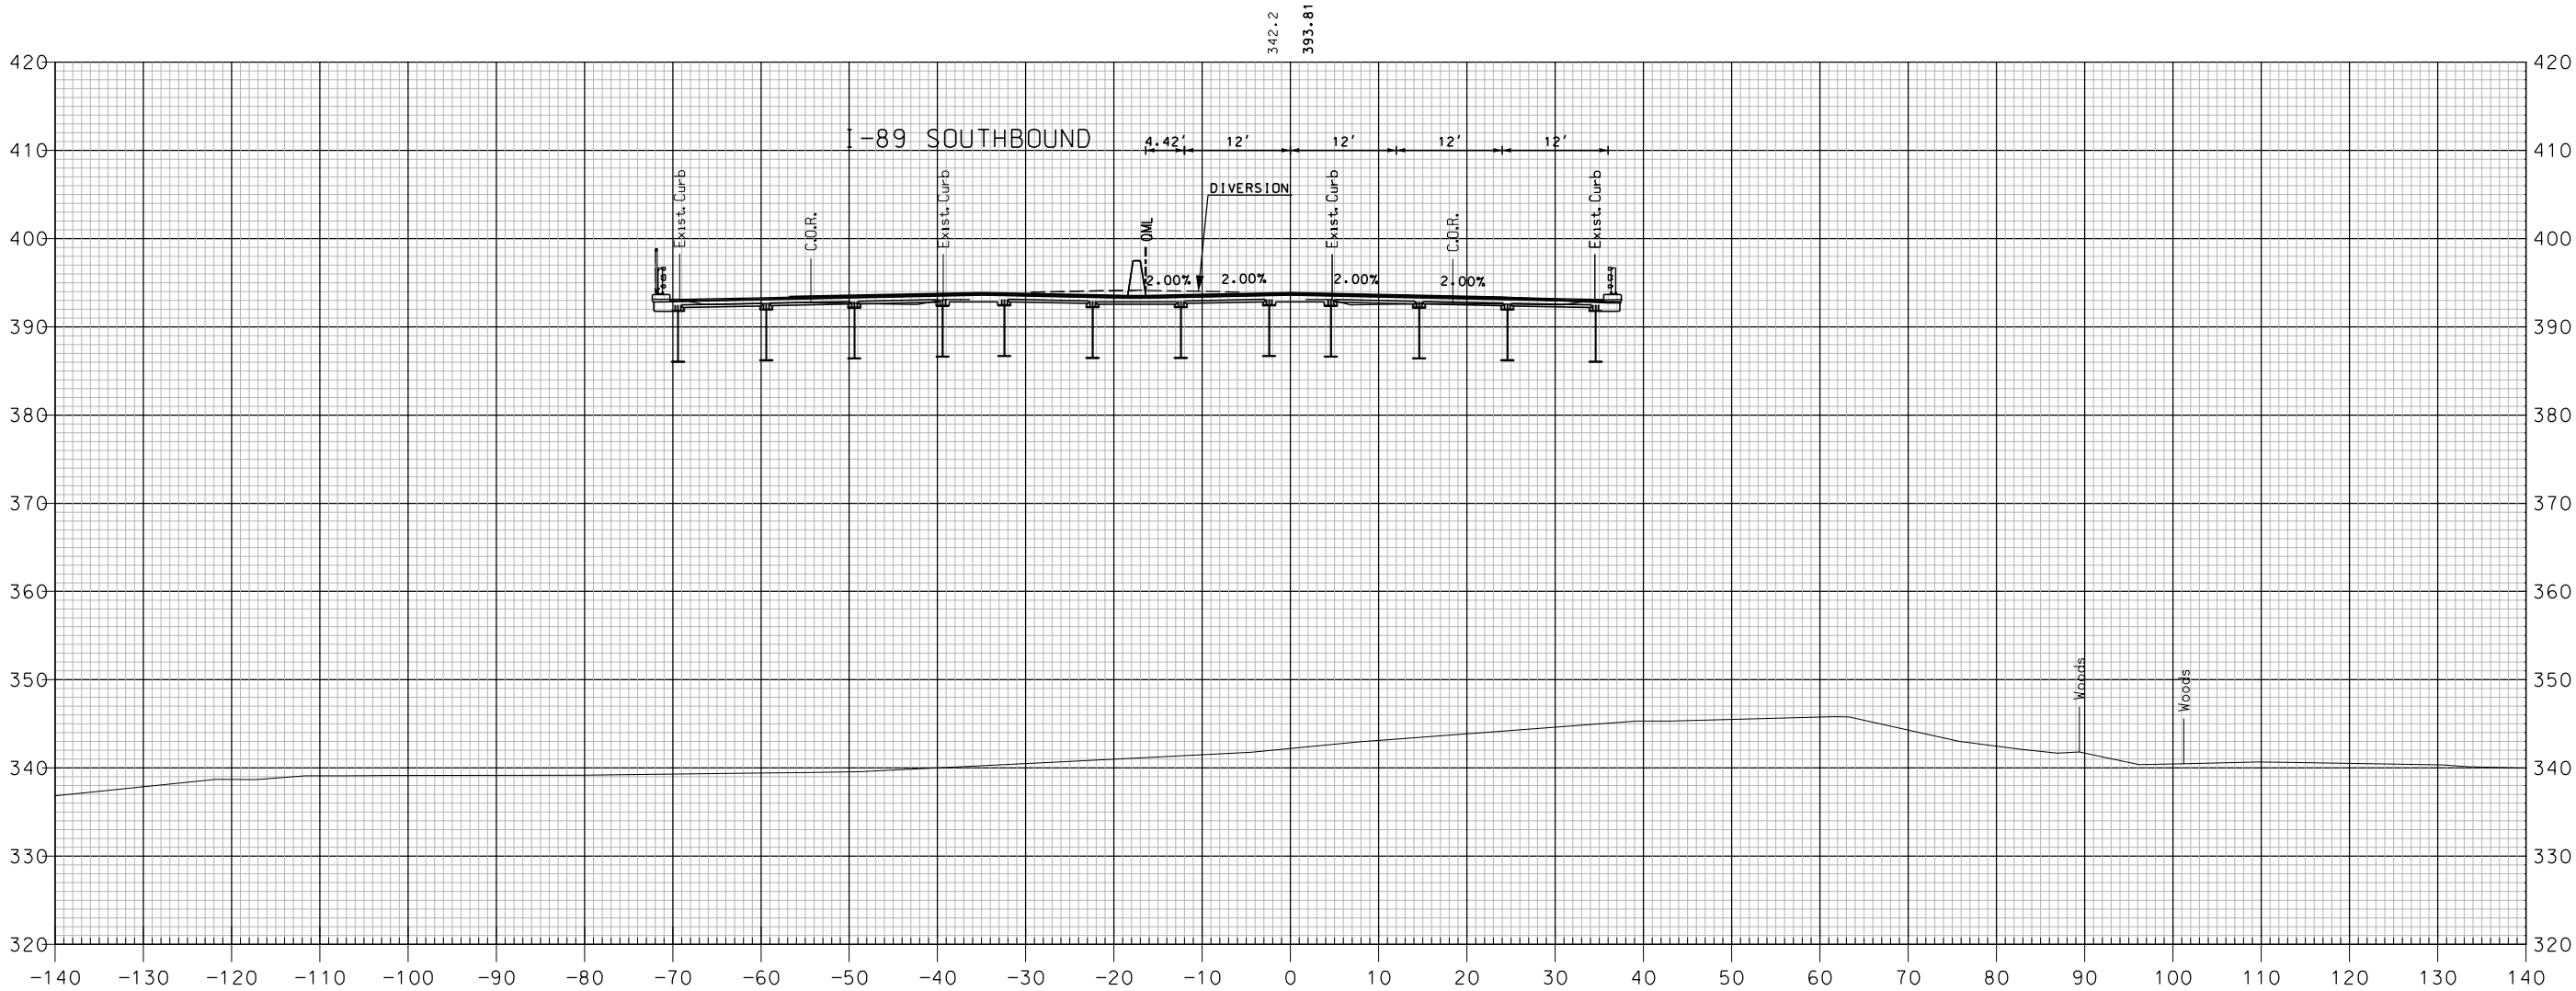


824+50

I-89 NORTHBOUND


SHEET TOTALS			
COMMON EXCAV.	0.0 C.Y.	ROCK EXCAV.	- C.Y.
FILL	0.0 C.Y.	MUCK EXCAV.	- C.Y.
DGN	STATE PROJECT NO.	SHEET NO.	TOTAL SHEETS
16148NB X-SECT	16148	270	600

SDR PROCESSED	NHDDOT	REVISIONS AFTER PROPOSAL			
		NUMBER	DATE	STATION	DESCRIPTION
NEW DESIGN	MJ		DATE 04-2016		
SHEET CHECKED	BRC		DATE 02-2018		
AS BUILT DETAILS			DATE		

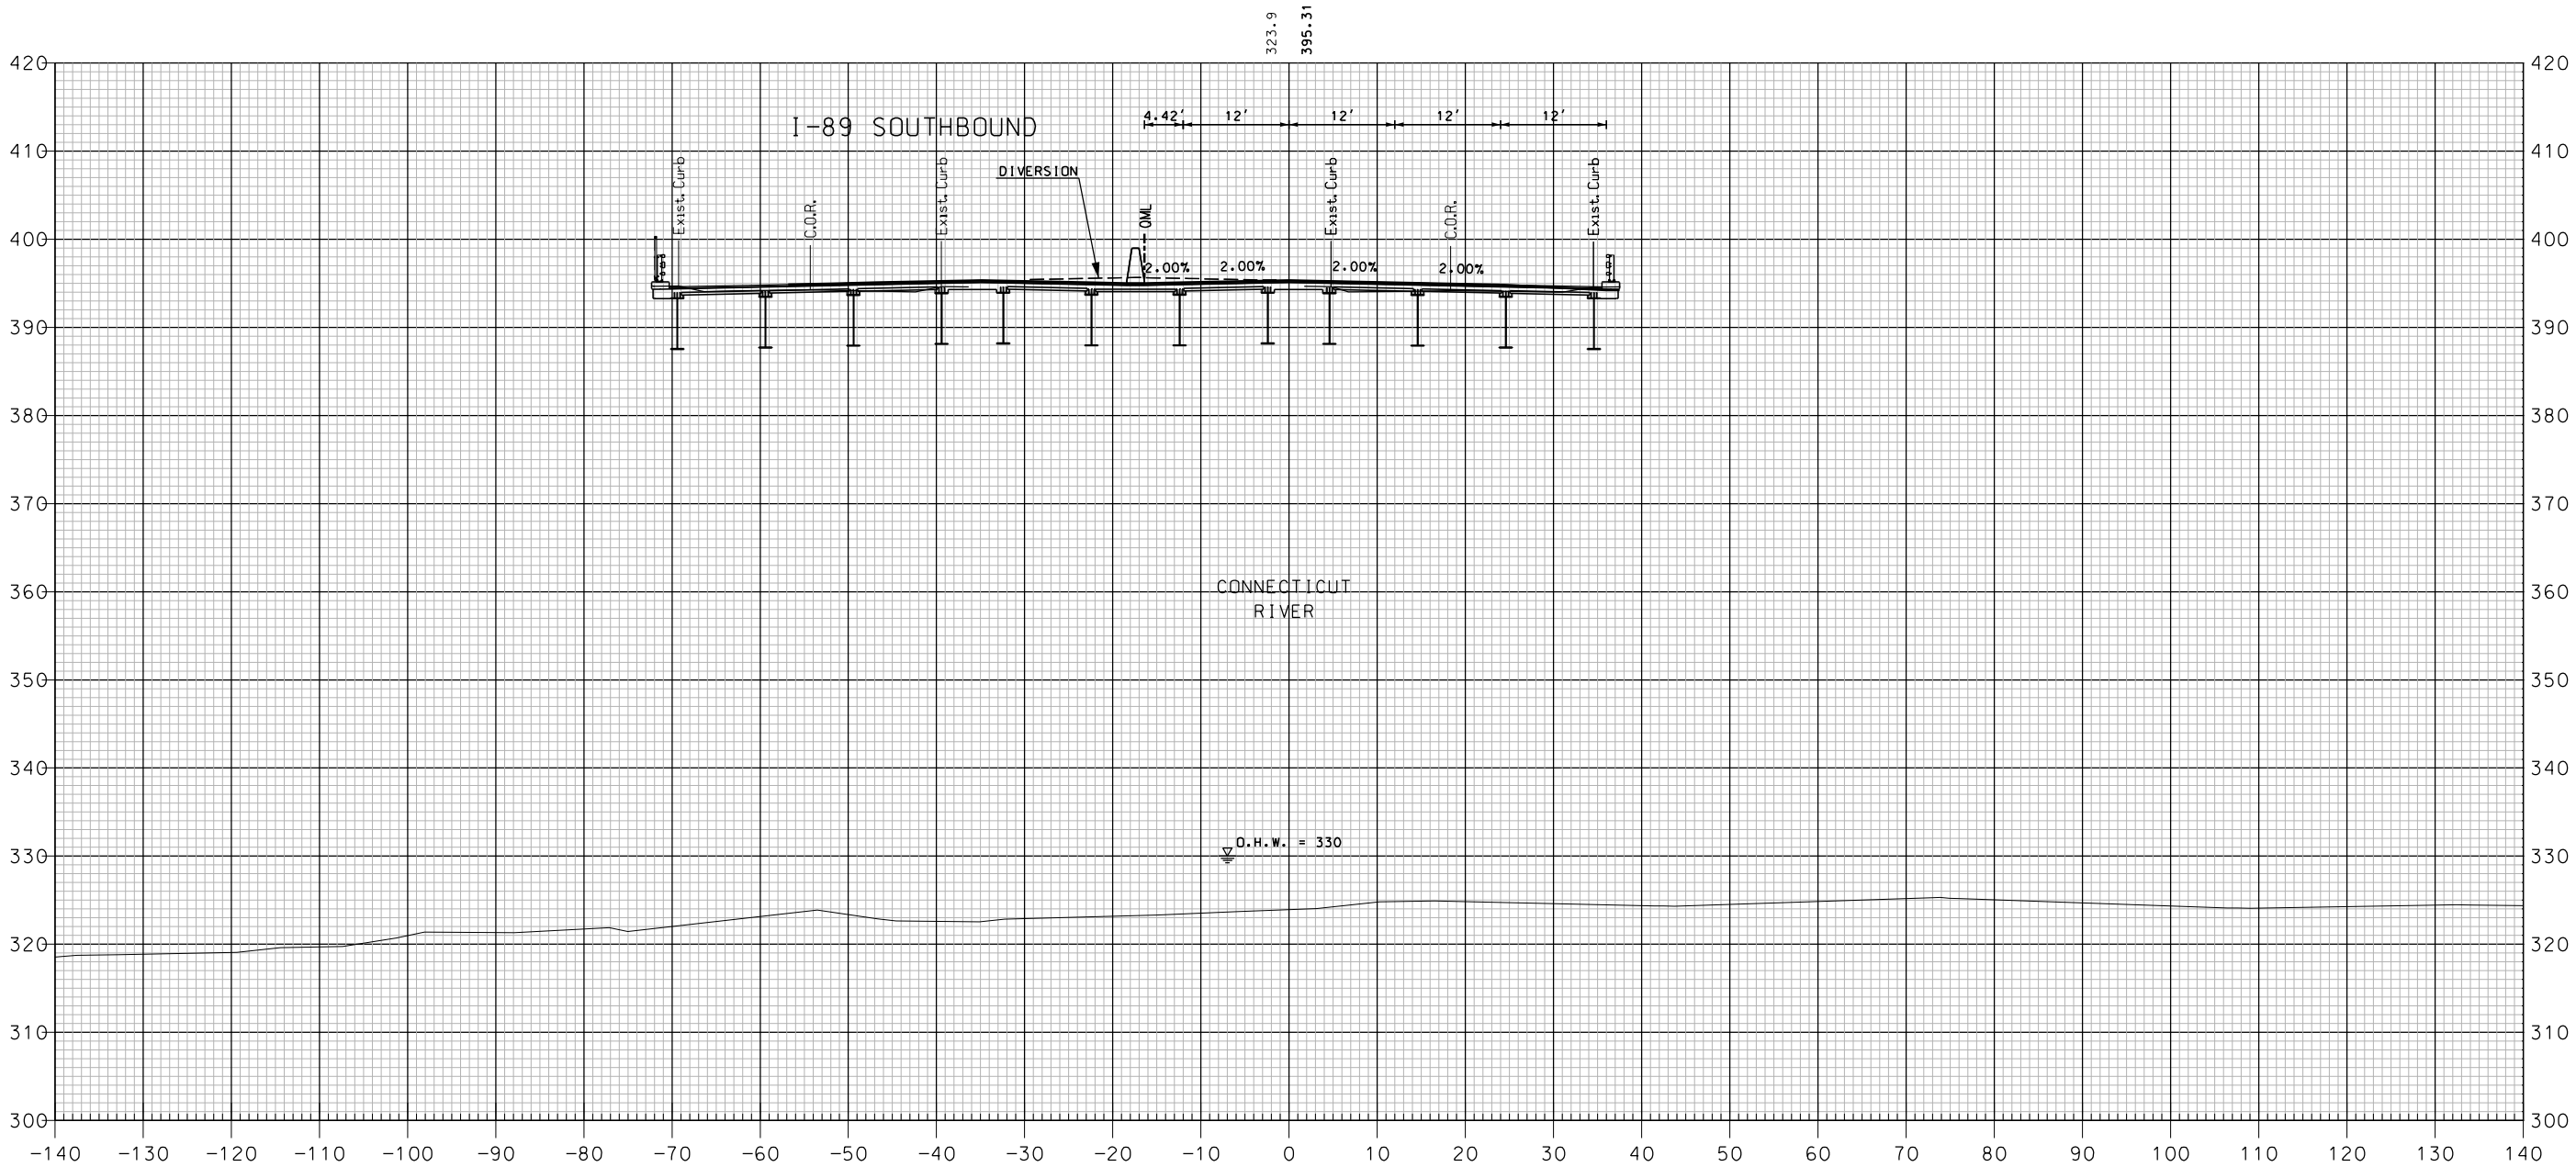

SHEET TOTALS			
COMMON EXCAV.	0.0 C.Y.	ROCK EXCAV.	- C.Y.
FILL	0.0 C.Y.	MUCK EXCAV.	- C.Y.
DGN	STATE PROJECT NO.	SHEET NO.	TOTAL SHEETS
16148NB X-SECT	16148	271	600

SDR PROCESSED	NHDDOT	REVISIONS AFTER PROPOSAL			
		NUMBER	DATE	STATION	DESCRIPTION
NEW DESIGN	MJ		DATE 04-2016		
SHEET CHECKED	BRC		DATE 02-2018		
AS BUILT DETAILS			DATE		

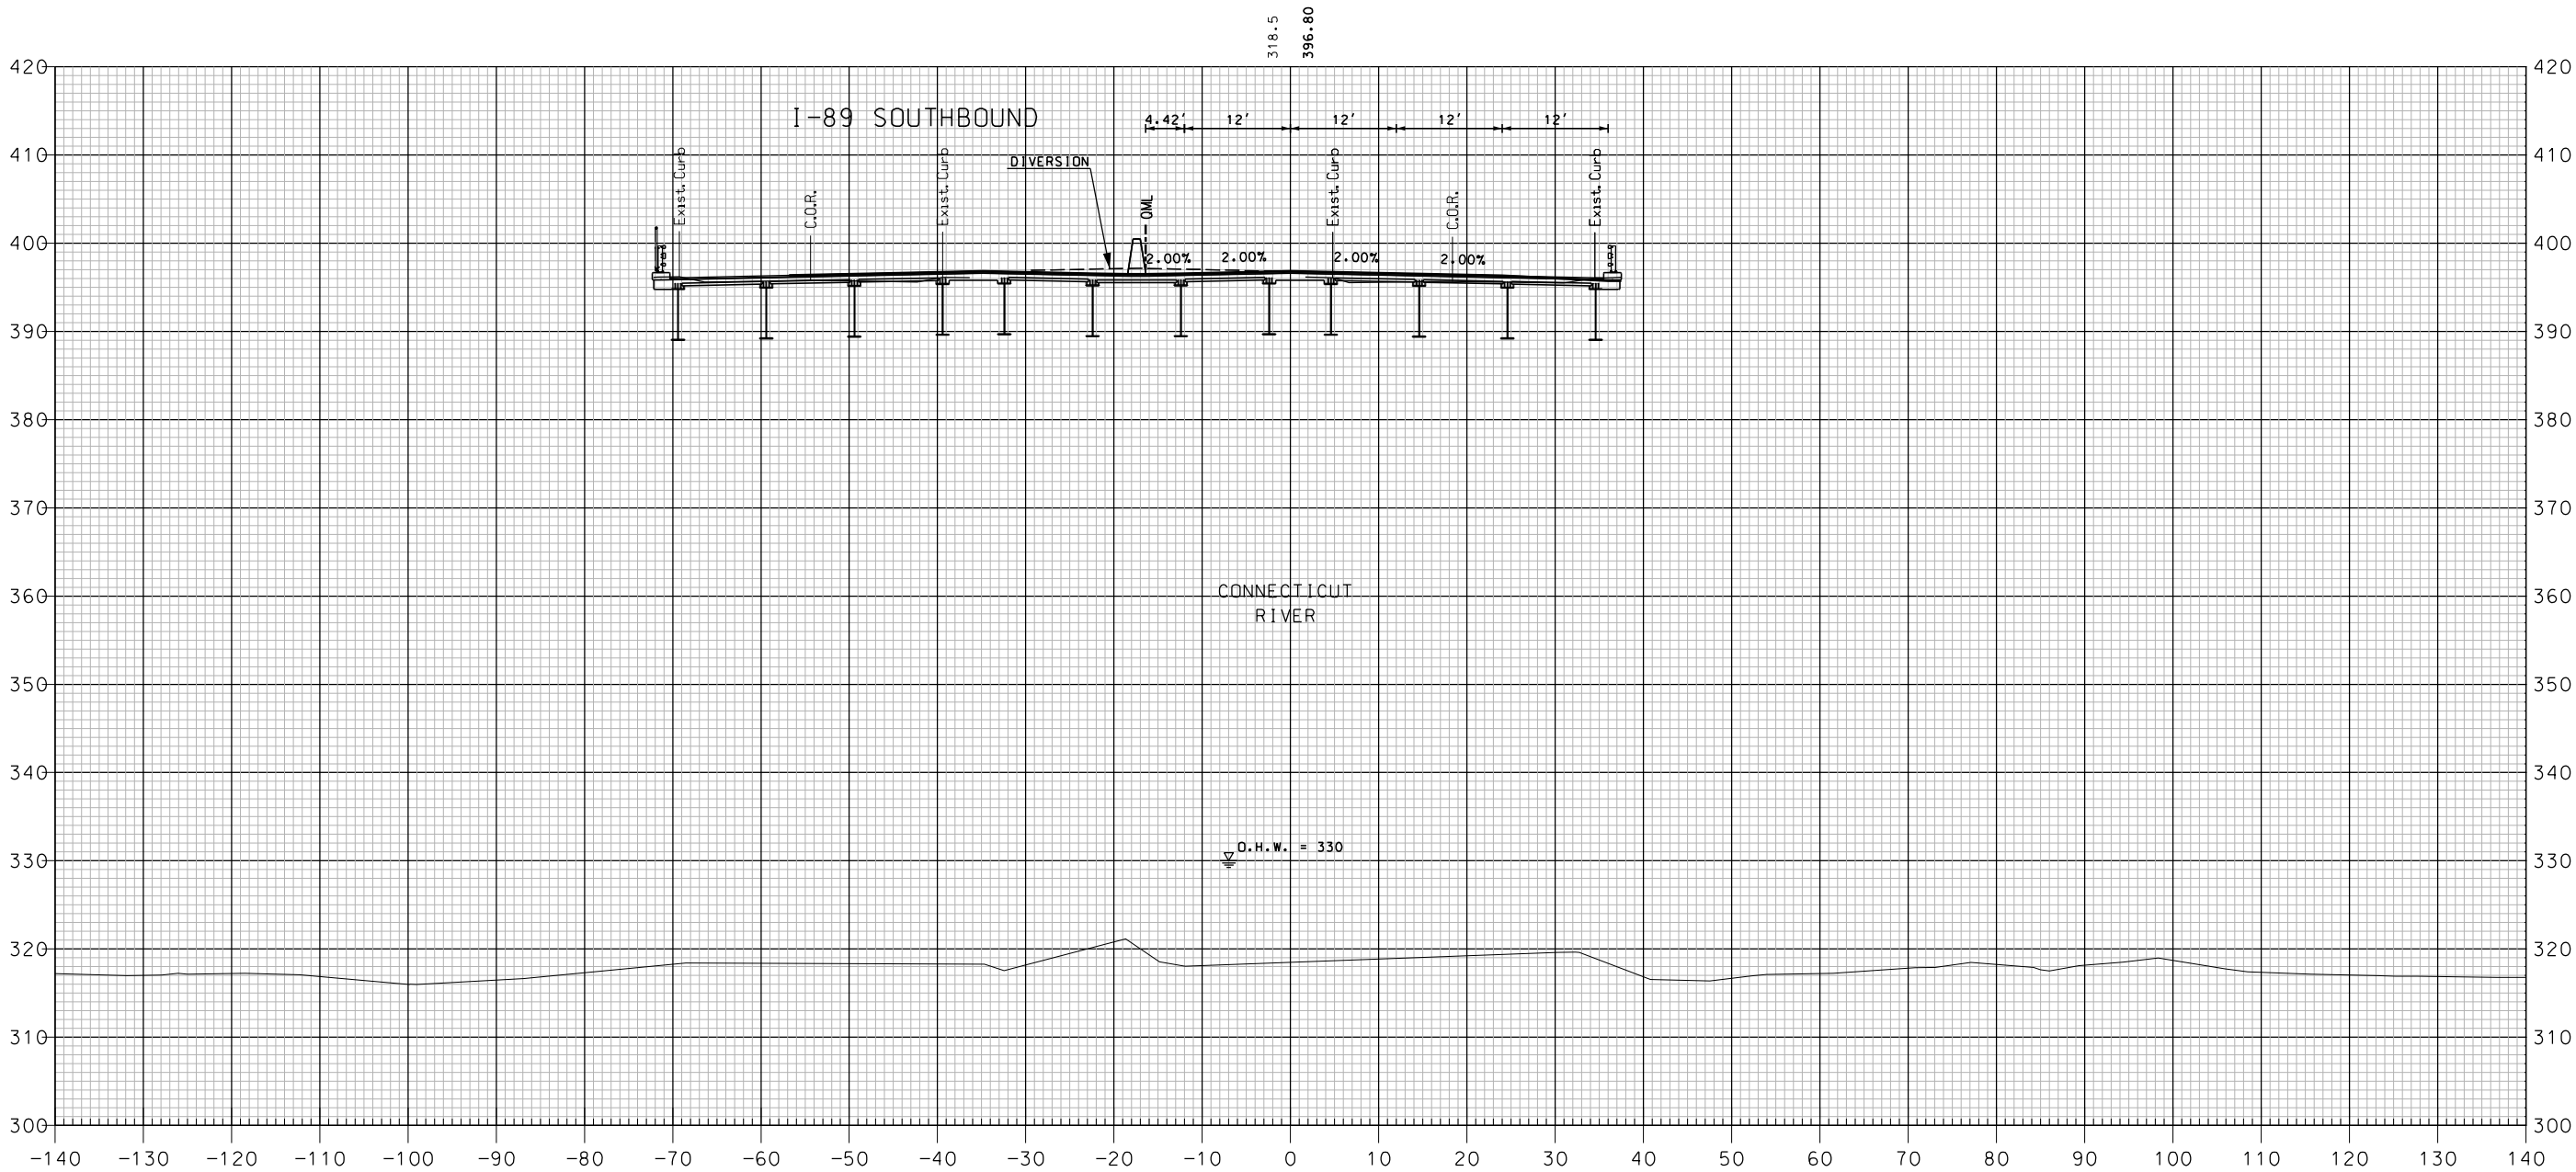


825+50

I-89 NORTHBOUND


SHEET TOTALS			
COMMON EXCAV.	0.0 C.Y.	ROCK EXCAV.	— C.Y.
FILL	0.0 C.Y.	MUCK EXCAV.	— C.Y.
DGN	STATE PROJECT NO.	SHEET NO.	TOTAL SHEETS
16148NB X-SECT	16148	272	600

SDR PROCESSED	NHDDT	REVISIONS AFTER PROPOSAL			
		STATION		DESCRIPTION	
		NUMBER		DATE	
		AS BUILT DETAILS			
NEW DESIGN	MJ	DATE	04-2016		
SHEET CHECKED	BRC	DATE	02-2018		
		DATE			

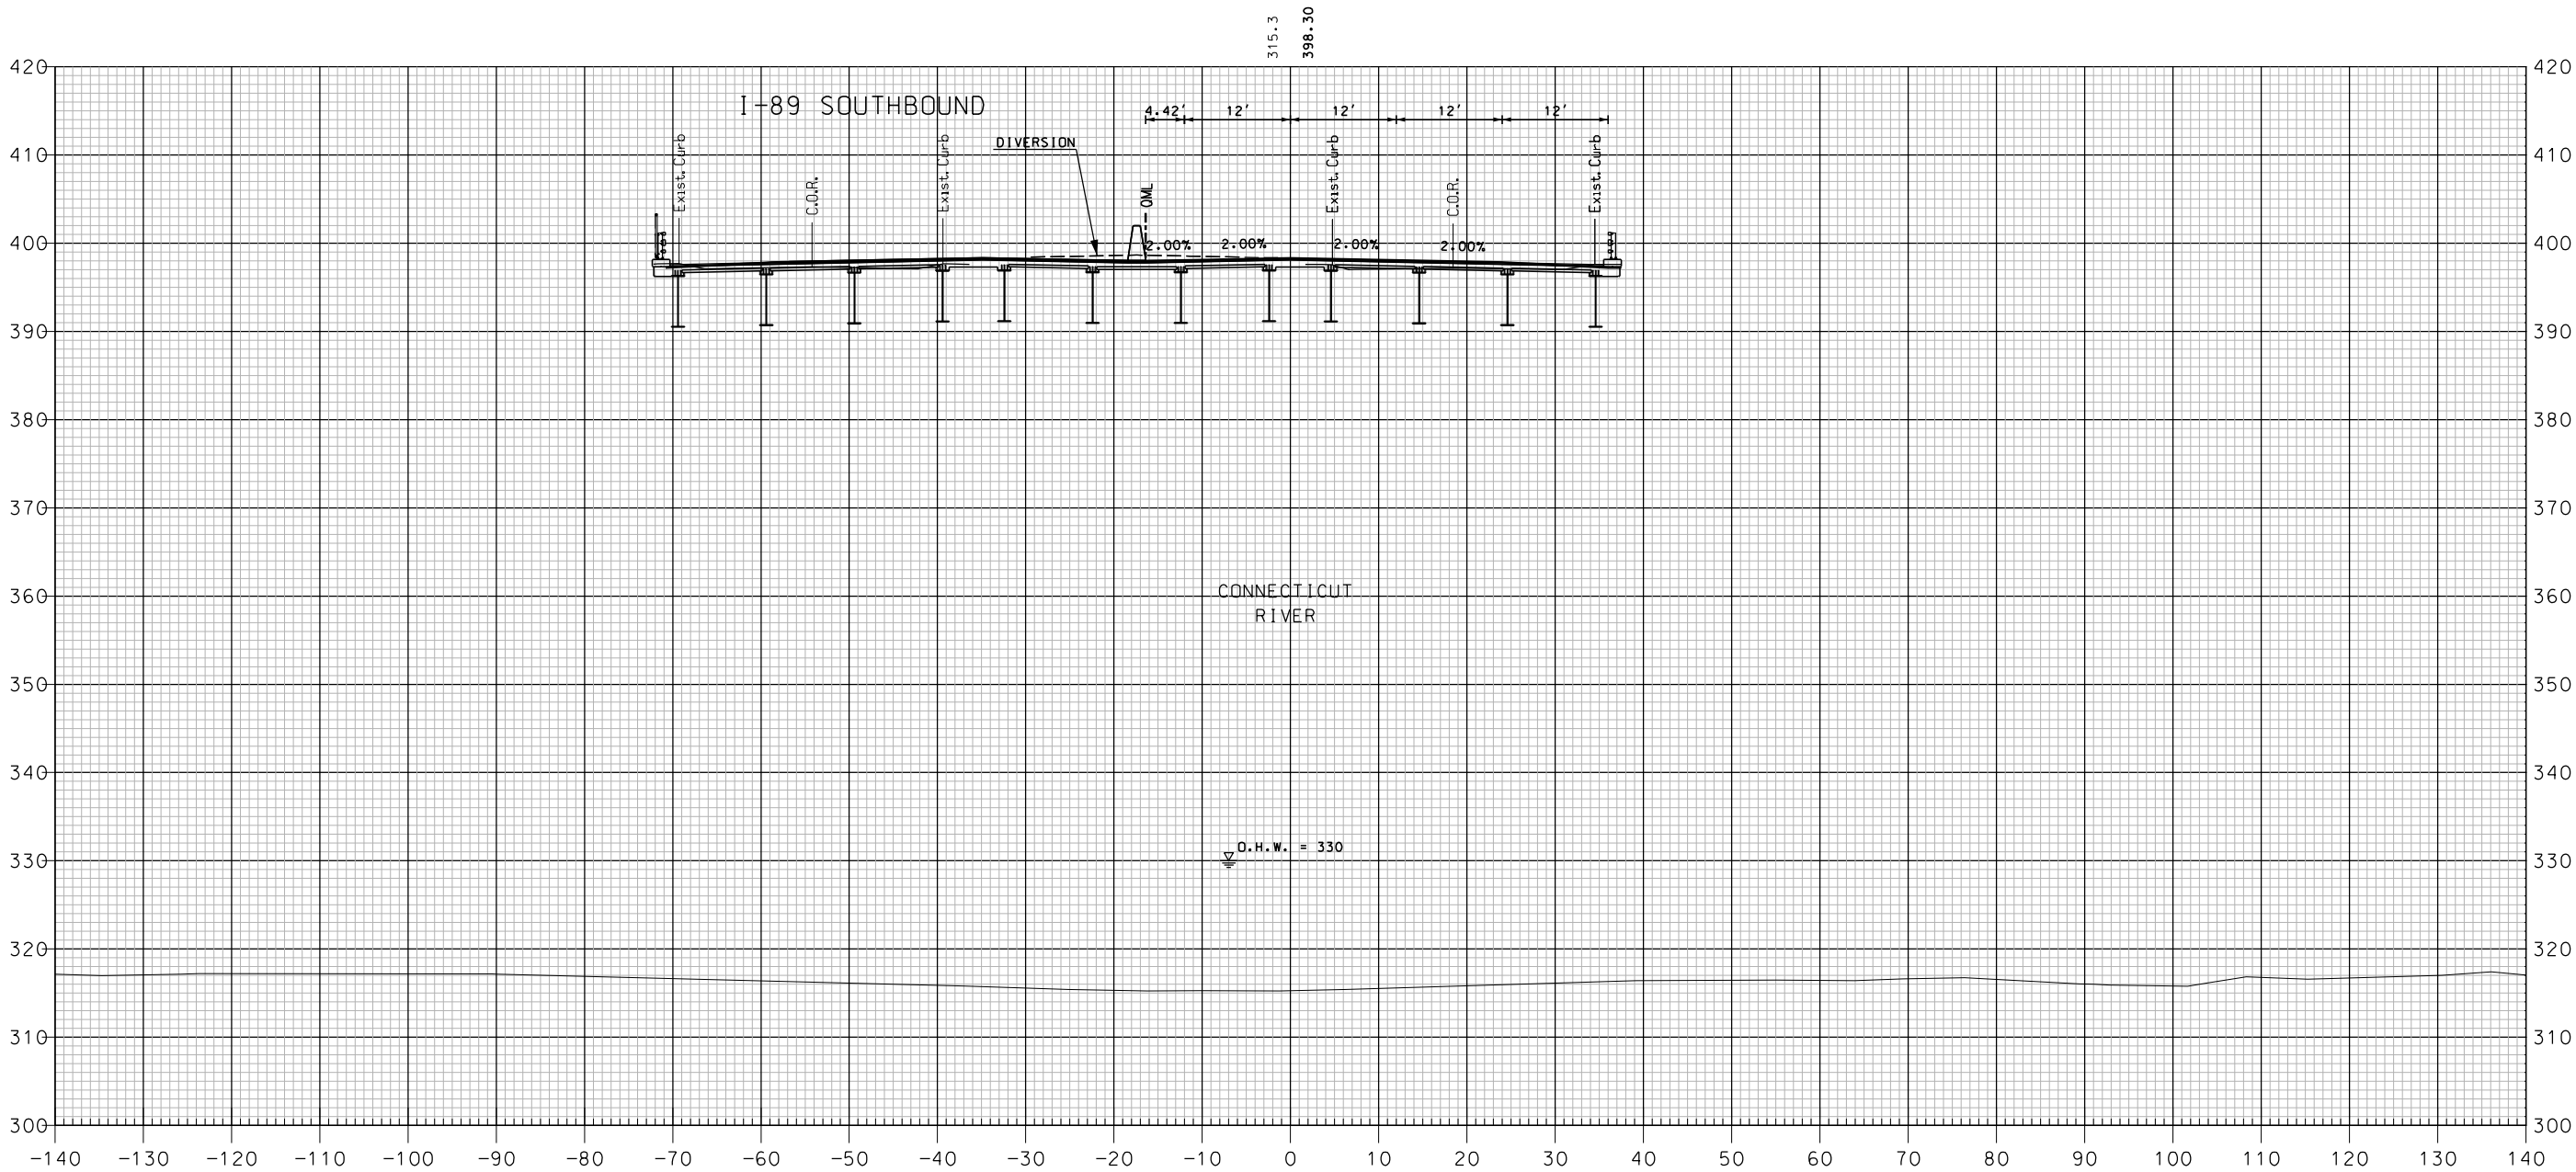

SHEET TOTALS			
COMMON EXCAV.	0.0 C.Y.	ROCK EXCAV.	— C.Y.
FILL	0.0 C.Y.	MUCK EXCAV.	— C.Y.
DGN	STATE PROJECT NO.	SHEET NO.	TOTAL SHEETS
16148NB X-SECT	16148	273	600


SDR PROCESSED NEW DESIGN SHEET CHECKED AS BUILT DETAILS	NHDDT MJ BRC DETAILS	DATE	04-2015	REVISIONS AFTER PROPOSAL	
		DATE	04-2016	STATION	DESCRIPTION
		DATE	02-2018		
		DATE			
		DATE			

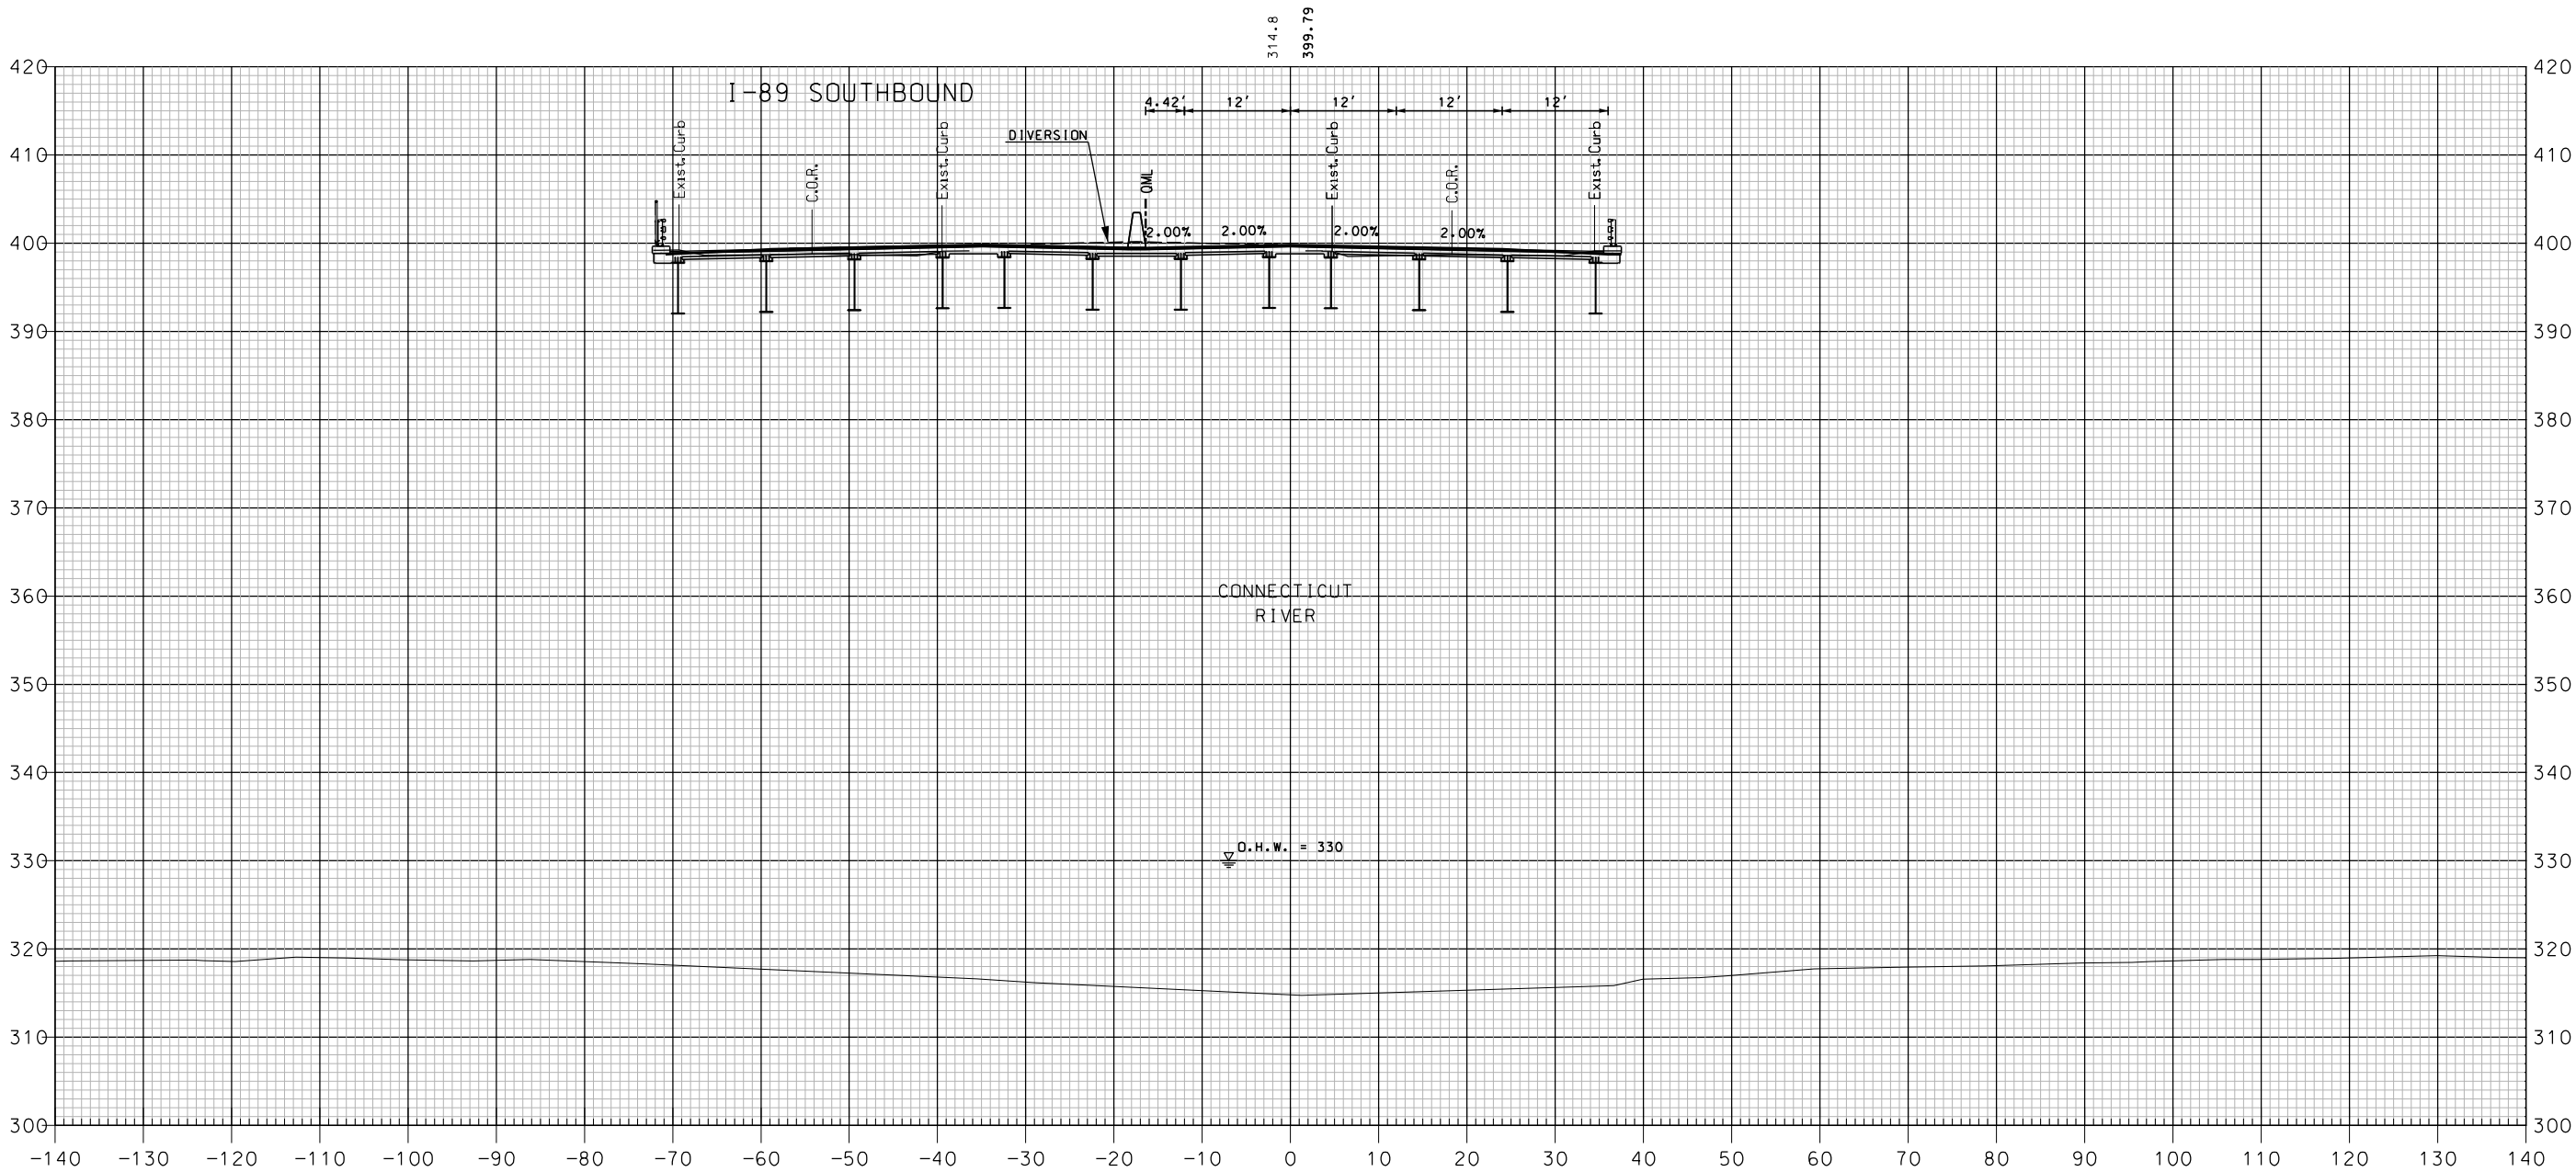

SHEET TOTALS			
COMMON EXCAV.	0.0 C.Y.	ROCK EXCAV.	- C.Y.
FILL	0.0 C.Y.	MUCK EXCAV.	- C.Y.
DGN	STATE PROJECT NO.	SHEET NO.	TOTAL SHEETS
16148NB X-SECT	16148	274	600


REVISIONS AFTER PROPOSAL			
NUMBER		DATE	DESCRIPTION

SDR PROCESSED	NHDDT	DATE	04-2015
NEW DESIGN	MJ	DATE	04-2016
SHEET CHECKED	BRC	DATE	02-2018
AS BUILT DETAILS		DATE	

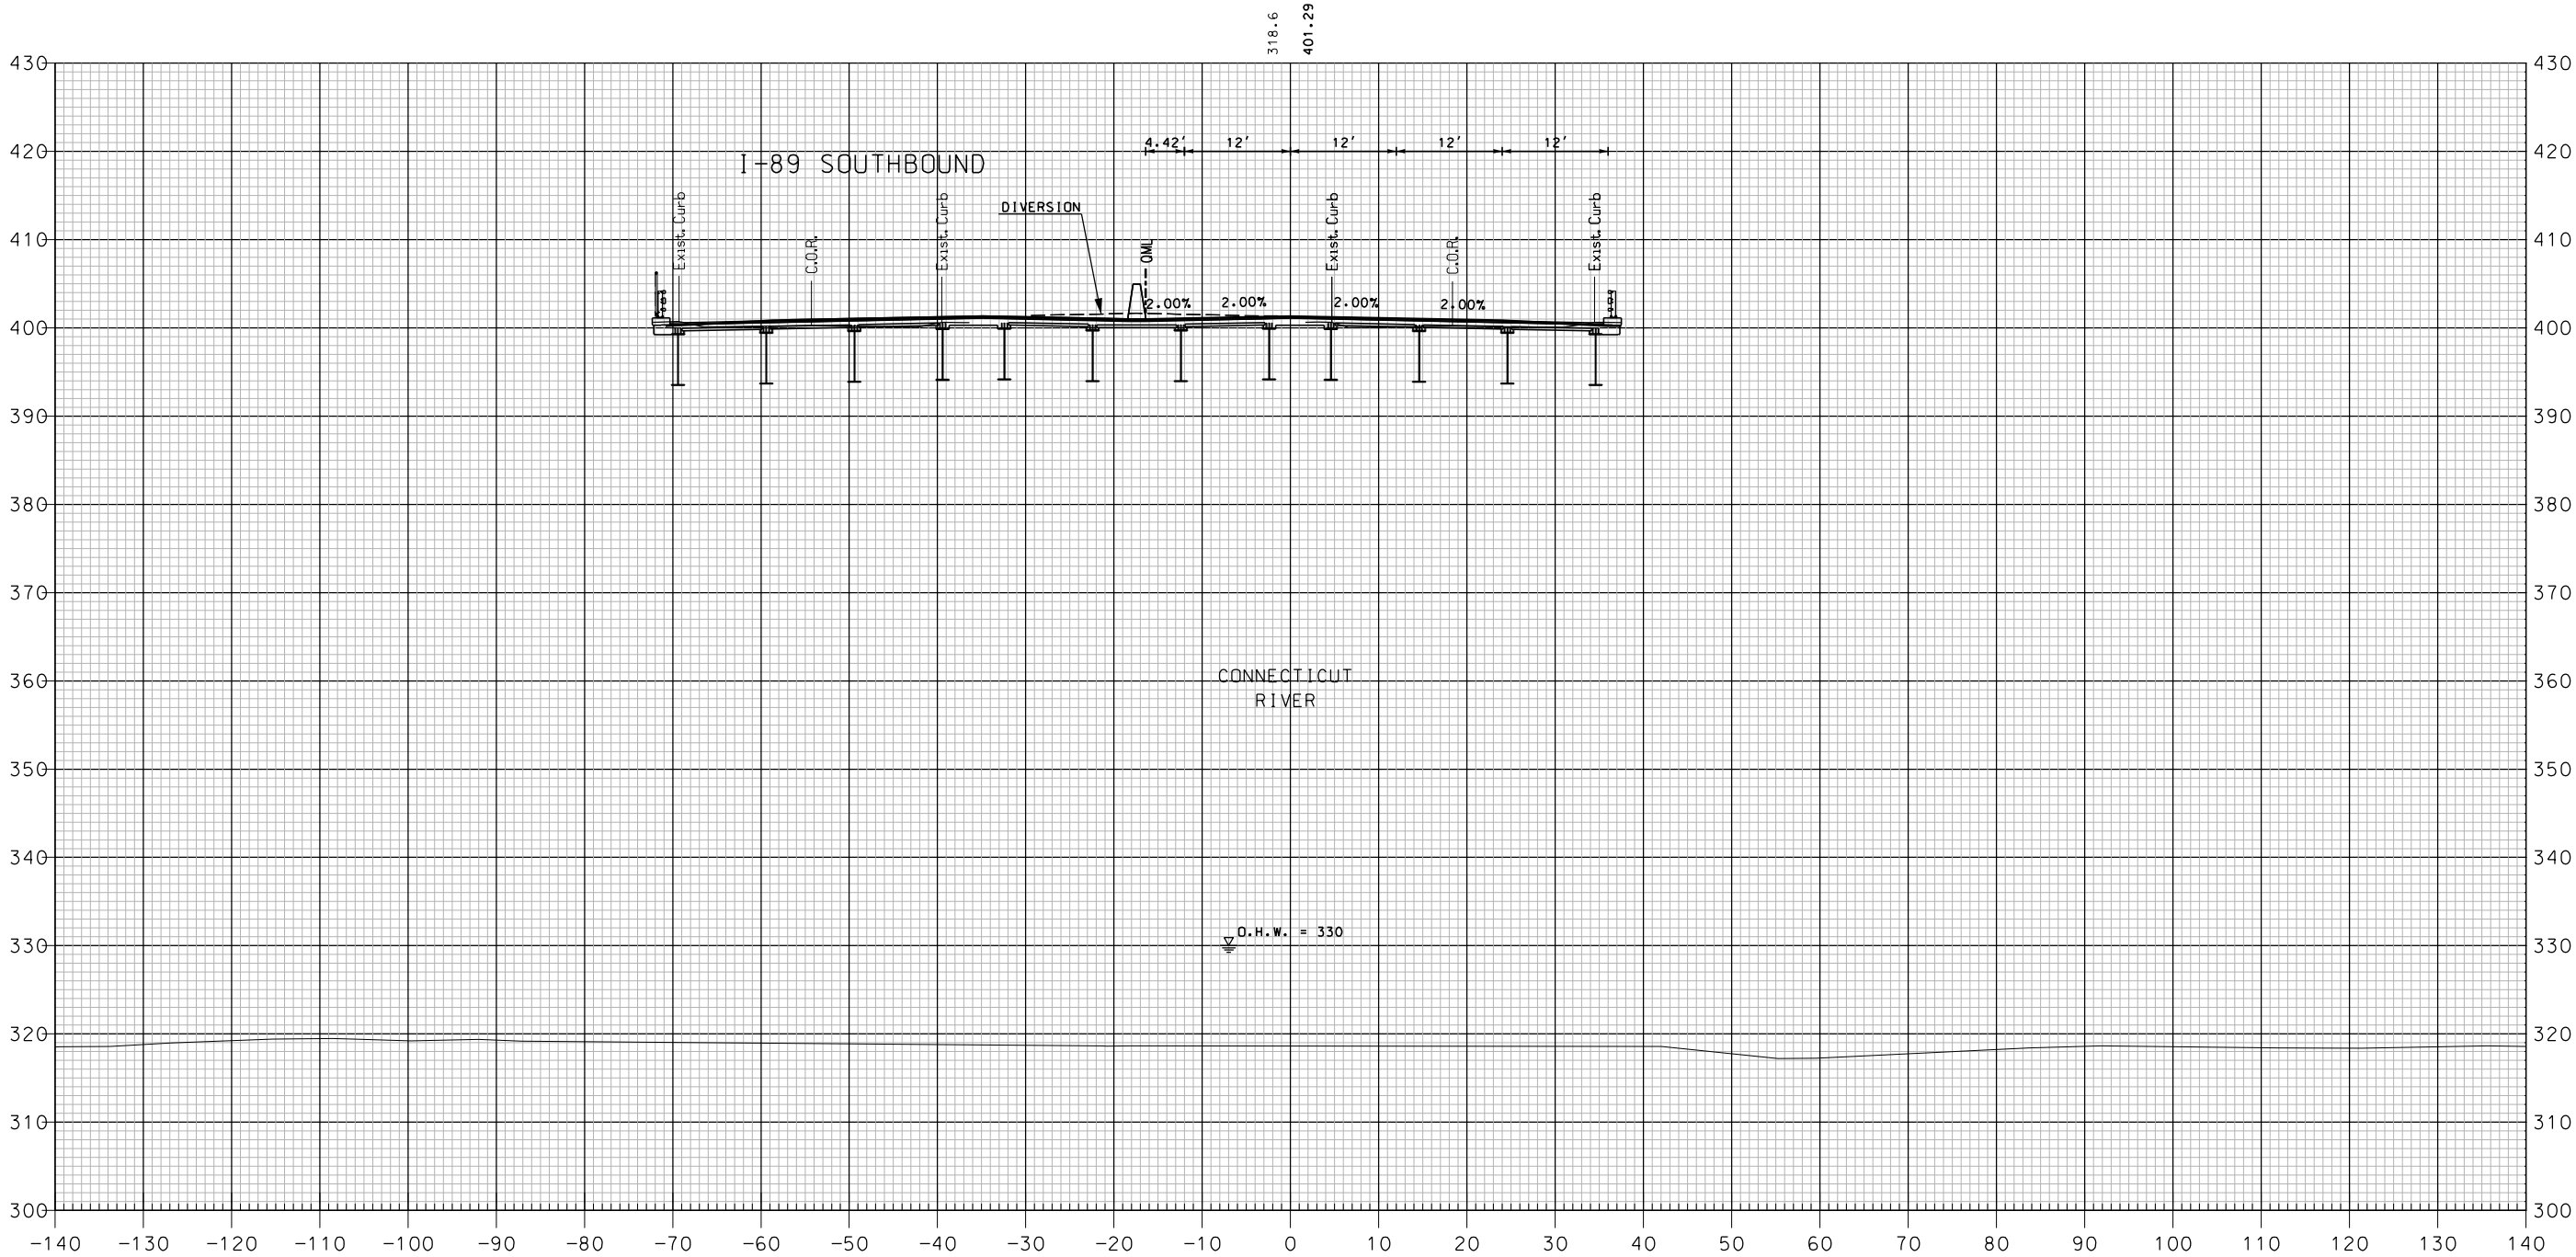

SHEET TOTALS			
COMMON EXCAV.	0.0 C.Y.	ROCK EXCAV.	— C.Y.
FILL	0.0 C.Y.	MUCK EXCAV.	— C.Y.
DGN	STATE PROJECT NO.	SHEET NO.	TOTAL SHEETS
16148NB X-SECT	16148	275	600

SDR PROCESSED	NHDOT	REVISIONS AFTER PROPOSAL			
		NUMBER	DATE	STATION	DESCRIPTION
NEW DESIGN	MJ		DATE 04-2015		
SHEET CHECKED	BRC		DATE 04-2016		
AS BUILT DETAILS			DATE 02-2018		

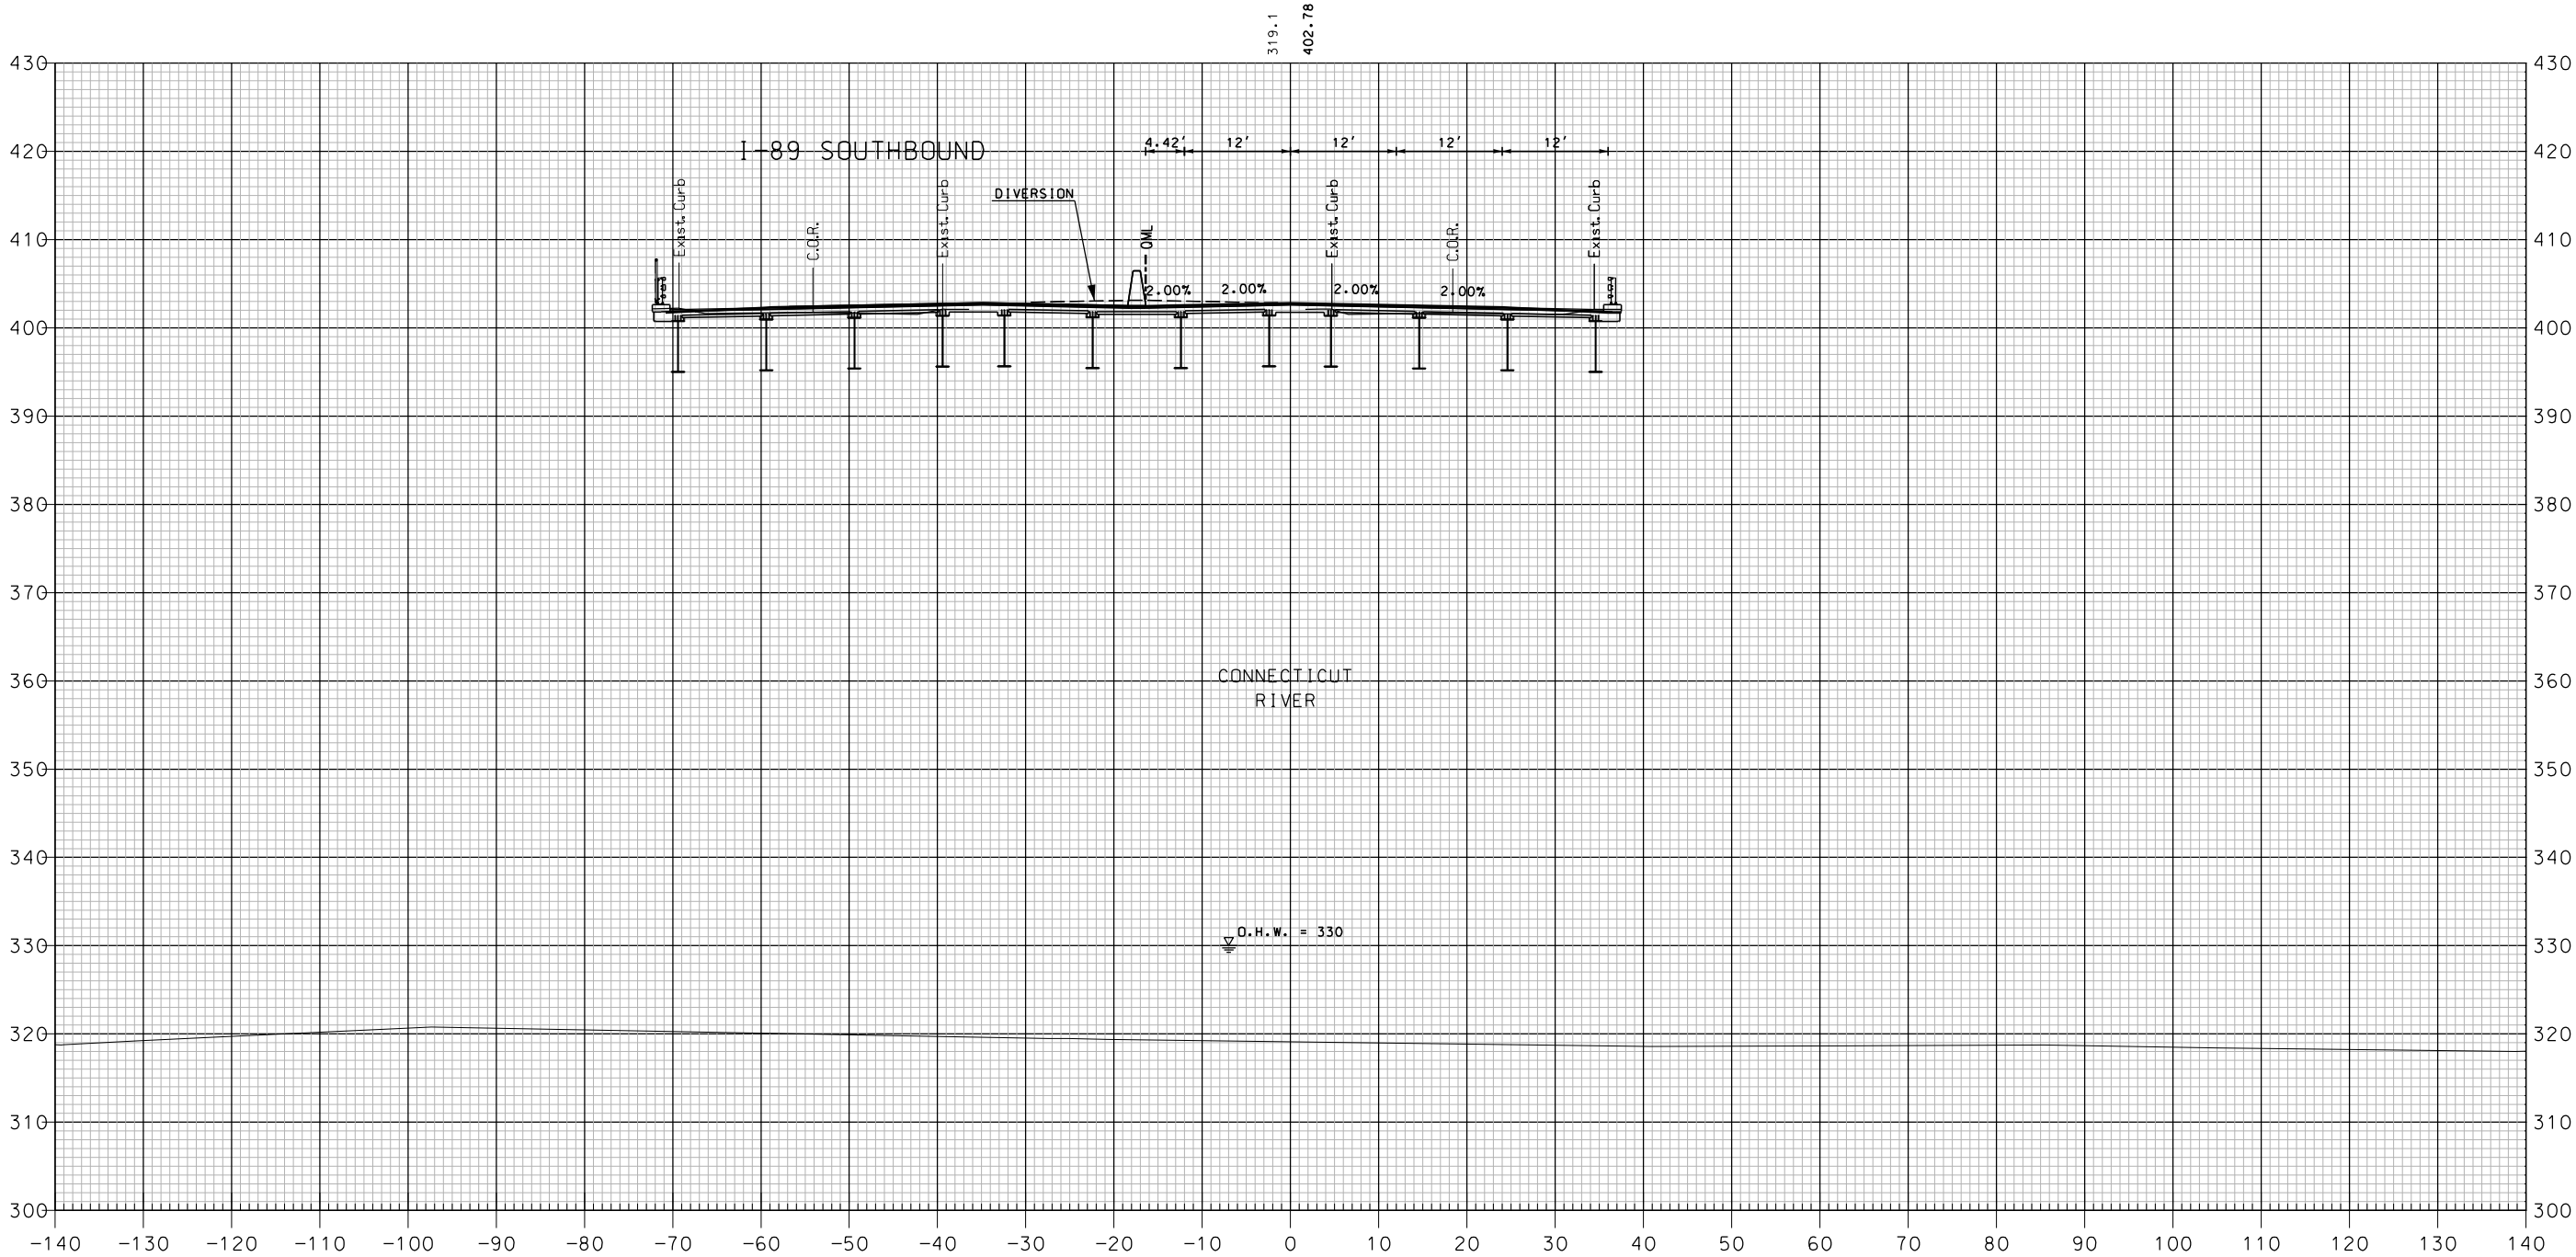


827+50

I-89 NORTHBOUND

SHEET TOTALS			
COMMON EXCAV.	0.0 C.Y.	ROCK EXCAV.	- C.Y.
FILL	0.0 C.Y.	MUCK EXCAV.	- C.Y.
DGN	STATE PROJECT NO.	SHEET NO.	TOTAL SHEETS
16148NB X-SECT	16148	276	600

REVISIONS AFTER PROPOSAL			
NUMBER	DATE	STATION	DESCRIPTION


SDR PROCESSED	NHDDT	DATE	04-2015
NEW DESIGN	MJ	DATE	04-2016
SHEET CHECKED	BRC	DATE	02-2018
AS BUILT DETAILS		DATE	

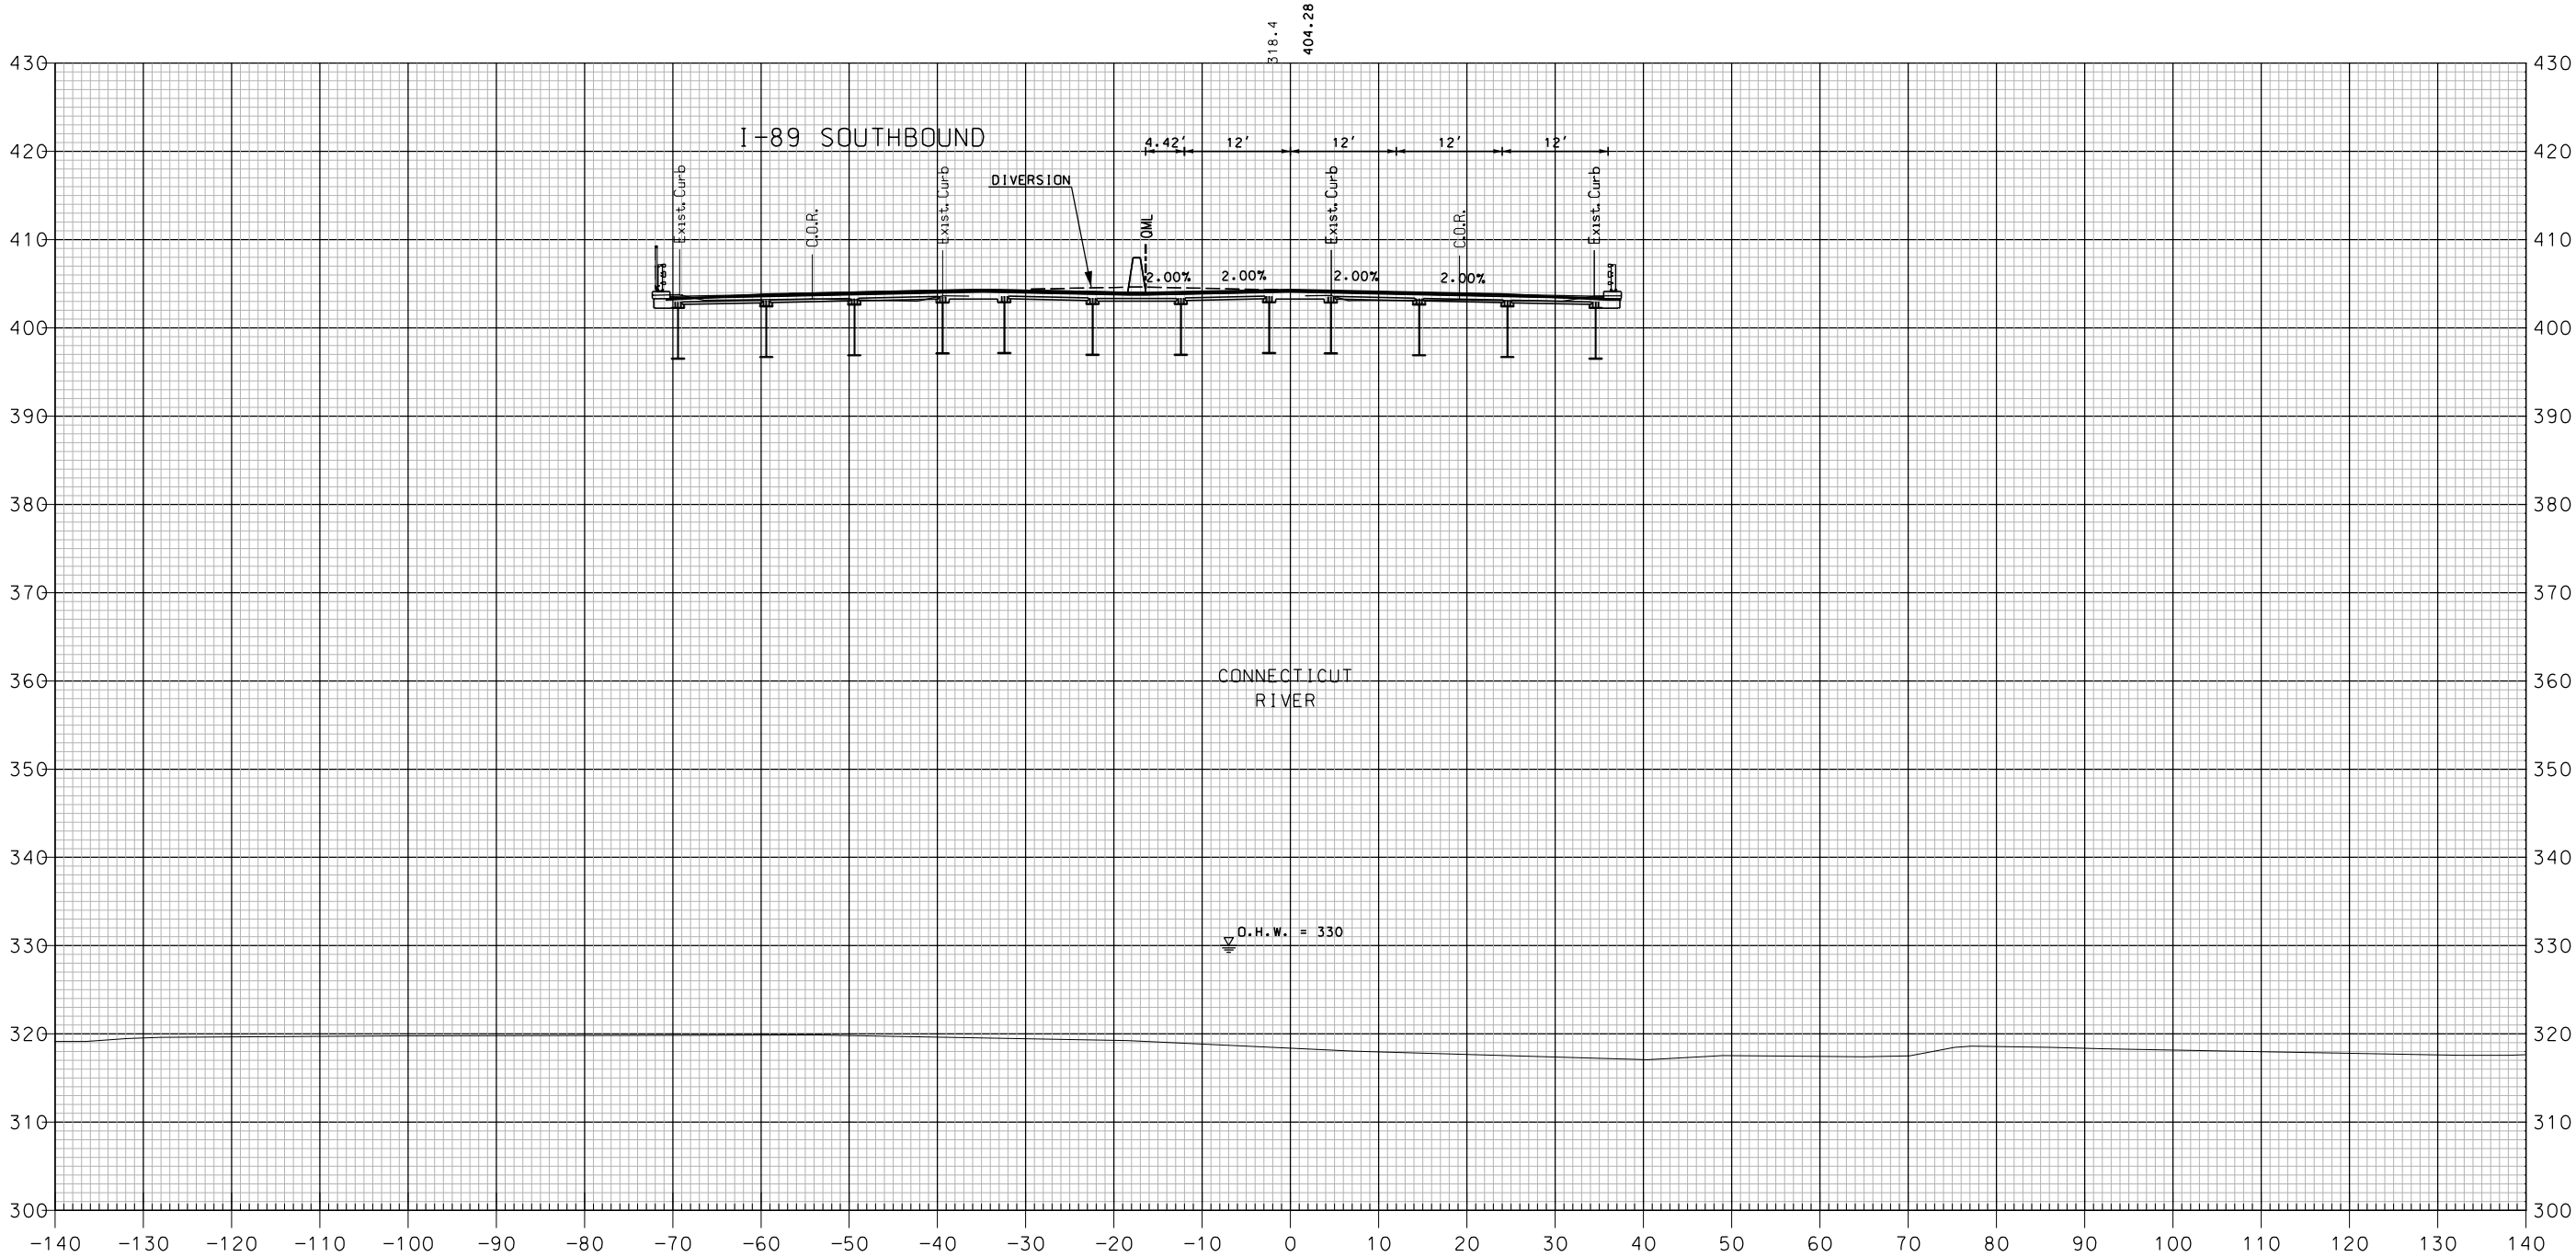

SHEET TOTALS			
COMMON EXCAV.	0.0 C.Y.	ROCK EXCAV.	— C.Y.
FILL	0.0 C.Y.	MUCK EXCAV.	— C.Y.
DGN	STATE PROJECT NO.	SHEET NO.	TOTAL SHEETS
16148NB X-SECT	16148	277	600

REVISIONS AFTER PROPOSAL			
NUMBER	DATE	STATION	DESCRIPTION

SDR PROCESSED	NHDDT	DATE	04-2015
NEW DESIGN	MJ	DATE	04-2016
SHEET CHECKED	BRC	DATE	02-2018
AS BUILT DETAILS		DATE	

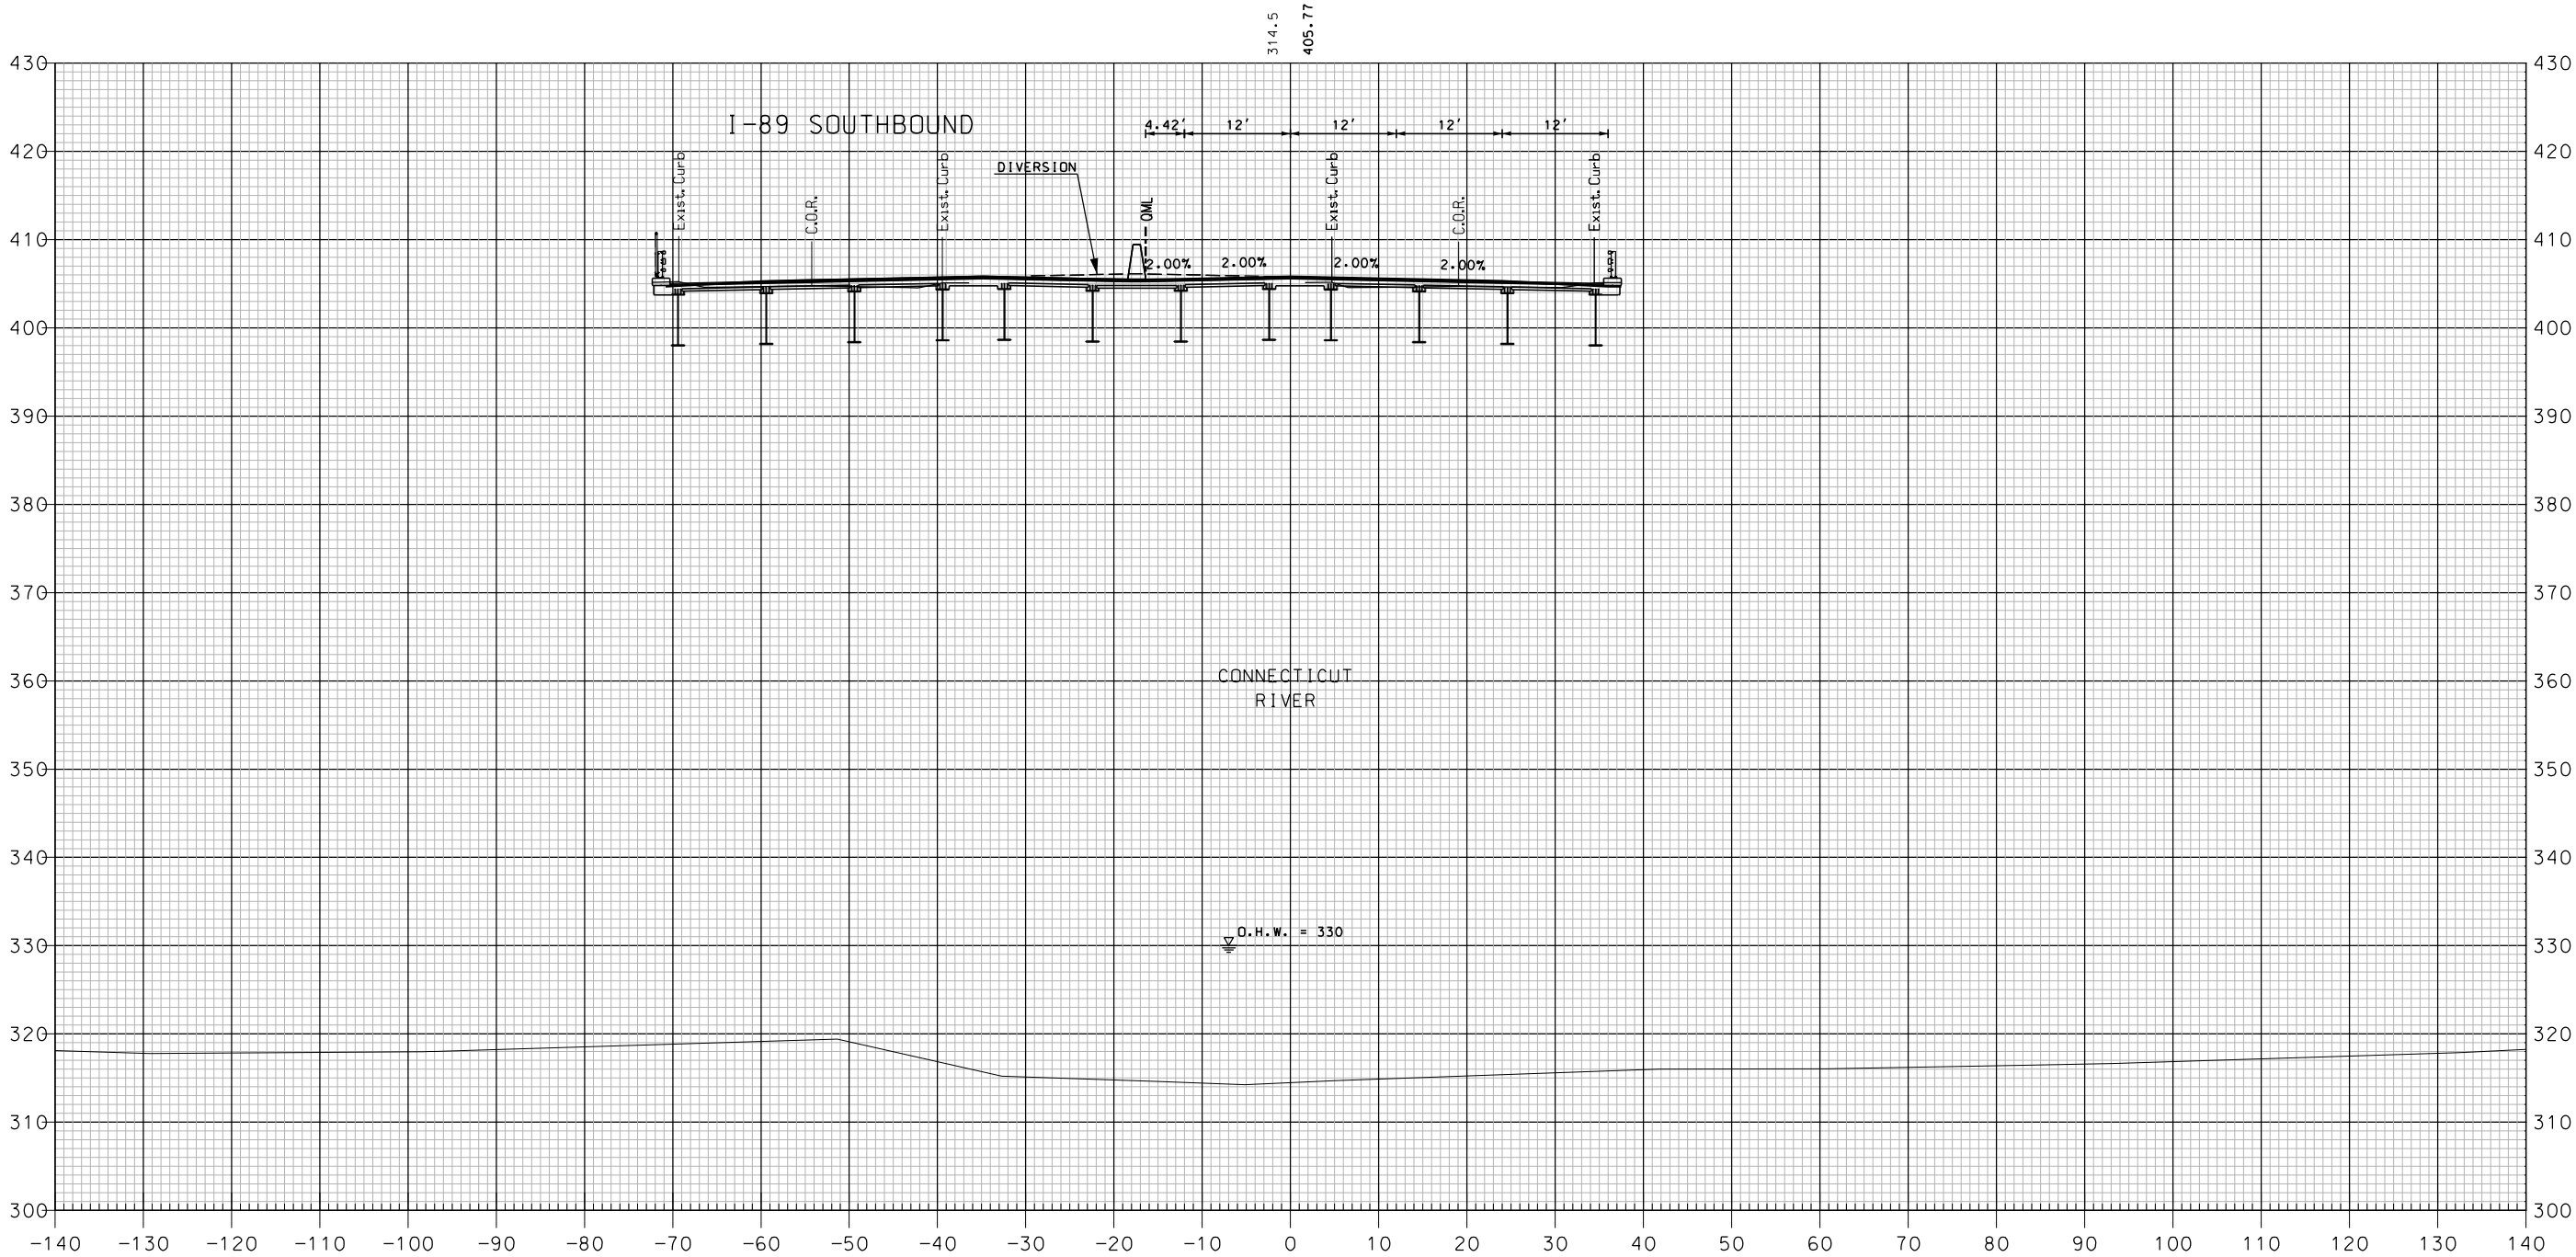


828+50

I-89 NORTHBOUND

SHEET TOTALS			
COMMON EXCAV.	0.0 C.Y.	ROCK EXCAV.	— C.Y.
FILL	0.0 C.Y.	MUCK EXCAV.	— C.Y.
DGN	STATE PROJECT NO.	SHEET NO.	TOTAL SHEETS
16148NB X-SECT	16148	278	600

REVISIONS AFTER PROPOSAL			
NUMBER		DATE	DESCRIPTION

SDR PROCESSED	NHDDT	DATE	04-2015
NEW DESIGN	MJ	DATE	04-2016
SHEET CHECKED	BRC	DATE	02-2018
AS BUILT DETAILS		DATE	

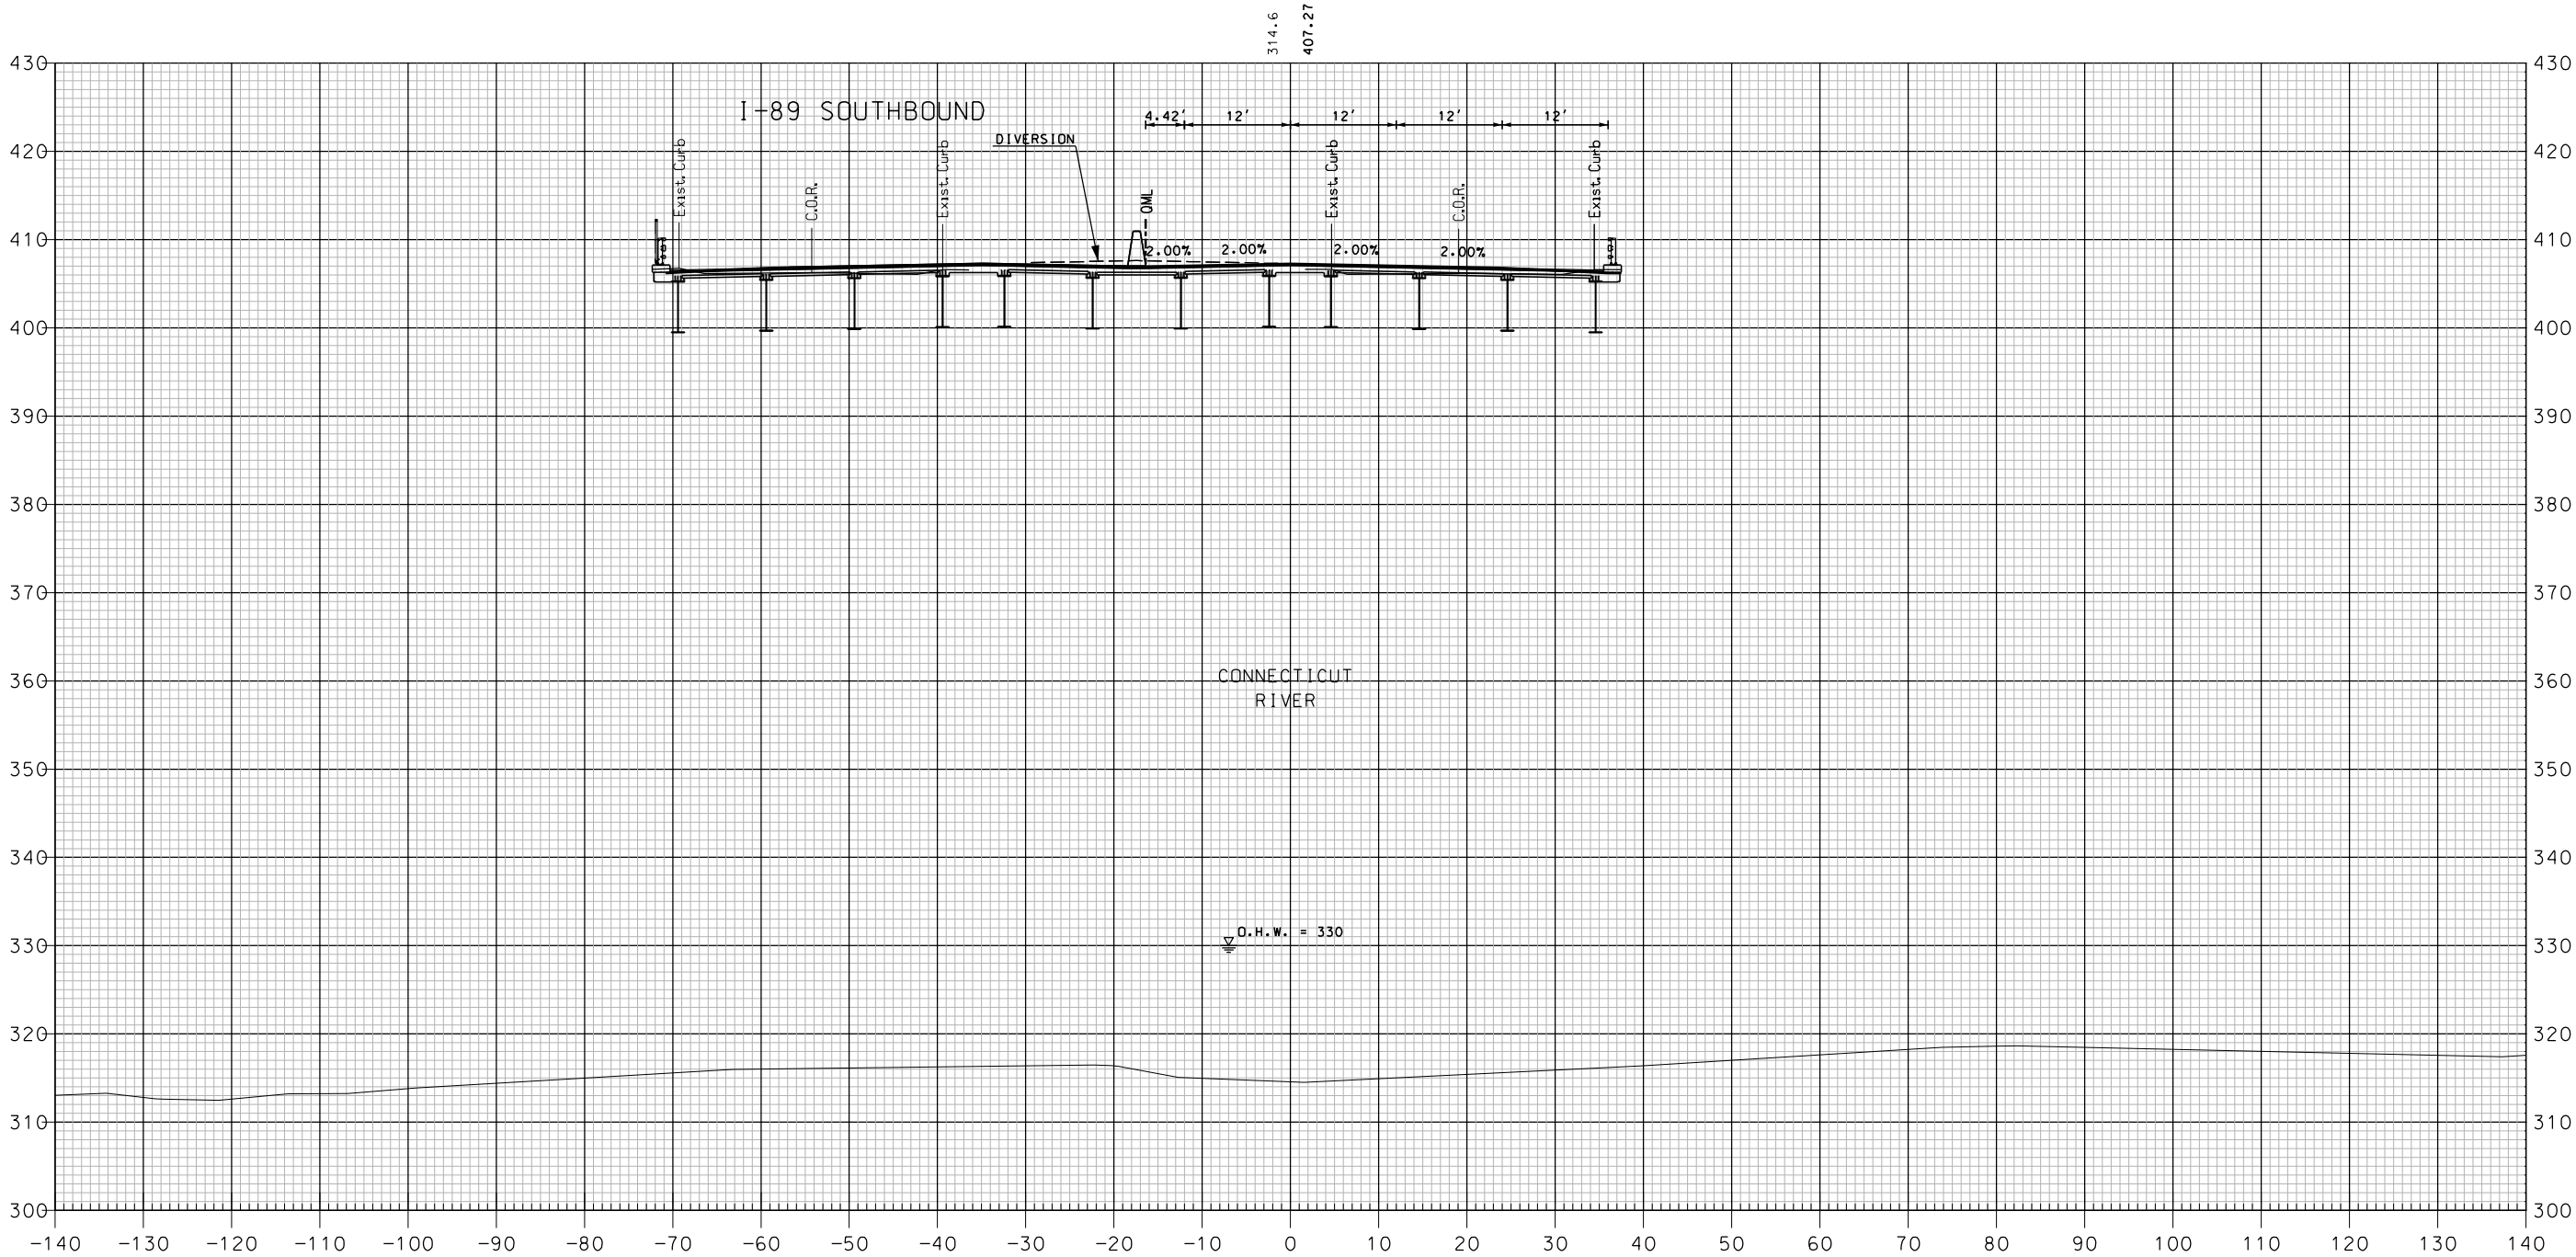


829+00

I-89 NORTHBOUND

SHEET TOTALS			
COMMON EXCAV.	0.0 C.Y.	ROCK EXCAV.	— C.Y.
FILL	0.0 C.Y.	MUCK EXCAV.	— C.Y.
DGN	STATE PROJECT NO.	SHEET NO.	TOTAL SHEETS
16148NB X-SECT	16148	279	600

[illegible]

SDR PROCESSED	NH00T	DATE	04-2015
NEW DESIGN	MJ	DATE	04-2016
SHEET CHECKED	BRC	DATE	02-2018
AS BUILT DETAILS		DATE	

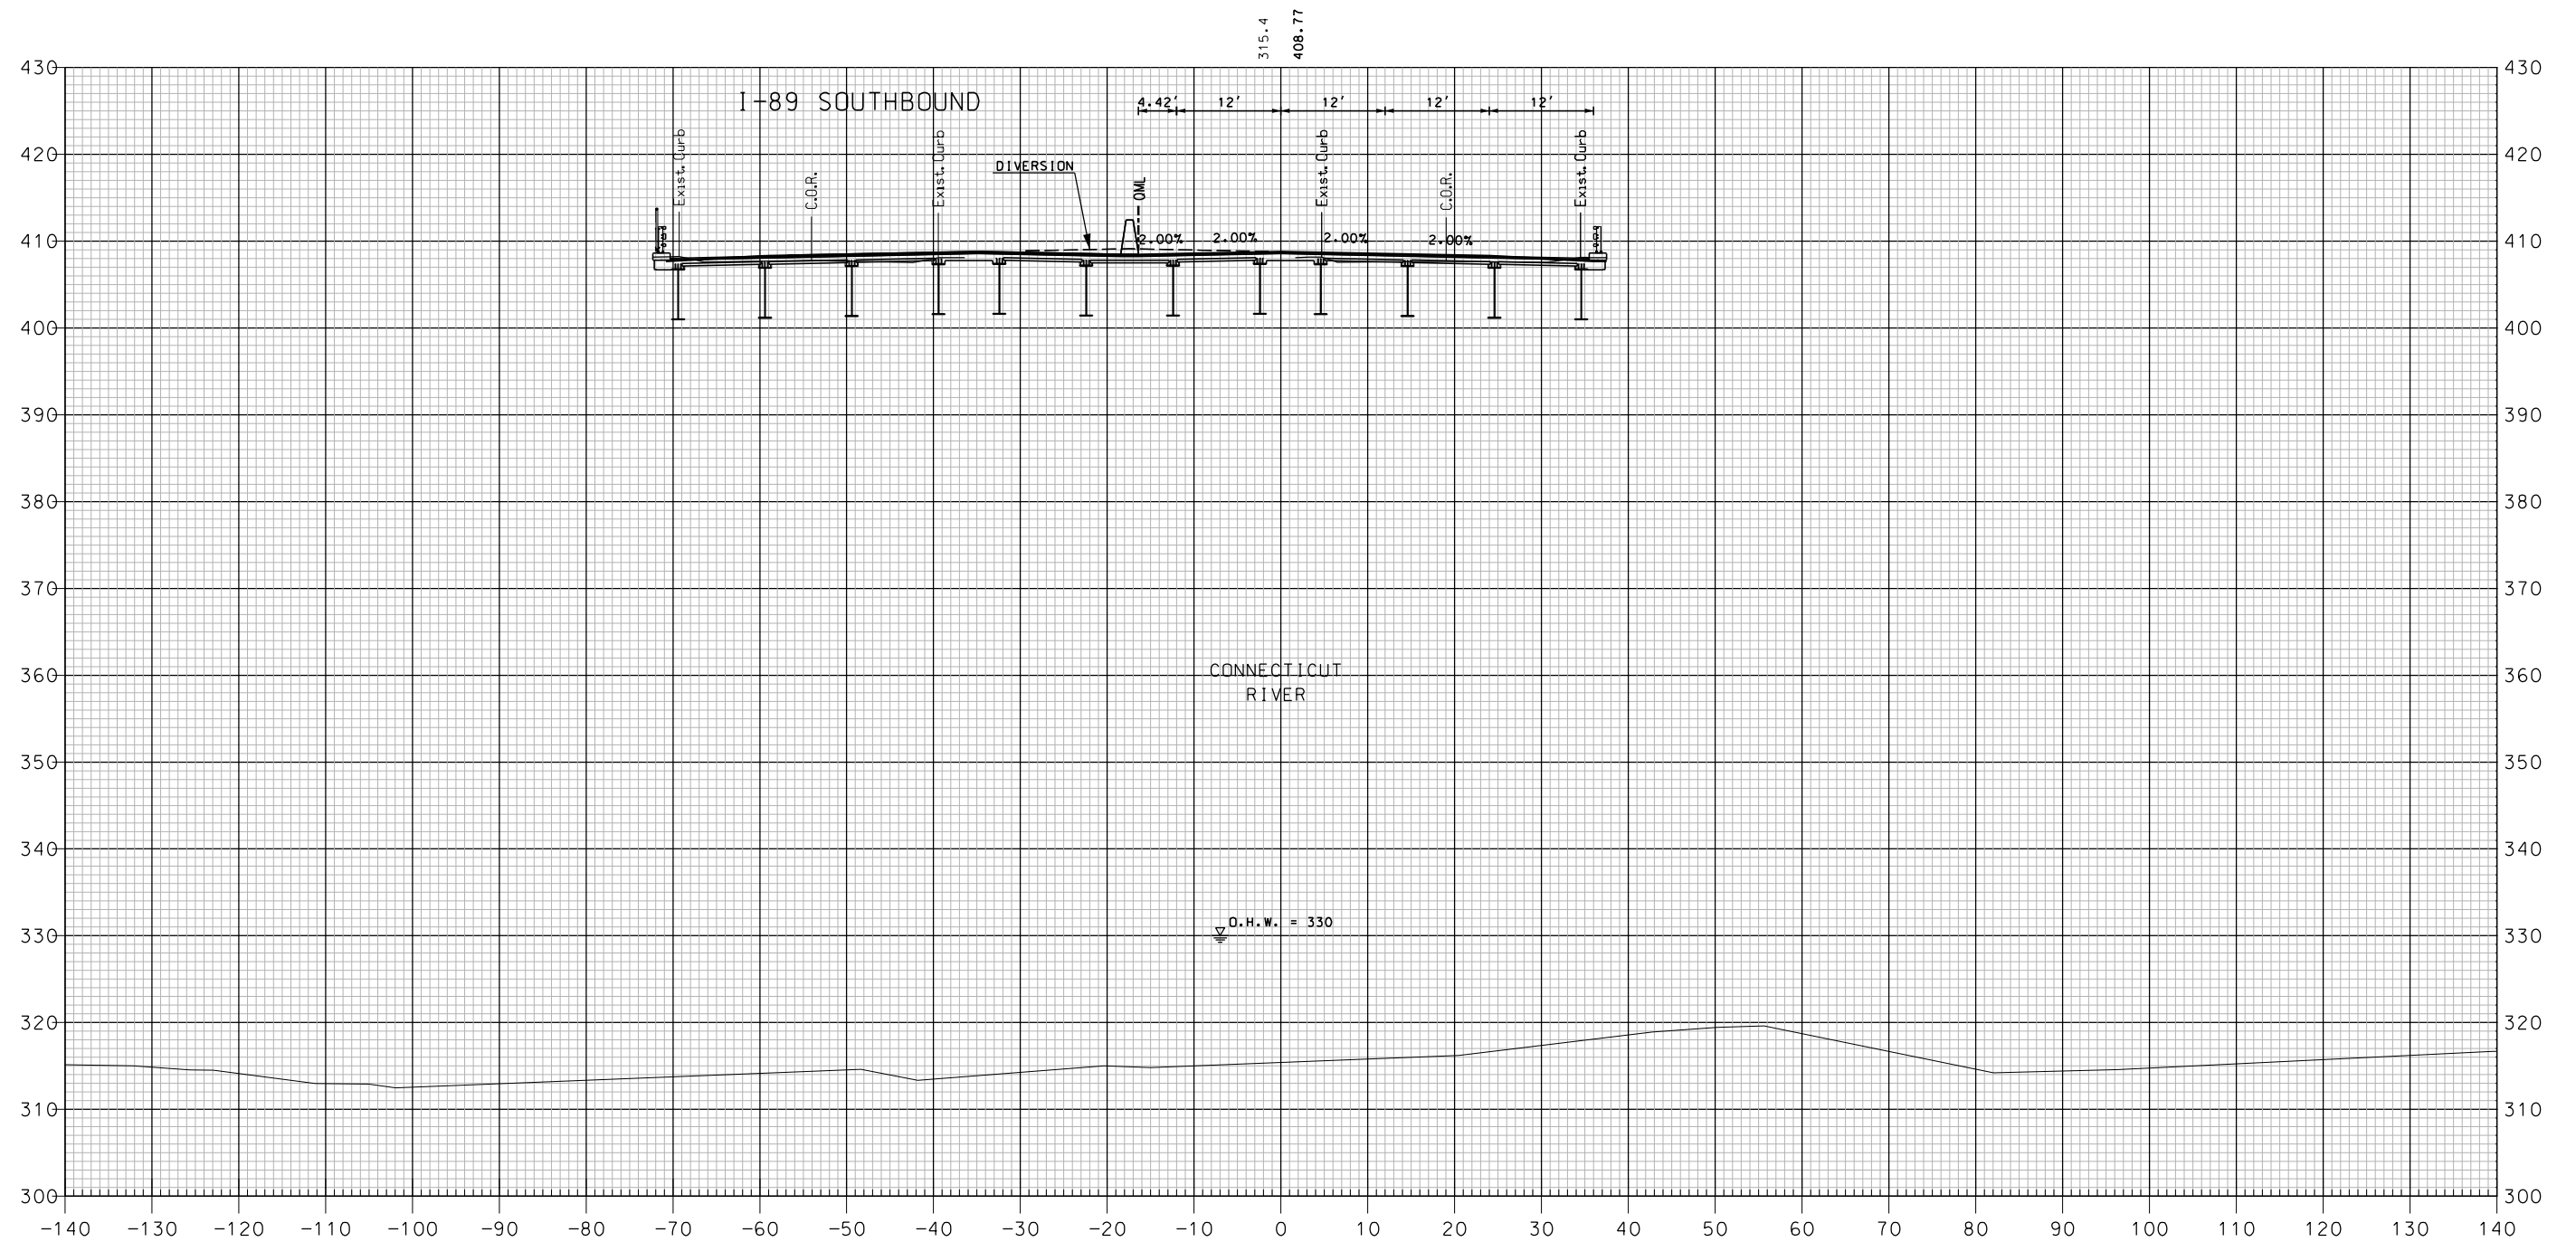


829+50

I-89 NORTHBOUND

SHEET TOTALS			
COMMON EXCAV. _____ 0.0 C.Y.	ROCK EXCAV. _____ - C.Y.		
FILL _____ 0.0 C.Y.	MUCK EXCAV. _____ - C.Y.		
DGN	STATE PROJECT NO.	SHEET NO.	TOTAL SHEETS
16148NB X-SECT	16148	280	600

REVISIONS AFTER PROPOSAL			
NUMBER	DATE	STATION	DESCRIPTION

SDR PROCESSED	NHDDT	DATE	04-2015
NEW DESIGN	MJ	DATE	04-2016
SHEET CHECKED	BRC	DATE	02-2018
AS BUILT DETAILS		DATE	

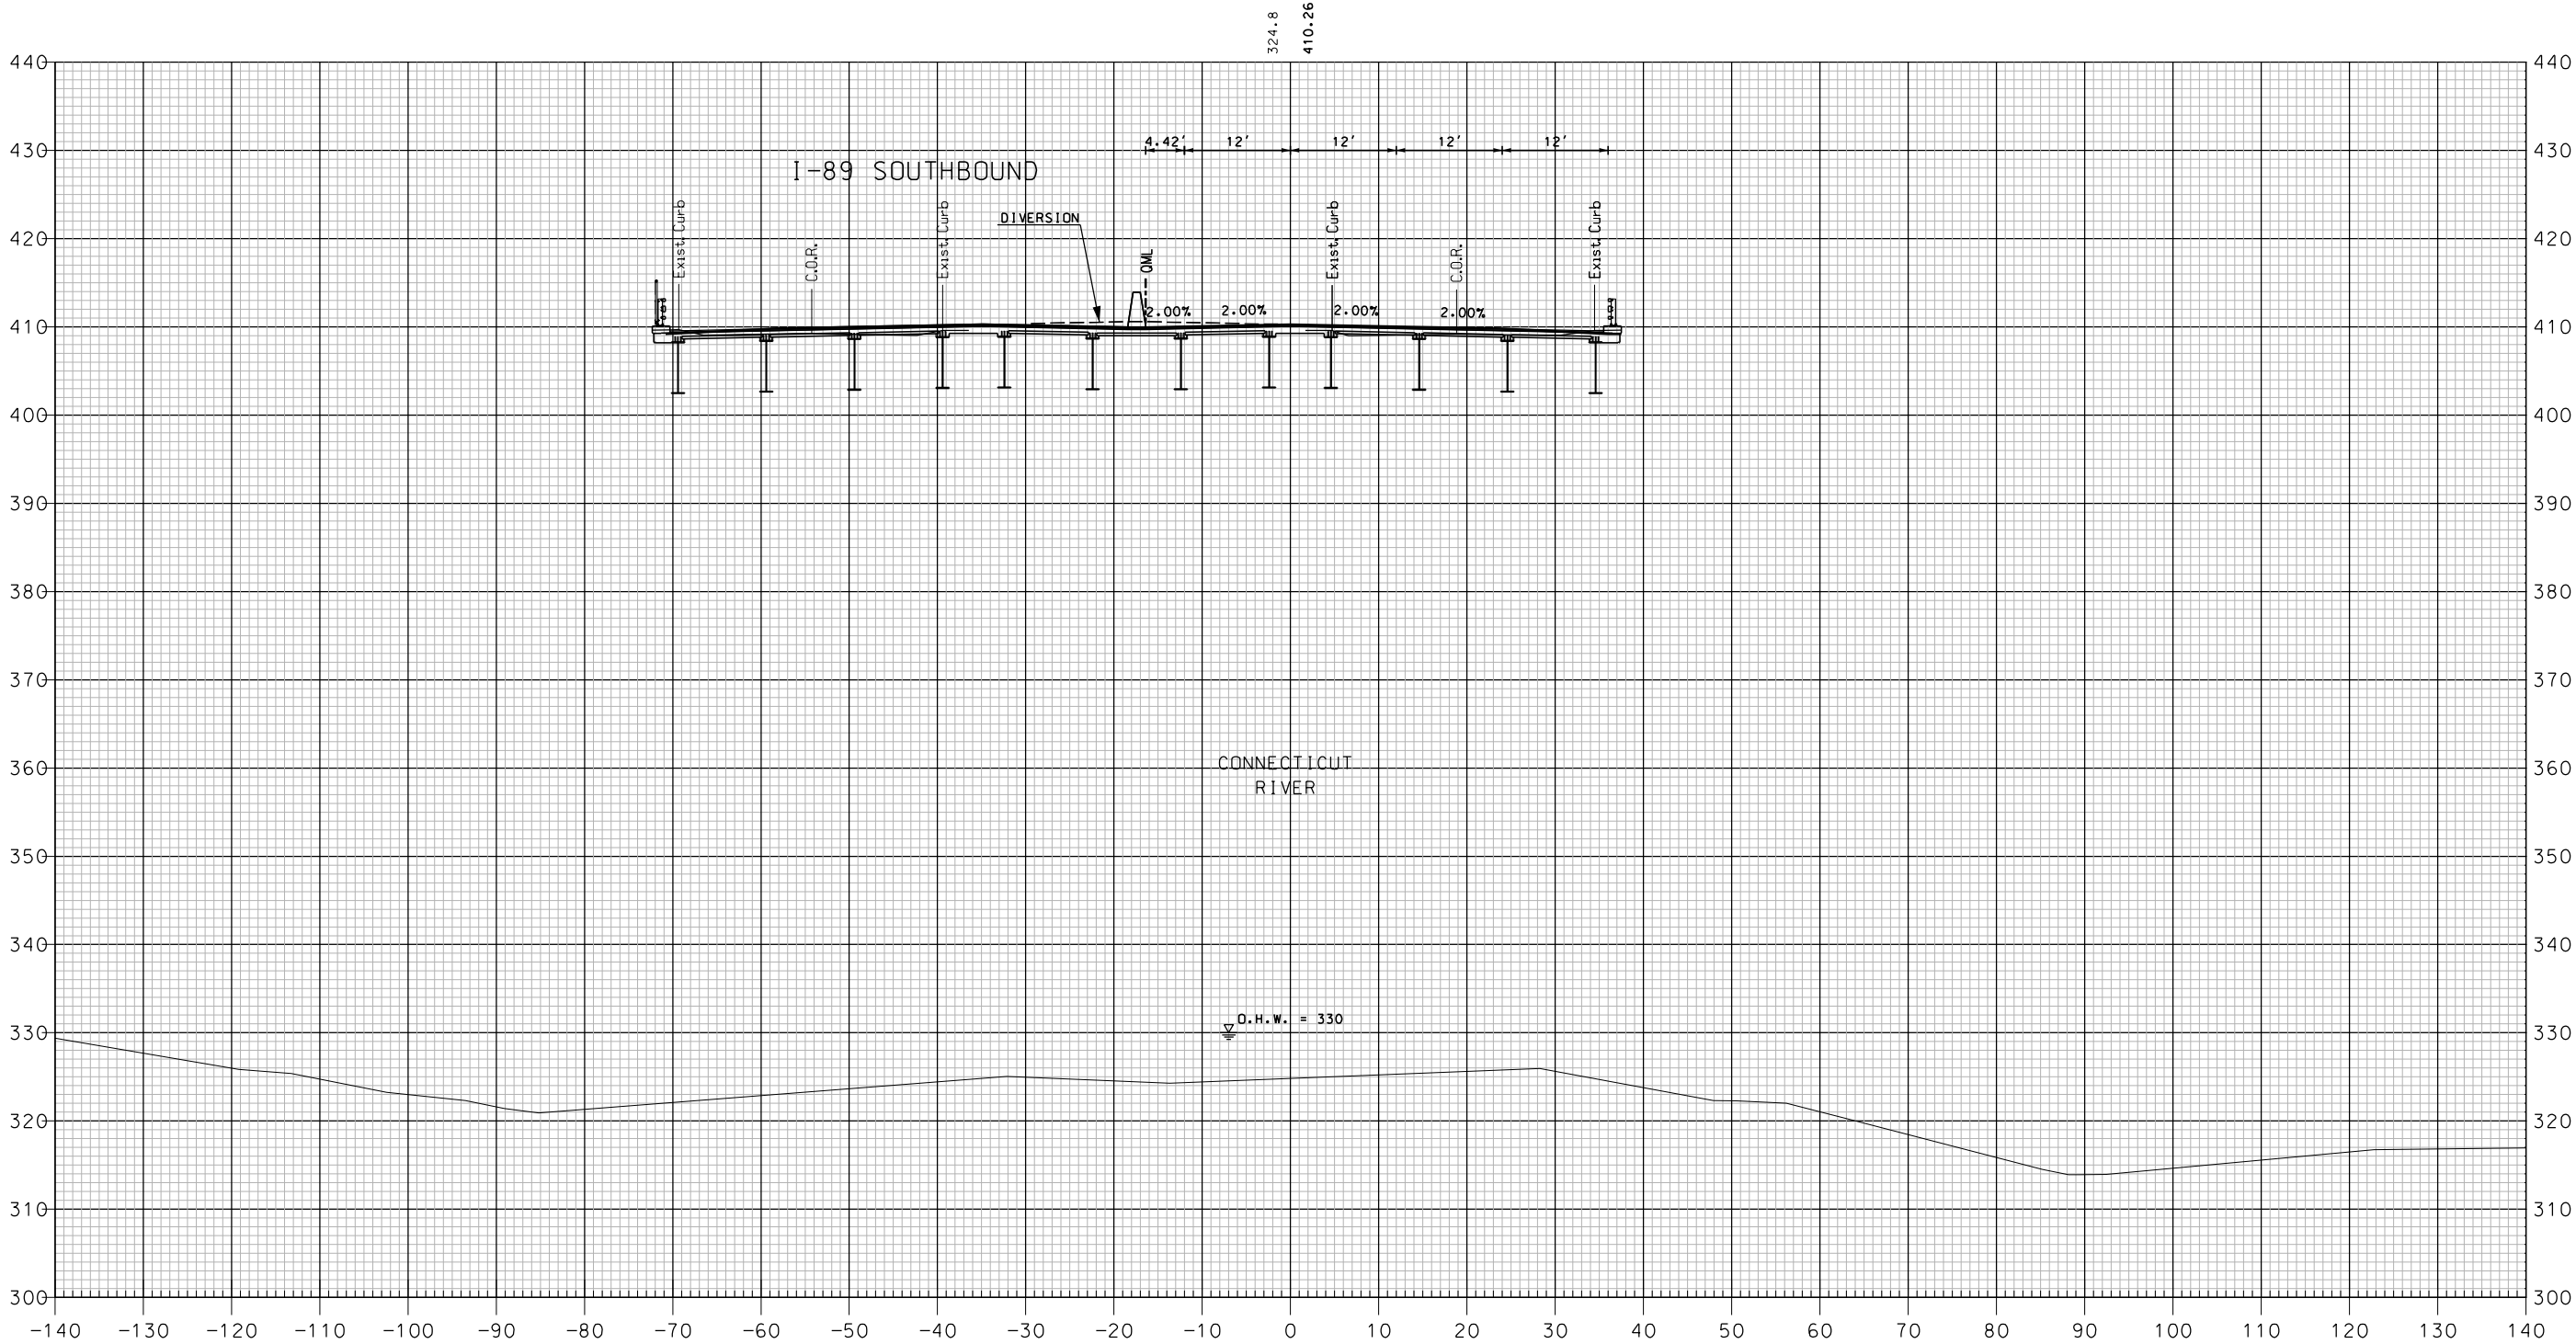


830+00

I-89 NORTHBOUND

SHEET TOTALS			
COMMON EXCAV.	0.0 C.Y.	ROCK EXCAV.	— C.Y.
FILL	0.0 C.Y.	MUCK EXCAV.	— C.Y.
DGN	STATE PROJECT NO.	SHEET NO.	TOTAL SHEETS
16148NB X-SECT	16148	281	600

REVISIONS AFTER PROPOSAL			
NUMBER	DATE	STATION	DESCRIPTION


SDR PROCESSED	NHDDT	DATE	04-2015
NEW DESIGN	MJ	DATE	04-2016
SHEET CHECKED	BRC	DATE	02-2018
AS BUILT DETAILS		DATE	

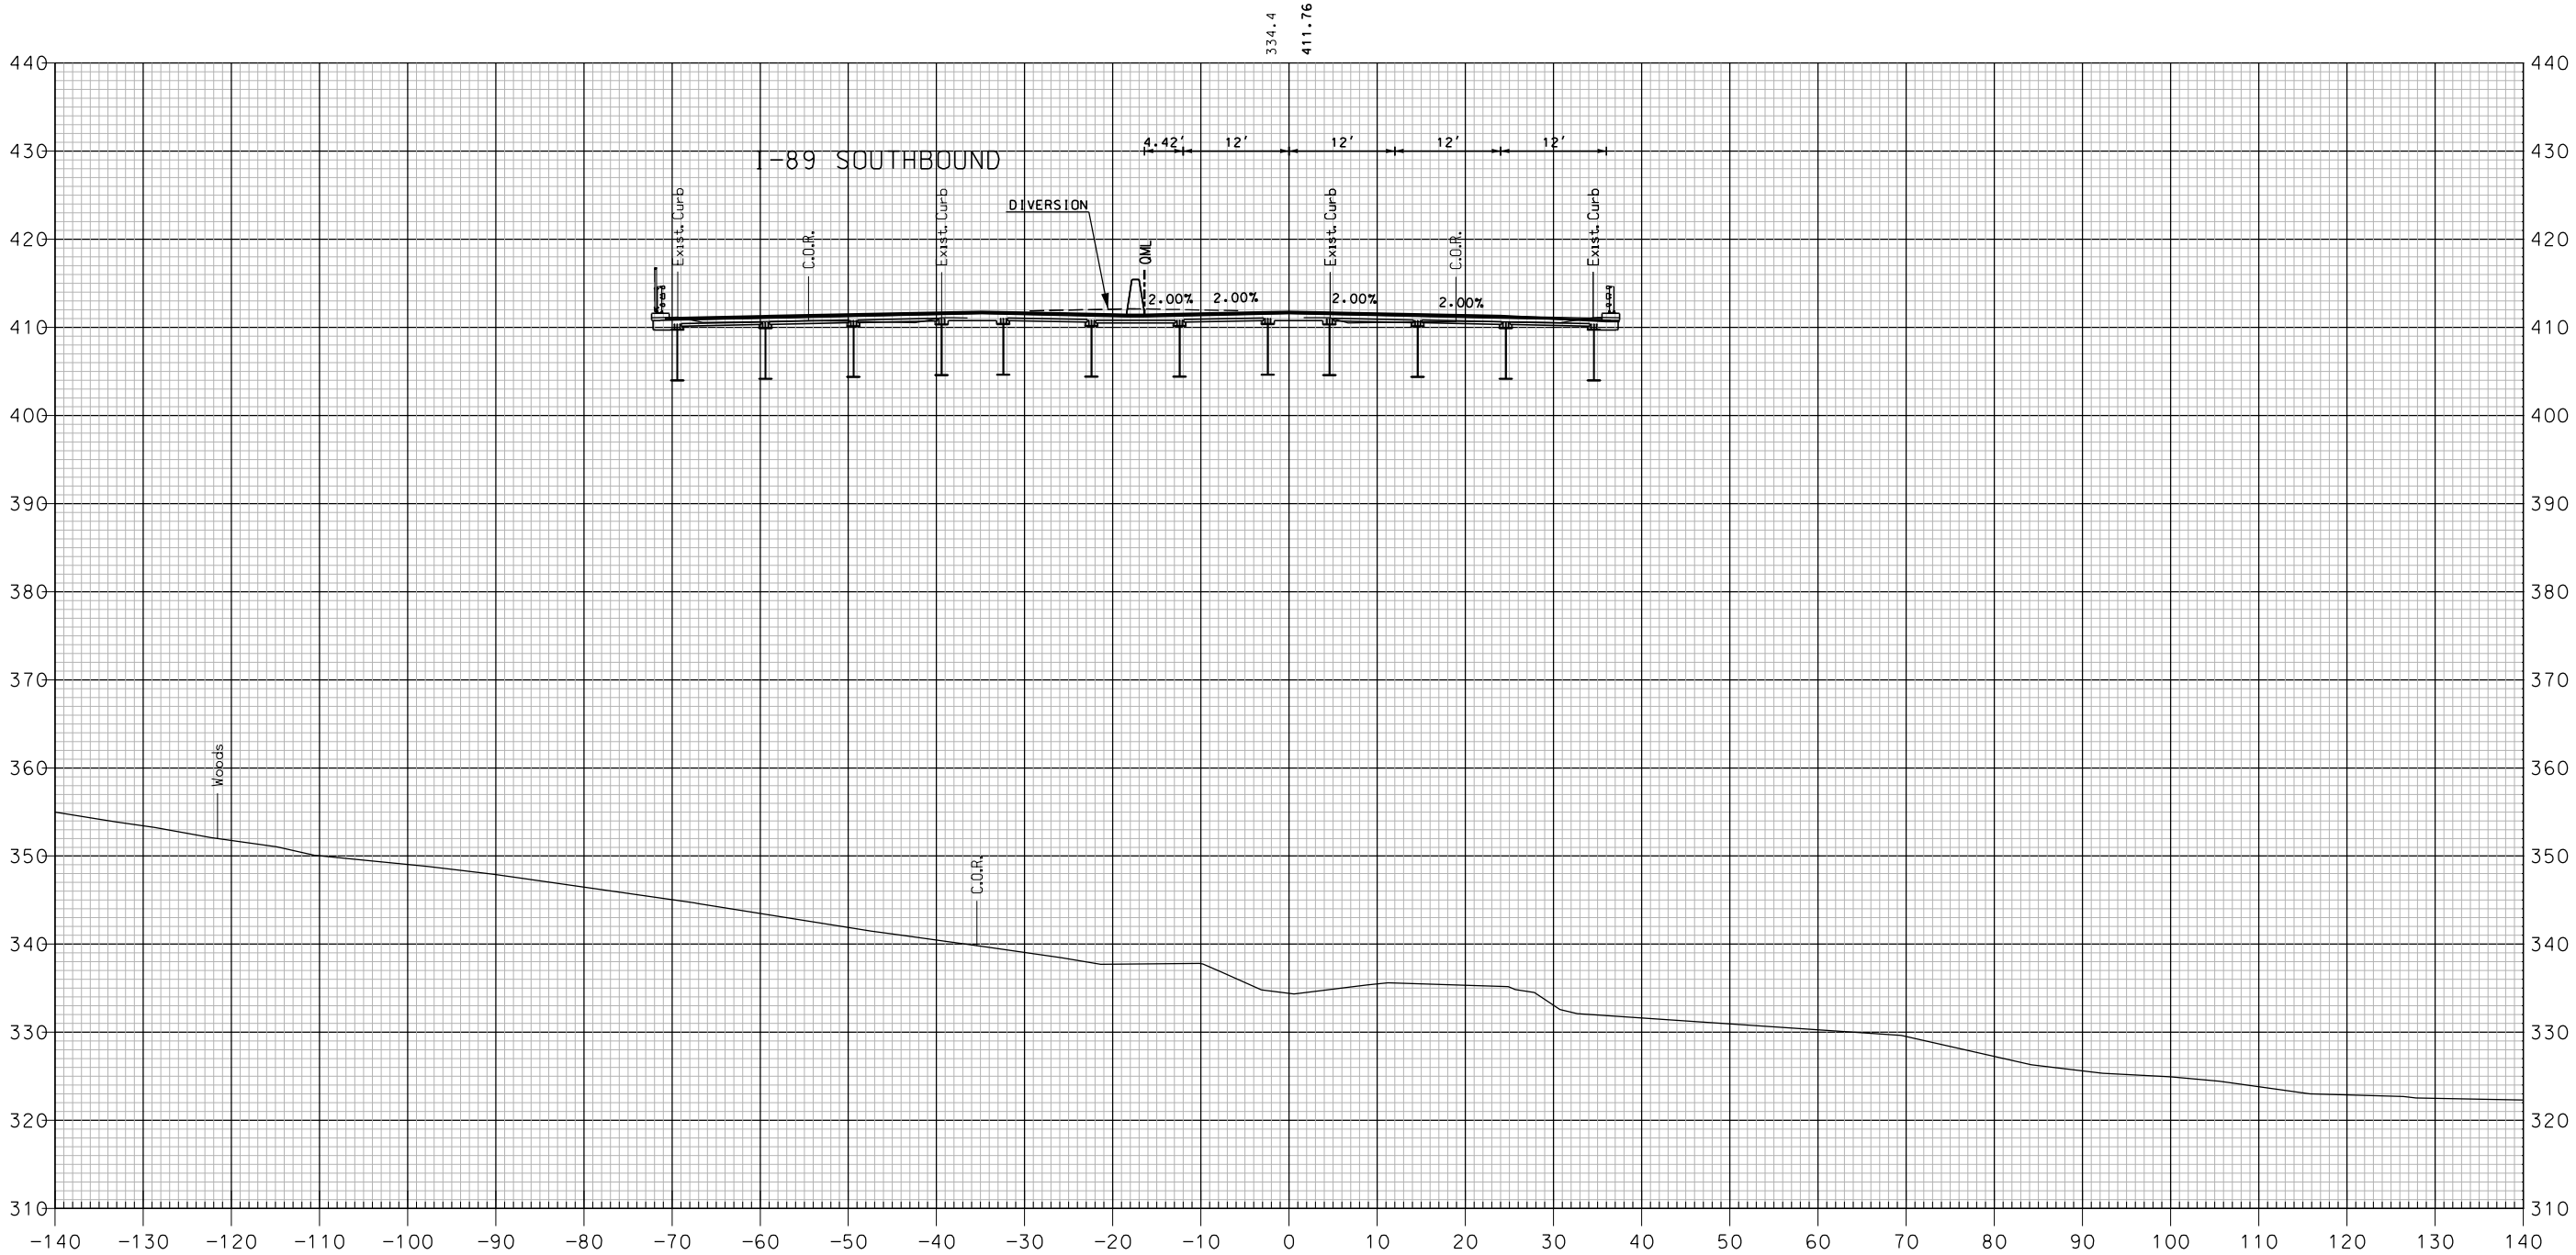

SHEET TOTALS			
COMMON EXCAV.	0.0 C.Y.	ROCK EXCAV.	— C.Y.
FILL	0.0 C.Y.	MUCK EXCAV.	— C.Y.
DGN	STATE PROJECT NO.	SHEET NO.	TOTAL SHEETS
16148NB VT X-SEC	16148	282	600

REVISIONS AFTER PROPOSAL			
NUMBER	DATE	STATION	DESCRIPTION

SDR PROCESSED	NHDDT	DATE	04-2015
NEW DESIGN	MJ	DATE	04-2016
SHEET CHECKED	BRC	DATE	02-2018
AS BUILT DETAILS		DATE	

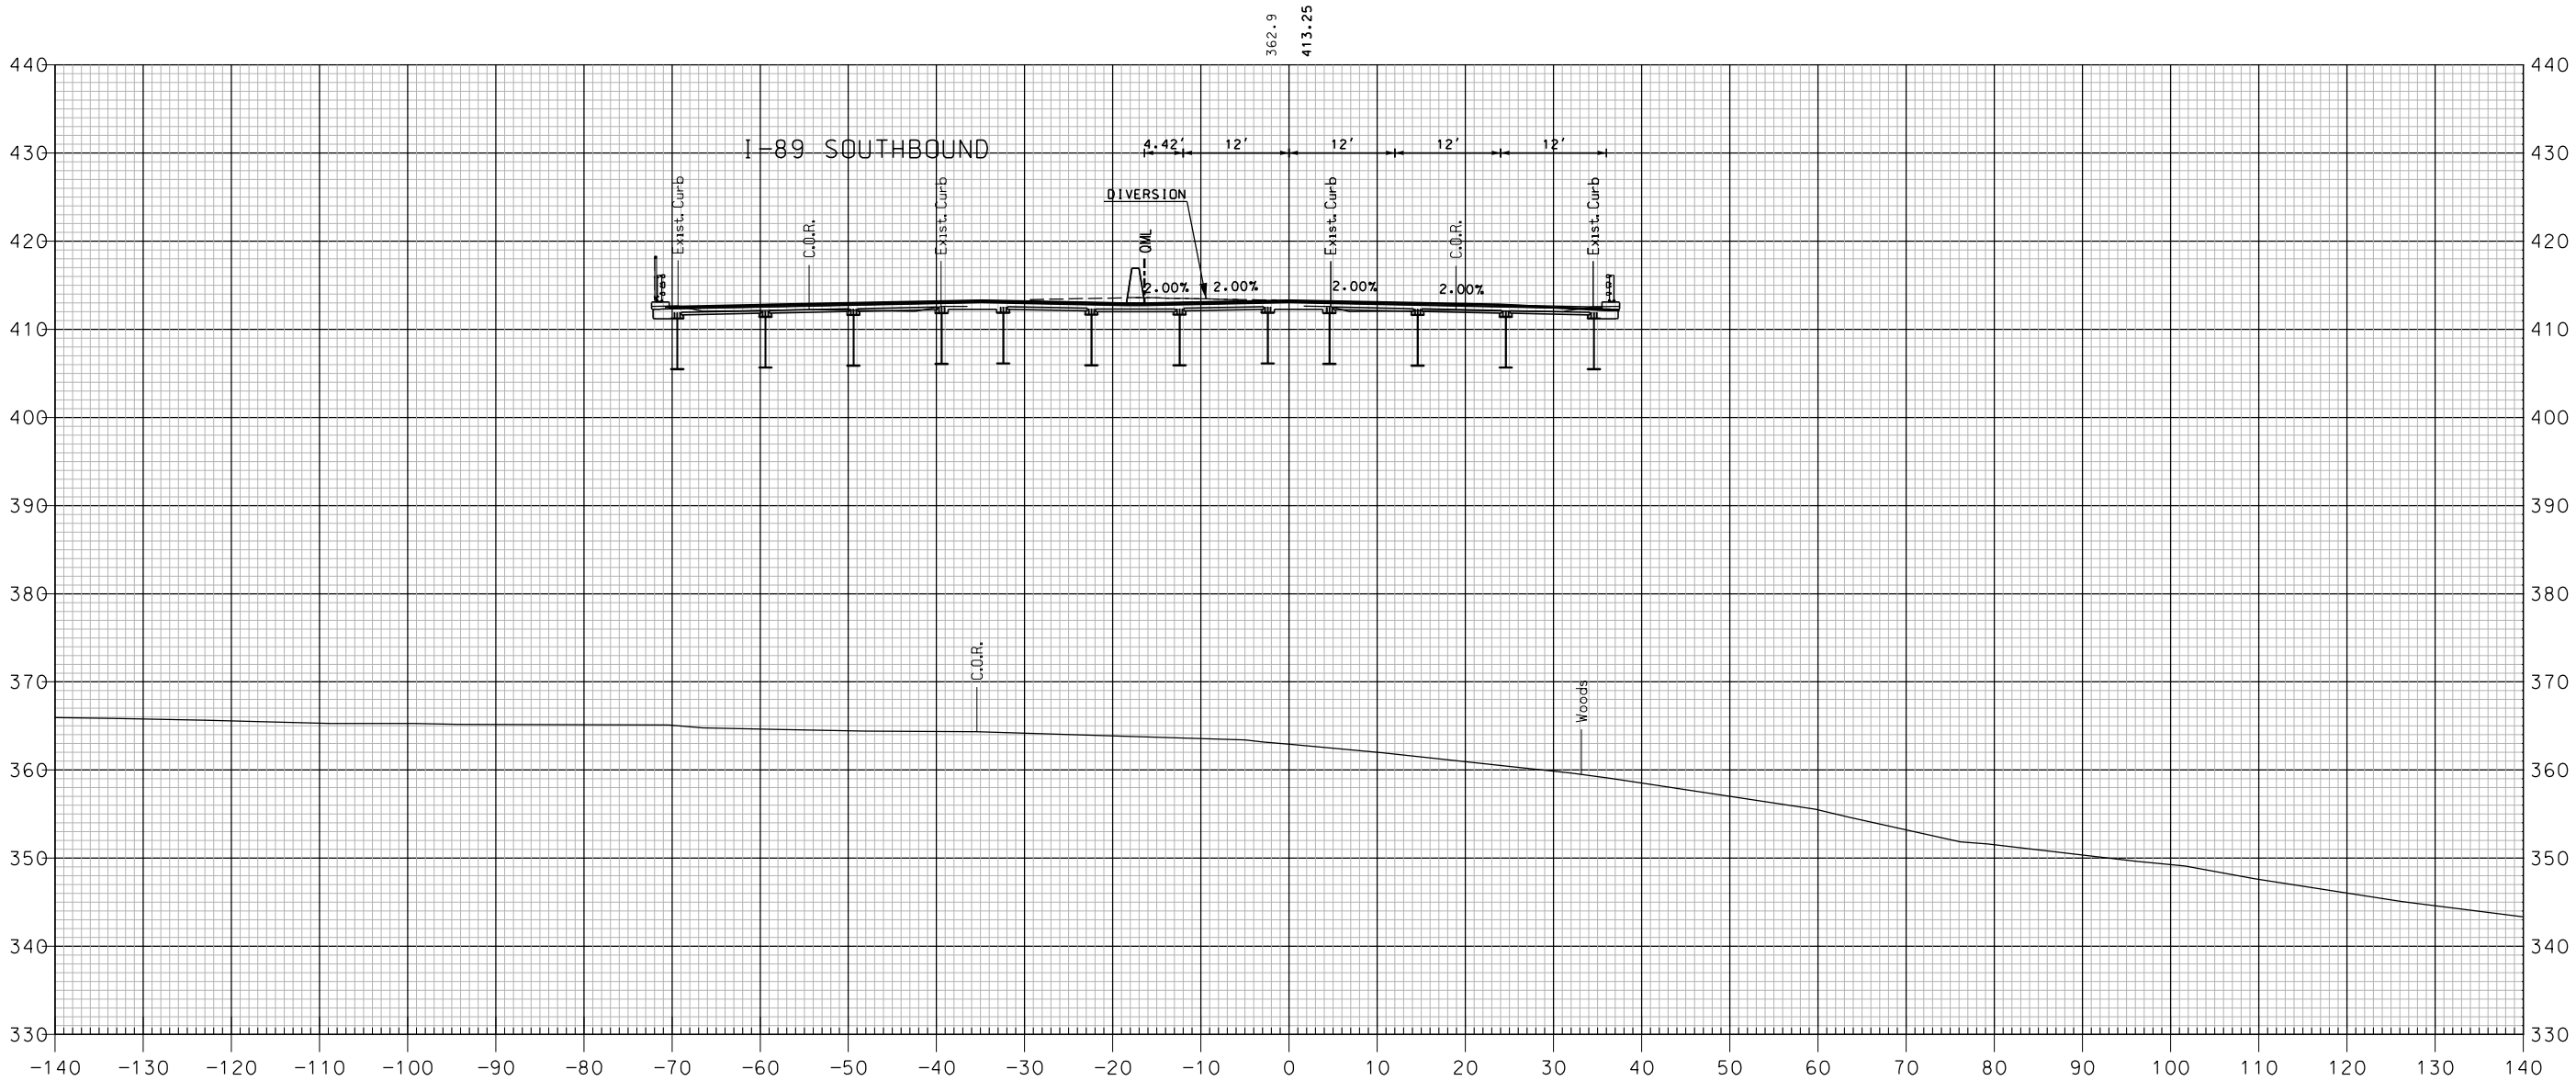


831+00

I-89 NORTHBOUND

SHEET TOTALS			
COMMON EXCAV.	0.0 C.Y.	ROCK EXCAV.	- C.Y.
FILL	0.0 C.Y.	MUCK EXCAV.	- C.Y.
DGN	STATE PROJECT NO.	SHEET NO.	TOTAL SHEETS
16148NB VT X-SEC	16148	283	600

REVISIONS AFTER PROPOSAL			
NUMBER	DATE	STATION	DESCRIPTION

SDR PROCESSED	NHDDT	DATE	04-2015
NEW DESIGN	MJ	DATE	04-2016
SHEET CHECKED	BRC	DATE	02-2018
AS BUILT DETAILS		DATE	

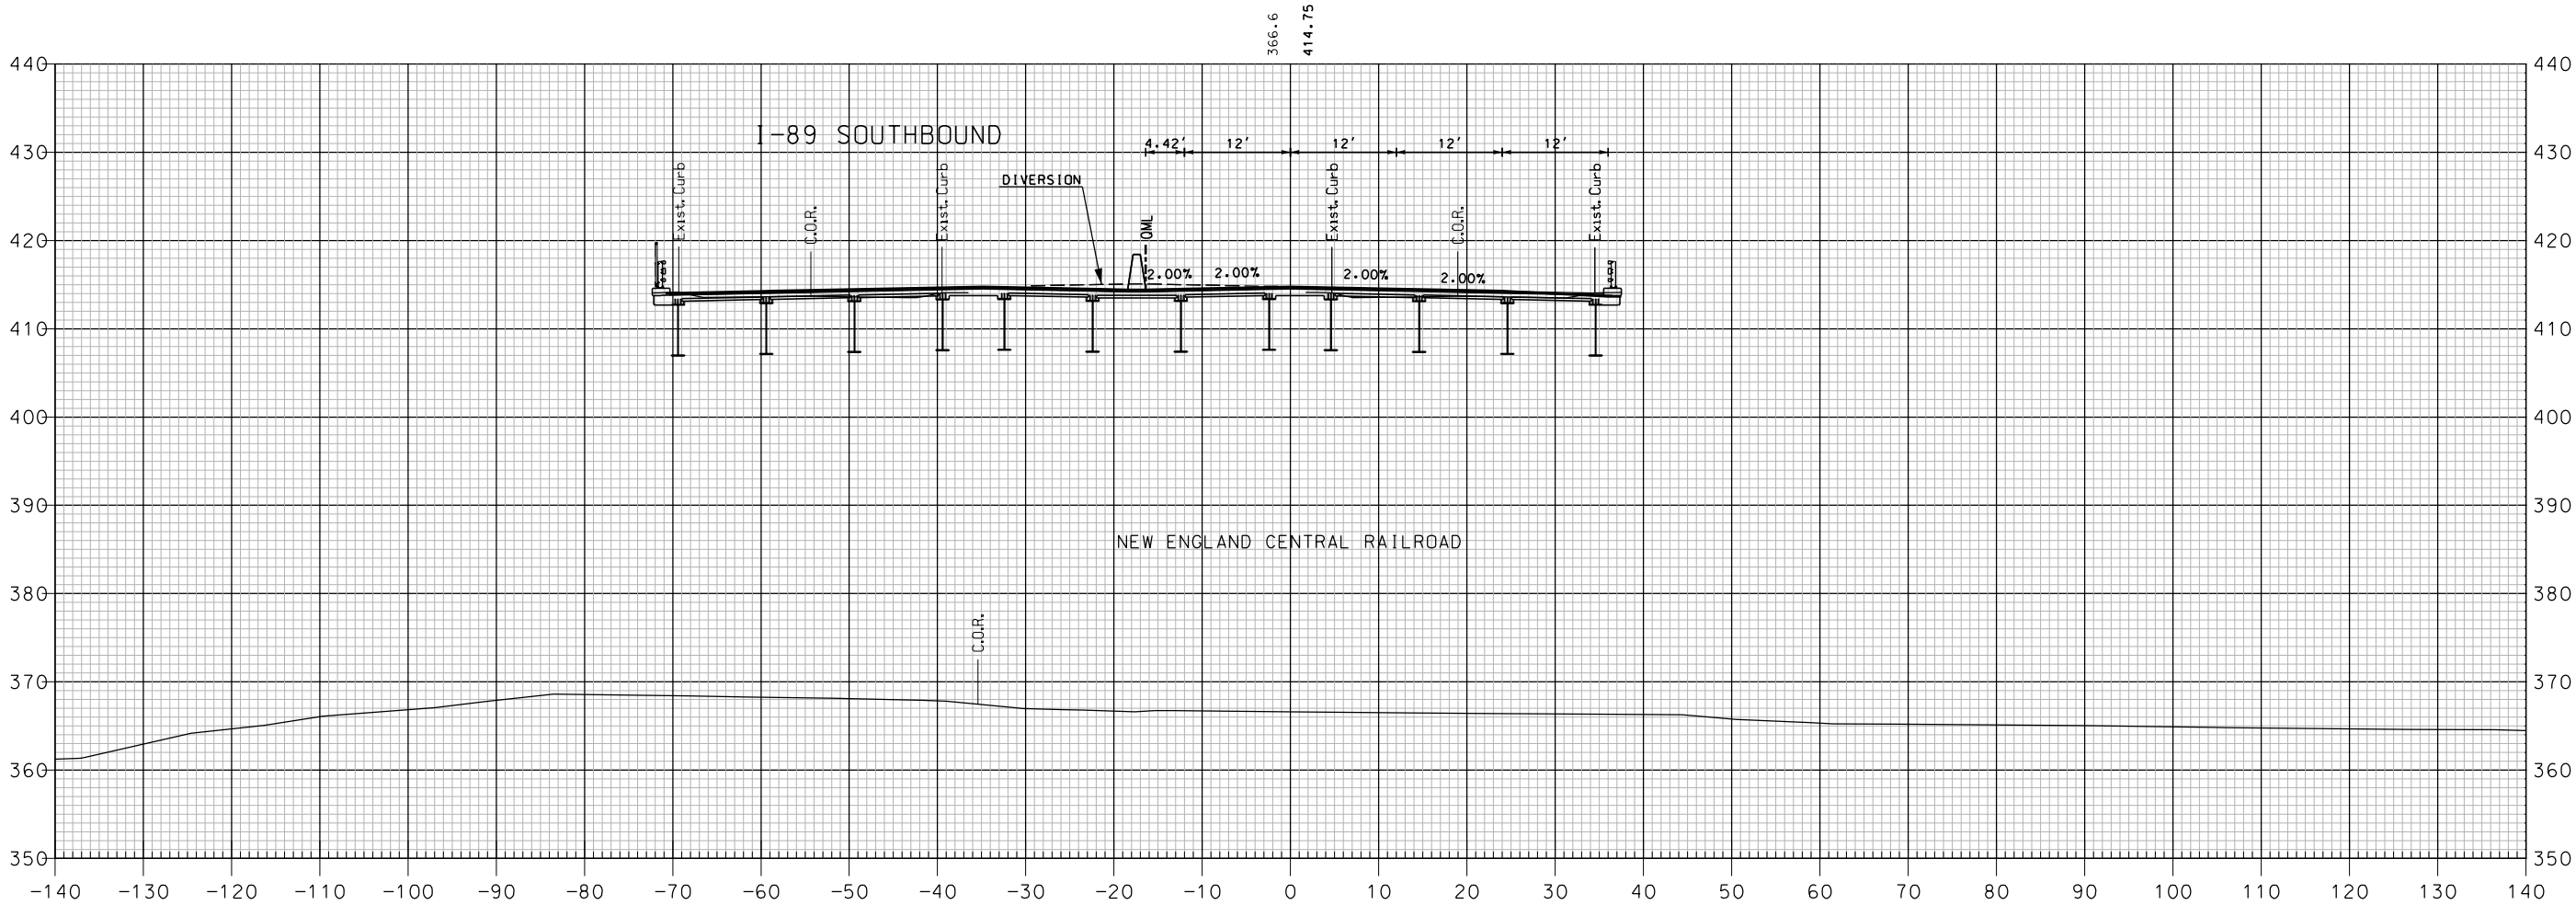


831+50

I-89 NORTHBOUND

SHEET TOTALS			
COMMON EXCAV.	0.0 C.Y.	ROCK EXCAV.	— C.Y.
FILL	0.0 C.Y.	MUCK EXCAV.	— C.Y.
DGN	STATE PROJECT NO.	SHEET NO.	TOTAL SHEETS
16148NB VT X-SEC	16148	284	600

NUMBER	DATE	REVISIONS AFTER PROPOSAL		DESCRIPTION
		STATION	STATION	

SDR PROCESSED	NH00T	DATE	04-2015
NEW DESIGN	MJ	DATE	04-2016
SHEET CHECKED	BRC	DATE	02-2018
AS BUILT DETAILS			DATE

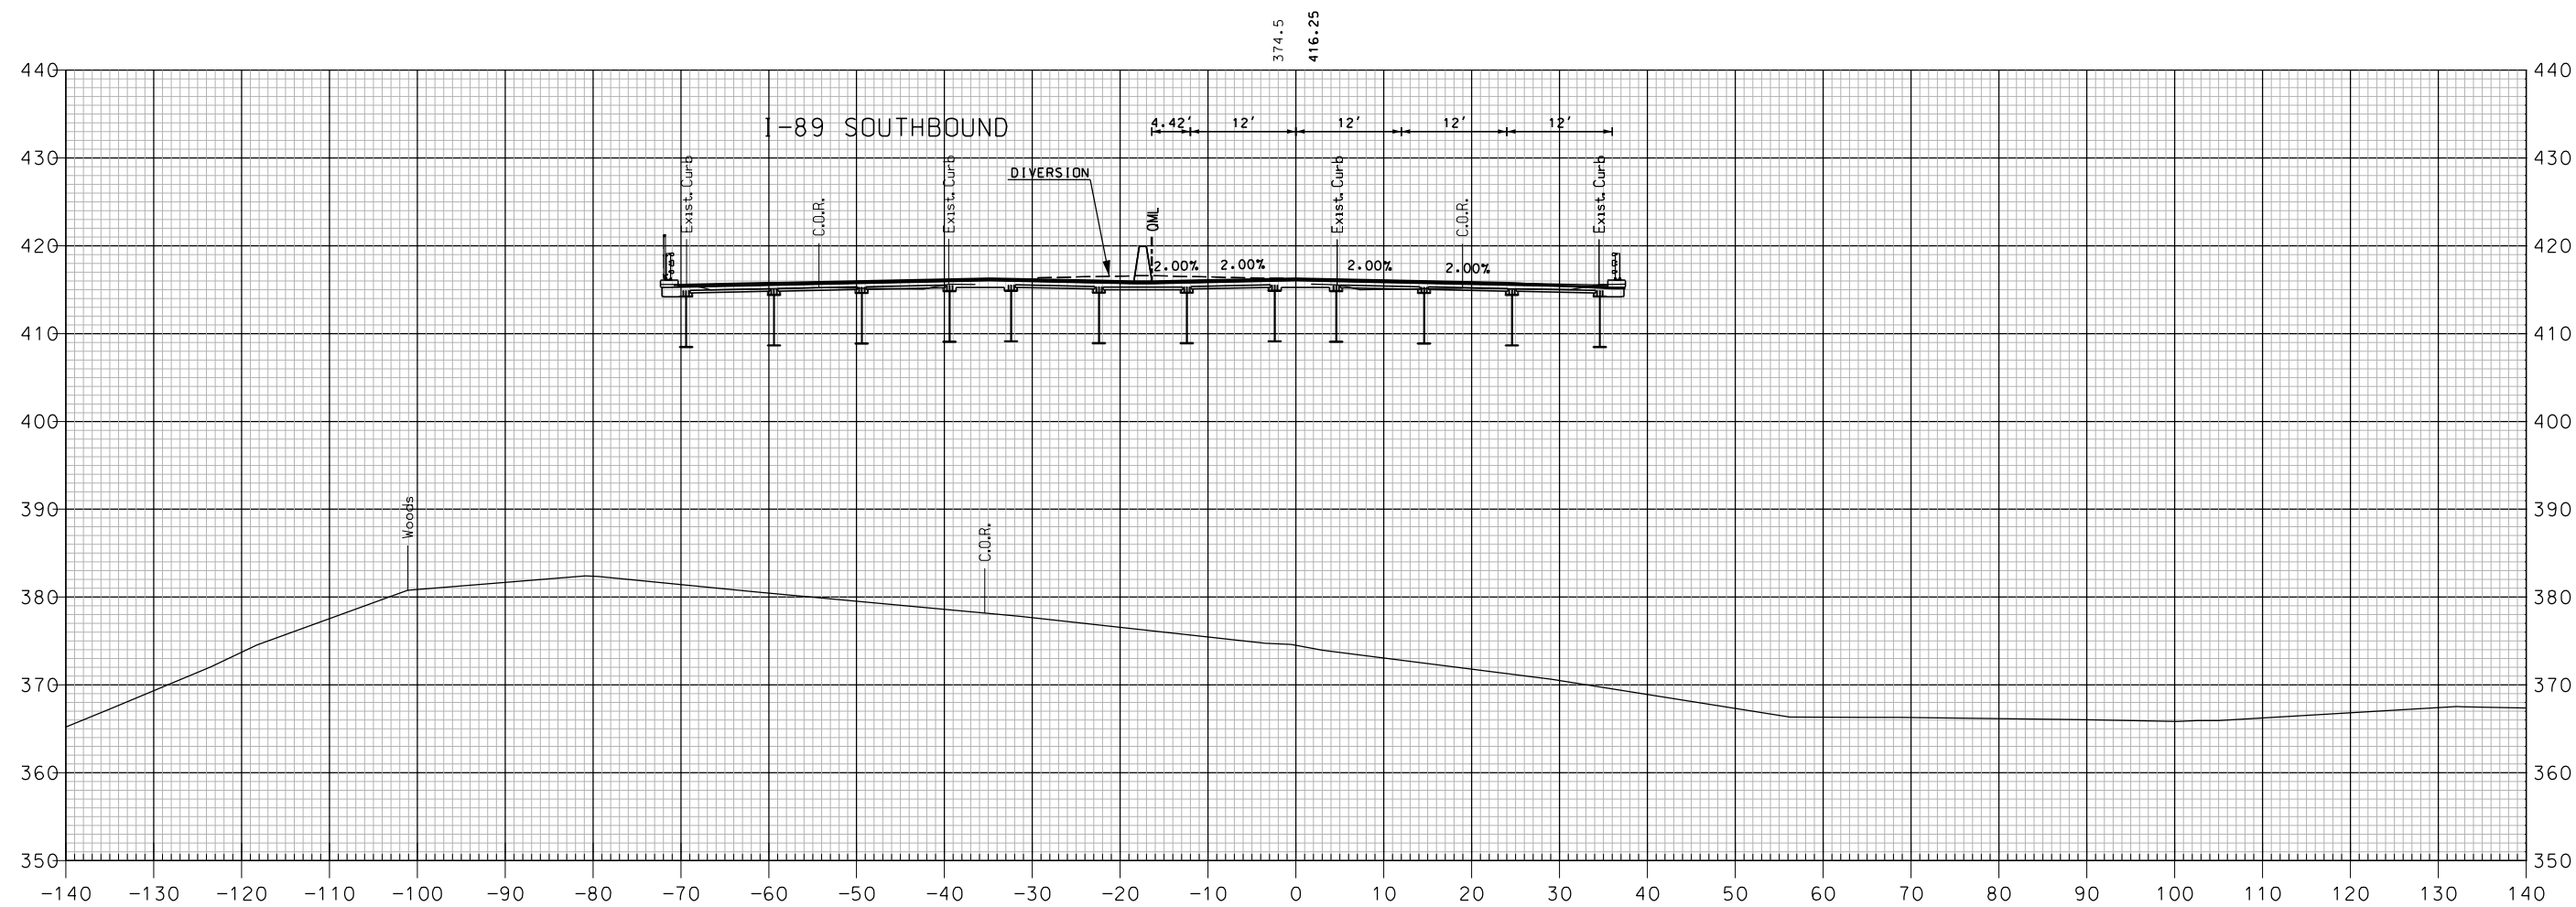


832+00

I-89 NORTHBOUND

SHEET TOTALS			
COMMON EXCAV. _____	31.0 C.Y.	ROCK EXCAV. _____	- C.Y.
FILL _____	116.5 C.Y.	MUCK EXCAV. _____	- C.Y.
DGN	STATE PROJECT NO.	SHEET NO.	TOTAL SHEETS
16148NB VT X-SEC	16148	285	600


REVISIONS AFTER PROPOSAL			
NUMBER	DATE	STATION	DESCRIPTION

SDR PROCESSED	NHDDT	DATE	04-2015
NEW DESIGN	MJ	DATE	04-2016
SHEET CHECKED	BRC	DATE	02-2018
AS BUILT DETAILS		DATE	

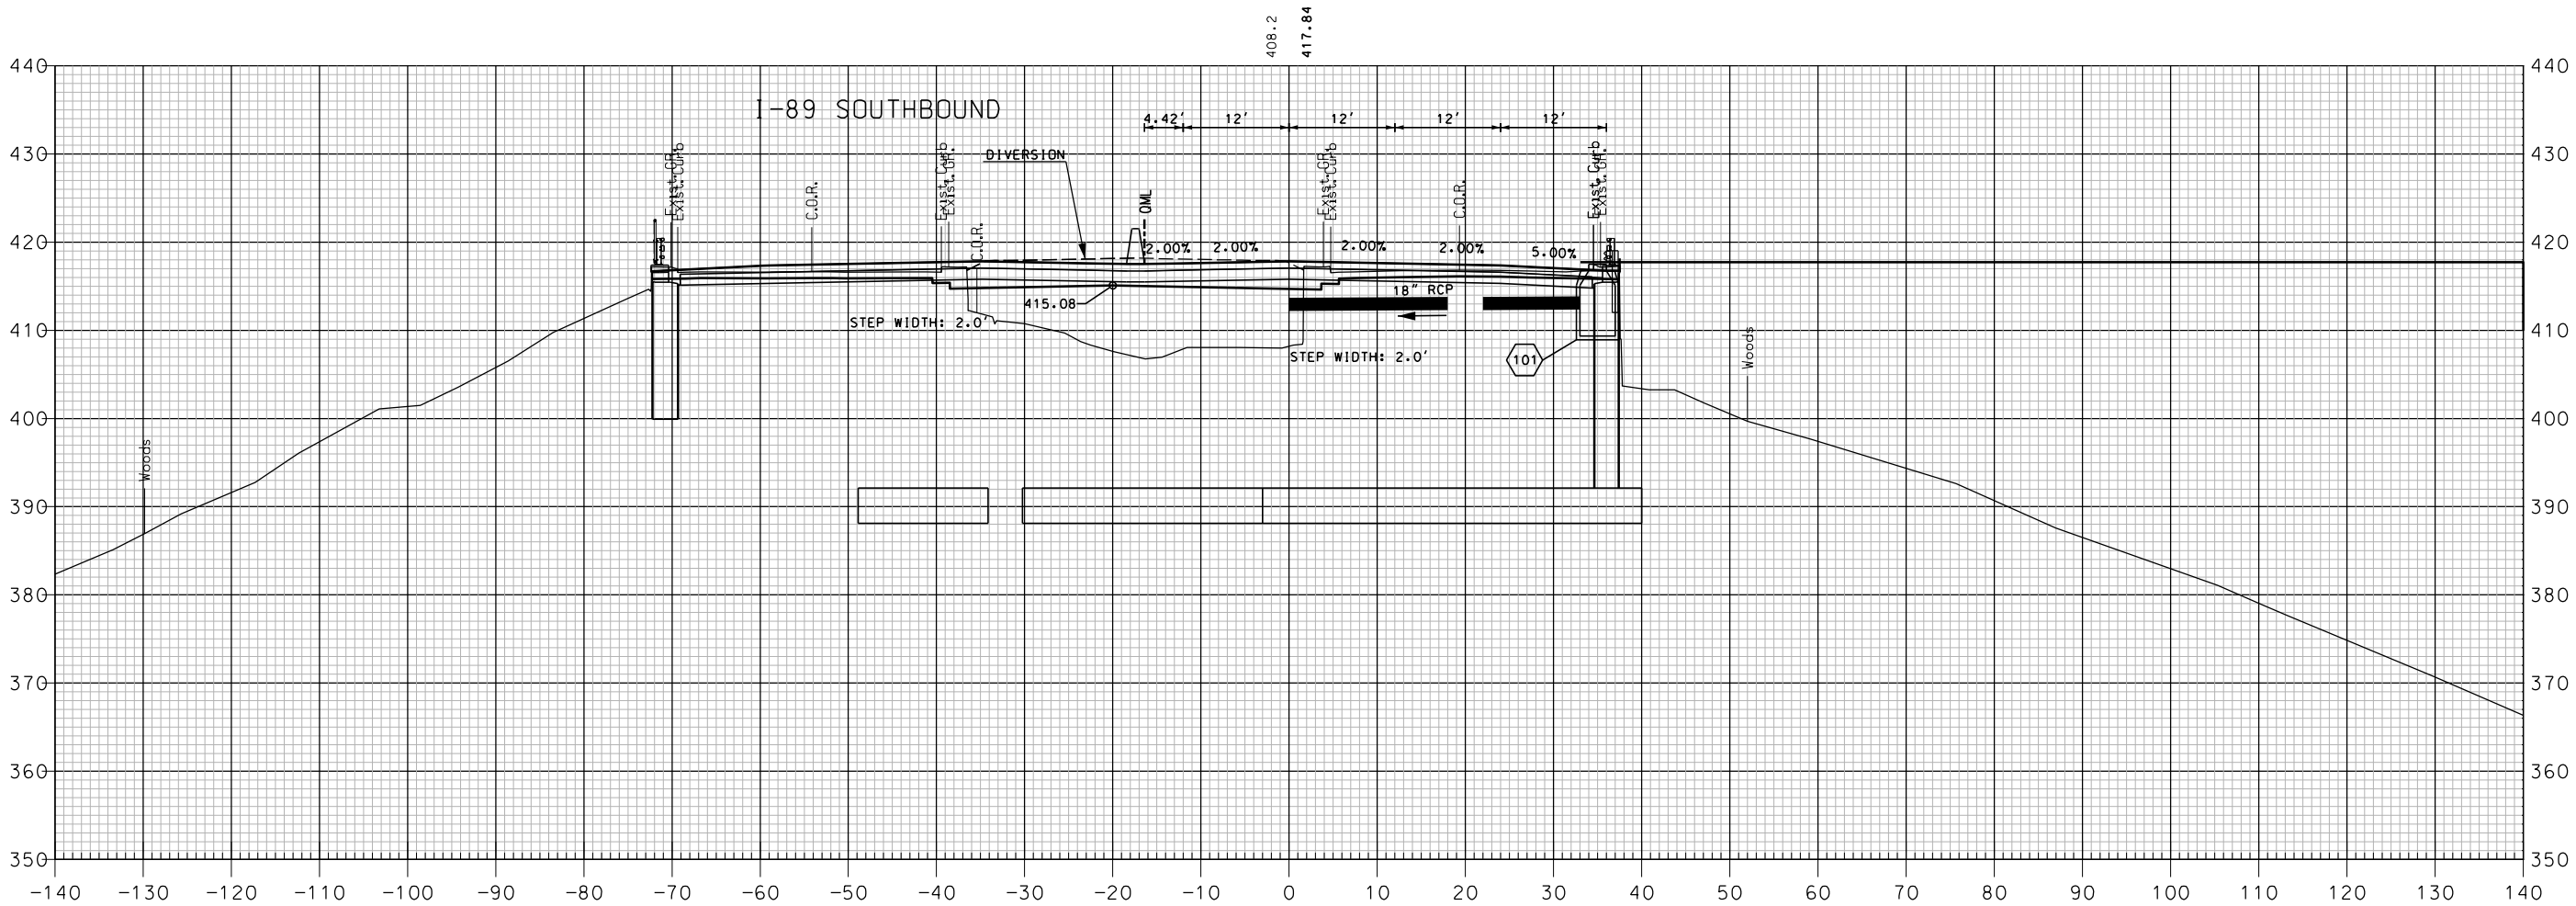


SHEET TOTALS			
COMMON EXCAV.	59.7 C.Y.	ROCK EXCAV.	— C.Y.
FILL	126.3 C.Y.	MUCK EXCAV.	— C.Y.
DGN	STATE PROJECT NO.	SHEET NO.	TOTAL SHEETS
16148NB VT X-SEC	16148	286	600

SDR PROCESSED	NHDOT	REVISIONS AFTER PROPOSAL			
		NUMBER	DATE	STATION	DESCRIPTION
NEW DESIGN	MJ		DATE 04-2016		
SHEET CHECKED	BRC		DATE 02-2018		
AS BUILT DETAILS			DATE		

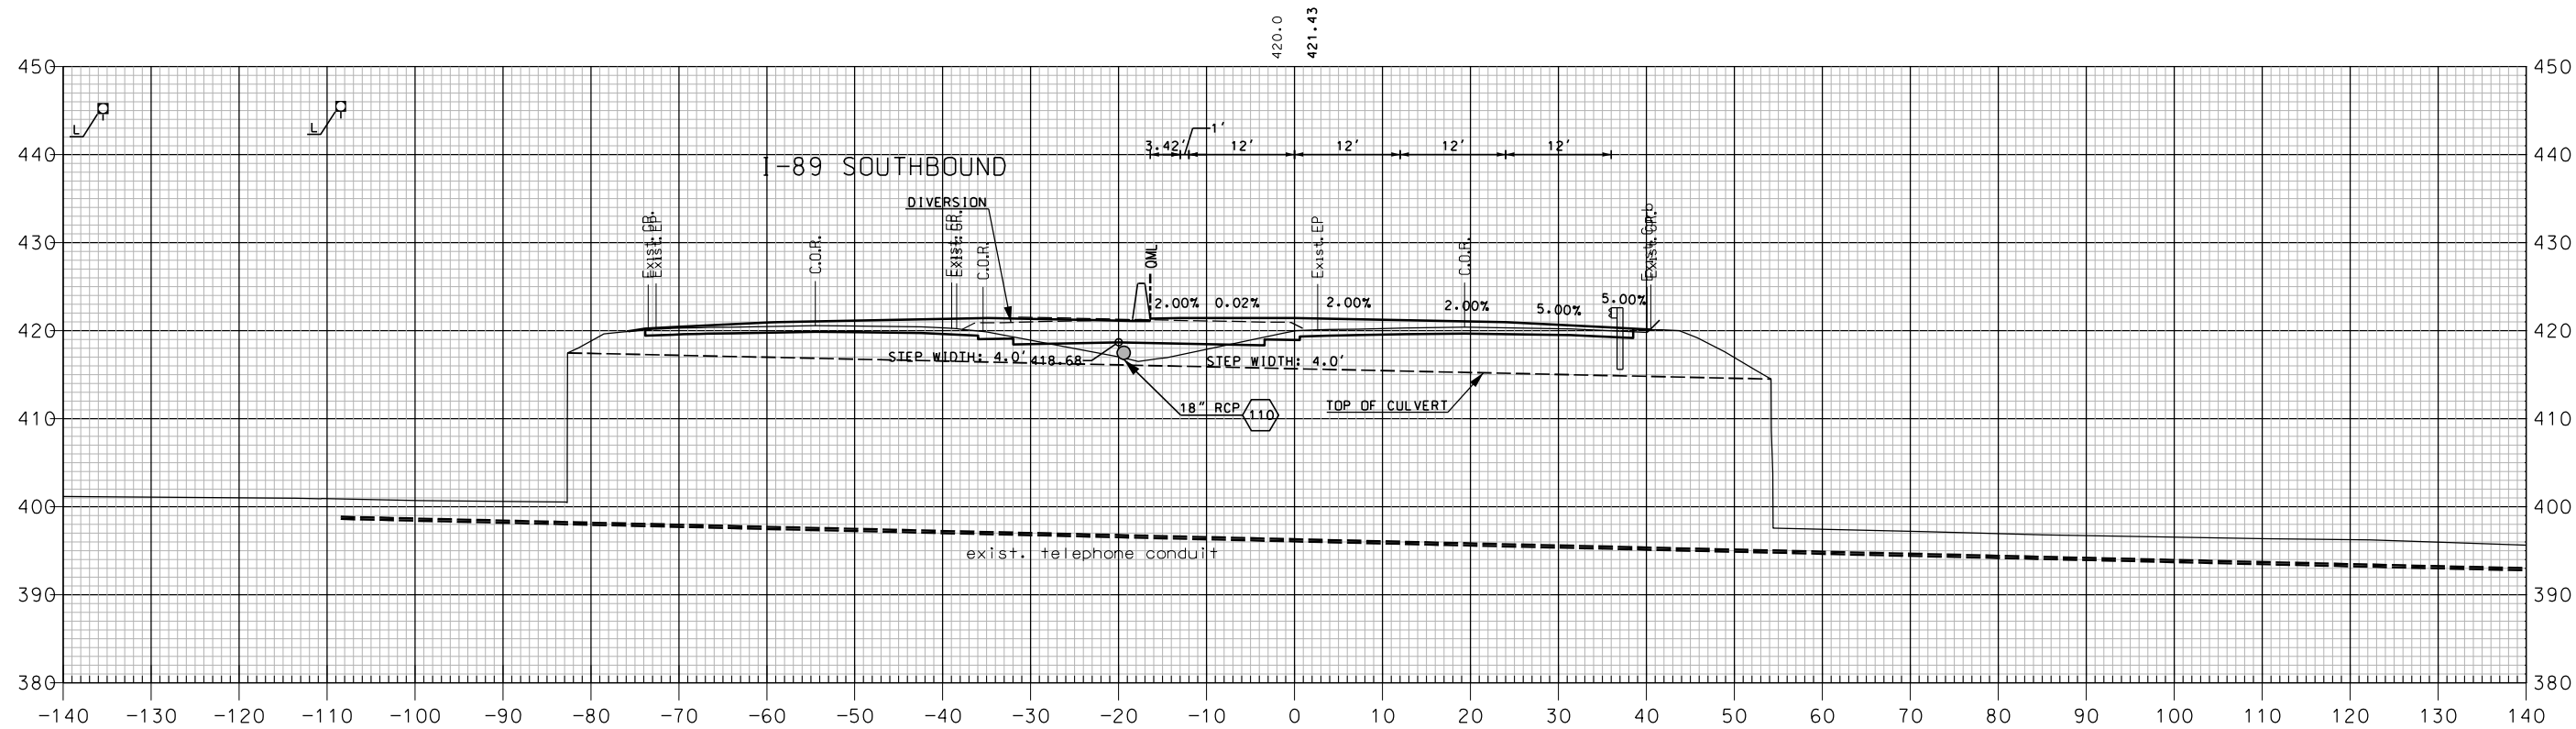

833+50


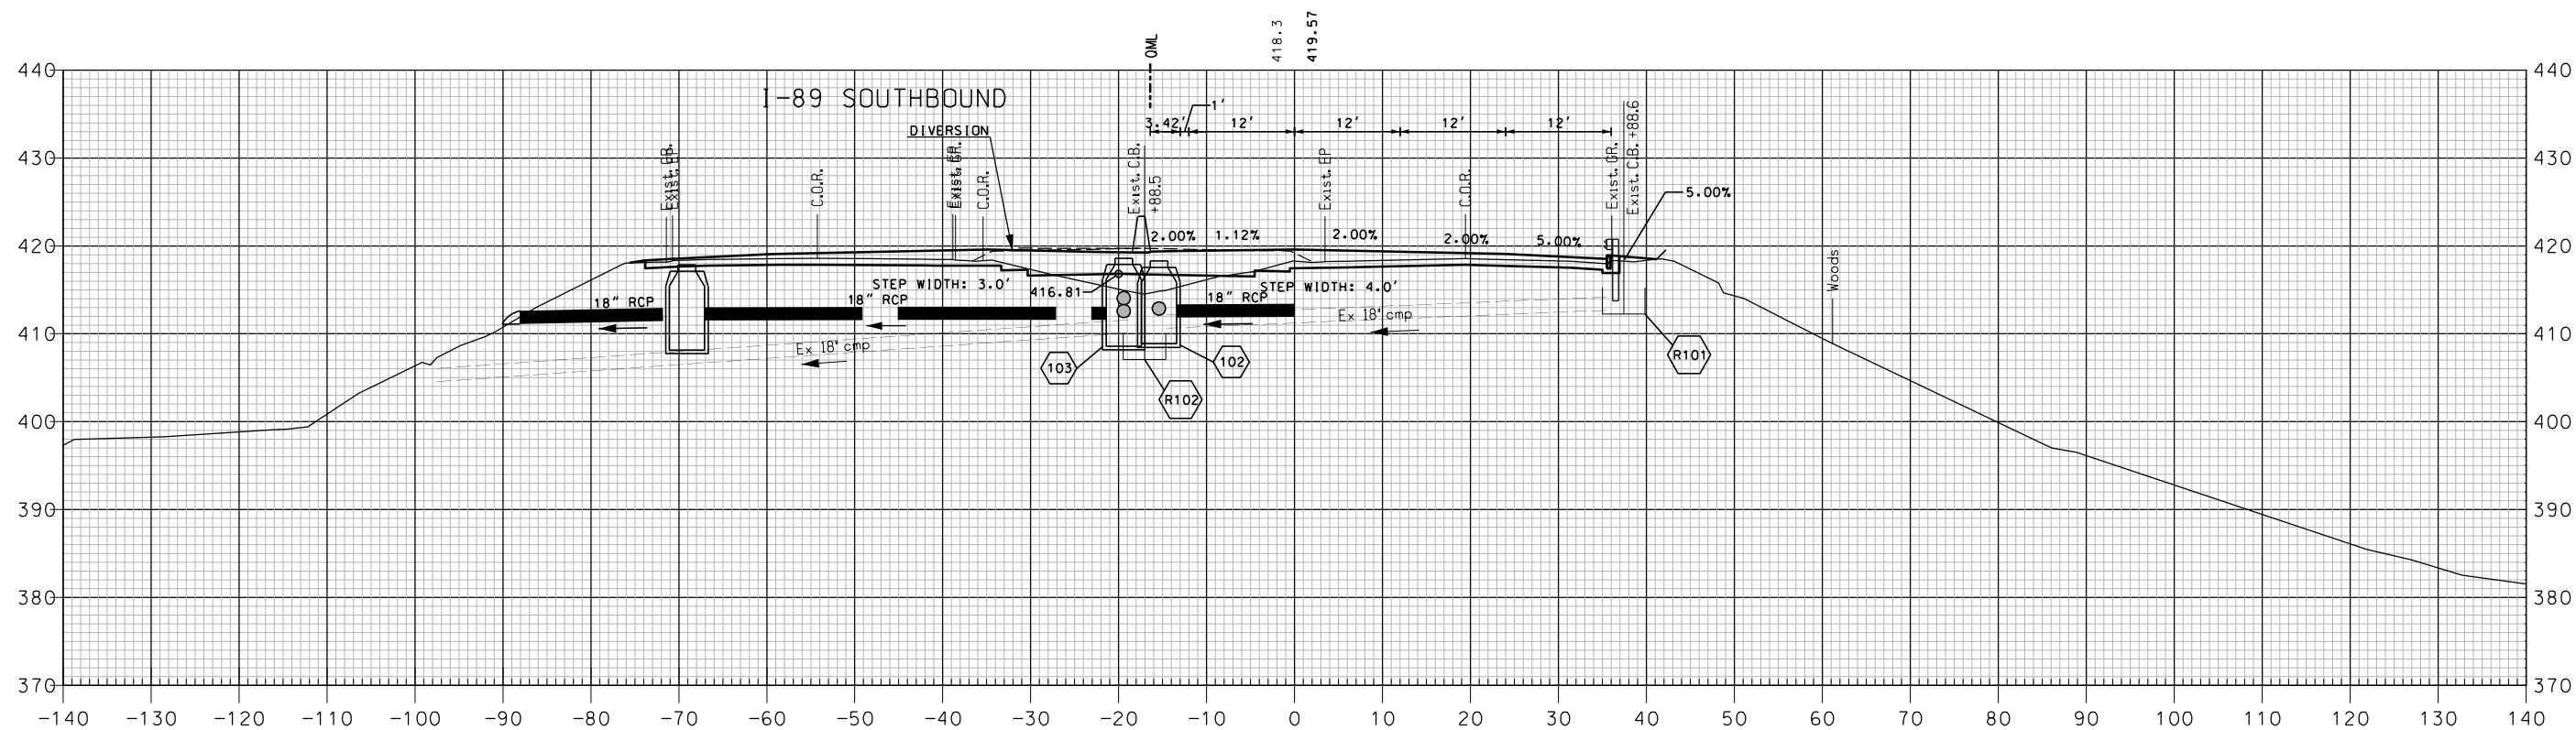


833+00

I-89 NORTHBOUND


SHEET TOTALS			
COMMON EXCAV.	116.8	C.Y.	ROCK EXCAV. — C.Y.
FILL	33.7	C.Y.	MUCK EXCAV. — C.Y.
DGN	STATE PROJECT NO.	SHEET NO.	TOTAL SHEETS
16148NB VT X-SEC	16148	287	600

SDR PROCESSED	NHDOT	REVISIONS AFTER PROPOSAL			
		NUMBER	DATE	STATION	DESCRIPTION
NEW DESIGN	MJ		DATE 04-2016		
SHEET CHECKED	BRC		DATE 02-2018		
AS BUILT DETAILS			DATE		

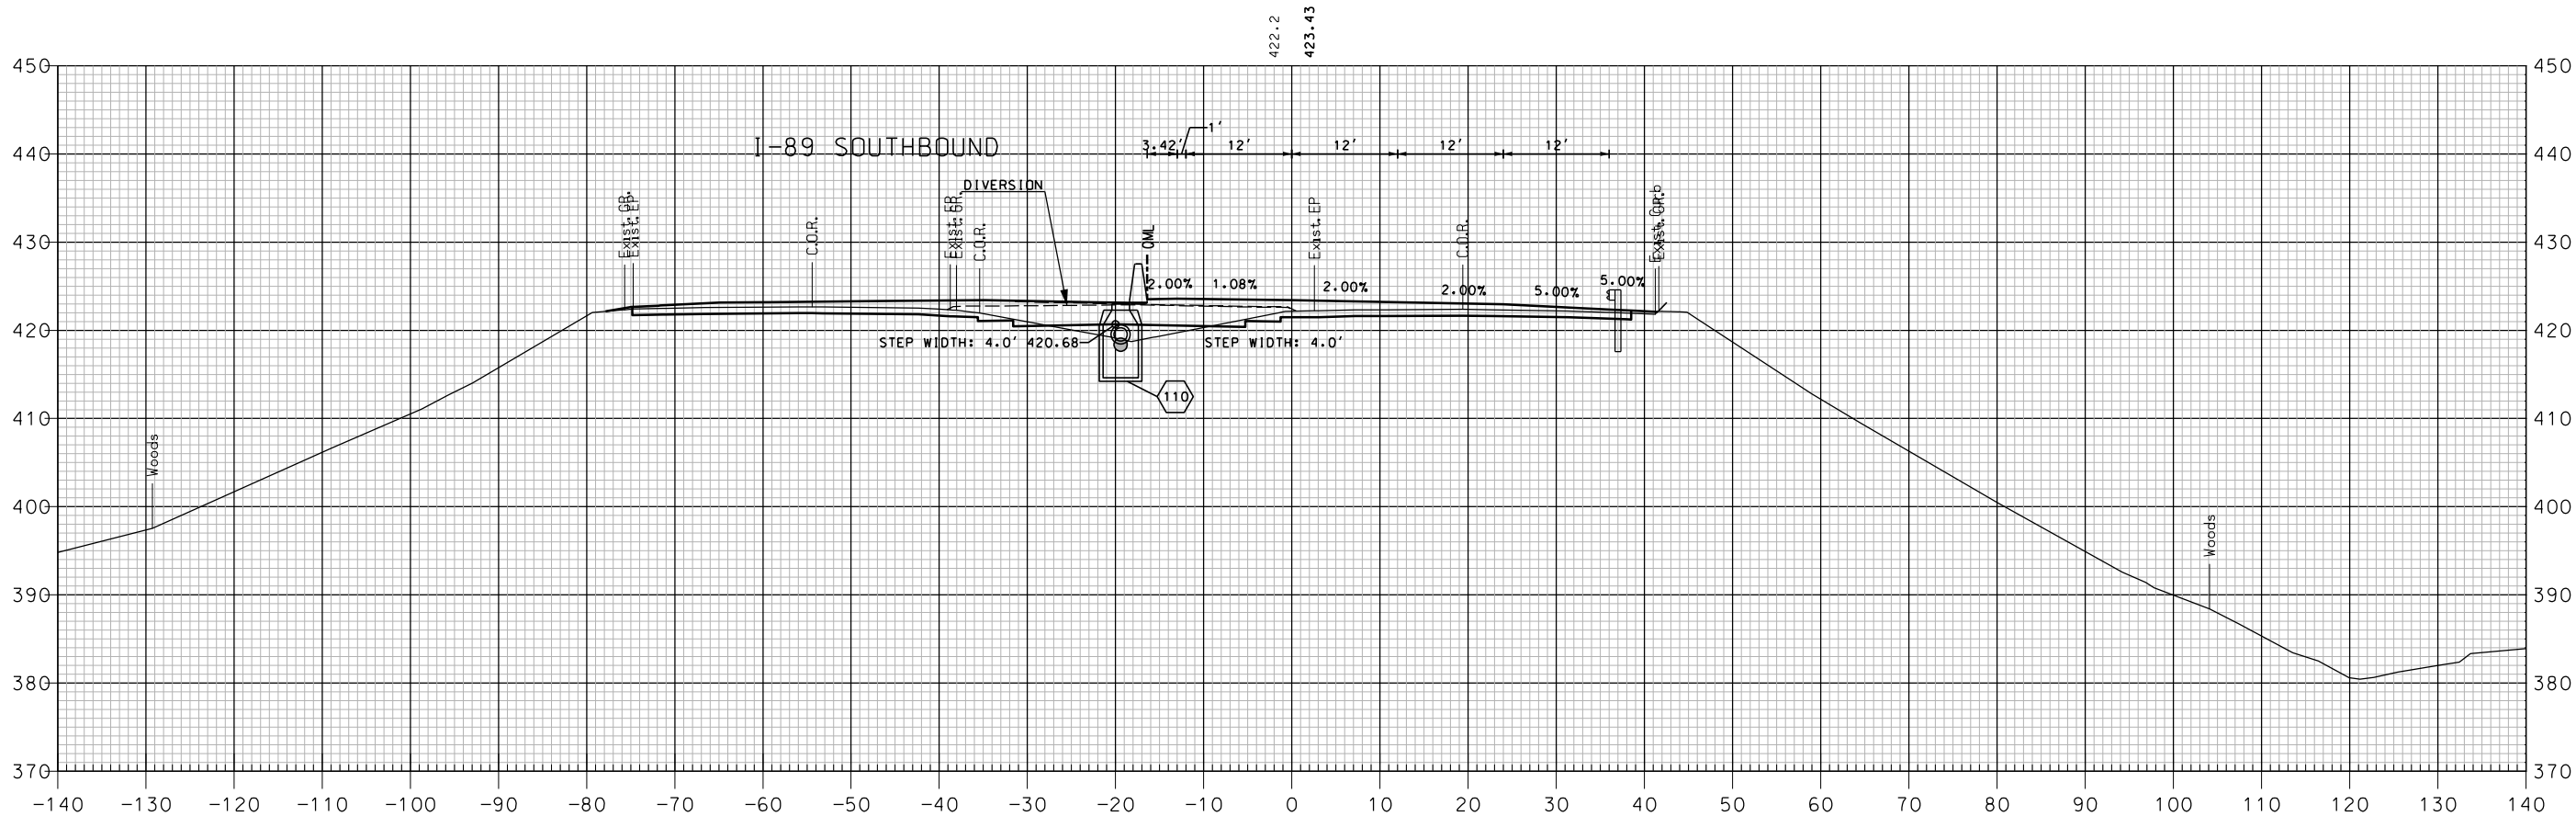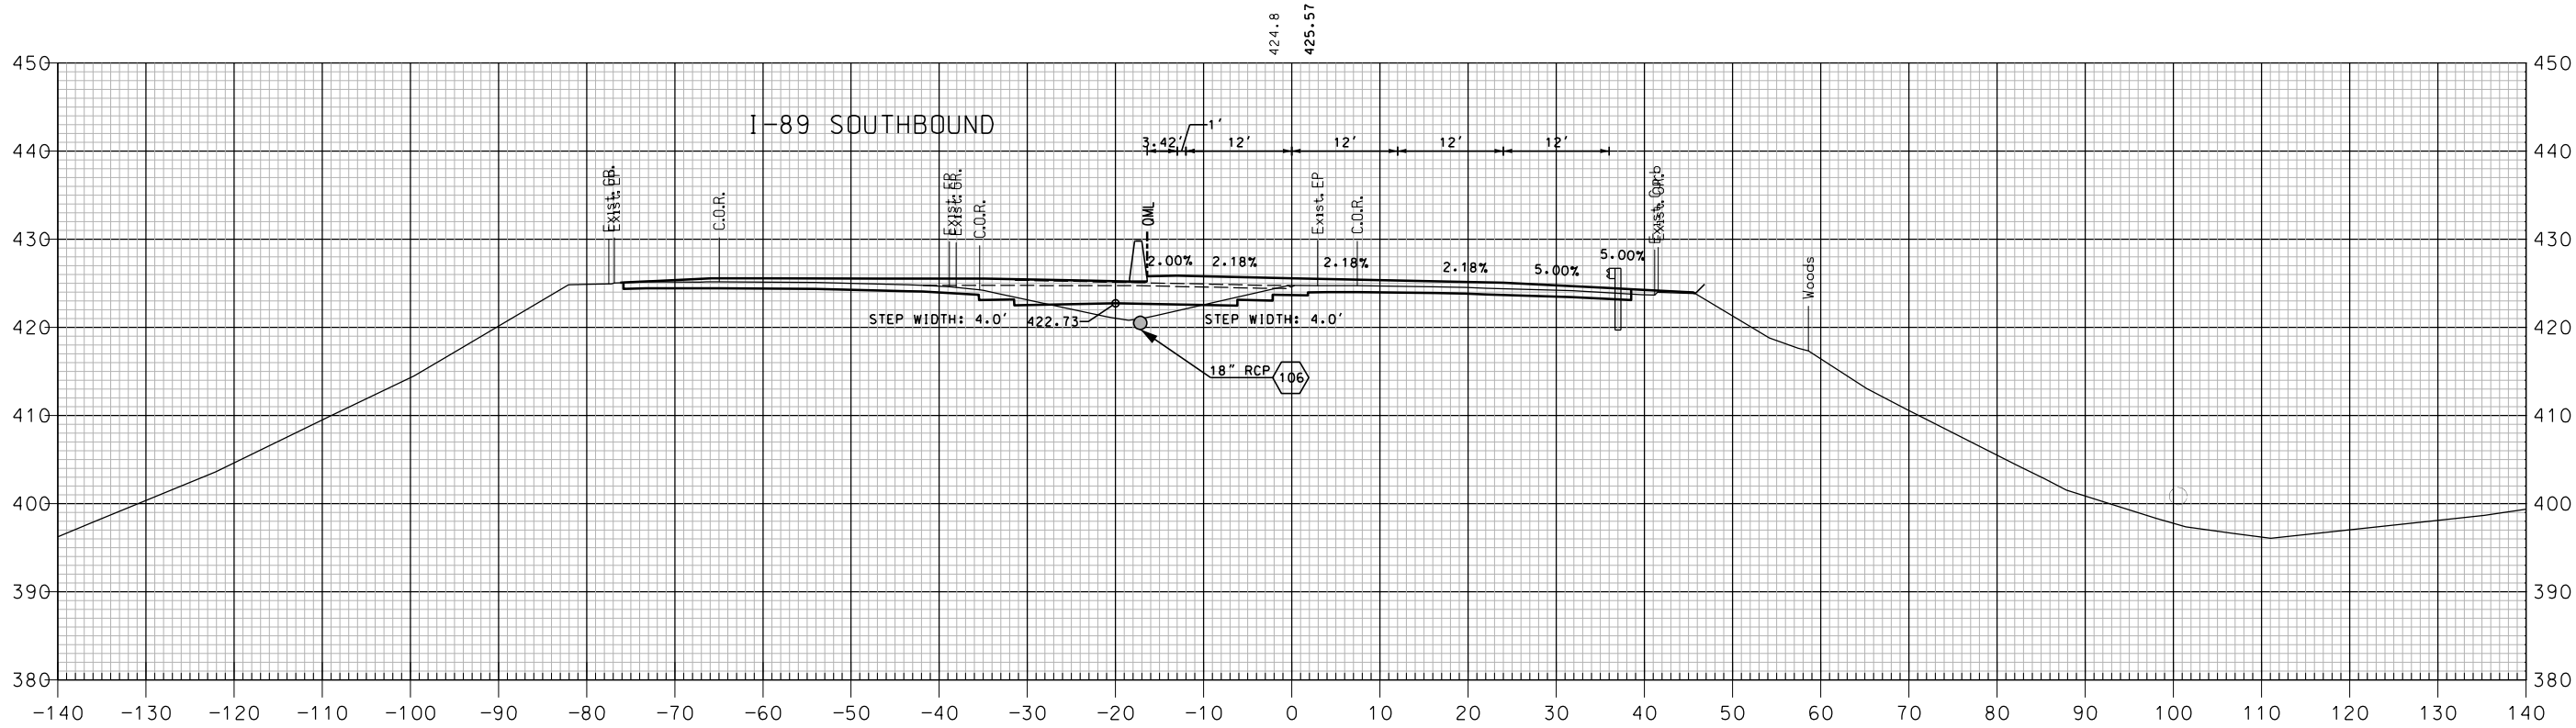

SHEET TOTALS			
COMMON EXCAV.	128.8	C.Y.	ROCK EXCAV. - C.Y.
FILL	22.6	C.Y.	MUCK EXCAV. - C.Y.
DGN	STATE PROJECT NO.	SHEET NO.	TOTAL SHEETS
16148NB VT X-SEC	16148	288	600

SDR PROCESSED	NHDOT	DATE	04-2015	REVISIONS AFTER PROPOSAL			
NEW DESIGN	MJ	DATE	04-2016	NUMBER	DATE	STATION	DESCRIPTION
SHEET CHECKED	BRC	DATE	02-2018				
AS BUILT DETAILS							

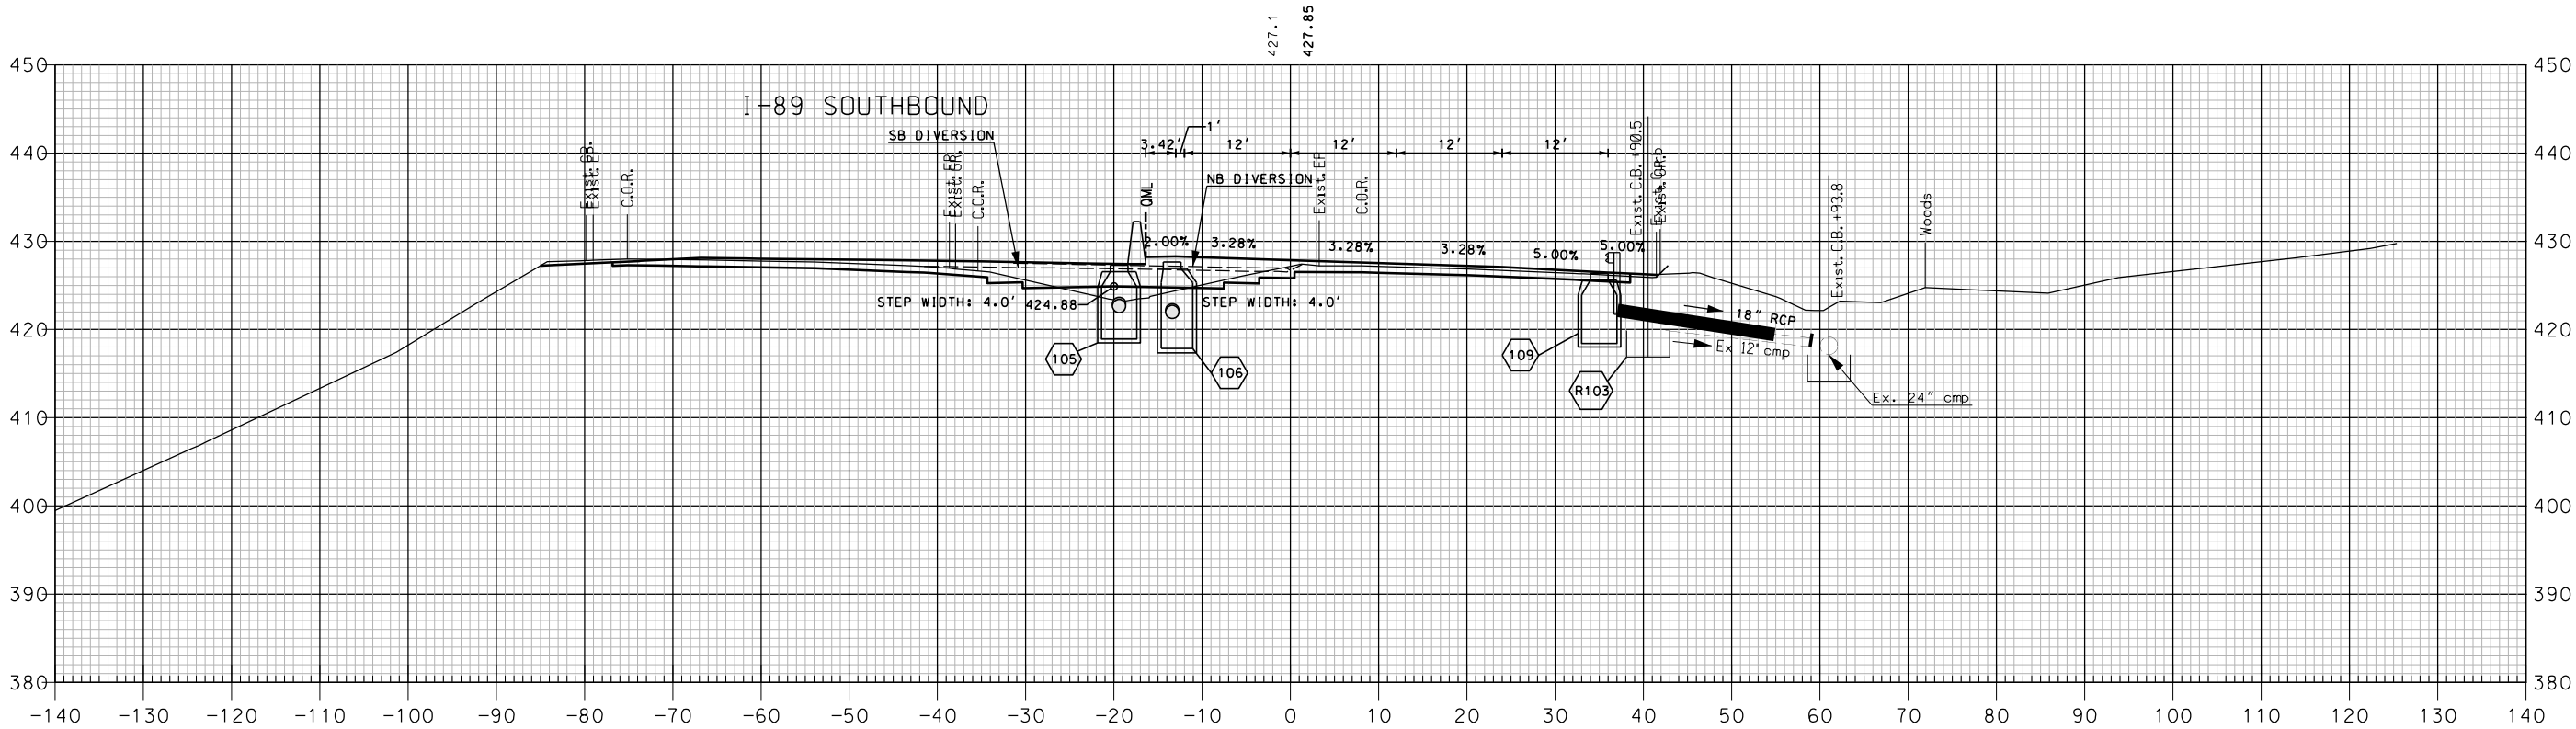


835+00

I-89 NORTHBOUND

SHEET TOTALS			
COMMON EXCAV.	62.8 C.Y.	ROCK EXCAV.	- C.Y.
FILL	4.2 C.Y.	MUCK EXCAV.	- C.Y.
DGN	STATE PROJECT NO.	SHEET NO.	TOTAL SHEETS
16148NB VT X-SEC	16148	289	600

REVISIONS AFTER PROPOSAL			
NUMBER	DATE	STATION	DESCRIPTION

SDR PROCESSED	NHDDT	DATE	04-2015
NEW DESIGN	MJ	DATE	04-2016
SHEET CHECKED	BRC	DATE	02-2018
AS BUILT DETAILS		DATE	

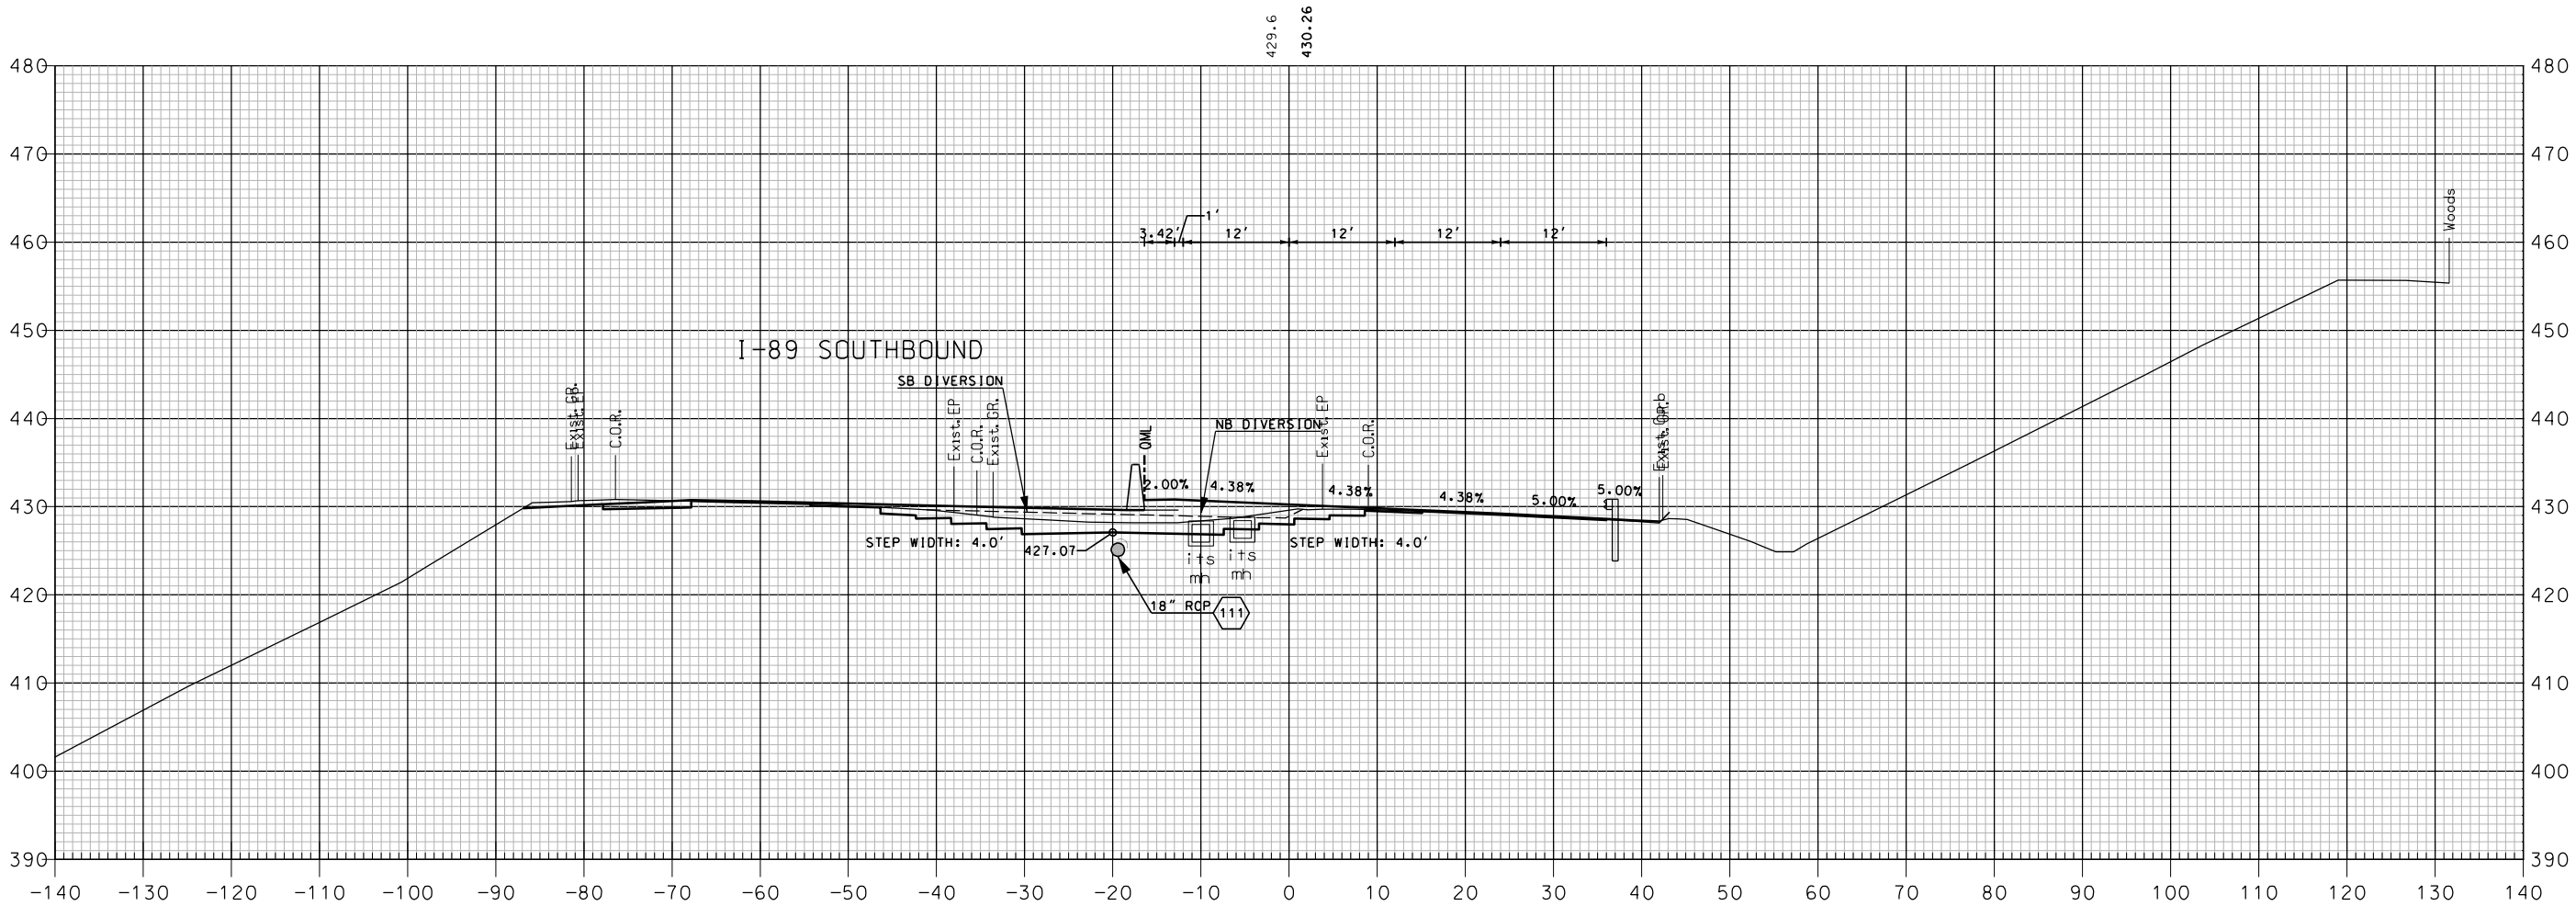


835+50

I-89 NORTHBOUND

SHEET TOTALS			
COMMON EXCAV.	67.6 C.Y.	ROCK EXCAV.	— C.Y.
FILL	2.0 C.Y.	MUCK EXCAV.	— C.Y.
DGN	STATE PROJECT NO.	SHEET NO.	TOTAL SHEETS
16148NB VT X-SEC	16148	290	600

[illegible]

SDR PROCESSED	NH00T	DATE	04-2015
NEW DESIGN	MJ	DATE	04-2016
SHEET CHECKED	BRC	DATE	02-2018
AS BUILT DETAILS		DATE	

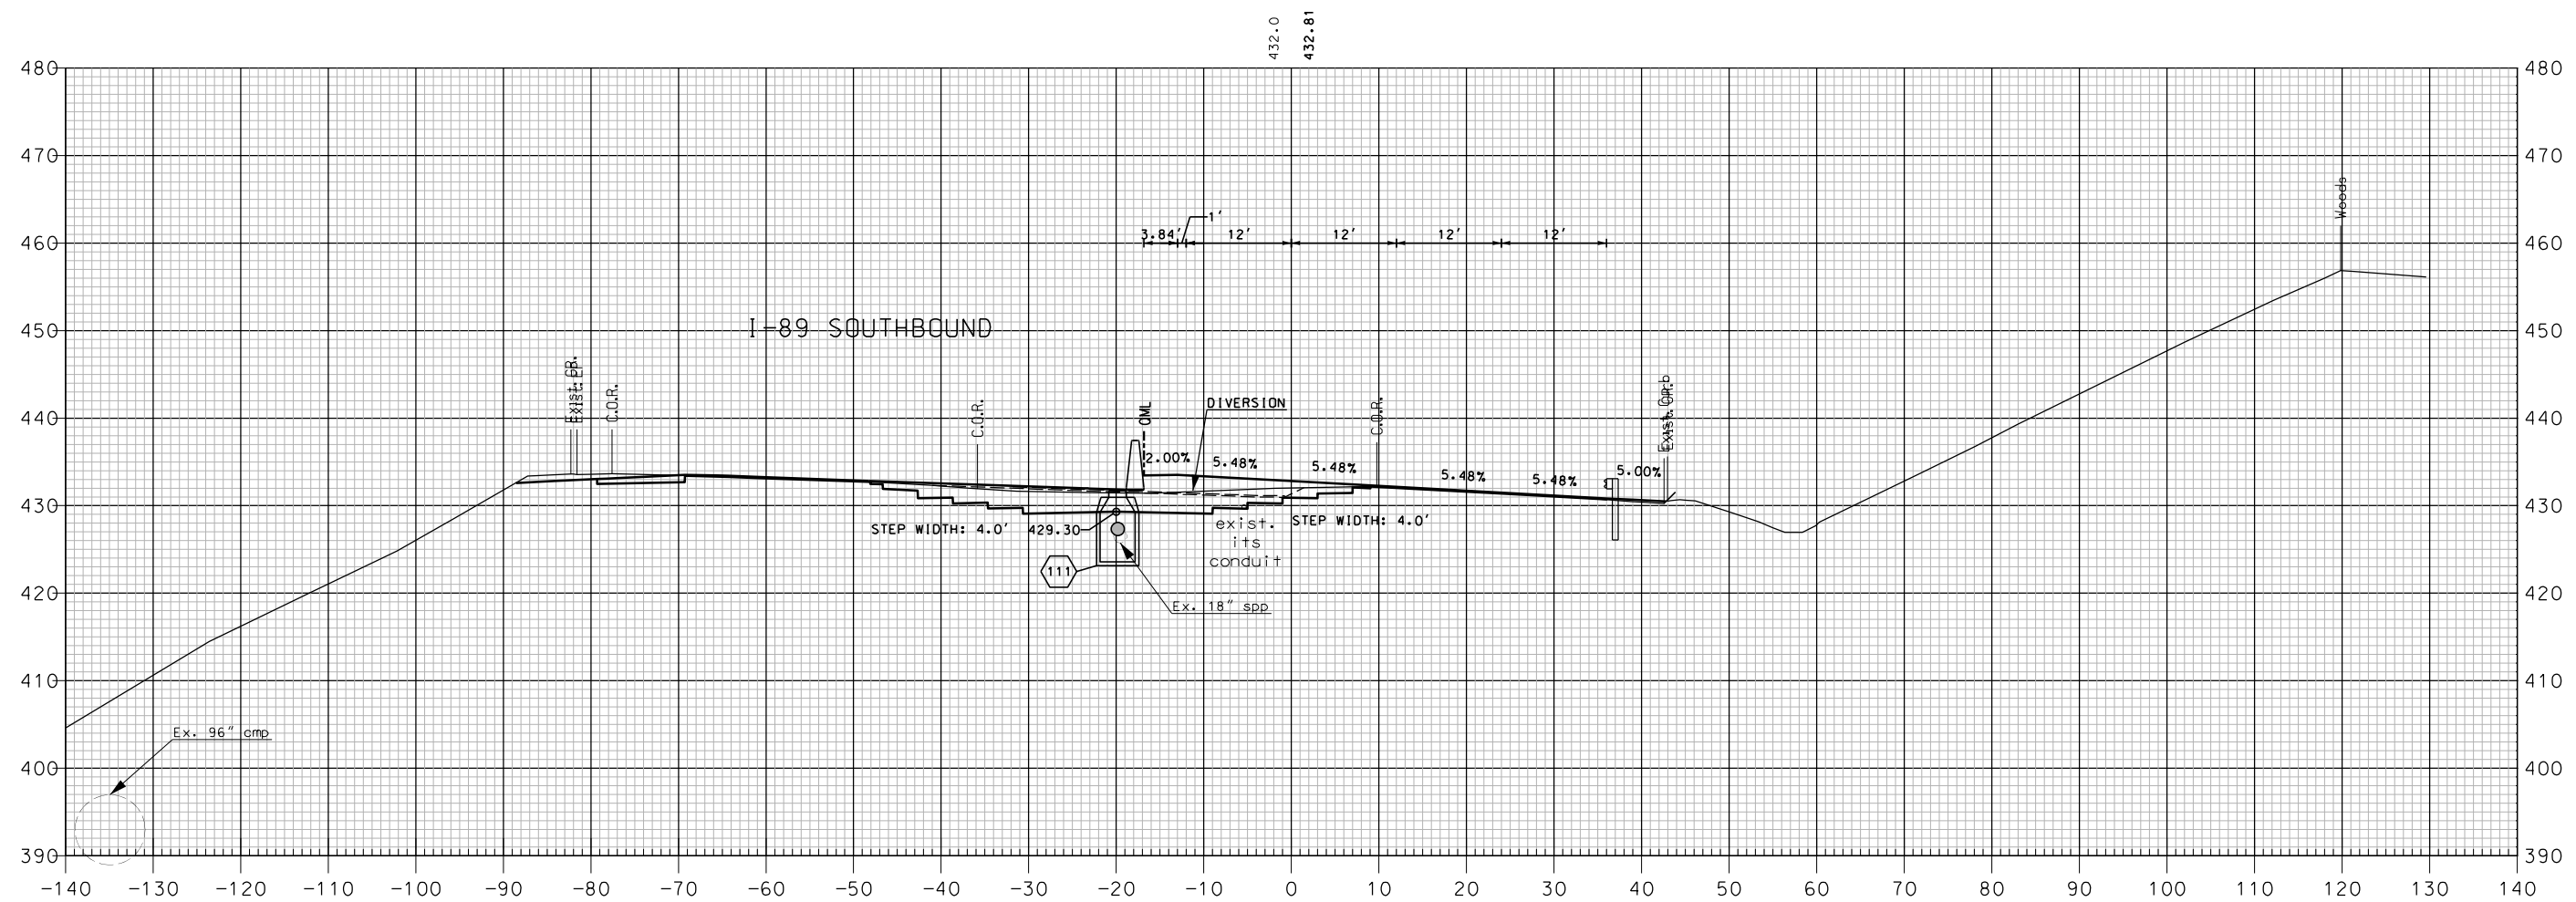


836+00

I-89 NORTHBOUND

COMMON EXCAV. <u>56.6</u> C.Y.		SHEET TOTALS	
FILL <u>3.5</u> C.Y.		ROCK EXCAV. <u> </u> C.Y.	
		MUCK EXCAV. <u> </u> C.Y.	
DGN	STATE PROJECT NO.	SHEET NO.	TOTAL SHEETS
16148NB VT X-SEC	16148	291	600

SDR PROCESSED	NHDDT	REVISIONS AFTER PROPOSAL			
		NUMBER	DATE	STATION	DESCRIPTION
NEW DESIGN	MJ				
SHEET CHECKED	BRC				
AS BUILT DETAILS					

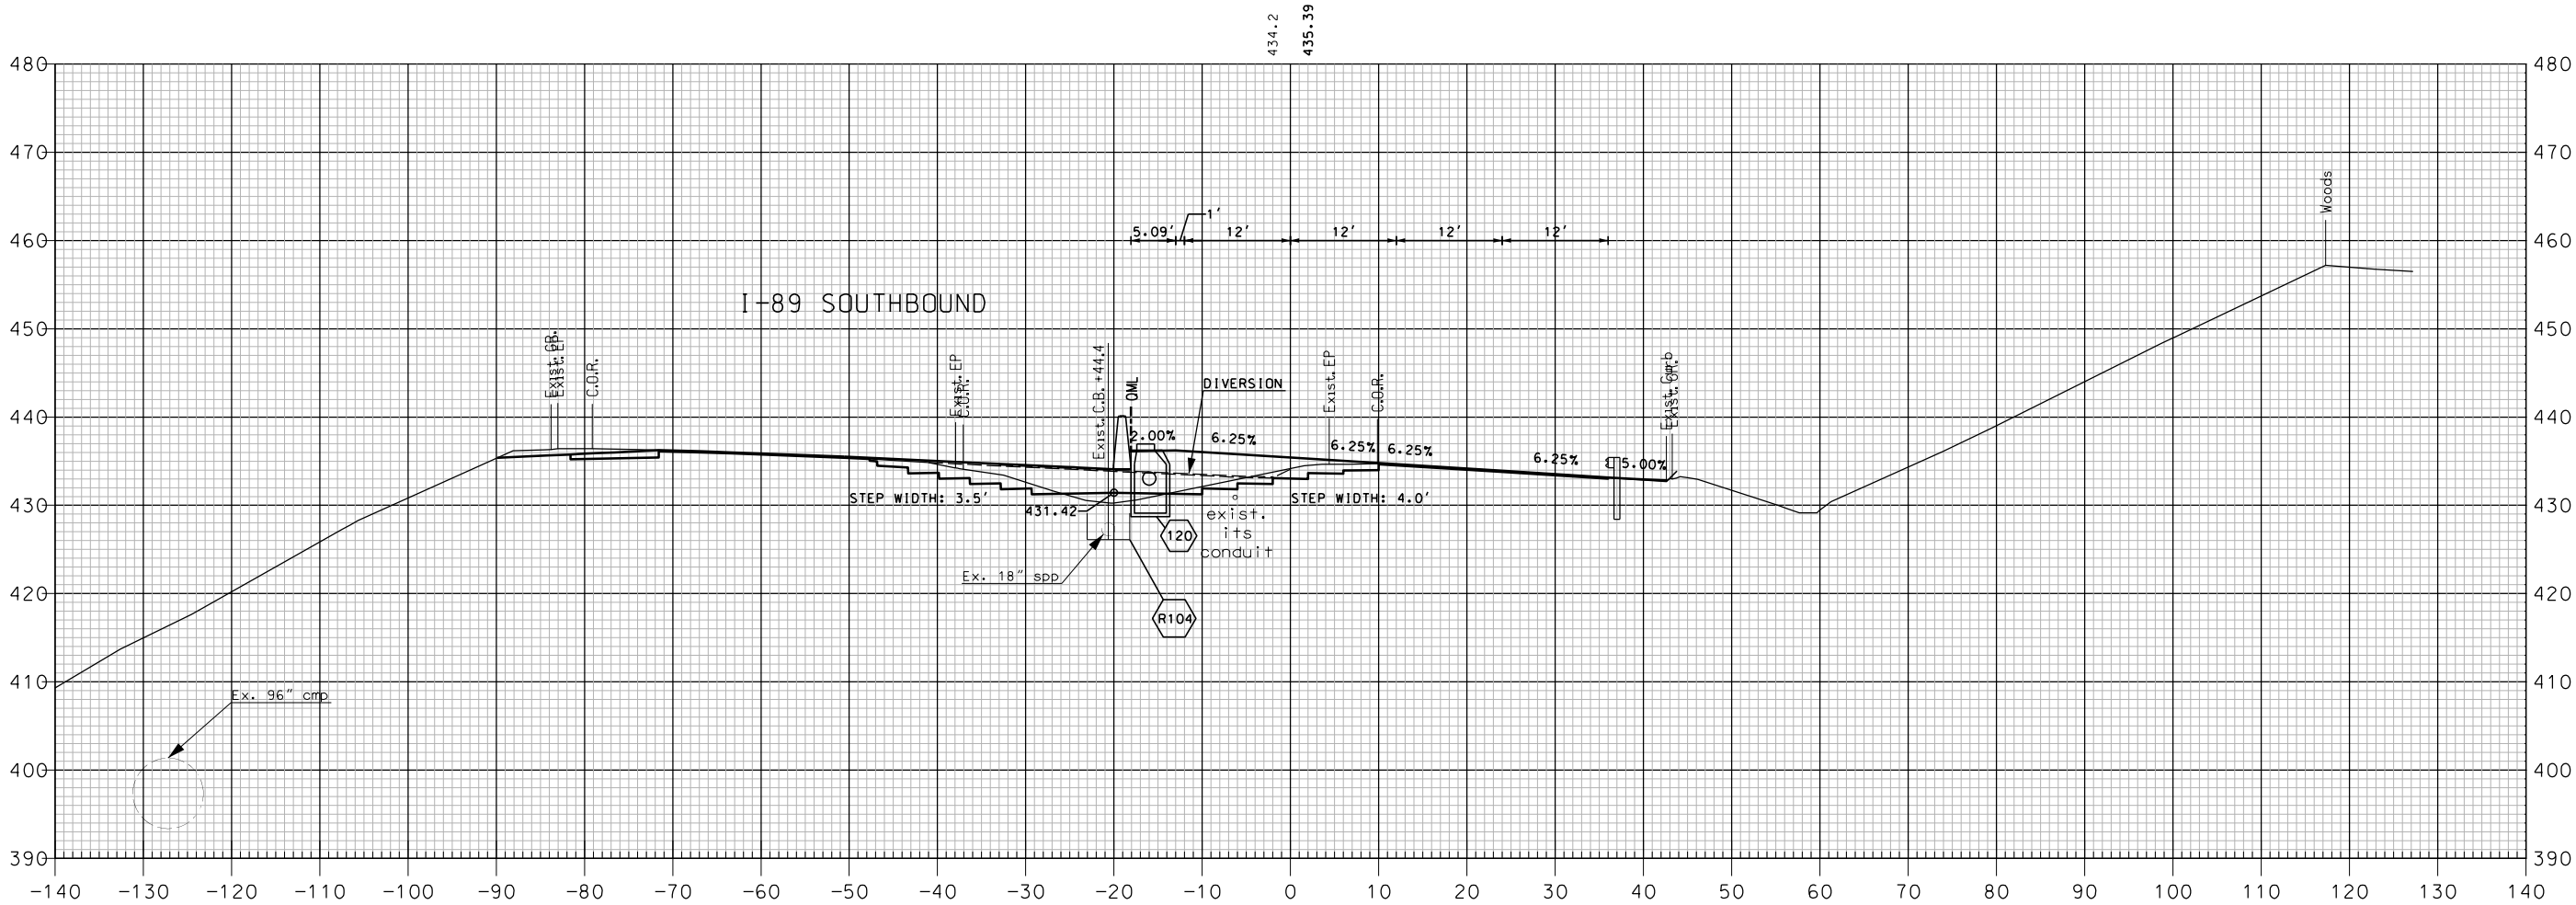


836+50

I-89 NORTHBOUND

SHEET TOTALS			
COMMON EXCAV.	37.9 C.Y.	ROCK EXCAV.	- C.Y.
FILL	3.8 C.Y.	MUCK EXCAV.	- C.Y.
DGN	STATE PROJECT NO.	SHEET NO.	TOTAL SHEETS
16148NB VT X-SEC	16148	292	600

REVISIONS AFTER PROPOSAL			
NUMBER	DATE	STATION	DESCRIPTION

SDR PROCESSED	NHDDT	DATE	04-2015
NEW DESIGN	MJ	DATE	04-2016
SHEET CHECKED	BRC	DATE	02-2018
AS BUILT DETAILS		DATE	

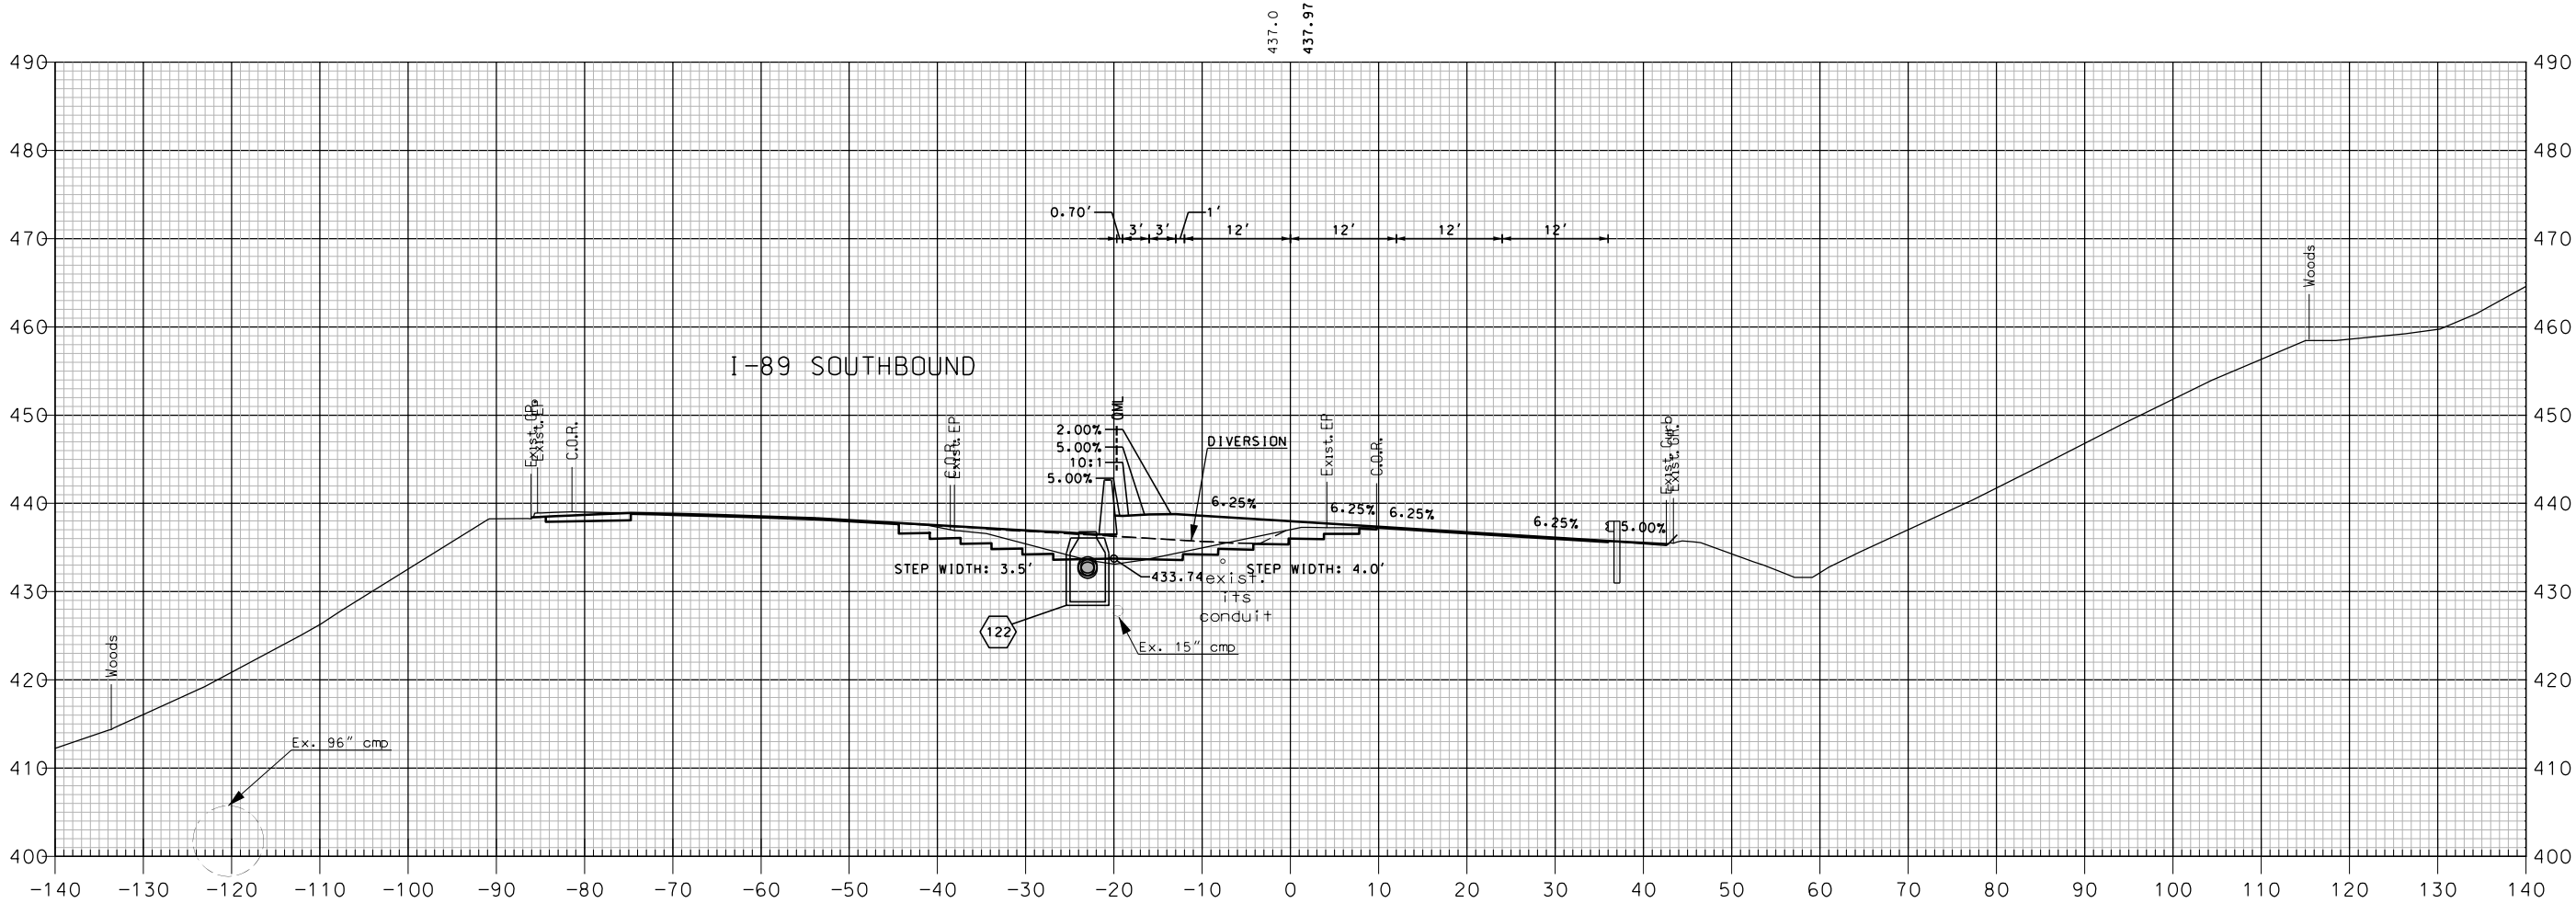


837+00


I-89 NORTHBOUND

SHEET TOTALS			
COMMON EXCAV.	41.7 C.Y.	ROCK EXCAV.	— C.Y.
FILL	3.2 C.Y.	MUCK EXCAV.	— C.Y.
DGN	STATE PROJECT NO.	SHEET NO.	TOTAL SHEETS
16148NB VT X-SEC	16148	293	600

NUMBER

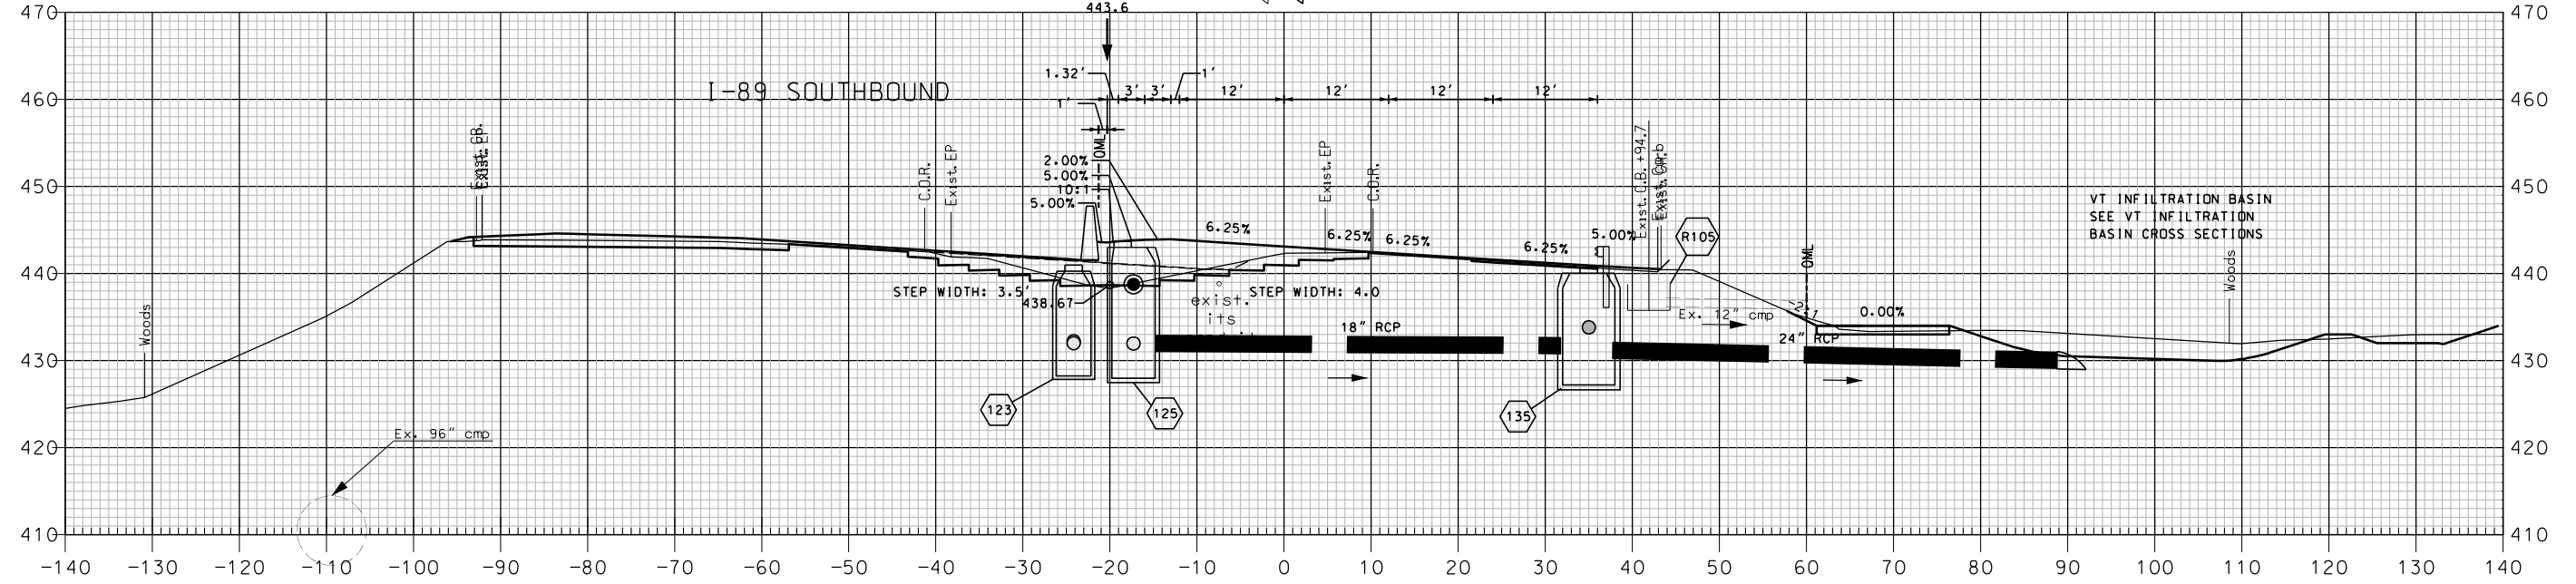

838+00

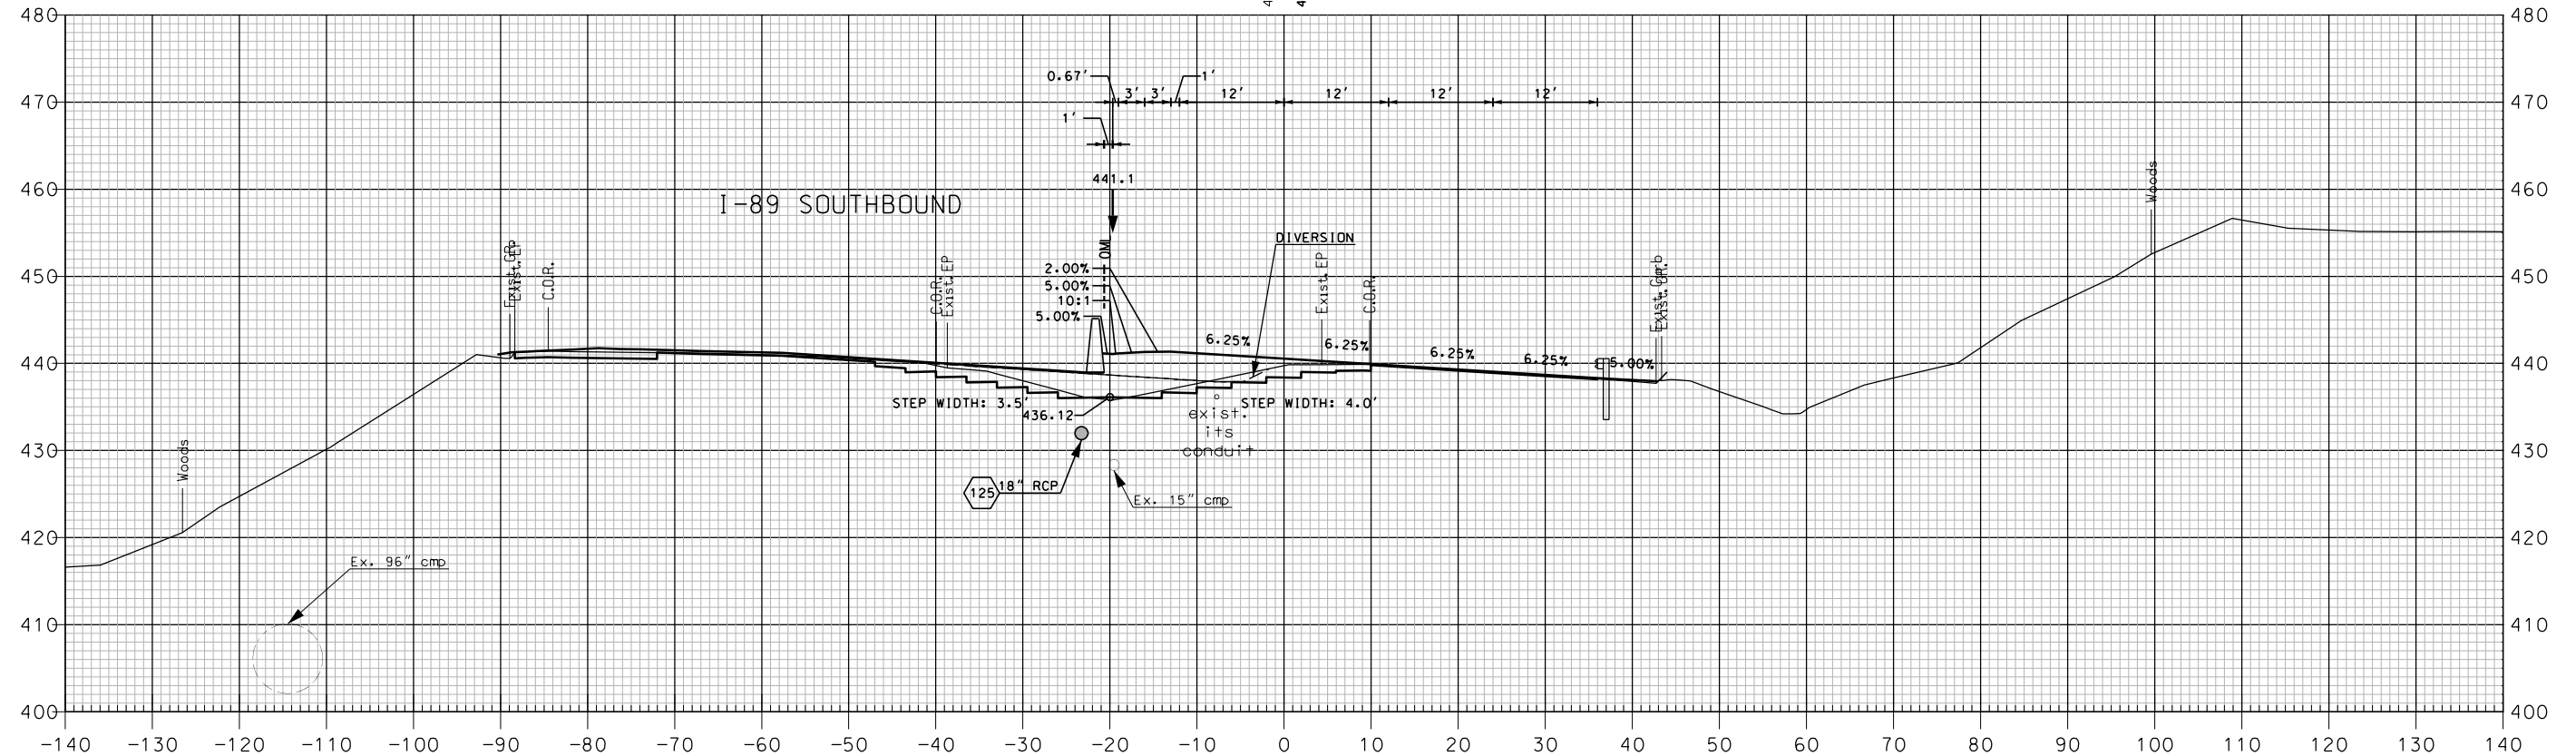



837+50

I-89 NORTHBOUND

SHEET TOTALS			
COMMON EXCAV.	88.3 C.Y.	ROCK EXCAV.	- C.Y.
FILL	10.9 C.Y.	MUCK EXCAV.	- C.Y.
DGN	STATE PROJECT NO.	SHEET NO.	TOTAL SHEETS
16148NB VT X-SEC	16148	294	600

REVISIONS AFTER PROPOSAL			
NUMBER	DATE	STATION	DESCRIPTION

SDR PROCESSED	NHDDT	DATE	04-2015
NEW DESIGN	MJ	DATE	04-2016
SHEET CHECKED	BRC	DATE	02-2018
AS BUILT DETAILS		DATE	

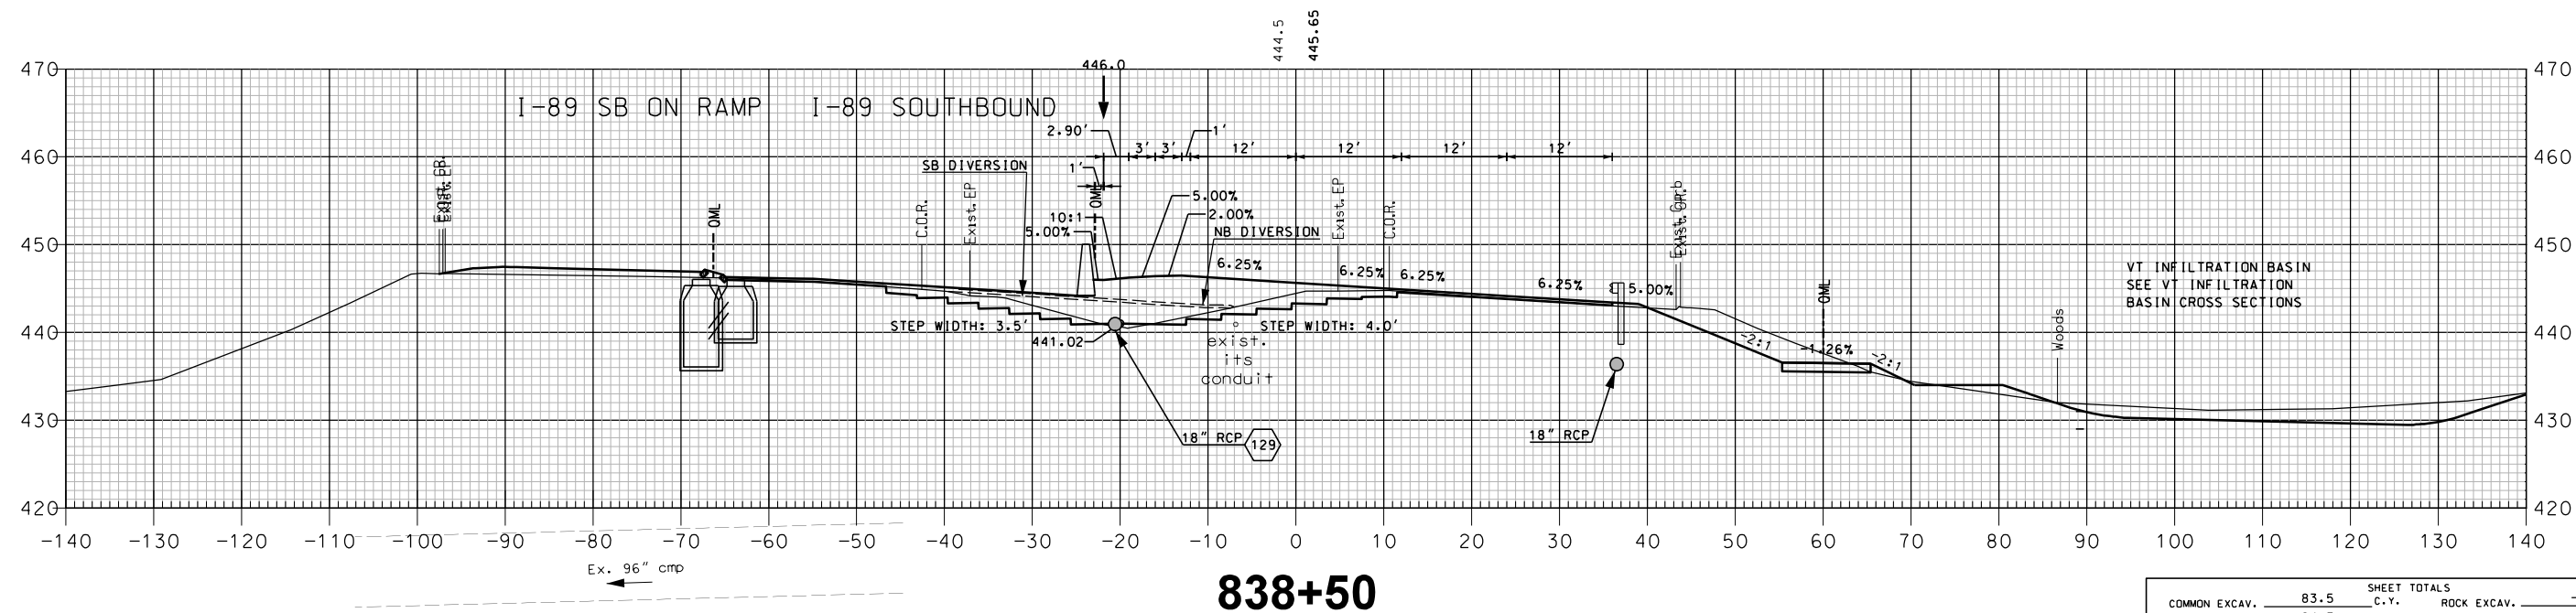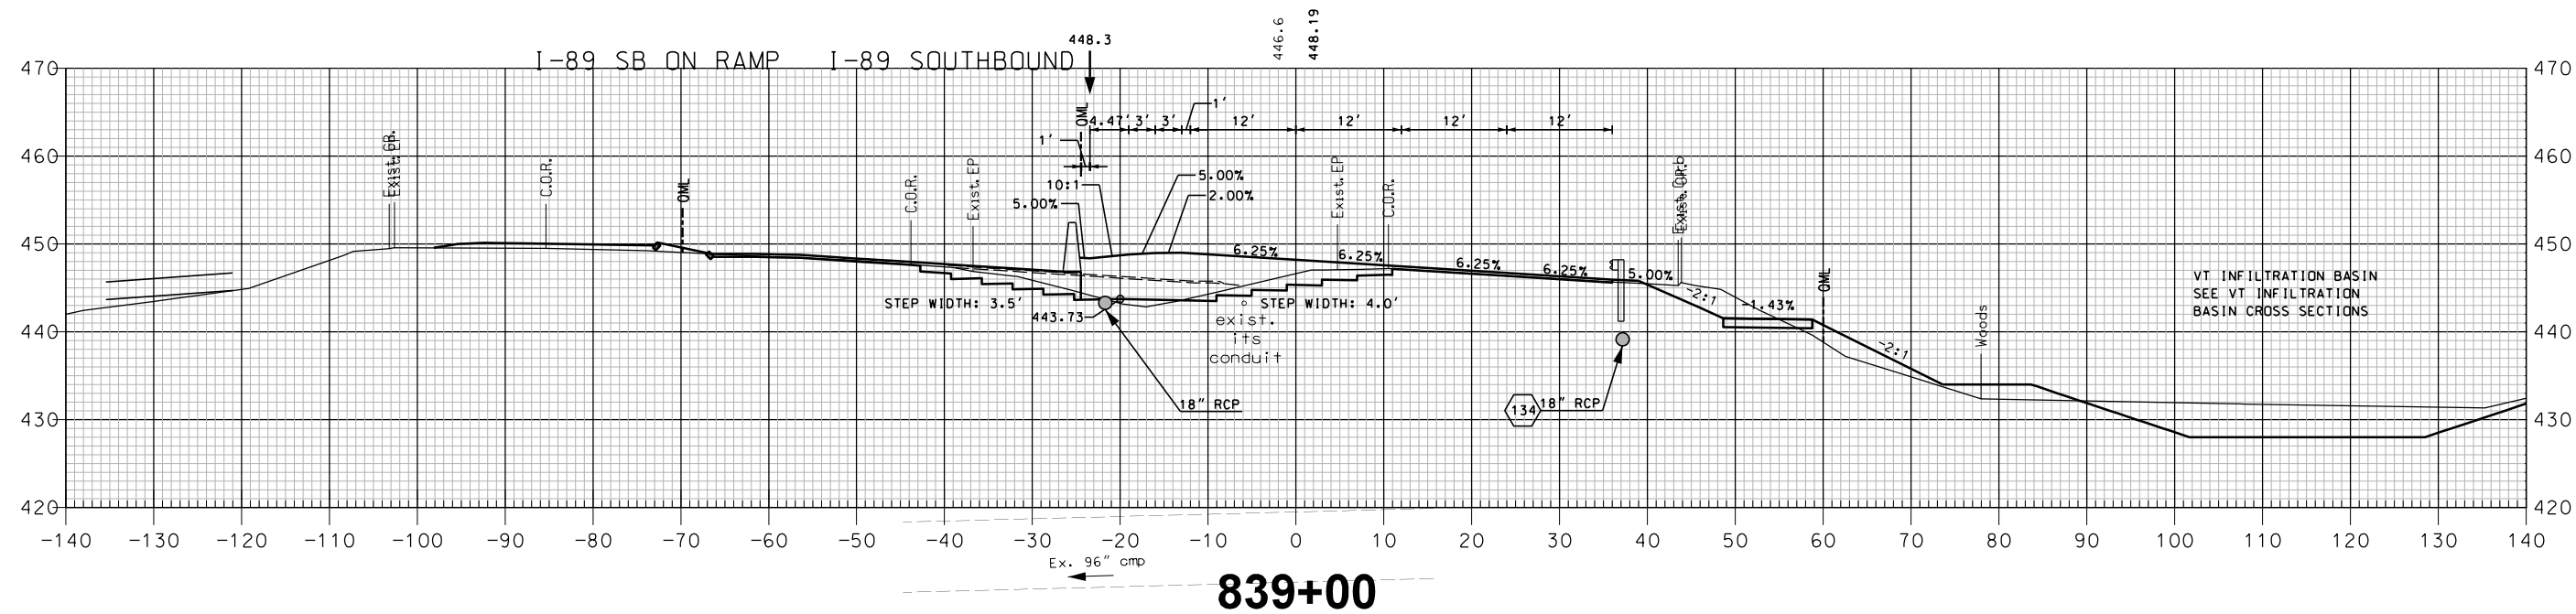


I-89 NORTHBOUND


SHEET TOTALS			
COMMON EXCAV.	83.5	C.Y.	ROCK EXCAV.
FILL	24.7	C.Y.	MUCK EXCAV.
DGN	STATE PROJECT NO.	SHEET NO.	TOTAL SHEETS
16148NB VT X-SEC	16148	295	600

REVISIONS AFTER PROPOSAL		DESCRIPTION	
		STATION	
NUMBER	DATE	STATION	

SDR PROCESSED	NHDDT	DATE	04-2015
NEW DESIGN	MJ	DATE	04-2016
SHEET CHECKED	BRC	DATE	02-2018
AS BUILT DETAILS		DATE	

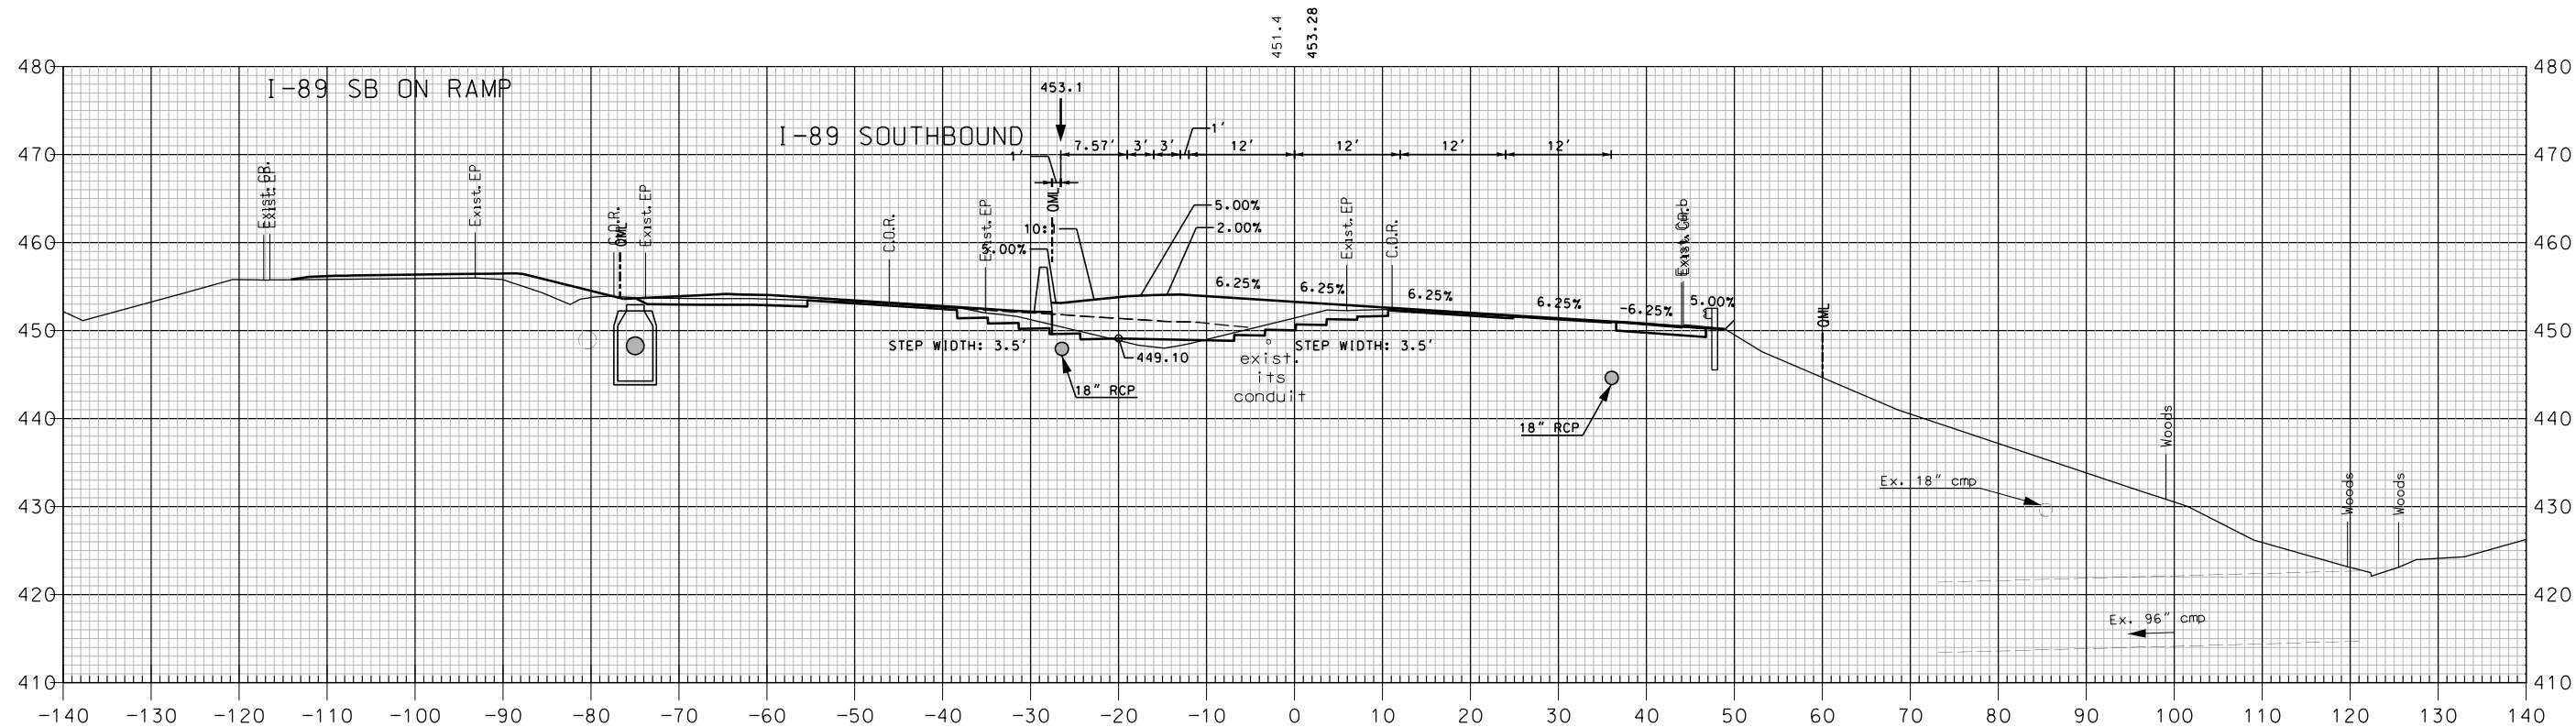

840+00

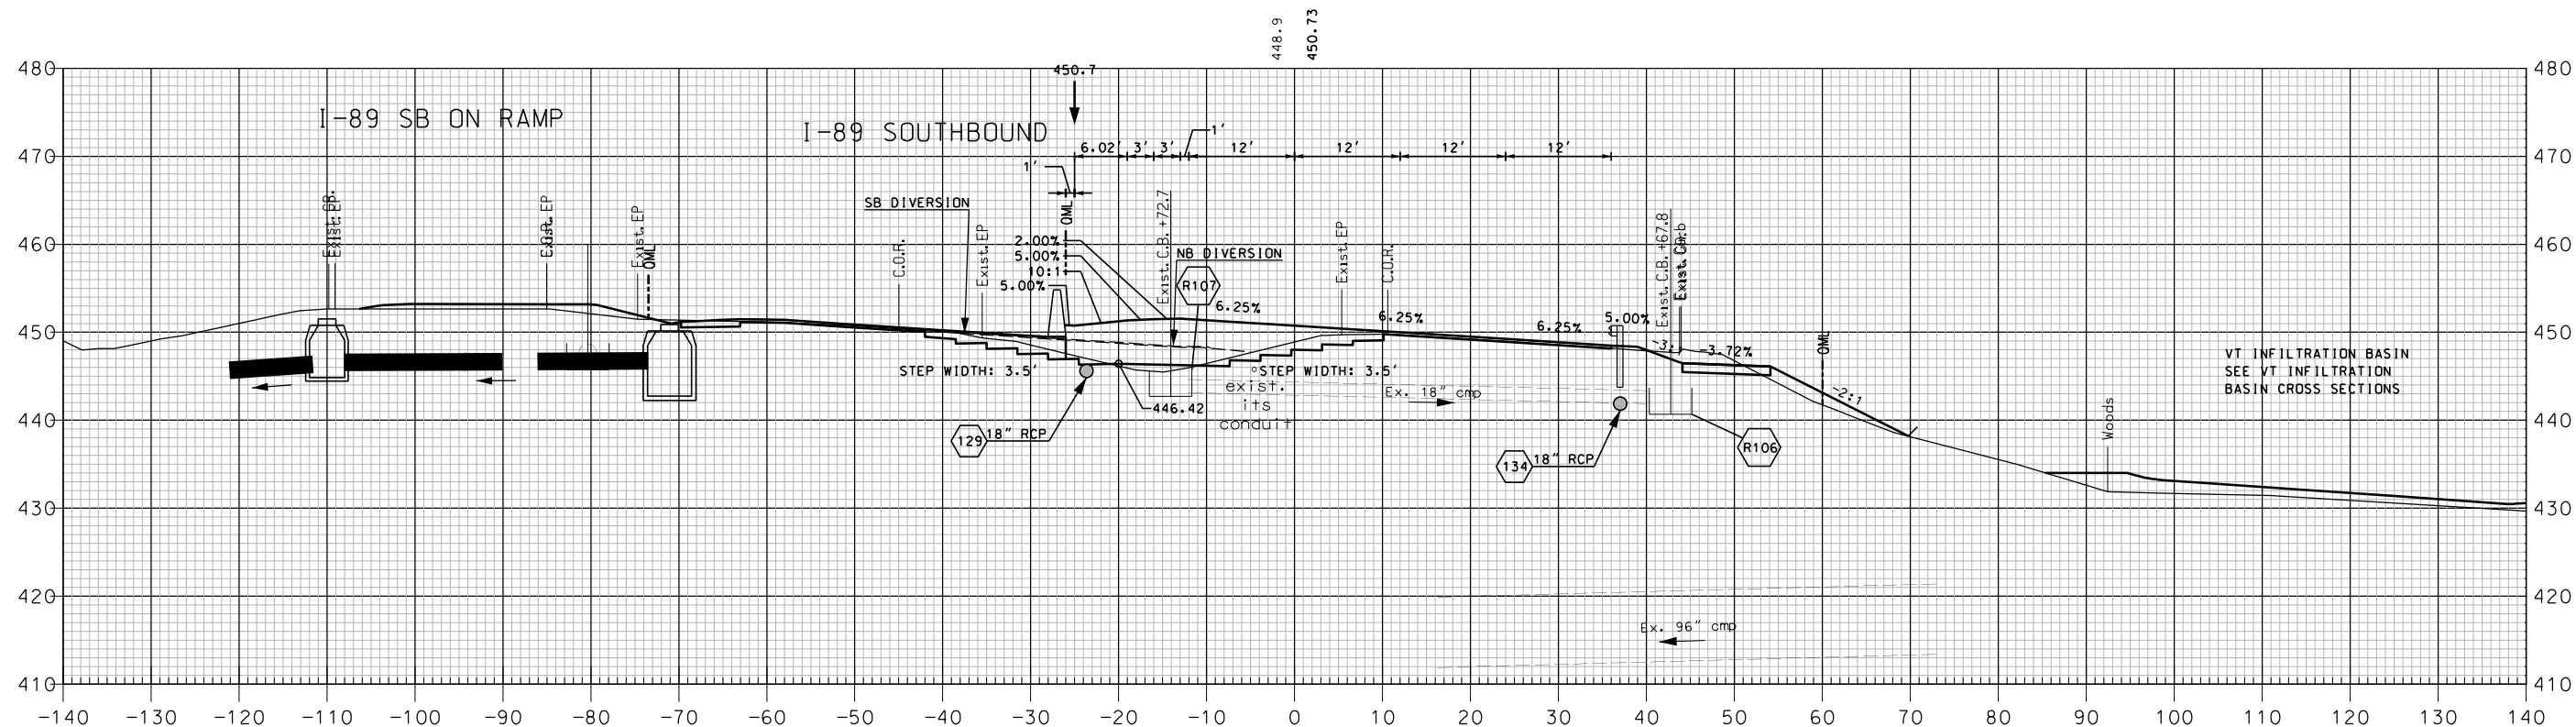


839+50

I-89 NORTHBOUND

SHEET TOTALS			
COMMON EXCAV.	75.0 C.Y.	ROCK EXCAV.	- C.Y.
FILL	27.2 C.Y.	MUCK EXCAV.	- C.Y.
DGN	STATE PROJECT NO.	SHEET NO.	TOTAL SHEETS
16148NB VT X-SEC	16148	296	600

[illegible]

SDR PROCESSED	NH00T	DATE	04-2015
NEW DESIGN	MJ	DATE	04-2016
SHEET CHECKED	BRC	DATE	02-2018
AS BUILT DETAILS		DATE	

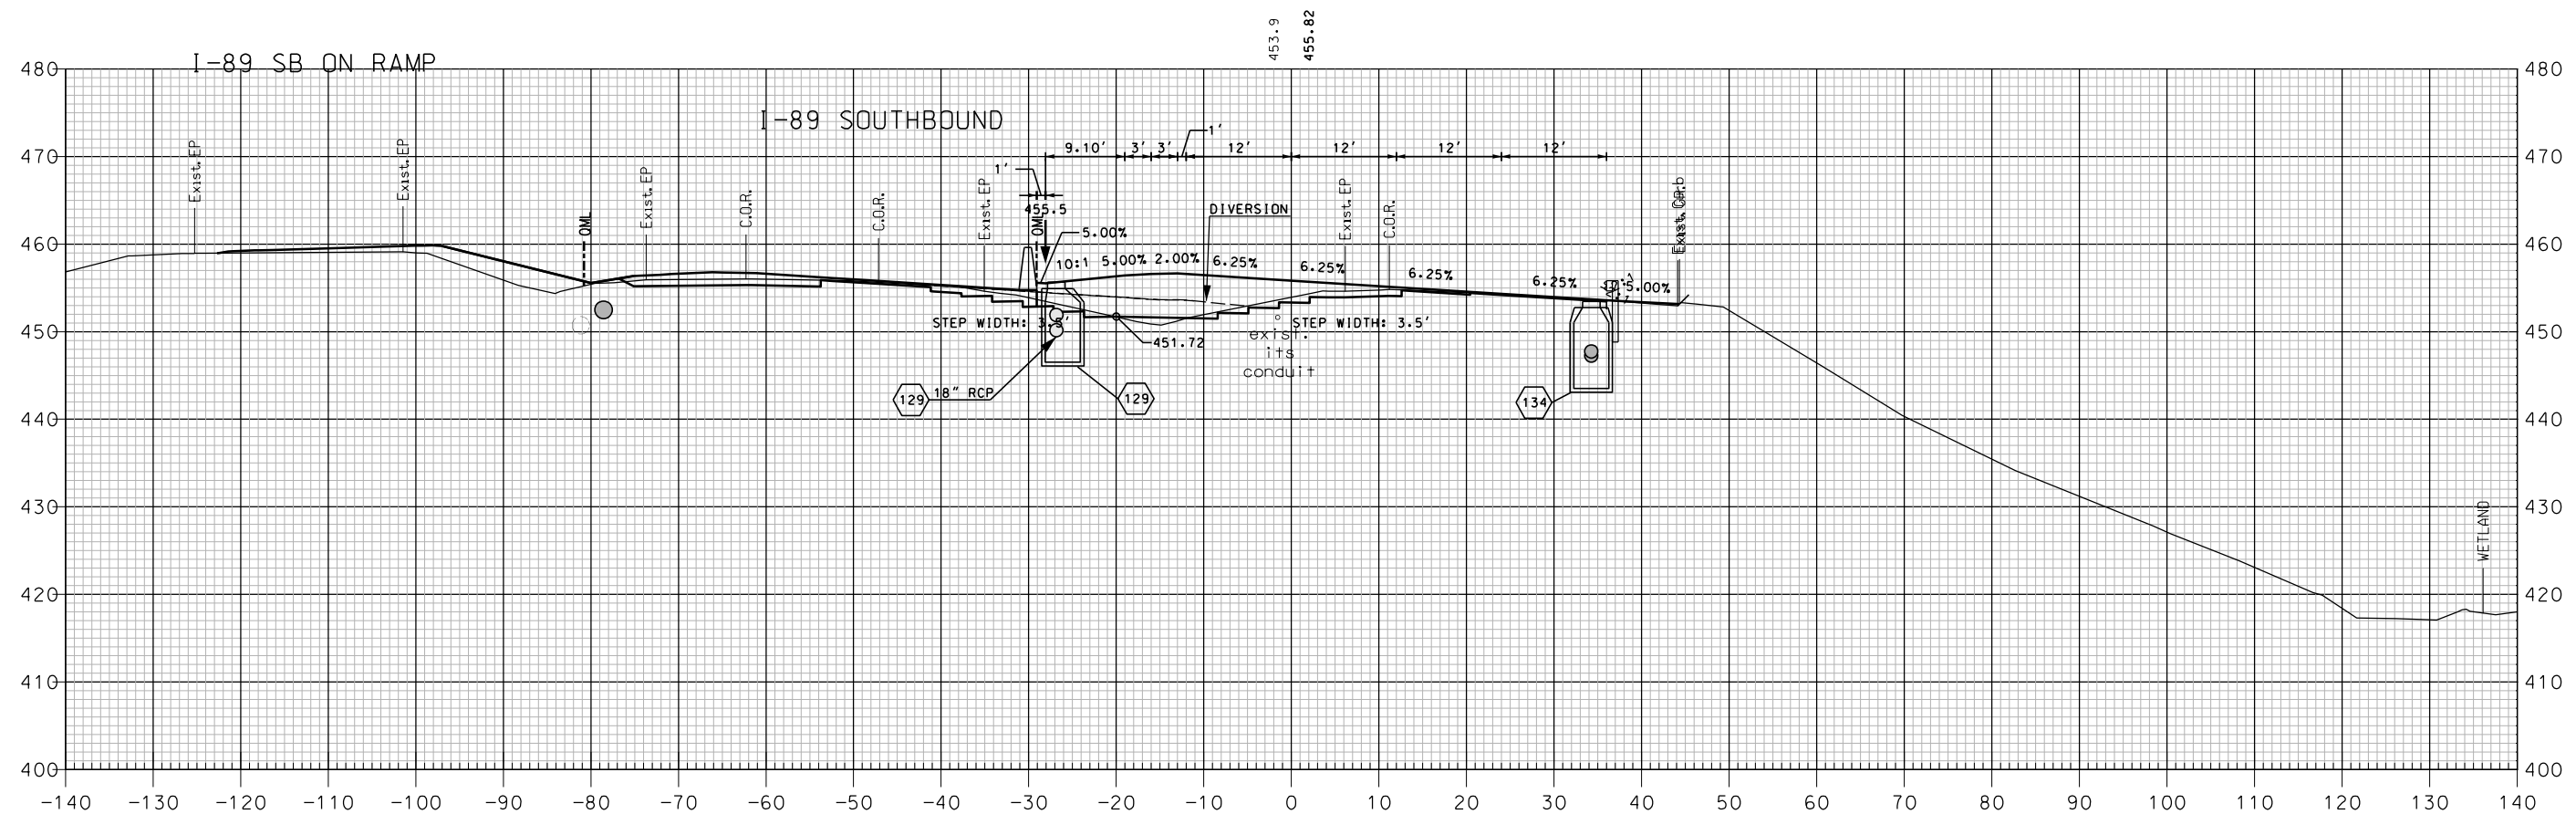


840+50

I-89 NORTHBOUND

SHEET TOTALS			
COMMON EXCAV. _____	36.1 C.Y.	ROCK EXCAV. _____	- C.Y.
FILL _____	9.0 C.Y.	MUCK EXCAV. _____	- C.Y.
DGN	STATE PROJECT NO.	SHEET NO.	TOTAL SHEETS
16148NB VT X-SEC	16148	297	600

REVISIONS AFTER PROPOSAL			
NUMBER	DATE	STATION	DESCRIPTION

SDR PROCESSED	NHDDT	DATE	04-2015
NEW DESIGN	MJ	DATE	04-2016
SHEET CHECKED	BRC	DATE	02-2018
AS BUILT DETAILS		DATE	

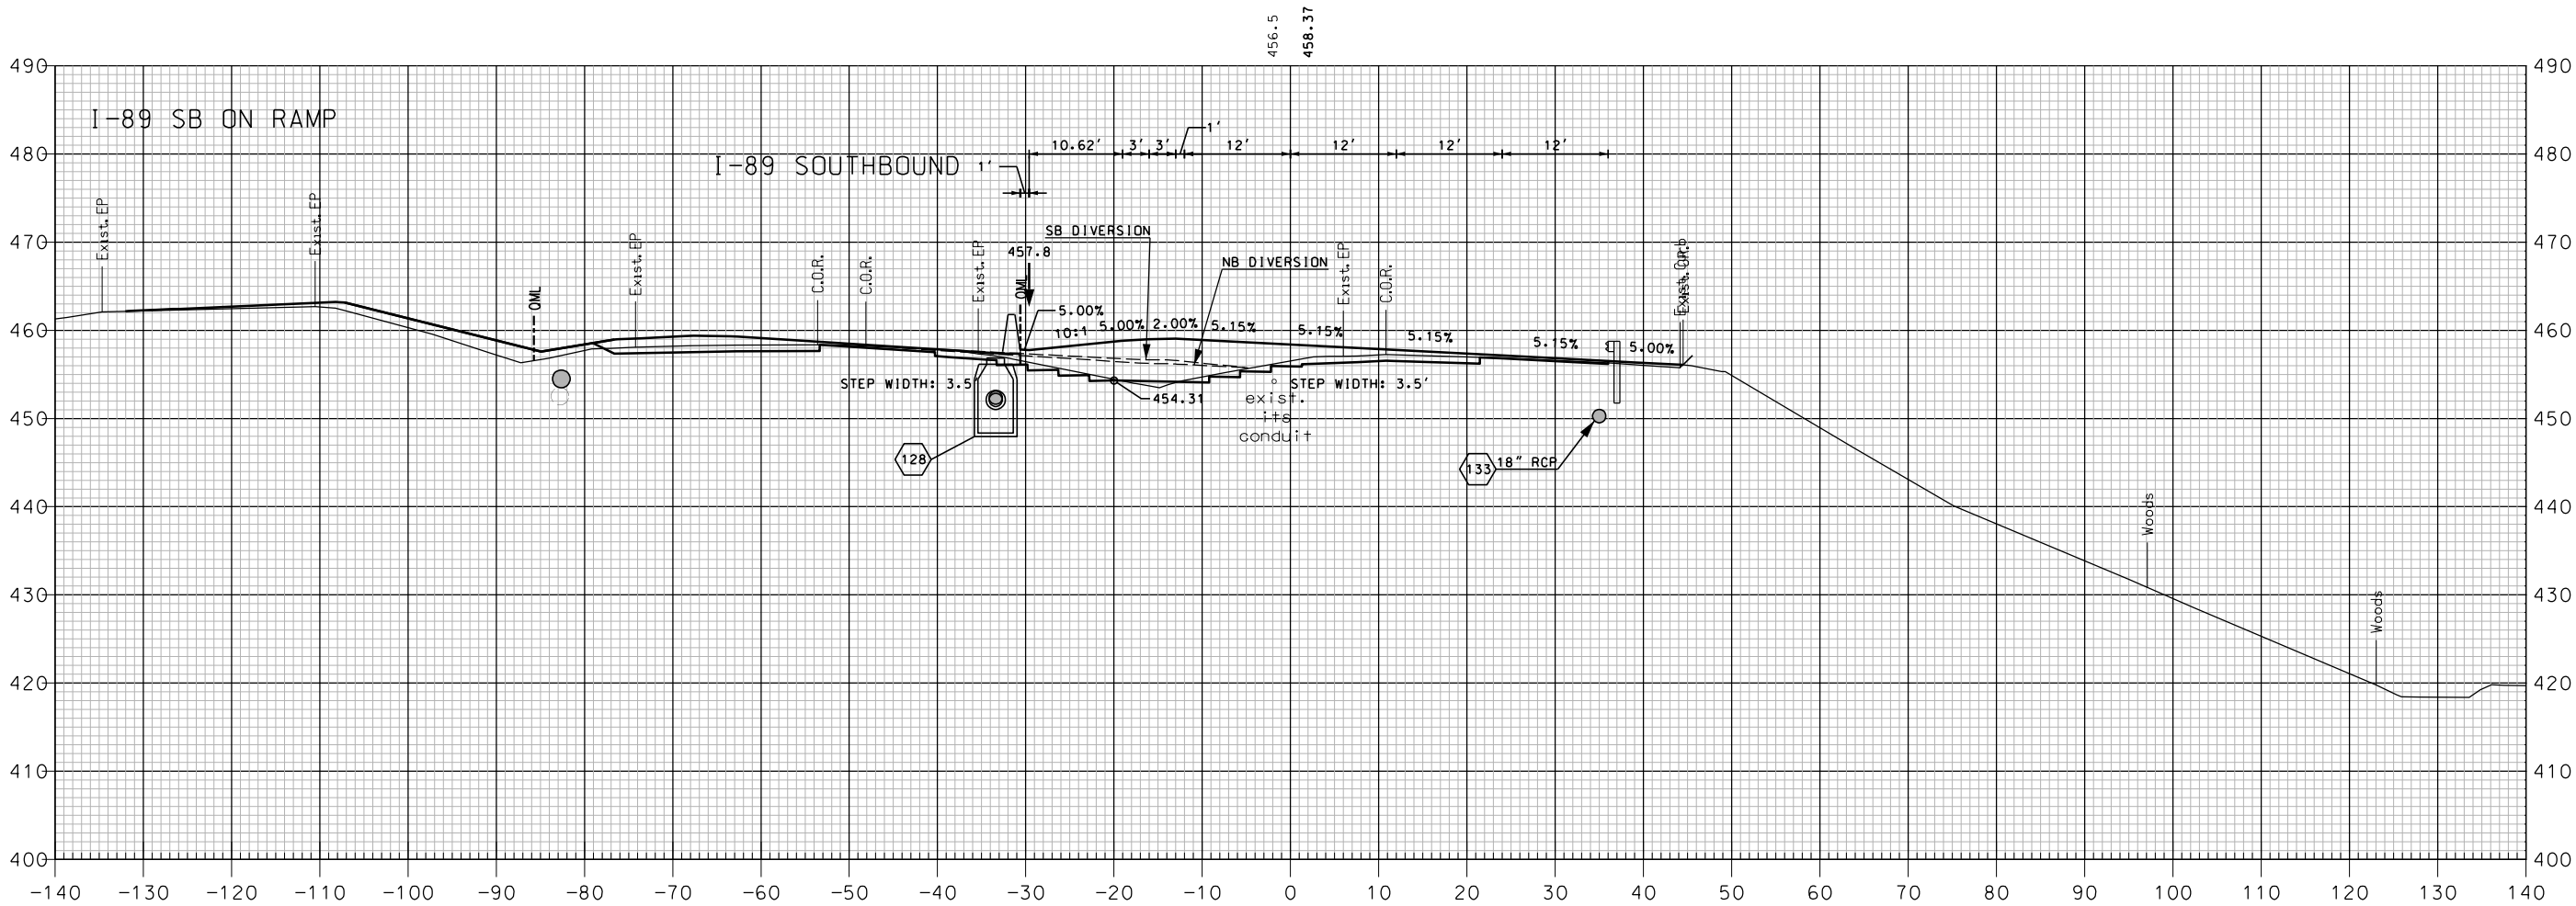


841+00

I-89 NORTHBOUND

SHEET TOTALS			
COMMON EXCAV.	39.5 C.Y.	ROCK EXCAV.	— C.Y.
FILL	12.9 C.Y.	MUCK EXCAV.	— C.Y.
DGN	STATE PROJECT NO.	SHEET NO.	TOTAL SHEETS
16148NB VT X-SEC	16148	298	600


REVISIONS AFTER PROPOSAL

SDR PROCESSED	NHDOT

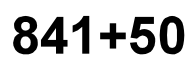

COMMON EXCAV. <u>55.4</u> C.Y.		SHEET TOTALS	
FILL <u>21.6</u> C.Y.		ROCK EXCAV. <u> </u> C.Y.	
		MUCK EXCAV. <u> </u> C.Y.	
DGN	STATE PROJECT NO.	SHEET NO.	TOTAL SHEETS
16148NB VT X-SEC	16148	299	600


SDR PROCESSED	NHDDOT	REVISIONS AFTER PROPOSAL			
		NUMBER	DATE	STATION	DESCRIPTION
NEW DESIGN	MJ		04-2016		
SHEET CHECKED	BRC		02-2018		
AS BUILT DETAILS					

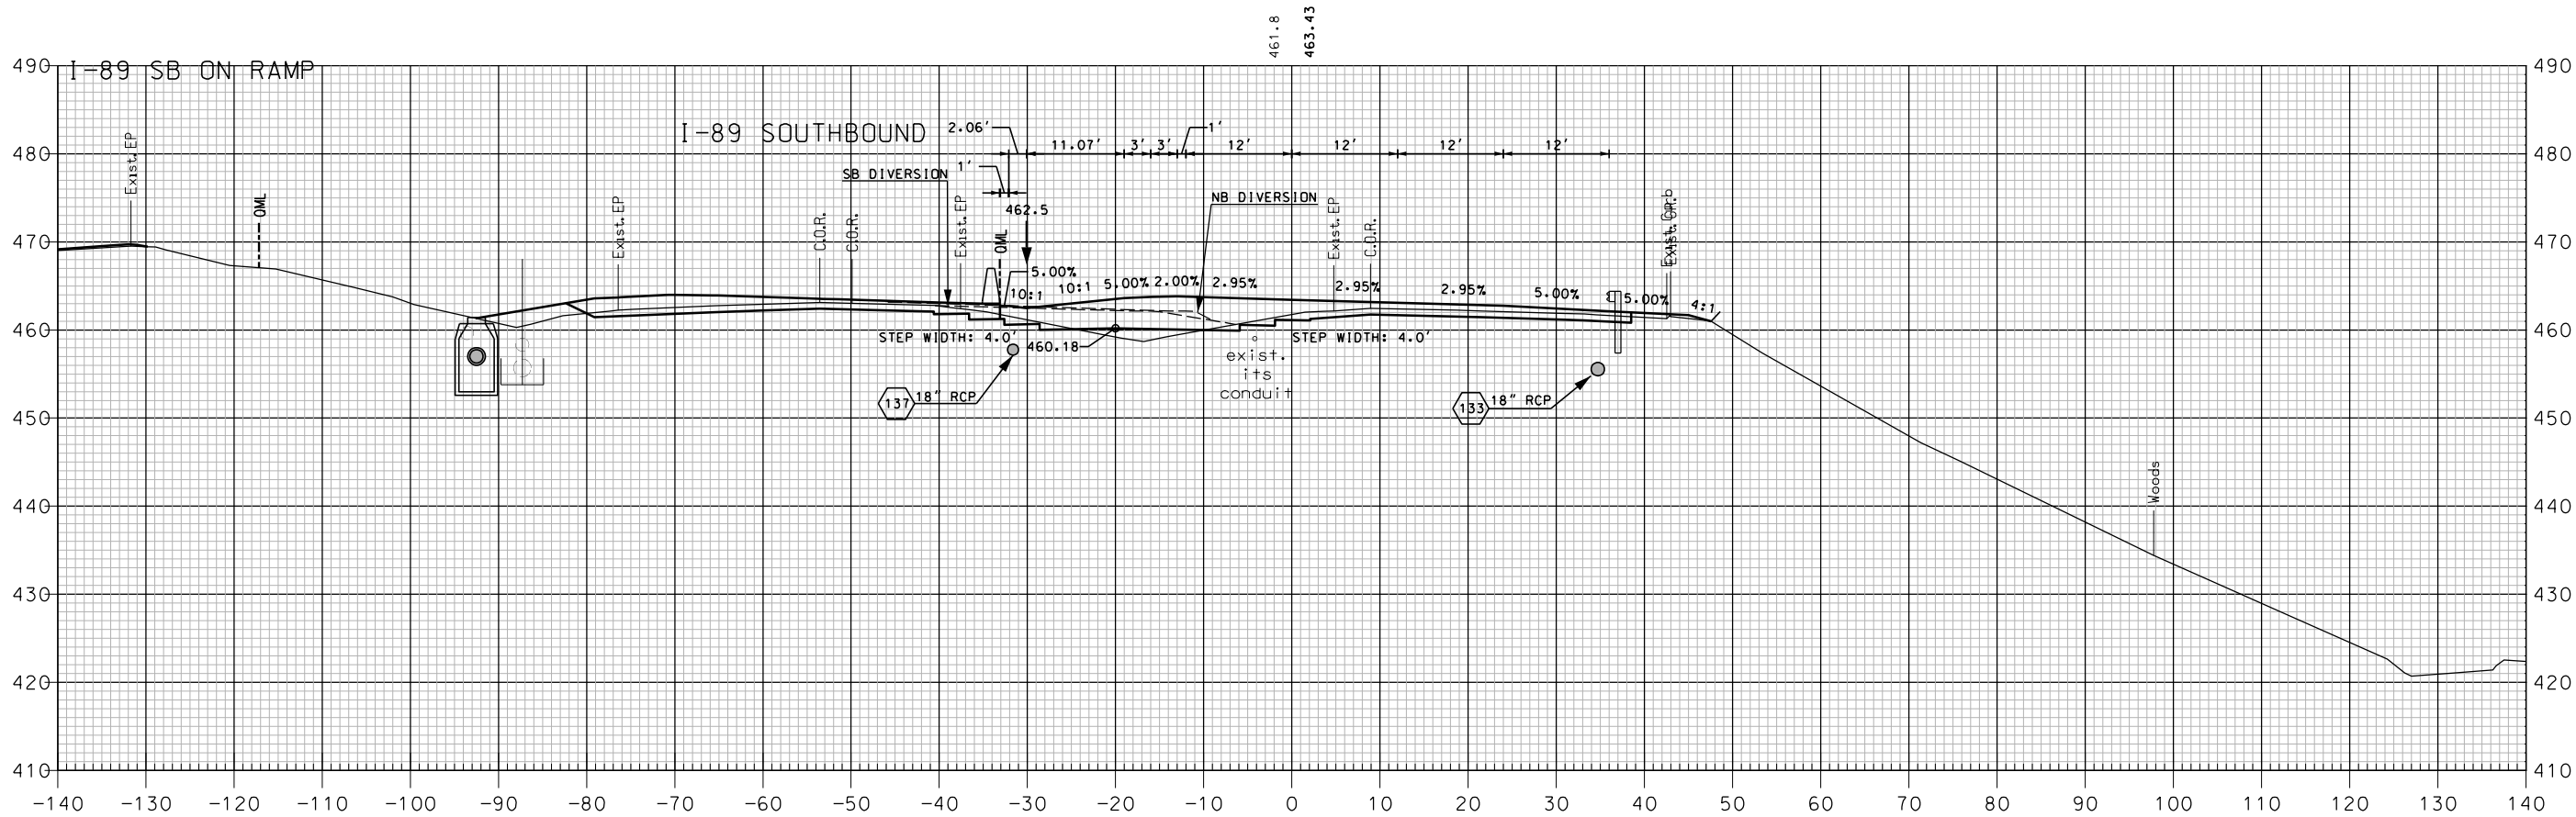

SHEET TOTALS			
COMMON EXCAV.	68.3 C.Y.	ROCK EXCAV.	— C.Y.
FILL	29.3 C.Y.	MUCK EXCAV.	— C.Y.
DGN	STATE PROJECT NO.	SHEET NO.	TOTAL SHEETS
16148NB VT X-SEC	16148	300	600

NUMBER	DATE	REVISIONS AFTER PROPOSAL		DESCRIPTION
		STATION	STATION	

SDR PROCESSED	NHDOT	DATE	04-2015
NEW DESIGN	MJ	DATE	04-2016
SHEET CHECKED	BRC	DATE	02-2018
AS BUILT DETAILS		DATE	

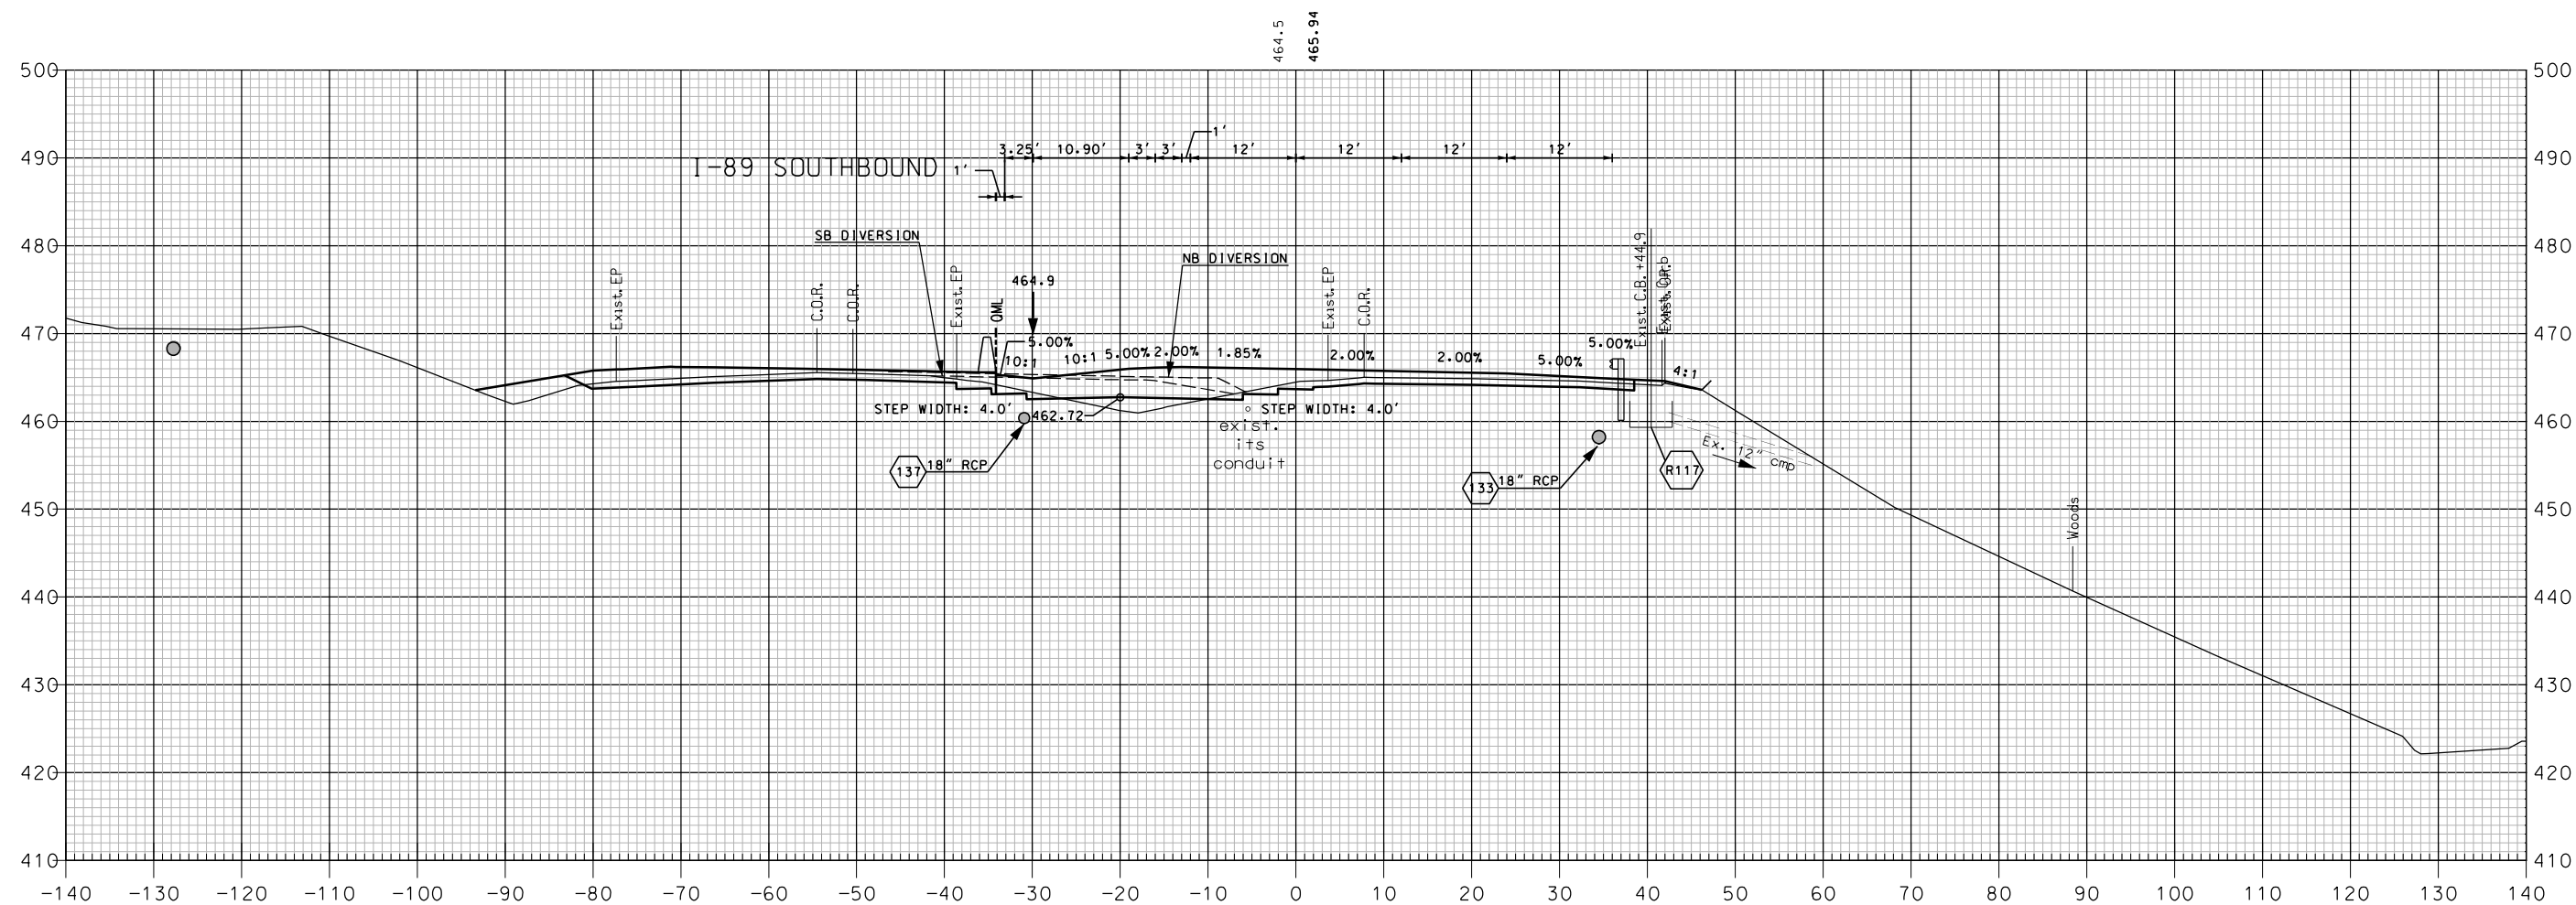


842+50

I-89 NORTHBOUND

COMMON EXCAV.		SHEET TOTALS	
68.8	C.Y.	ROCK EXCAV.	- C.Y.
FILL 31.6	C.Y.	MUCK EXCAV.	- C.Y.
DGN	STATE PROJECT NO.	SHEET NO.	TOTAL SHEETS
16148NB VT X-SEC	16148	301	600

REVISIONS AFTER PROPOSAL			
NUMBER	DATE	STATION	DESCRIPTION

SDR PROCESSED	NHDDT	DATE	04-2015
NEW DESIGN	MJ	DATE	04-2016
SHEET CHECKED	BRC	DATE	02-2018
AS BUILT DETAILS		DATE	

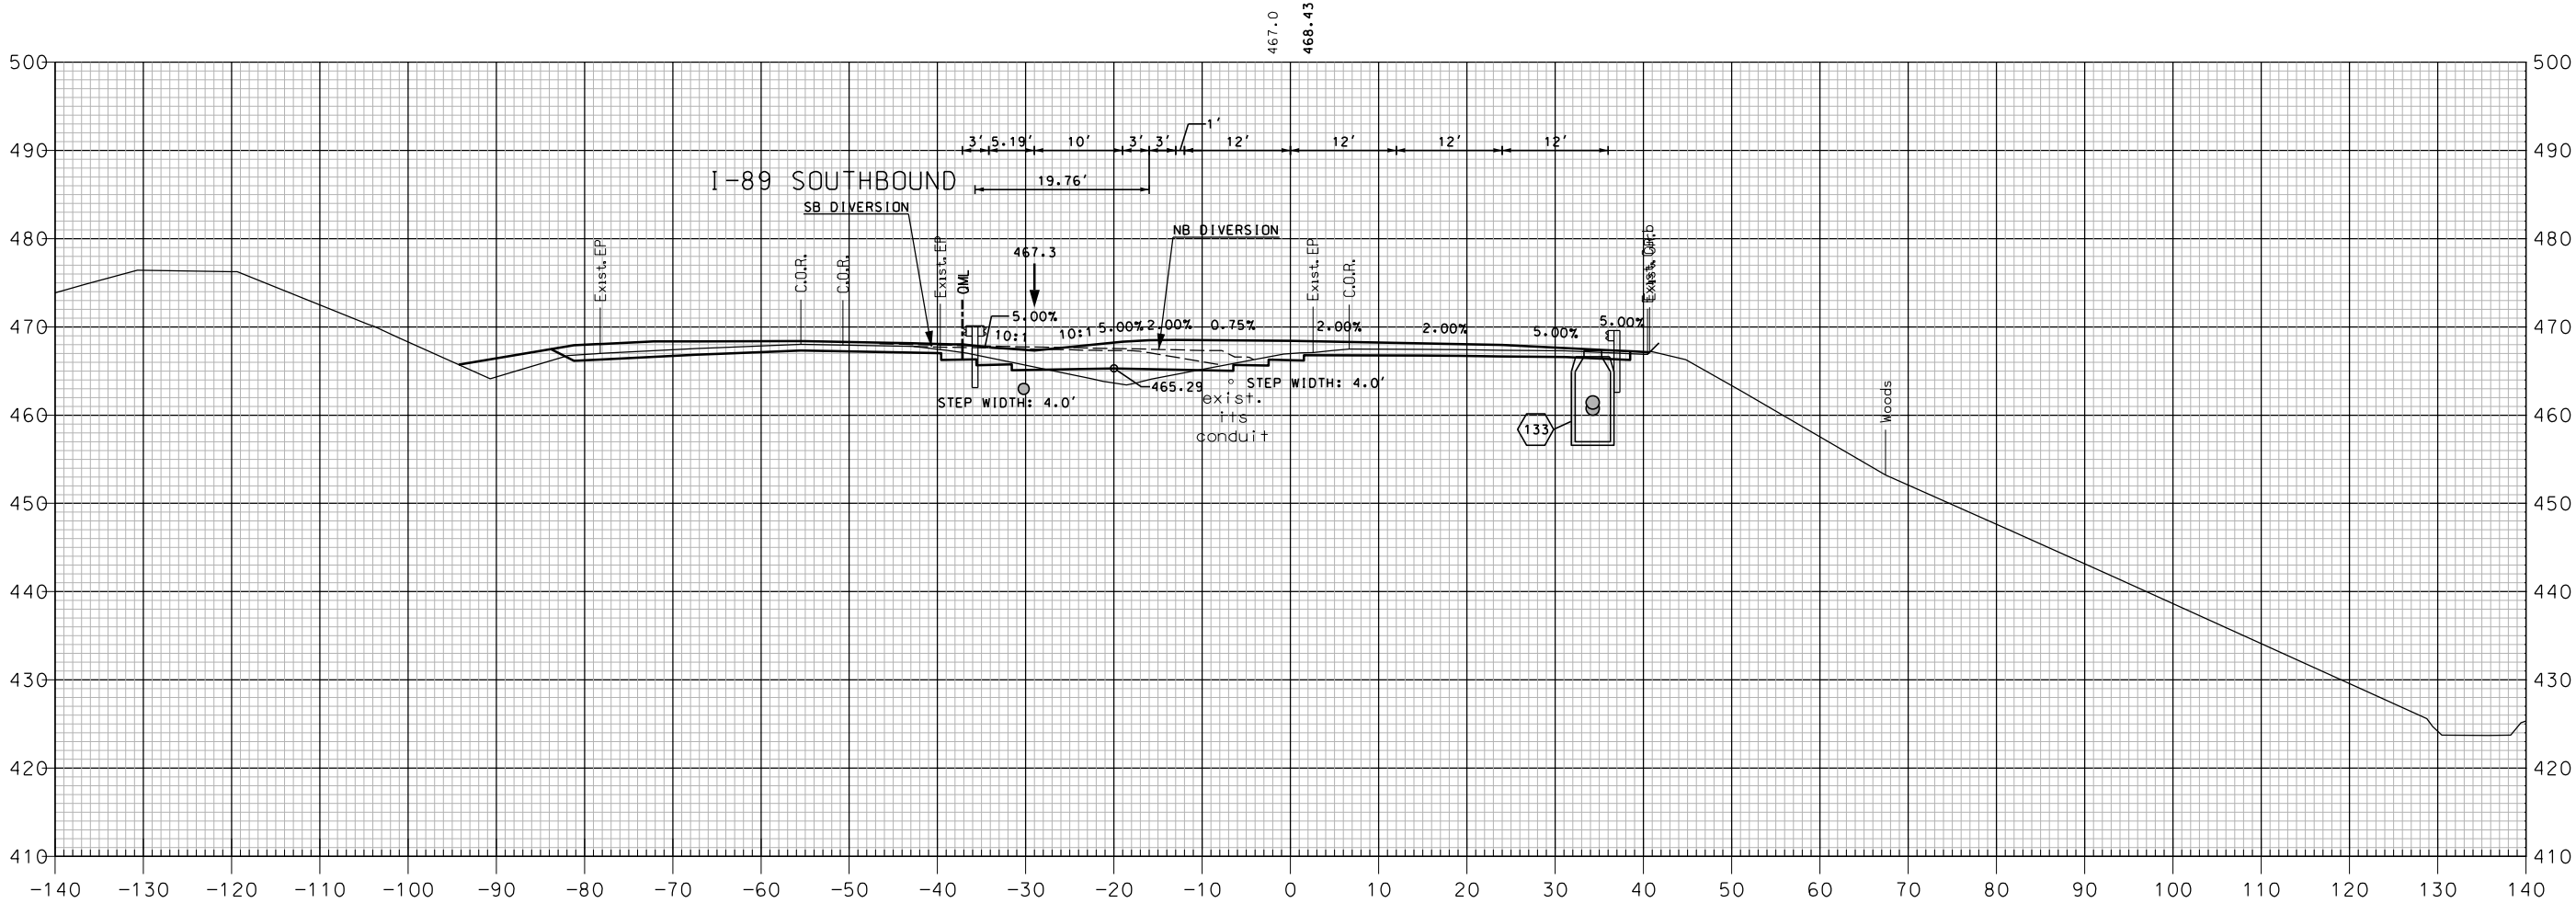


843+00

I-89 NORTHBOUND

SHEET TOTALS			
COMMON EXCAV.	73.0 C.Y.	ROCK EXCAV.	— C.Y.
FILL	31.8 C.Y.	MUCK EXCAV.	— C.Y.
DGN	STATE PROJECT NO.	SHEET NO.	TOTAL SHEETS
16148NB VT X-SEC	16148	302	600

SDR PROCESSED	NHDDOT	REVISIONS AFTER PROPOSAL			
		NUMBER	DATE	STATION	DESCRIPTION
NEW DESIGN	MJ		04-2016		
SHEET CHECKED	BRC		02-2018		
AS BUILT DETAILS					

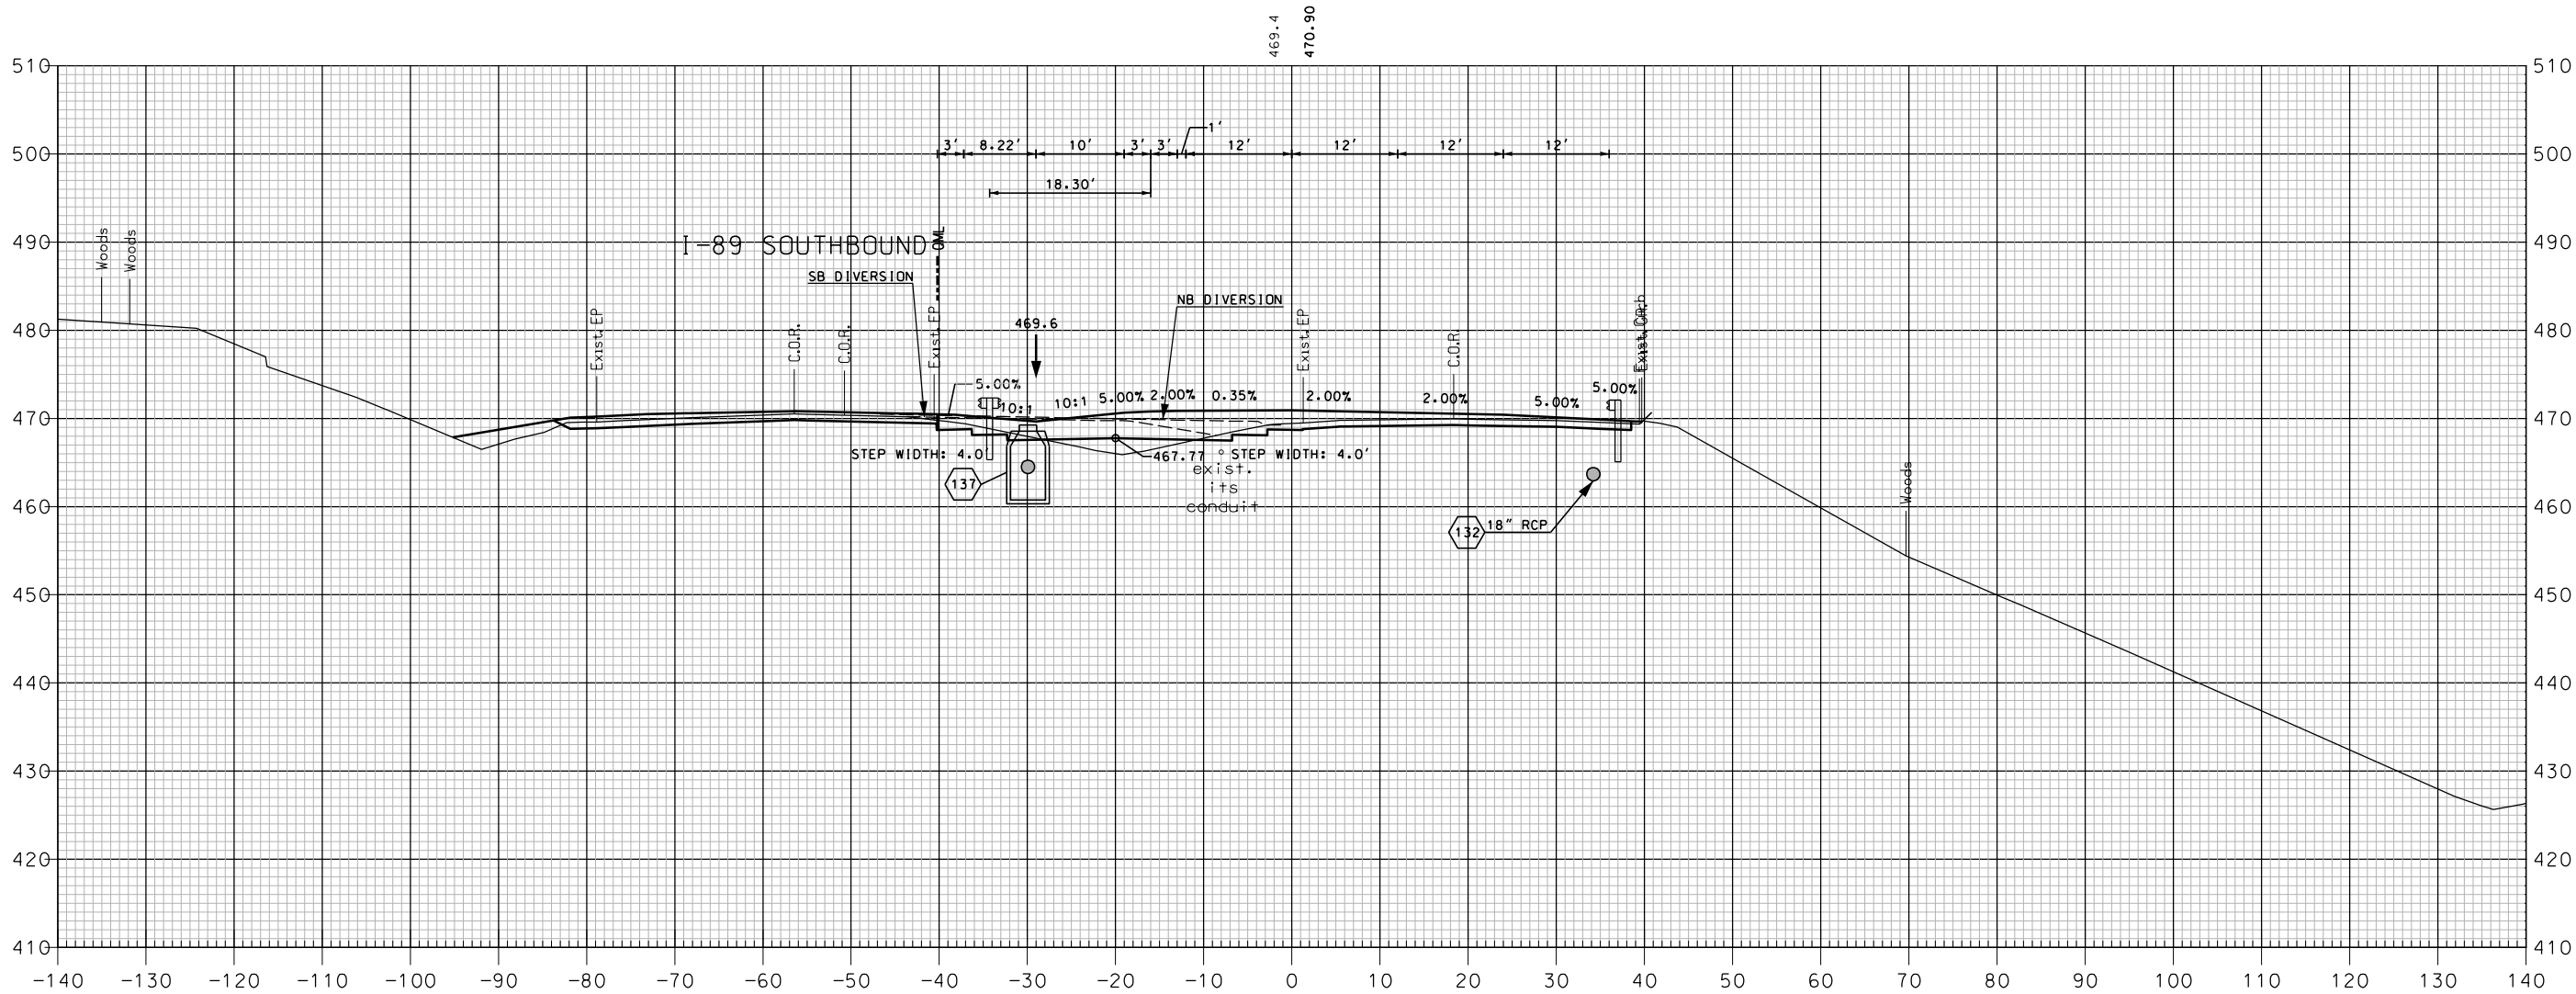


843+50

I-89 NORTHBOUND

SHEET TOTALS			
COMMON EXCAV.	76.8	C.Y.	ROCK EXCAV.
FILL	35.1	C.Y.	MUCK EXCAV.
DGN	STATE PROJECT NO.	SHEET NO.	TOTAL SHEETS
16148NB VT X-SEC	16148	303	600

SDR PROCESSED	NHDOT	DATE	04-2015	REVISIONS AFTER PROPOSAL			
NEW DESIGN	MJ	DATE	04-2016	NUMBER	DATE	STATION	DESCRIPTION
SHEET CHECKED	BRC	DATE	02-2018				
AS BUILT DETAILS							

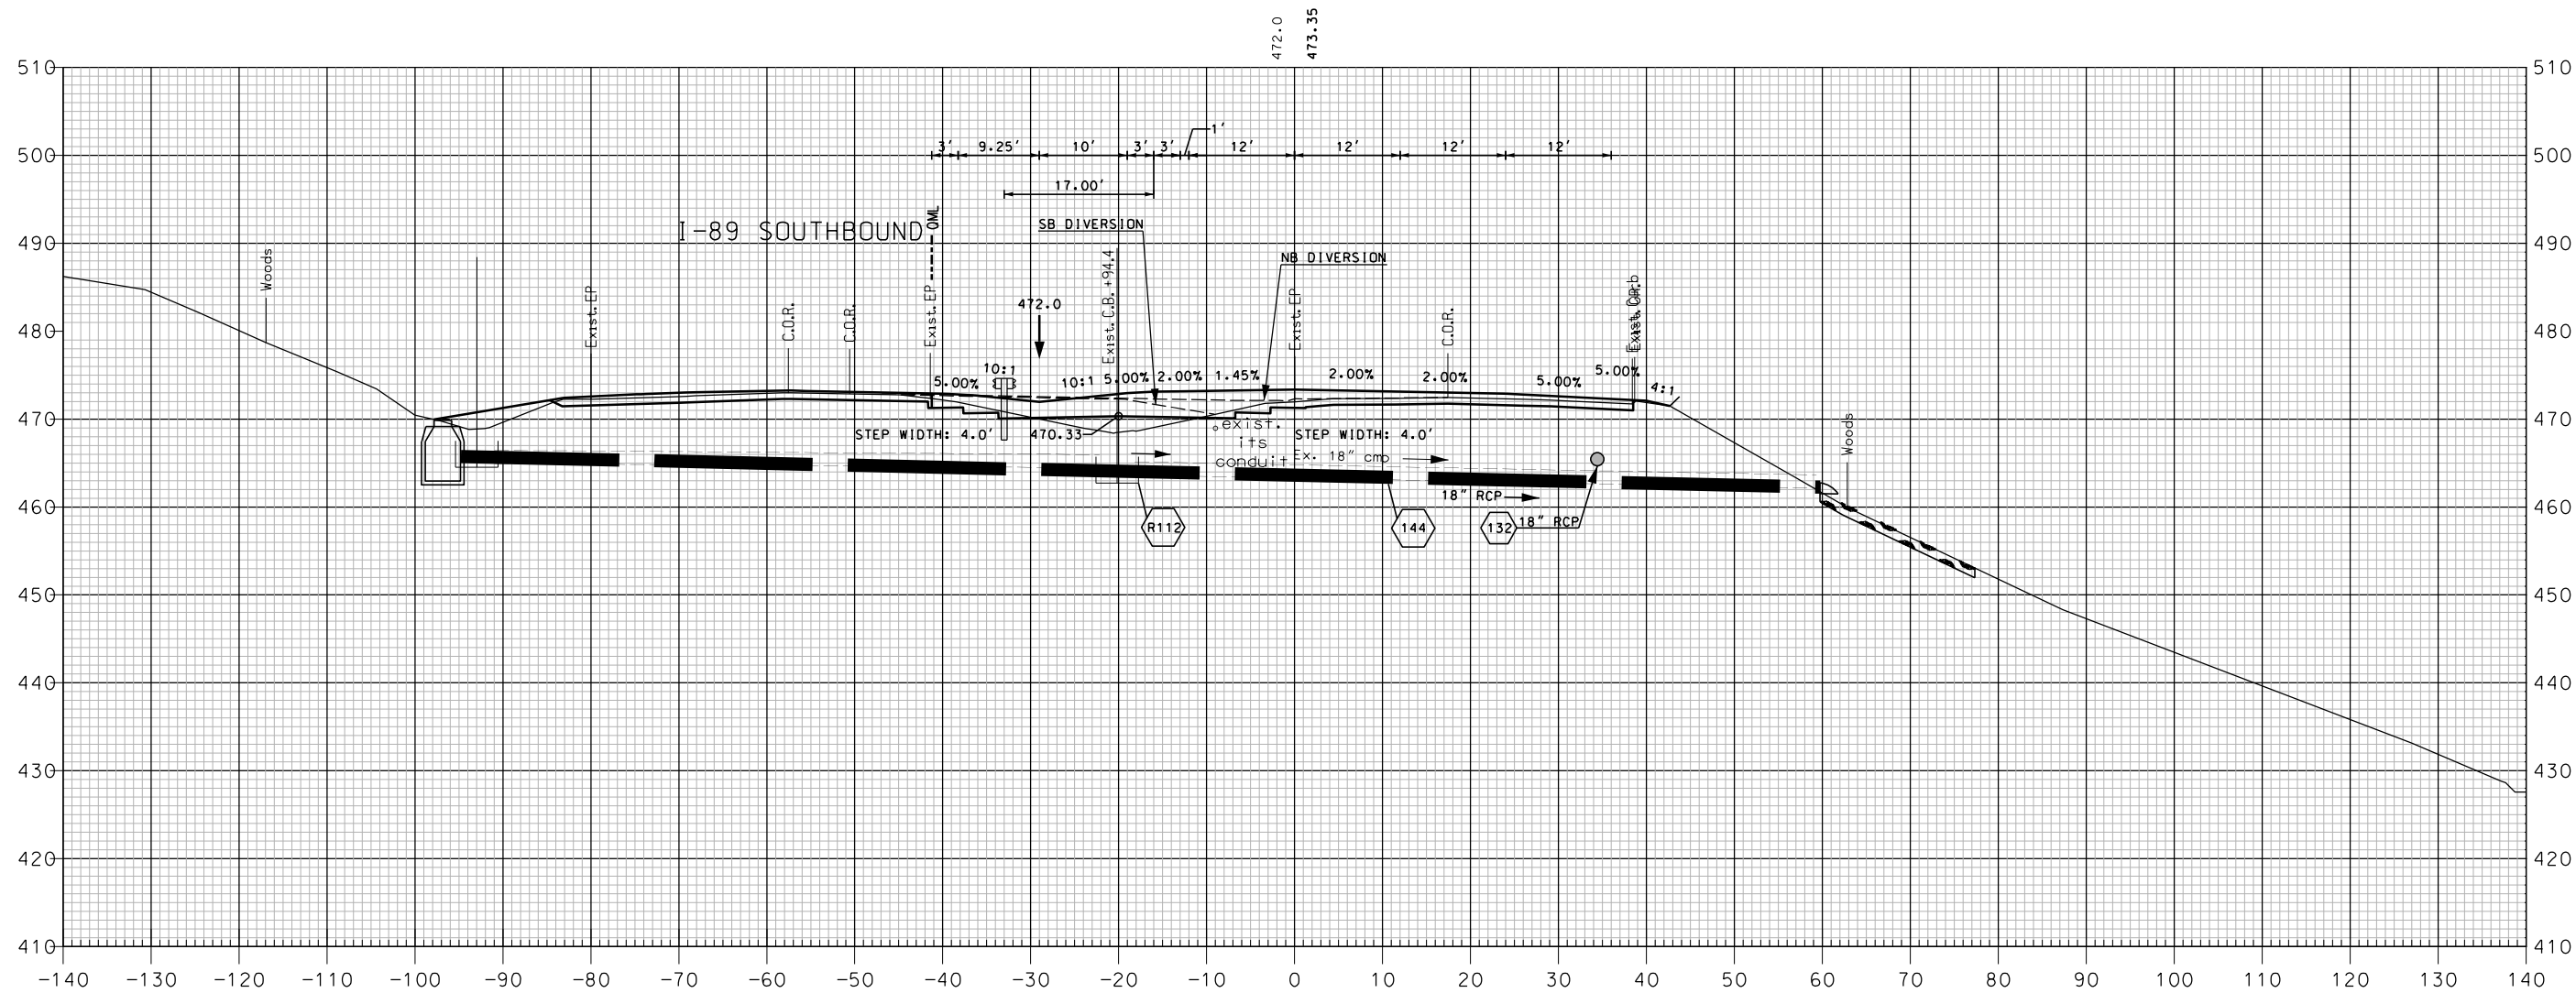


844+00

I-89 NORTHBOUND

SHEET TOTALS			
COMMON EXCAV.	77.9 C.Y.	ROCK EXCAV.	— C.Y.
FILL	36.4 C.Y.	MUCK EXCAV.	— C.Y.
DGN	STATE PROJECT NO.	SHEET NO.	TOTAL SHEETS
16148NB VT X-SEC	16148	304	600

NUMBER	DATE	REVISIONS AFTER PROPOSAL		DESCRIPTION
		STATION	STATION	

SDR PROCESSED	NH00T	DATE	04-2015
NEW DESIGN	MJ	DATE	04-2016
SHEET CHECKED	BRC	DATE	02-2018
AS BUILT DETAILS			DATE

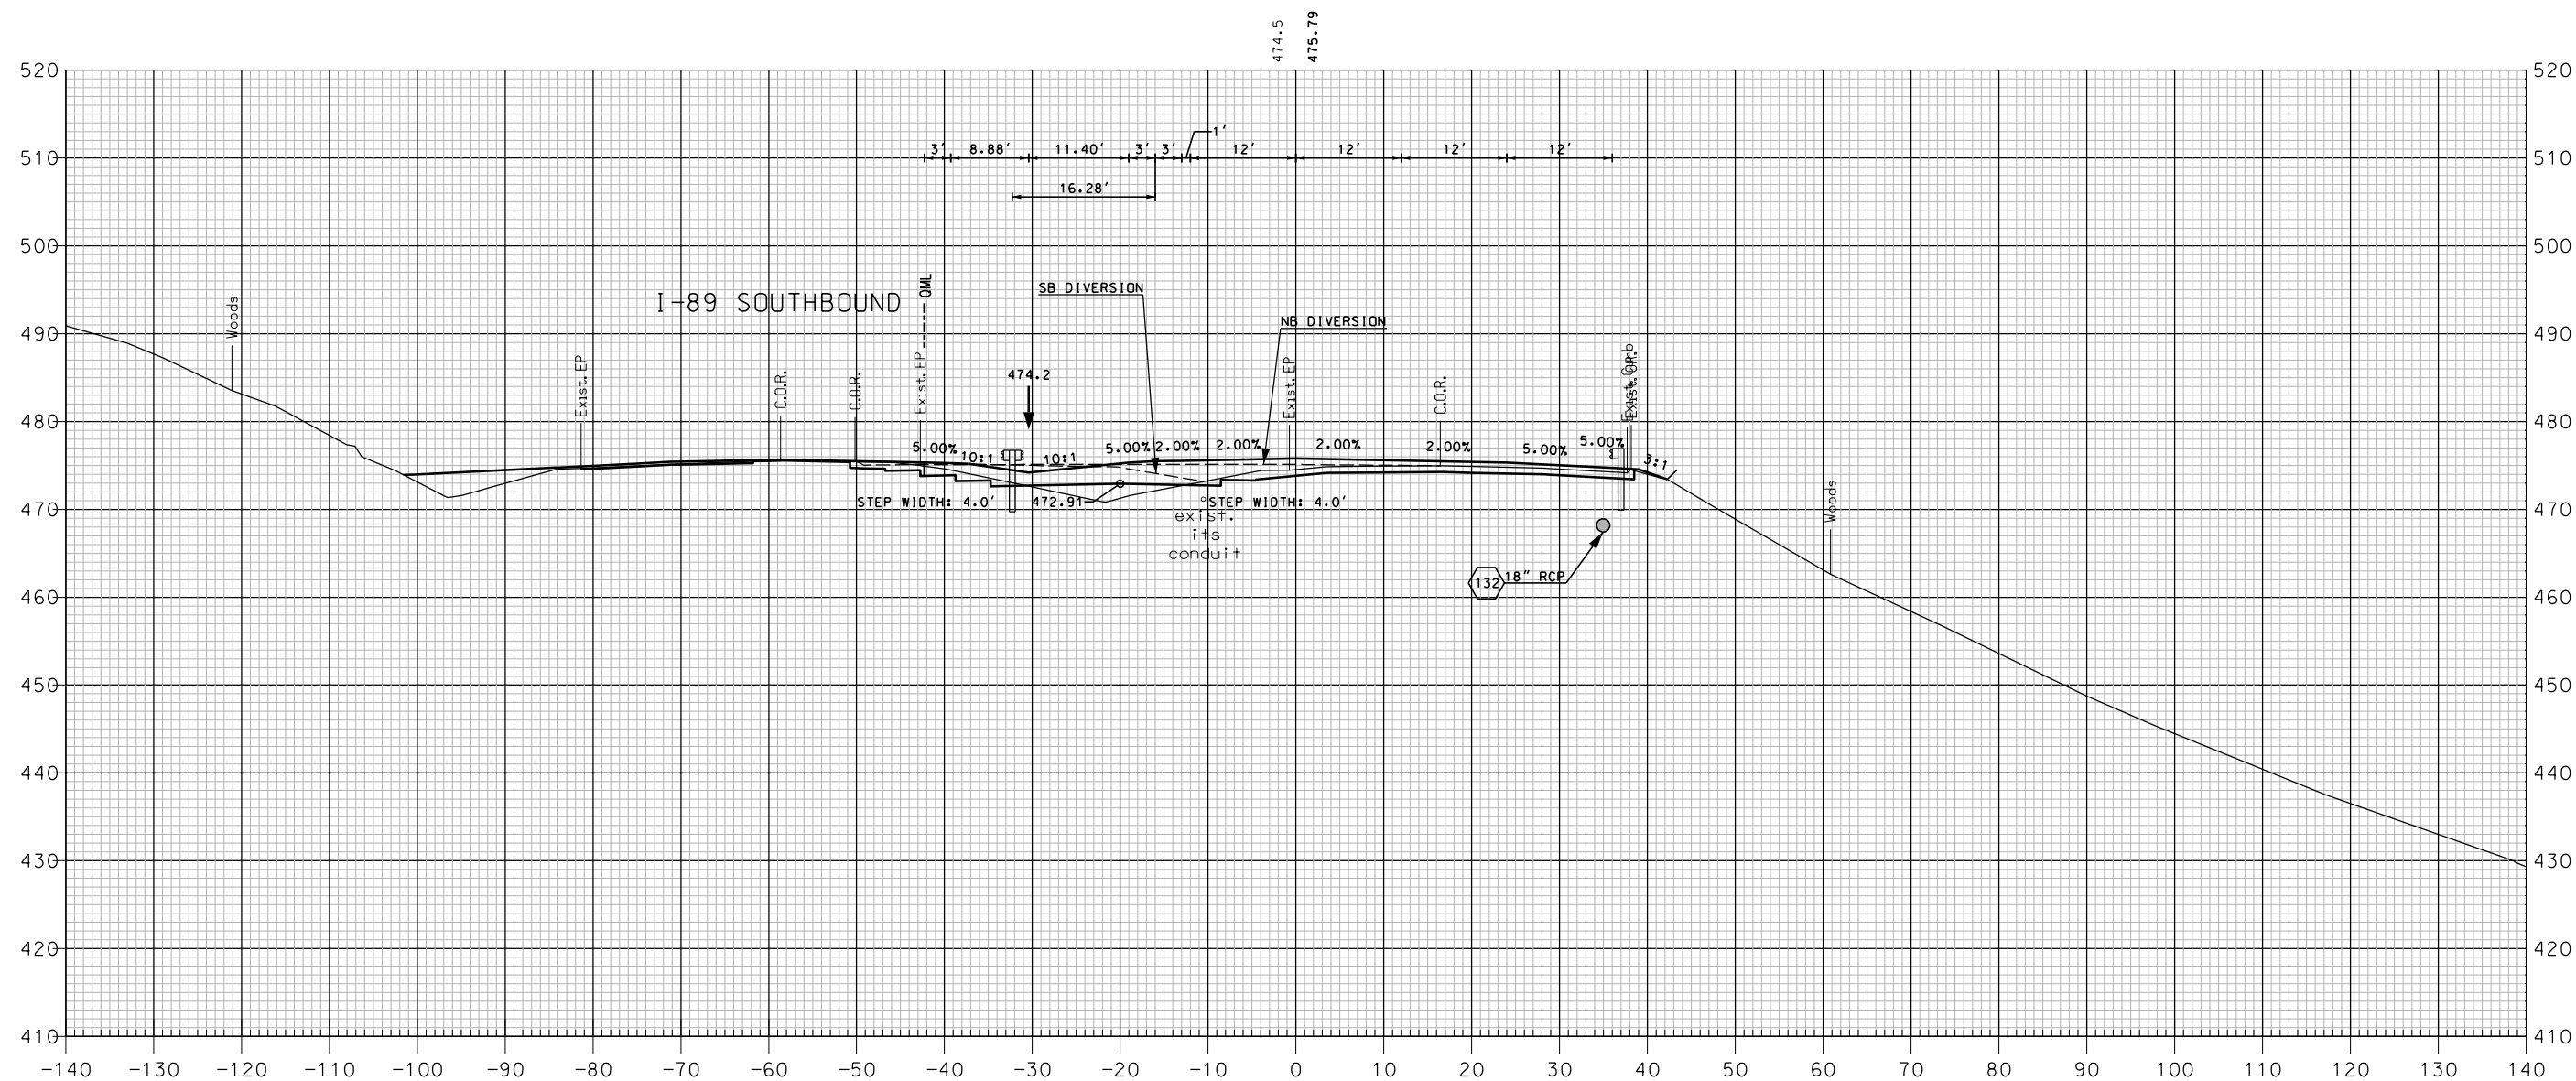


844+50

I-89 NORTHBOUND

SHEET TOTALS			
COMMON EXCAV. _____	79.5 C.Y.	ROCK EXCAV. _____	- C.Y.
FILL _____	36.3 C.Y.	MUCK EXCAV. _____	- C.Y.
DGN	STATE PROJECT NO.	SHEET NO.	TOTAL SHEETS
16148NB VT X-SEC	16148	305	600

SDR PROCESSED	NHDOT	REVISIONS AFTER PROPOSAL			
		NUMBER	DATE	STATION	DESCRIPTION
NEW DESIGN	MJ				
SHEET CHECKED	BRC				
AS BUILT DETAILS					

DATE	04-2015
DATE	04-2016
DATE	02-2018
DATE	

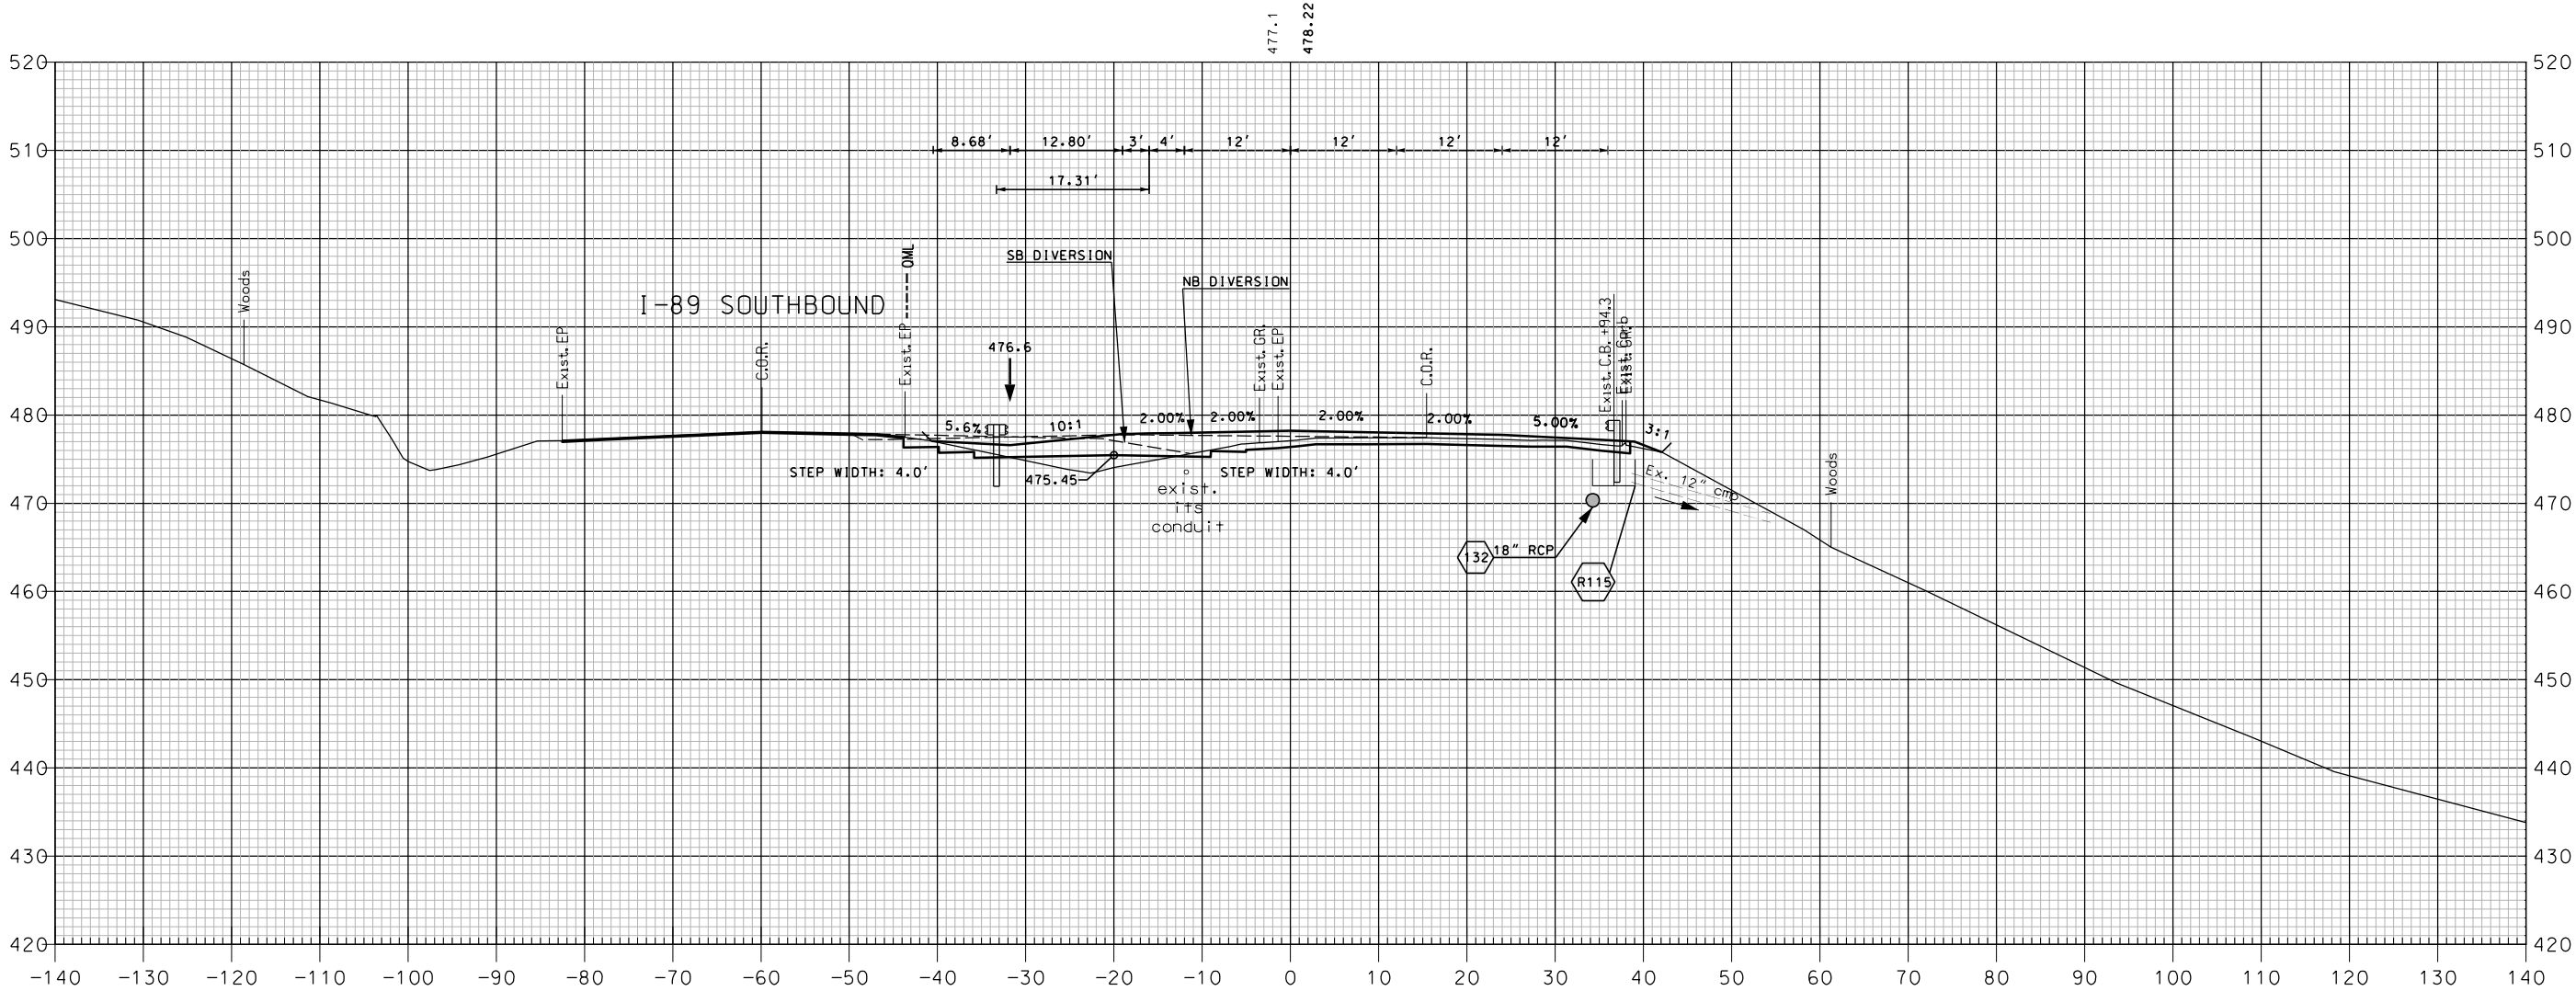


845+00

I-89 NORTHBOUND

SHEET TOTALS			
COMMON EXCAV.	81.3 C.Y.	ROCK EXCAV.	— C.Y.
FILL	37.4 C.Y.	MUCK EXCAV.	— C.Y.
DGN	STATE PROJECT NO.	SHEET NO.	TOTAL SHEETS
16148NB VT X-SEC	16148	306	600

SDR PROCESSED	NHDOT	REVISIONS AFTER PROPOSAL			
		STATION		DESCRIPTION	
		NUMBER	DATE	STATION	DESCRIPTION
NEW DESIGN	MJ				
SHEET CHECKED	BRC				
AS BUILT DETAILS					

DATE	04-2015
DATE	04-2016
DATE	02-2018
DATE	

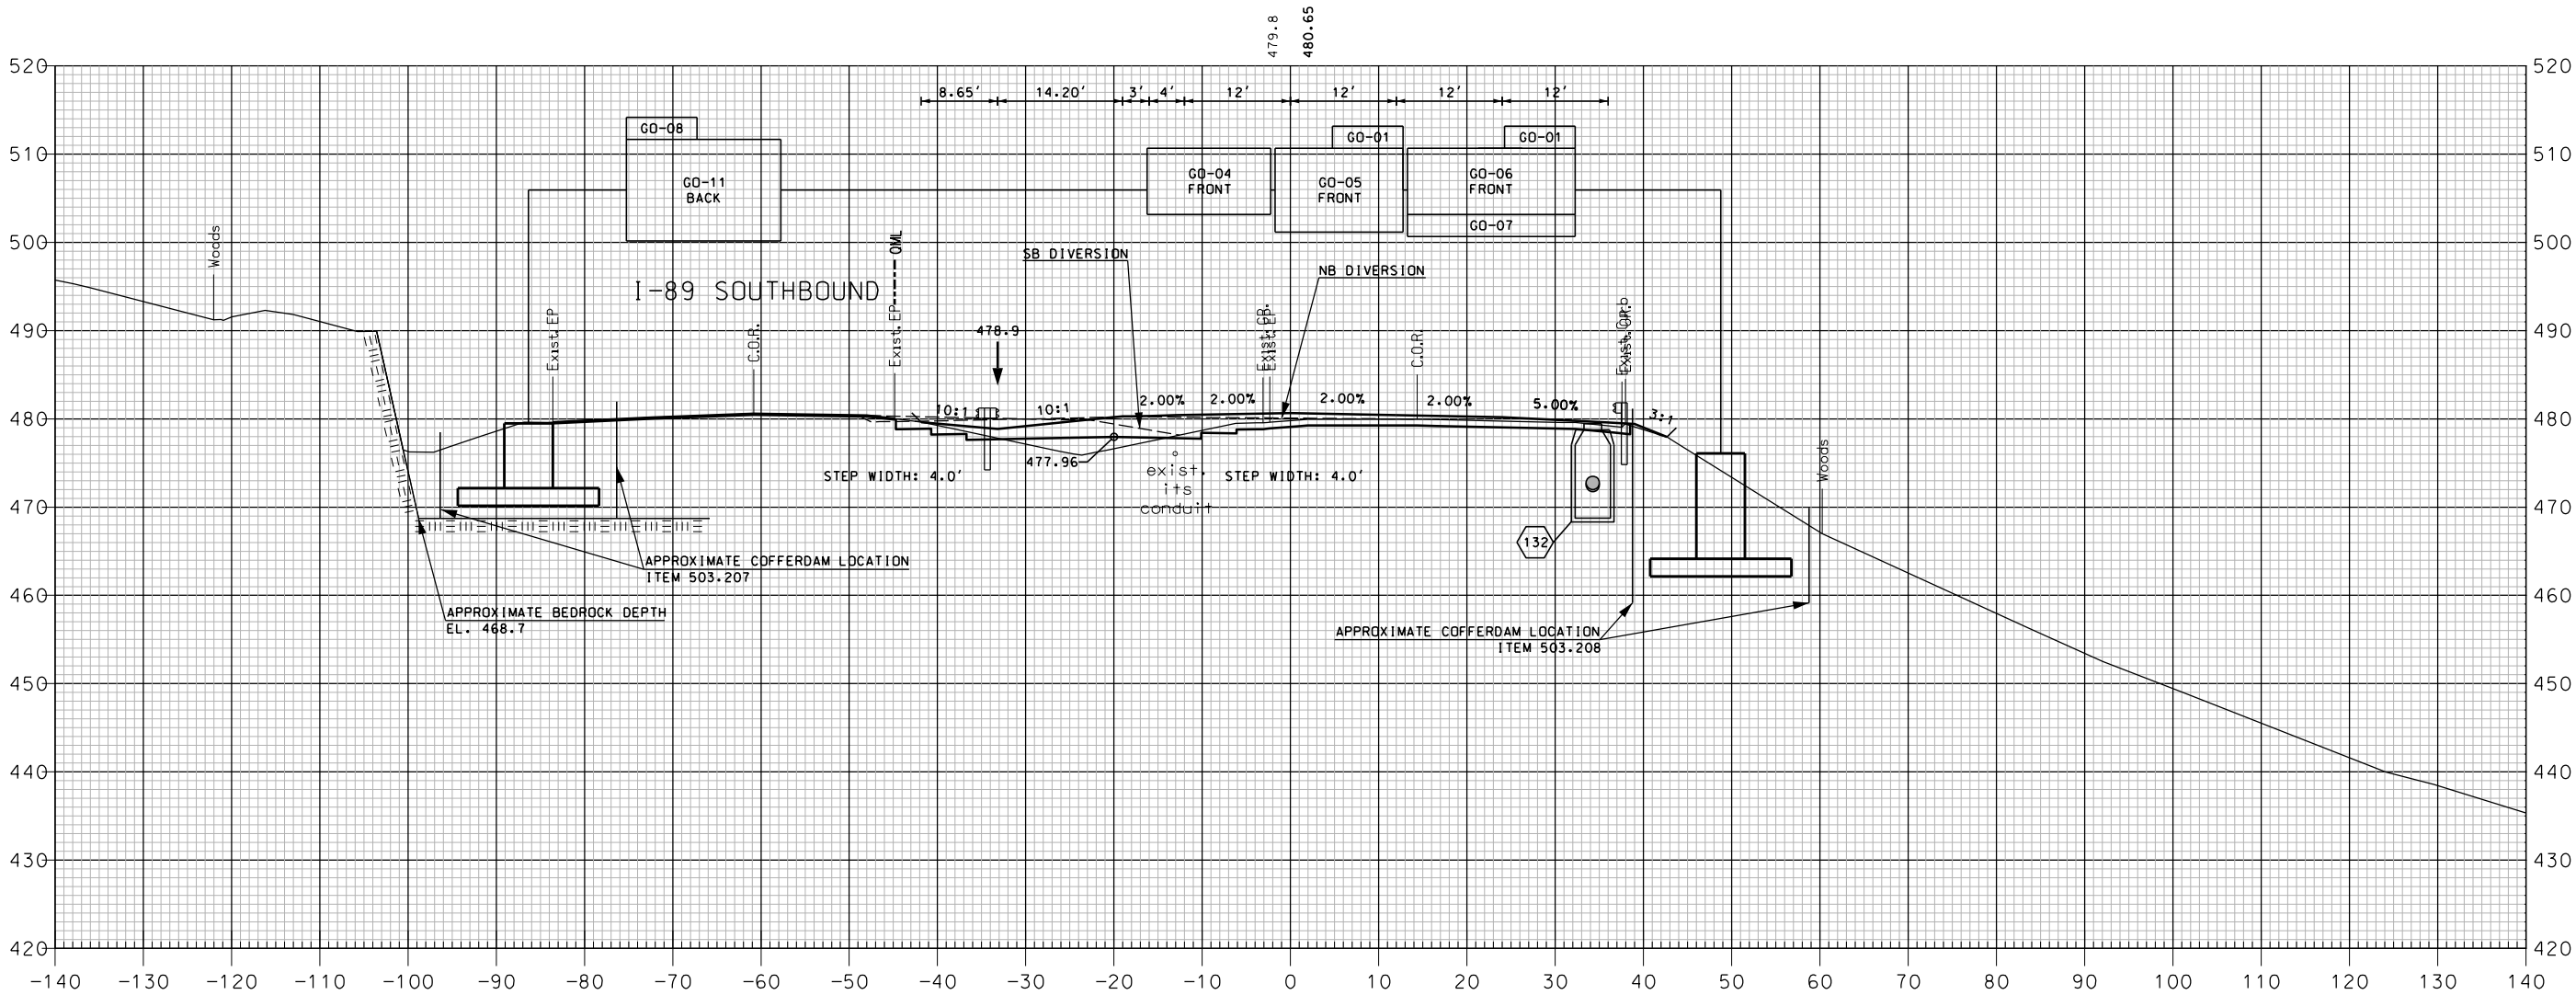

NOTE:
1. COBBLES AND BOULDERS WERE ENCOUNTERED IN TEST BORINGS WHICH MAY MAKE SHEETING DIFFICULT TO DRIVE.


845+50

I-89 NORTHBOUND

SHEET TOTALS			
COMMON EXCAV.	65.0 C.Y.	ROCK EXCAV.	- C.Y.
FILL	34.5 C.Y.	MUCK EXCAV.	- C.Y.
DGN	STATE PROJECT NO.	SHEET NO.	TOTAL SHEETS
16148NB VT X-SEC	16148	307	600

REVISIONS AFTER PROPOSAL			
NUMBER	DATE	STATION	DESCRIPTION

SDR PROCESSED	NHDDT	DATE	04-2015
NEW DESIGN	MJ	DATE	04-2016
SHEET CHECKED	BRC	DATE	02-2018
AS BUILT DETAILS		DATE	

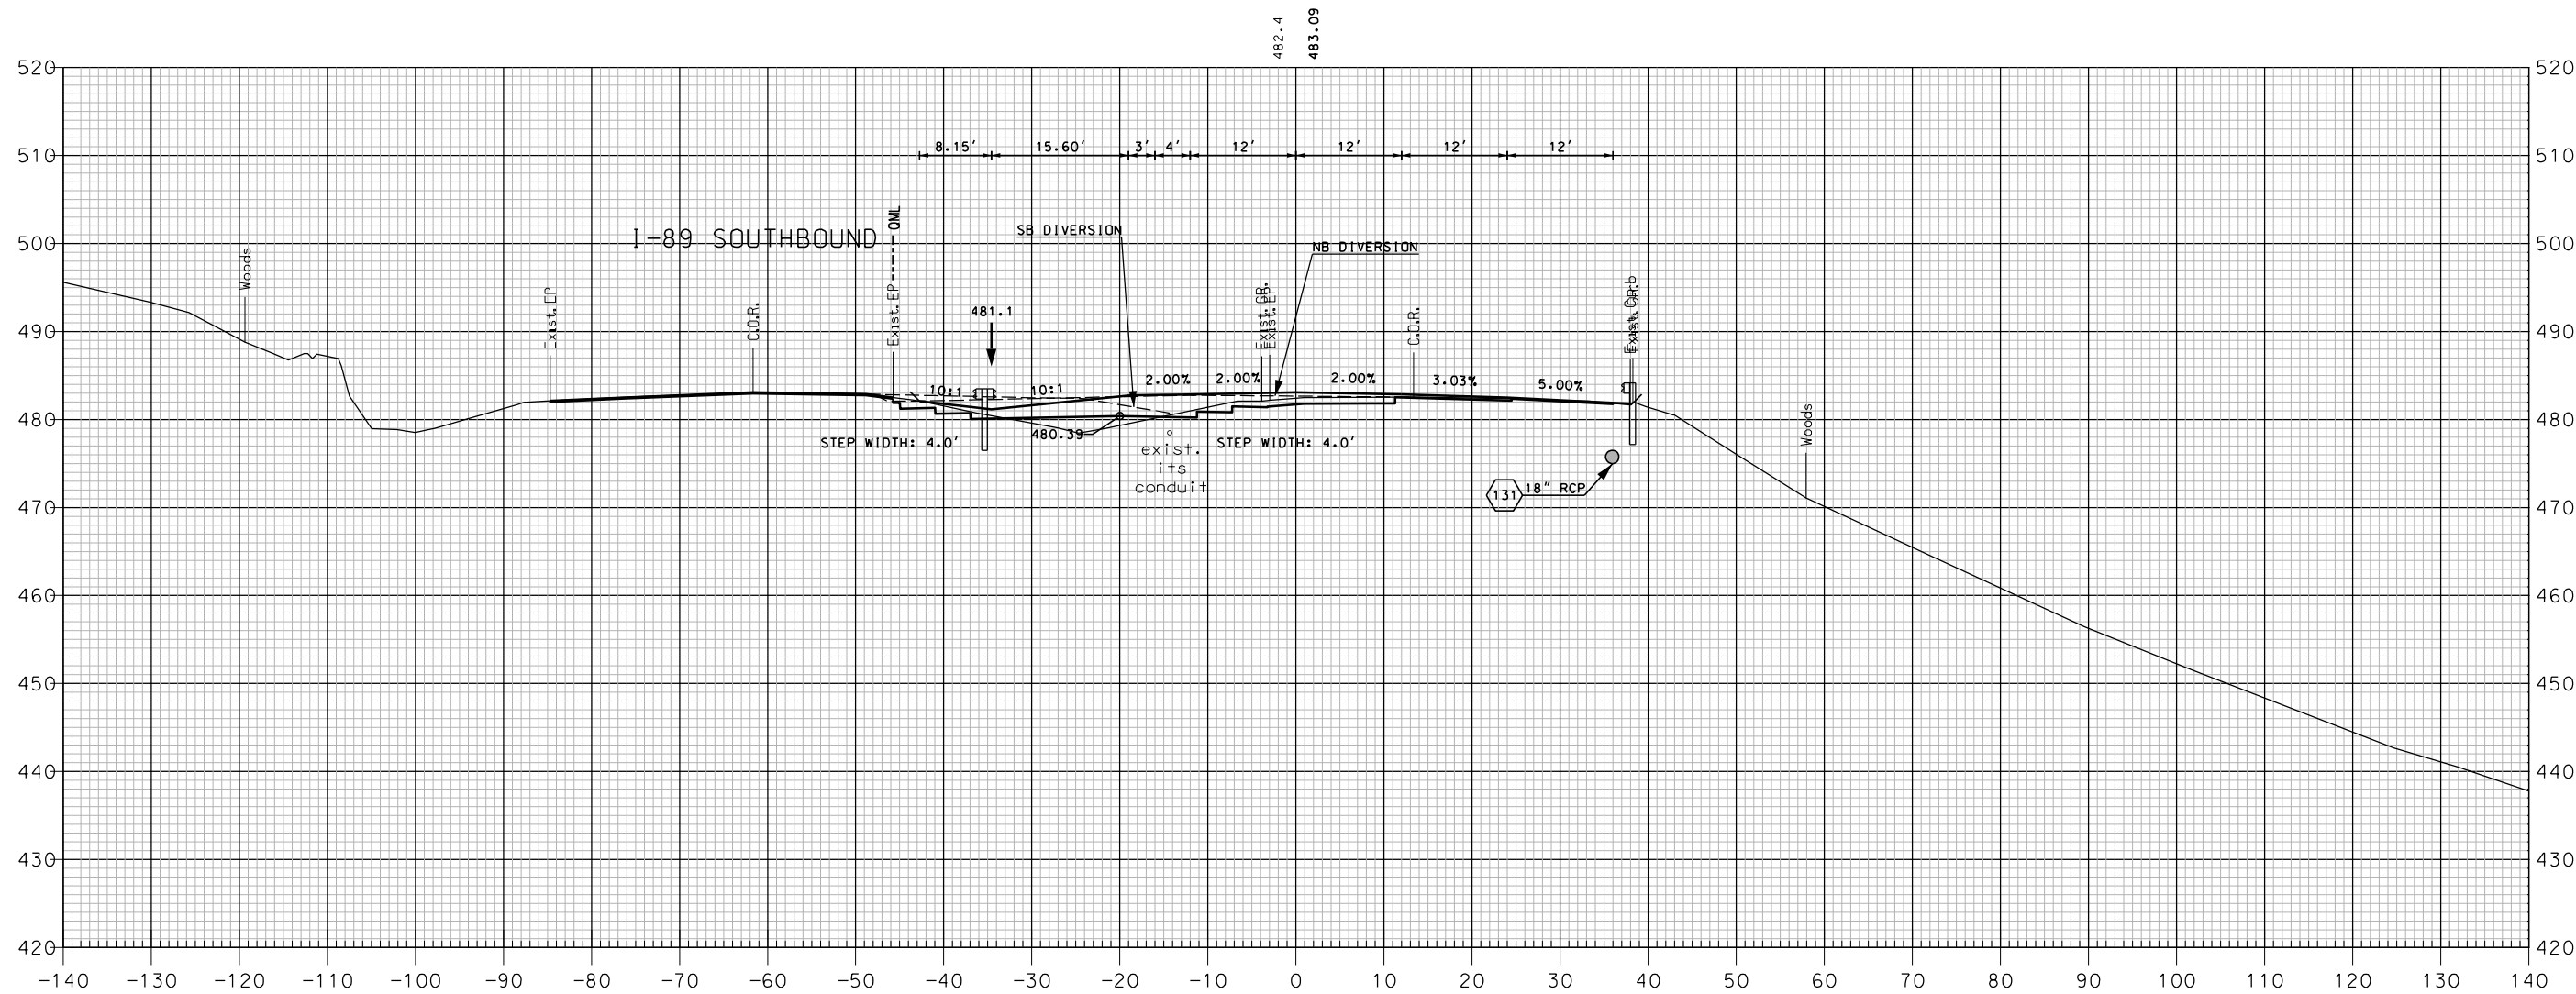


846+00

I-89 NORTHBOUND

SHEET TOTALS			
COMMON EXCAV.	70.9 C.Y.	ROCK EXCAV.	- C.Y.
FILL	30.4 C.Y.	MUCK EXCAV.	- C.Y.
DGN	STATE PROJECT NO.	SHEET NO.	TOTAL SHEETS
16148NB VT X-SEC	16148	308	600

REVISIONS AFTER PROPOSAL			
NUMBER	DATE	STATION	DESCRIPTION

SDR PROCESSED	NHDDT	DATE	04-2015
NEW DESIGN	MJ	DATE	04-2016
SHEET CHECKED	BRC	DATE	02-2018
AS BUILT DETAILS		DATE	

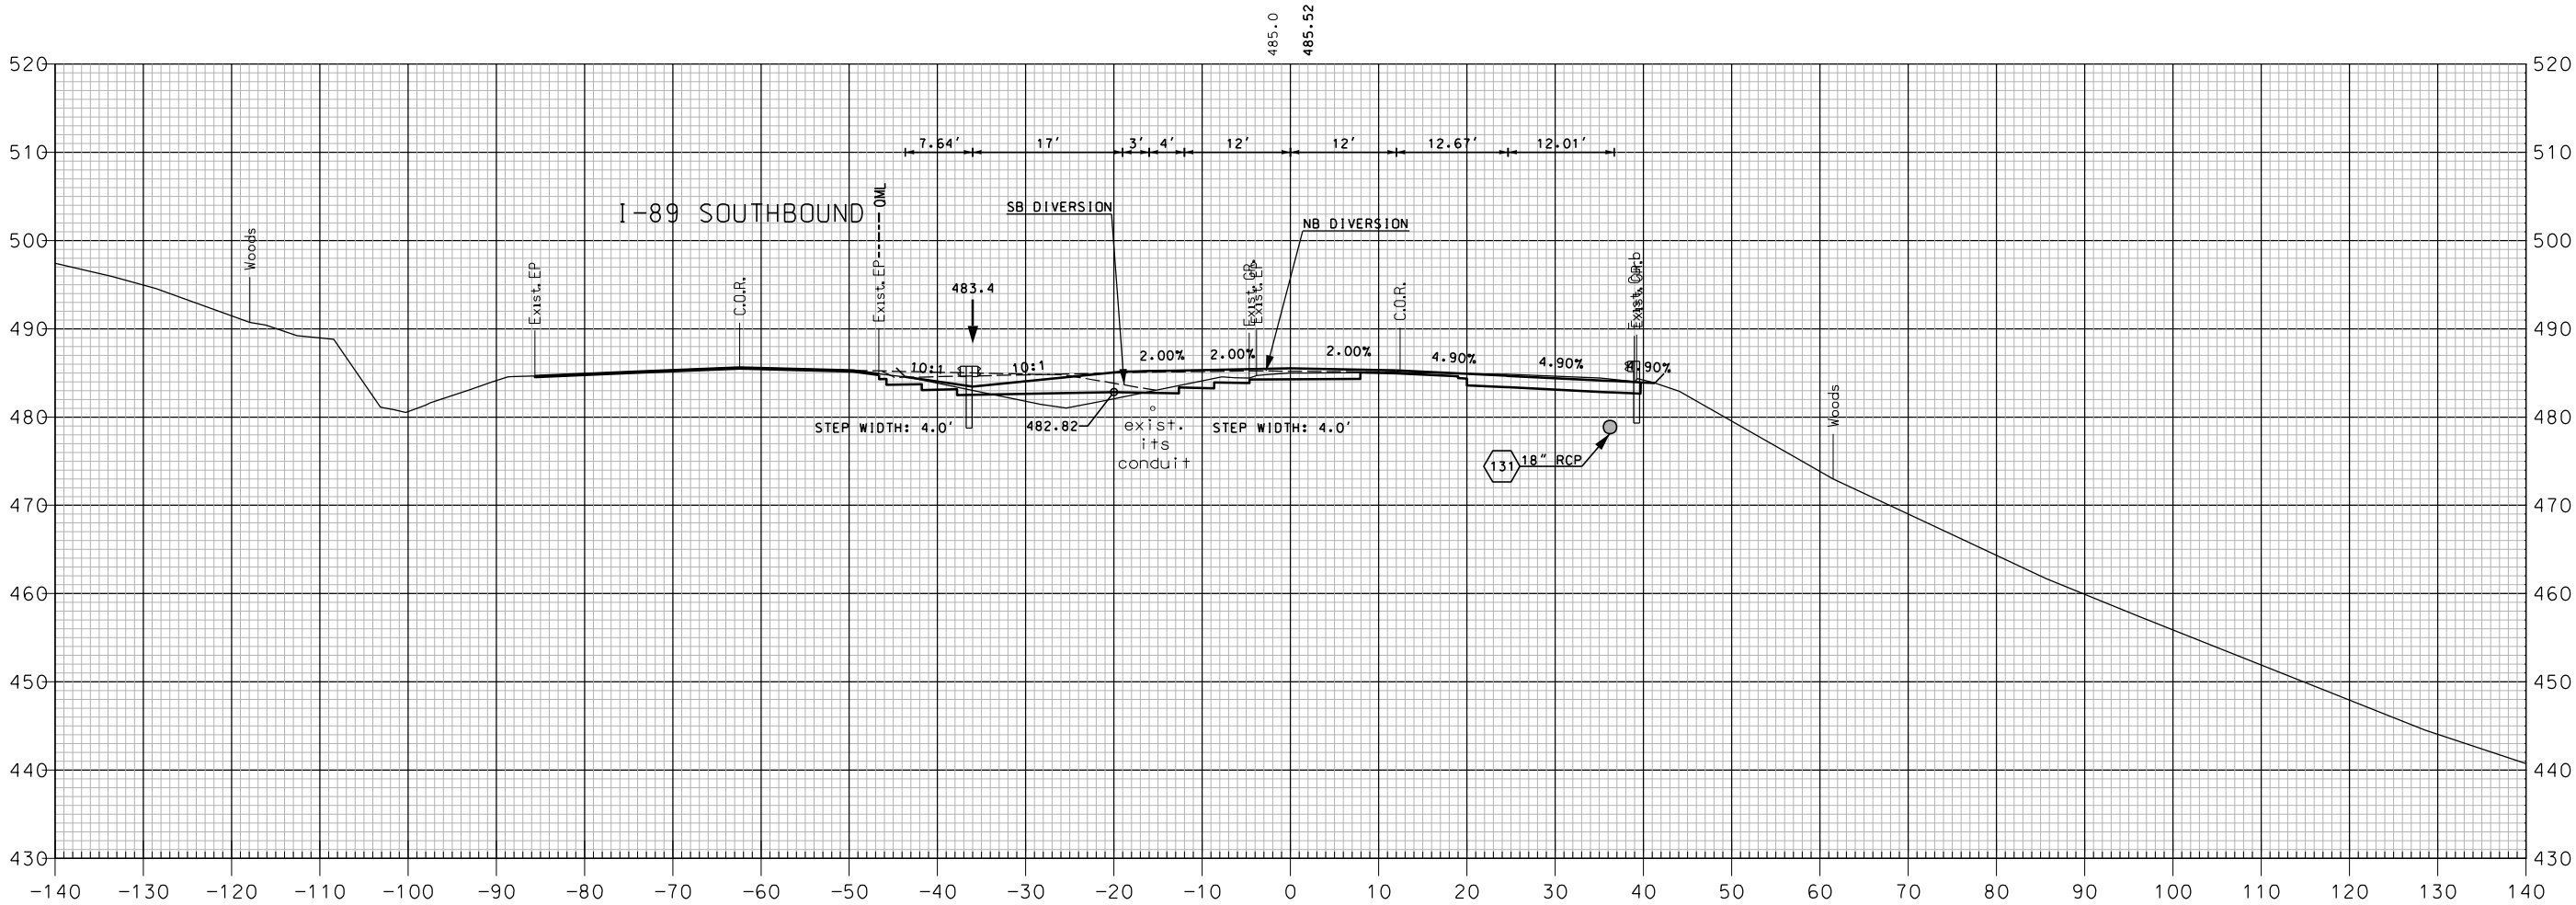


846+50

I-89 NORTHBOUND

SHEET TOTALS			
COMMON EXCAV.	99.7 C.Y.	ROCK EXCAV.	— C.Y.
FILL	27.7 C.Y.	MUCK EXCAV.	— C.Y.
DGN	STATE PROJECT NO.	SHEET NO.	TOTAL SHEETS
16148NB VT X-SEC	16148	309	600

REVISIONS AFTER PROPOSAL			
NUMBER	DATE	STATION	DESCRIPTION

SDR PROCESSED	NHDDT	DATE	04-2015
NEW DESIGN	MJ	DATE	04-2016
SHEET CHECKED	BRC	DATE	02-2018
AS BUILT DETAILS		DATE	

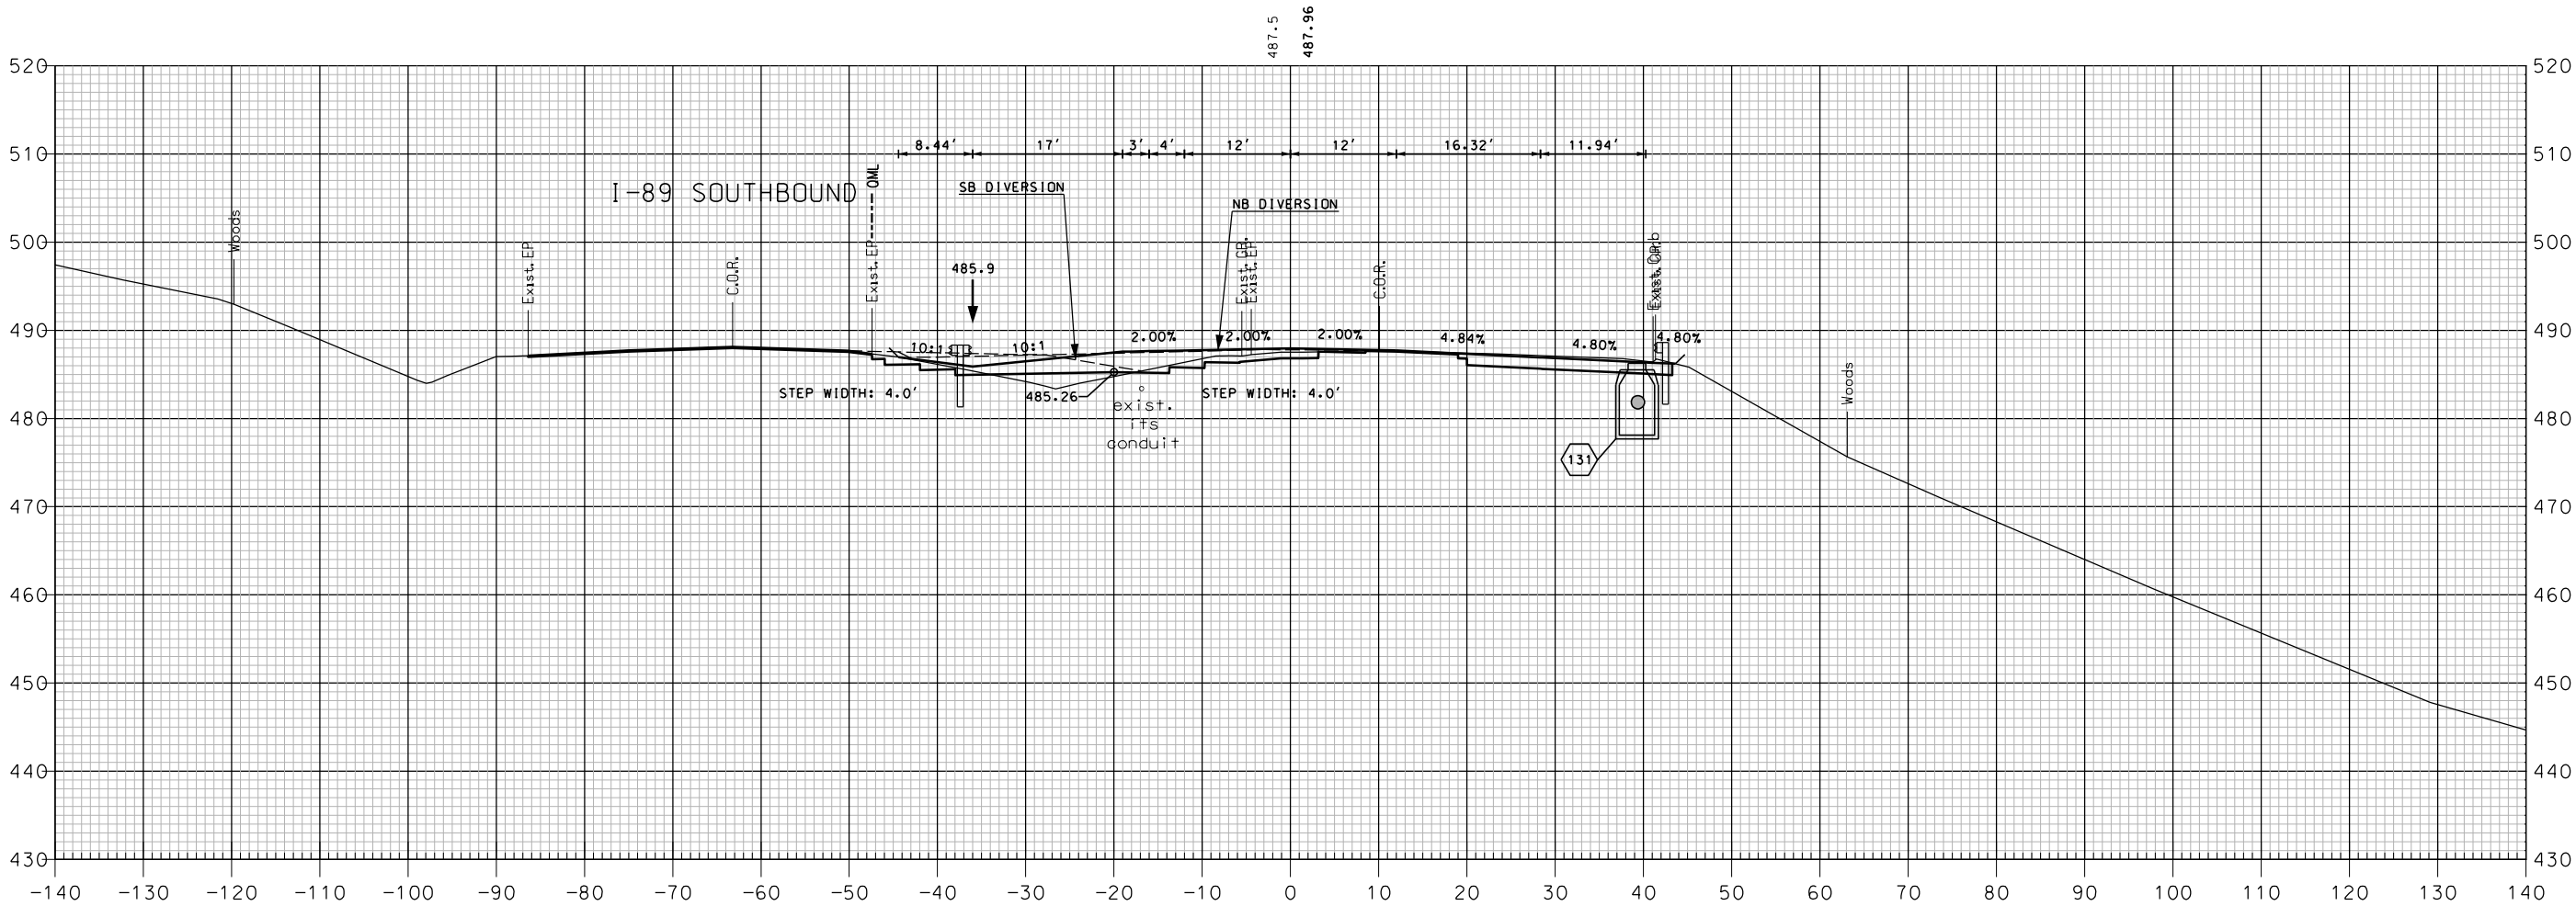


847+00

I-89 NORTHBOUND

SHEET TOTALS			
COMMON EXCAV.	103.5 C.Y.	ROCK EXCAV.	- C.Y.
FILL	27.2 C.Y.	MUCK EXCAV.	- C.Y.
DGN	STATE PROJECT NO.	SHEET NO.	TOTAL SHEETS
16148NB VT X-SEC	16148	310	600


REVISIONS AFTER PROPOSAL			
NUMBER	DATE	STATION	DESCRIPTION

SDR PROCESSED	NHDDT	DATE	04-2015
NEW DESIGN	MJ	DATE	04-2016
SHEET CHECKED	BRC	DATE	02-2018
AS BUILT DETAILS		DATE	

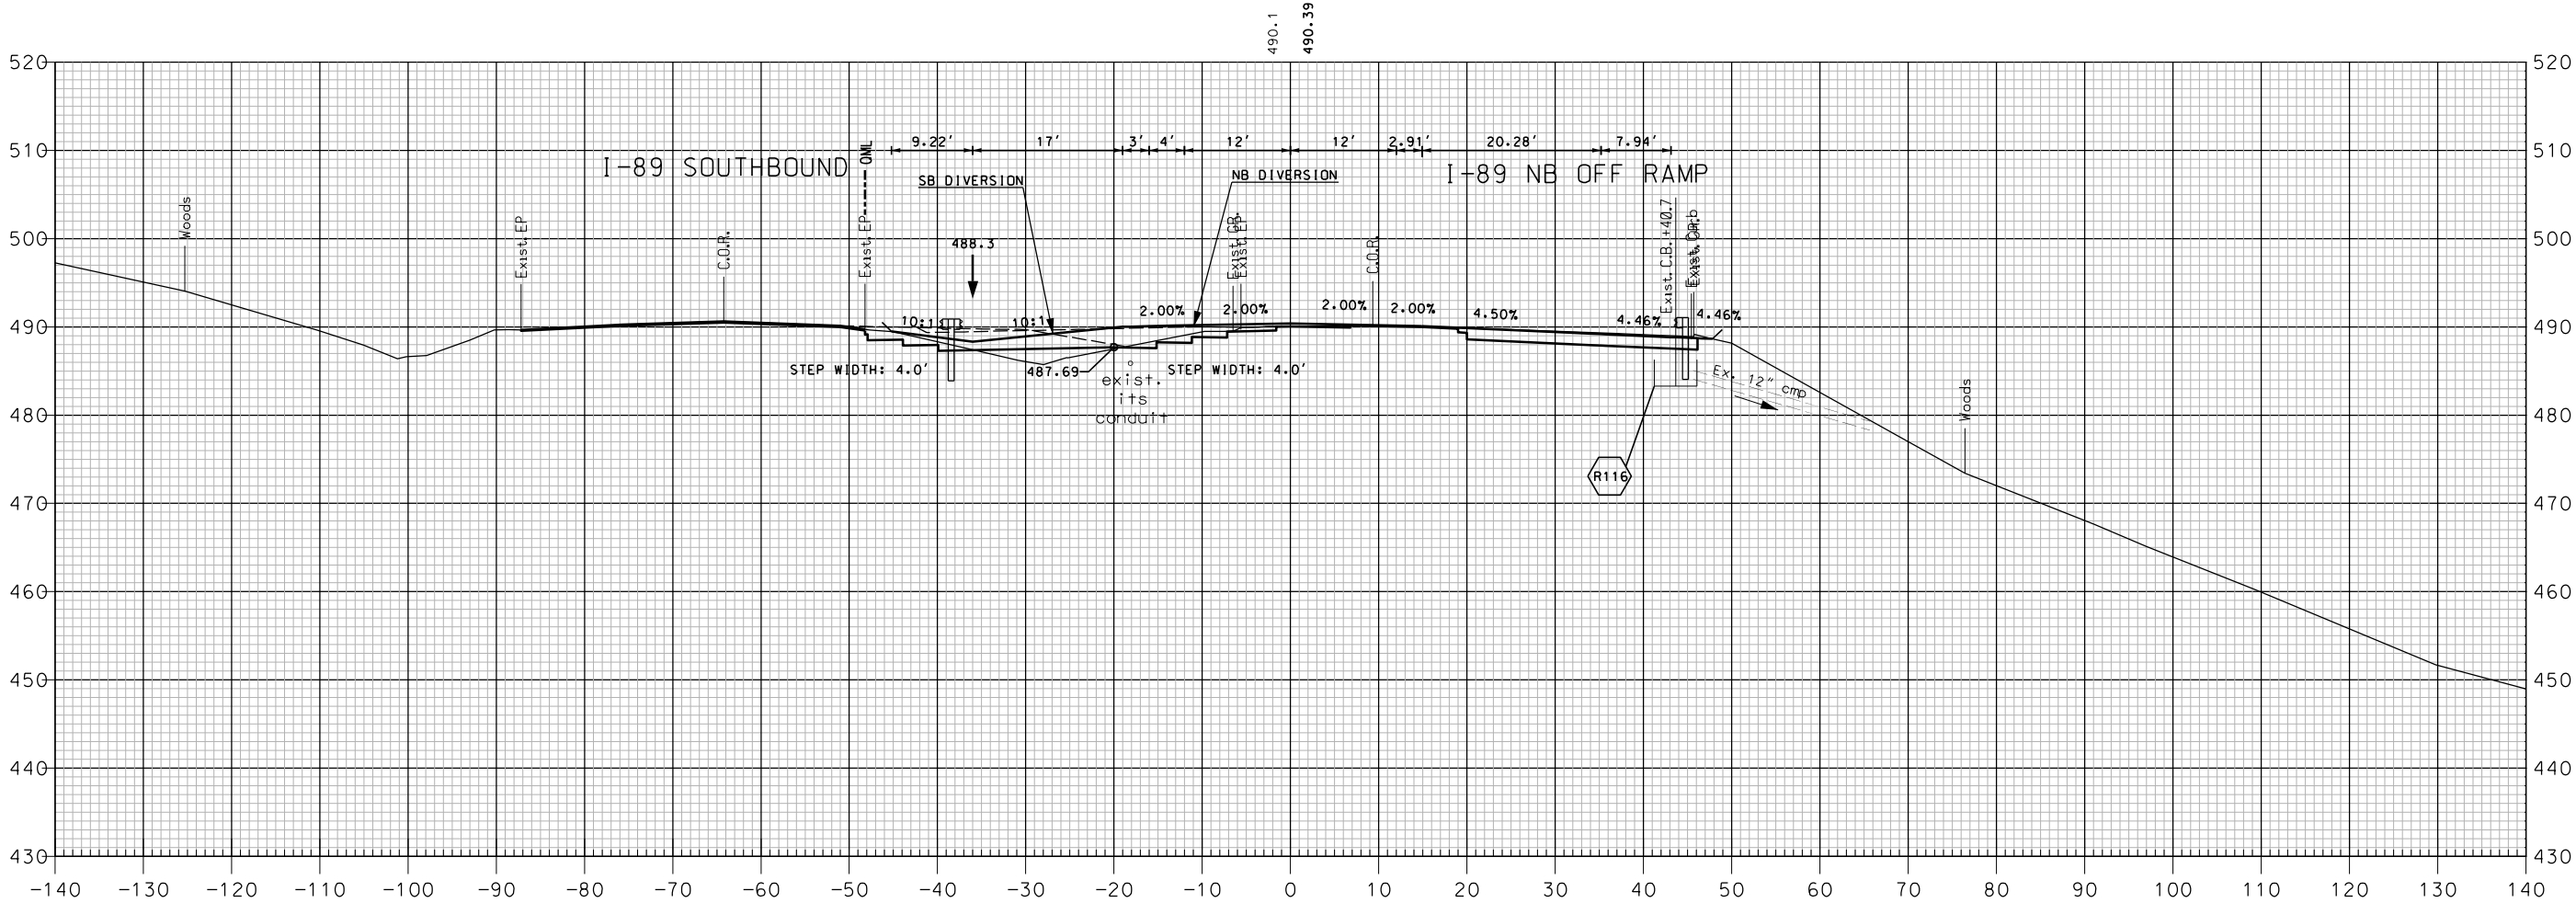

SHEET TOTALS			
COMMON EXCAV.	69.5 C.Y.	ROCK EXCAV.	- C.Y.
FILL	26.2 C.Y.	MUCK EXCAV.	- C.Y.
DGN	STATE PROJECT NO.	SHEET NO.	TOTAL SHEETS
16148NB VT X-SEC	16148	311	600

SDR PROCESSED	NHDOT	REVISIONS AFTER PROPOSAL			
		NUMBER	DATE	STATION	DESCRIPTION
NEW DESIGN	MJ		04-2016		
SHEET CHECKED	BRC		02-2018		
AS BUILT DETAILS					

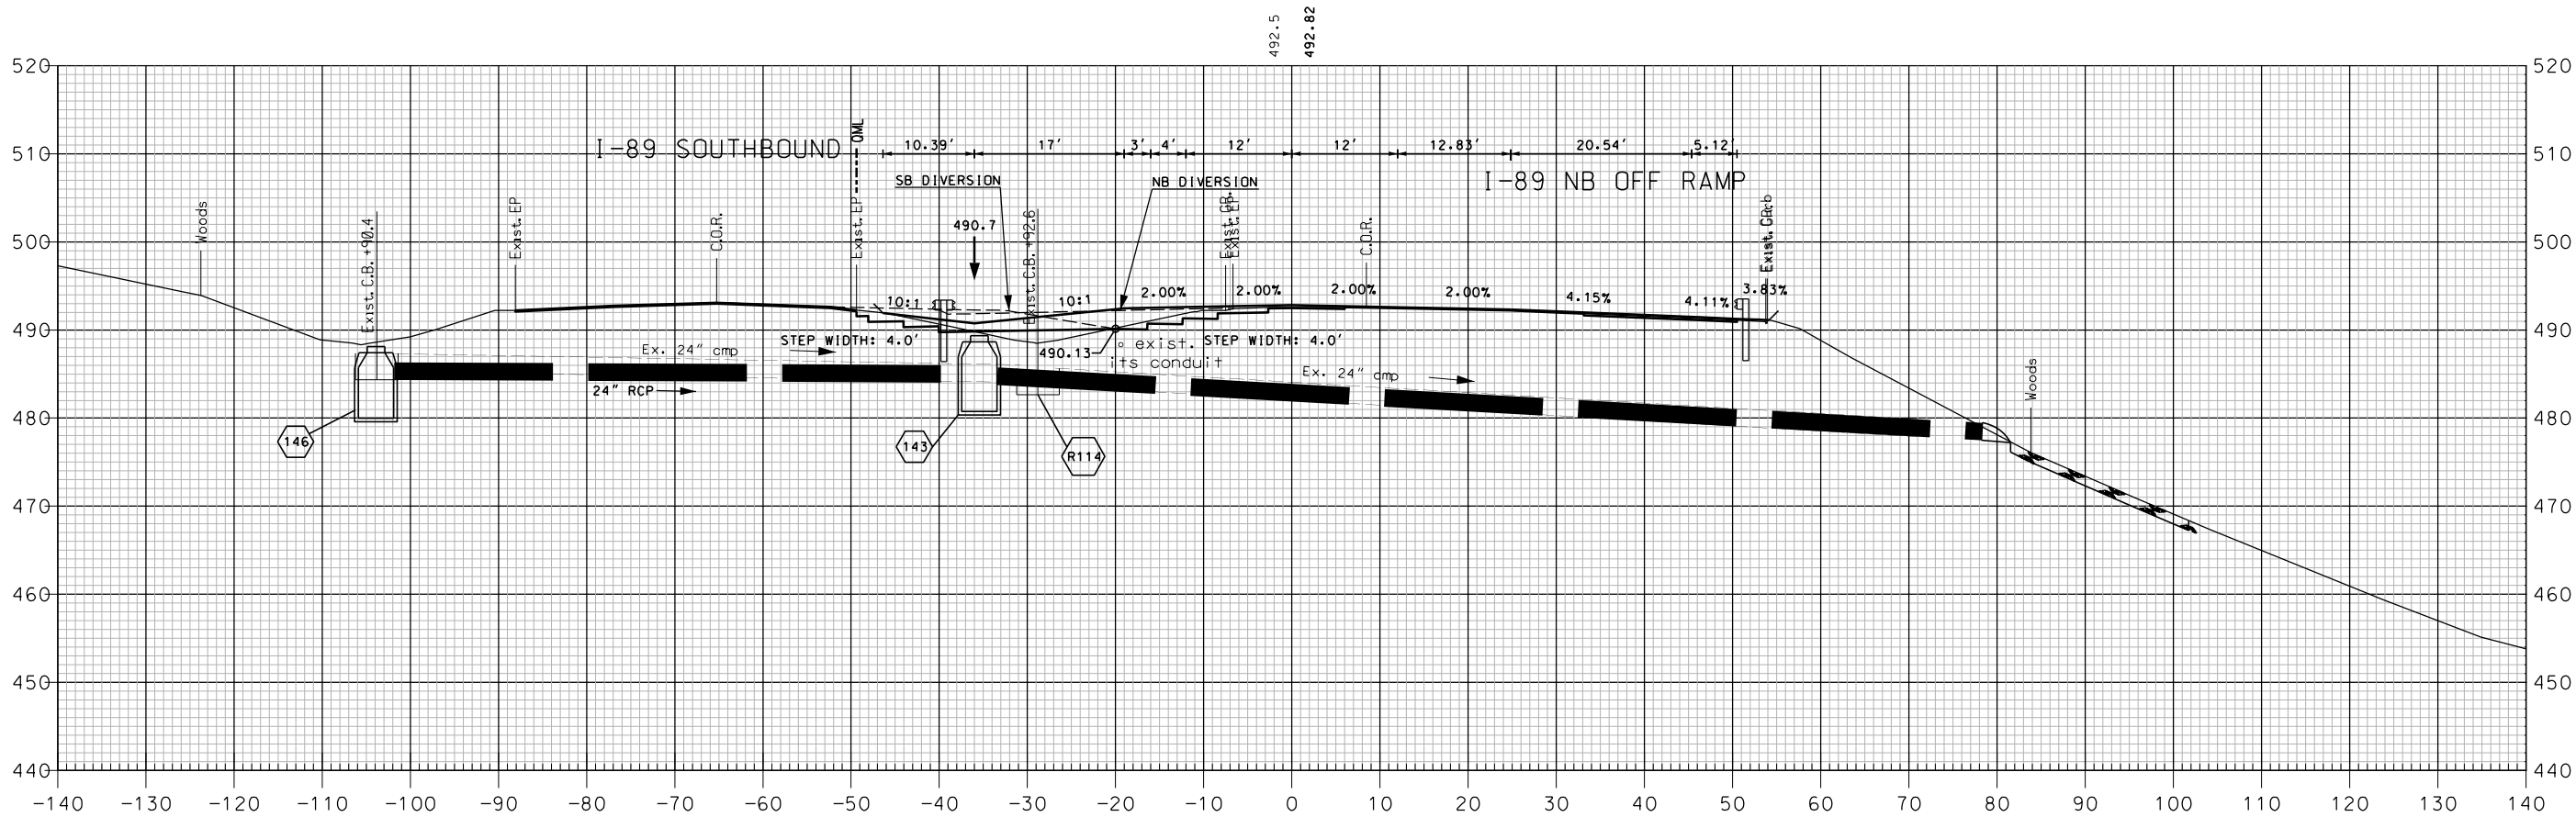



848+00

I-89 NORTHBOUND

SHEET TOTALS			
COMMON EXCAV.	24.3 C.Y.	ROCK EXCAV.	- C.Y.
FILL	15.6 C.Y.	MUCK EXCAV.	- C.Y.
DGN	STATE PROJECT NO.	SHEET NO.	TOTAL SHEETS
16148NB VT X-SEC	16148	312	600

REVISIONS AFTER PROPOSAL			
NUMBER	DATE	STATION	DESCRIPTION

SDR PROCESSED	NHDDT	DATE	04-2015
NEW DESIGN	MJ	DATE	04-2016
SHEET CHECKED	BRC	DATE	02-2018
AS BUILT DETAILS		DATE	

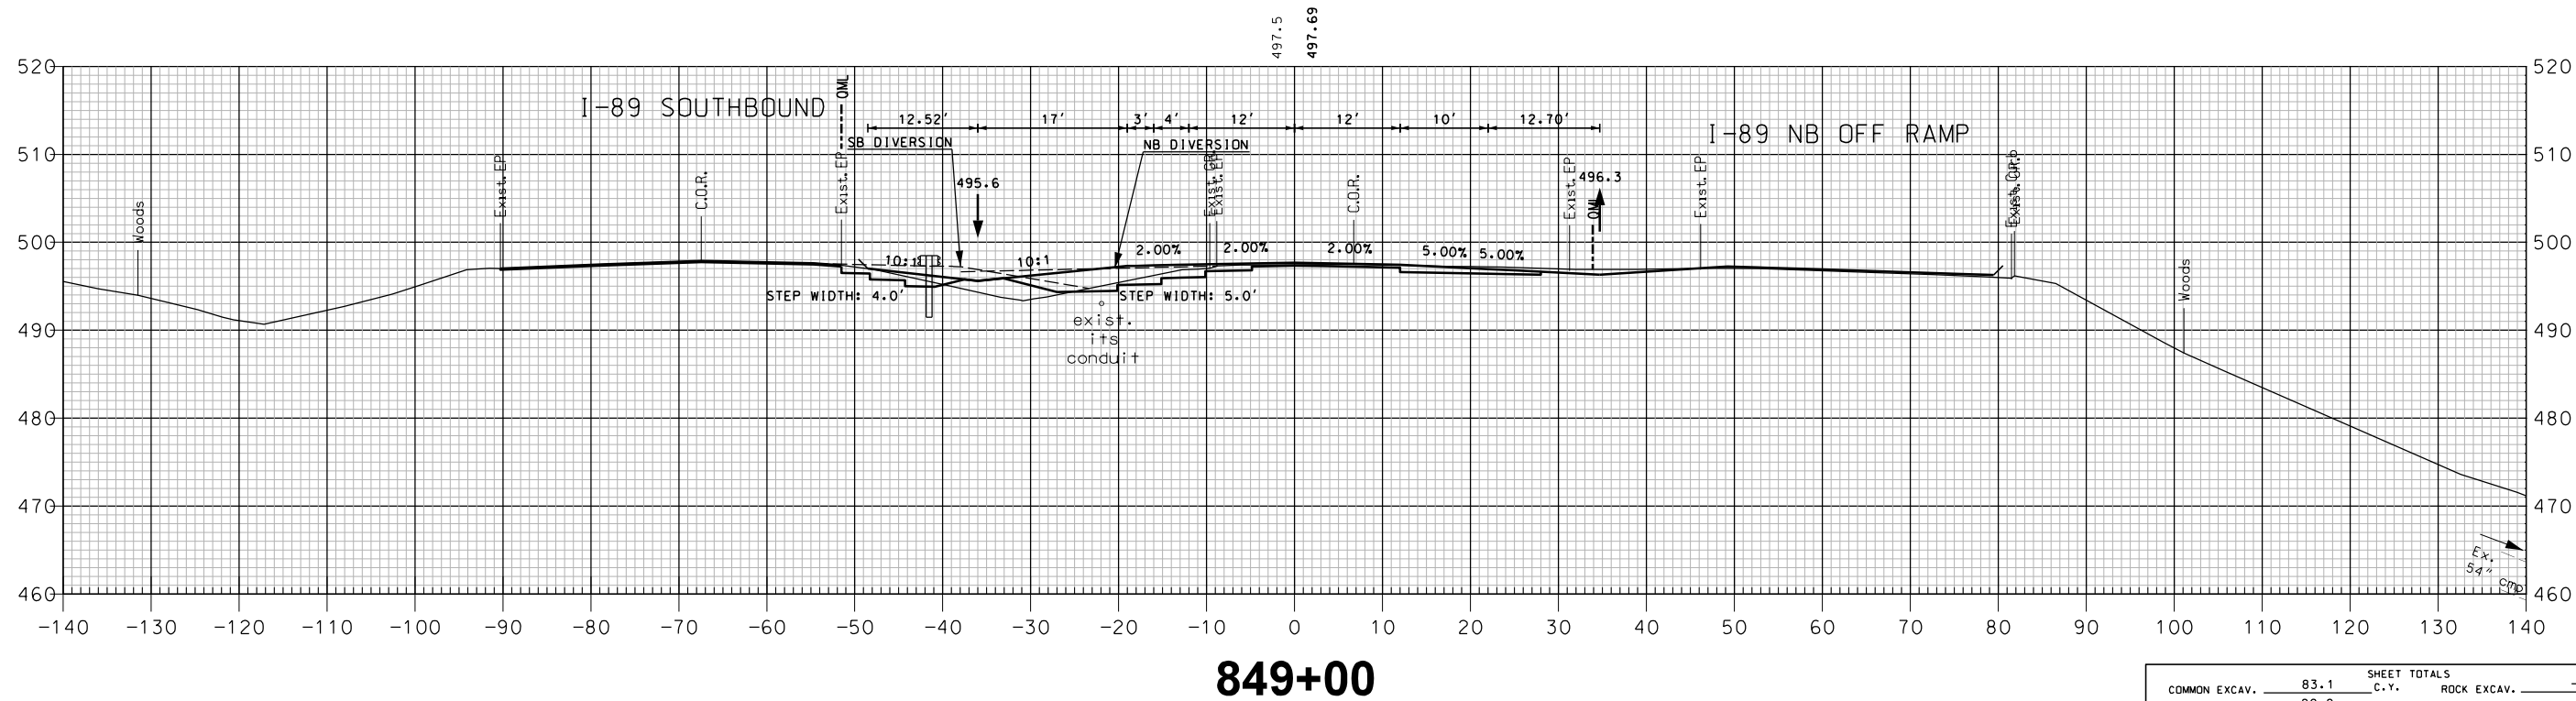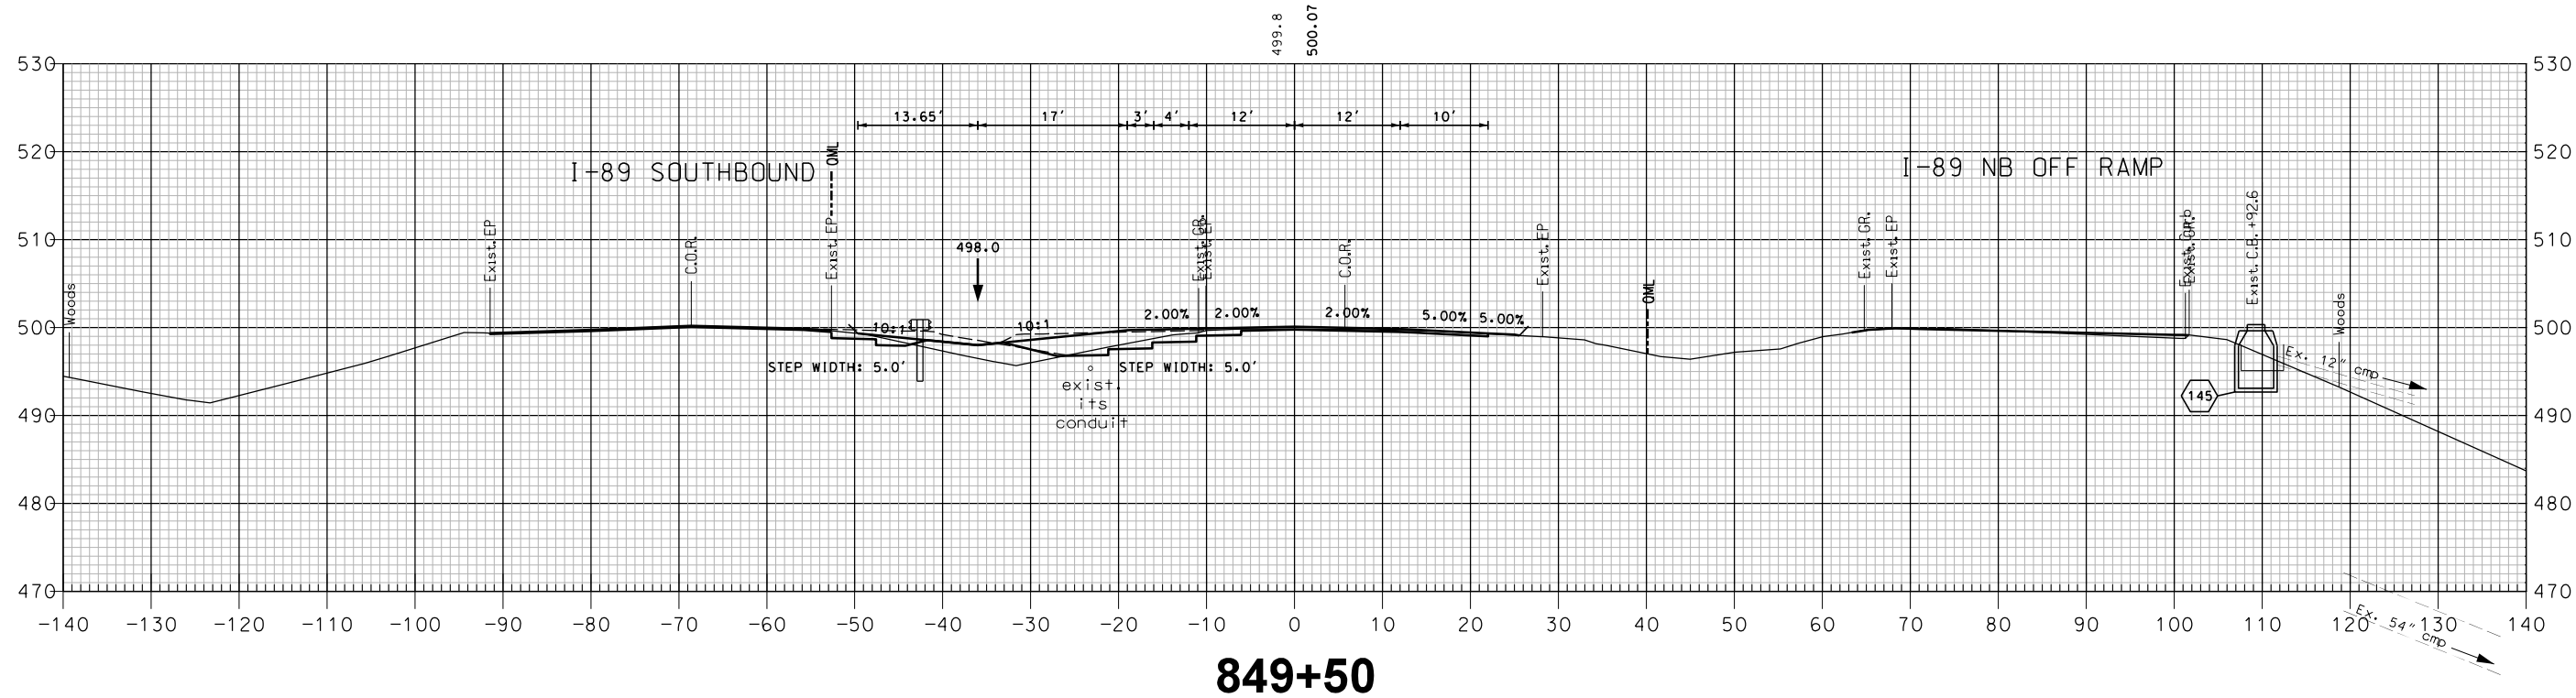


I-89 NORTHBOUND


SHEET TOTALS			
COMMON EXCAV.	83.1 C.Y.	ROCK EXCAV.	— C.Y.
FILL	80.8 C.Y.	MUCK EXCAV.	— C.Y.
DGN	STATE PROJECT NO.	SHEET NO.	TOTAL SHEETS
16148NB VT X-SEC	16148	314	600

REVISIONS AFTER PROPOSAL			
NUMBER	DATE	STATION	DESCRIPTION

SDR PROCESSED	NHDDT	DATE	04-2015
NEW DESIGN	MJ	DATE	04-2016
SHEET CHECKED	BRC	DATE	02-2018
AS BUILT DETAILS		DATE	

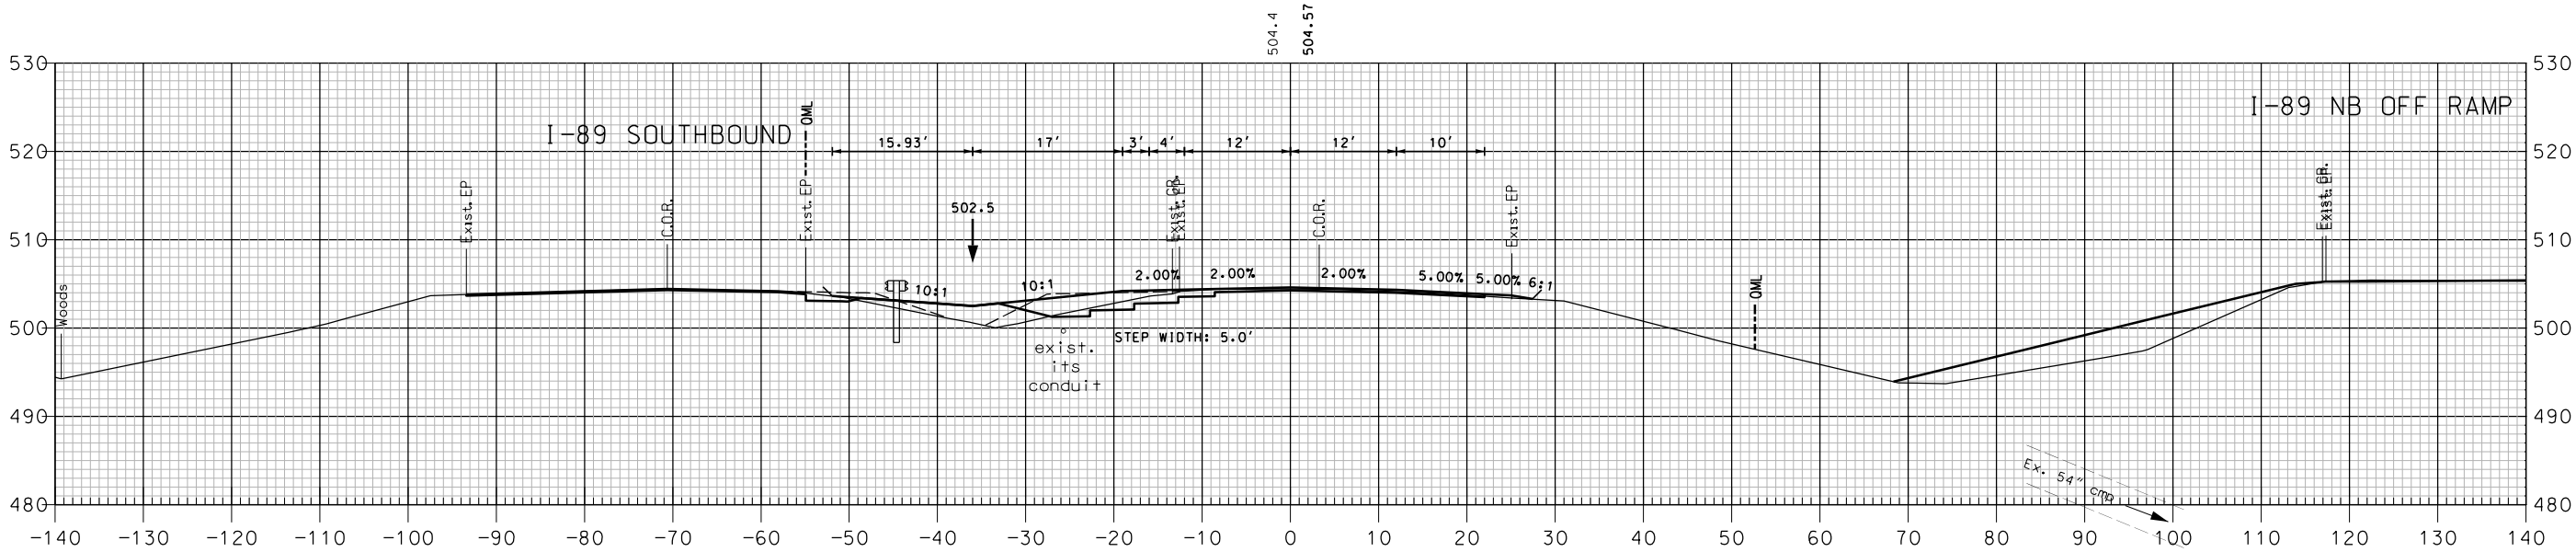

850+50

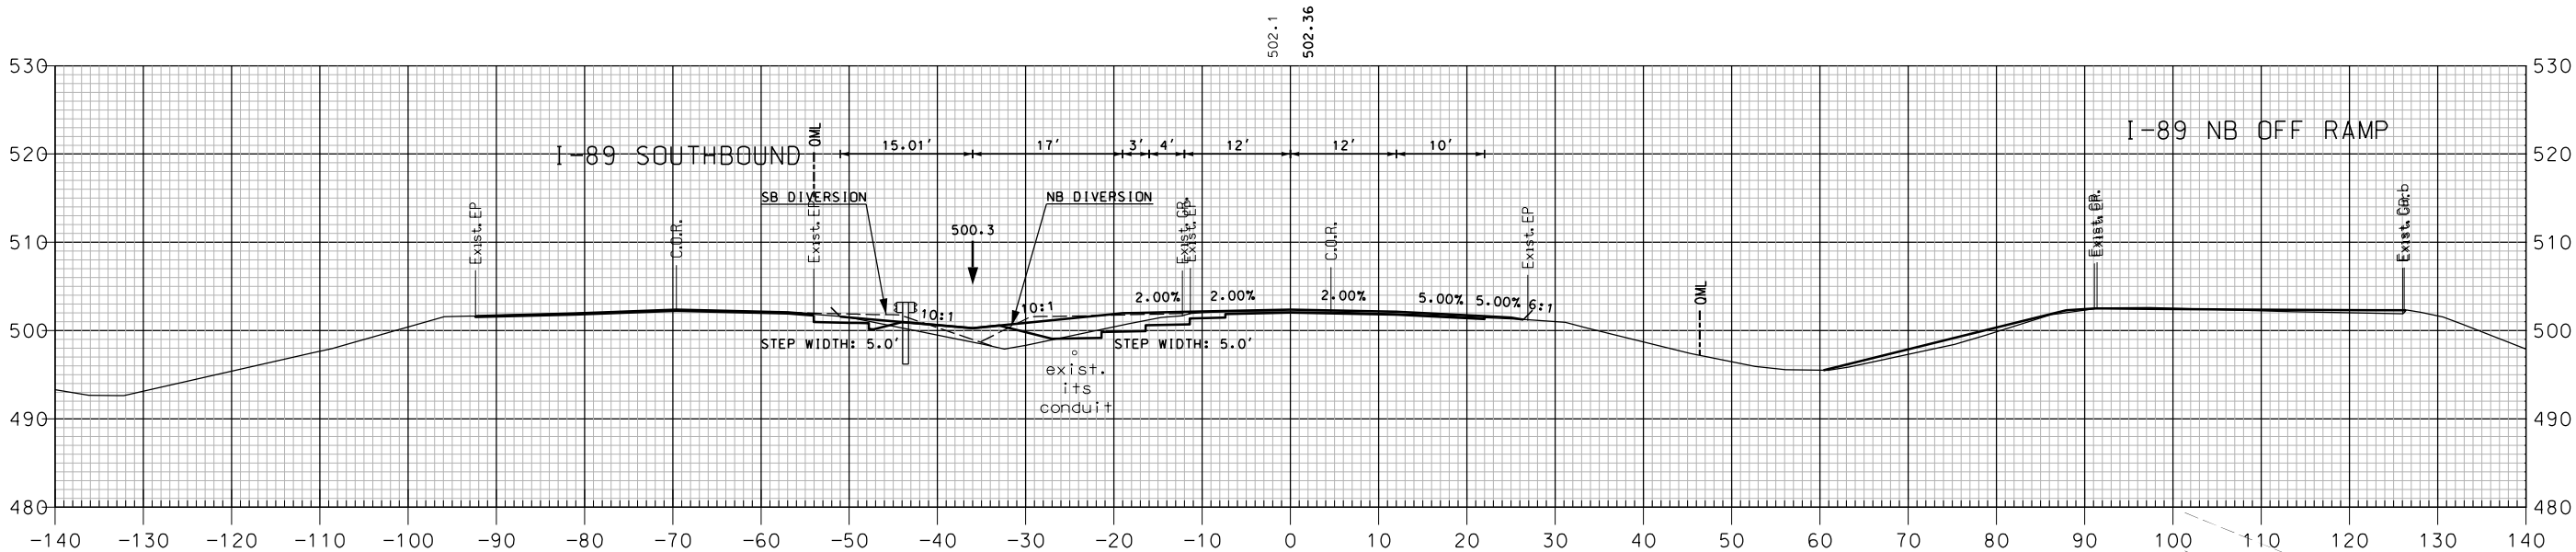


850+00

I-89 NORTHBOUND


SHEET TOTALS			
COMMON EXCAV.	60.4	C.Y.	ROCK EXCAV.
FILL	103.3	C.Y.	MUCK EXCAV.
DGN	STATE PROJECT NO.	SHEET NO.	TOTAL SHEETS
16148NB VT X-SEC	16148	315	600

REVISIONS AFTER PROPOSAL			
NUMBER	DATE	STATION	DESCRIPTION

SDR PROCESSED	NHDDT	DATE	04-2015
NEW DESIGN	MJ	DATE	04-2016
SHEET CHECKED	BRC	DATE	02-2018
AS BUILT DETAILS		DATE	

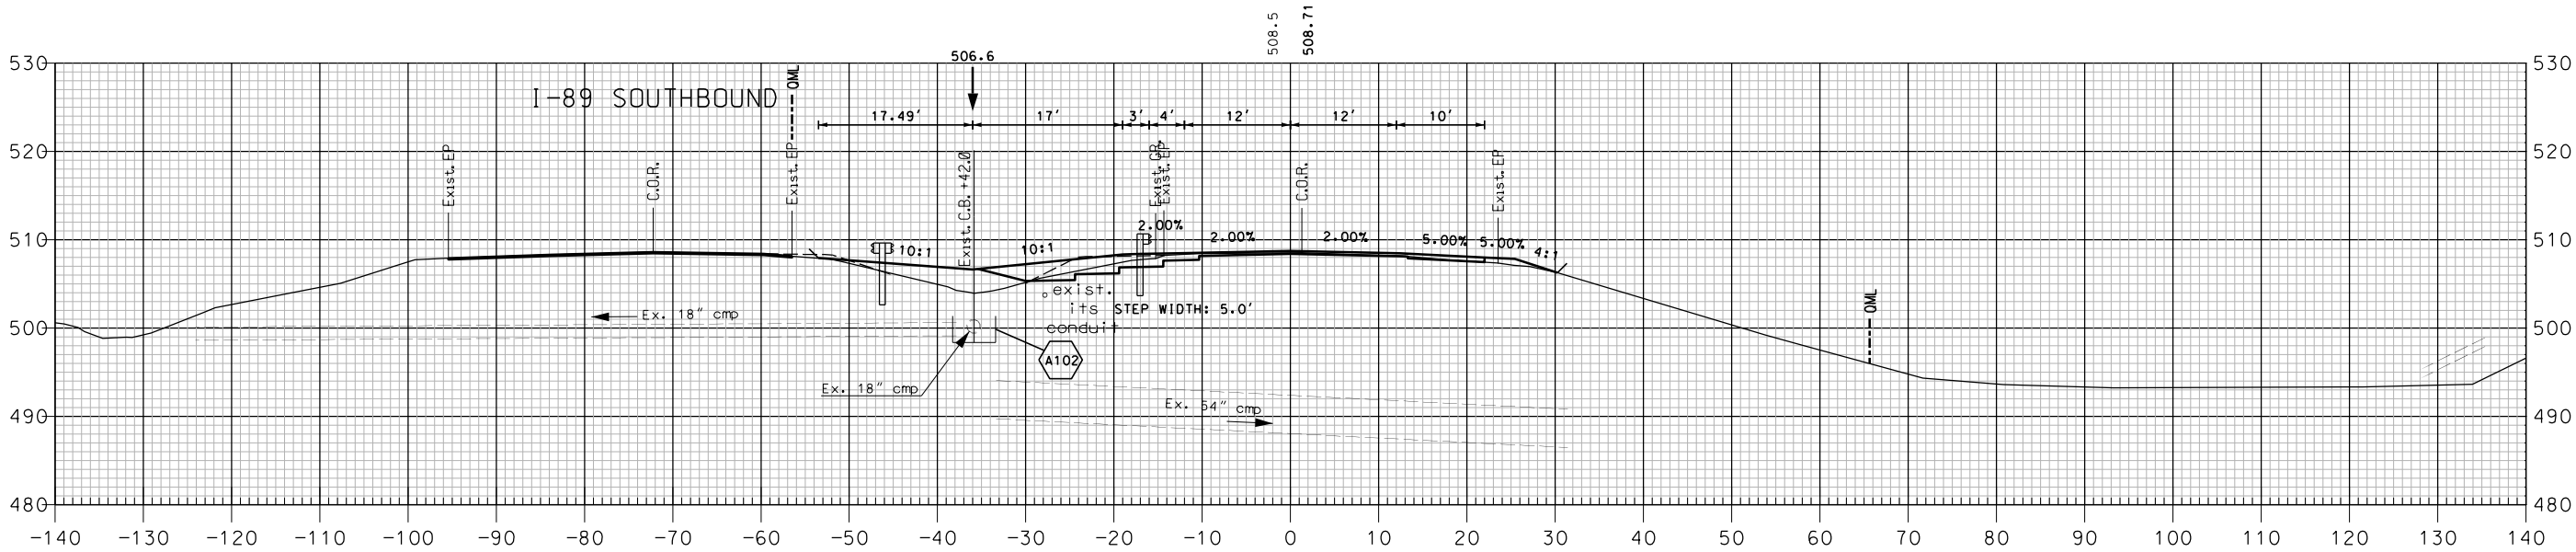

851+50

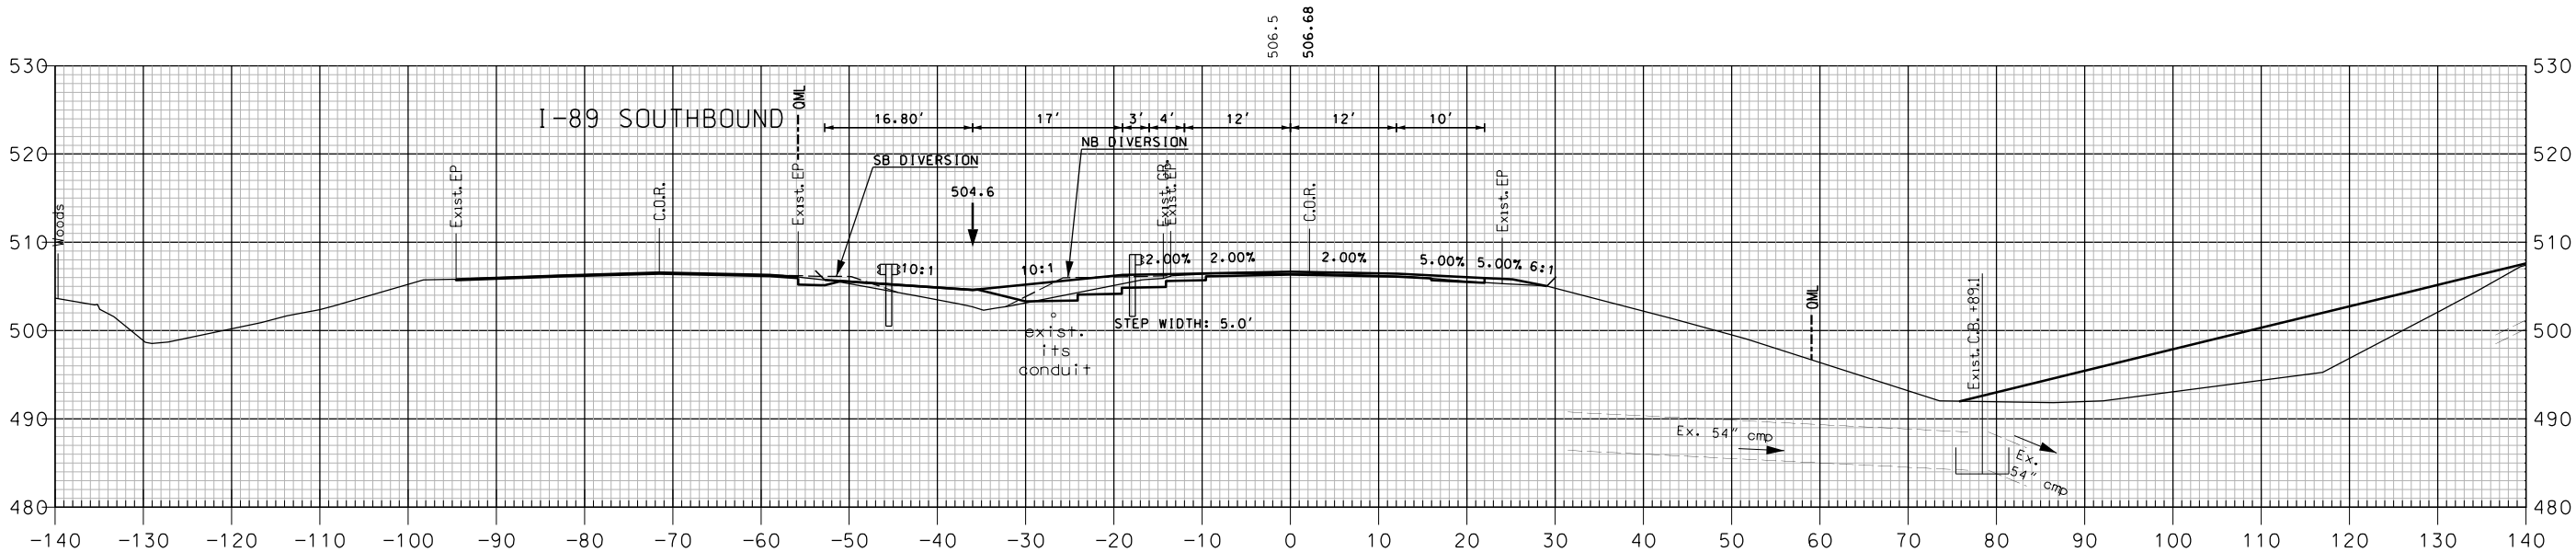


851+00

I-89 NORTHBOUND


SHEET TOTALS			
COMMON EXCAV.	52.4 C.Y.	ROCK EXCAV.	— C.Y.
FILL	110.2 C.Y.	MUCK EXCAV.	— C.Y.
DGN	STATE PROJECT NO.	SHEET NO.	TOTAL SHEETS
16148NB VT X-SEC	16148	316	600

REVISIONS AFTER PROPOSAL			
STATION		DESCRIPTION	
STATION		DATE	
NUMBER		DATE	

SDR PROCESSED	NHDDT	DATE	04-2015
NEW DESIGN	MJ	DATE	04-2016
SHEET CHECKED	BRC	DATE	02-2018
AS BUILT DETAILS		DATE	

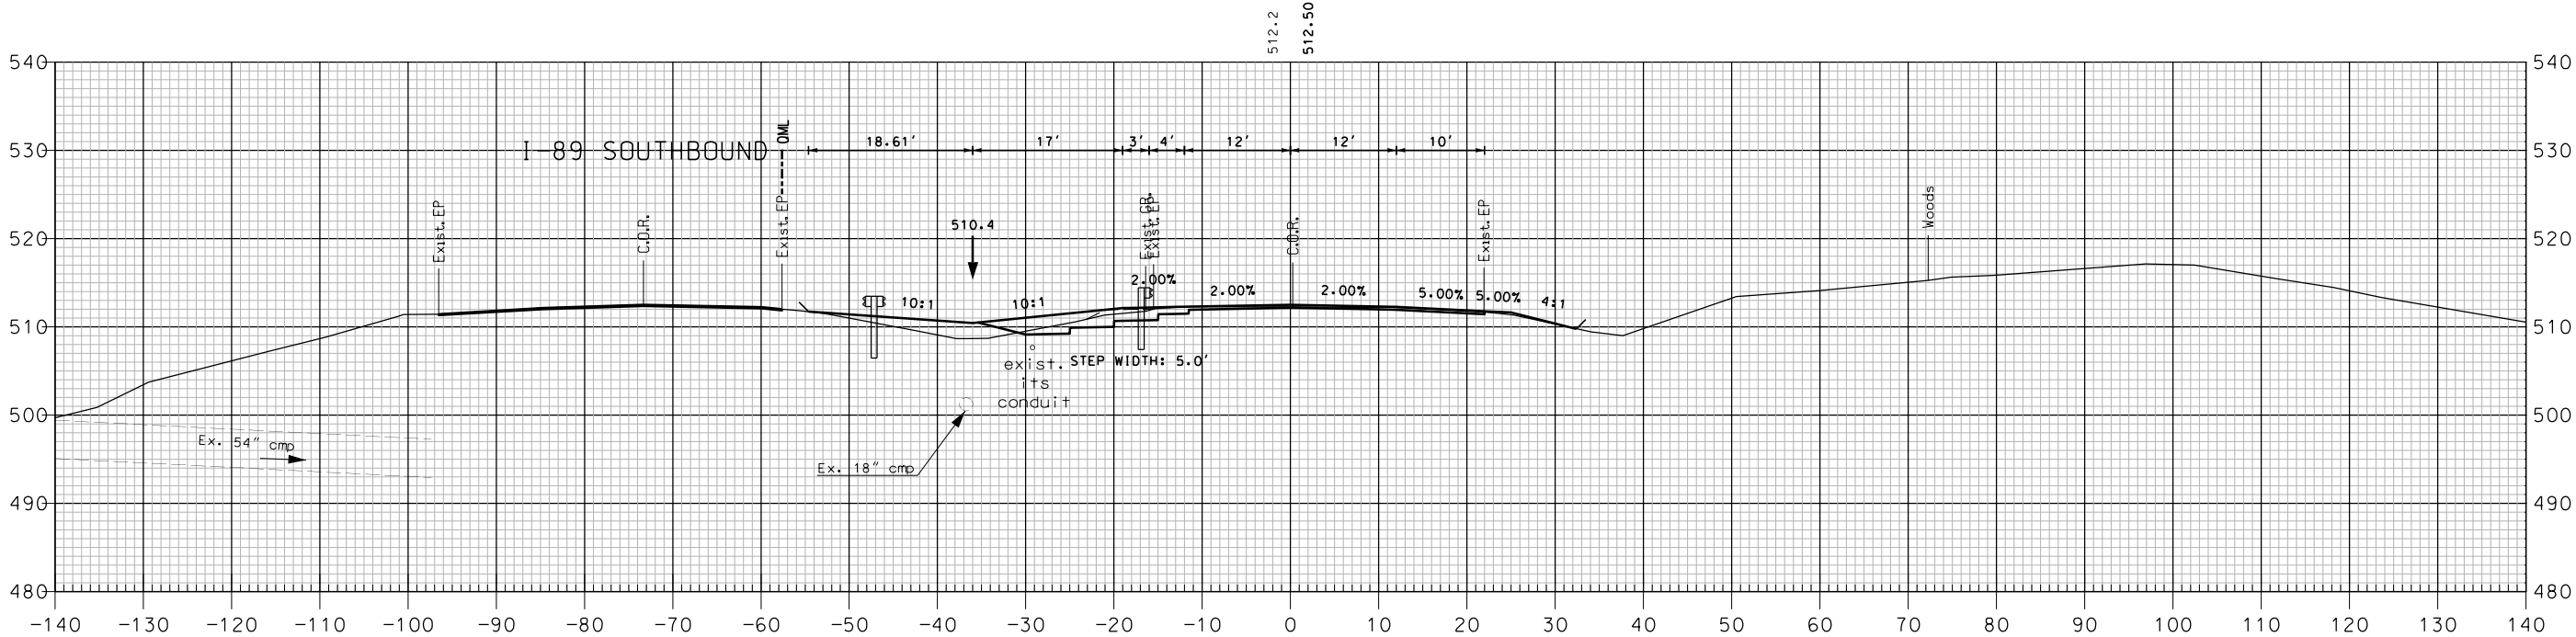

852+50

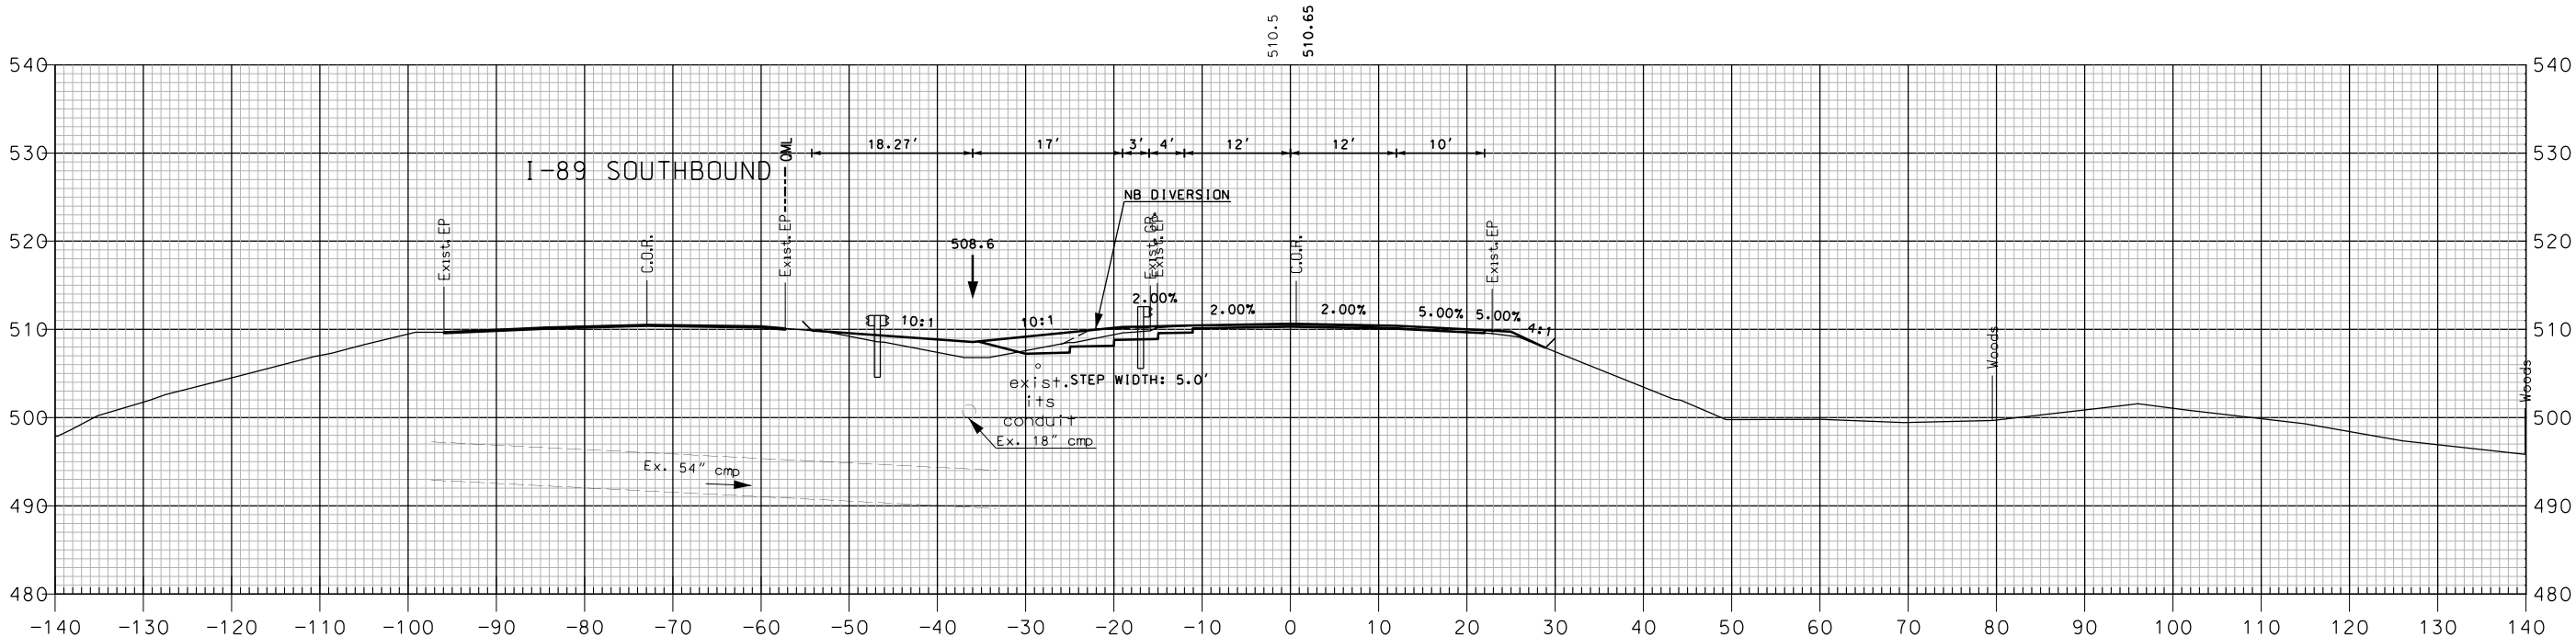


852+00

I-89 NORTHBOUND


SHEET TOTALS			
COMMON EXCAV.	45.8 C.Y.	ROCK EXCAV.	- C.Y.
FILL	101.6 C.Y.	MUCK EXCAV.	- C.Y.
DGN	STATE PROJECT NO.	SHEET NO.	TOTAL SHEETS
16148NB VT X-SEC	16148	317	600

REVISIONS AFTER PROPOSAL			
NUMBER	DATE	STATION	DESCRIPTION

SDR PROCESSED	NHDDT	DATE	04-2015
NEW DESIGN	MJ	DATE	04-2016
SHEET CHECKED	BRC	DATE	02-2018
AS BUILT DETAILS		DATE	

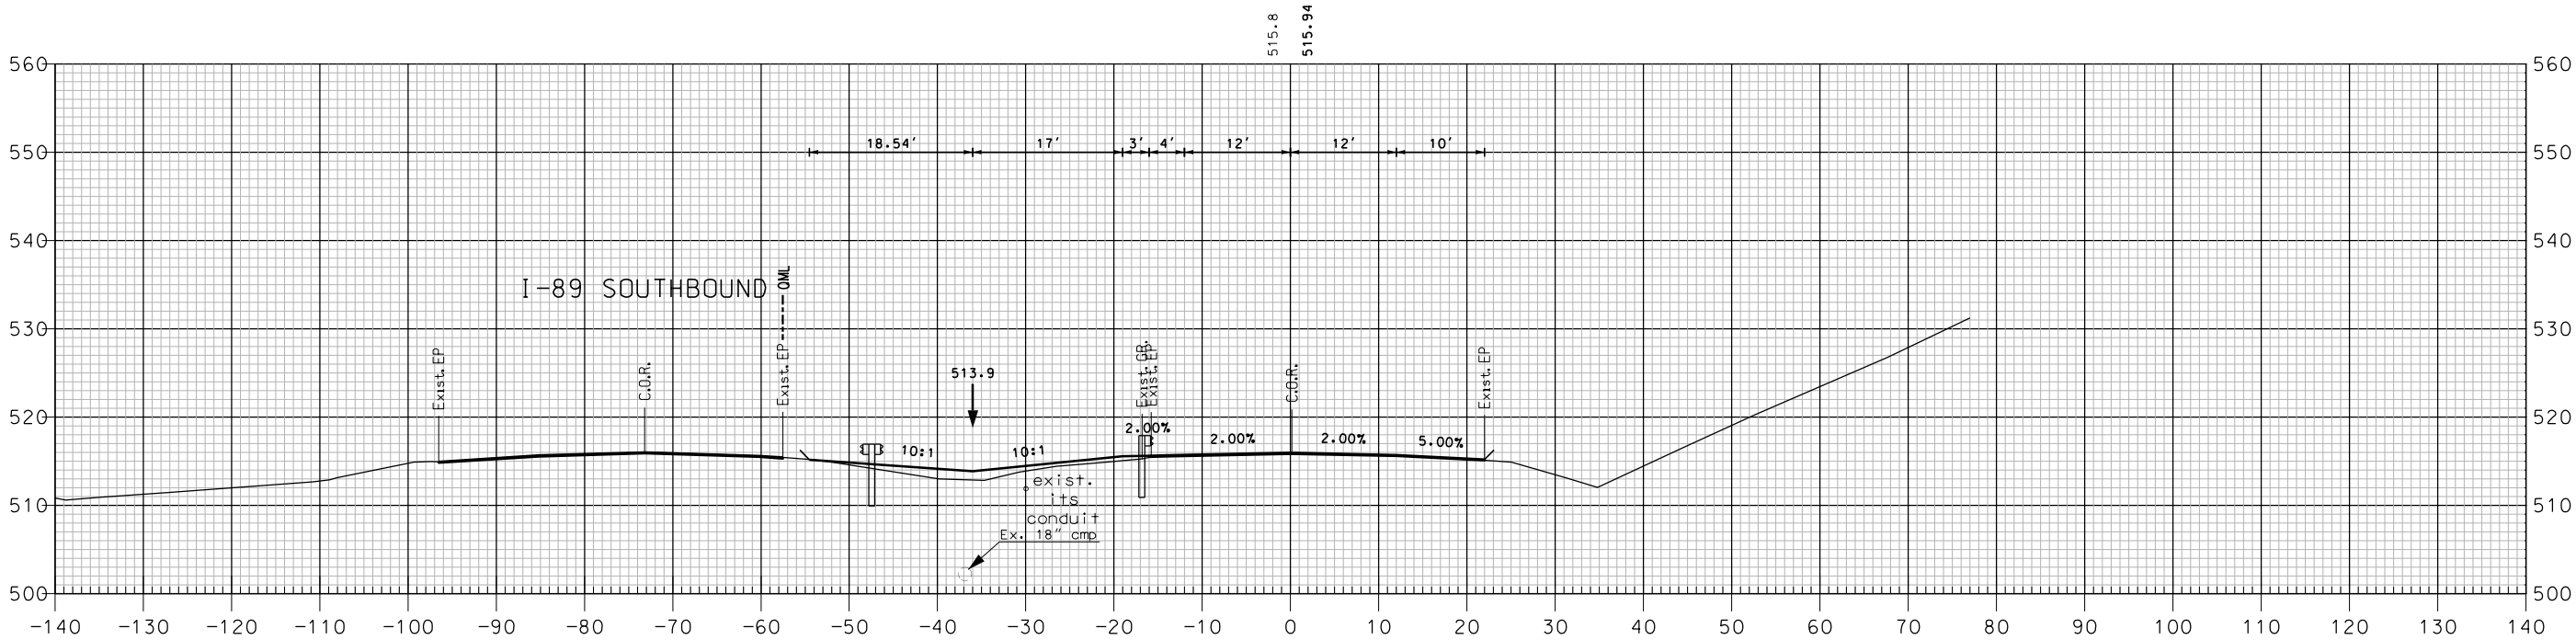

853+50

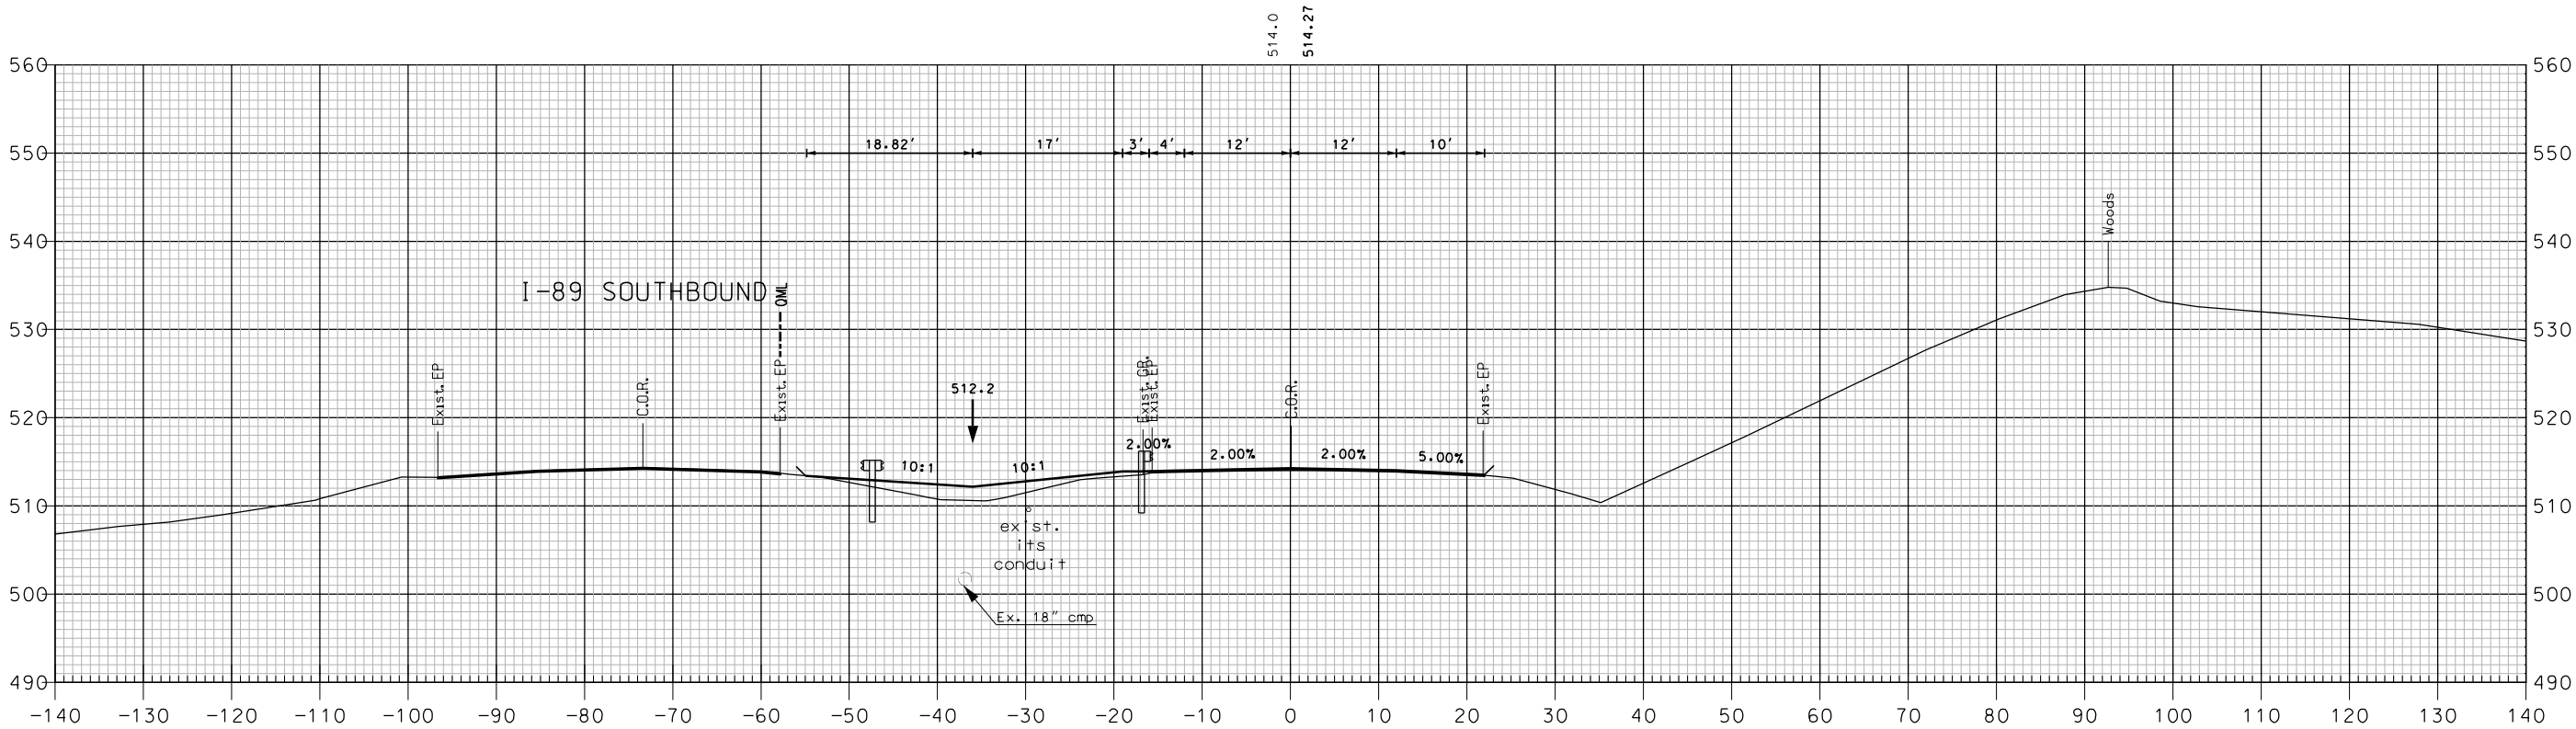


853+00

I-89 NORTHBOUND


SHEET TOTALS			
COMMON EXCAV.	1.0 C.Y.	ROCK EXCAV.	— C.Y.
FILL	85.3 C.Y.	MUCK EXCAV.	— C.Y.
DGN	STATE PROJECT NO.	SHEET NO.	TOTAL SHEETS
16148NB VT X-SEC	16148	318	600

REVISIONS AFTER PROPOSAL			
NUMBER	DATE	STATION	DESCRIPTION

SDR PROCESSED	NHDDT	DATE	04-2015
NEW DESIGN	MJ	DATE	04-2016
SHEET CHECKED	BRC	DATE	02-2018
AS BUILT DETAILS		DATE	

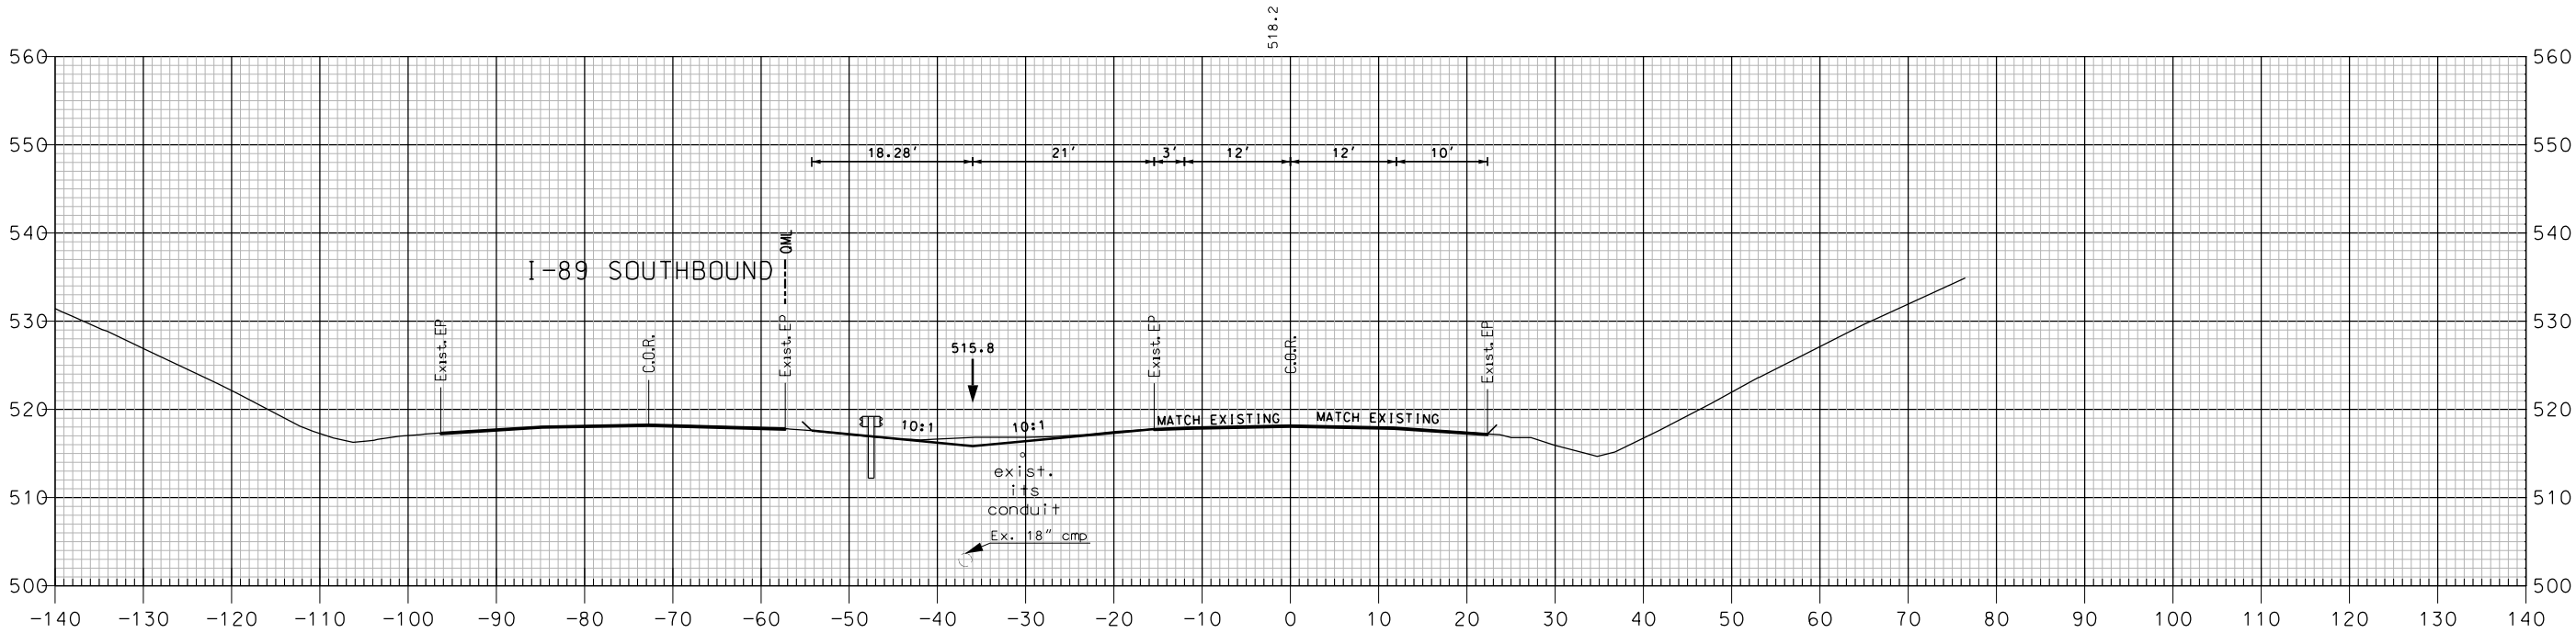

854+20

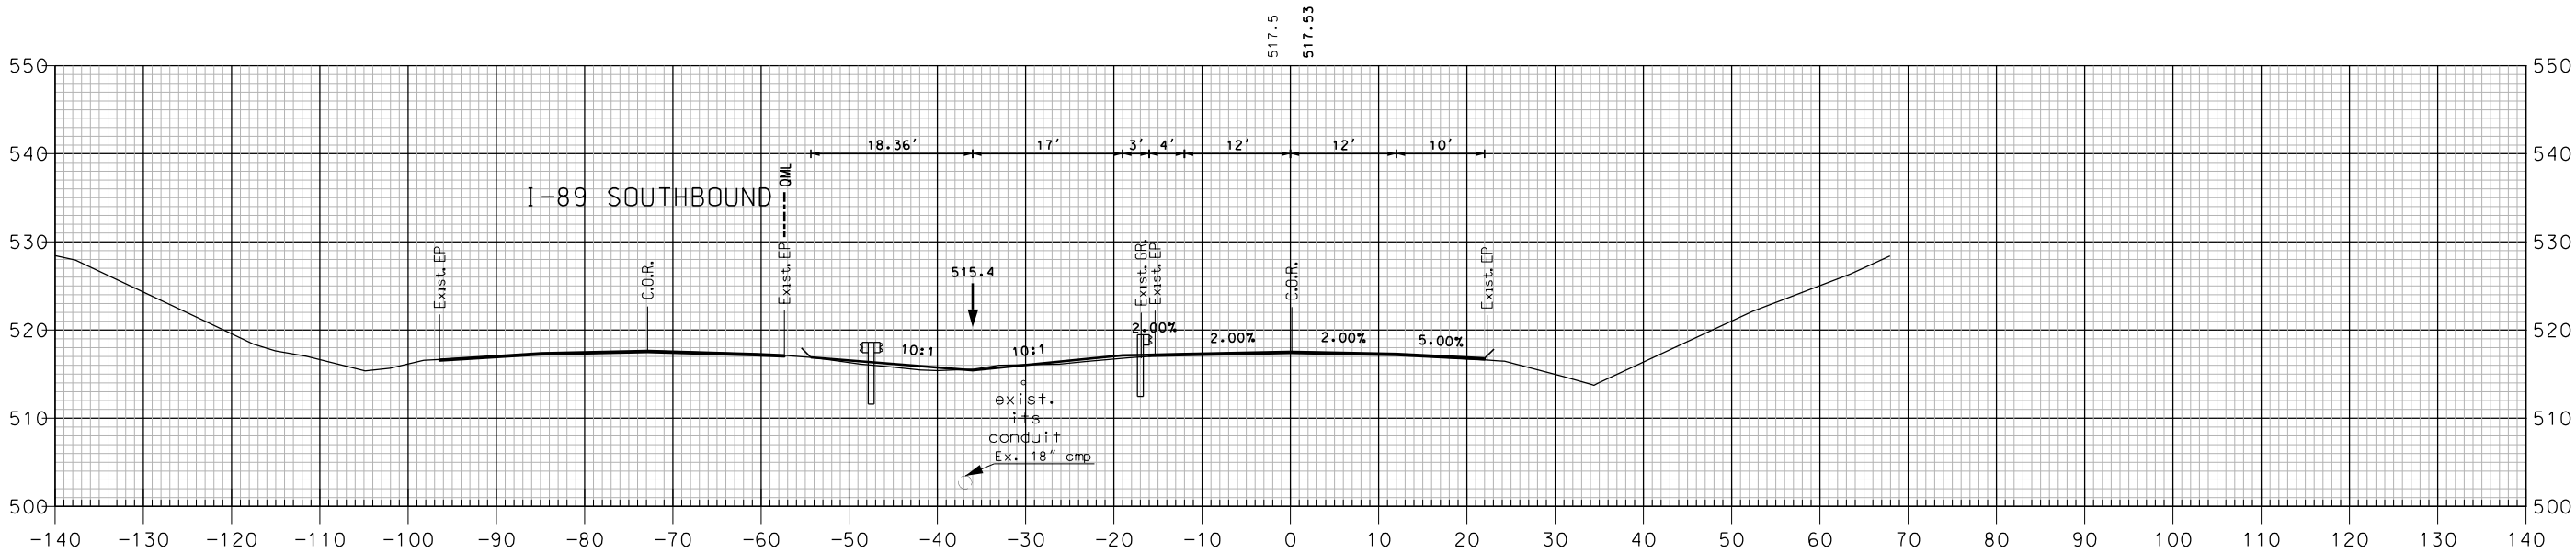



854+00

I-89 NORTHBOUND

SHEET TOTALS			
COMMON EXCAV.	8.9	C.Y.	ROCK EXCAV.
FILL	3.4	C.Y.	MUCK EXCAV.
DGN	STATE PROJECT NO.	SHEET NO.	TOTAL SHEETS
16148NB VT X-SEC	16148	319	600

REVISIONS AFTER PROPOSAL			
STATION		DESCRIPTION	
NUMBER	DATE	STATION	DESCRIPTION

SDR PROCESSED	NHDDT	DATE	04-2015
NEW DESIGN	MJ	DATE	04-2016
SHEET CHECKED	BRC	DATE	02-2018
AS BUILT DETAILS		DATE	

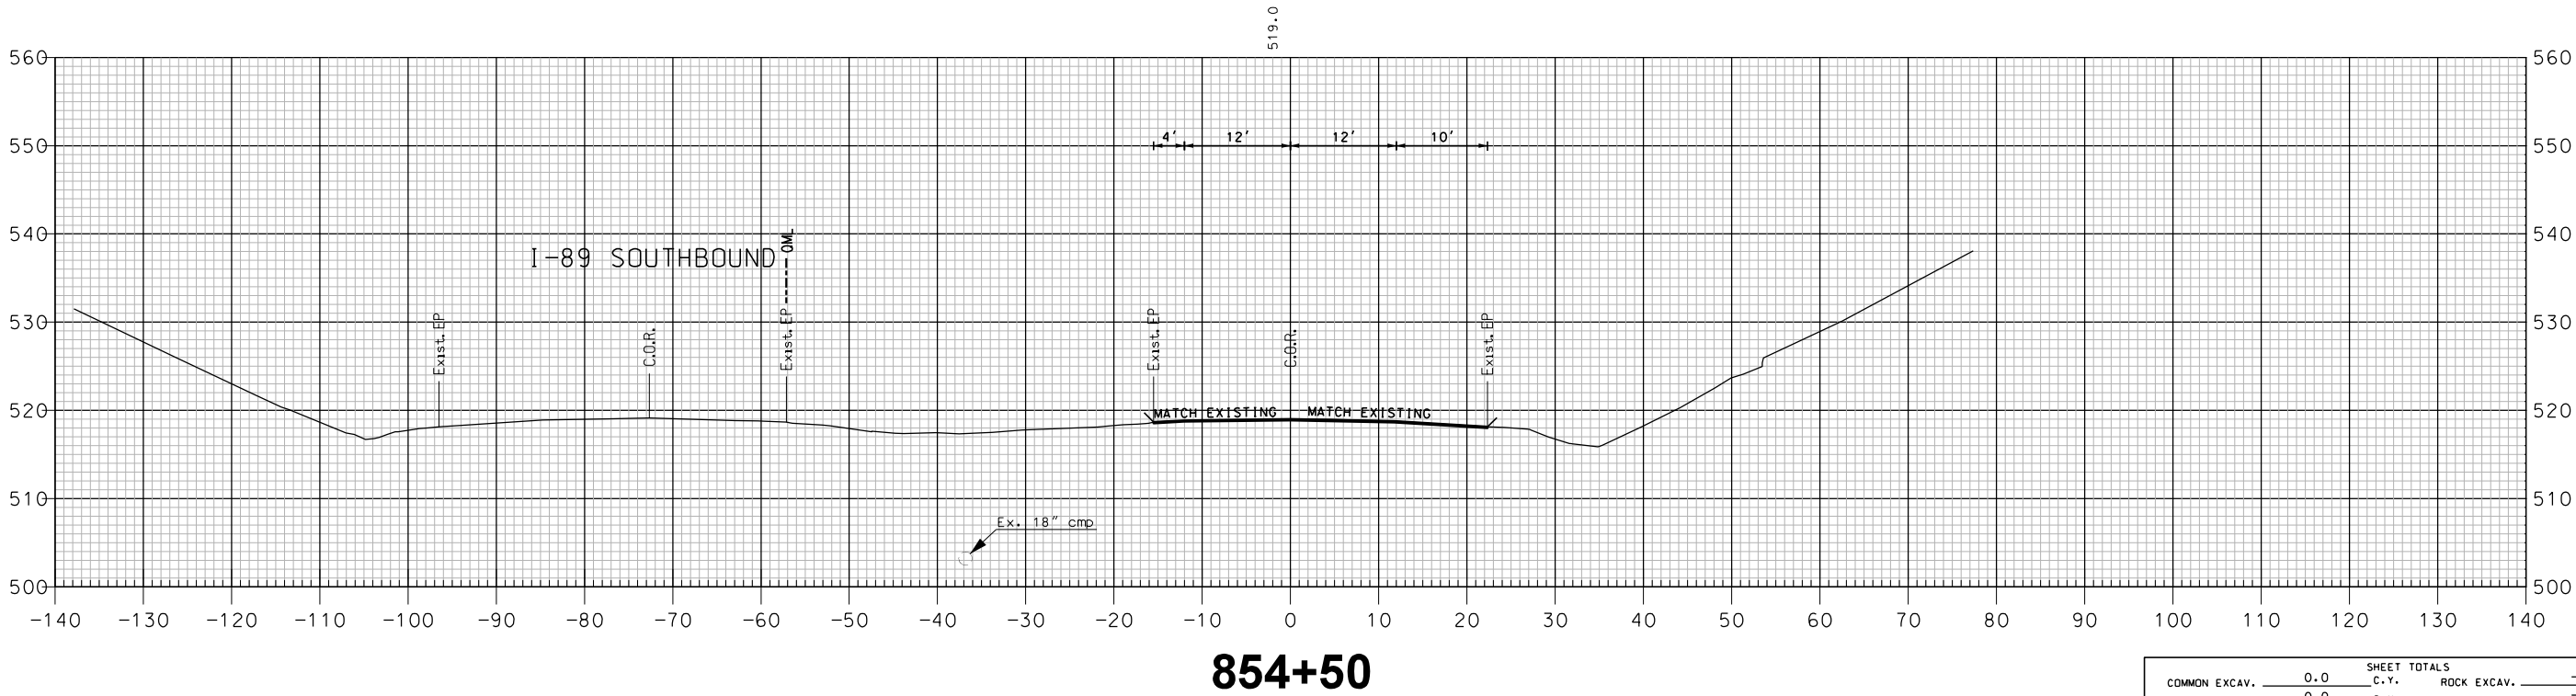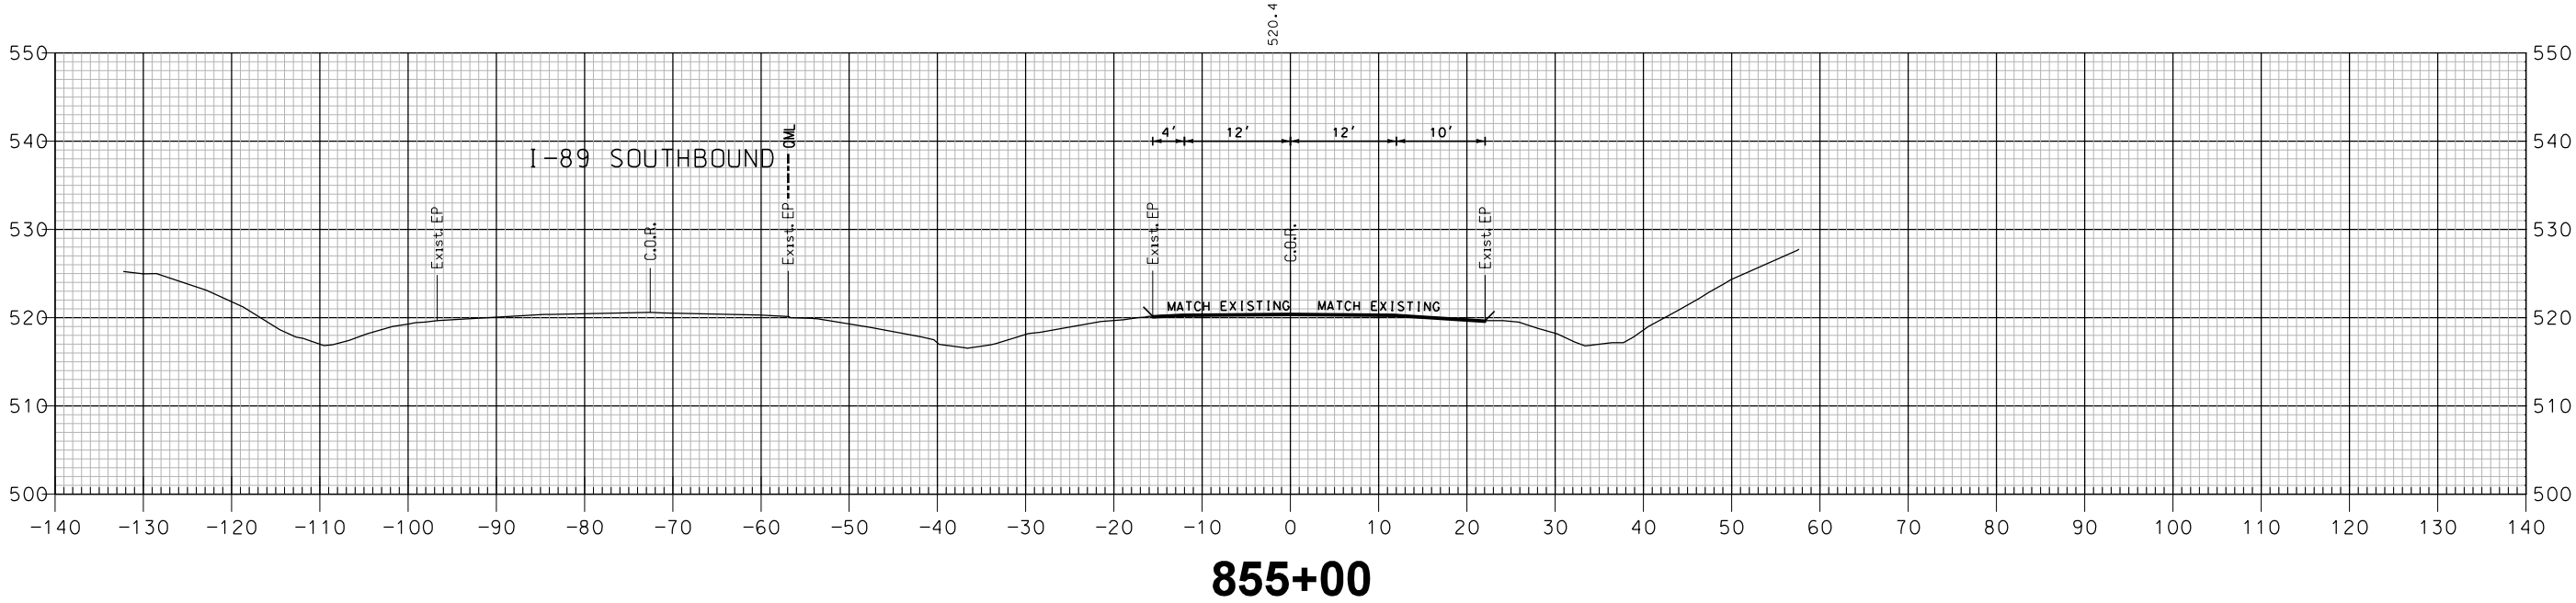


I-89 NORTHBOUND

SHEET TOTALS			
COMMON EXCAV.	0.0 C.Y.	ROCK EXCAV.	— C.Y.
FILL	0.0 C.Y.	MUCK EXCAV.	— C.Y.
DGN	STATE PROJECT NO.	SHEET NO.	TOTAL SHEETS
16148NB VT X-SEC	16148	320	600

SDR PROCESSED	NHDDT	DATE	04-2015
NEW DESIGN	MJ	DATE	04-2016
SHEET CHECKED	BRC	DATE	02-2018
AS BUILT DETAILS		DATE	

REVISIONS AFTER PROPOSAL			
NUMBER	DATE	STATION	DESCRIPTION

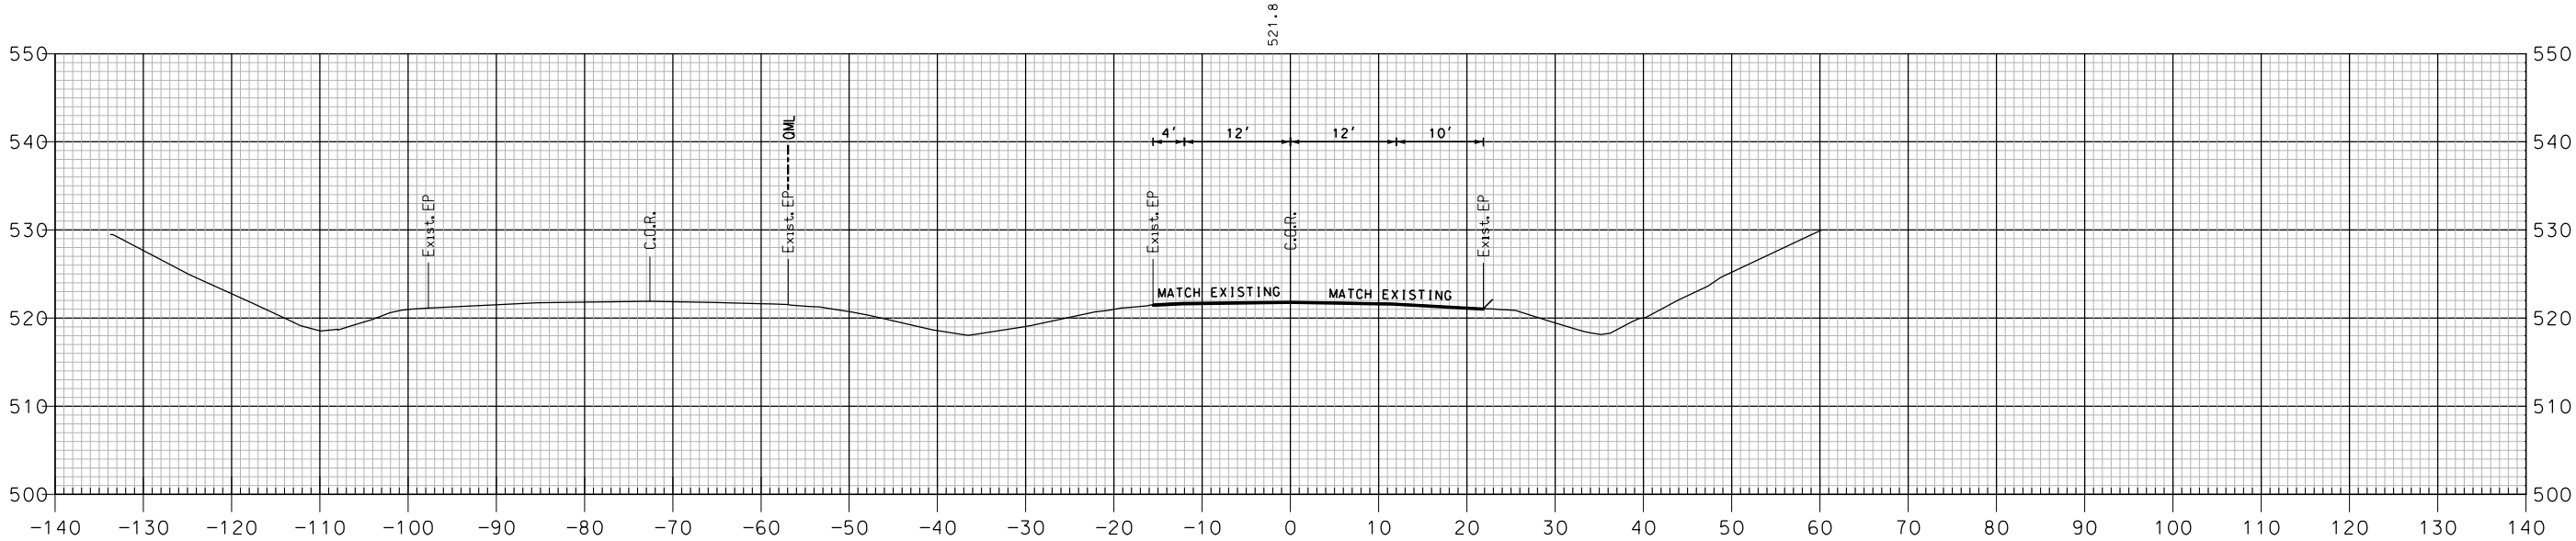


855+50

I-89 NORTHBOUND

SHEET TOTALS			
COMMON EXCAV.	0.0 C.Y.	ROCK EXCAV.	- C.Y.
FILL	0.0 C.Y.	MUCK EXCAV.	- C.Y.
DGN	STATE PROJECT NO.	SHEET NO.	TOTAL SHEETS
16148NB VT X-SEC	16148	321	600

REVISIONS AFTER PROPOSAL			
NUMBER	DATE	STATION	DESCRIPTION

SDR PROCESSED	NHDDT	DATE	04-2015
NEW DESIGN	MJ	DATE	04-2016
SHEET CHECKED	BRC	DATE	02-2018
AS BUILT DETAILS		DATE	

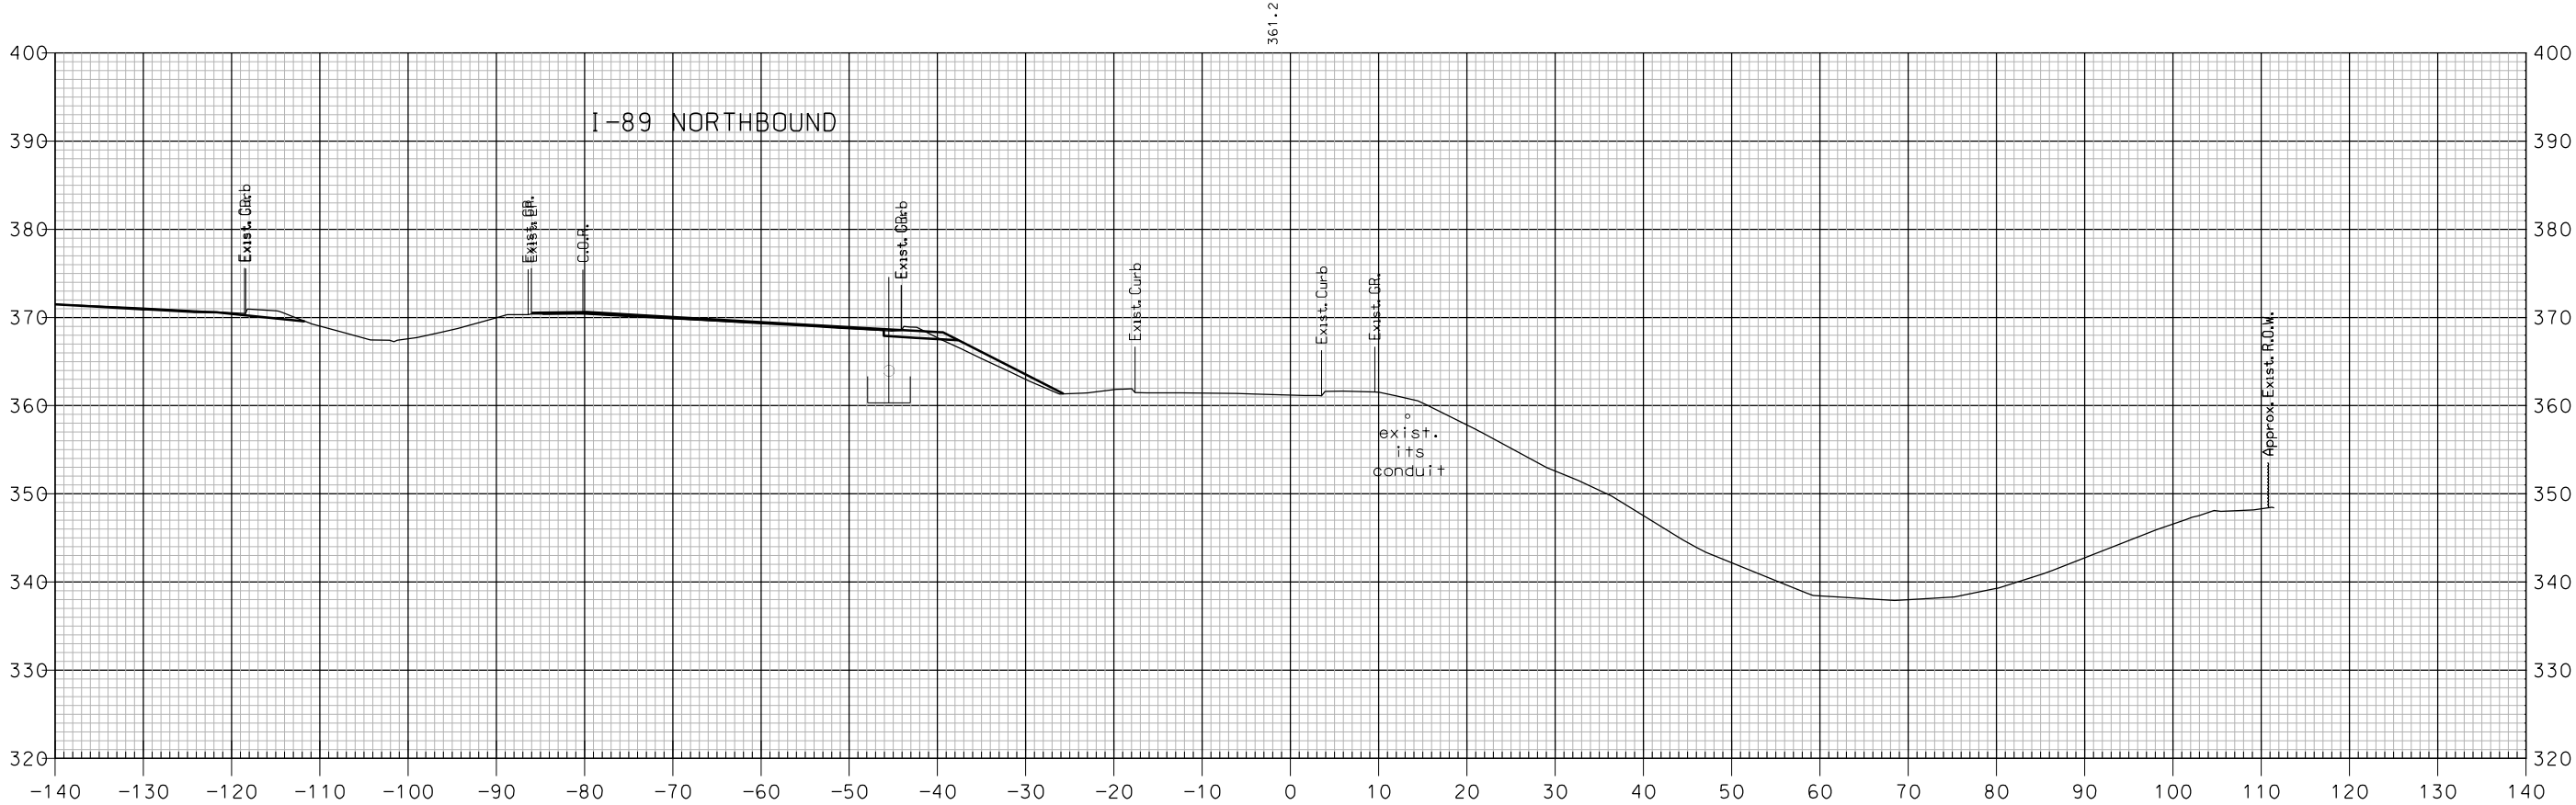


SHEET TOTALS			
COMMON EXCAV.	6.2 C.Y.	ROCK EXCAV.	— C.Y.
FILL	0.0 C.Y.	MUCK EXCAV.	— C.Y.
DGN	STATE PROJECT NO.	SHEET NO.	TOTAL SHEETS
16148NB X-SECT	16148	322	600

I-89 NORTHBOUND ON-RAMP

REVISIONS AFTER PROPOSAL			
NUMBER	DATE	STATION	DESCRIPTION

SDR PROCESSED	NHDDT	DATE	04-2015
NEW DESIGN	MJ	DATE	04-2016
SHEET CHECKED	BRC	DATE	02-2018
AS BUILT DETAILS		DATE	

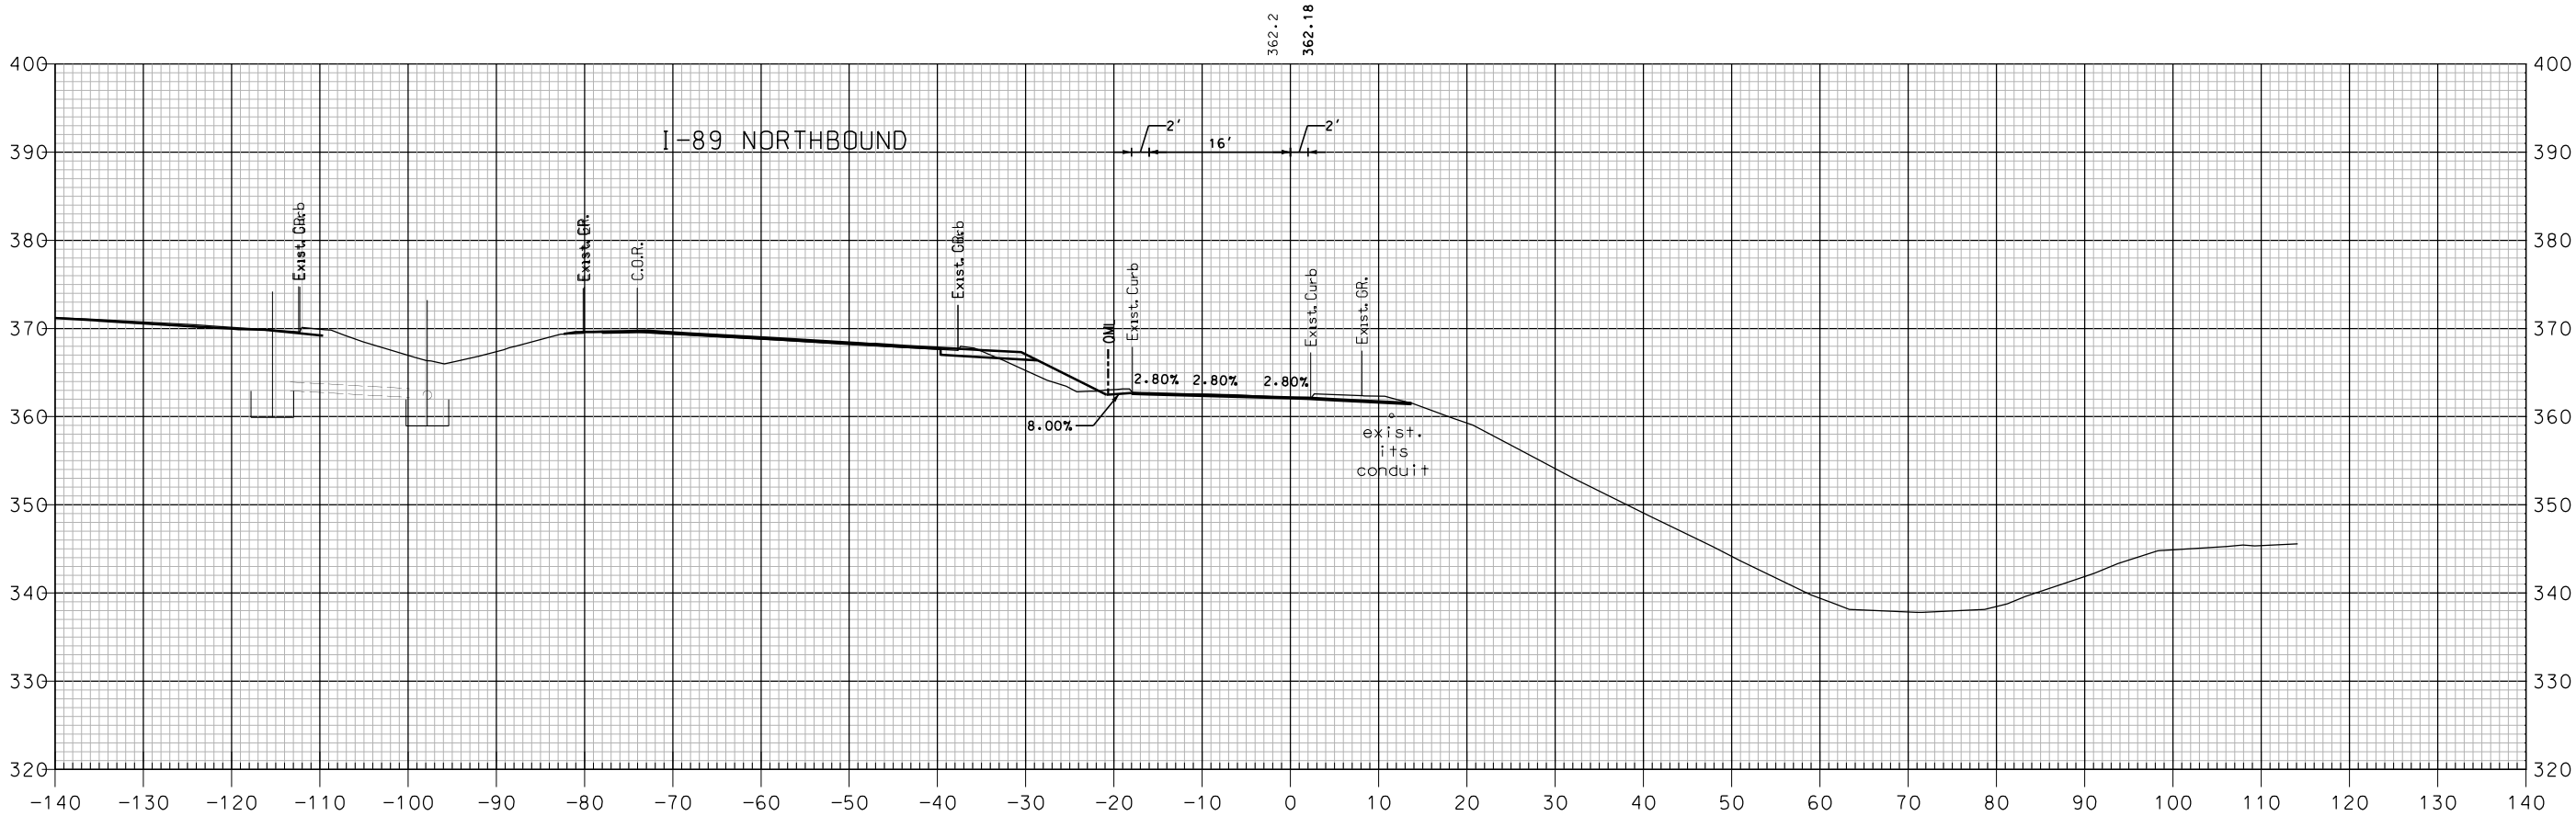


105+50

I-89 NORTHBOUND ON-RAMP

SHEET TOTALS			
COMMON EXCAV.	11.5 C.Y.	ROCK EXCAV.	— C.Y.
FILL	0.0 C.Y.	MUCK EXCAV.	— C.Y.
DGN	STATE PROJECT NO.	SHEET NO.	TOTAL SHEETS
16148NB X-SECT	16148	323	600

REVISIONS AFTER PROPOSAL			
NUMBER	DATE	STATION	DESCRIPTION

SDR PROCESSED	NHDDT	DATE	04-2015
NEW DESIGN	MJ	DATE	04-2016
SHEET CHECKED	BRC	DATE	02-2018
AS BUILT DETAILS		DATE	

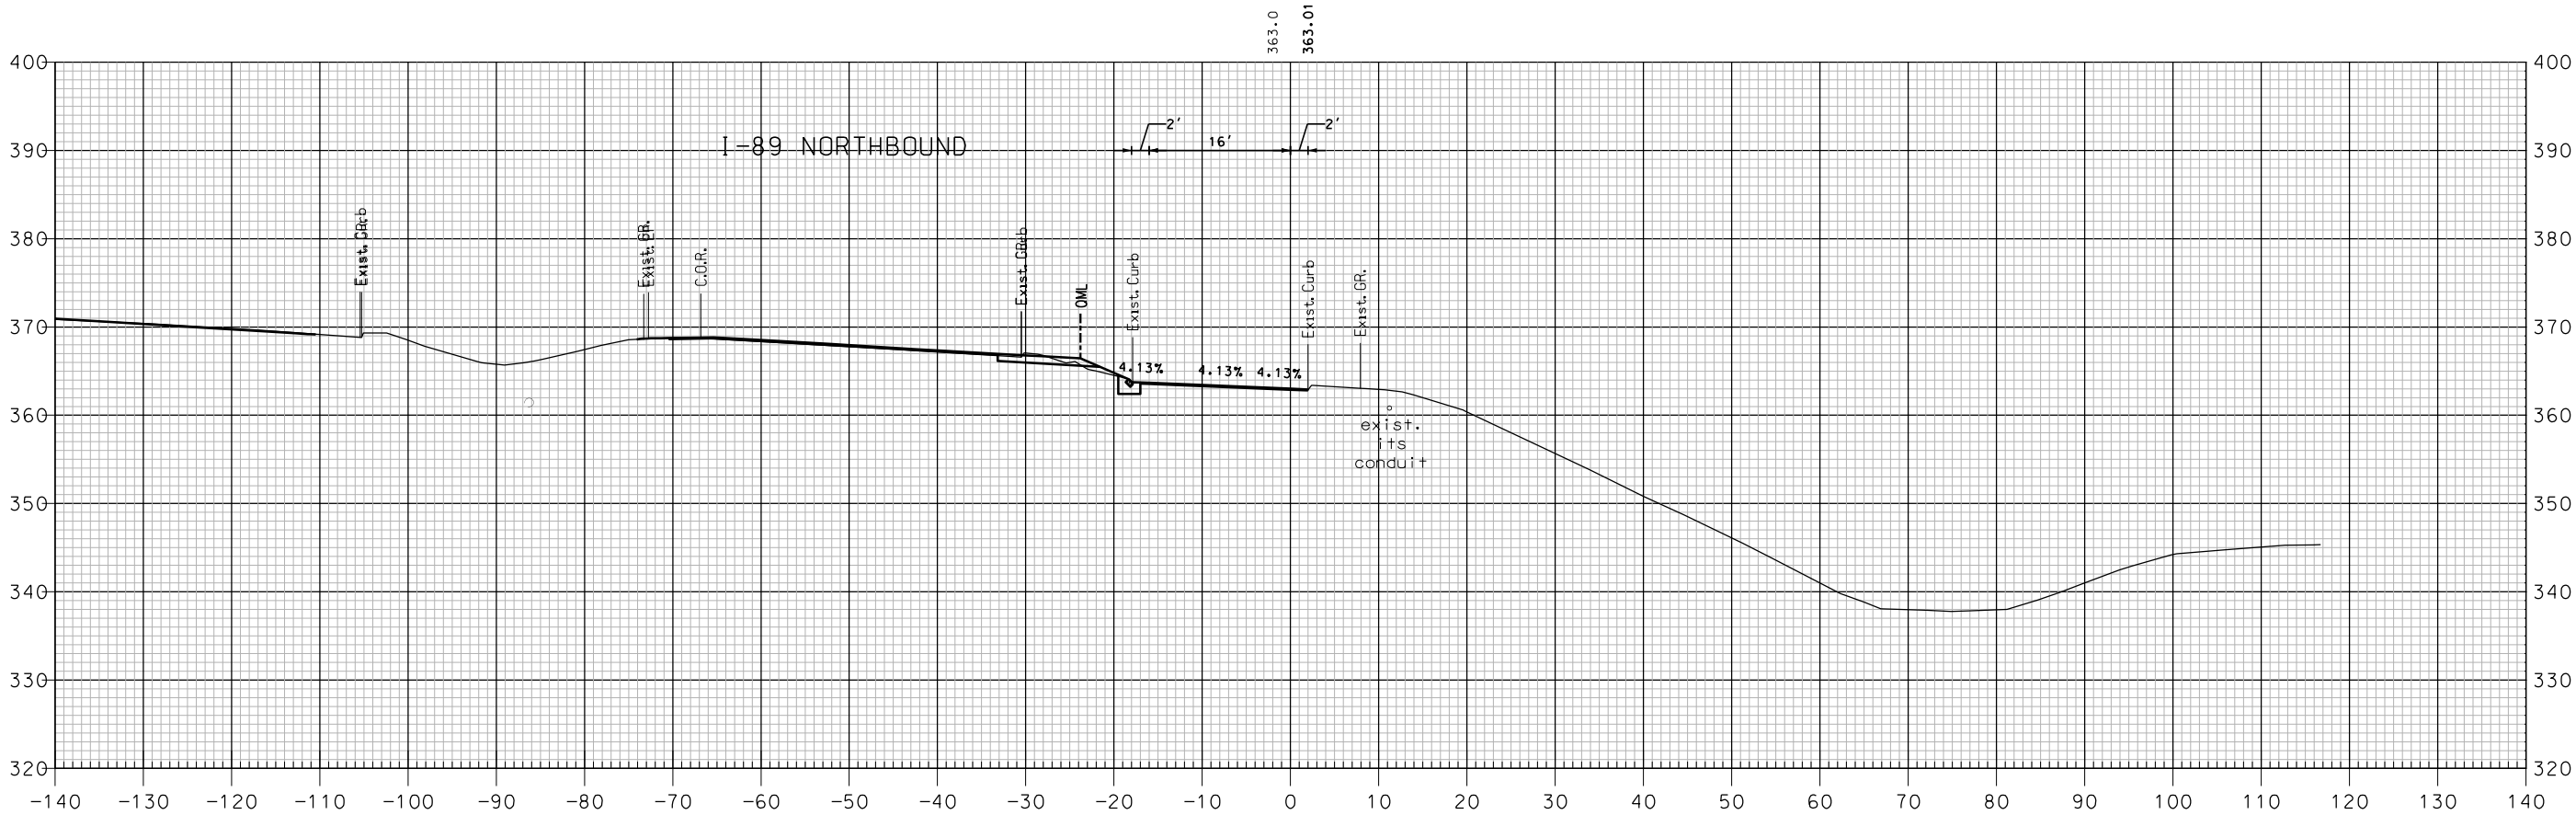


106+00

I-89 NORTHBOUND ON-RAMP

SHEET TOTALS			
COMMON EXCAV.	11.6 C.Y.	ROCK EXCAV.	— C.Y.
FILL	0.0 C.Y.	MUCK EXCAV.	— C.Y.
DGN	STATE PROJECT NO.	SHEET NO.	TOTAL SHEETS
16148NB X-SECT	16148	324	600

REVISIONS AFTER PROPOSAL			
NUMBER	DATE	STATION	DESCRIPTION

SDR PROCESSED	NHDDT	DATE	04-2015
NEW DESIGN	MJ	DATE	04-2016
SHEET CHECKED	BRC	DATE	02-2018
AS BUILT DETAILS		DATE	

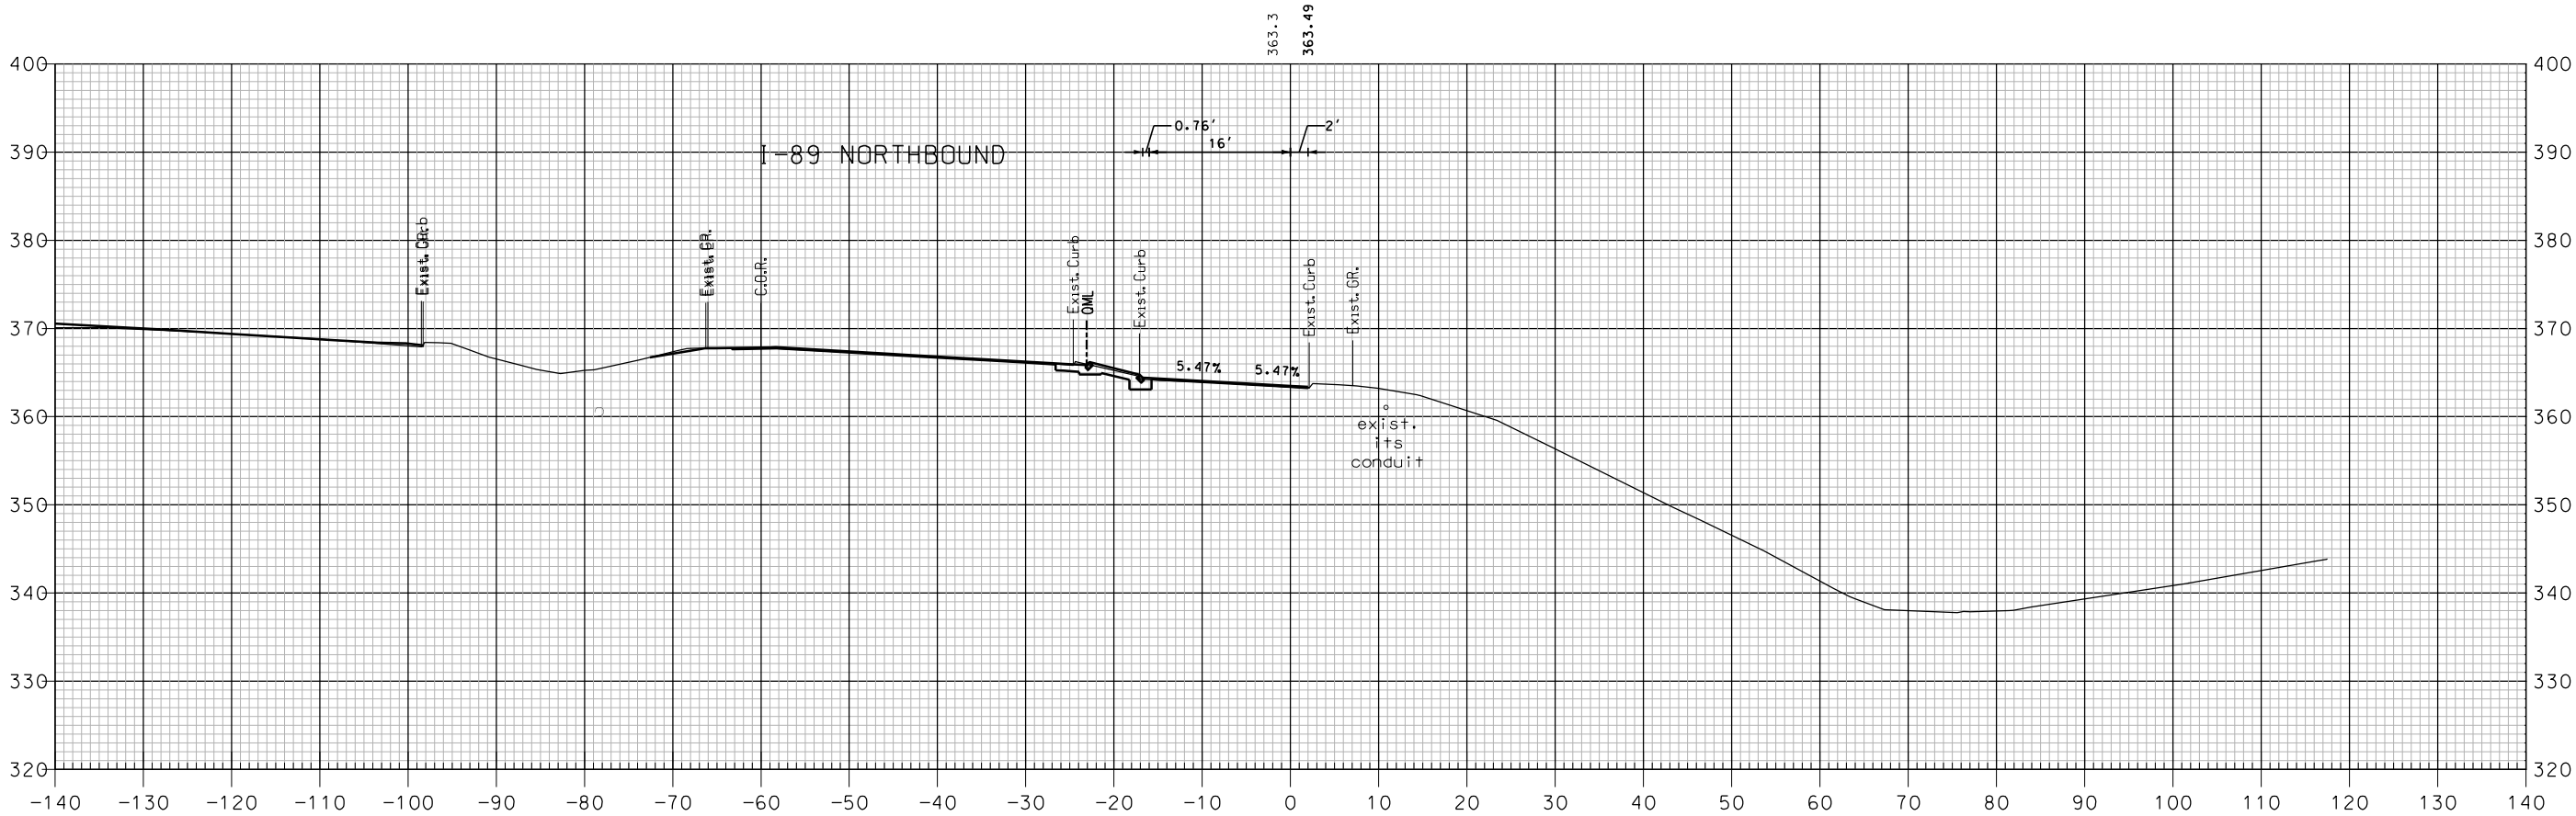


106+50

I-89 NORTHBOUND ON-RAMP

SHEET TOTALS			
COMMON EXCAV.	8.8 C.Y.	ROCK EXCAV.	— C.Y.
FILL	0.0 C.Y.	MUCK EXCAV.	— C.Y.
DGN	STATE PROJECT NO.	SHEET NO.	TOTAL SHEETS
16148NB X-SECT	16148	325	600

NUMBER	REVISIONS AFTER PROPOSAL			DESCRIPTION
	DATE	STATION	STATION	

SDR PROCESSED	NHDDT	DATE	04-2015
NEW DESIGN	MJ	DATE	04-2016
SHEET CHECKED	BRC	DATE	02-2018
AS BUILT DETAILS			DATE

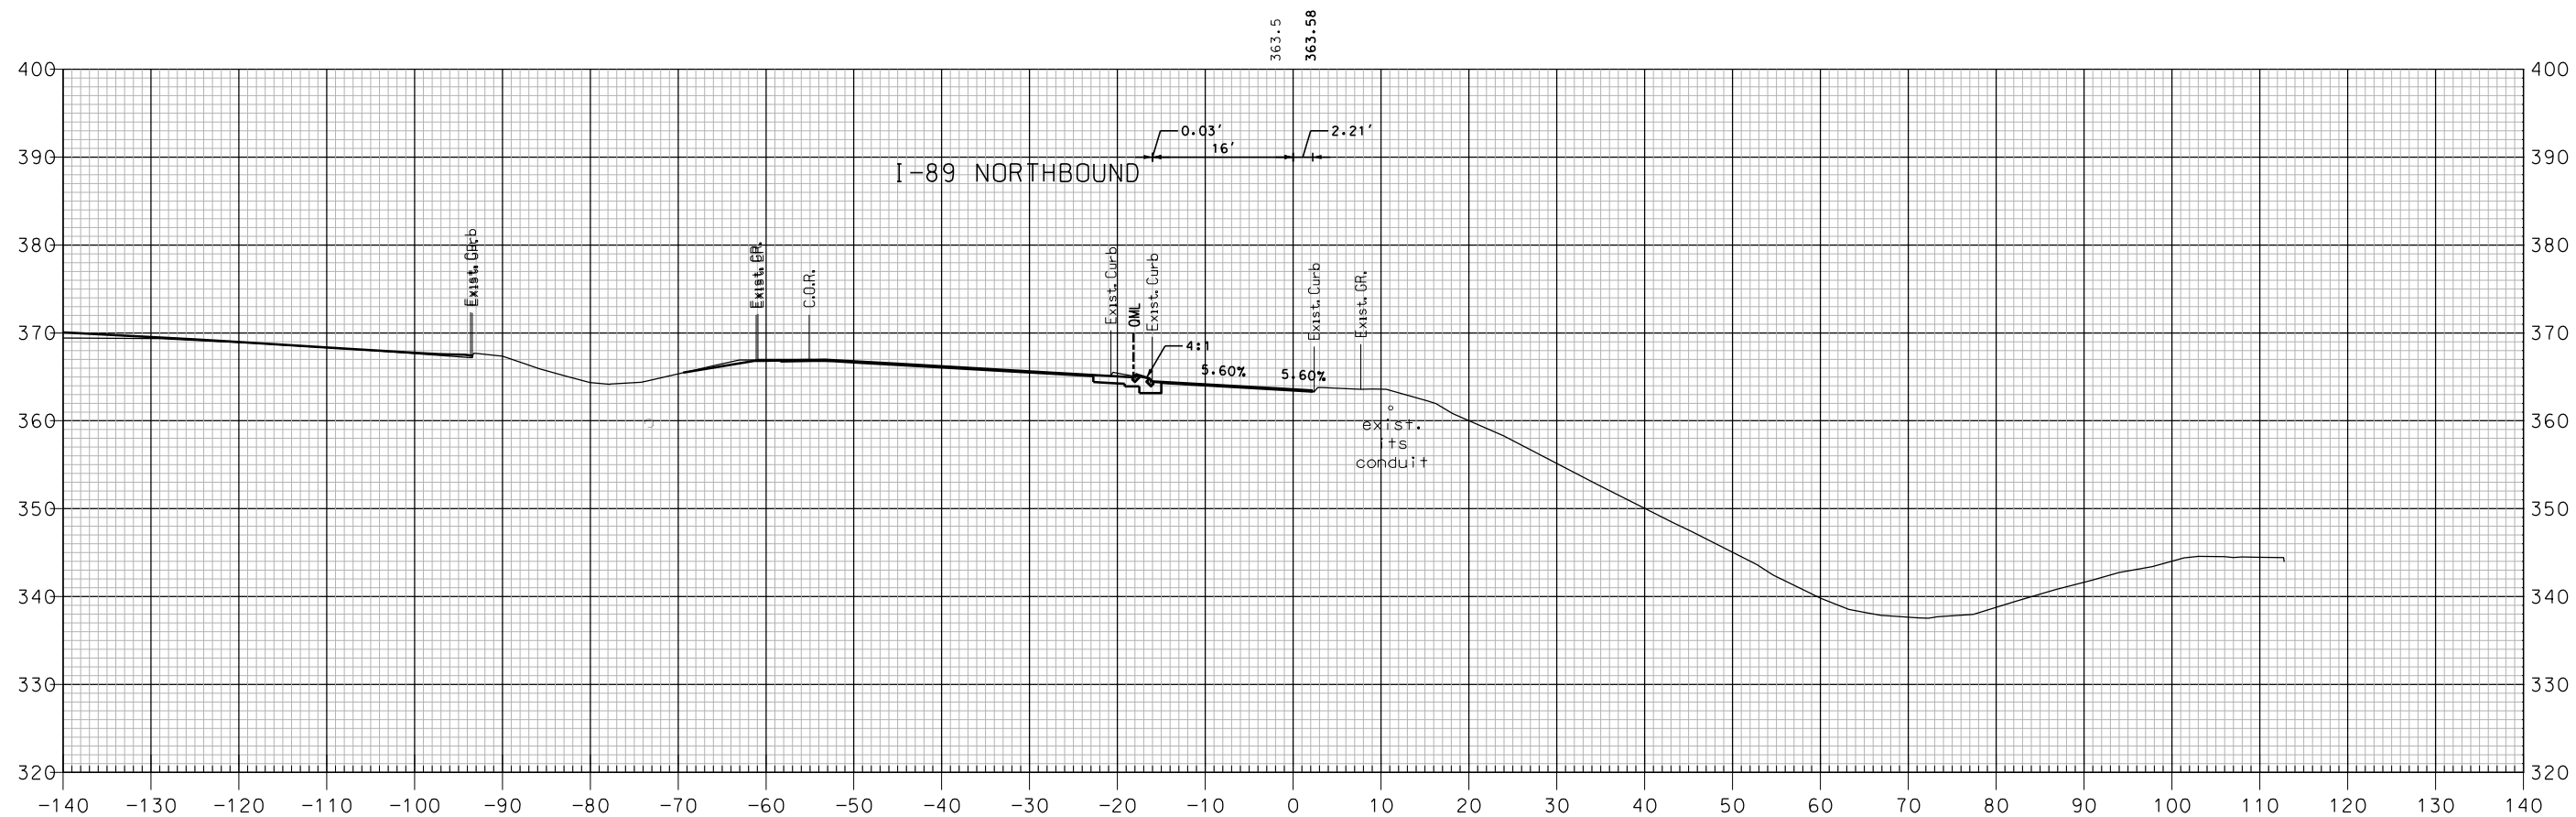


107+00

I-89 NORTHBOUND ON-RAMP

SHEET TOTALS			
COMMON EXCAV. _____	0.2 C.Y.	ROCK EXCAV. _____	- C.Y.
FILL _____	0.0 C.Y.	MUCK EXCAV. _____	- C.Y.
DGN	STATE PROJECT NO.	SHEET NO.	TOTAL SHEETS
16148NB X-SECT	16148	326	600

REVISIONS AFTER PROPOSAL			
NUMBER	DATE	STATION	DESCRIPTION

SDR PROCESSED	NHDDT	DATE	04-2015
NEW DESIGN	MJ	DATE	04-2016
SHEET CHECKED	BRC	DATE	02-2018
AS BUILT DETAILS		DATE	

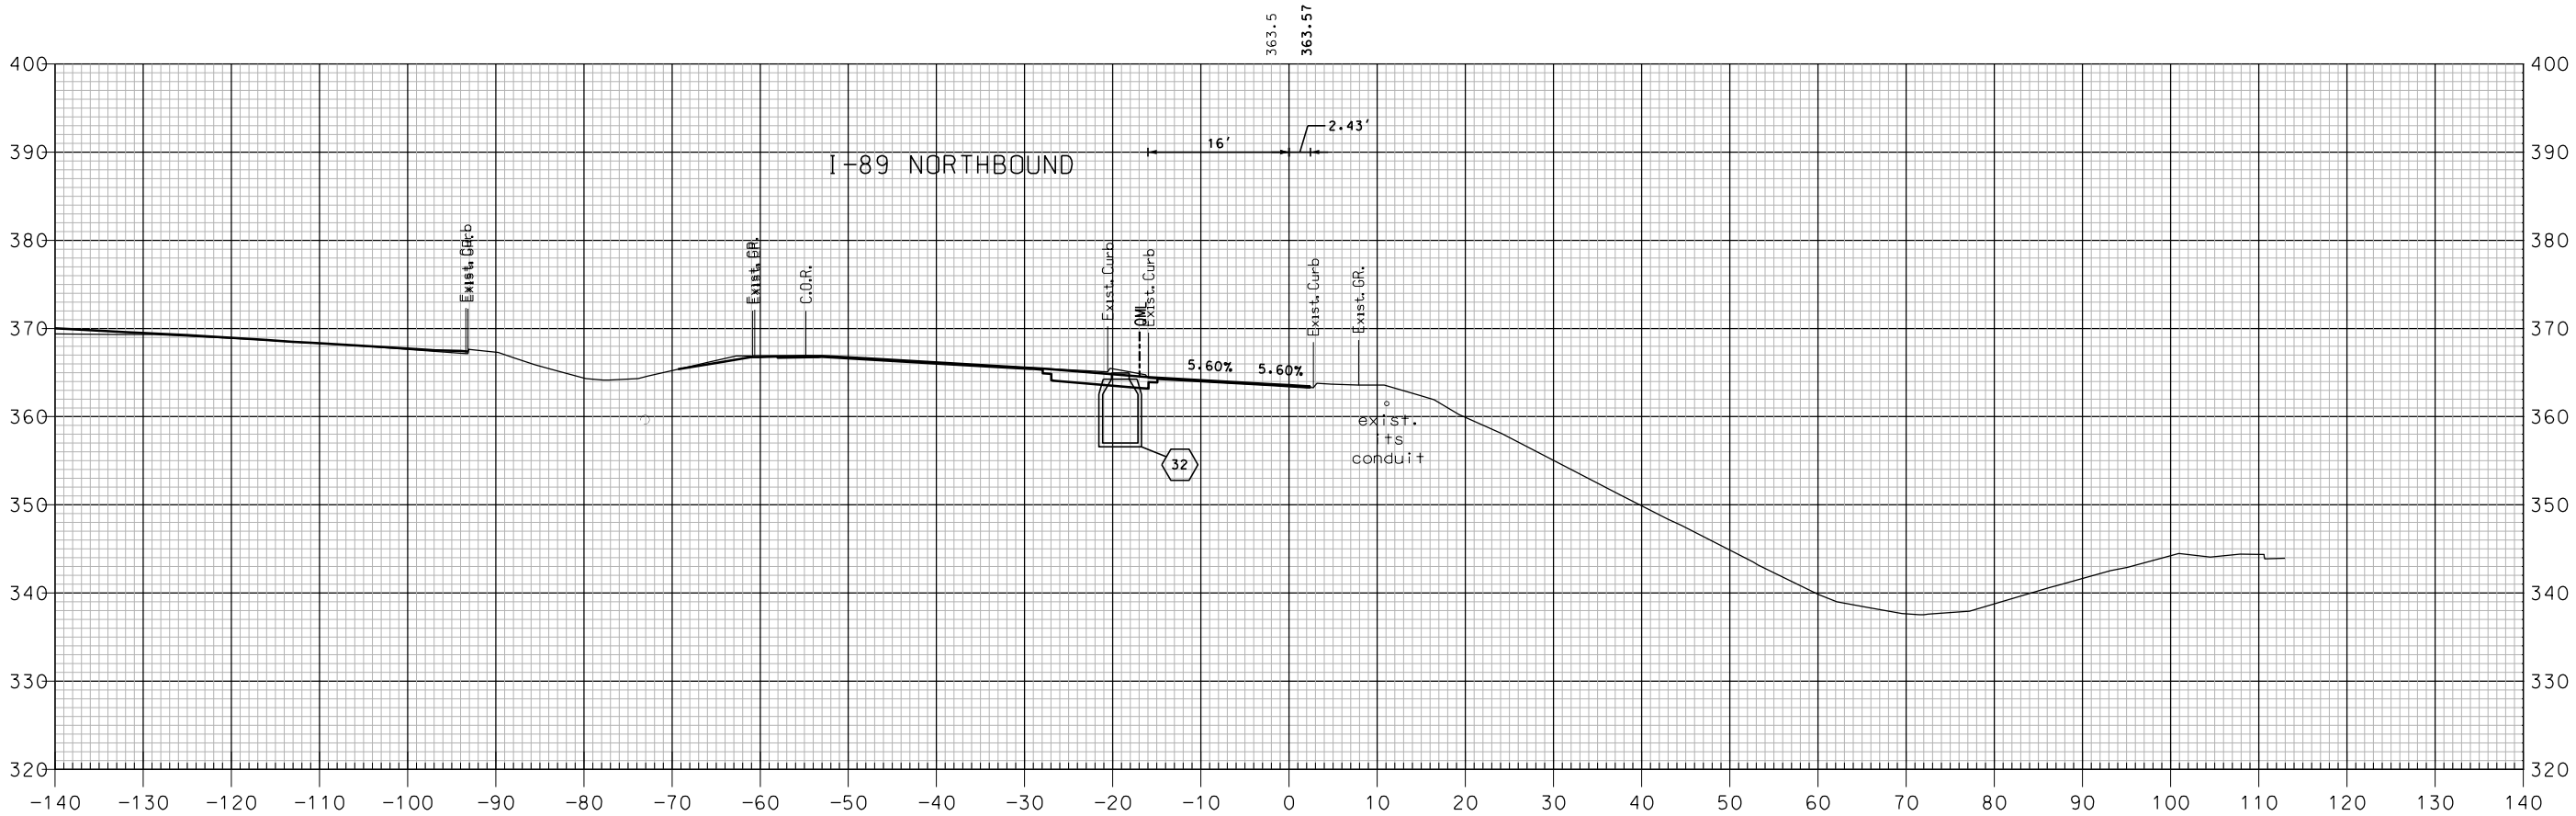


107+03

I-89 NORTHBOUND ON-RAMP

SHEET TOTALS			
COMMON EXCAV.	0.0 C.Y.	ROCK EXCAV.	- C.Y.
FILL	0.0 C.Y.	MUCK EXCAV.	- C.Y.
DGN	STATE PROJECT NO.	SHEET NO.	TOTAL SHEETS
16148NB X-SECT	16148	327	600

REVISIONS AFTER PROPOSAL			
NUMBER	DATE	STATION	DESCRIPTION

SDR PROCESSED	NHDDT	DATE	04-2015
NEW DESIGN	MJ	DATE	04-2016
SHEET CHECKED	BRC	DATE	02-2018
AS BUILT DETAILS		DATE	

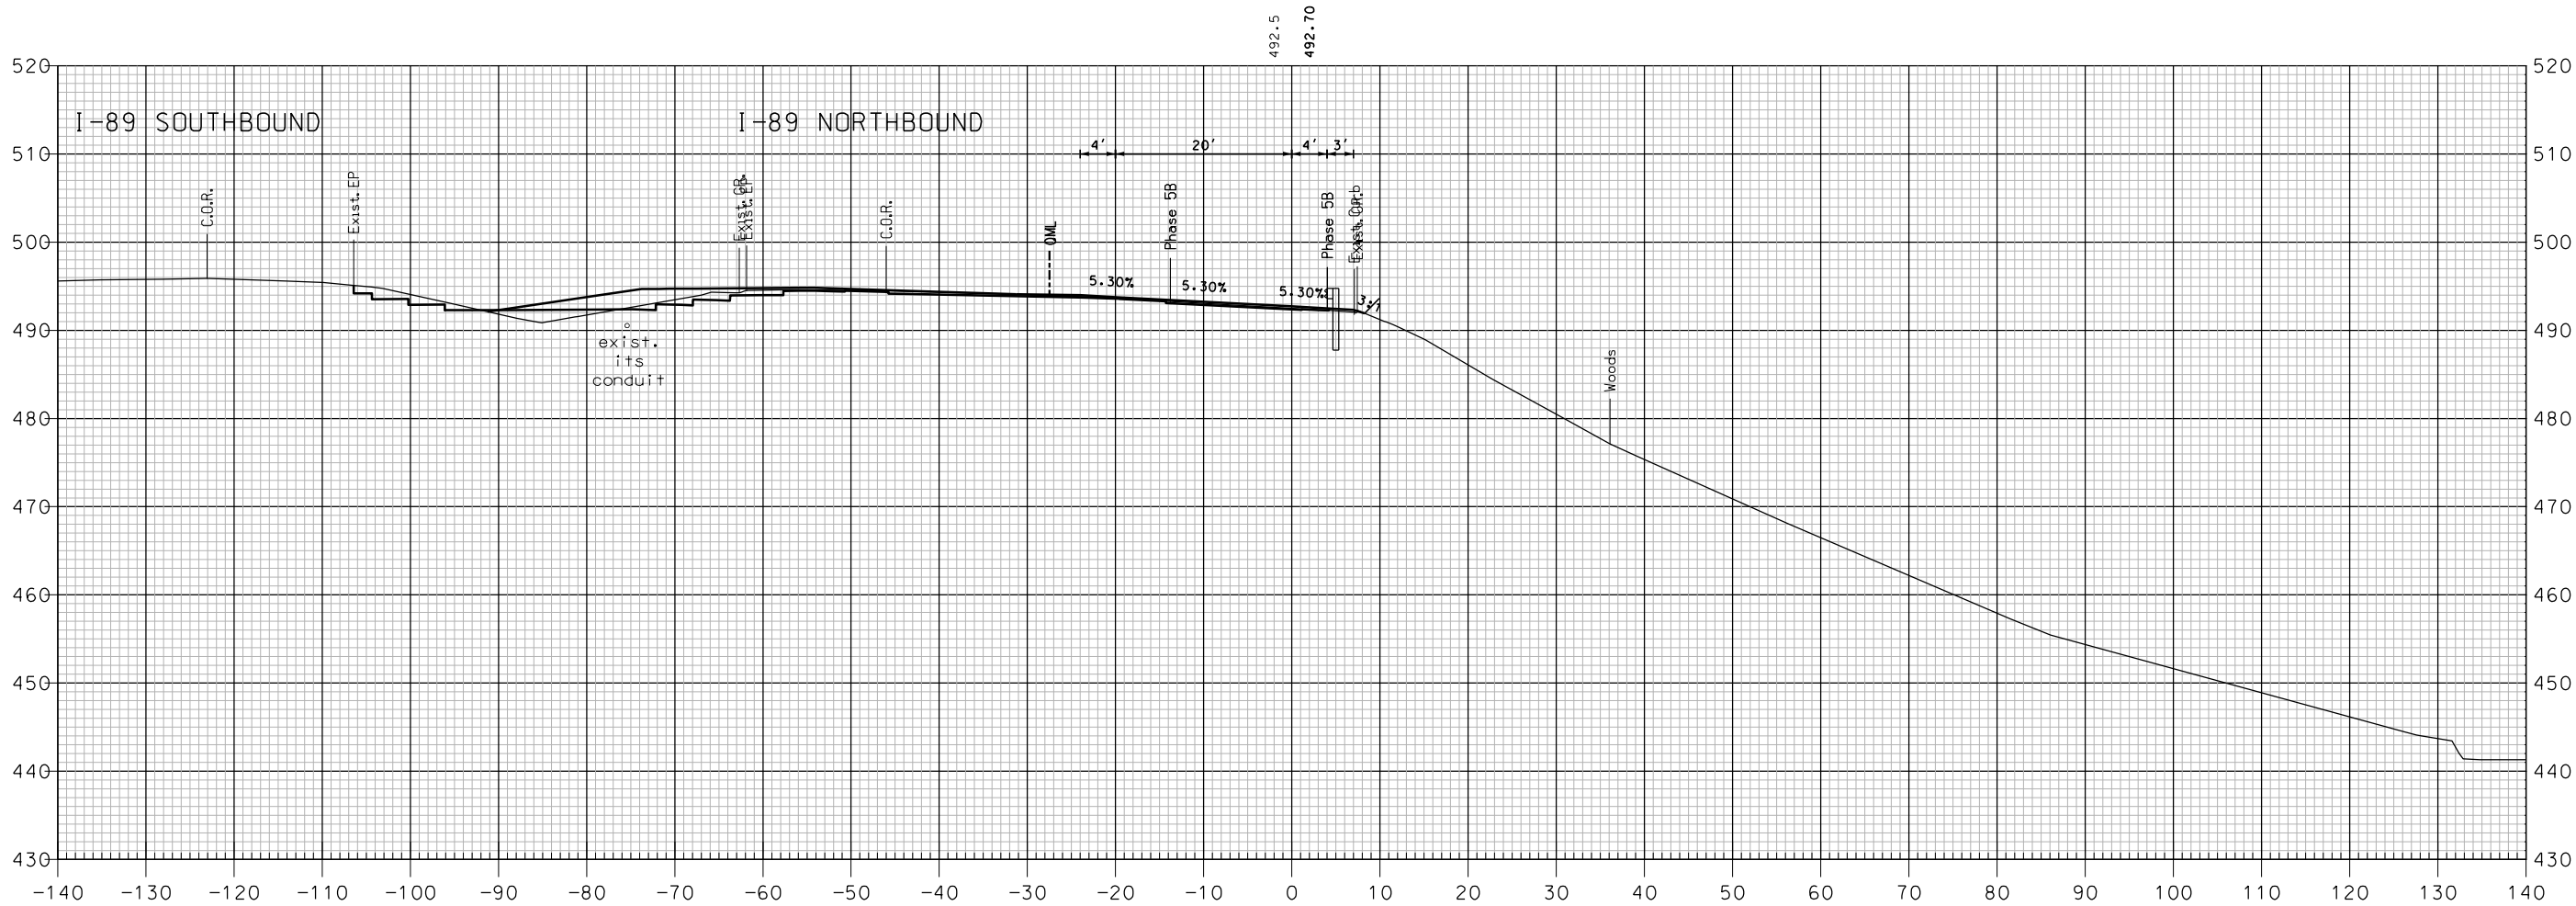


303+29

I-89 NORTHBOUND OFF-RAMP

SHEET TOTALS			
COMMON EXCAV.	19.1 C.Y.	ROCK EXCAV.	— C.Y.
FILL	0.3 C.Y.	MUCK EXCAV.	— C.Y.
DGN	STATE PROJECT NO.	SHEET NO.	TOTAL SHEETS
16148NB VT X-SEC	16148	328	600

REVISIONS AFTER PROPOSAL			
NUMBER	DATE	STATION	DESCRIPTION

SDR PROCESSED	NHDDT	DATE	04-2015
NEW DESIGN	MJ	DATE	04-2016
SHEET CHECKED	BRC	DATE	02-2018
AS BUILT DETAILS		DATE	

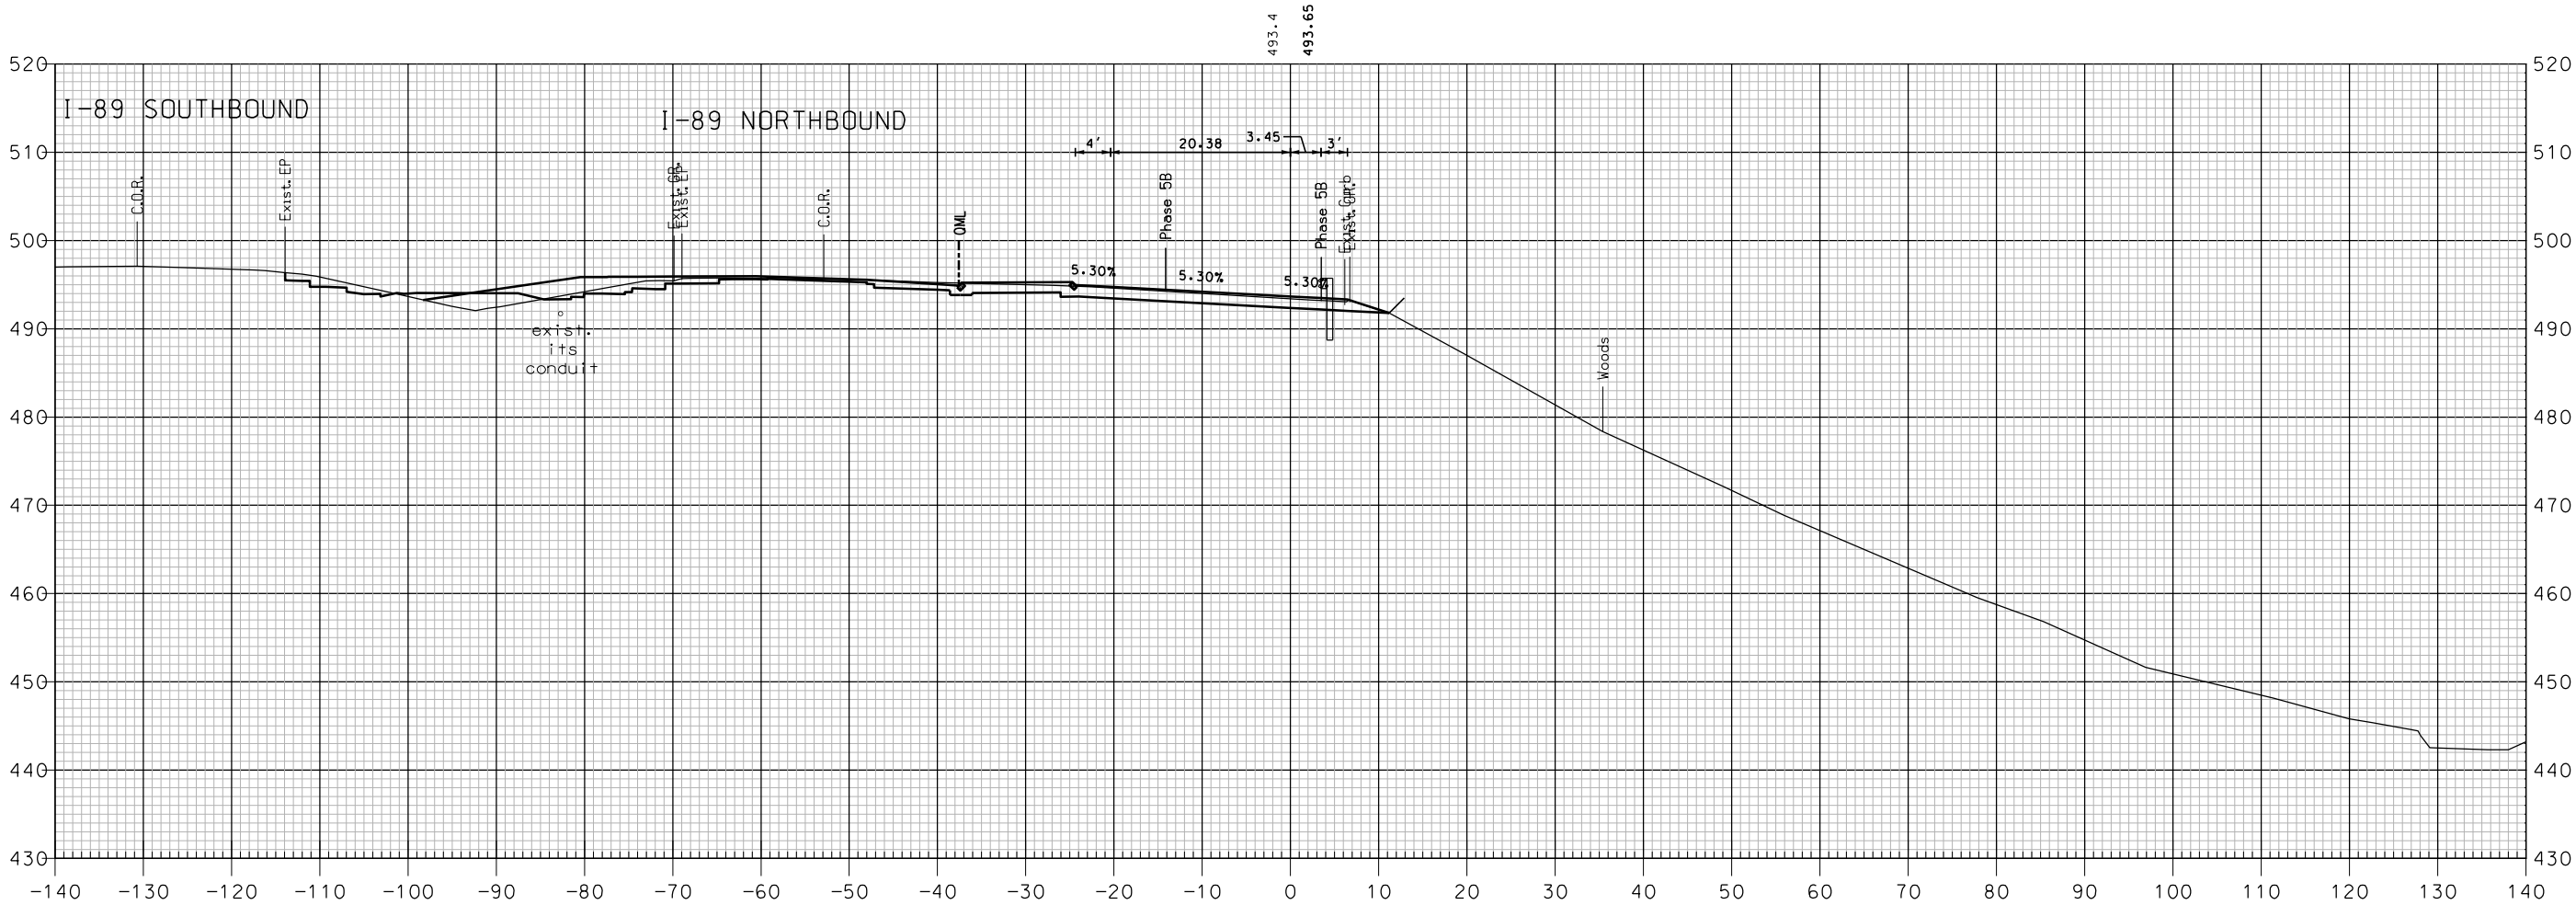


303+50

I-89 NORTHBOUND OFF-RAMP

SHEET TOTALS			
COMMON EXCAV.	91.5 C.Y.	ROCK EXCAV.	— C.Y.
FILL	0.0 C.Y.	MUCK EXCAV.	— C.Y.
DGN	STATE PROJECT NO.	SHEET NO.	TOTAL SHEETS
16148NB VT X-SEC	16148	329	600

REVISIONS AFTER PROPOSAL			
NUMBER	DATE	STATION	DESCRIPTION

SDR PROCESSED	NHDDT	DATE	04-2015
NEW DESIGN	MJ	DATE	04-2016
SHEET CHECKED	BRC	DATE	02-2018
AS BUILT DETAILS		DATE	

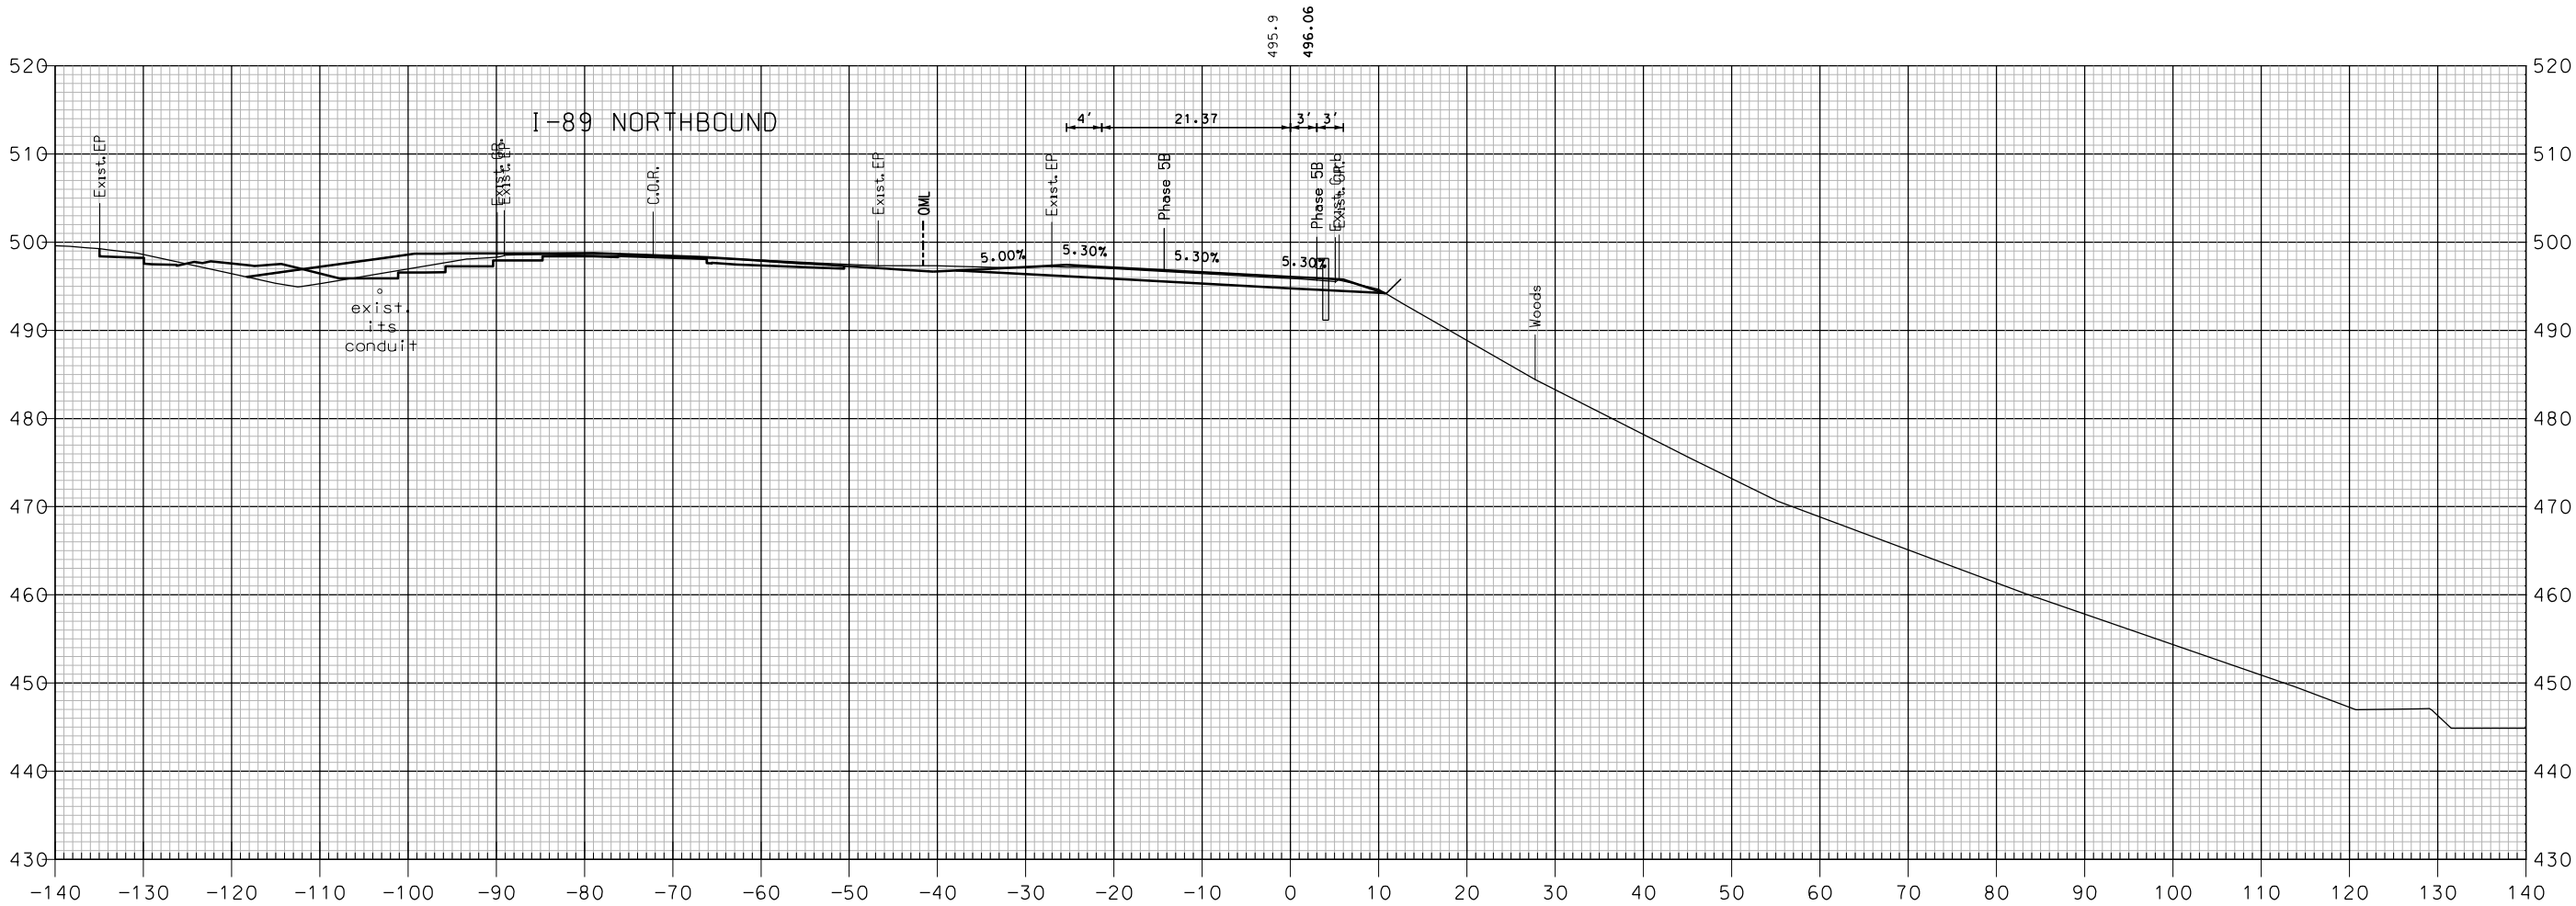


304+00

I-89 NORTHBOUND OFF-RAMP

SHEET TOTALS			
COMMON EXCAV.	90.1 C.Y.	ROCK EXCAV.	— C.Y.
FILL	0.0 C.Y.	MUCK EXCAV.	— C.Y.
DGN	STATE PROJECT NO.	SHEET NO.	TOTAL SHEETS
16148NB VT X-SEC	16148	330	600

REVISIONS AFTER PROPOSAL			
NUMBER	DATE	STATION	DESCRIPTION

SDR PROCESSED	NHDDT	DATE	04-2015
NEW DESIGN	MJ	DATE	04-2016
SHEET CHECKED	BRC	DATE	02-2018
AS BUILT DETAILS		DATE	

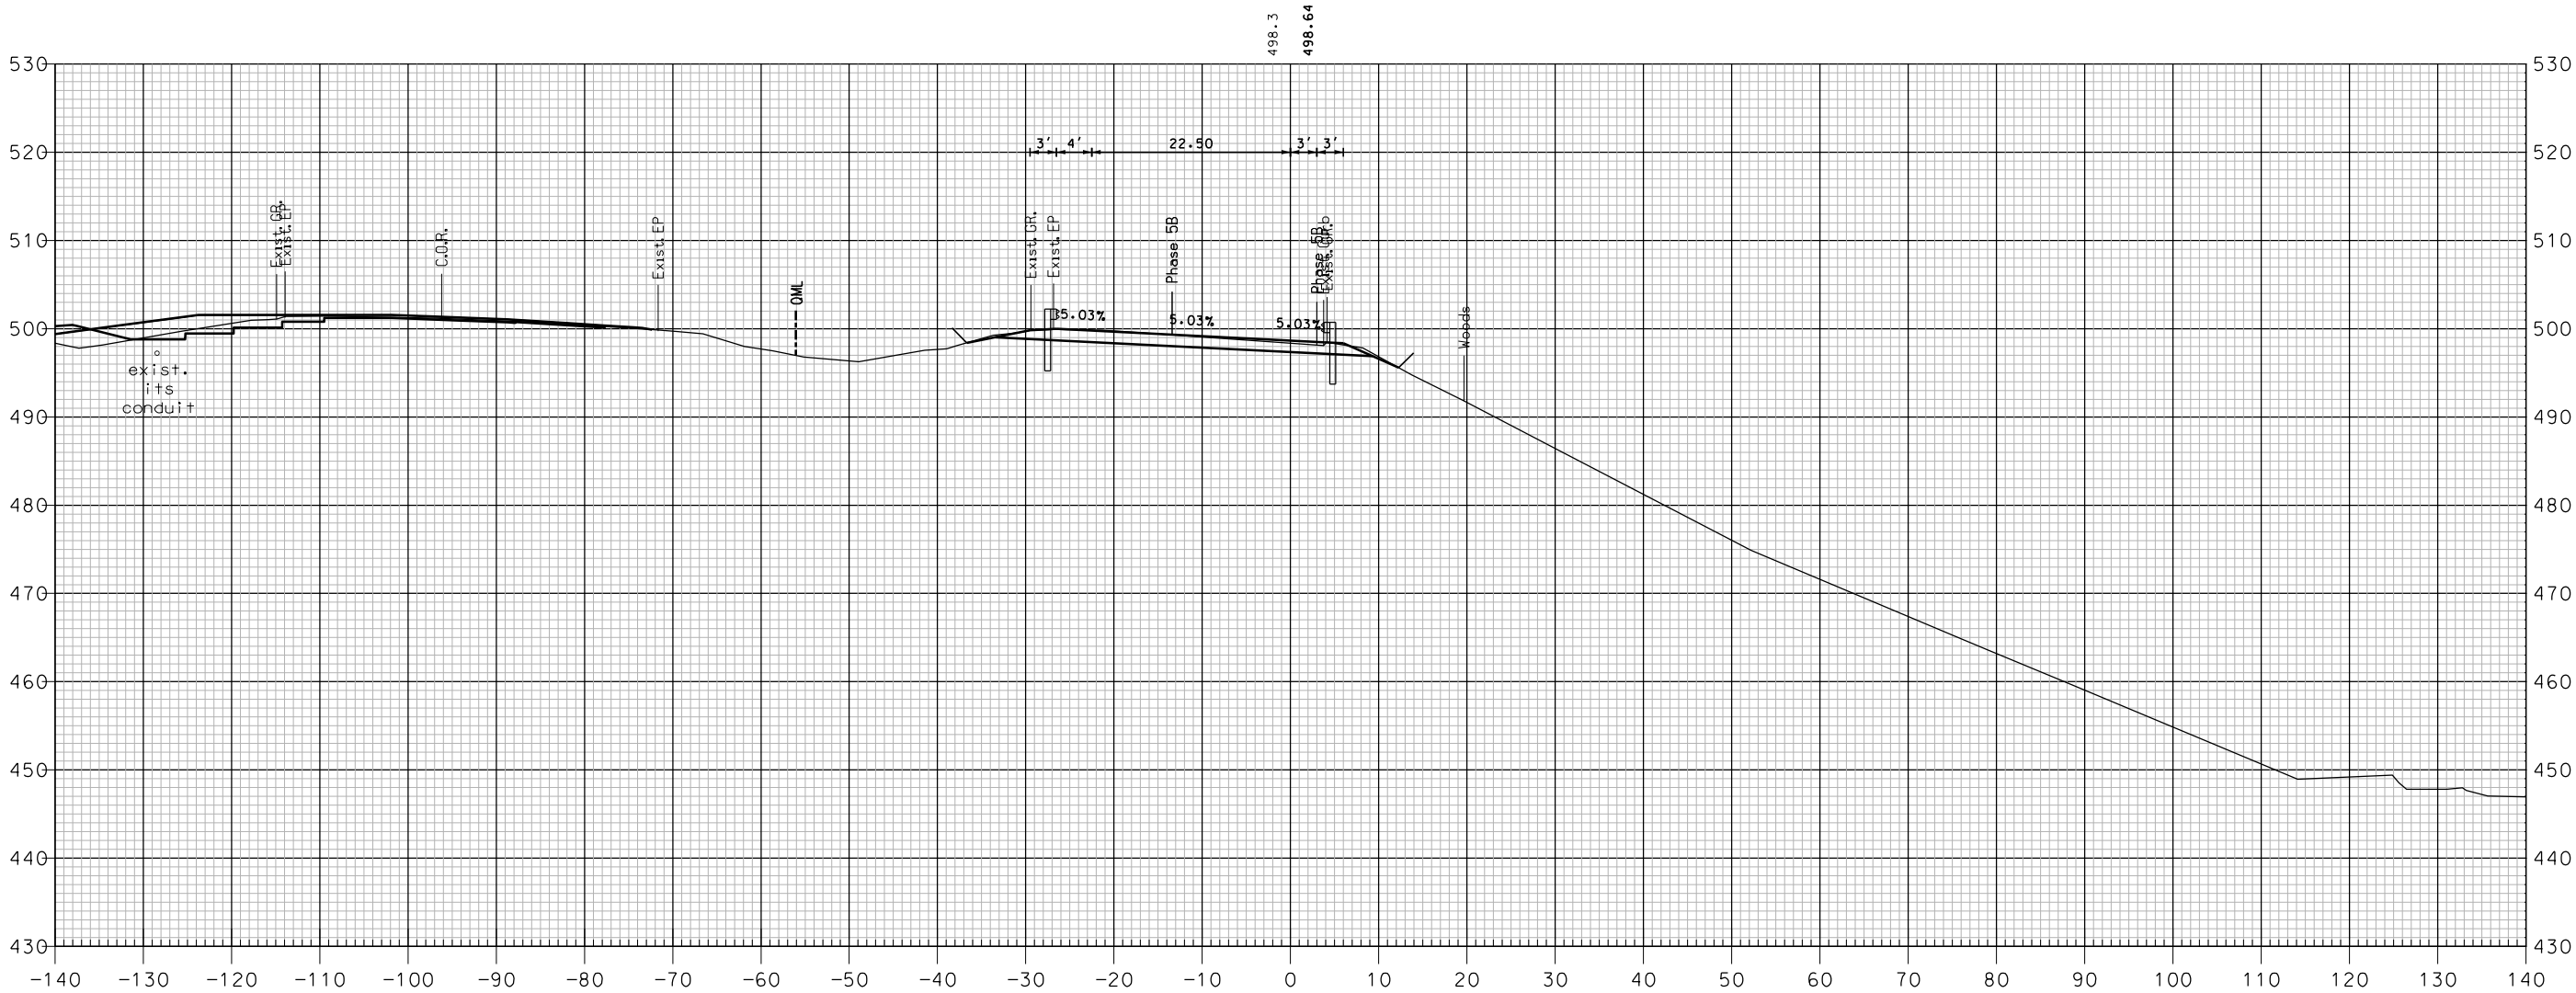


304+50

I-89 NORTHBOUND OFF-RAMP

SHEET TOTALS			
COMMON EXCAV.	86.9 C.Y.	ROCK EXCAV.	- C.Y.
FILL	0.0 C.Y.	MUCK EXCAV.	- C.Y.
DGN	STATE PROJECT NO.	SHEET NO.	TOTAL SHEETS
16148NB VT X-SEC	16148	331	600

REVISIONS AFTER PROPOSAL			
NUMBER	DATE	STATION	DESCRIPTION

SDR PROCESSED	NHDDT	DATE	04-2015
NEW DESIGN	MJ	DATE	04-2016
SHEET CHECKED	BRC	DATE	02-2018
AS BUILT DETAILS		DATE	

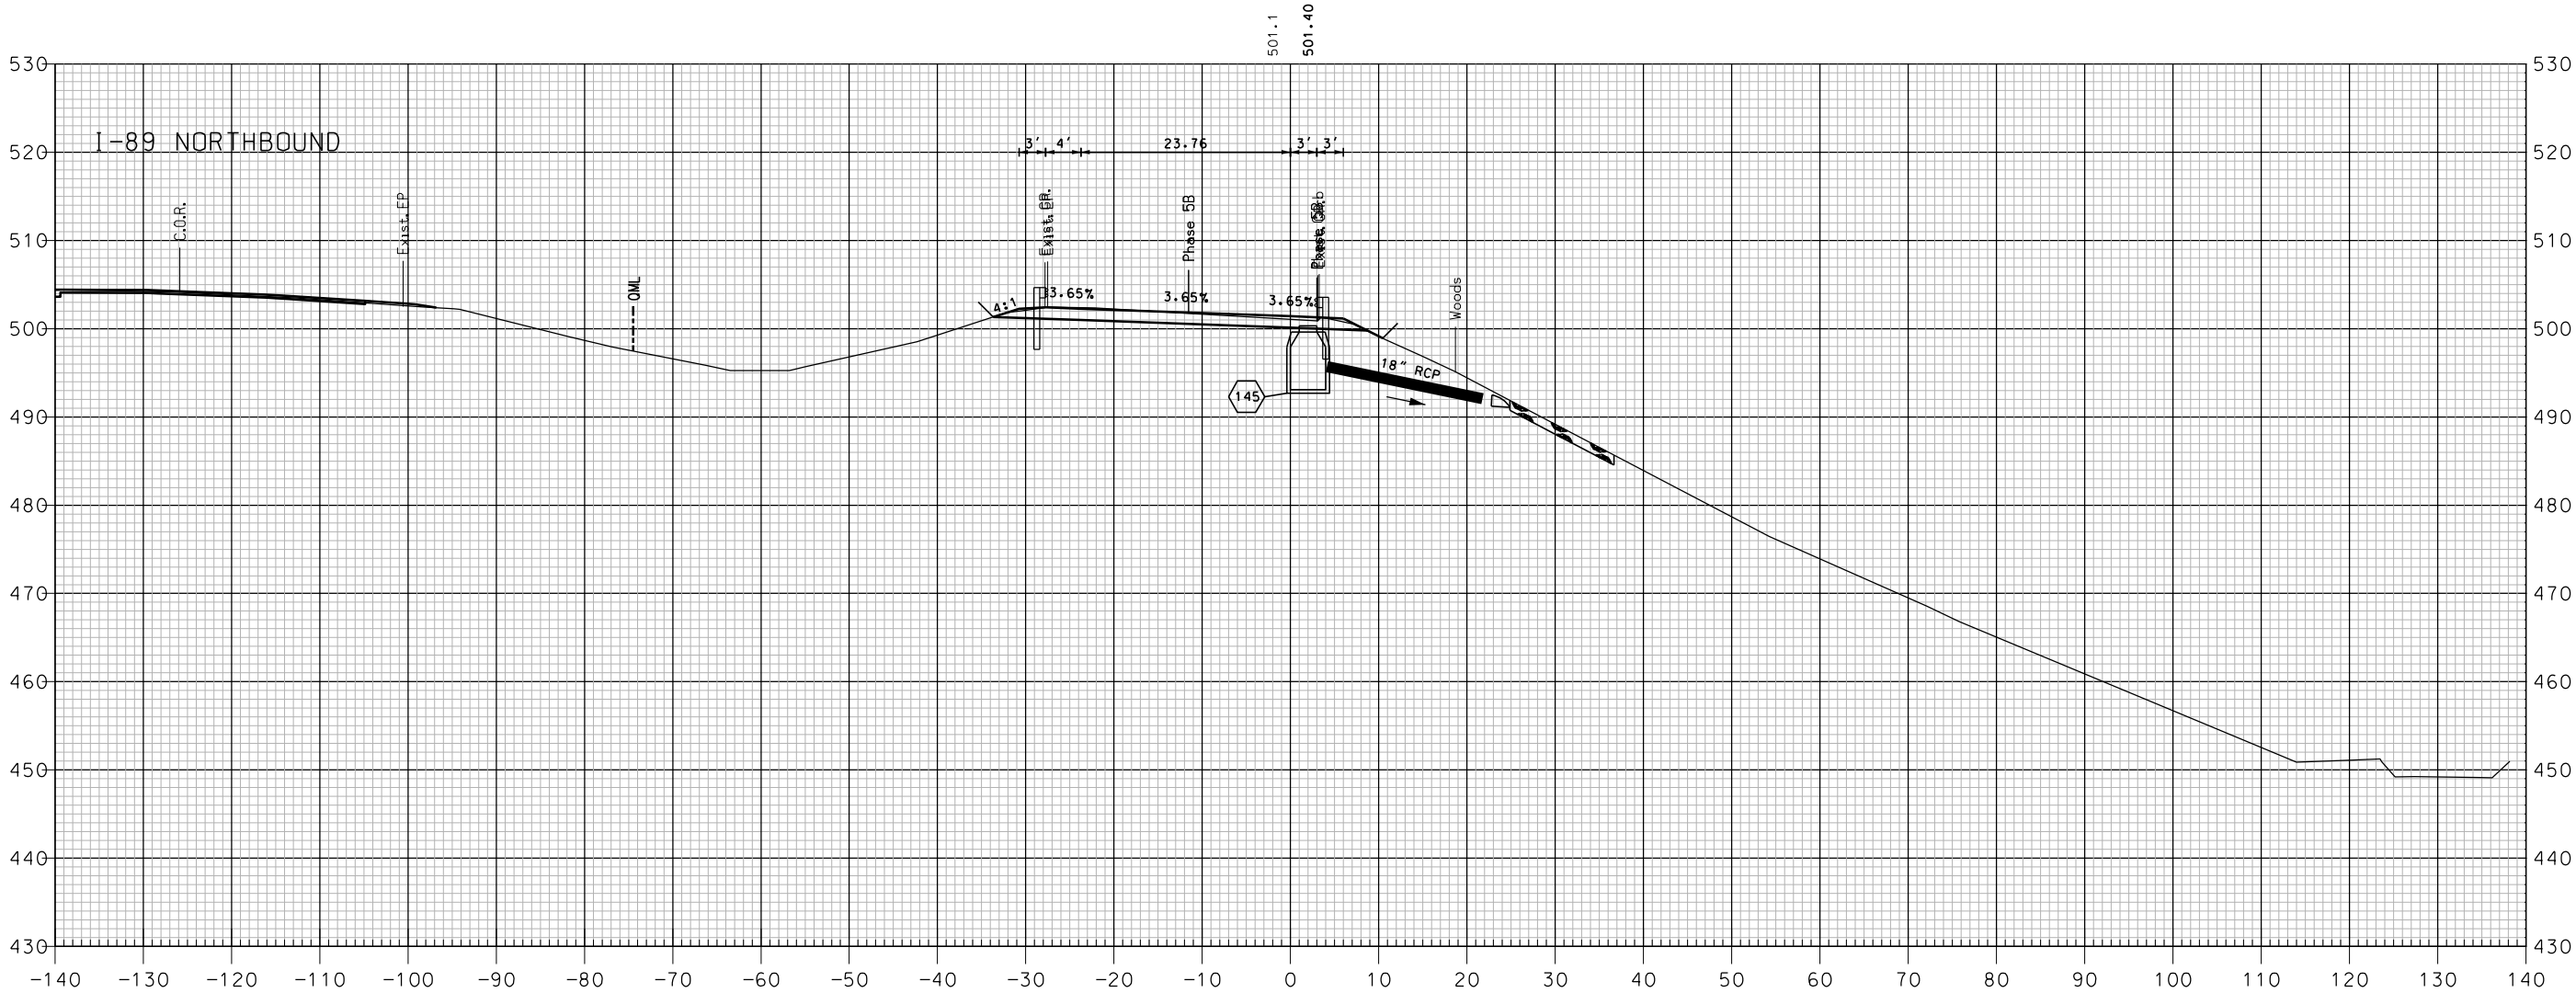


305+00

I-89 NORTHBOUND OFF-RAMP

SHEET TOTALS			
COMMON EXCAV.	85.7 C.Y.	ROCK EXCAV.	— C.Y.
FILL	0.0 C.Y.	MUCK EXCAV.	— C.Y.
DGN	STATE PROJECT NO.	SHEET NO.	TOTAL SHEETS
16148NB VT X-SEC	16148	332	600

REVISIONS AFTER PROPOSAL			
NUMBER	DATE	STATION	DESCRIPTION

SDR PROCESSED	NHDDT	DATE	04-2015
NEW DESIGN	MJ	DATE	04-2016
SHEET CHECKED	BRC	DATE	02-2018
AS BUILT DETAILS		DATE	

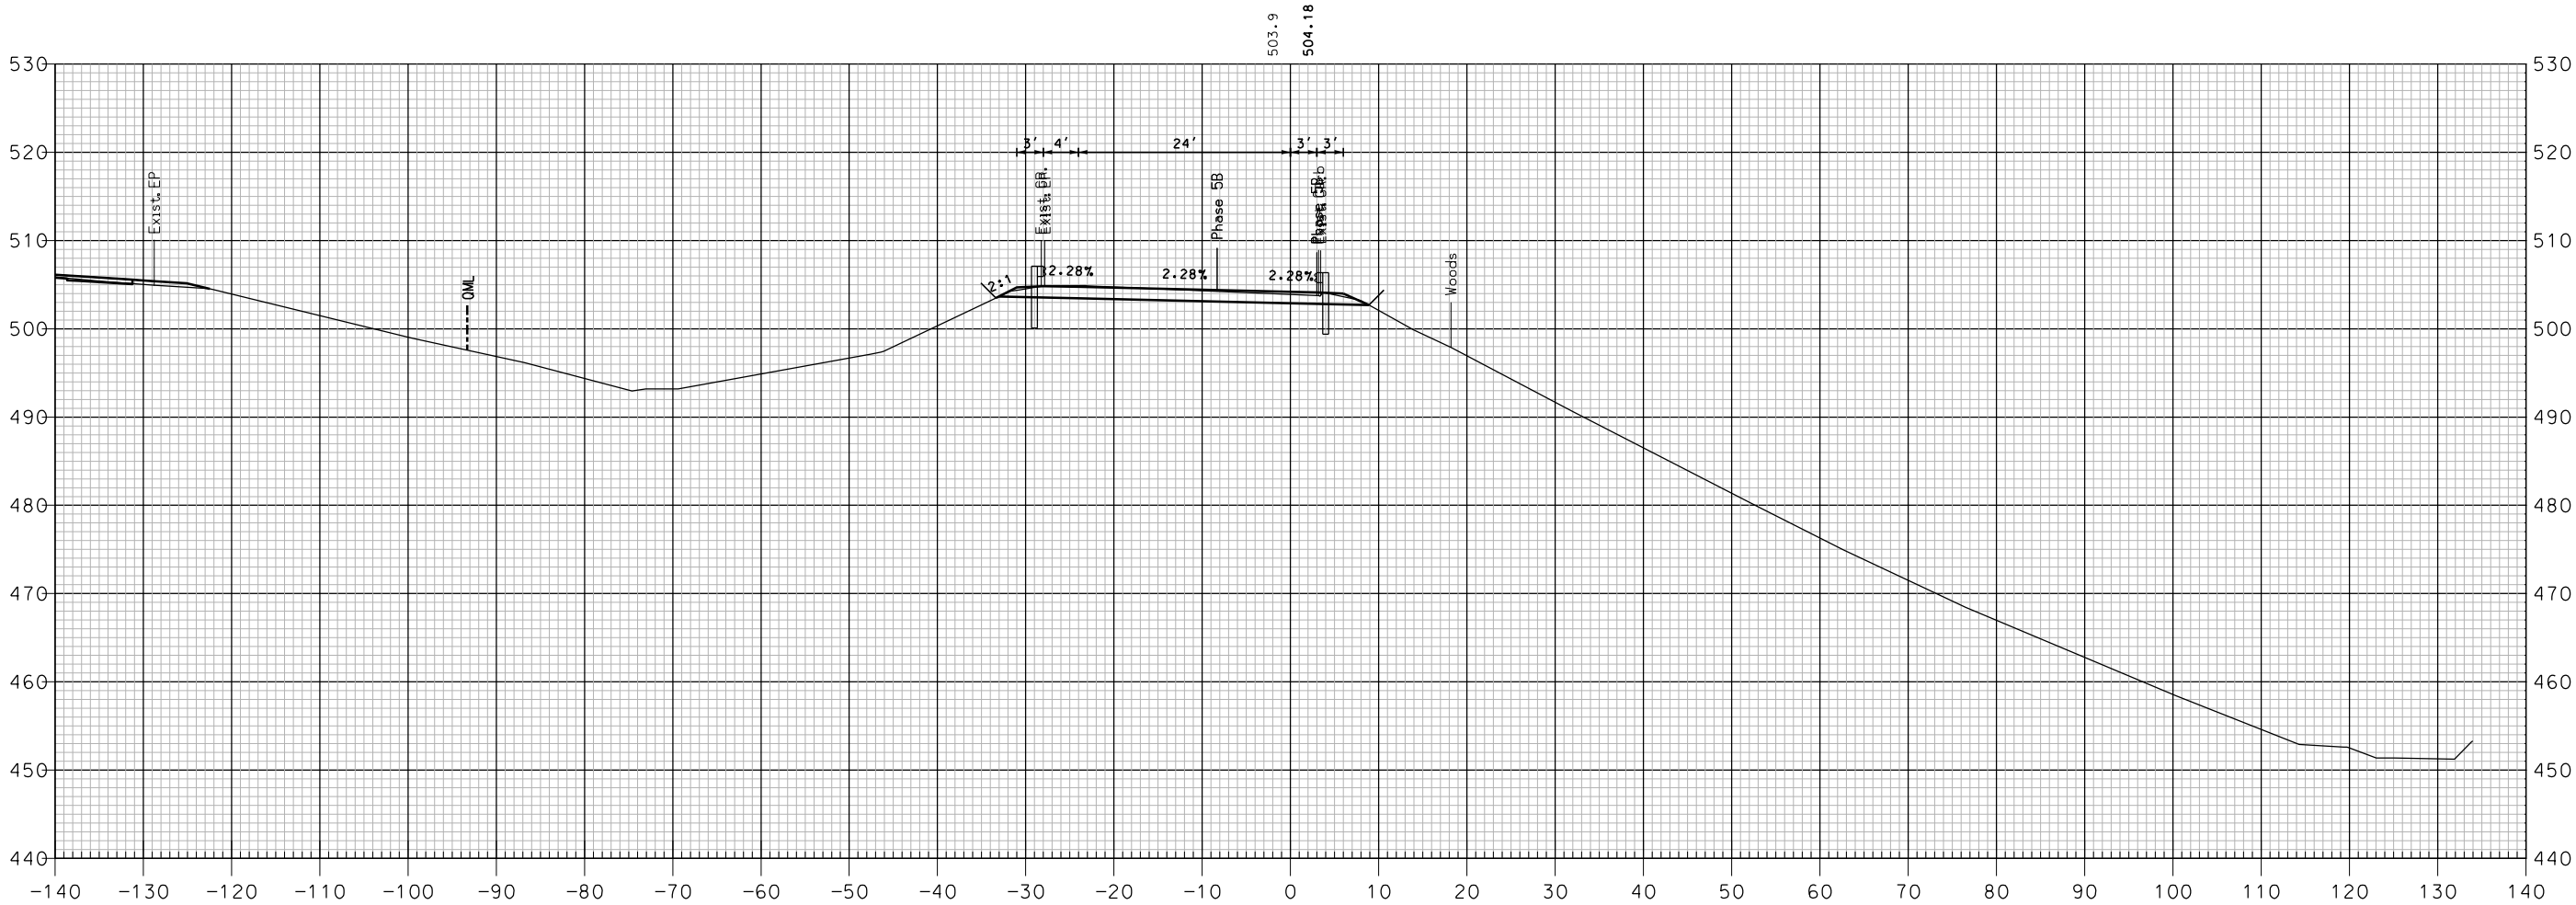


305+50

I-89 NORTHBOUND OFF-RAMP

SHEET TOTALS			
COMMON EXCAV.	87.2 C.Y.	ROCK EXCAV.	— C.Y.
FILL	0.0 C.Y.	MUCK EXCAV.	— C.Y.
DGN	STATE PROJECT NO.	SHEET NO.	TOTAL SHEETS
16148NB VT X-SEC	16148	333	600

REVISIONS AFTER PROPOSAL			
NUMBER	DATE	STATION	DESCRIPTION

SDR PROCESSED	NHDDT	DATE	04-2015
NEW DESIGN	MJ	DATE	04-2016
SHEET CHECKED	BRC	DATE	02-2018
AS BUILT DETAILS		DATE	

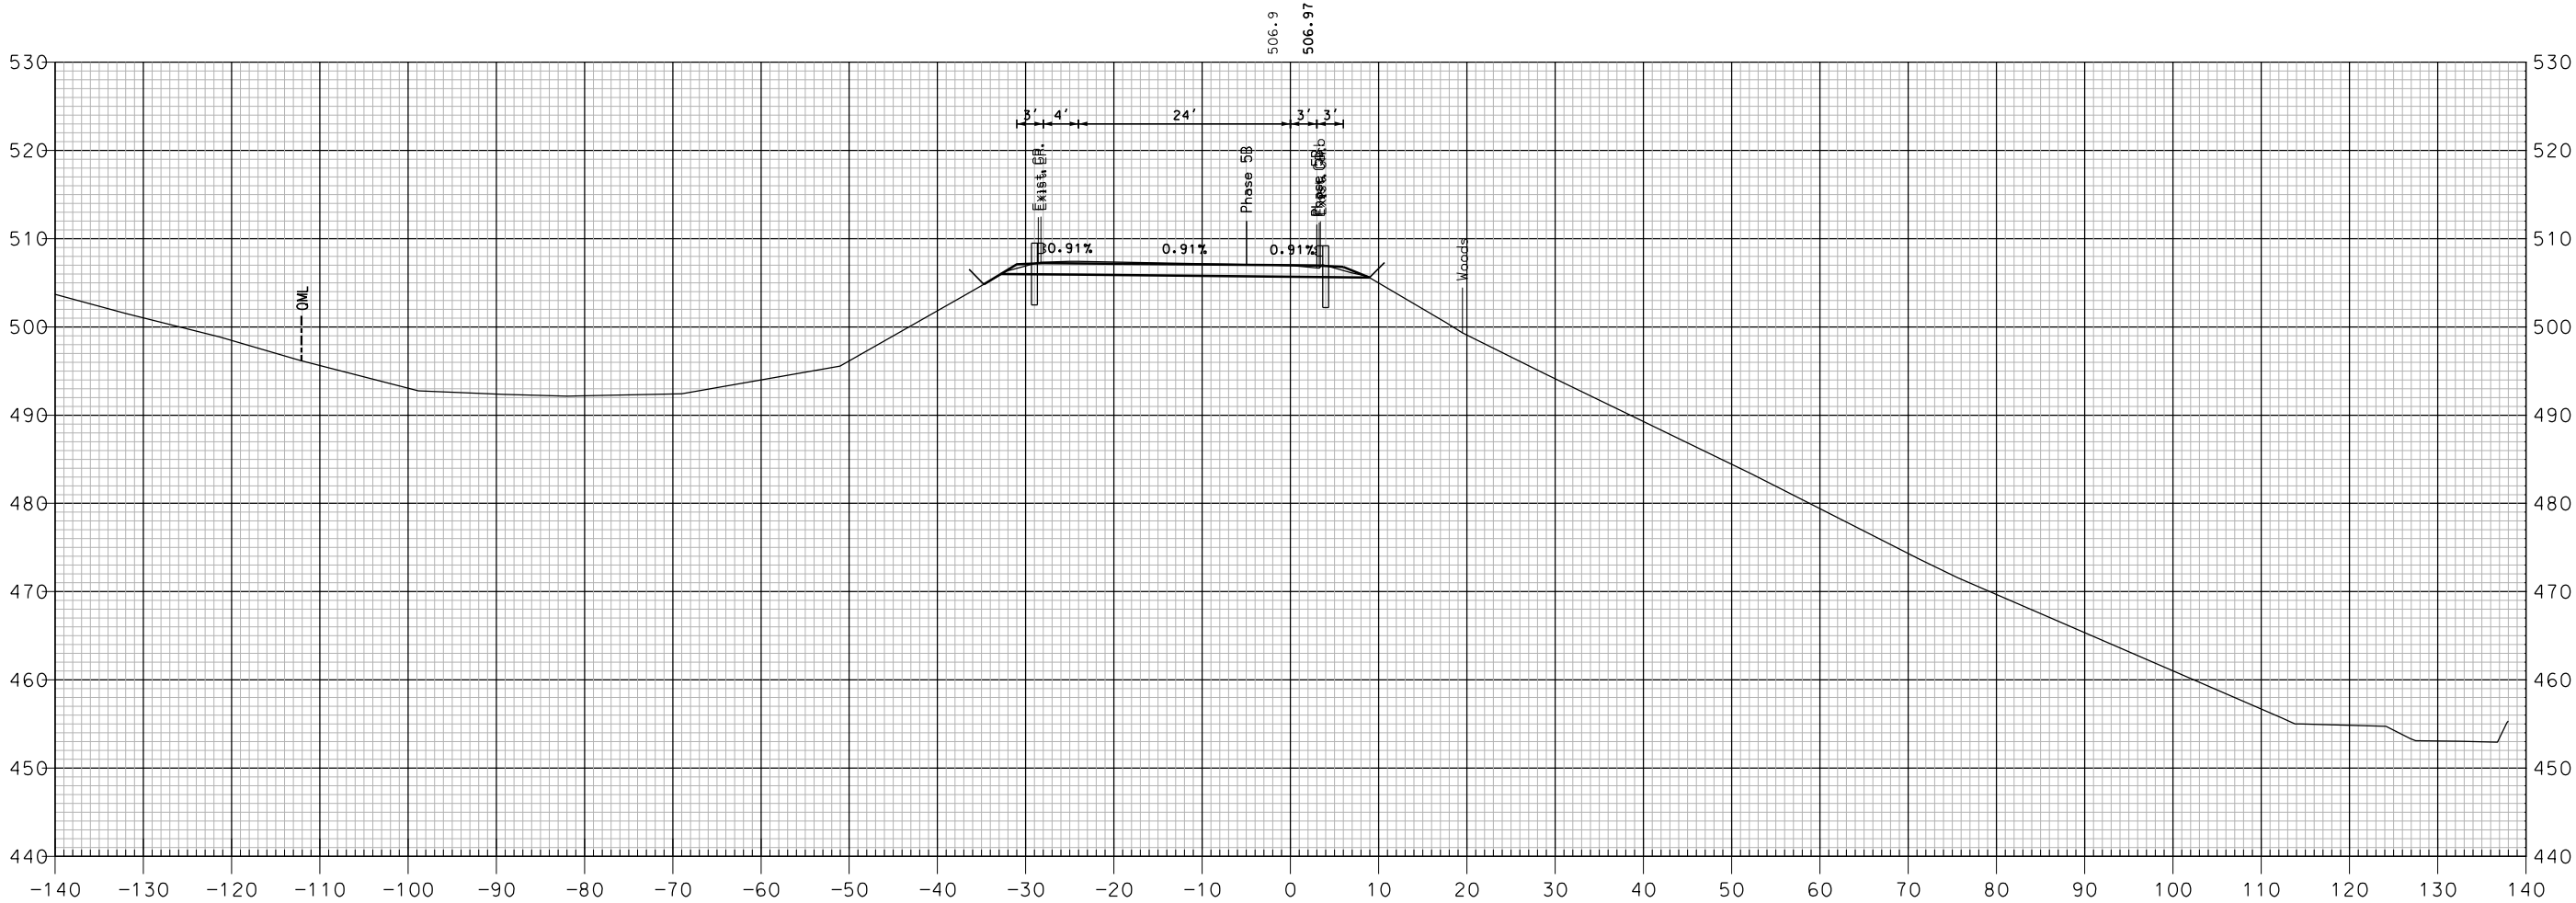


306+00

I-89 NORTHBOUND OFF-RAMP

SHEET TOTALS			
COMMON EXCAV.	92.0 C.Y.	ROCK EXCAV.	— C.Y.
FILL	0.0 C.Y.	MUCK EXCAV.	— C.Y.
DGN	STATE PROJECT NO.	SHEET NO.	TOTAL SHEETS
16148NB VT X-SEC	16148	334	600

REVISIONS AFTER PROPOSAL			
NUMBER	DATE	STATION	DESCRIPTION

SDR PROCESSED	NHDDT	DATE	04-2015
NEW DESIGN	MJ	DATE	04-2016
SHEET CHECKED	BRC	DATE	02-2018
AS BUILT DETAILS		DATE	

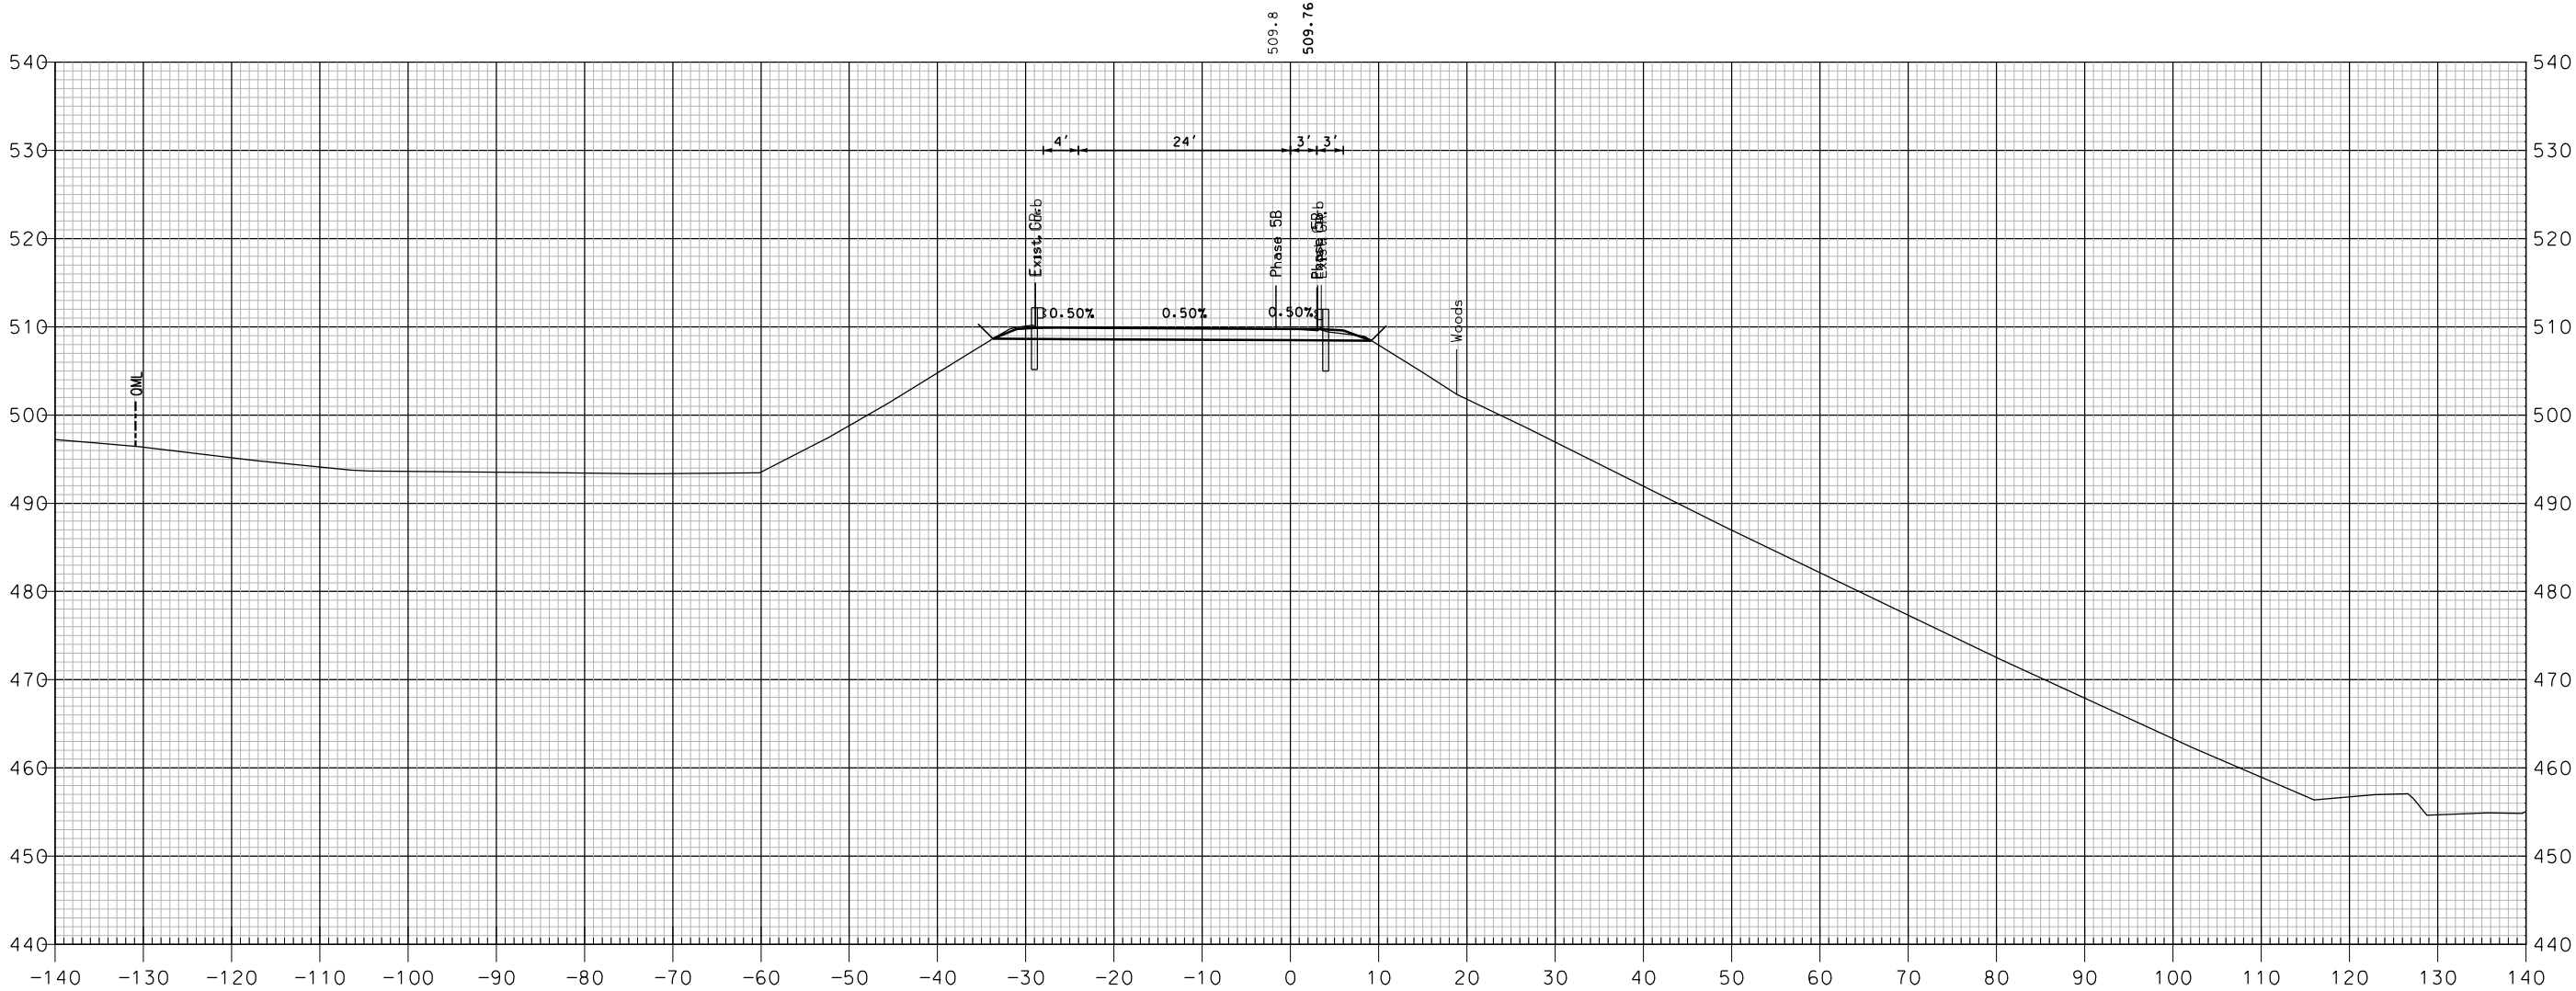


306+50

I-89 NORTHBOUND OFF-RAMP

SHEET TOTALS			
COMMON EXCAV.	18.9 C.Y.	ROCK EXCAV.	— C.Y.
FILL	0.0 C.Y.	MUCK EXCAV.	— C.Y.
DGN	STATE PROJECT NO.	SHEET NO.	TOTAL SHEETS
16148NB VT X-SEC	16148	335	600

SDR PROCESSED	NHDDOT	REVISIONS AFTER PROPOSAL			
		NUMBER	DATE	STATION	DESCRIPTION
NEW DESIGN	MJ		DATE 04-2016		
SHEET CHECKED	BRC		DATE 02-2018		
AS BUILT DETAILS			DATE		

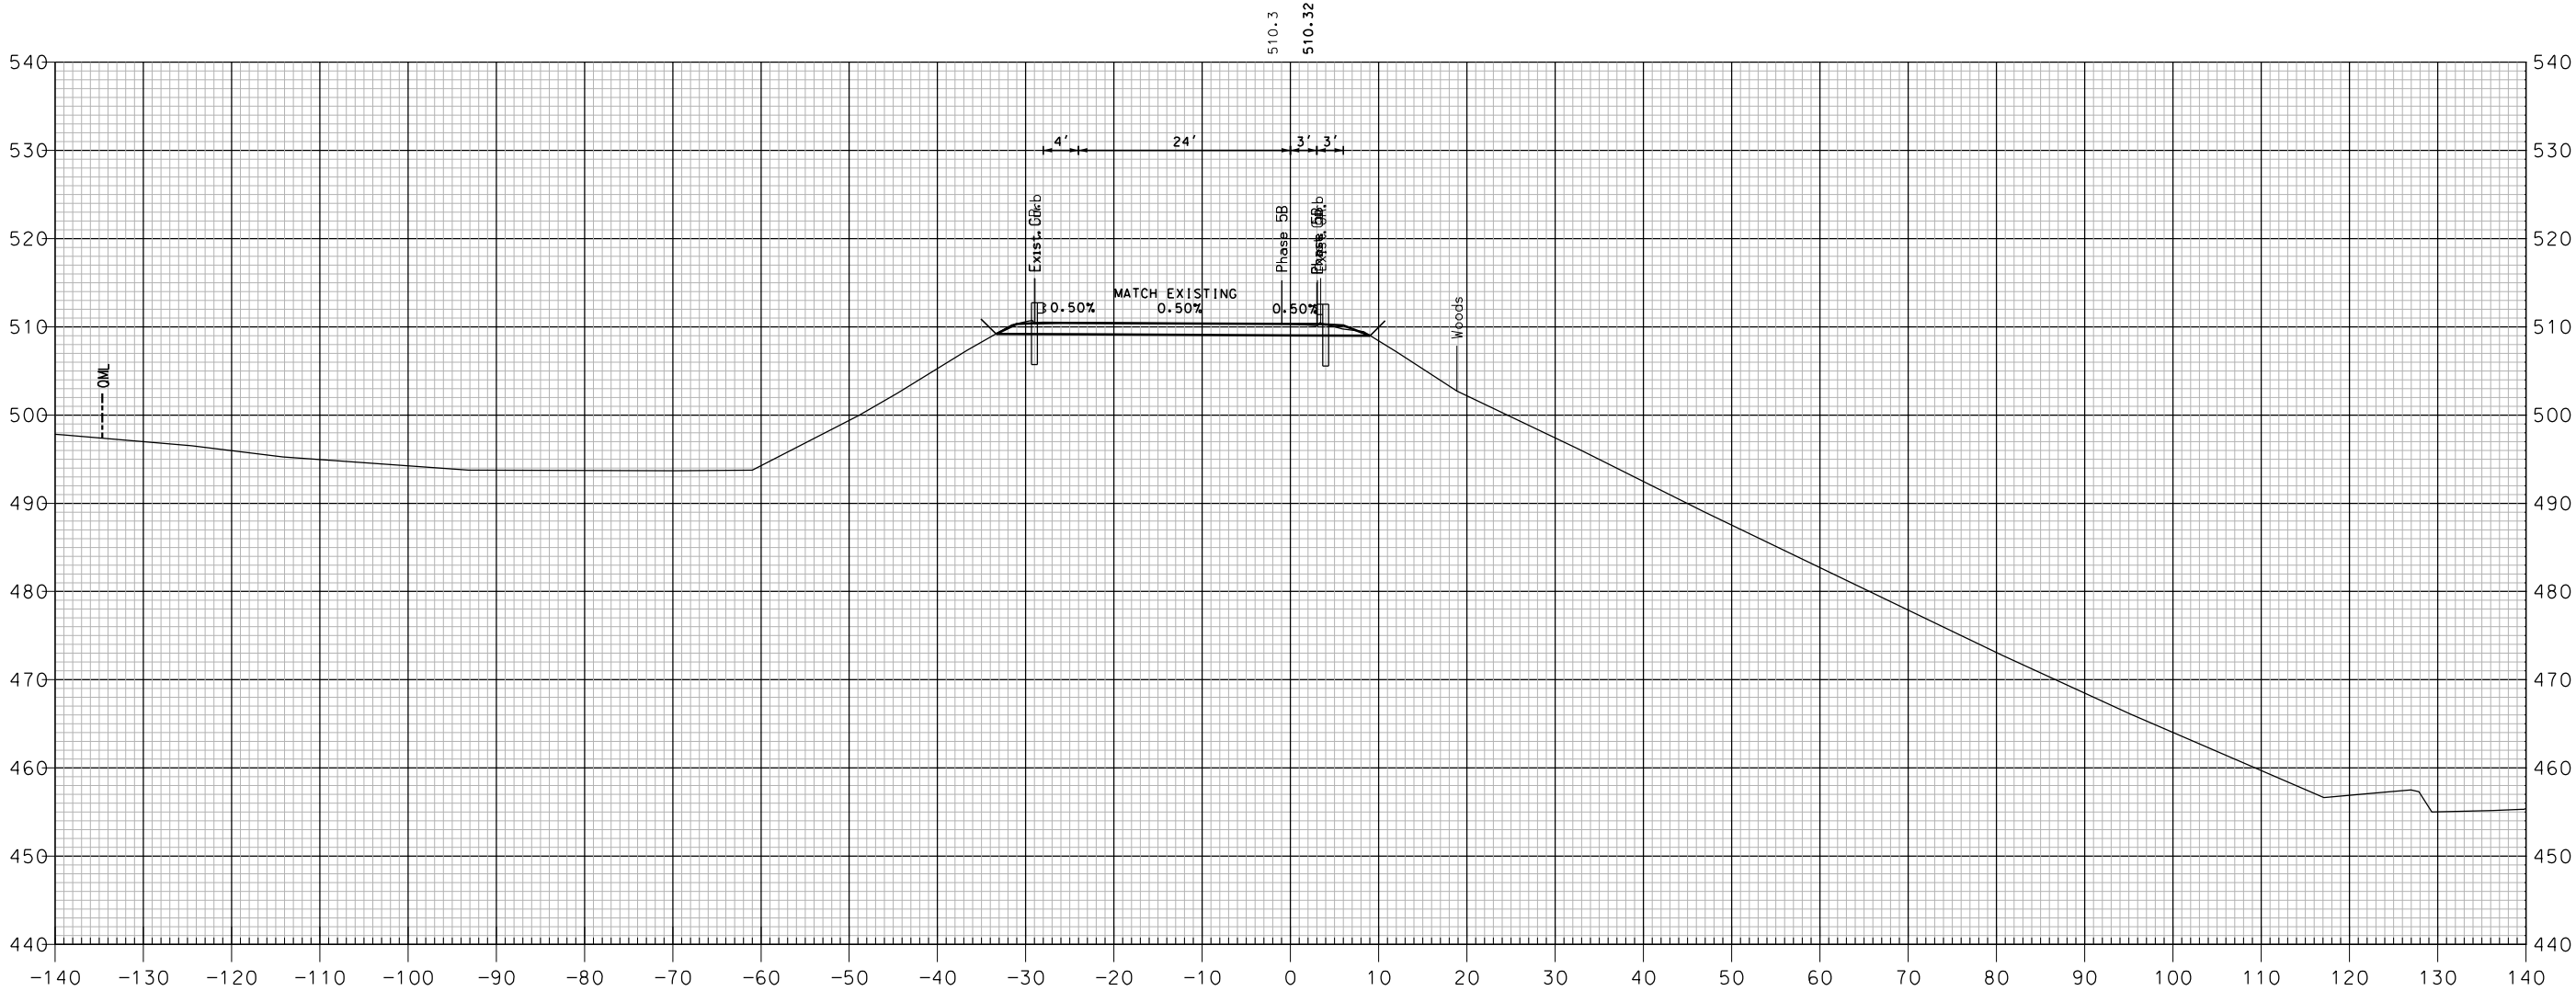


306+60

I-89 NORTHBOUND OFF-RAMP


SHEET TOTALS			
COMMON EXCAV.	0.0 C.Y.	ROCK EXCAV.	— C.Y.
FILL	0.0 C.Y.	MUCK EXCAV.	— C.Y.
DGN	STATE PROJECT NO.	SHEET NO.	TOTAL SHEETS
16148NB VT X-SEC	16148	336	600

SDR PROCESSED	NHDOT	REVISIONS AFTER PROPOSAL			
		STATION		DESCRIPTION	
		STATION		STATION	
		DATE		DATE	
NEW DESIGN	MJ	04-2016		04-2016	
SHEET CHECKED	BRC	02-2018		02-2018	
AS BUILT DETAILS		DATE		DATE	

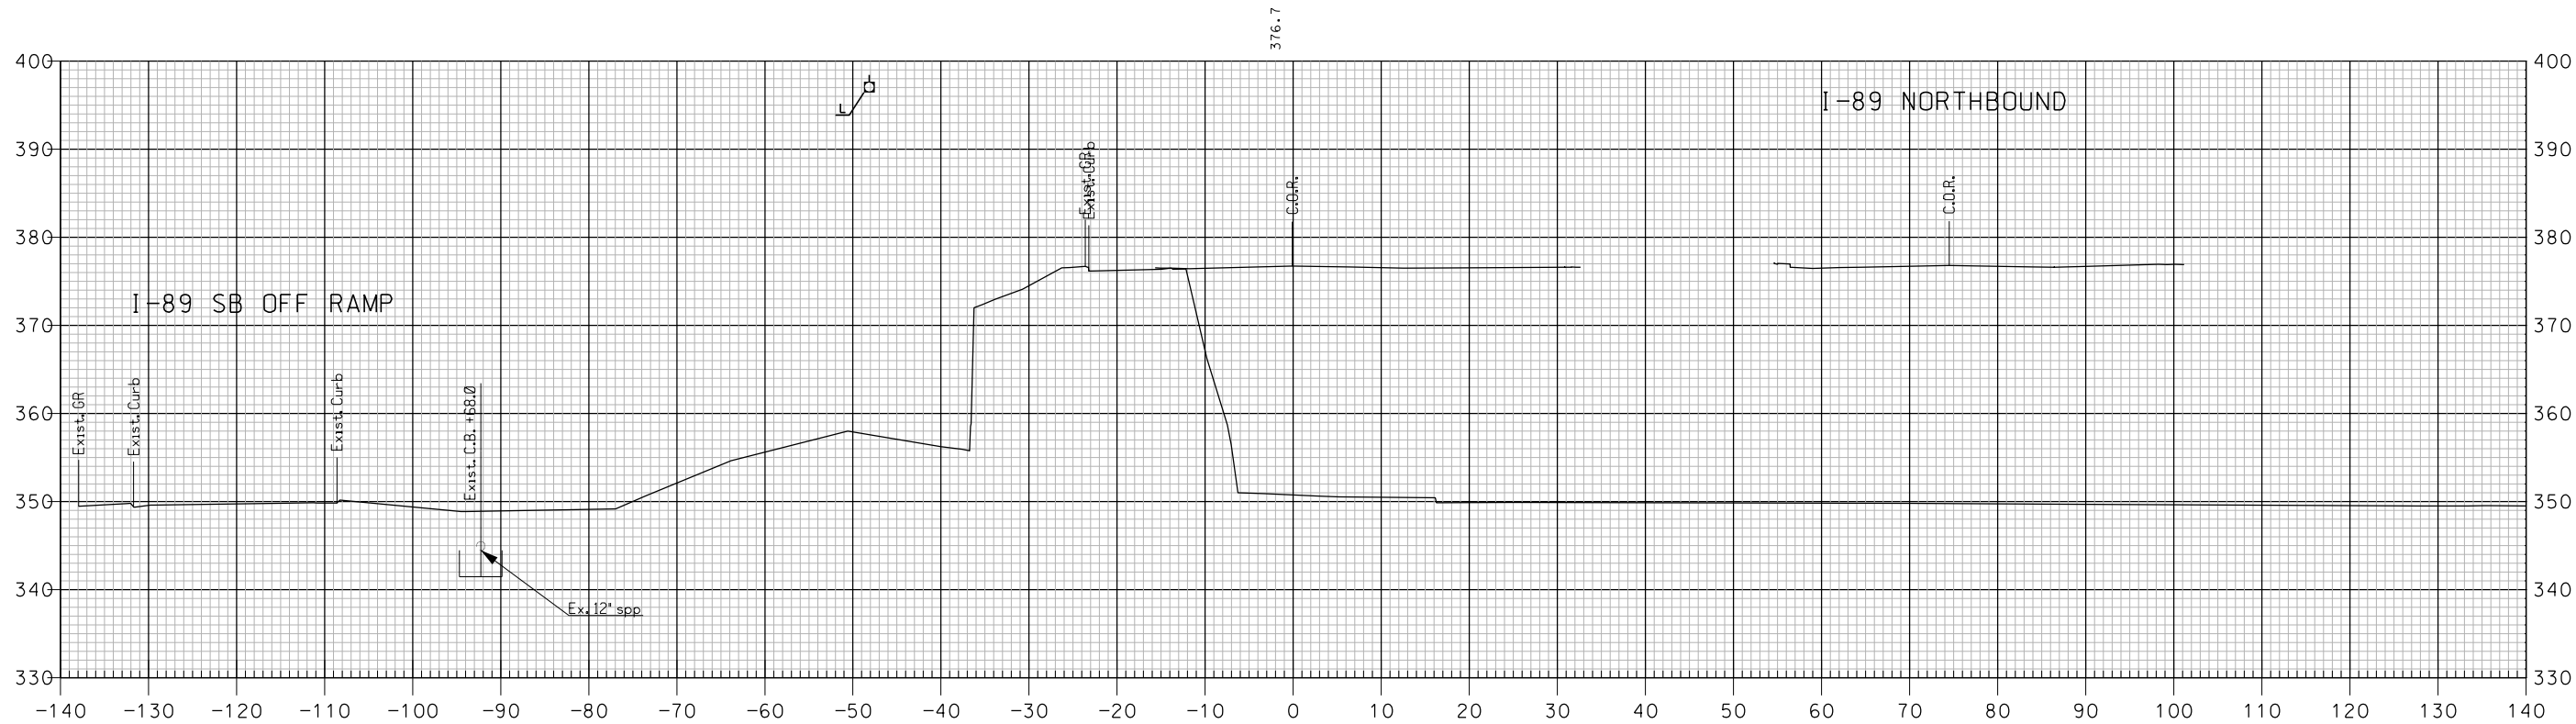

NOTES:



1. I-89 NORTHBOUND IS SHOWN FOR INFORMATION ONLY. SEE I-89 NORTHBOUND CROSS SECTIONS FOR DETAILS.
2. THE QML BETWEEN I-89 NORTHBOUND AND I-89 SOUTHBOUND BEGINS NORTH OF THE PLAZA CONNECTOR ROAD AT STA 710+53.6 TO STA 745+00.00 AND RUNS ALONG I-89 SOUTHBOUND MEDIAN EDGE OF PROPOSED PAVEMENT EXCEPT WHEN CONCRETE MEDIAN BARRIER IS PROPOSED FROM STA 713+50 TO STA 742+78. IN AREAS USING CONCRETE MEDIAN BARRIER, THE QML RUNS ALONG THE NORTHBOUND SIDE OF THE BARRIER.
3. THE SOUTHBOUND AND NORTHBOUND MEDIAN DIVERSIONS ARE SHOWN AS DASHED LINES AND ARE PROVIDED FOR INFORMATION ONLY.

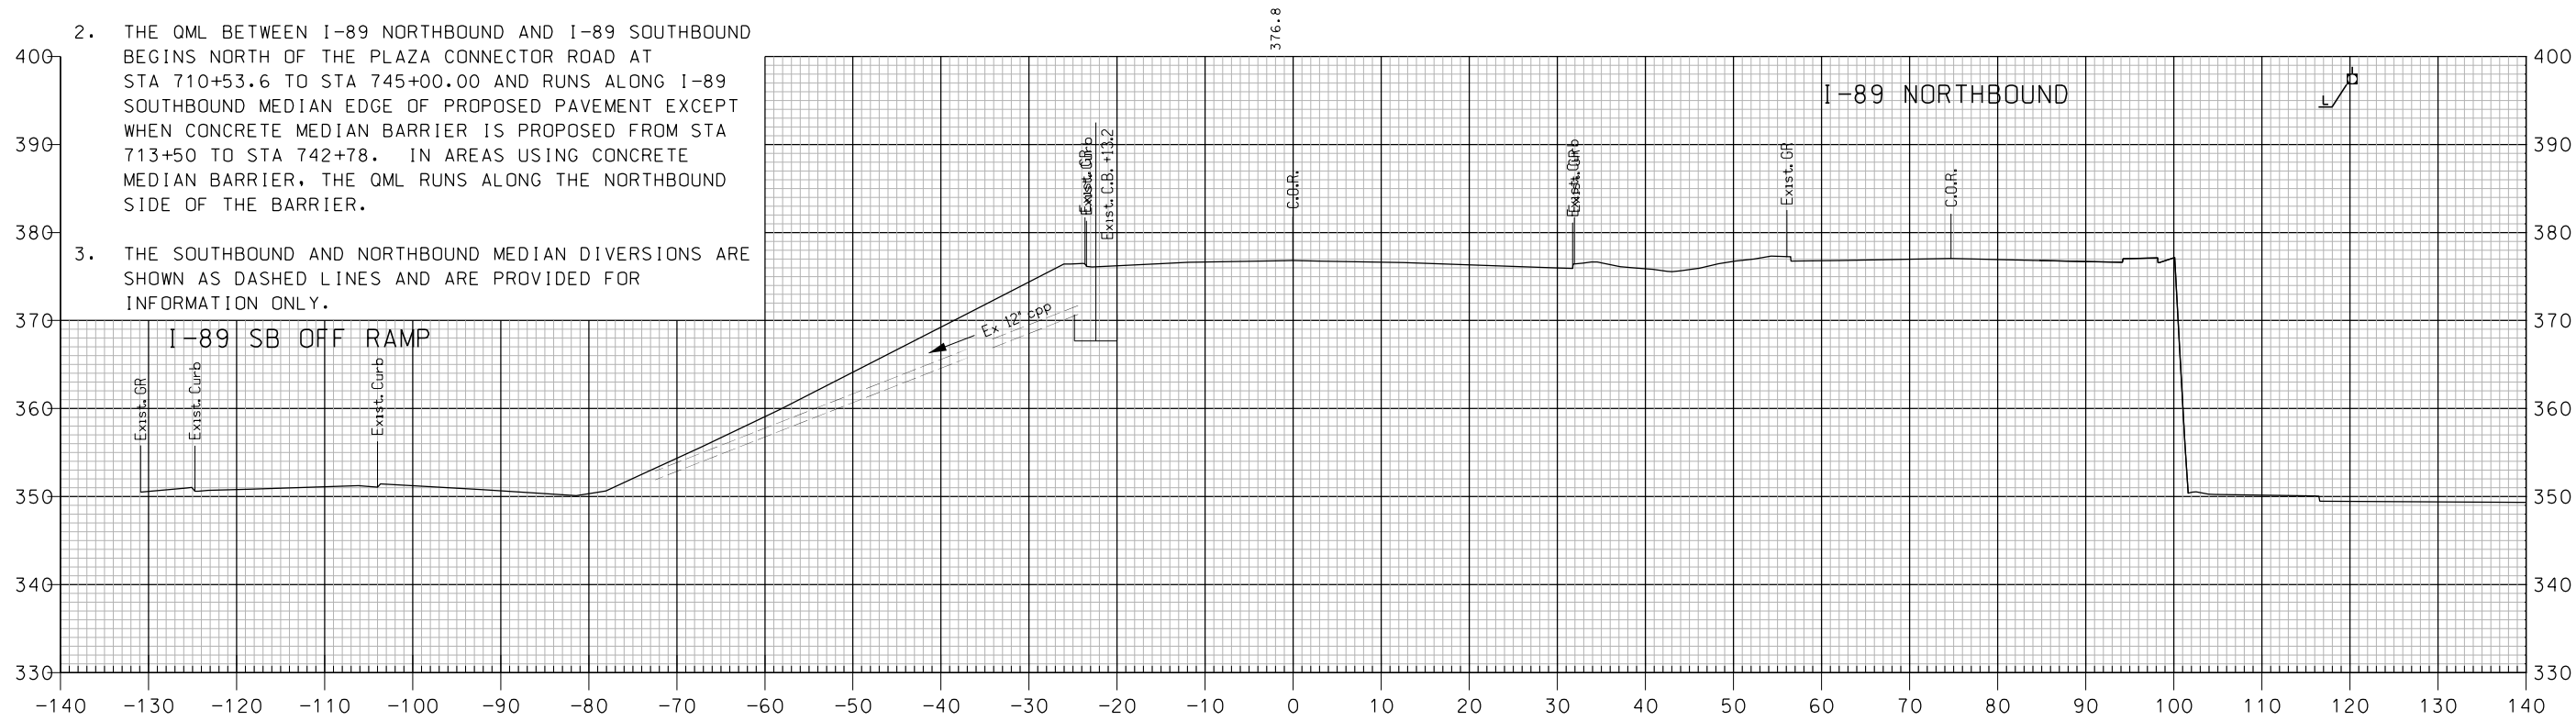

SHEET TOTALS			
COMMON EXCAV.	0.0 C.Y.	ROCK EXCAV.	- C.Y.
FILL	0.0 C.Y.	MUCK EXCAV.	- C.Y.
DGN	STATE PROJECT NO.	SHEET NO.	TOTAL SHEETS
16148SB X-SEC	16148	337	600

REVISIONS AFTER PROPOSAL			
NUMBER	DATE	STATION	DESCRIPTION



SDR PROCESSED	NHDDT	DATE	04-2015
NEW DESIGN	MJ	DATE	04-2016
SHEET CHECKED	BRC	DATE	02-2018
AS BUILT DETAILS		DATE	

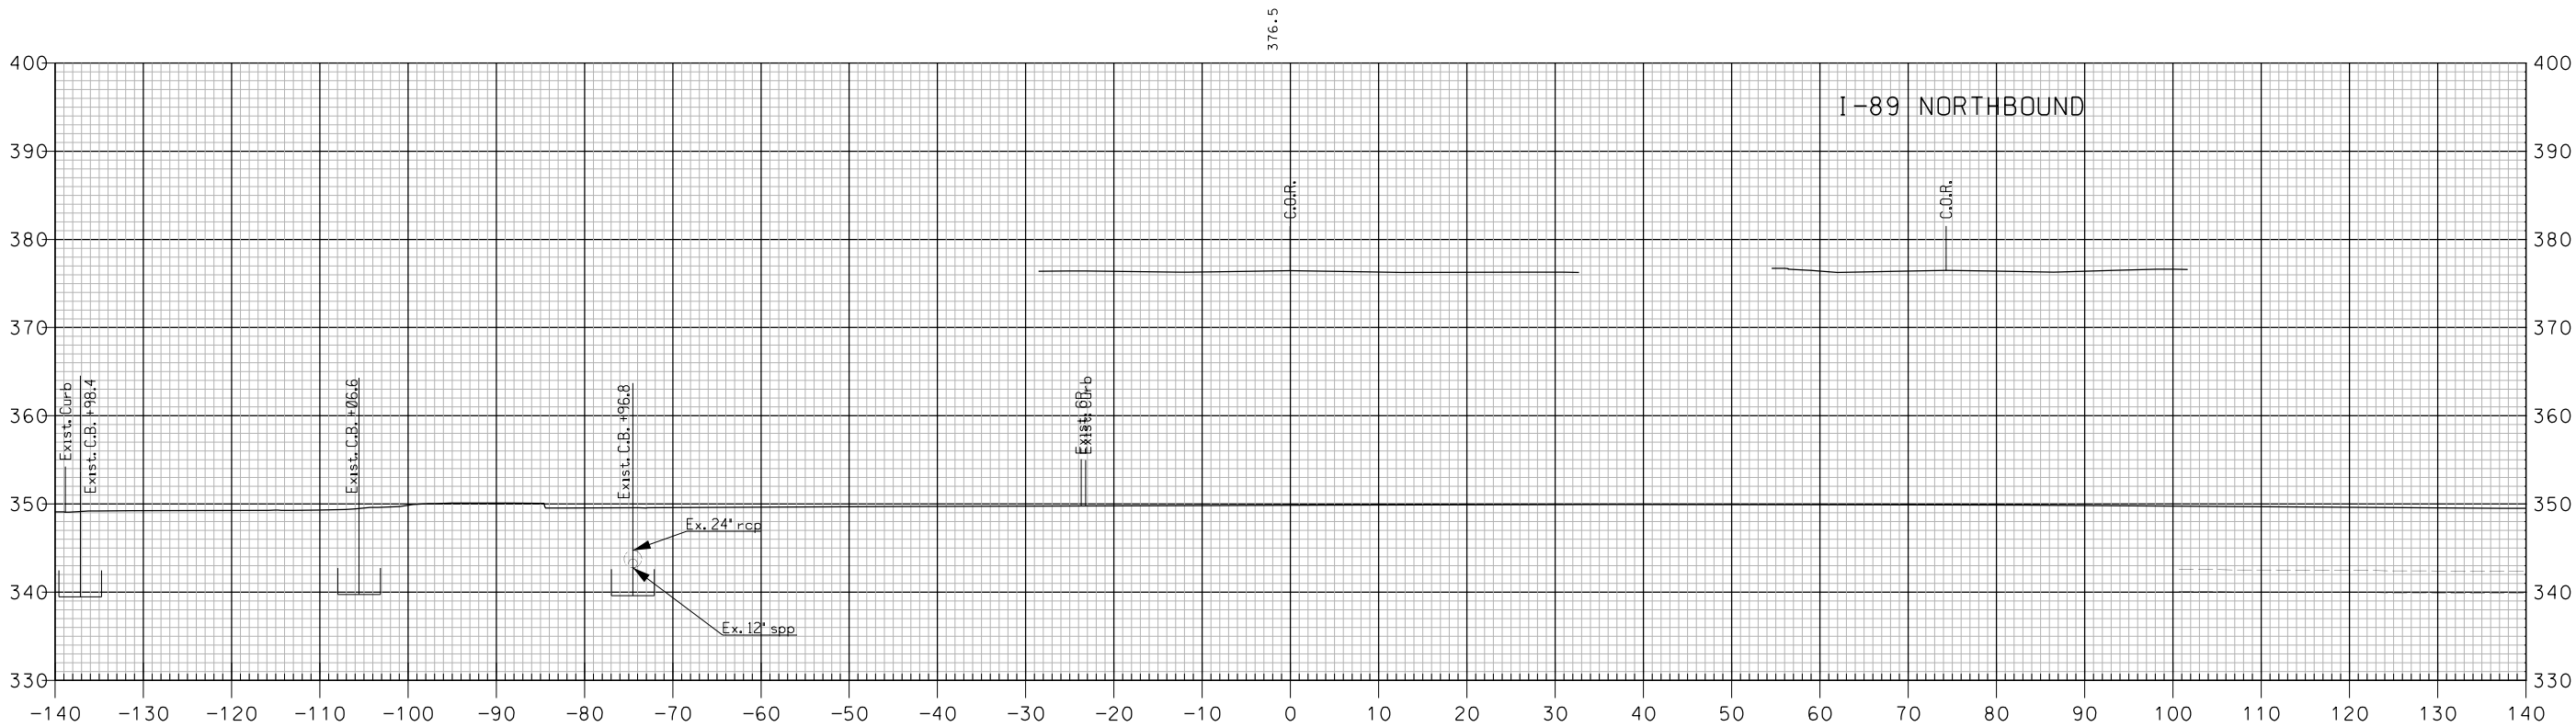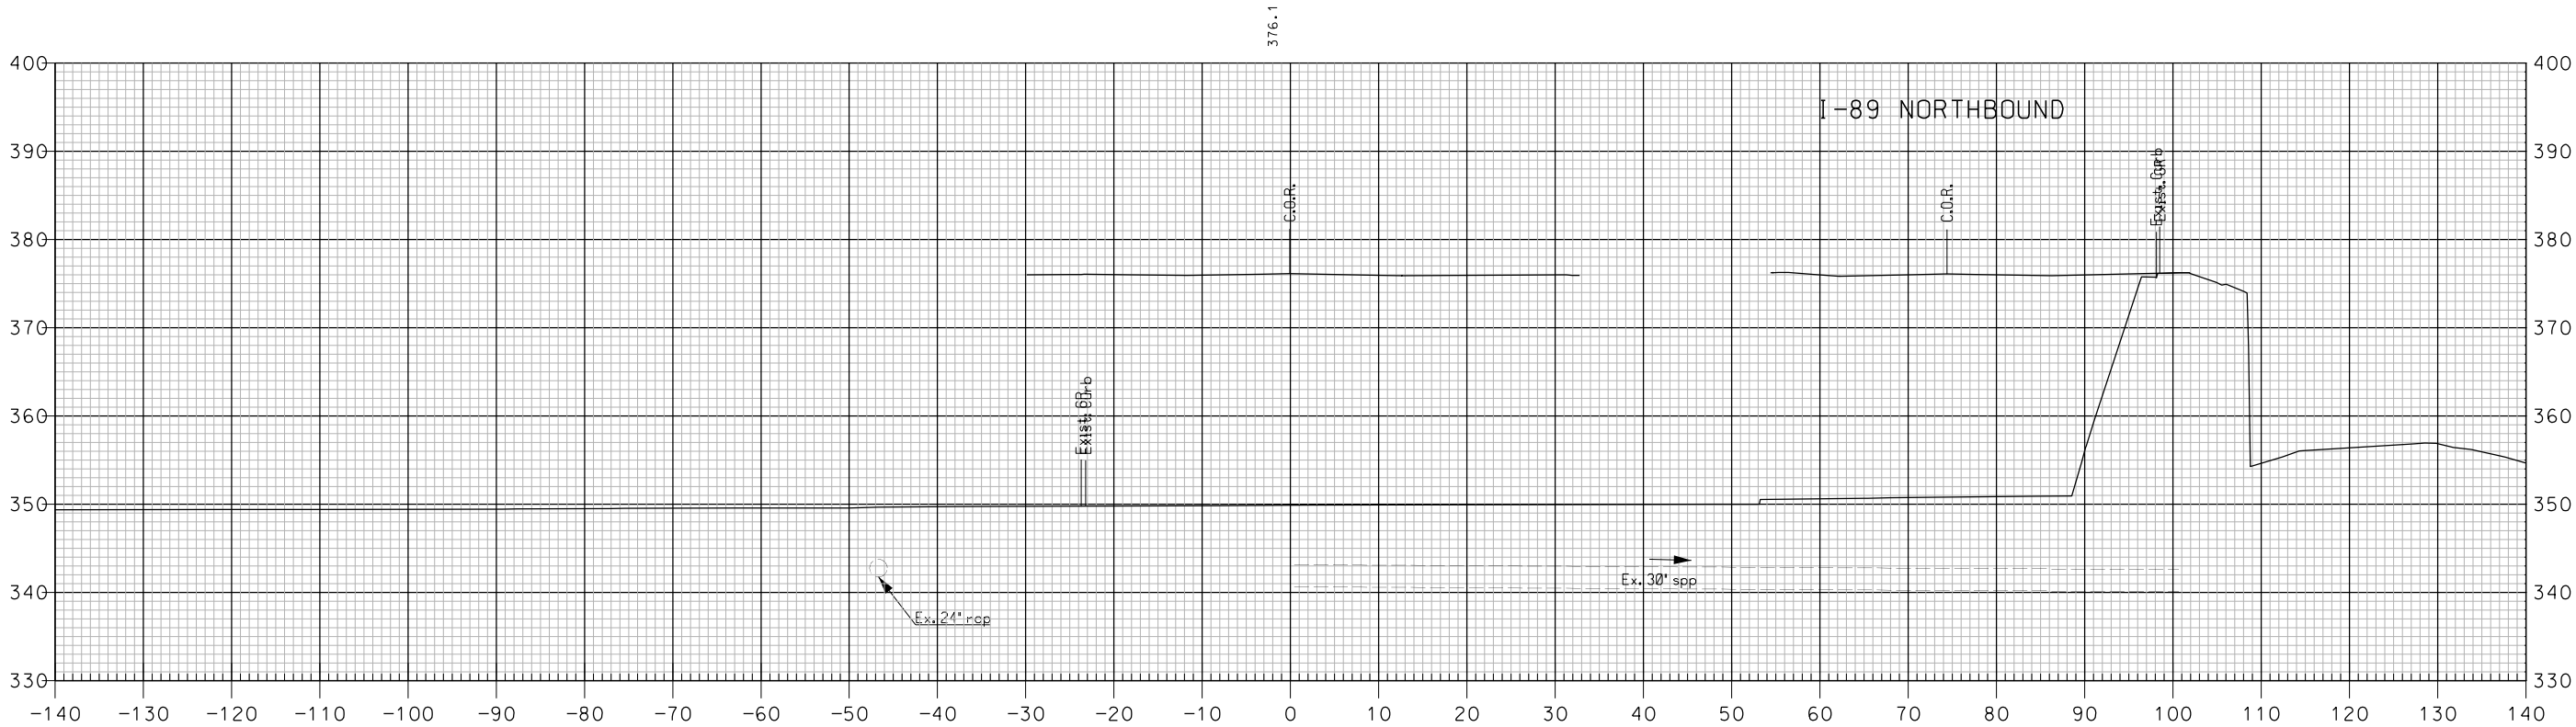

SHEET TOTALS			
COMMON EXCAV.	0.0 C.Y.	ROCK EXCAV.	— C.Y.
FILL	0.0 C.Y.	MUCK EXCAV.	— C.Y.
DGN	STATE PROJECT NO.	SHEET NO.	TOTAL SHEETS
16148SB X-SEC	16148	338	600

REVISIONS AFTER PROPOSAL			
NUMBER	DATE	STATION	DESCRIPTION


SDR PROCESSED	NHDDT	DATE	04-2015
NEW DESIGN	MJ	DATE	04-2016
SHEET CHECKED	BRC	DATE	02-2018
AS BUILT DETAILS		DATE	

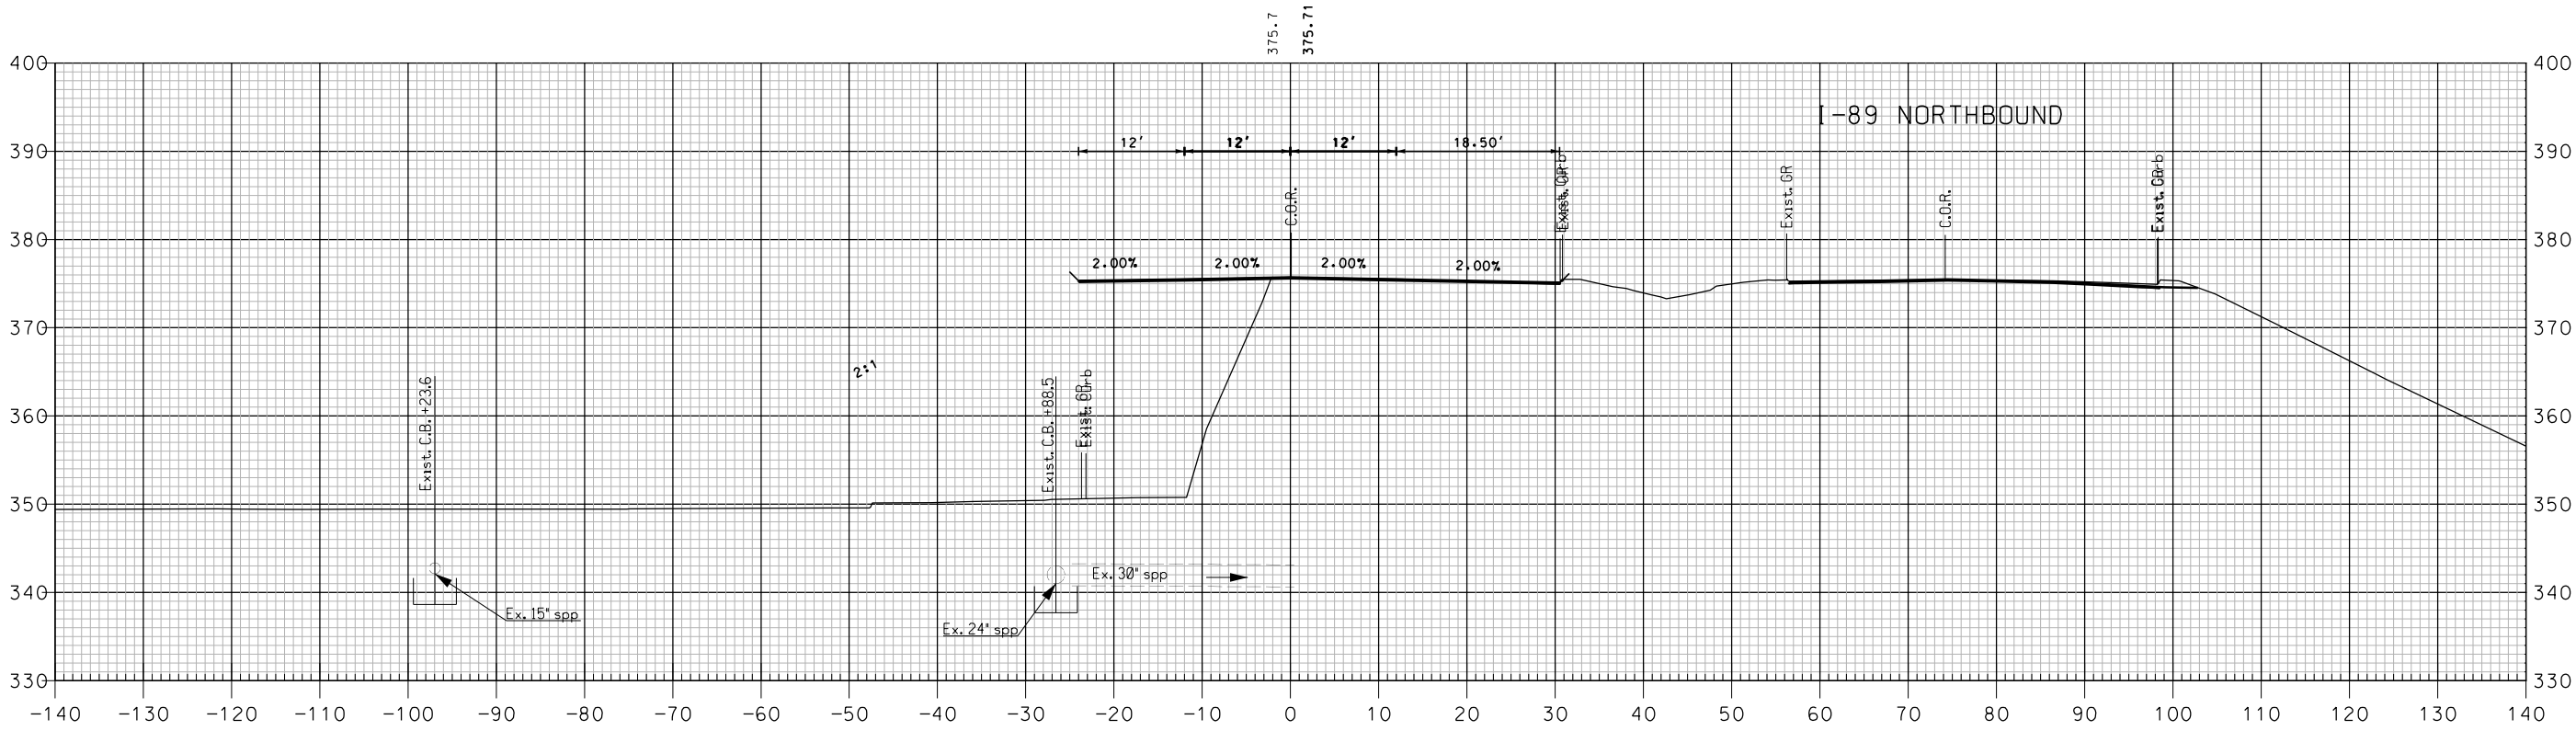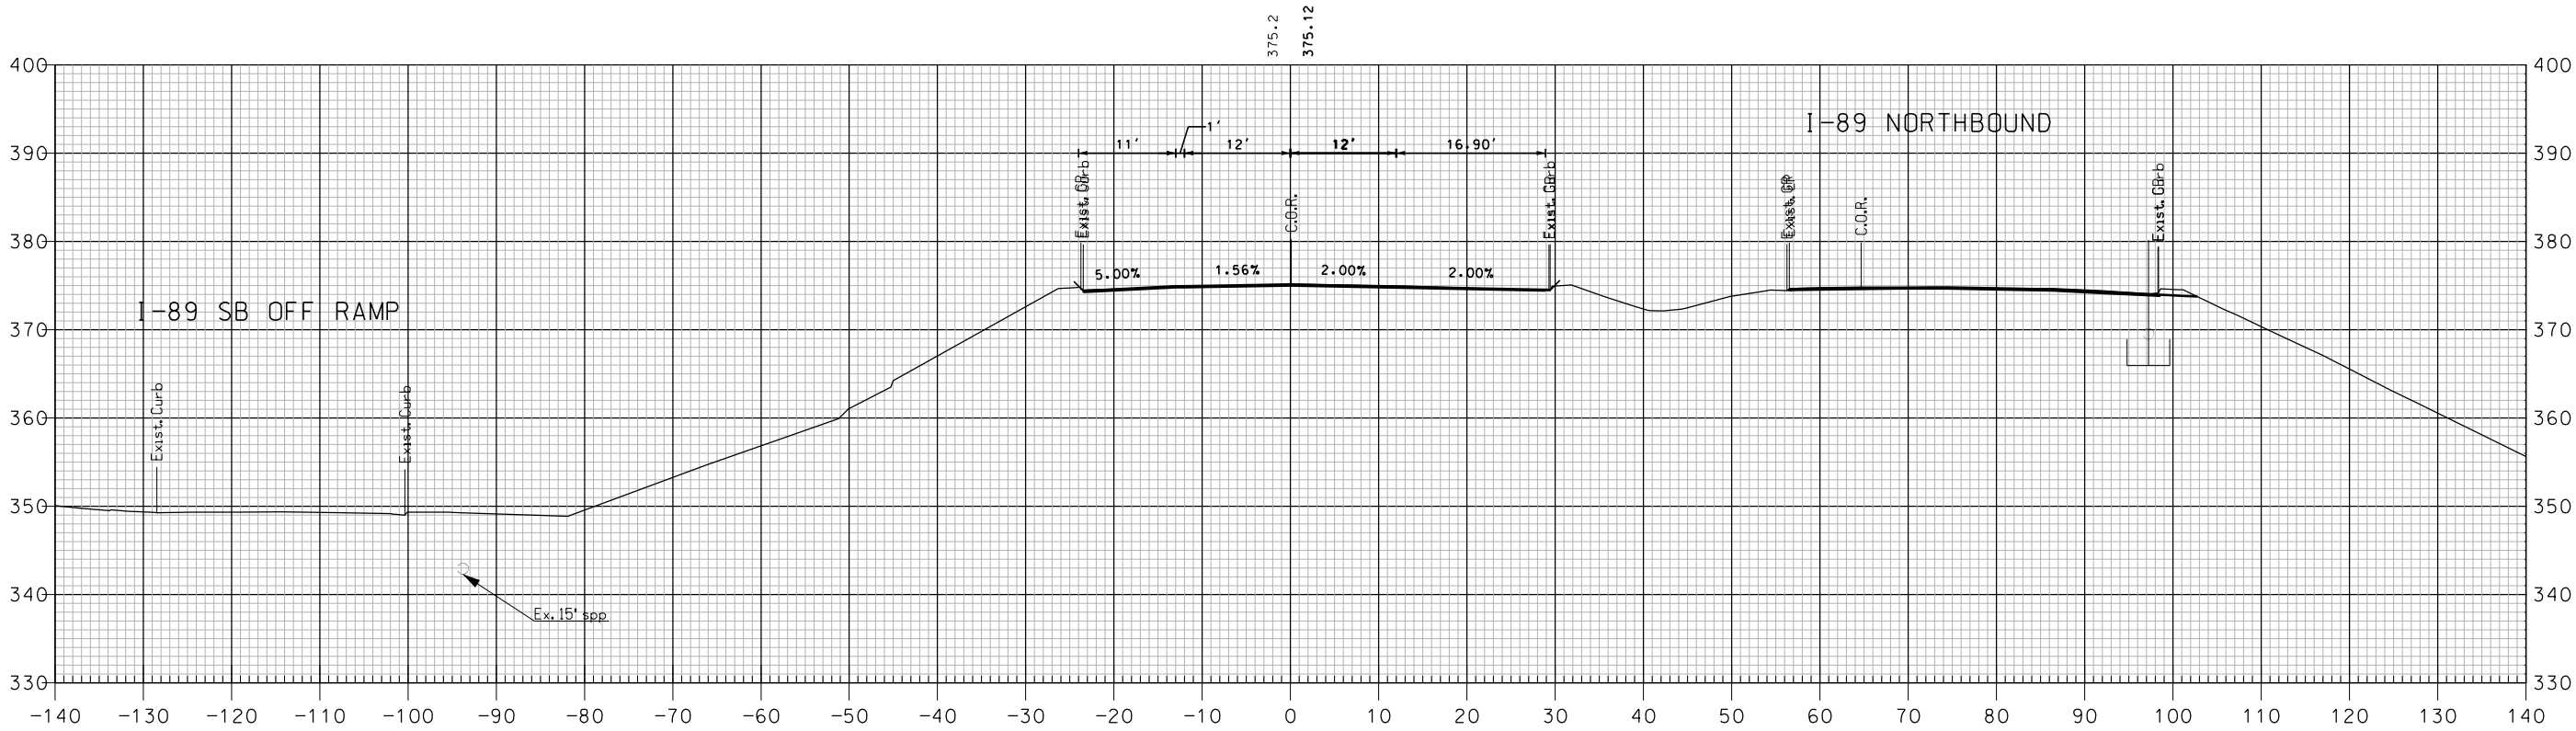


SHEET TOTALS			
COMMON EXCAV.	5.8 C.Y.	ROCK EXCAV.	— C.Y.
FILL	0.0 C.Y.	MUCK EXCAV.	— C.Y.
DGN	STATE PROJECT NO.	SHEET NO.	TOTAL SHEETS
16148SB X-SEC	16148	339	600

REVISIONS AFTER PROPOSAL			
STATION		DESCRIPTION	
NUMBER	DATE	STATION	DESCRIPTION

SDR PROCESSED	NHDDT	DATE	04-2015
NEW DESIGN	MJ	DATE	04-2016
SHEET CHECKED	BRC	DATE	02-2018
AS BUILT DETAILS		DATE	

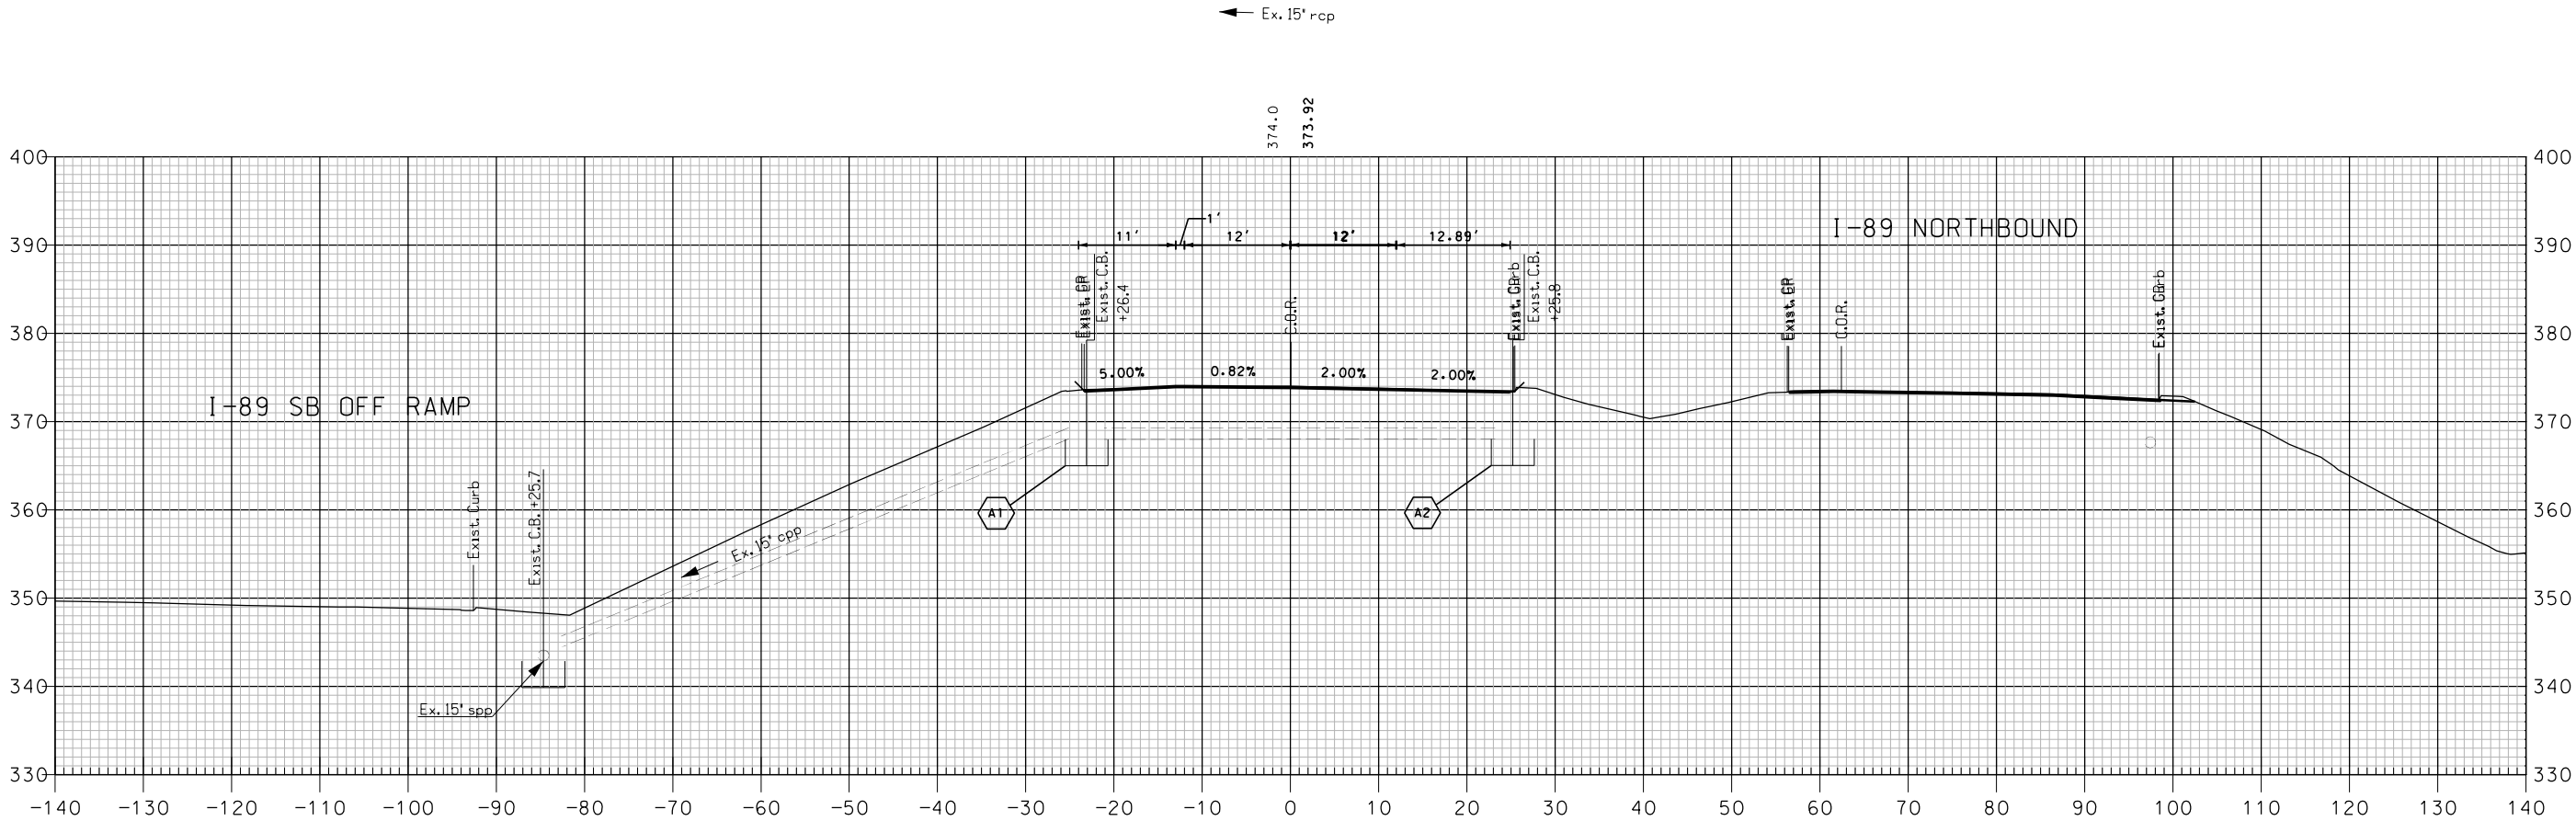

704+50

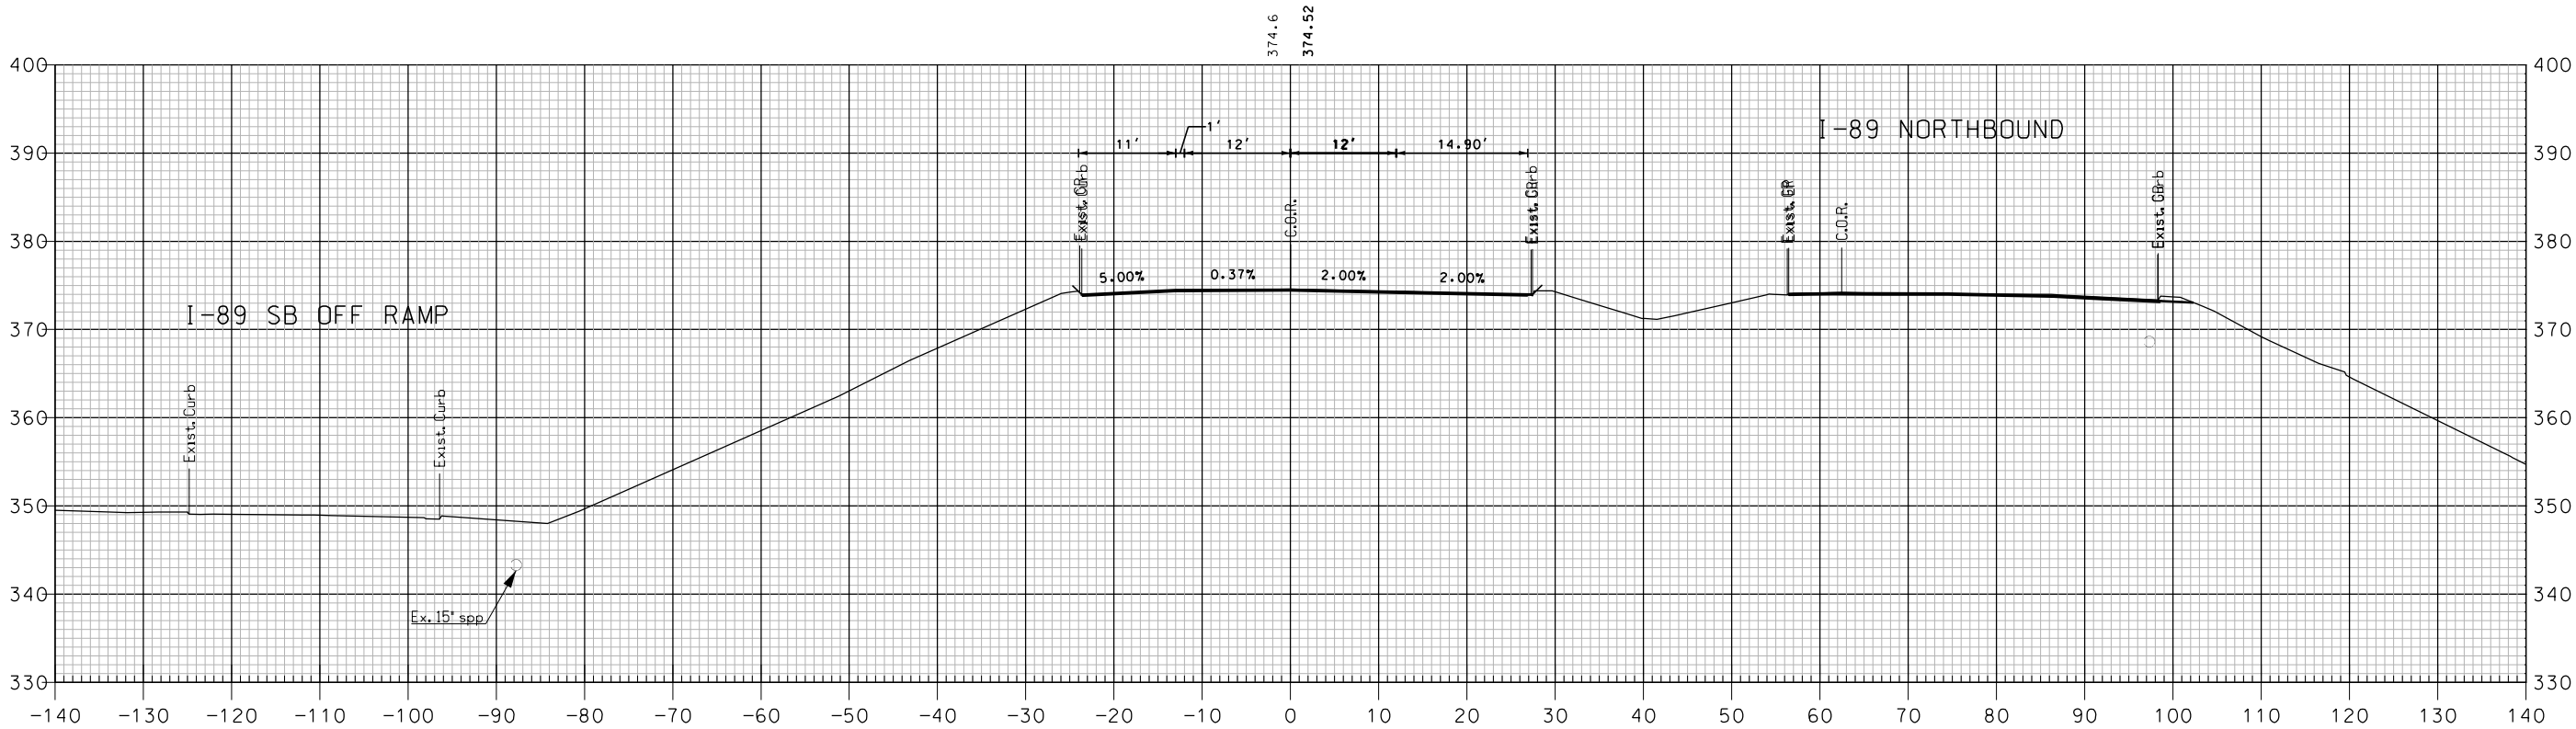



704+00

I-89 SOUTHBOUND

SHEET TOTALS			
COMMON EXCAV.	0.0 C.Y.	ROCK EXCAV.	- C.Y.
FILL	0.0 C.Y.	MUCK EXCAV.	- C.Y.
DGN	STATE PROJECT NO.	SHEET NO.	TOTAL SHEETS
16148SB X-SEC	16148	340	600

NUMBER	DATE	REVISIONS AFTER PROPOSAL	
		STATION	DESCRIPTION



SDR PROCESSED	NH00T	DATE	04-2015
NEW DESIGN	MJ	DATE	04-2016
SHEET CHECKED	BRC	DATE	02-2018
AS BUILT DETAILS		DATE	

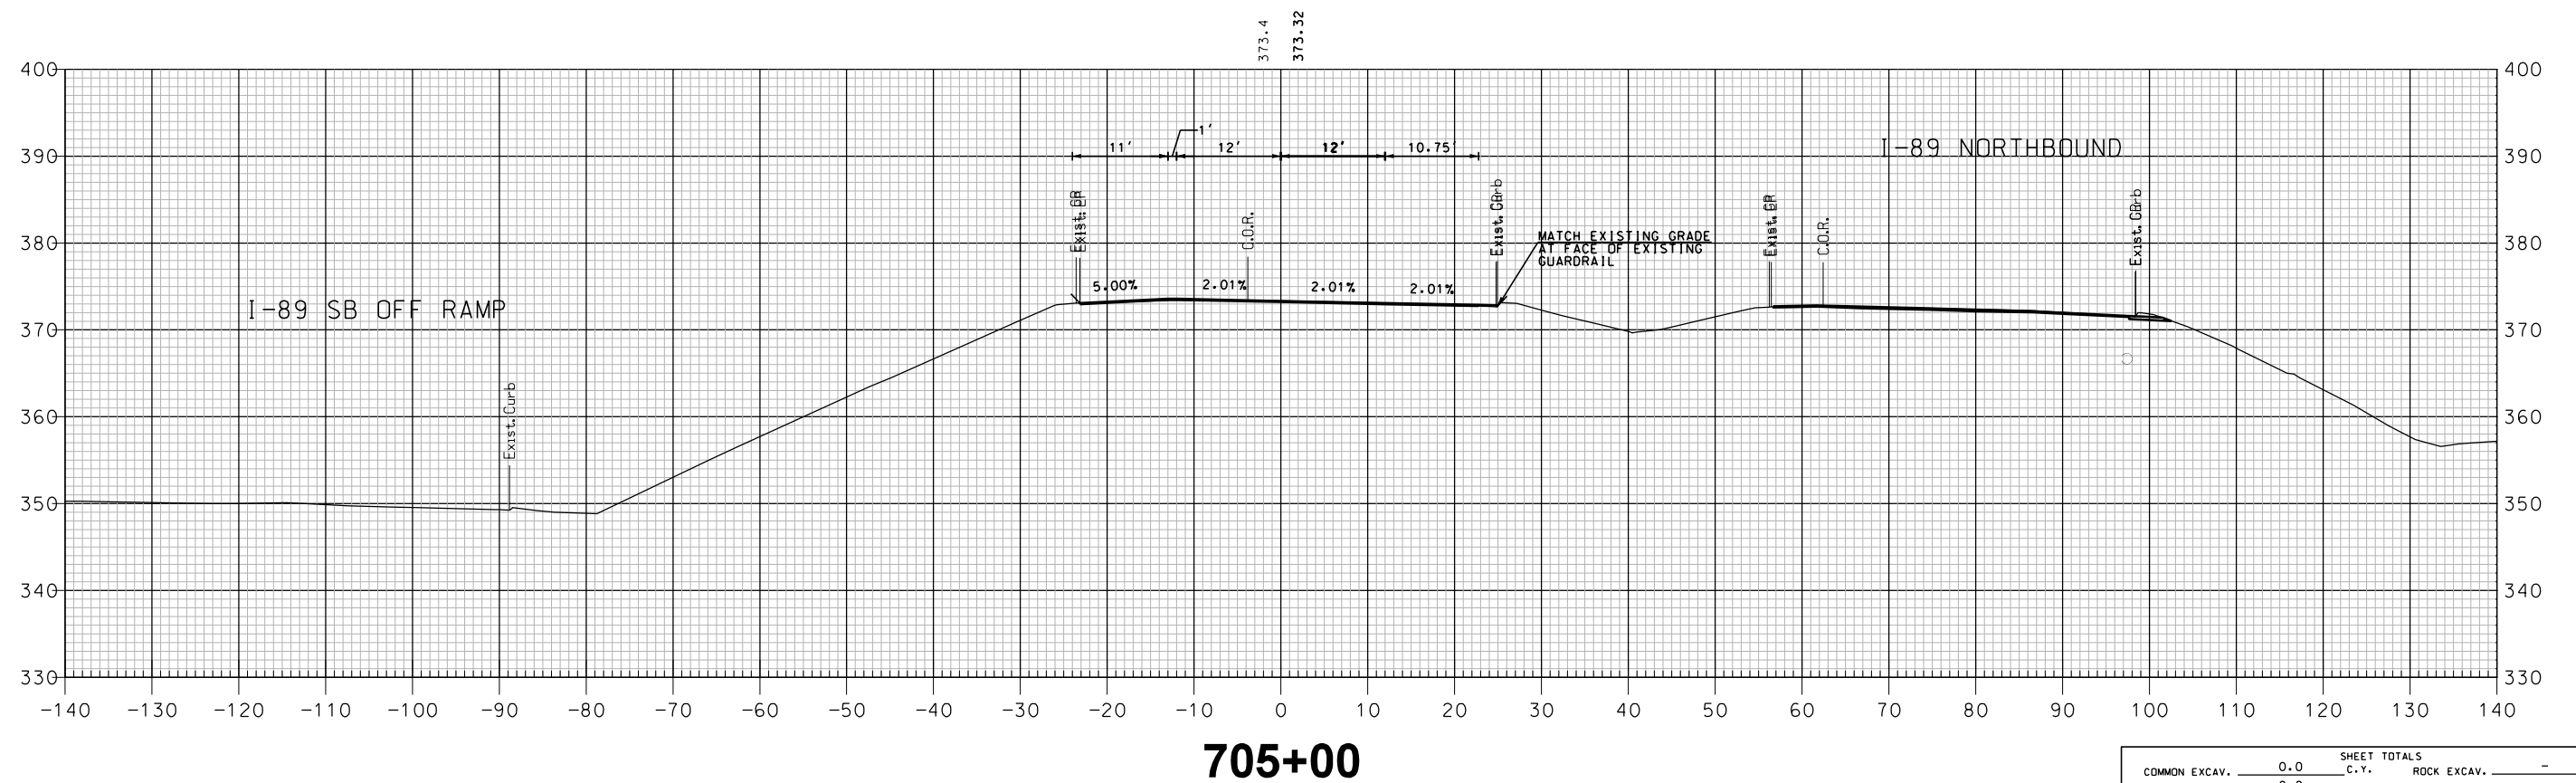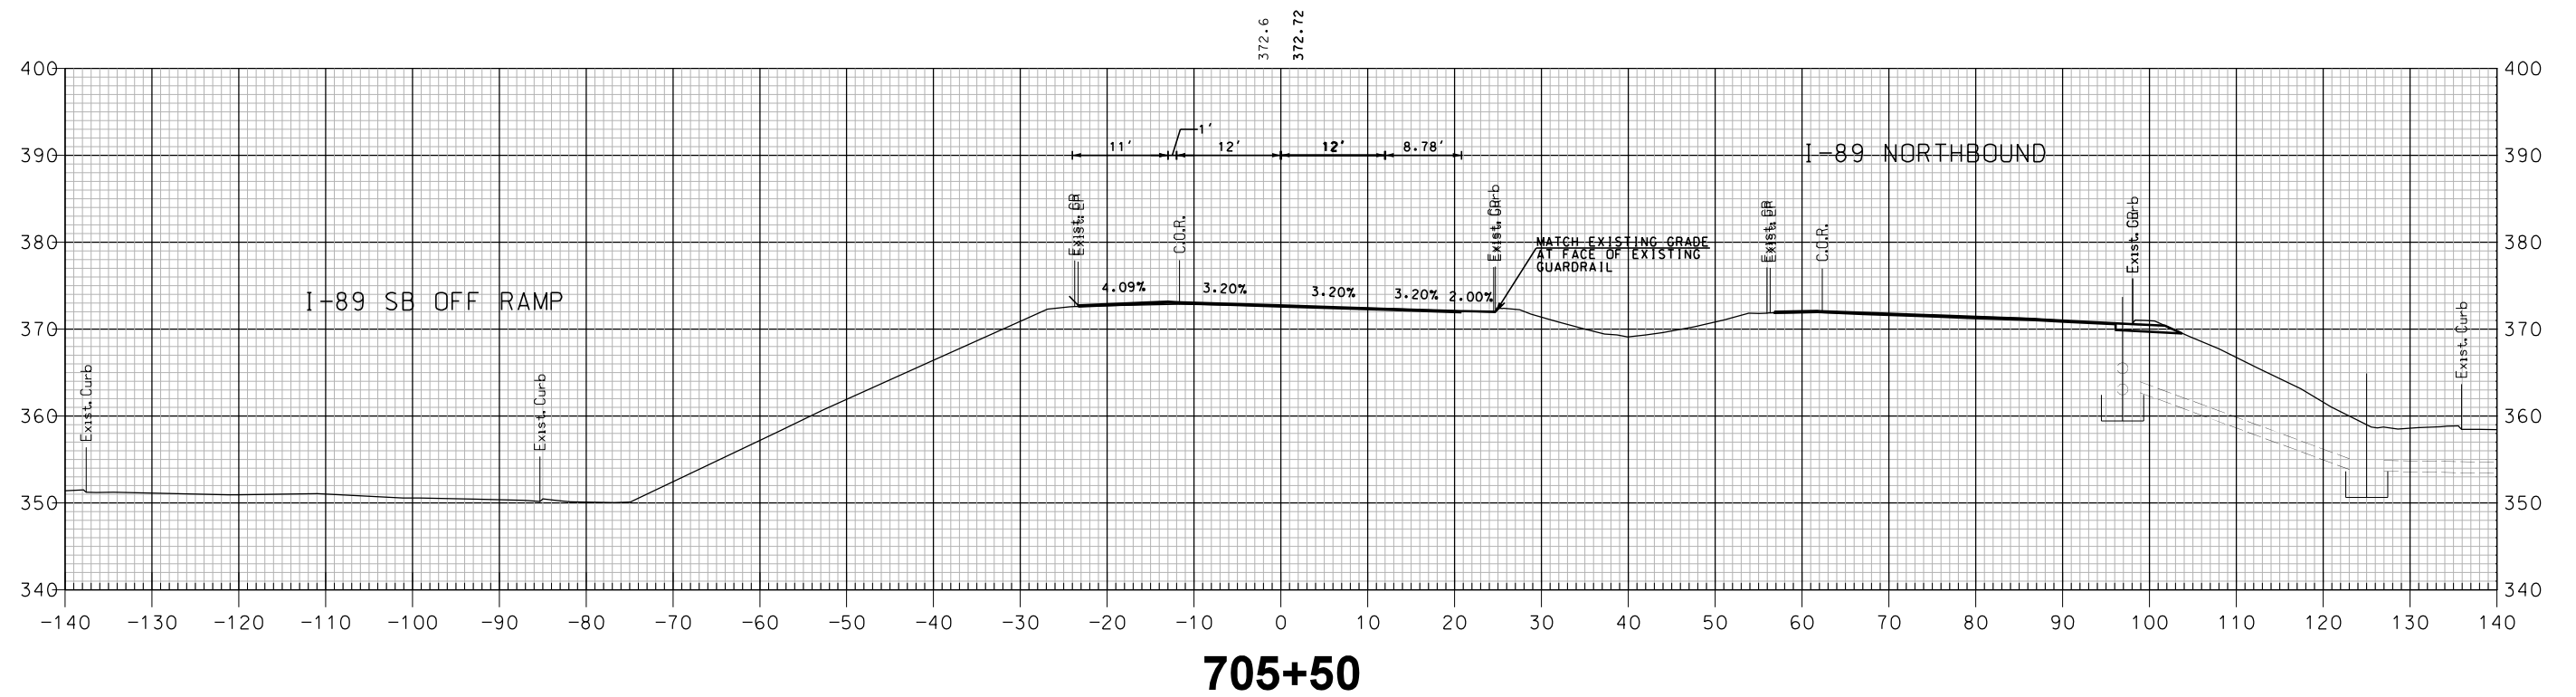

SHEET TOTALS			
COMMON EXCAV. _____ 0.0 C.Y.	ROCK EXCAV. _____ - C.Y.		
FILL _____ 0.0 C.Y.	MUCK EXCAV. _____ - C.Y.		
DGN	STATE PROJECT NO.	SHEET NO.	TOTAL SHEETS
16148SB X-SEC	16148	341	600

REVISIONS AFTER PROPOSAL			
NUMBER	DATE	STATION	DESCRIPTION

SDR PROCESSED	NHDDT	DATE	04-2015
NEW DESIGN	MJ	DATE	04-2016
SHEET CHECKED	BRC	DATE	02-2018
AS BUILT DETAILS		DATE	

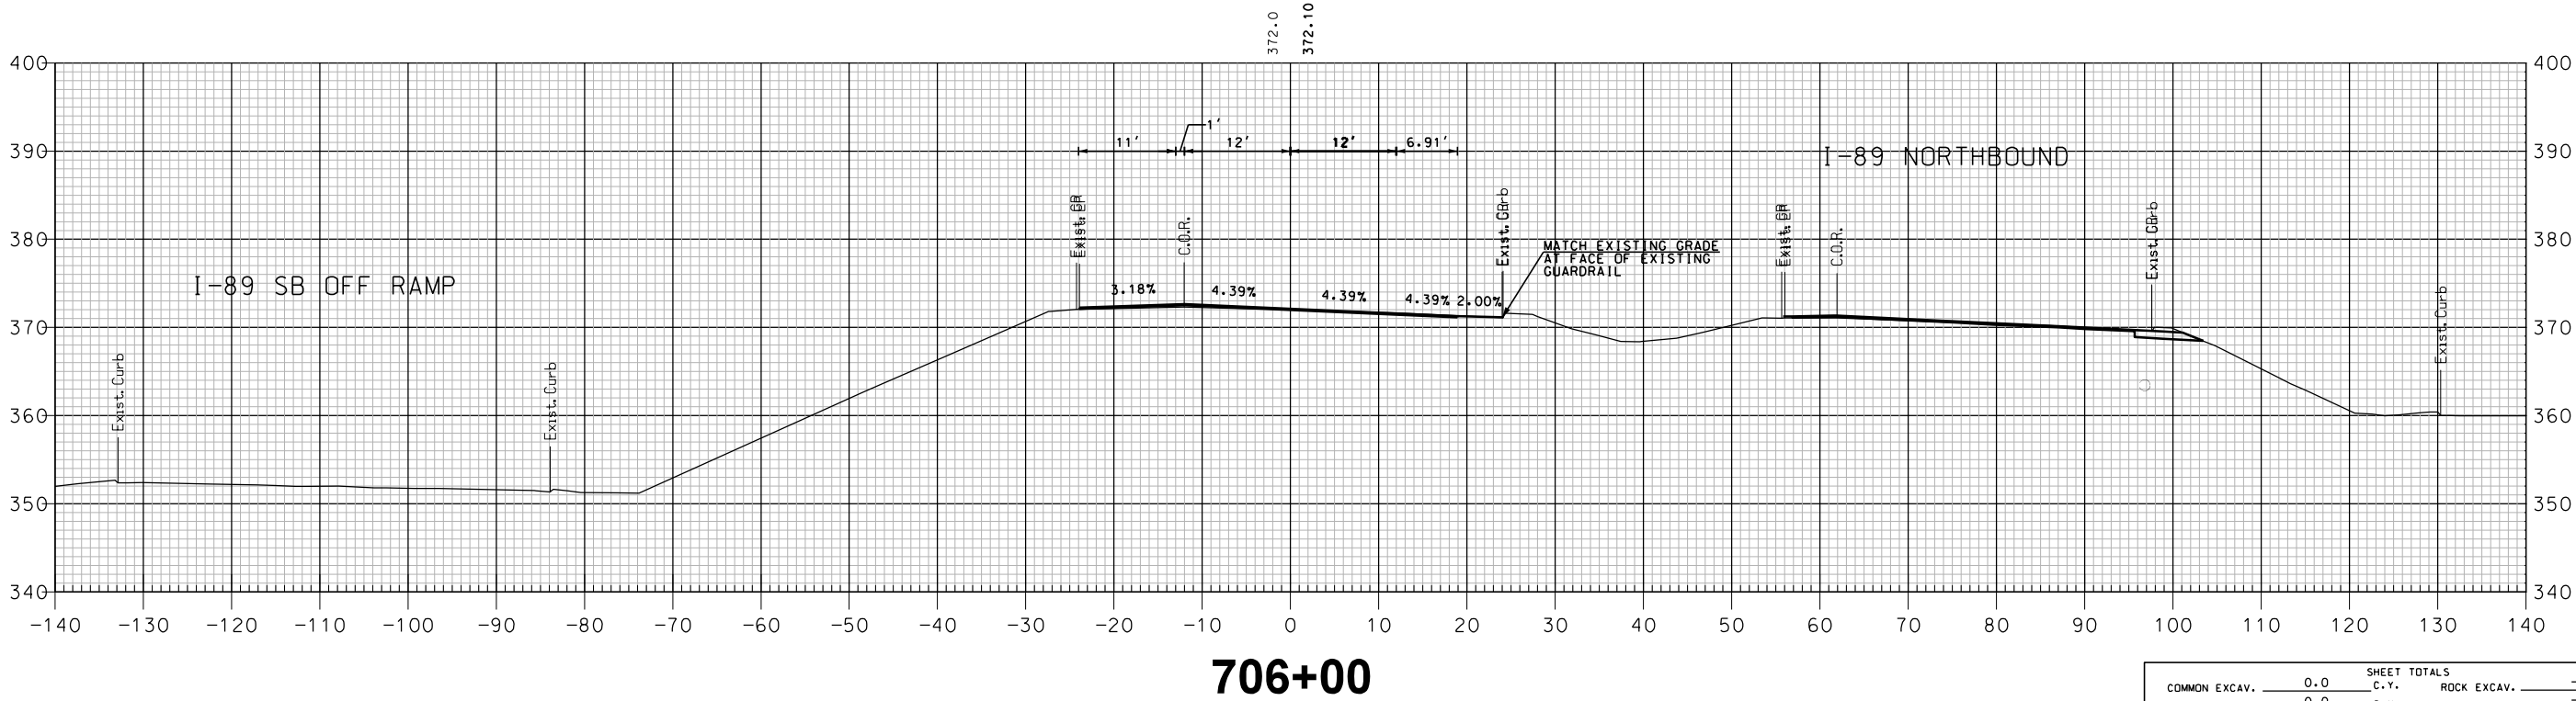
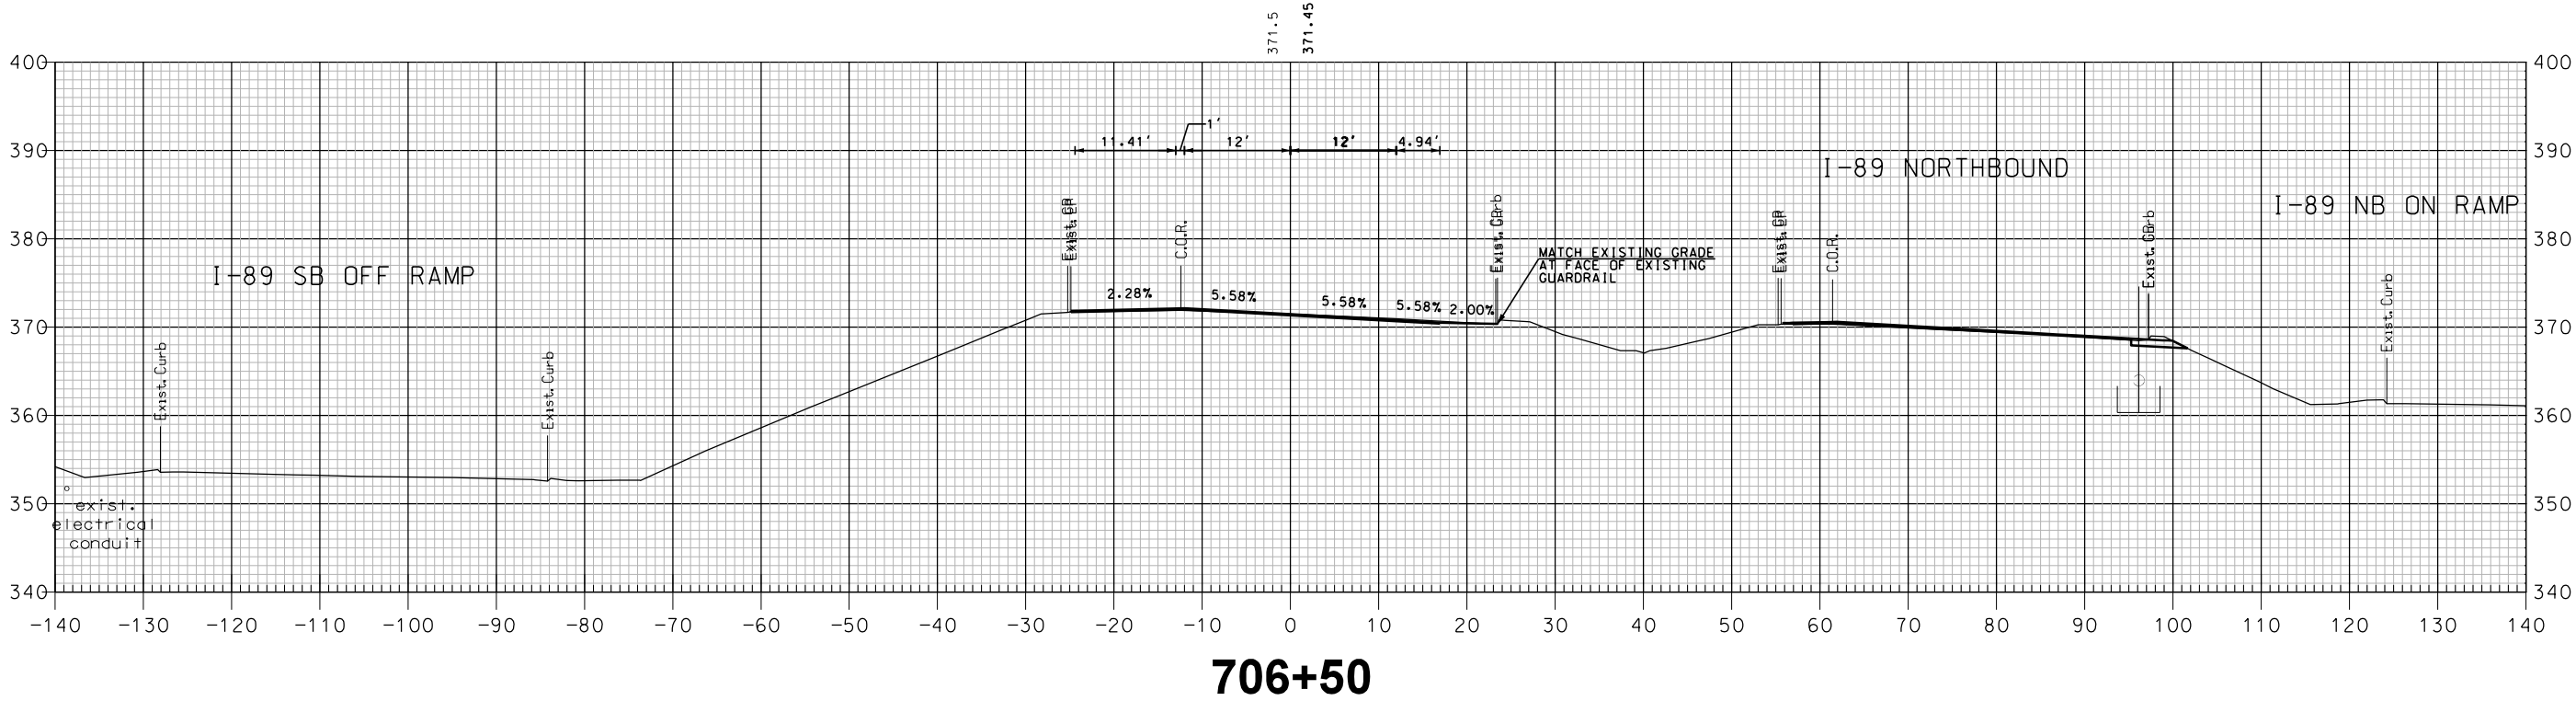


I-89 SOUTHBOUND

SHEET TOTALS			
COMMON EXCAV.	0.0 C.Y.	ROCK EXCAV.	- C.Y.
FILL	0.0 C.Y.	MUCK EXCAV.	- C.Y.
DGN	STATE PROJECT NO.	SHEET NO.	TOTAL SHEETS
16148SB X-SEC	16148	342	600

[illegible]



SDR PROCESSED	NH00T	DATE	04-2015
NEW DESIGN	MJ	DATE	04-2016
SHEET CHECKED	BRC	DATE	02-2018
AS BUILT DETAILS		DATE	

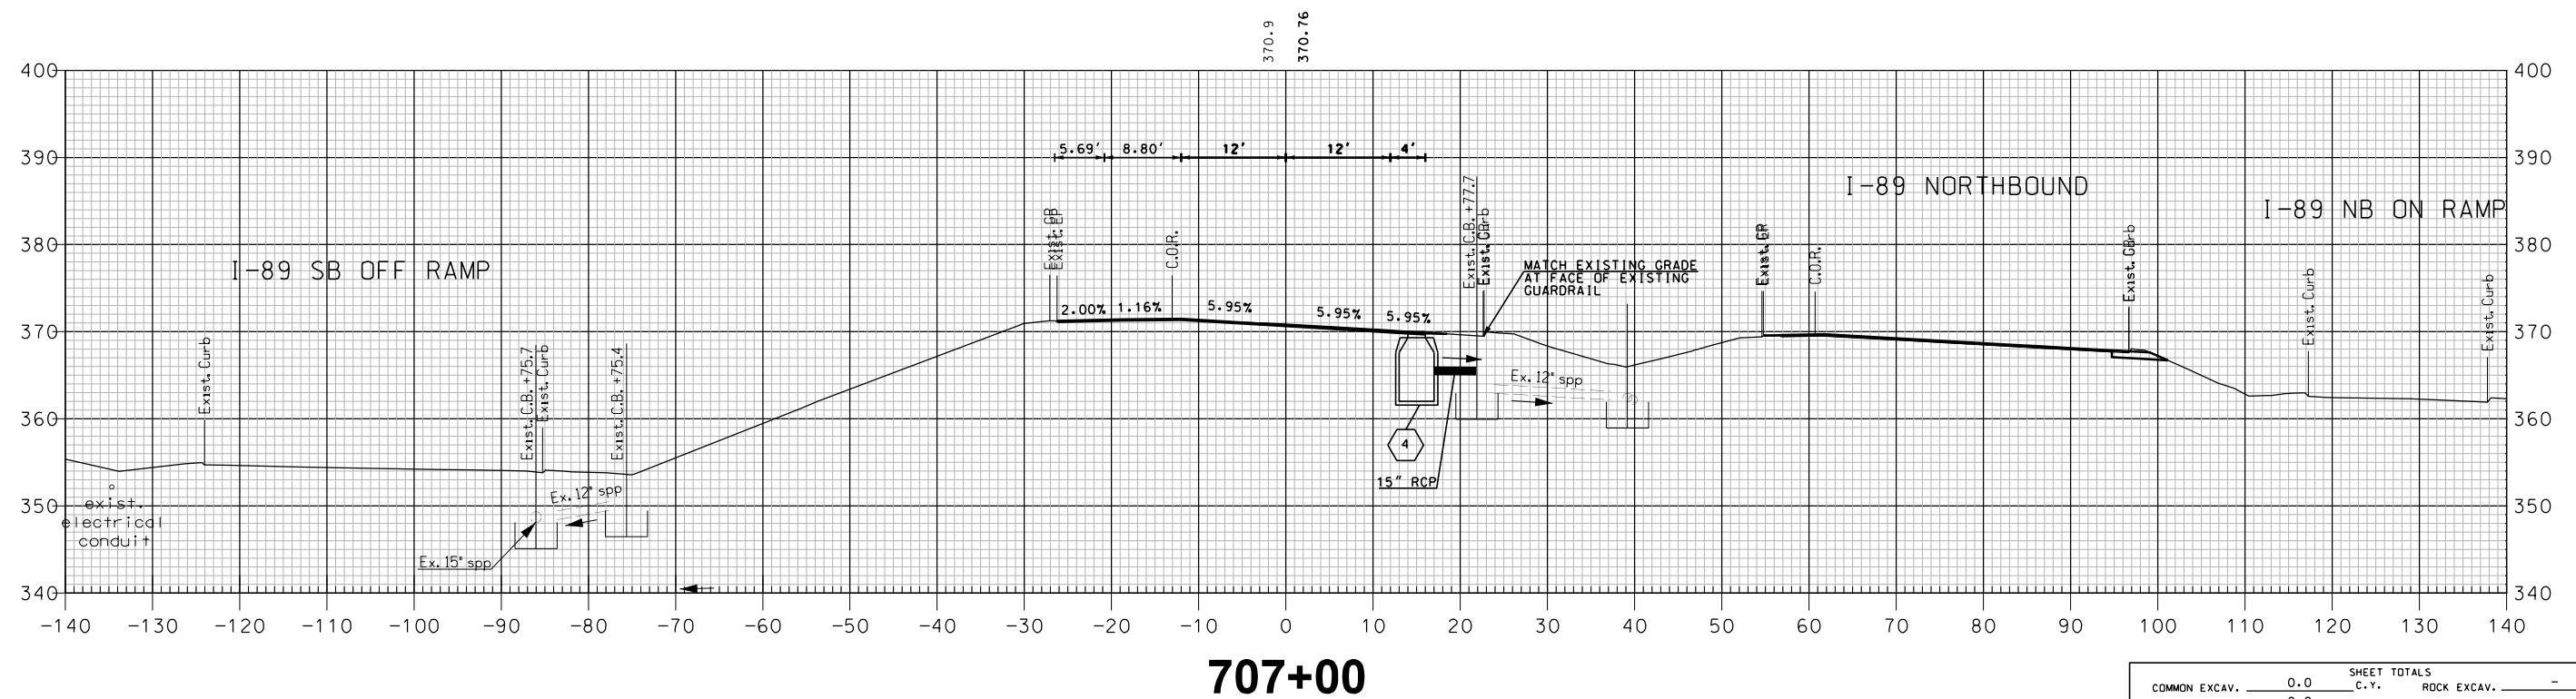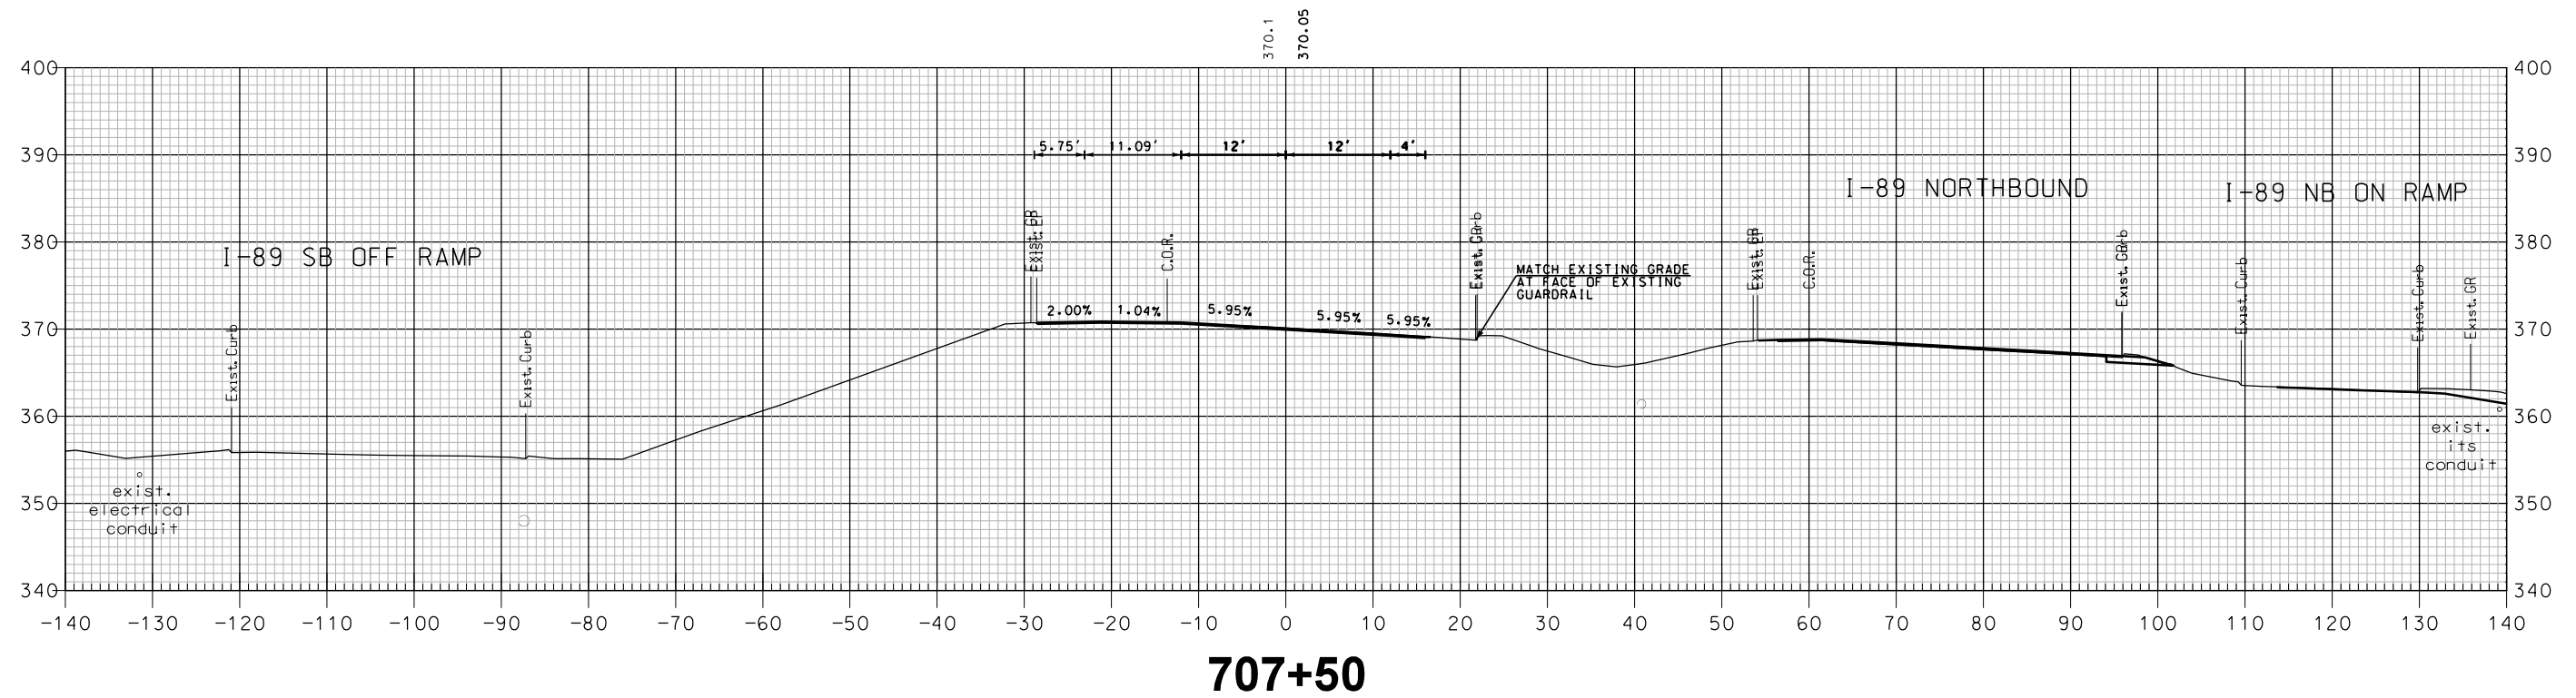

SHEET TOTALS			
COMMON EXCAV. _____ 0.0 C.Y.	ROCK EXCAV. _____ - C.Y.		
FILL _____ 0.0 C.Y.	MUCK EXCAV. _____ - C.Y.		
DGN	STATE PROJECT NO.	SHEET NO.	TOTAL SHEETS
16148SB X-SEC	16148	343	600

REVISIONS AFTER PROPOSAL			
NUMBER	DATE	STATION	DESCRIPTION

SDR PROCESSED	NHDDT	DATE	04-2015
NEW DESIGN	MJ	DATE	04-2016
SHEET CHECKED	BRC	DATE	02-2018
AS BUILT DETAILS		DATE	

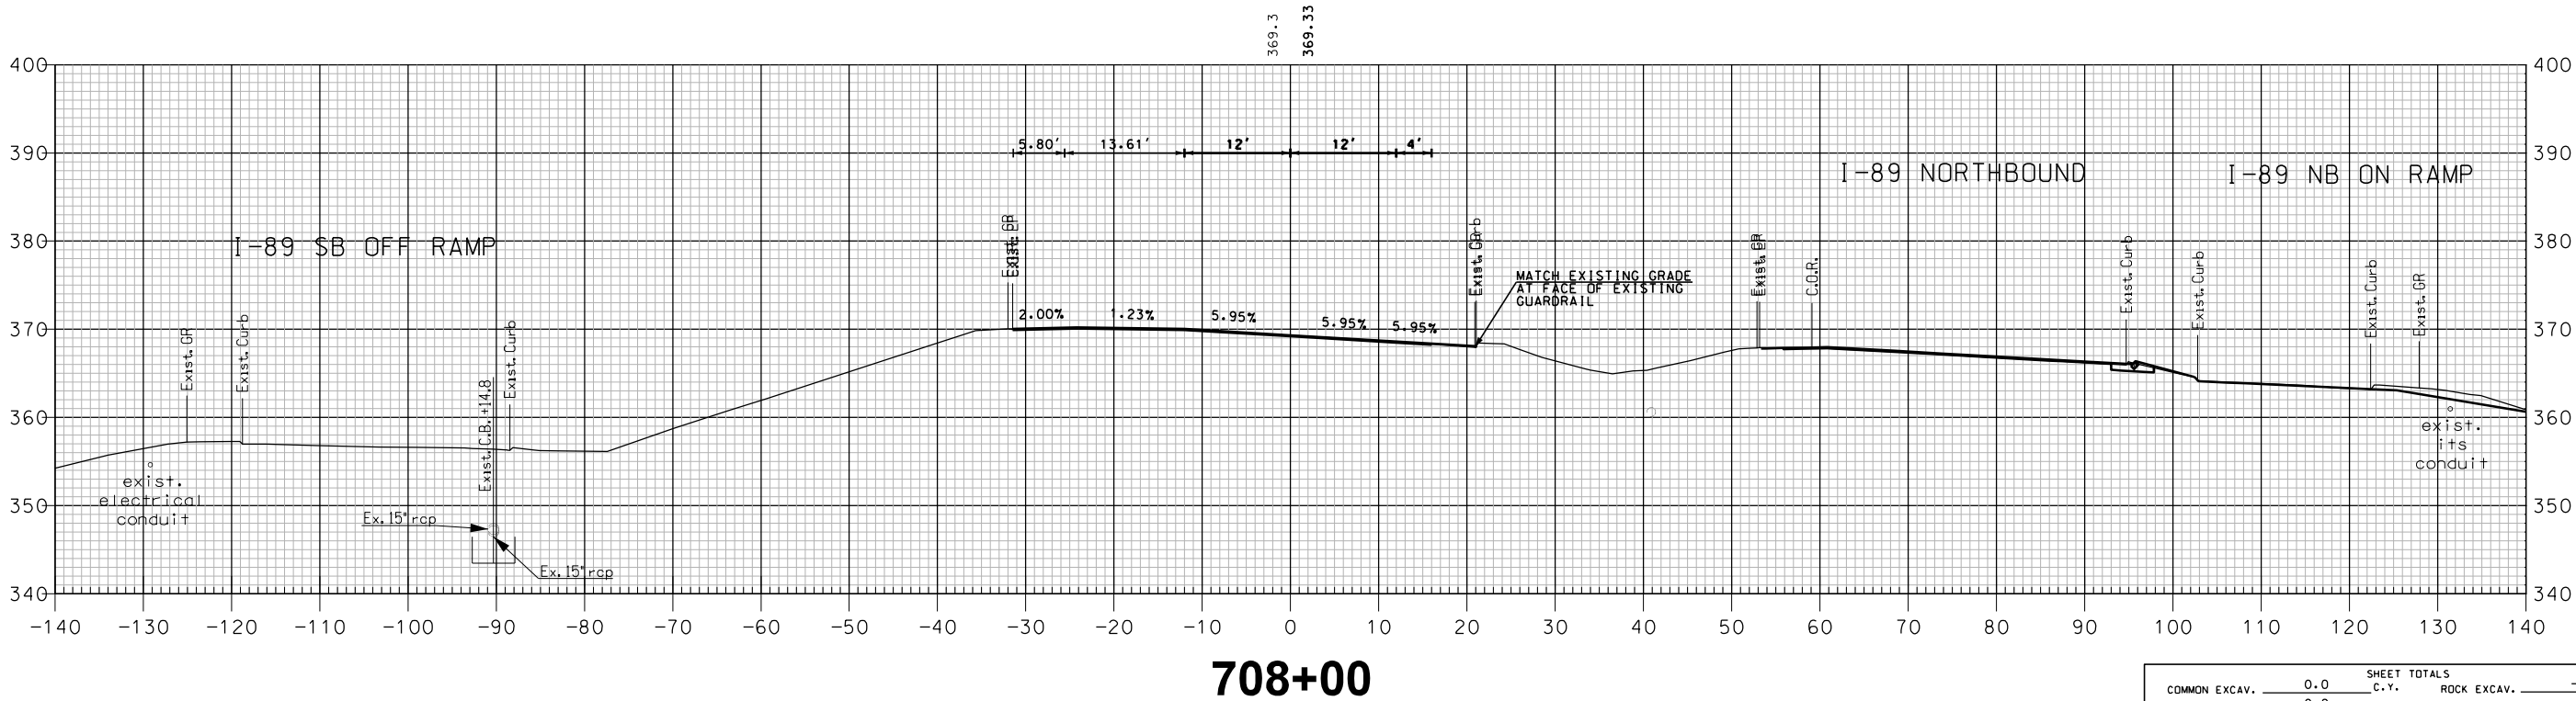
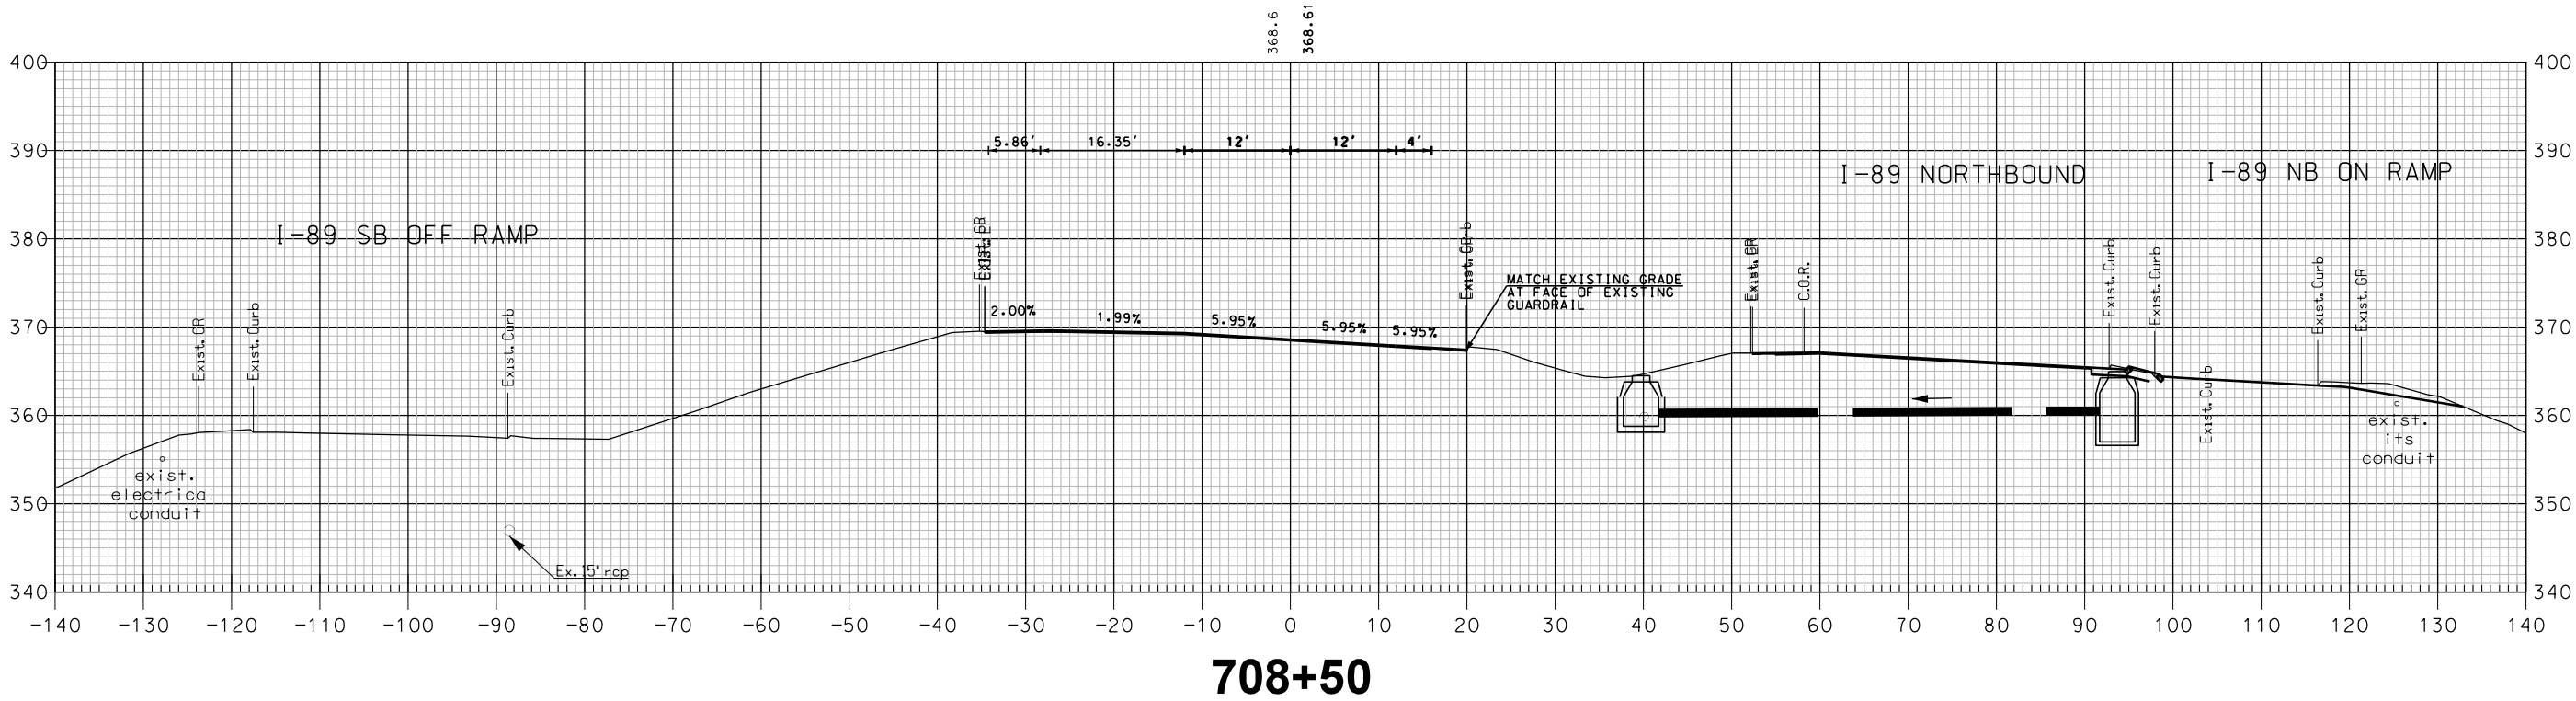


I-89 SOUTHBOUND

SHEET TOTALS			
COMMON EXCAV.	0.0 C.Y.	ROCK EXCAV.	- C.Y.
FILL	0.0 C.Y.	MUCK EXCAV.	- C.Y.
DGN	STATE PROJECT NO.	SHEET NO.	TOTAL SHEETS
16148SB X-SEC	16148	344	600

[illegible]



SDR PROCESSED	NH00T	DATE	04-2015
NEW DESIGN	MJ	DATE	04-2016
SHEET CHECKED	BRC	DATE	02-2018
AS BUILT DETAILS		DATE	

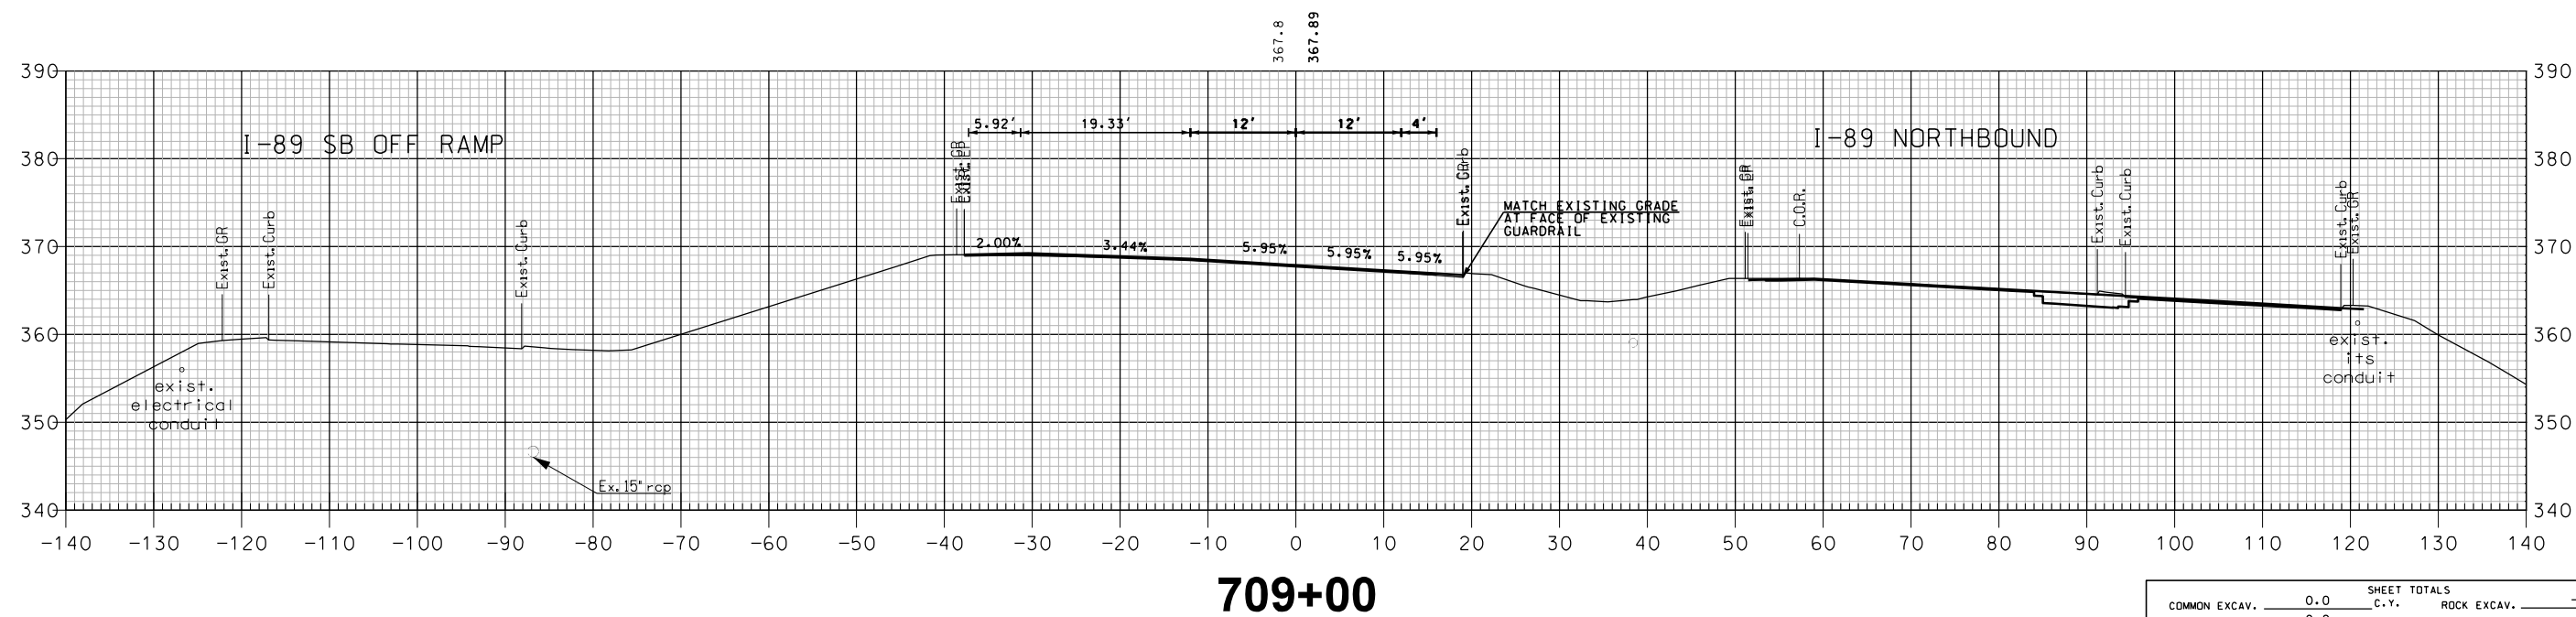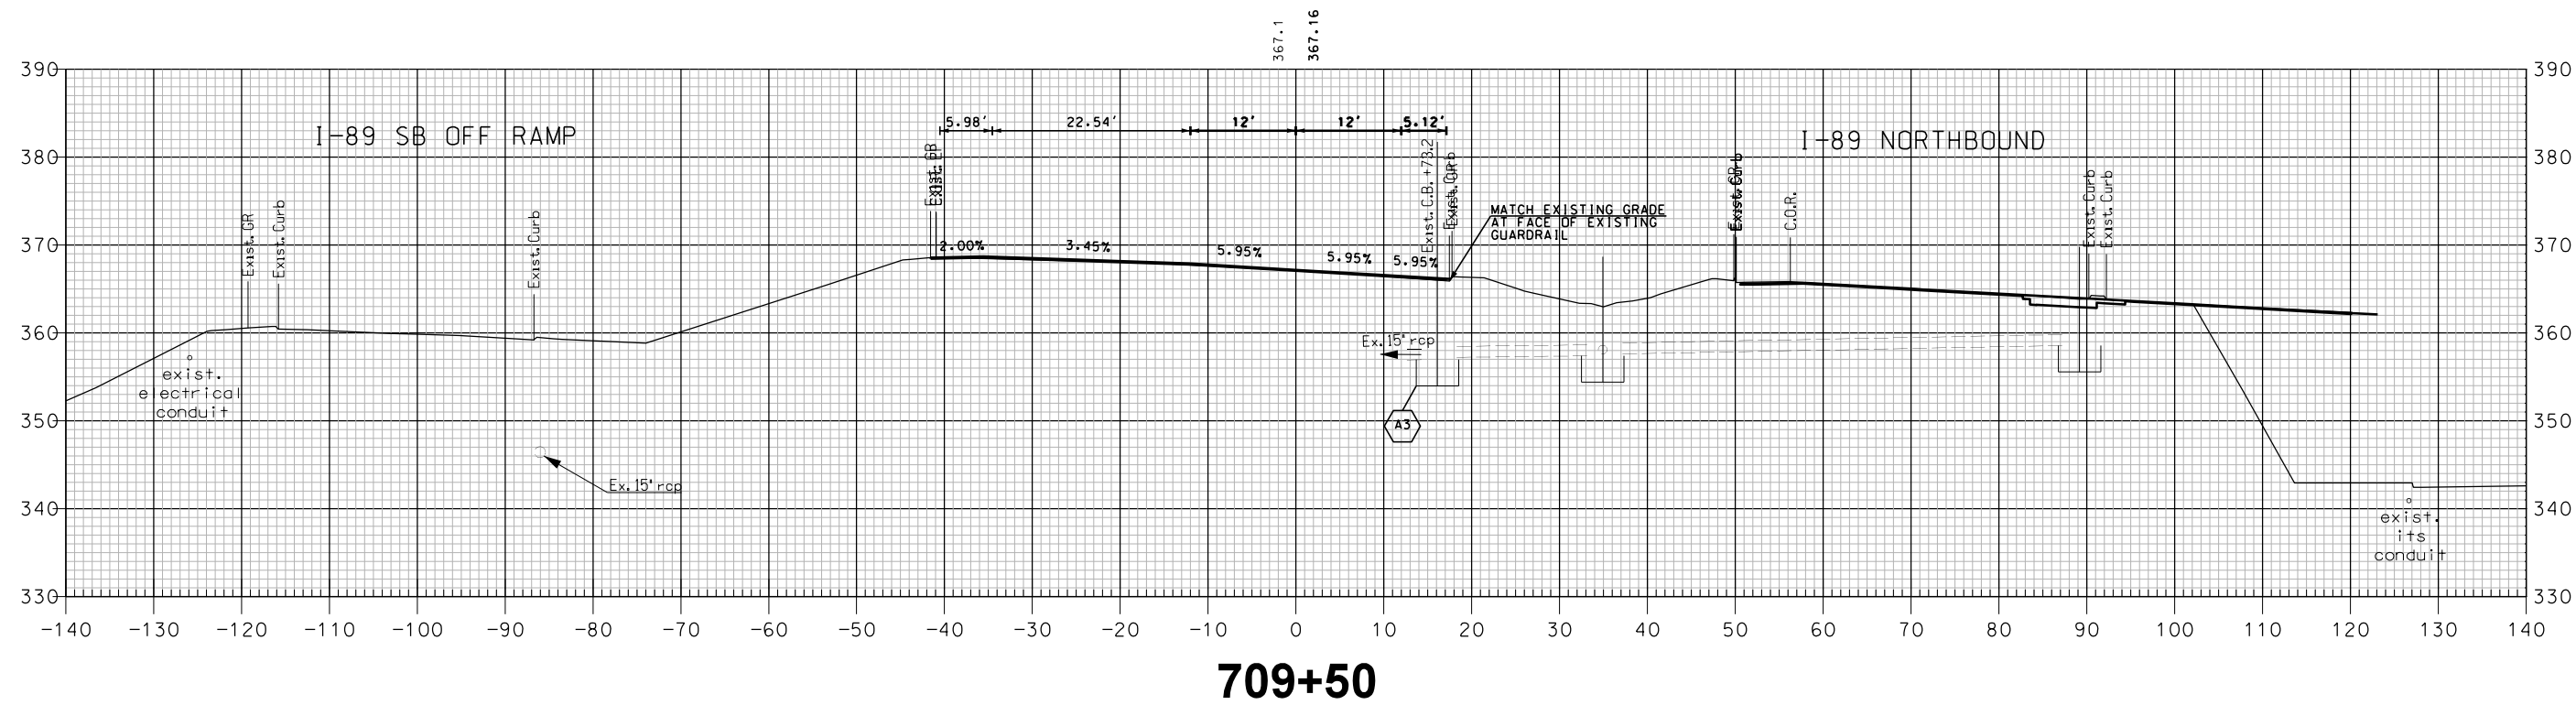

SHEET TOTALS			
COMMON EXCAV. _____ 0.0	C.Y.	ROCK EXCAV. _____ -	C.Y.
FILL _____ 0.0	C.Y.	MUCK EXCAV. _____ -	C.Y.
DGN	STATE PROJECT NO.	SHEET NO.	TOTAL SHEETS
16148SB X-SEC	16148	345	600

REVISIONS AFTER PROPOSAL			
NUMBER	DATE	STATION	DESCRIPTION

SDR PROCESSED	NHDDT	DATE	04-2015
NEW DESIGN	MJ	DATE	04-2016
SHEET CHECKED	BRC	DATE	02-2018
AS BUILT DETAILS		DATE	

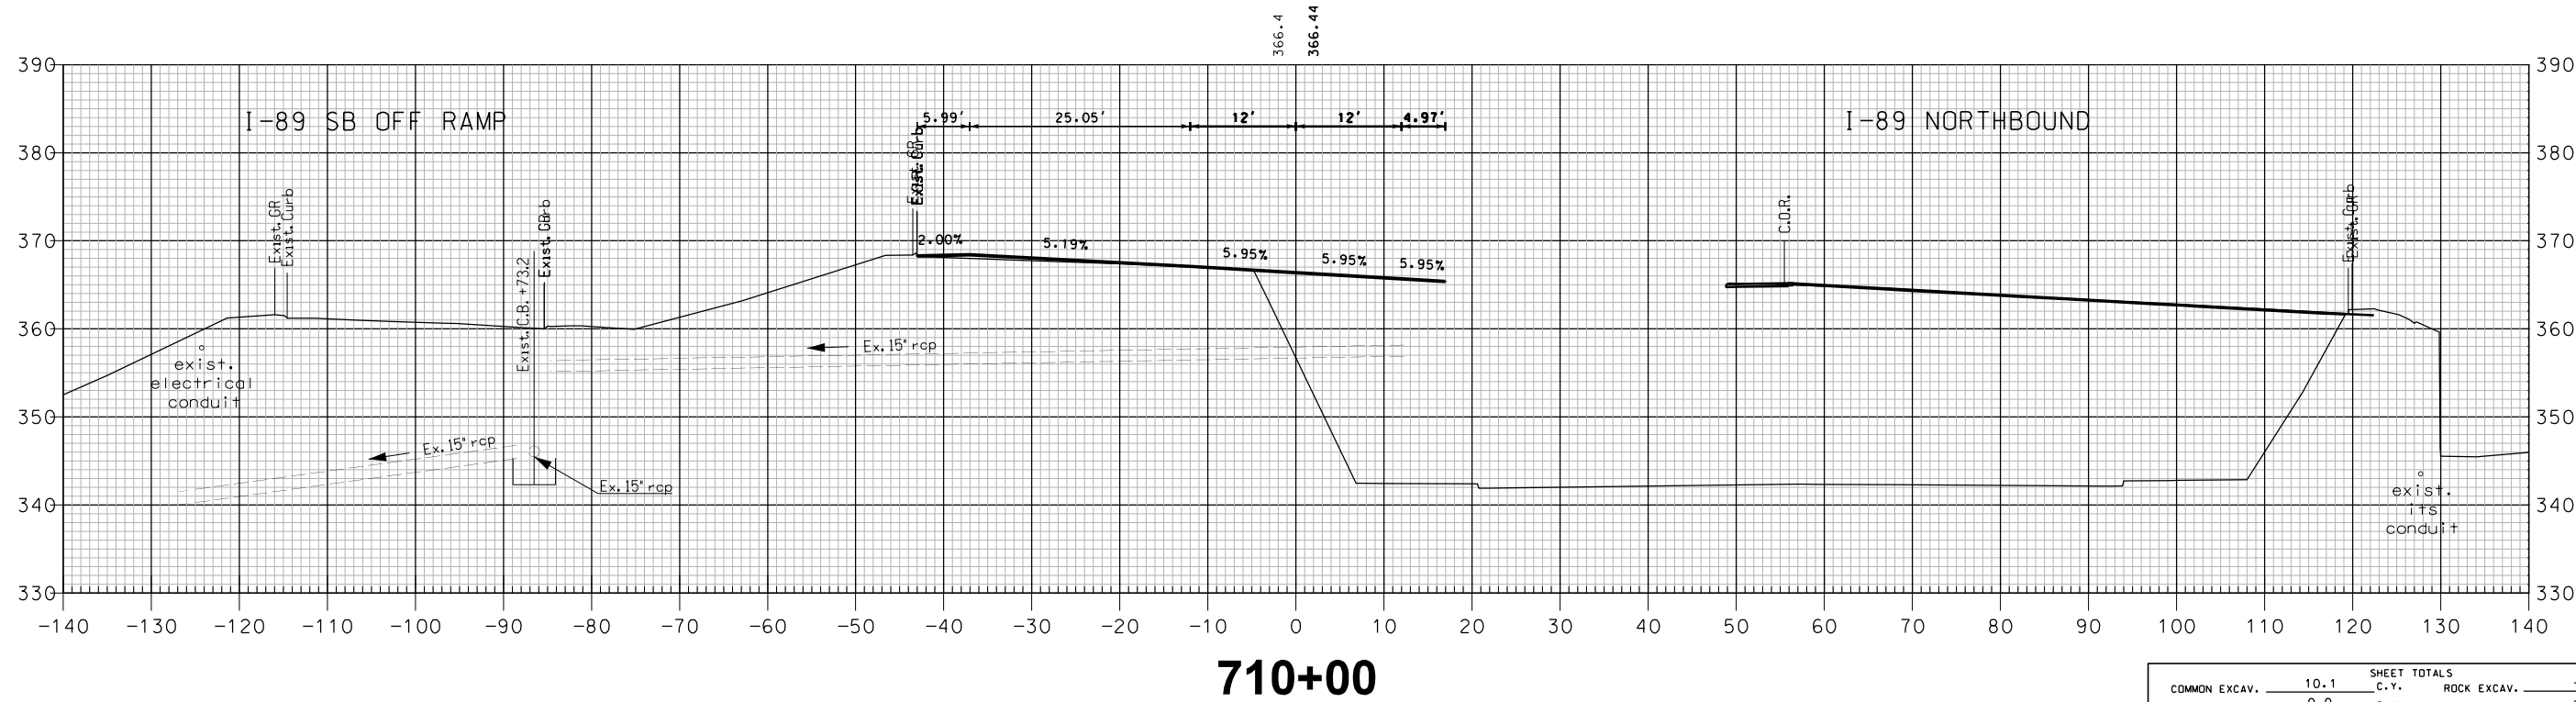
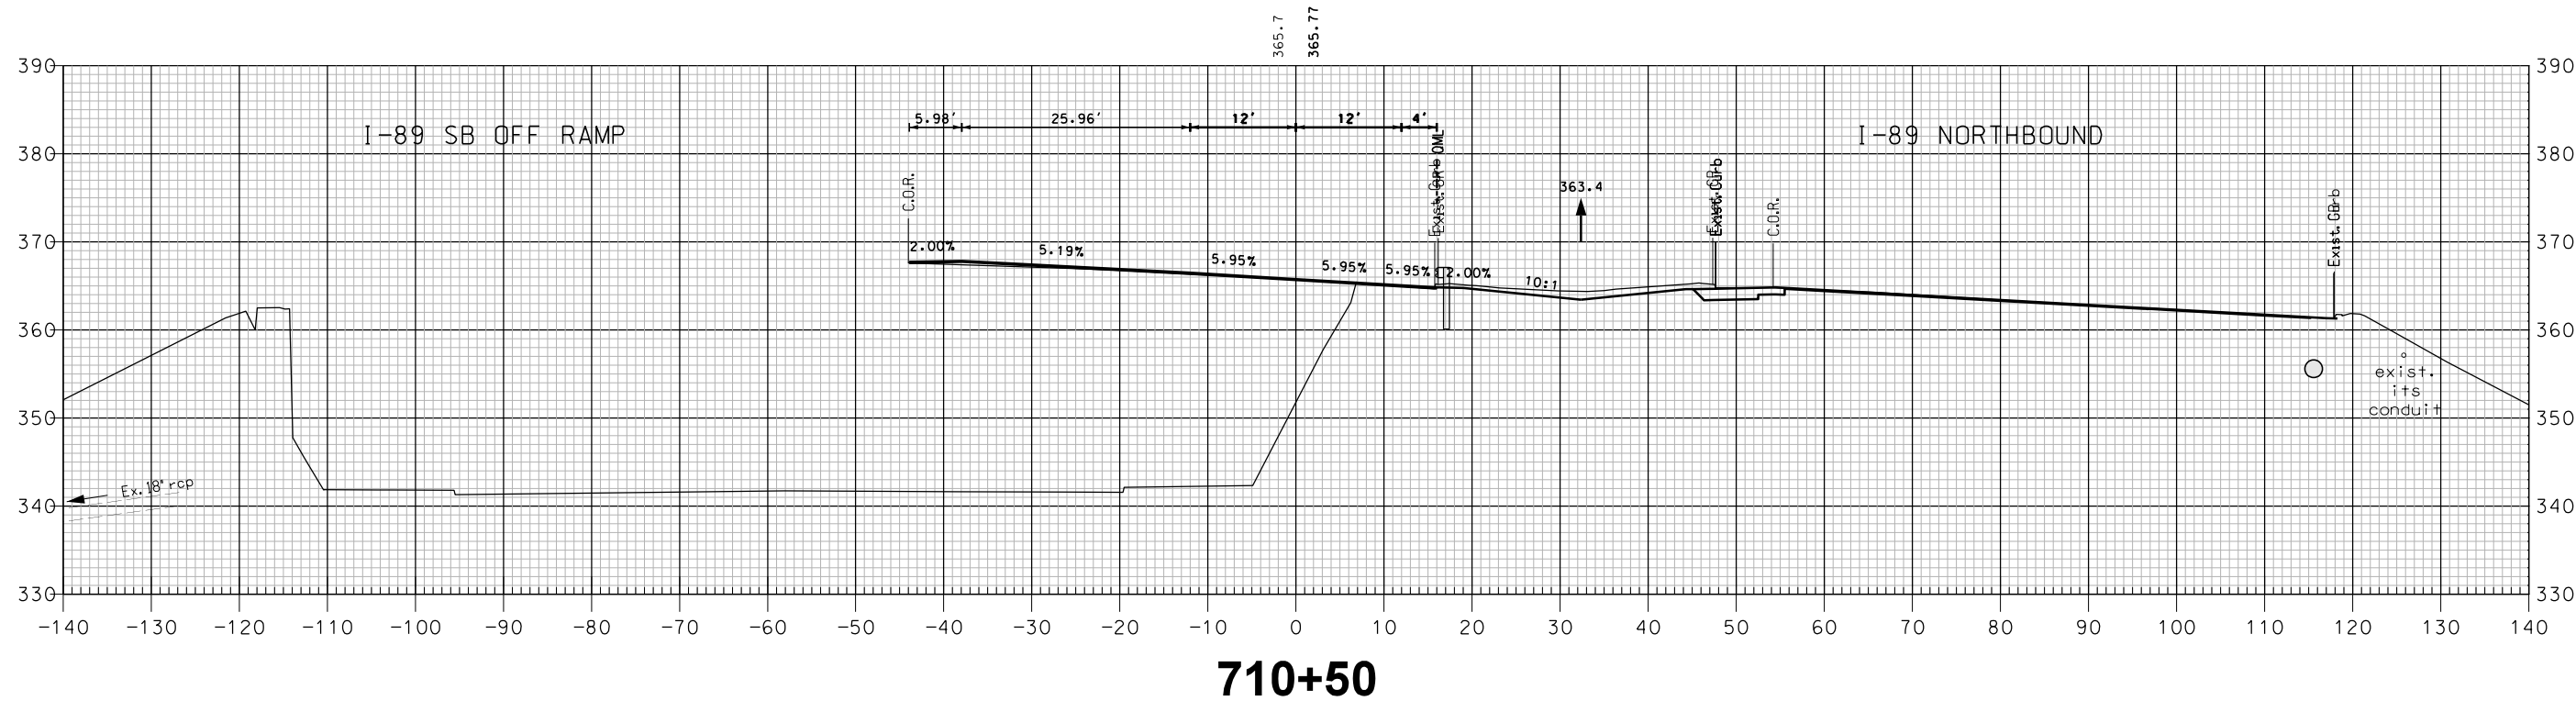


I-89 SOUTHBOUND

SHEET TOTALS			
COMMON EXCAV.	10.1 C.Y.	ROCK EXCAV.	— C.Y.
FILL	0.0 C.Y.	MUCK EXCAV.	— C.Y.
DGN	STATE PROJECT NO.	SHEET NO.	TOTAL SHEETS
16148SB X-SEC	16148	346	600

REVISIONS AFTER PROPOSAL			
NUMBER	DATE	STATION	DESCRIPTION

SDR PROCESSED	NHDDT	DATE	04-2015
NEW DESIGN	MJ	DATE	04-2016
SHEET CHECKED	BRC	DATE	02-2018
AS BUILT DETAILS		DATE	

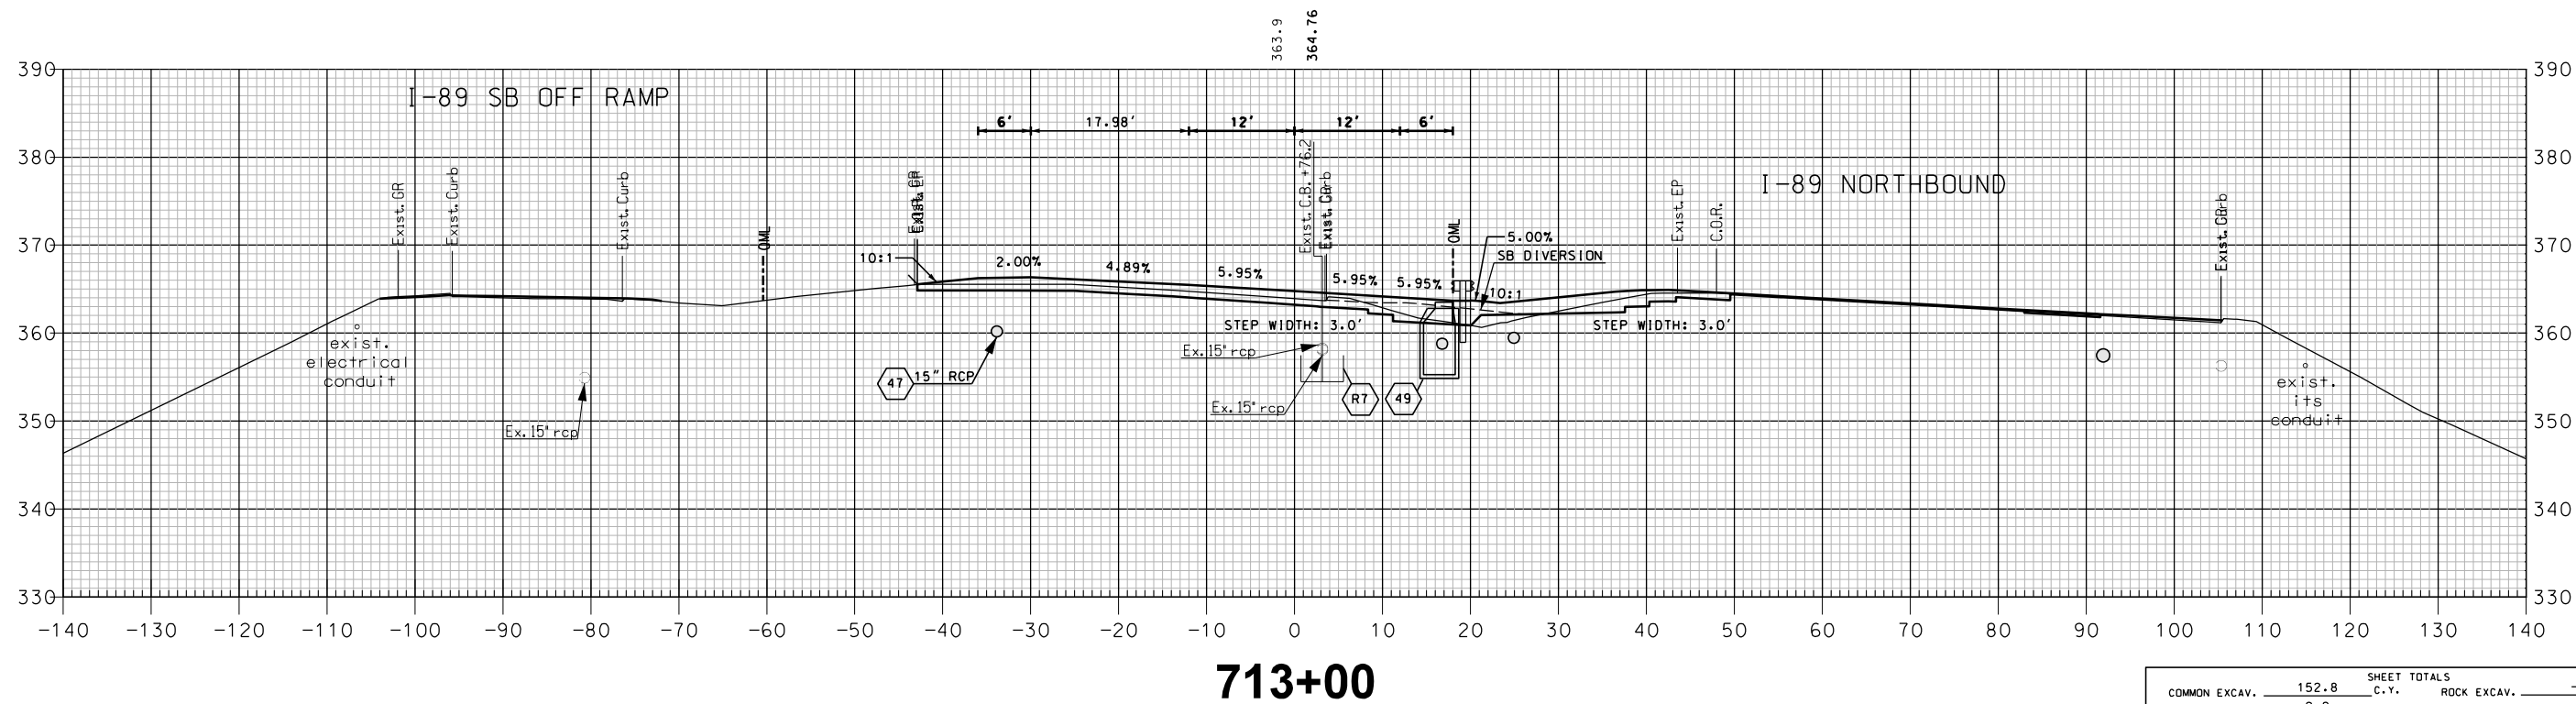
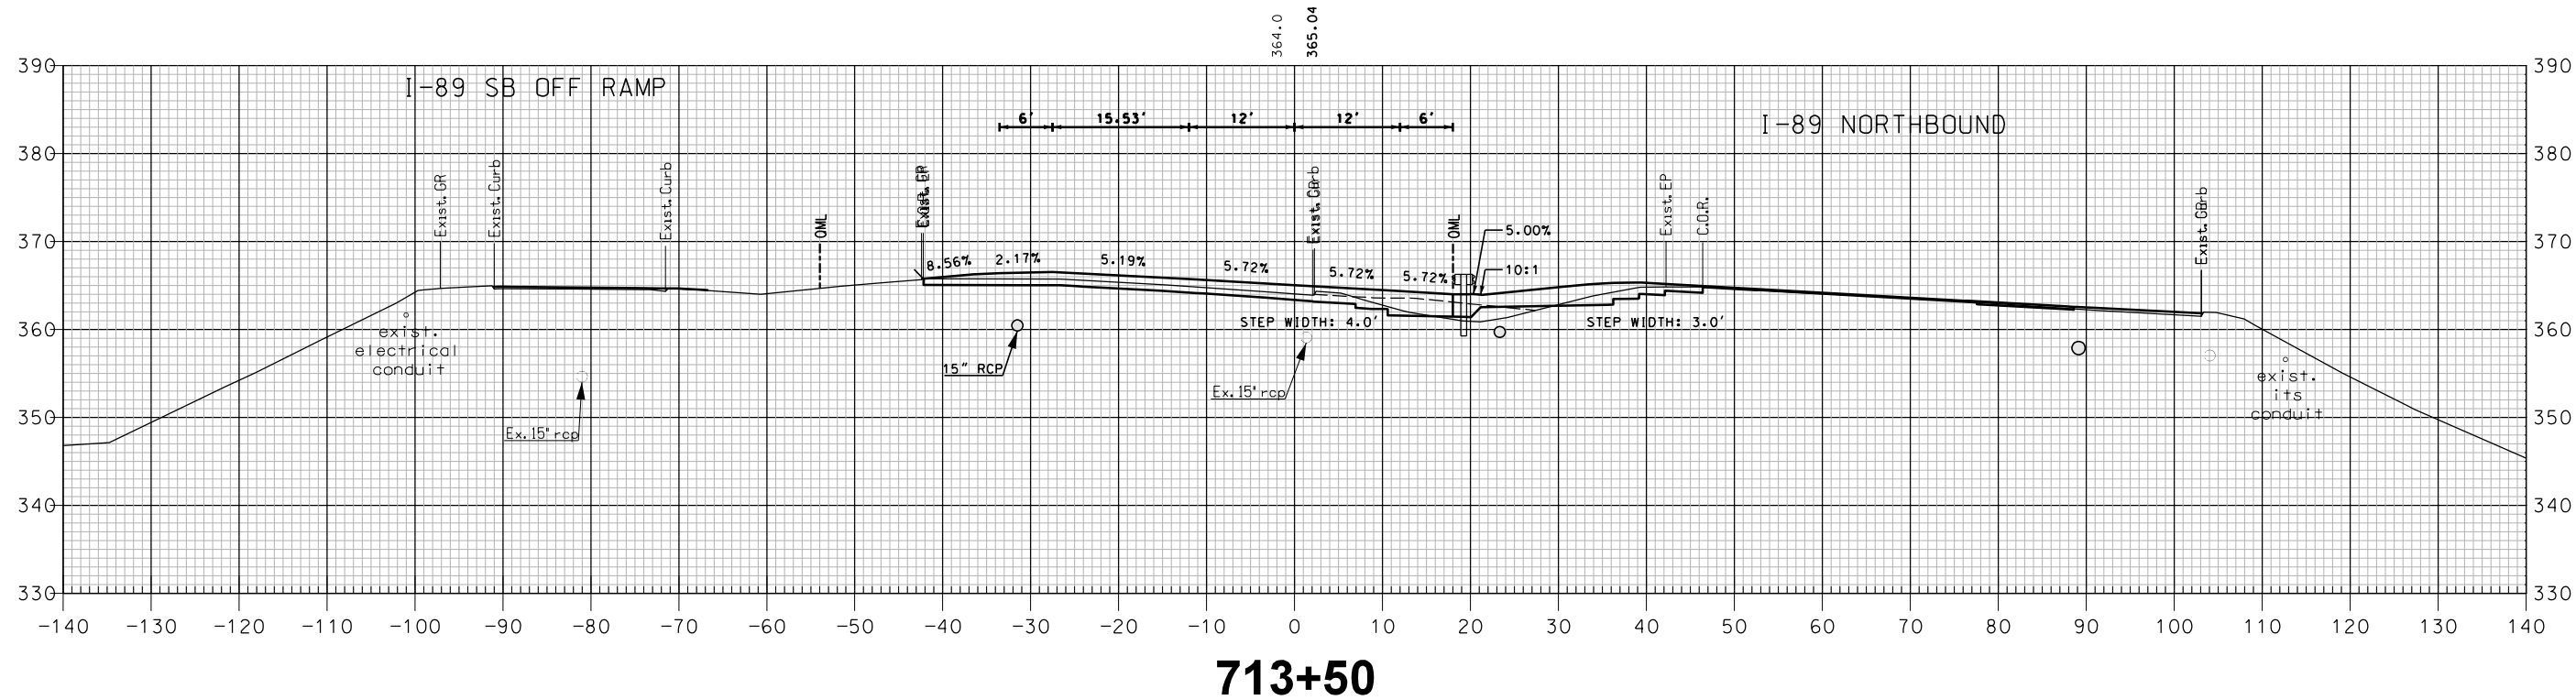


I-89 SOUTHBOUND

SHEET TOTALS			
COMMON EXCAV.	152.8 C.Y.	ROCK EXCAV.	— C.Y.
FILL	2.9 C.Y.	MUCK EXCAV.	— C.Y.
DGN	STATE PROJECT NO.	SHEET NO.	TOTAL SHEETS
16148SB X-SEC	16148	349	600

REVISIONS AFTER PROPOSAL		STATION		DESCRIPTION	
NUMBER	DATE	STATION	DATE	STATION	DESCRIPTION



SDR PROCESSED	NHDDT	DATE	04-2015
NEW DESIGN	MJ	DATE	04-2016
SHEET CHECKED	BRC	DATE	02-2018
AS BUILT DETAILS		DATE	

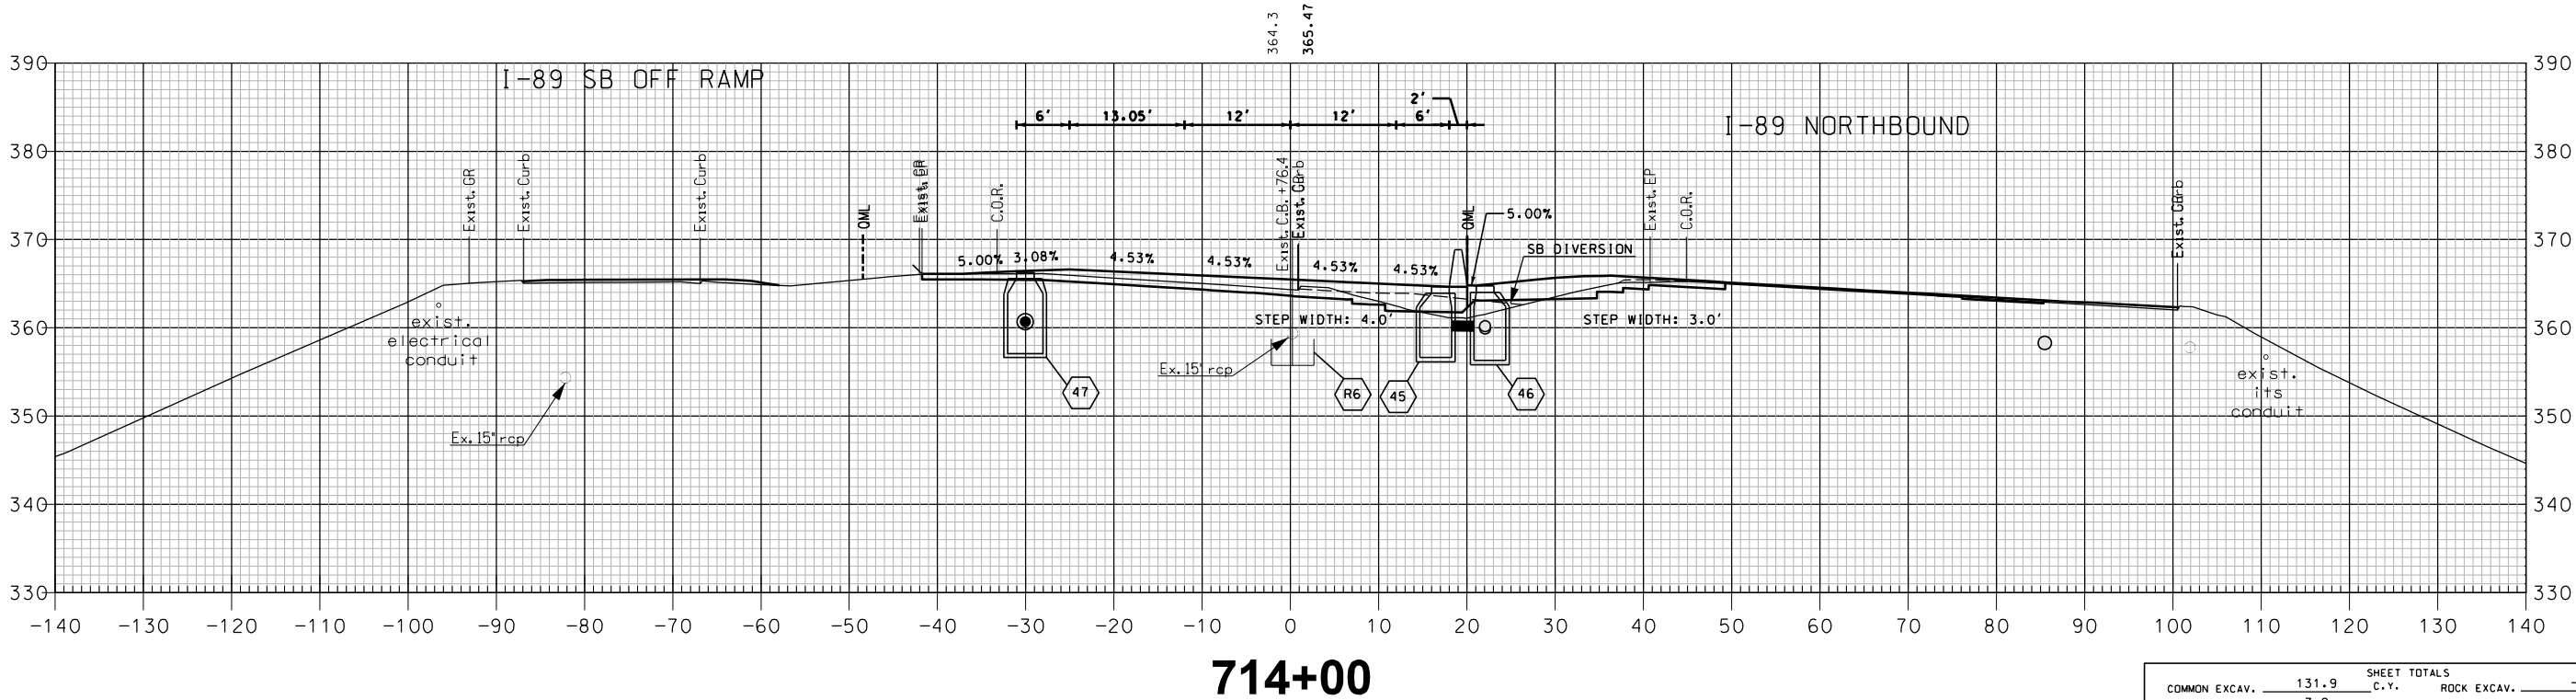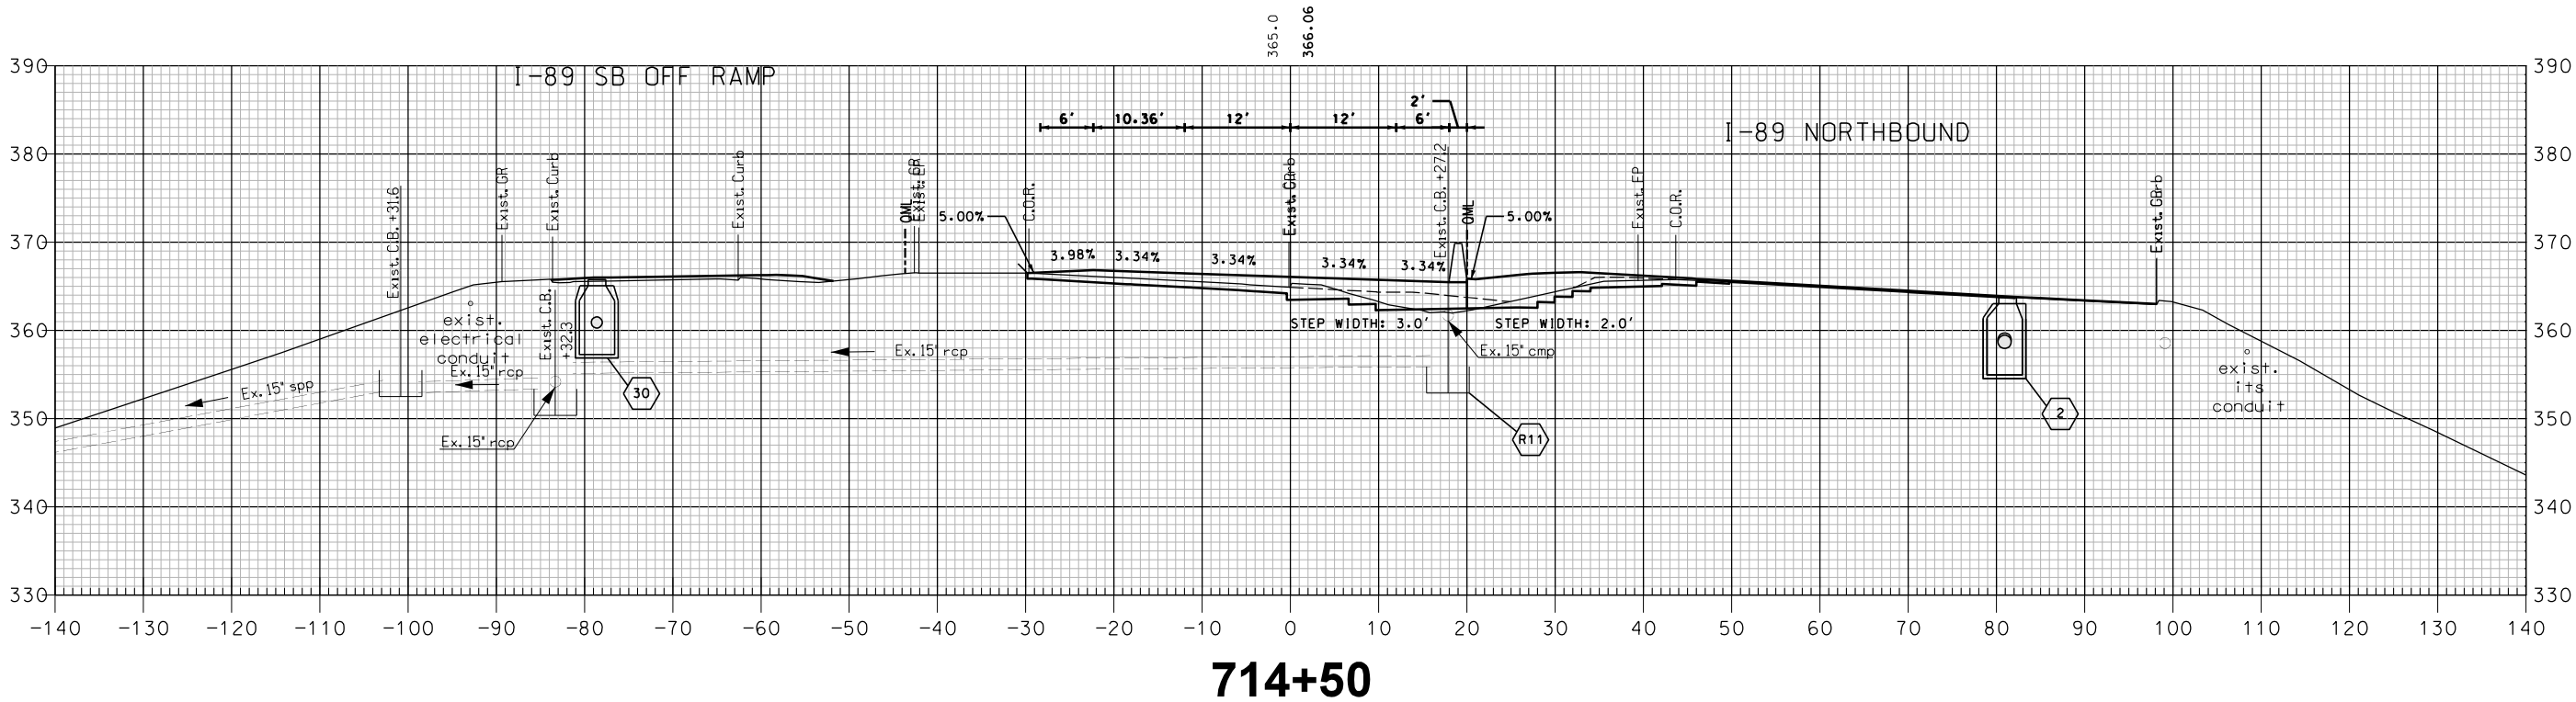

SHEET TOTALS			
COMMON EXCAV.	131.9 C.Y.	ROCK EXCAV.	— C.Y.
FILL	7.9 C.Y.	MUCK EXCAV.	— C.Y.
DGN	STATE PROJECT NO.	SHEET NO.	TOTAL SHEETS
16148SB X-SEC	16148	350	600

REVISIONS AFTER PROPOSAL				DESCRIPTION	
NUMBER		DATE	STATION	STATION	

SDR PROCESSED	NHDDT	DATE	04-2015
NEW DESIGN	MJ	DATE	04-2016
SHEET CHECKED	BRC	DATE	02-2018
AS BUILT DETAILS		DATE	

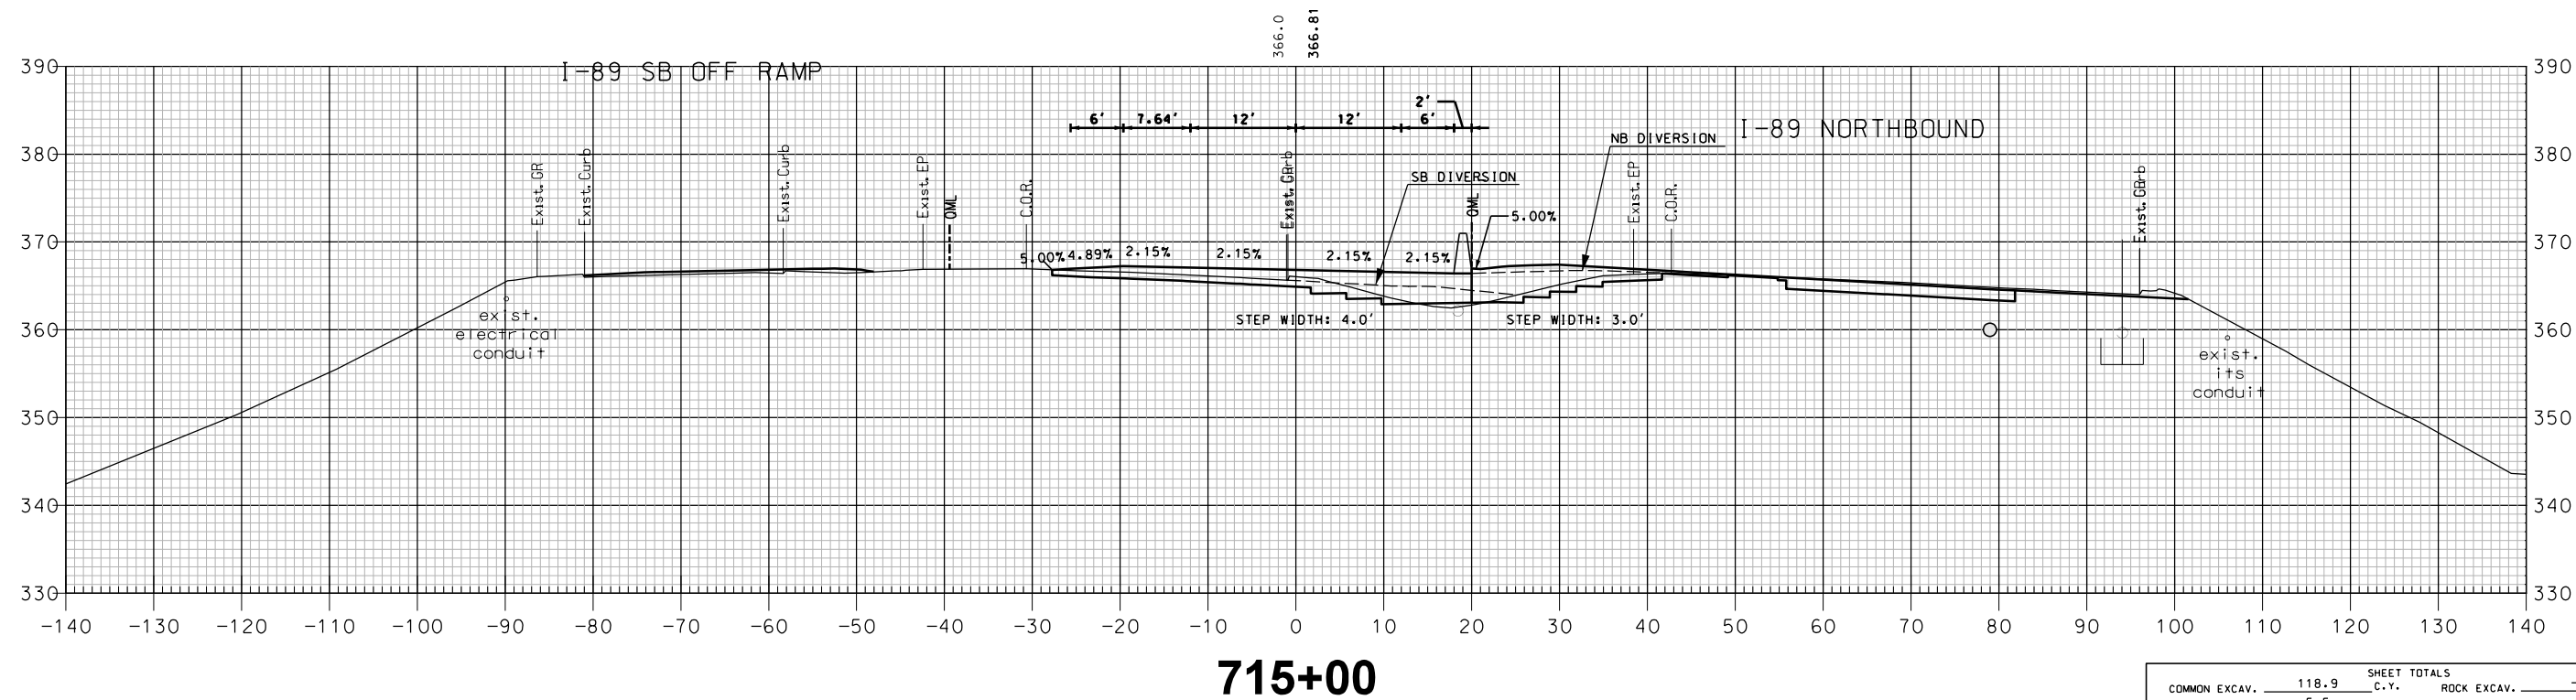
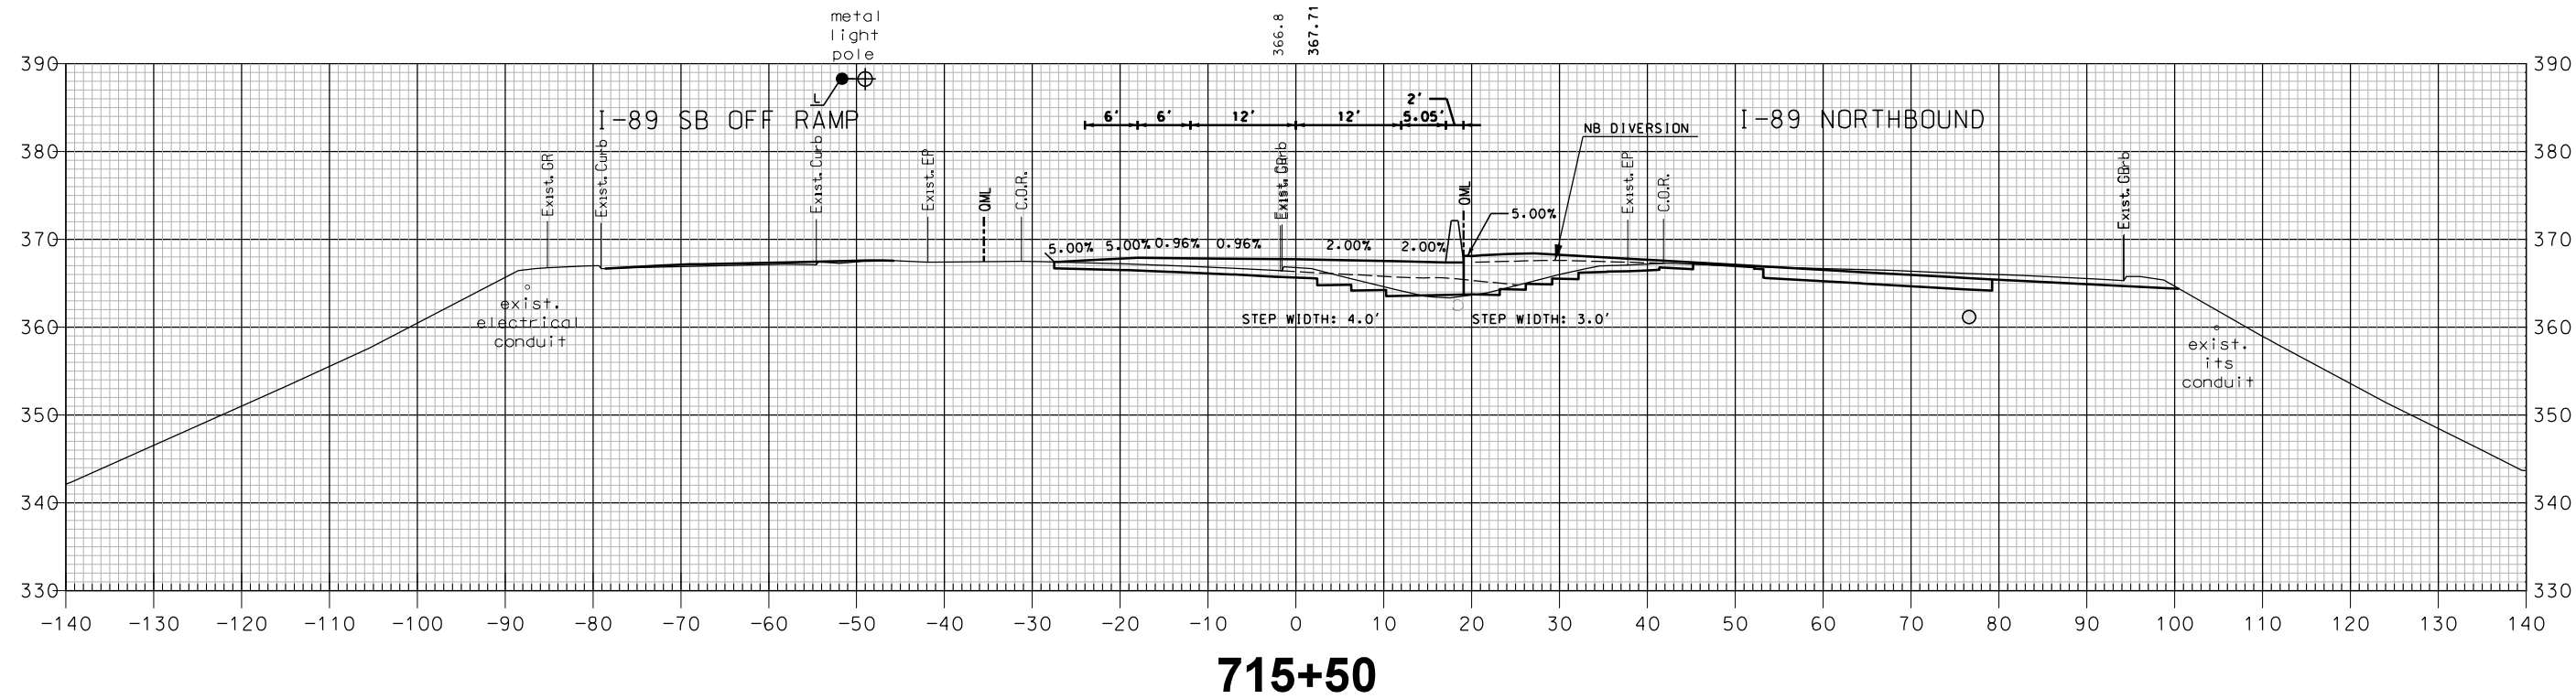


I-89 SOUTHBOUND

SHEET TOTALS			
COMMON EXCAV.	118.9 C.Y.	ROCK EXCAV.	— C.Y.
FILL	5.5 C.Y.	MUCK EXCAV.	— C.Y.
DGN	STATE PROJECT NO.	SHEET NO.	TOTAL SHEETS
16148SB X-SEC	16148	351	600

REVISIONS AFTER PROPOSAL			
NUMBER	DATE	STATION	DESCRIPTION

SDR PROCESSED	NHDDT	DATE	04-2015
NEW DESIGN	MJ	DATE	04-2016
SHEET CHECKED	BRC	DATE	02-2018
AS BUILT DETAILS		DATE	

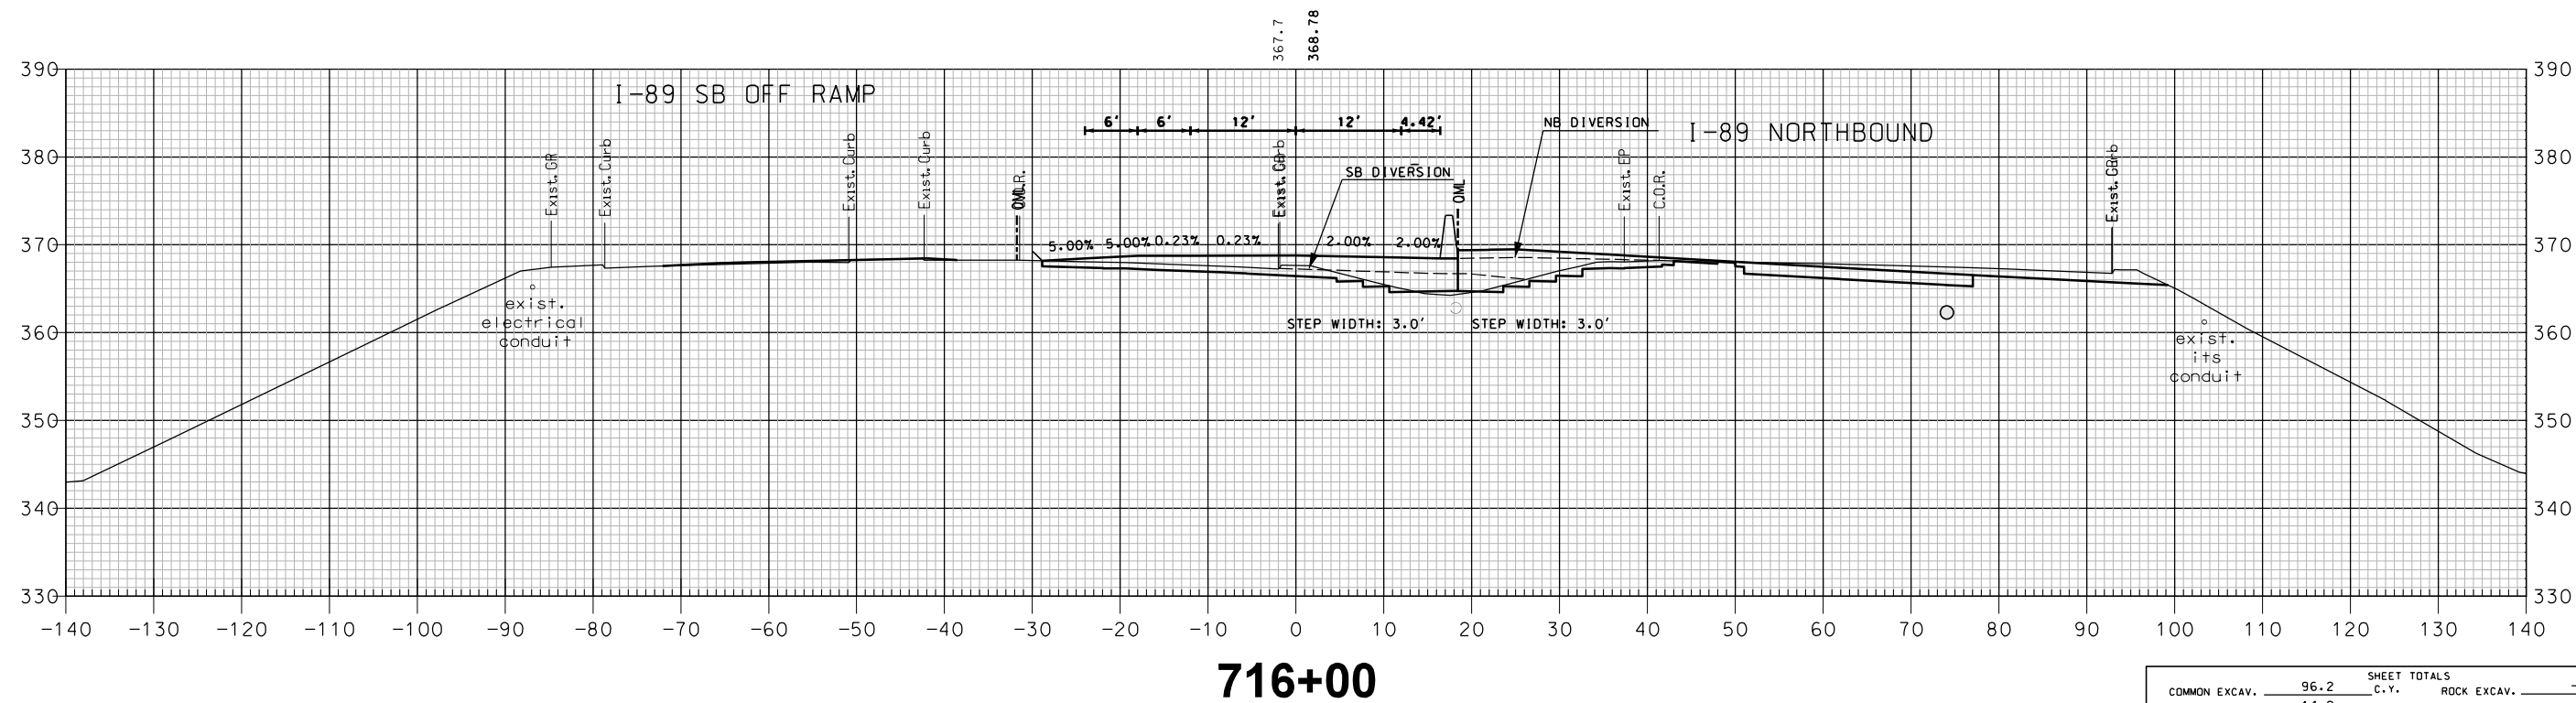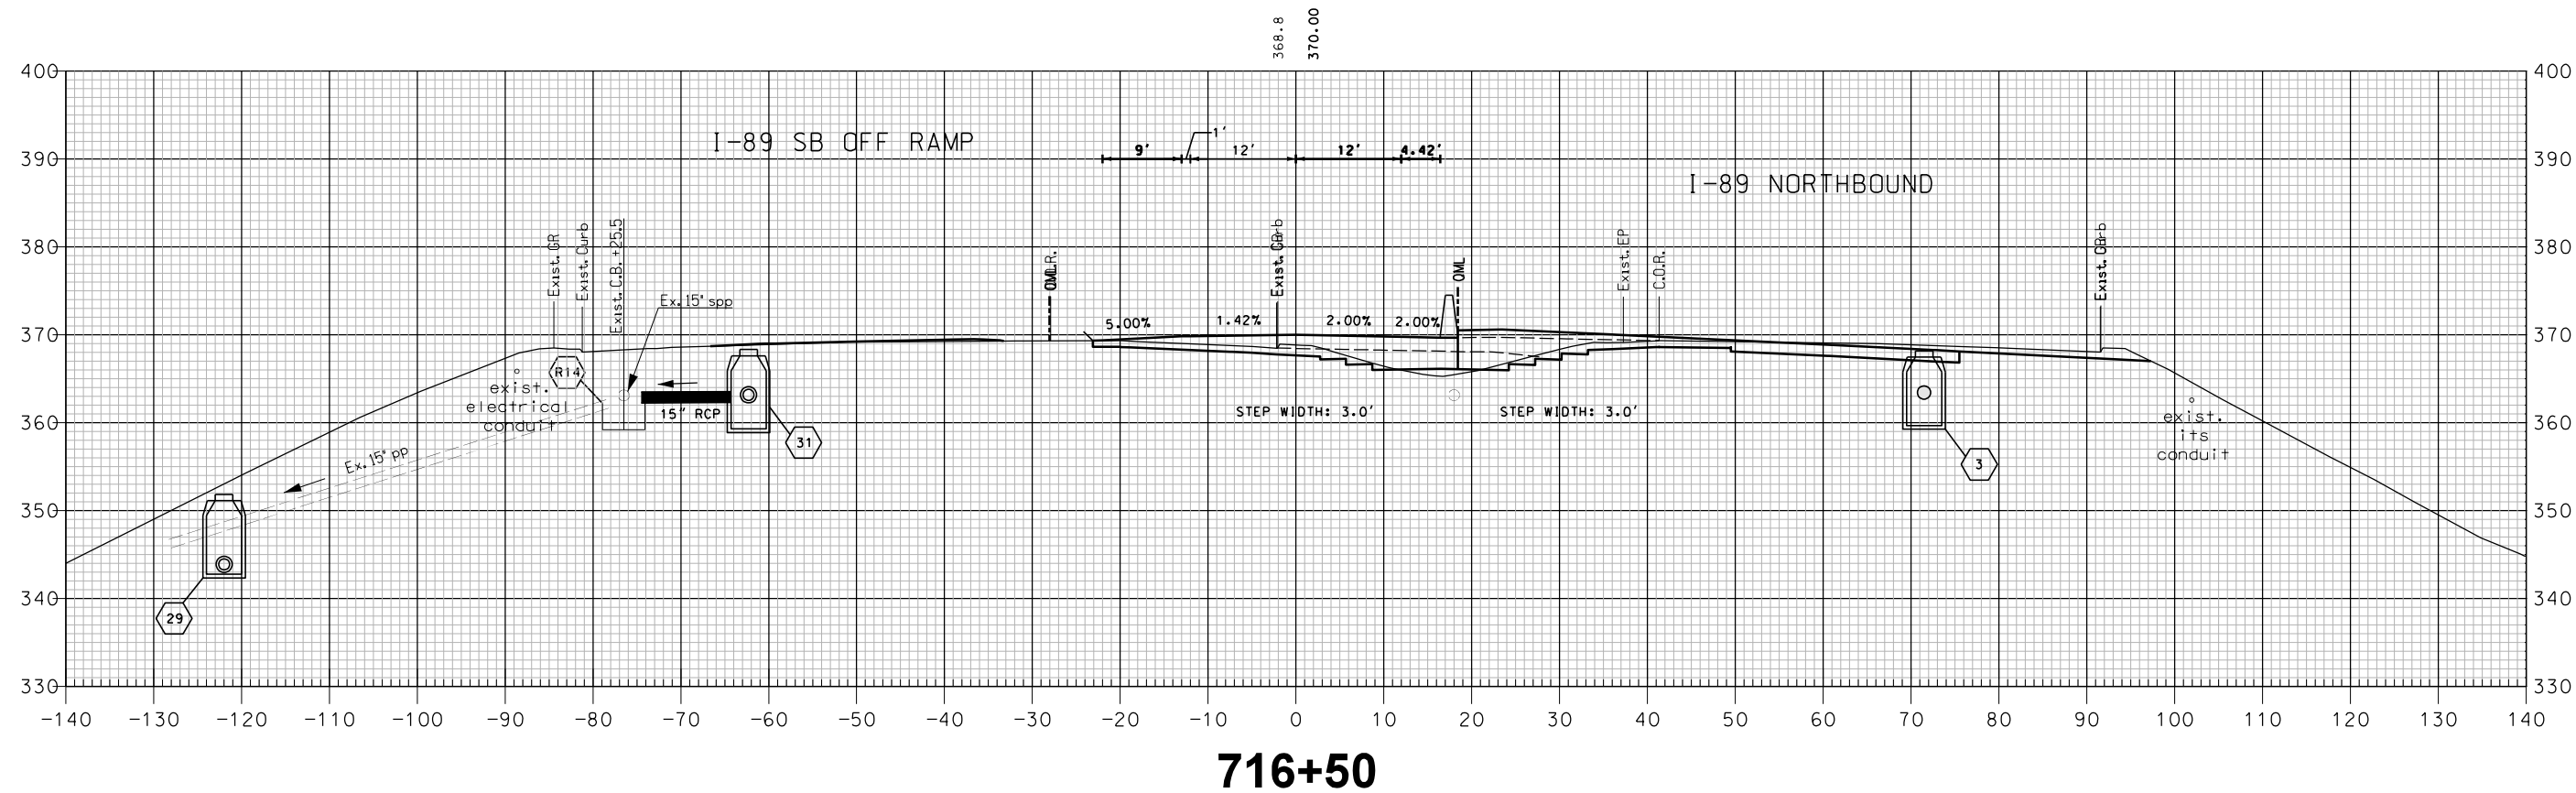


I-89 SOUTHBOUND


SHEET TOTALS			
COMMON EXCAV.	96.2 C.Y.	ROCK EXCAV.	— C.Y.
FILL	14.2 C.Y.	MUCK EXCAV.	— C.Y.
DGN	STATE PROJECT NO.	SHEET NO.	TOTAL SHEETS
16148SB X-SEC	16148	352	600

REVISIONS AFTER PROPOSAL			
NUMBER	DATE	STATION	DESCRIPTION

SDR PROCESSED	NHDDT	DATE	04-2015
NEW DESIGN	MJ	DATE	04-2016
SHEET CHECKED	BRC	DATE	02-2018
AS BUILT DETAILS		DATE	

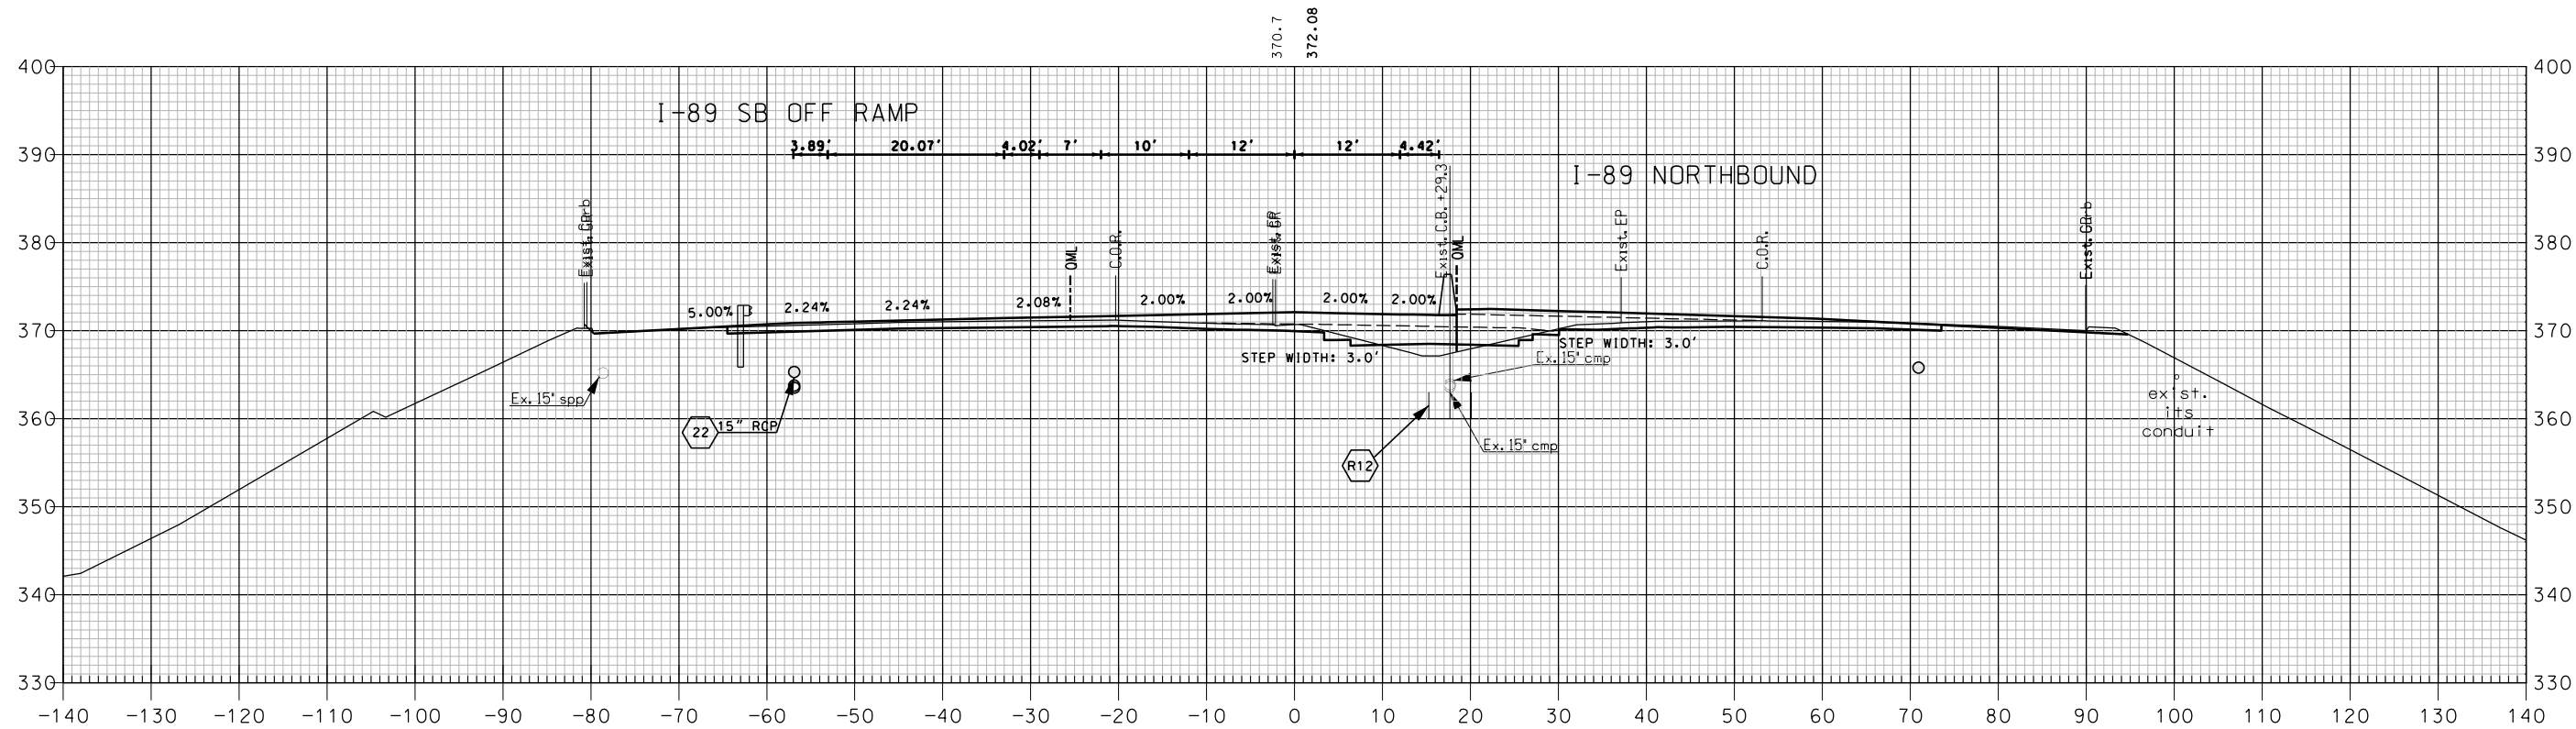

717+23

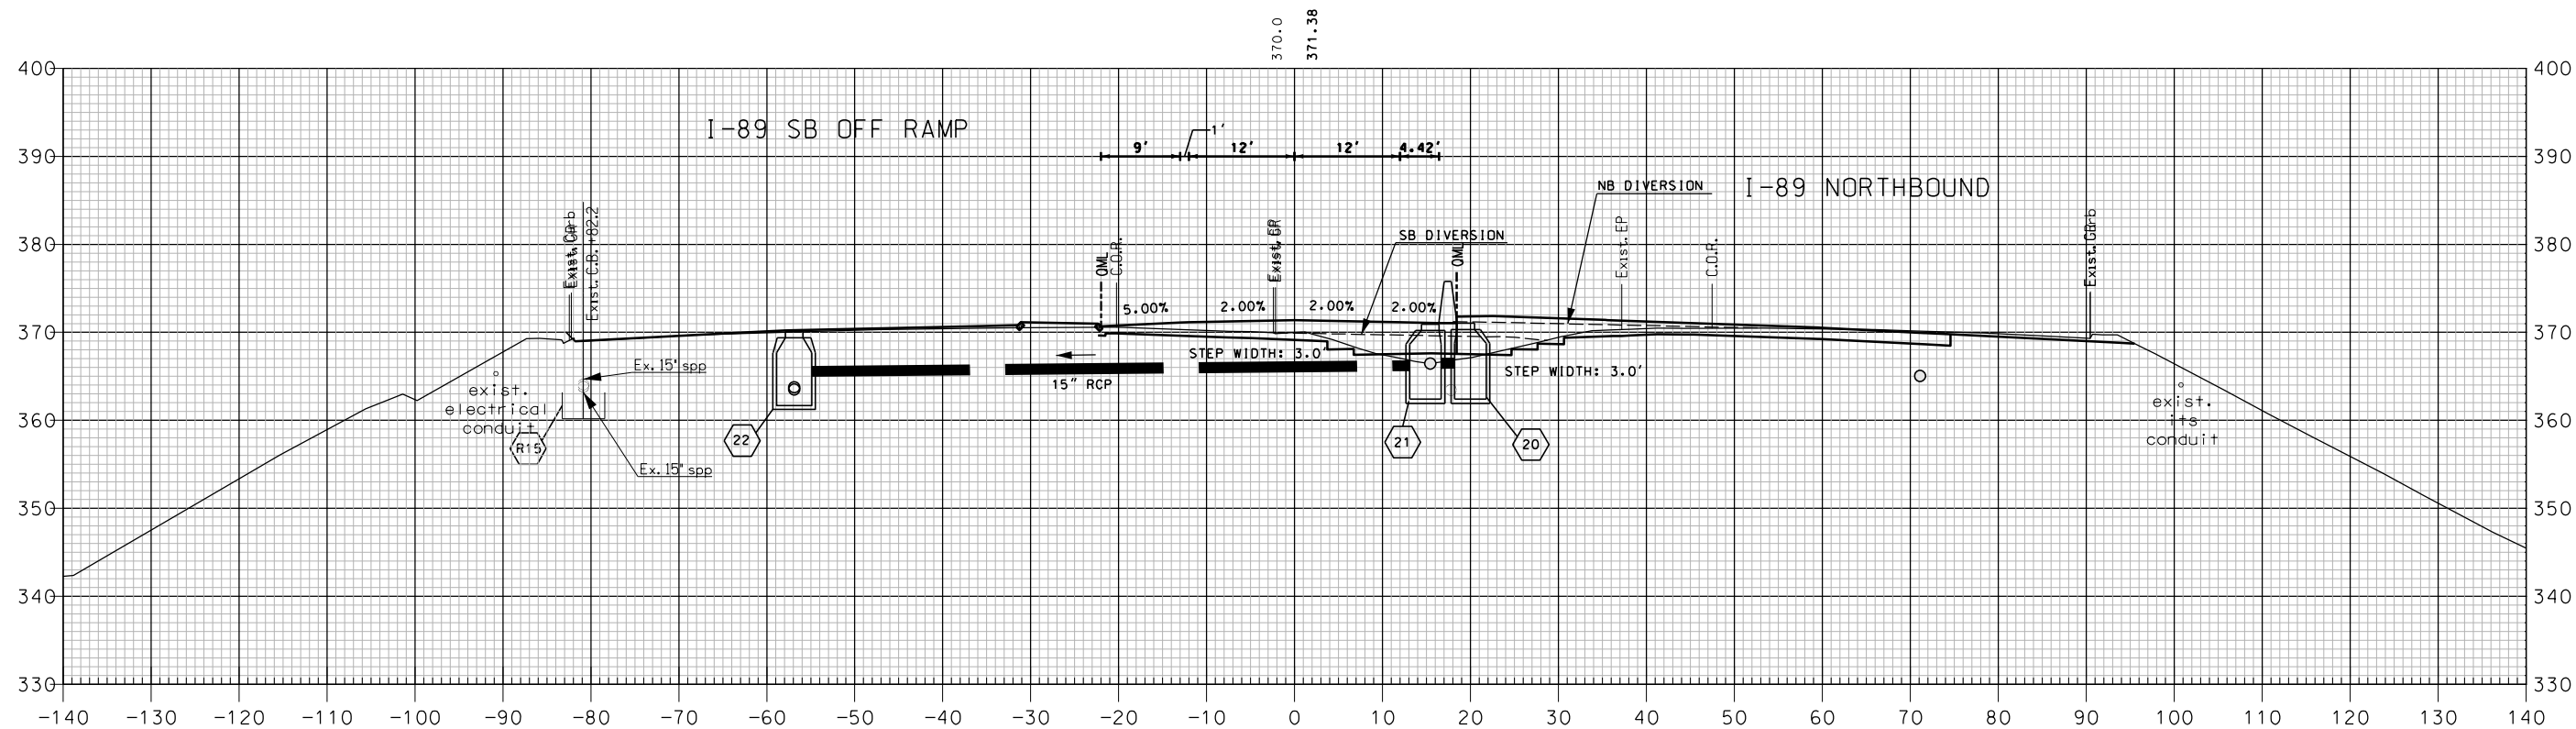



717+00

I-89 SOUTHBOUND

SHEET TOTALS			
COMMON EXCAV.	53.6 C.Y.	ROCK EXCAV.	- C.Y.
FILL	15.5 C.Y.	MUCK EXCAV.	- C.Y.
DGN	STATE PROJECT NO.	SHEET NO.	TOTAL SHEETS
16148SB X-SEC	16148	353	600

SDR PROCESSED	NHDOT	REVISIONS AFTER PROPOSAL			
		NUMBER	DATE	STATION	DESCRIPTION



NEW DESIGN	MJ	DATE	04-2016
SHEET CHECKED	BRC	DATE	02-2018
AS BUILT DETAILS		DATE	

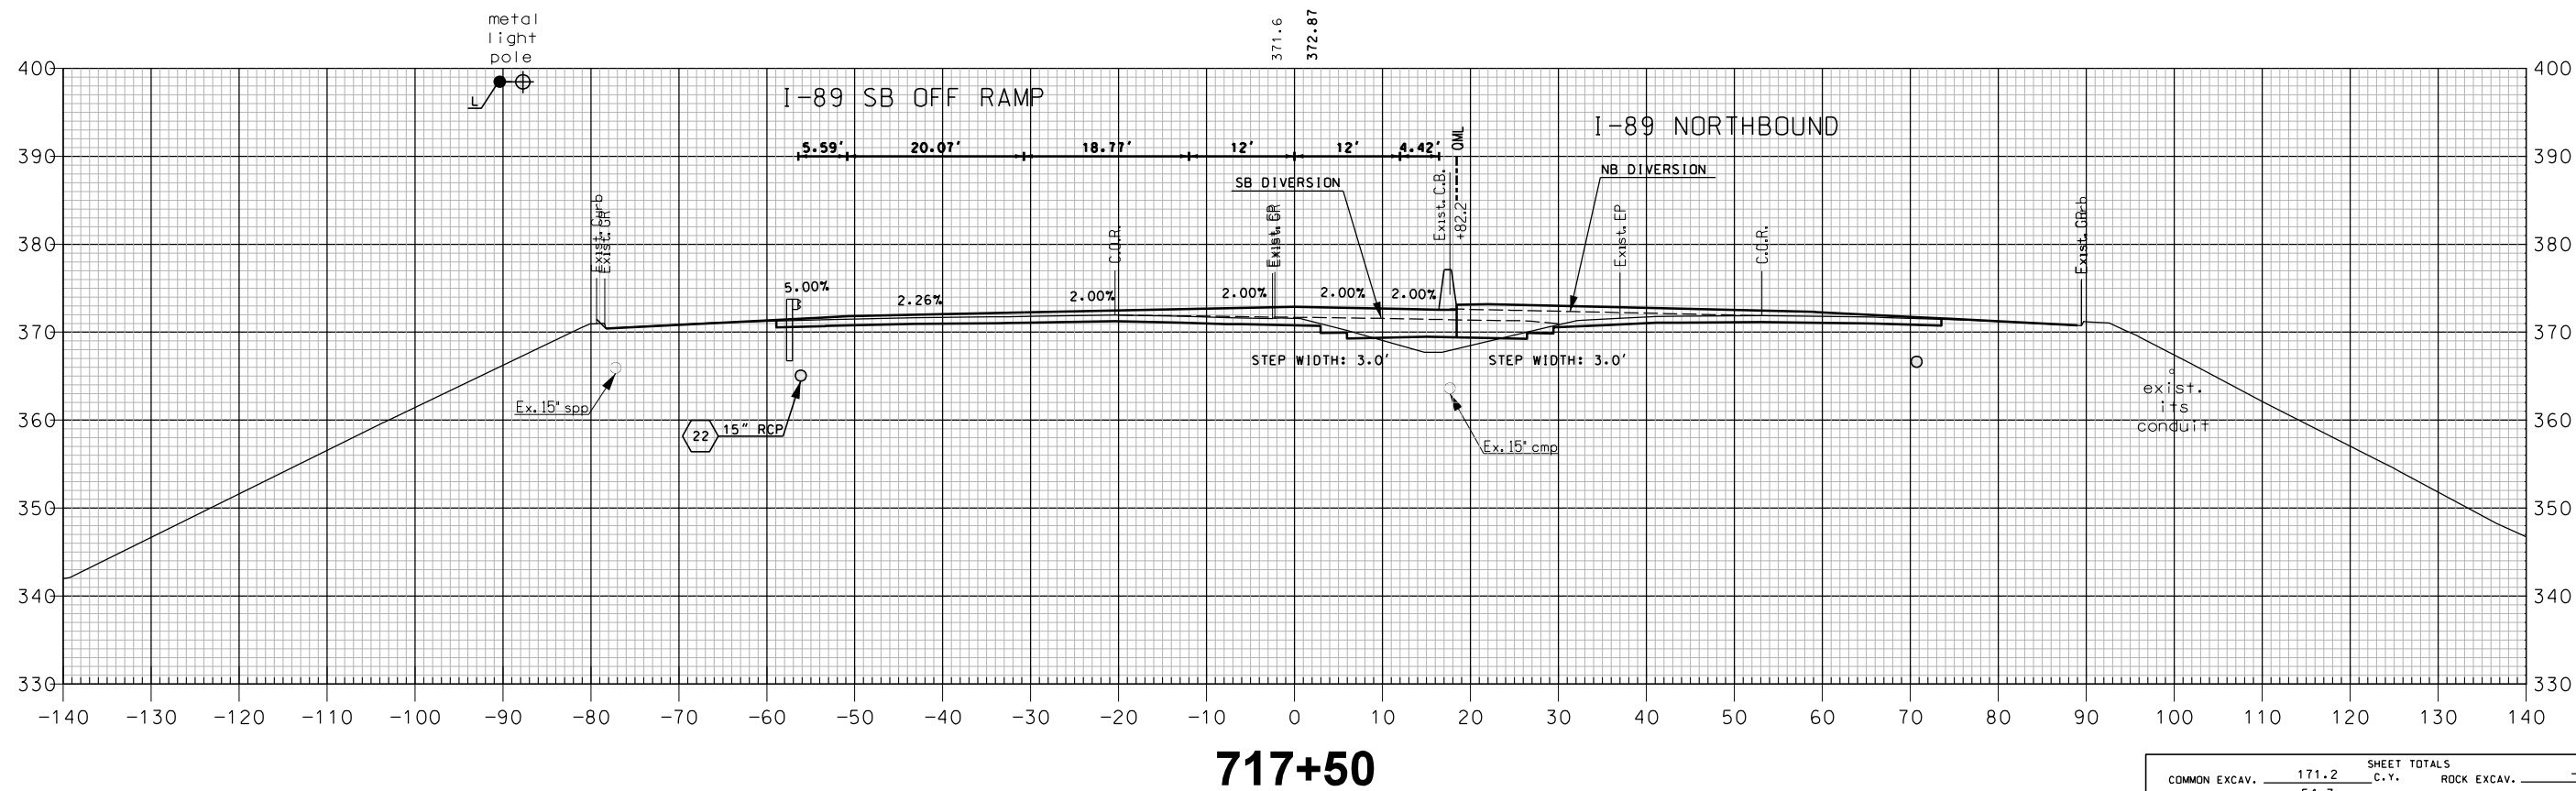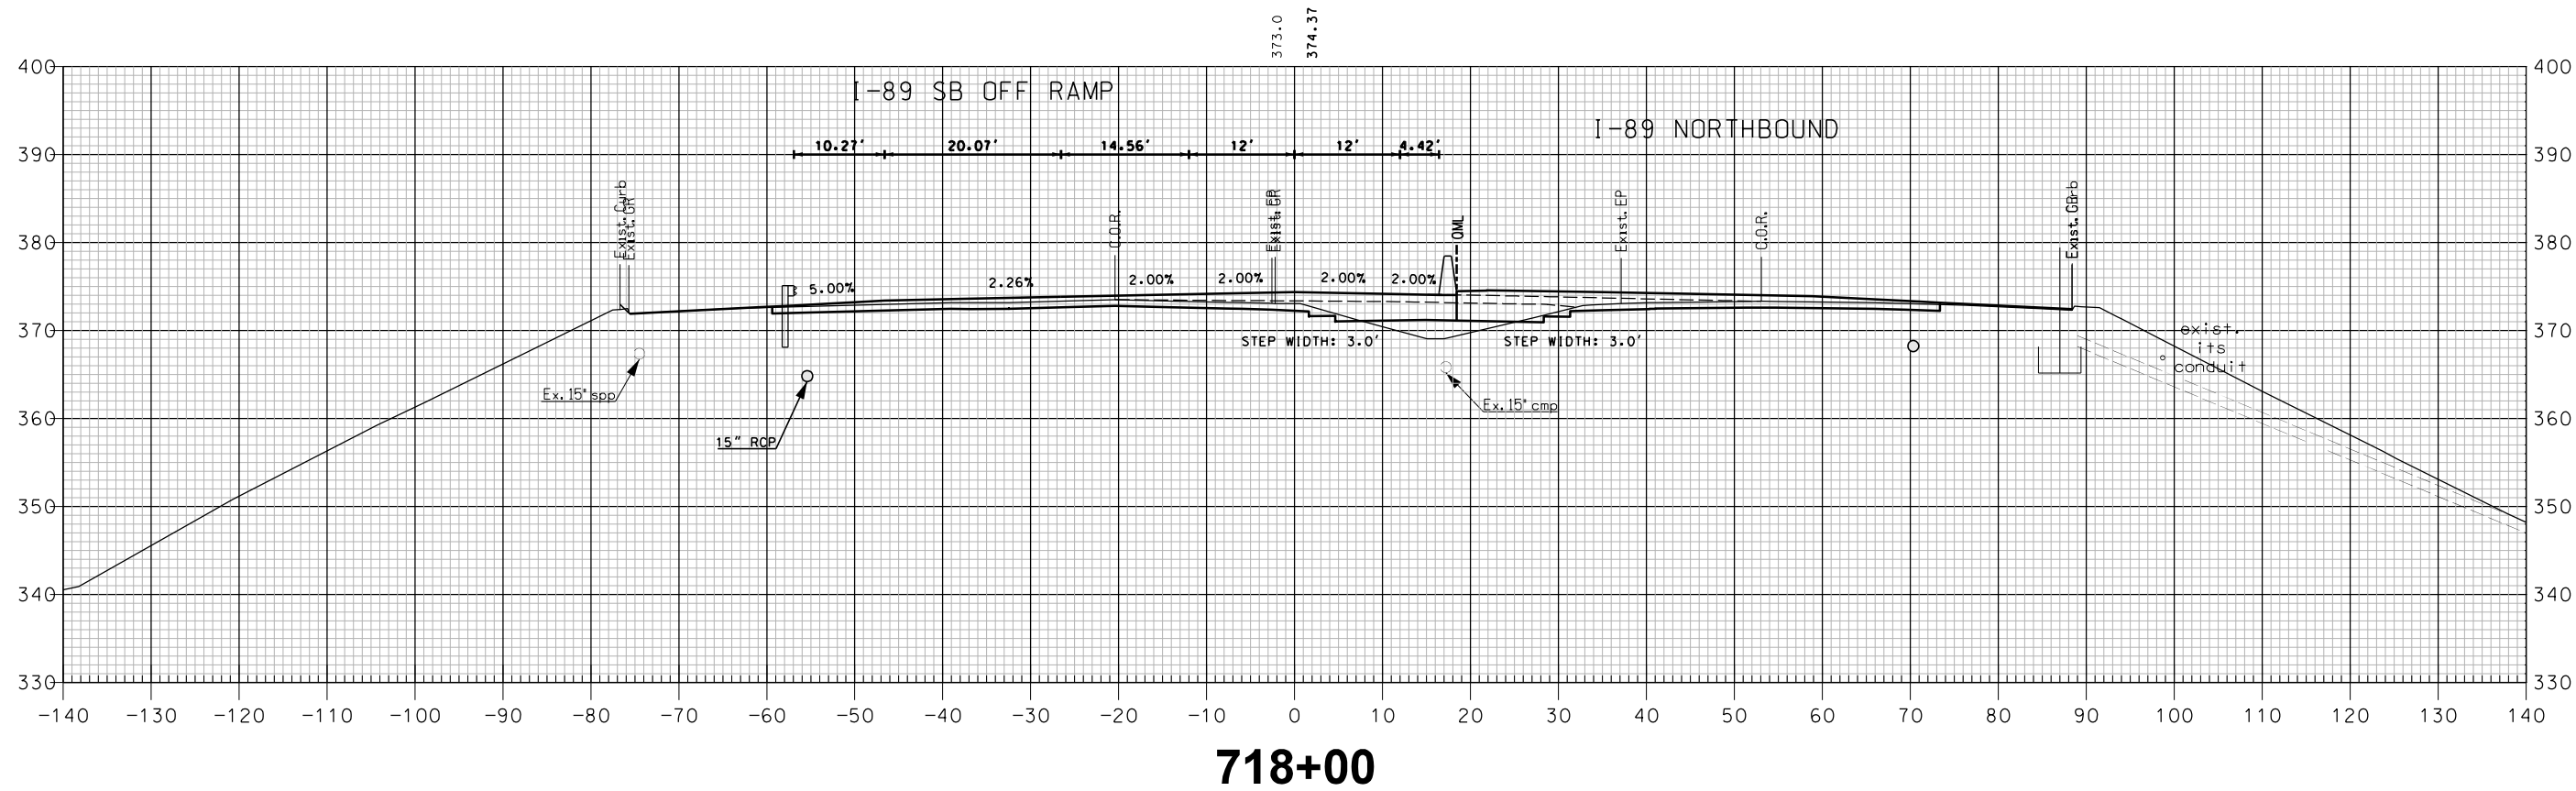

I-89 SOUTHBOUND

SHEET TOTALS			
COMMON EXCAV.	171.2 C.Y.	ROCK EXCAV.	- C.Y.
FILL	54.7 C.Y.	MUCK EXCAV.	- C.Y.
DGN	STATE PROJECT NO.	SHEET NO.	TOTAL SHEETS
16148SB X-SEC	16148	354	600


SDR PROCESSED	NHDOT	REVISIONS AFTER PROPOSAL			
		STATION		DESCRIPTION	
		NUMBER	DATE	STATION	DESCRIPTION
NEW DESIGN	MJ		DATE		
SHEET CHECKED	BRC		DATE		
AS BUILT DETAILS			DATE		

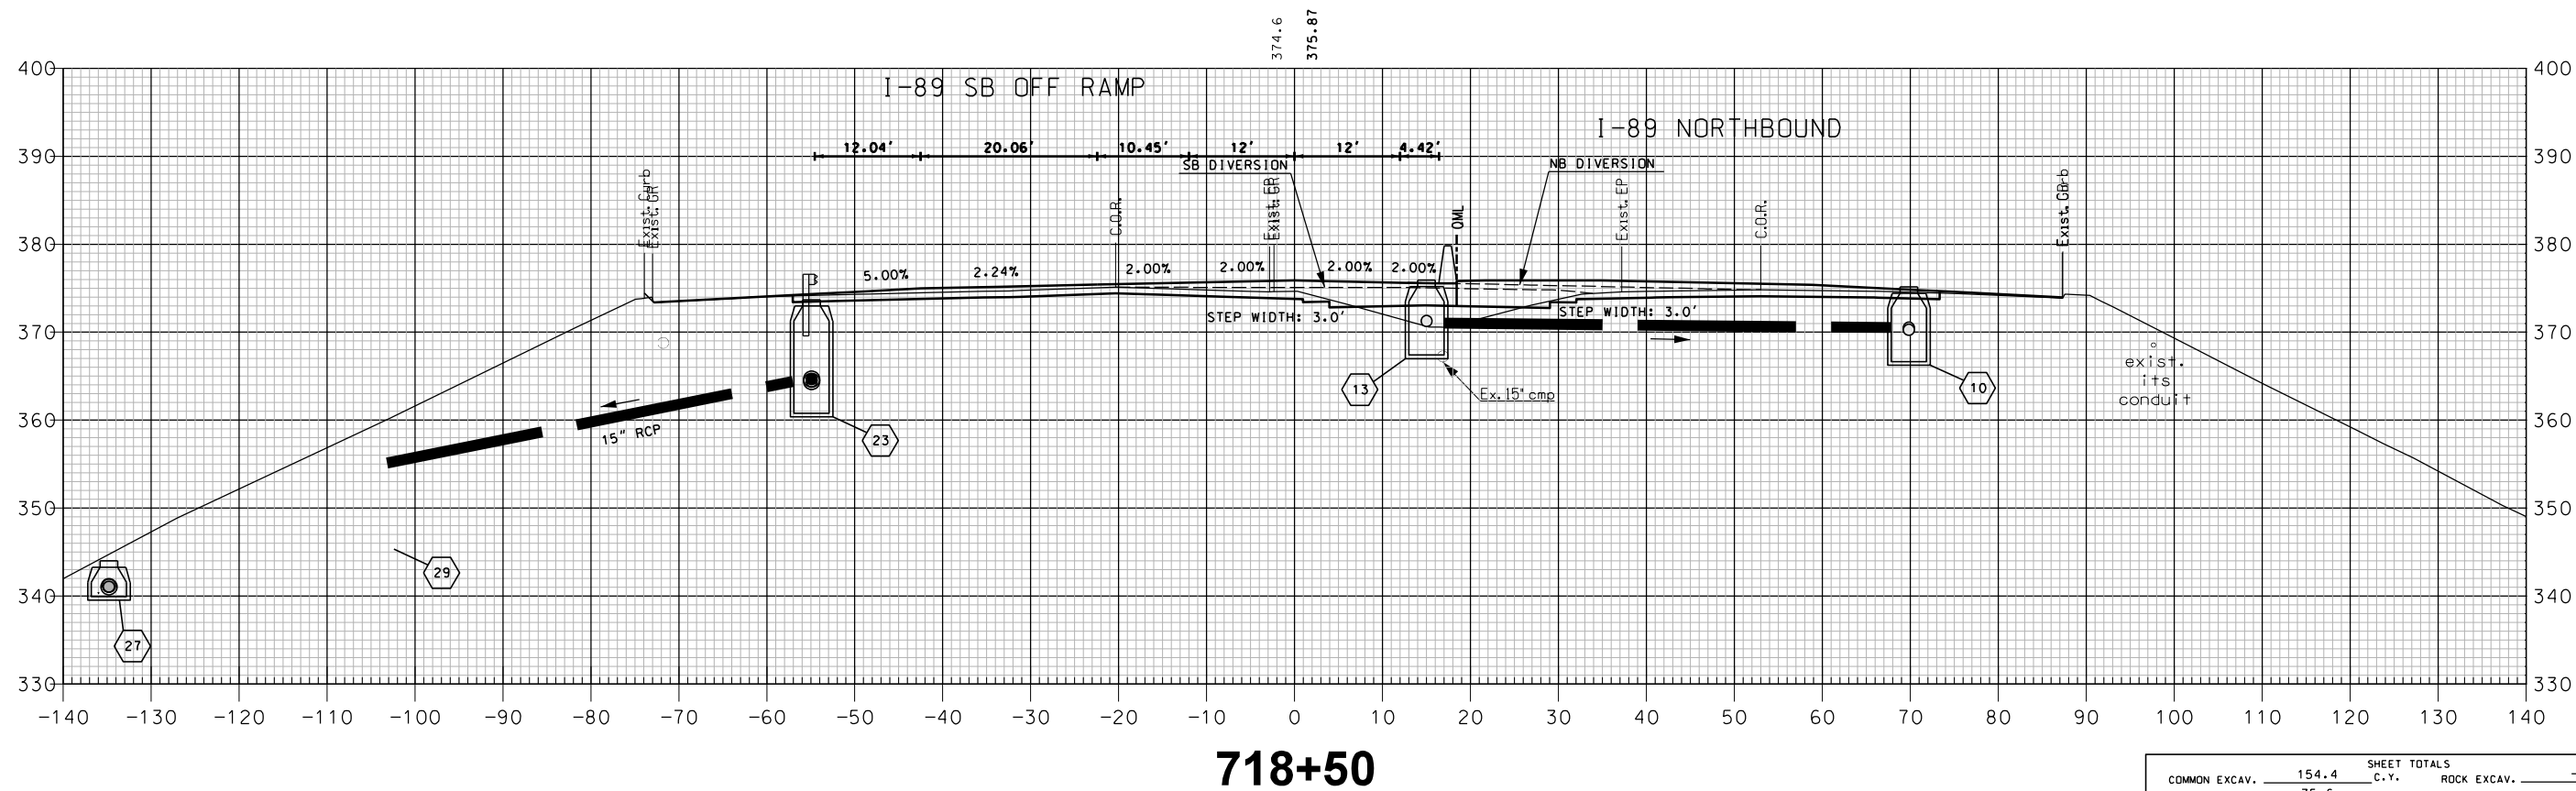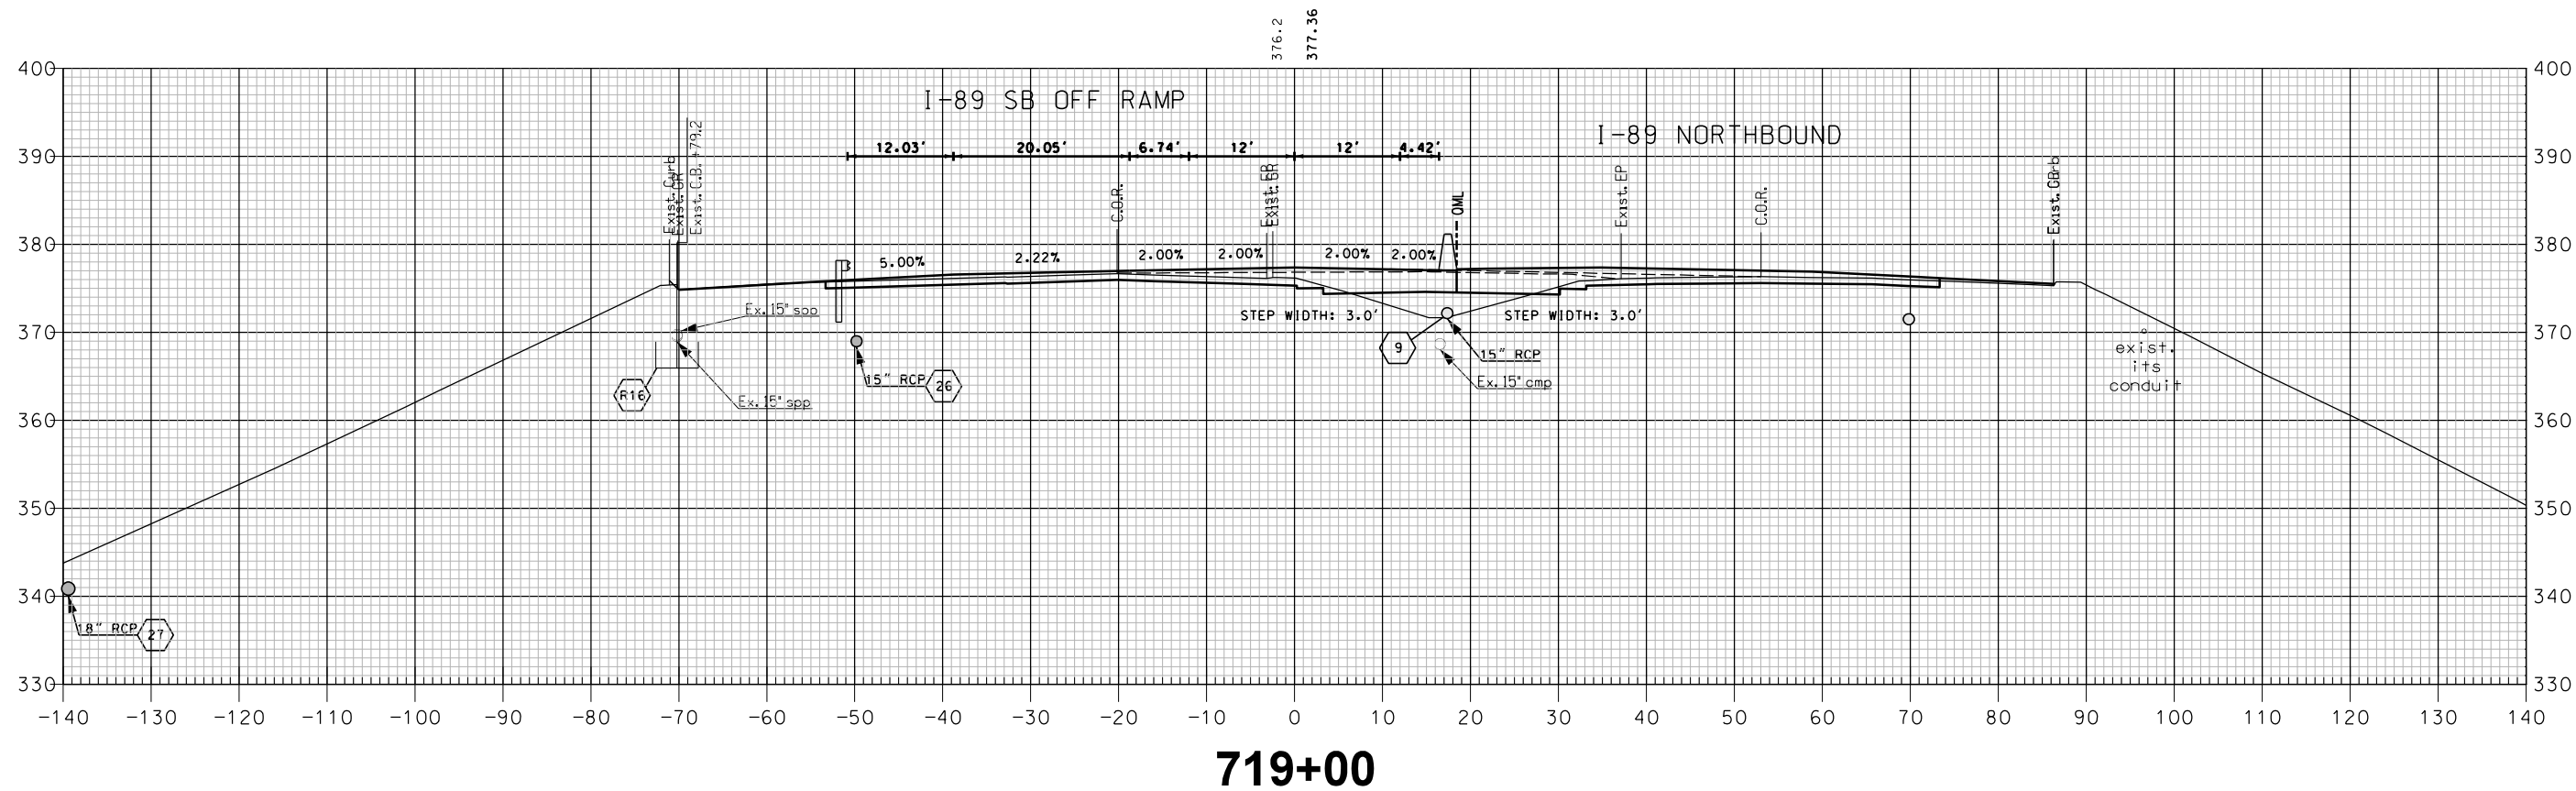


I-89 SOUTHBOUND

SHEET TOTALS			
COMMON EXCAV.	154.4	C.Y.	ROCK EXCAV.
FILL	75.6	C.Y.	MUCK EXCAV.
DGN	STATE PROJECT NO.	SHEET NO.	TOTAL SHEETS
16148SB X-SEC	16148	355	600

SDR PROCESSED	NHDDOT	REVISIONS AFTER PROPOSAL			
		NUMBER	DATE	STATION	DESCRIPTION
NEW DESIGN	MJ		DATE 04-2016		
SHEET CHECKED	BRC		DATE 02-2018		
AS BUILT DETAILS			DATE		

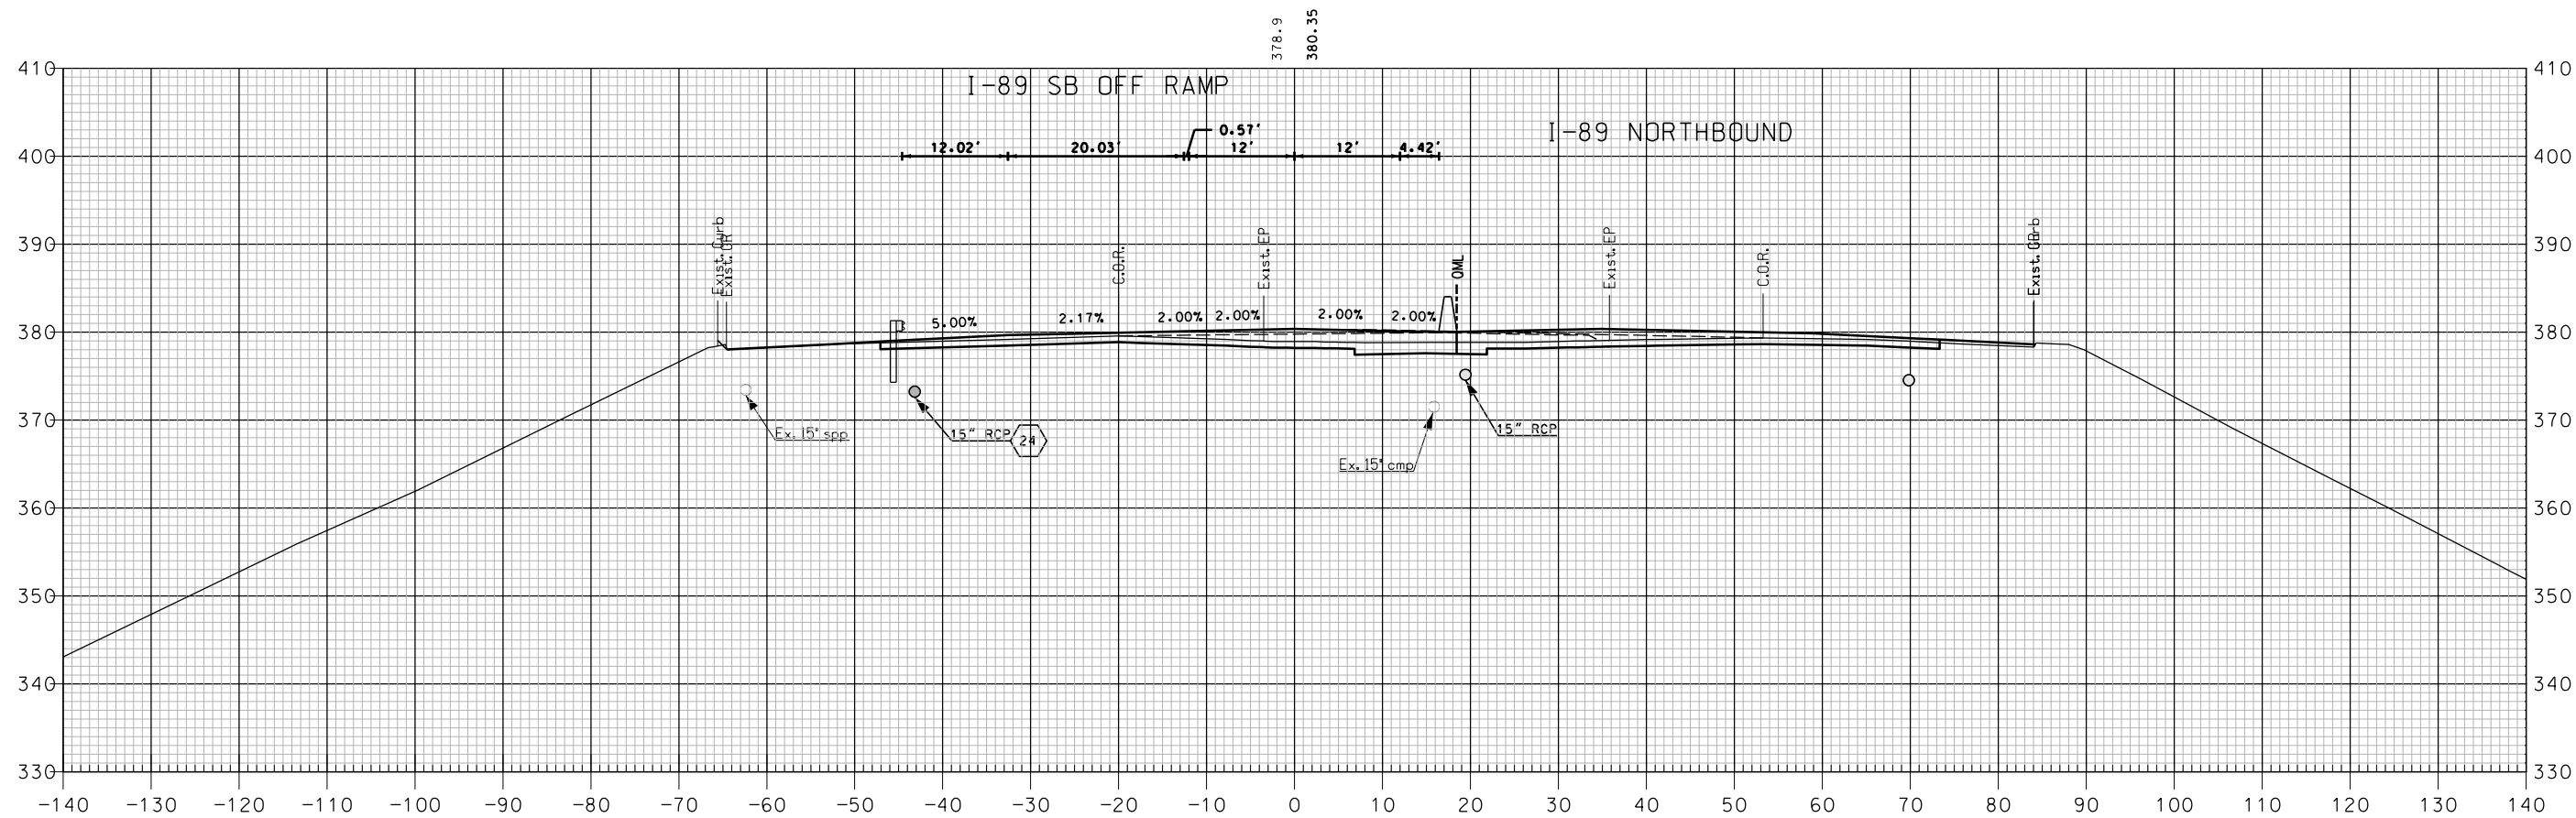

720+00

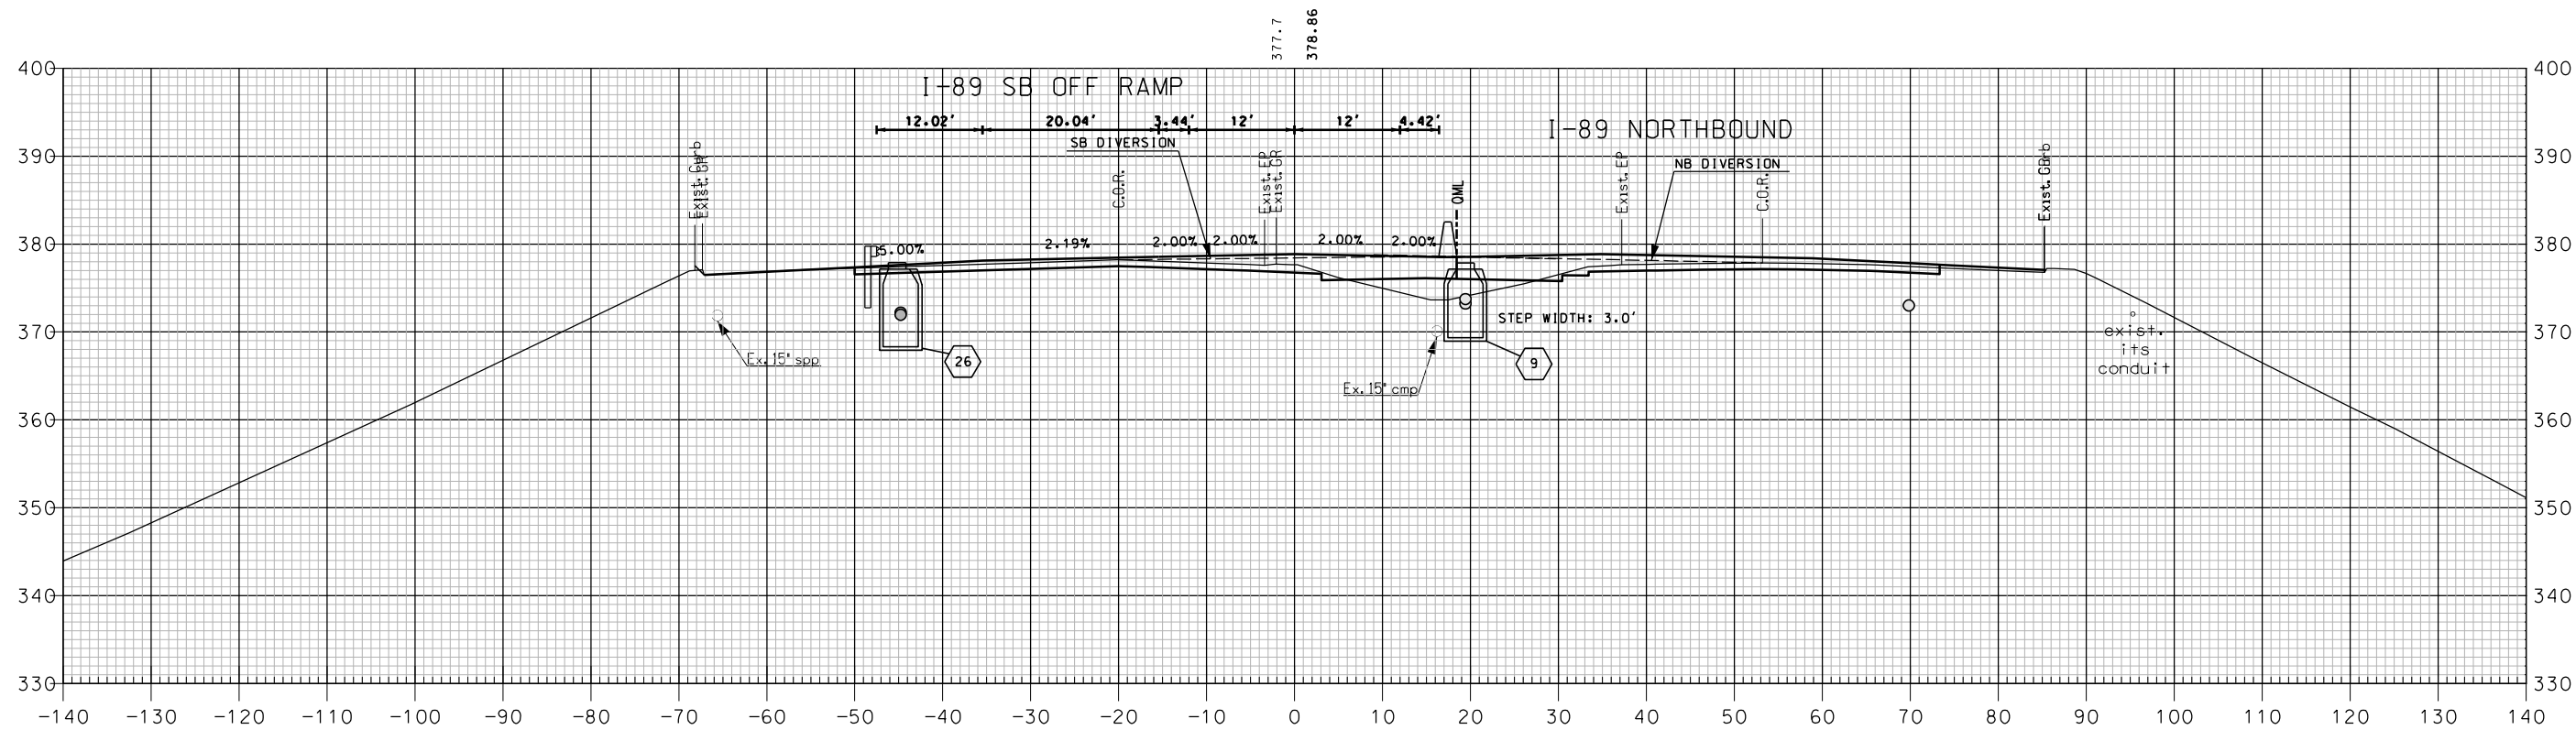


719+50

I-89 SOUTHBOUND

SHEET TOTALS			
COMMON EXCAV.	166.4	C.Y.	ROCK EXCAV. — C.Y.
FILL	36.8	C.Y.	MUCK EXCAV. — C.Y.
DGN	STATE PROJECT NO.	SHEET NO.	TOTAL SHEETS
16148SB X-SEC	16148	356	600

REVISIONS AFTER PROPOSAL				
NUMBER	DATE	STATION	STATION	DESCRIPTION


SDR PROCESSED	NHDDT	DATE	04-2015
NEW DESIGN	MJ	DATE	04-2016
SHEET CHECKED	BRC	DATE	02-2018
AS BUILT DETAILS		DATE	

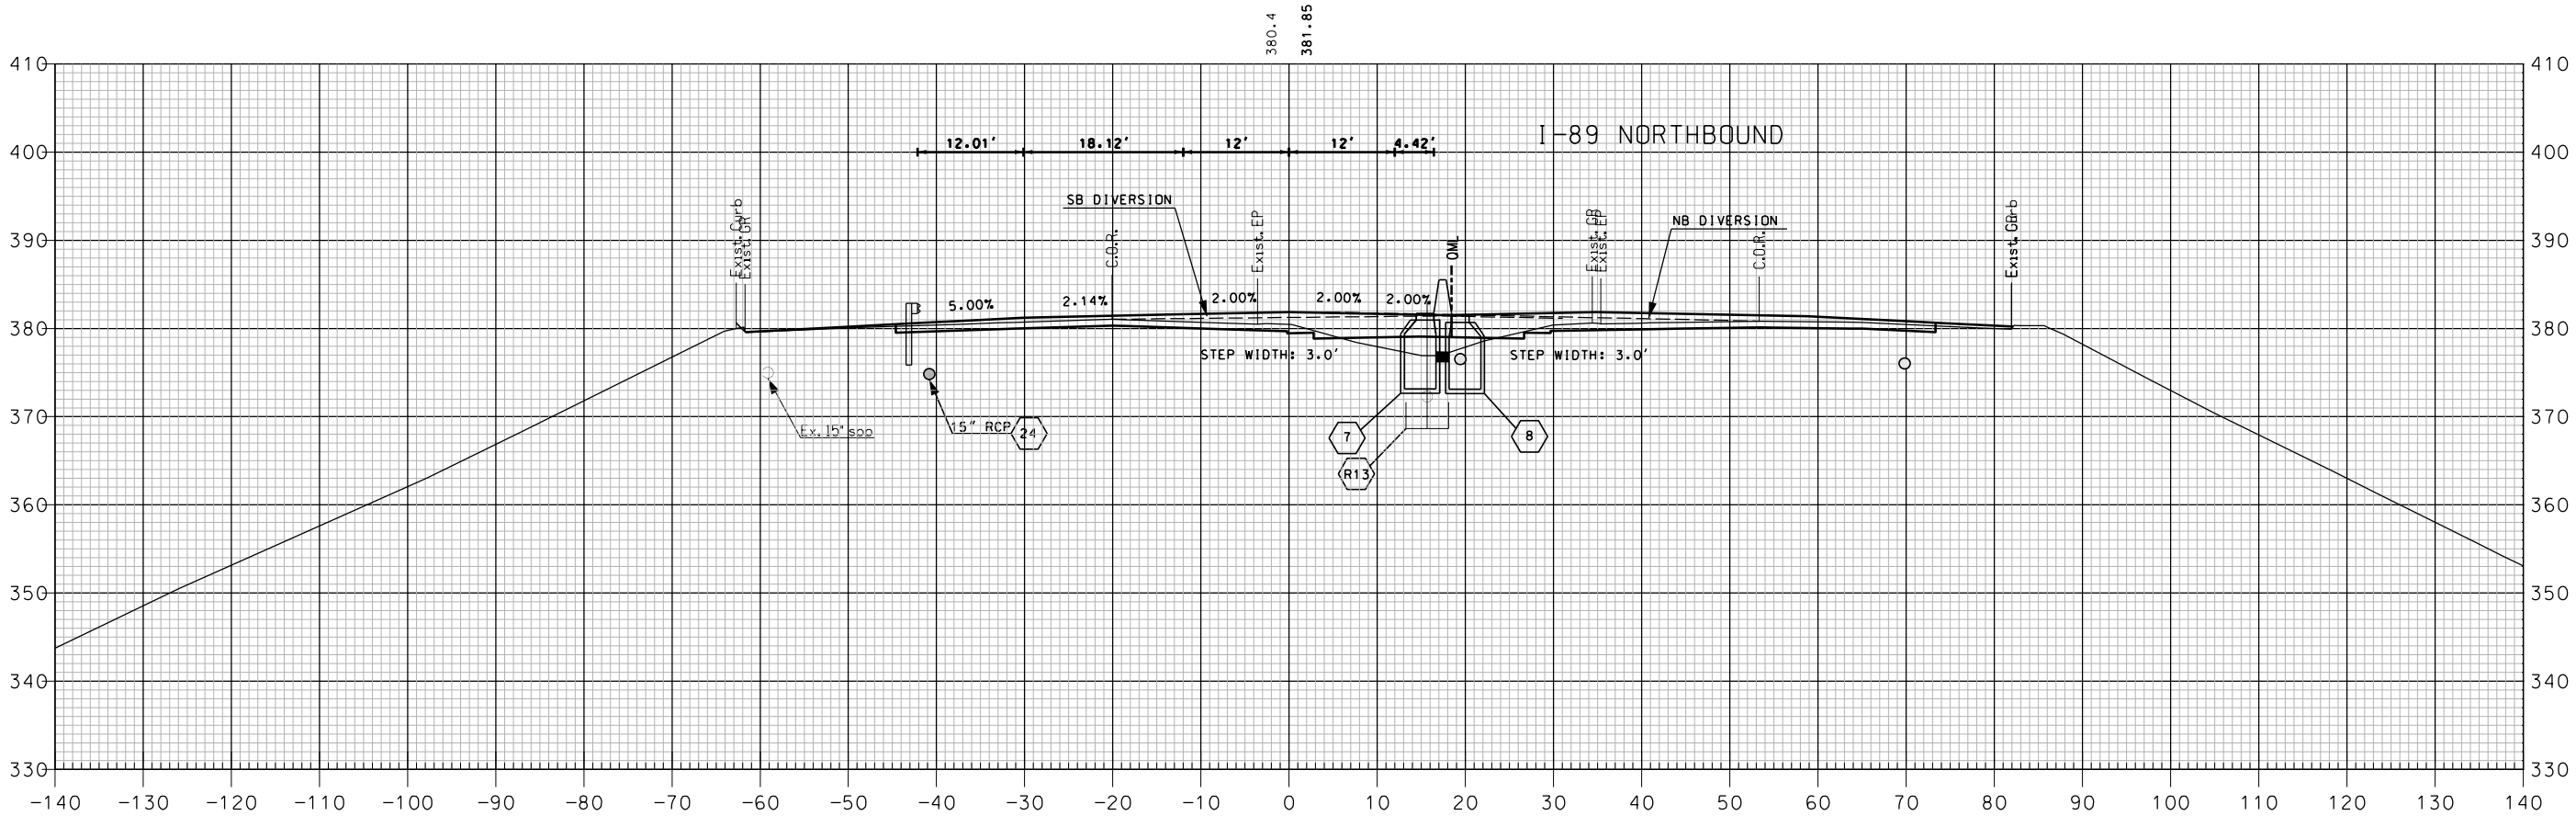

SHEET TOTALS			
COMMON EXCAV.	63.2 C.Y.	ROCK EXCAV.	- C.Y.
FILL	33.9 C.Y.	MUCK EXCAV.	- C.Y.
DGN	STATE PROJECT NO.	SHEET NO.	TOTAL SHEETS
16148SB X-SEC	16148	357	600

REVISIONS AFTER PROPOSAL			
NUMBER	DATE	STATION	DESCRIPTION

SDR PROCESSED	NHDDT	DATE	04-2015
NEW DESIGN	MJ	DATE	04-2016
SHEET CHECKED	BRC	DATE	02-2018
AS BUILT DETAILS		DATE	

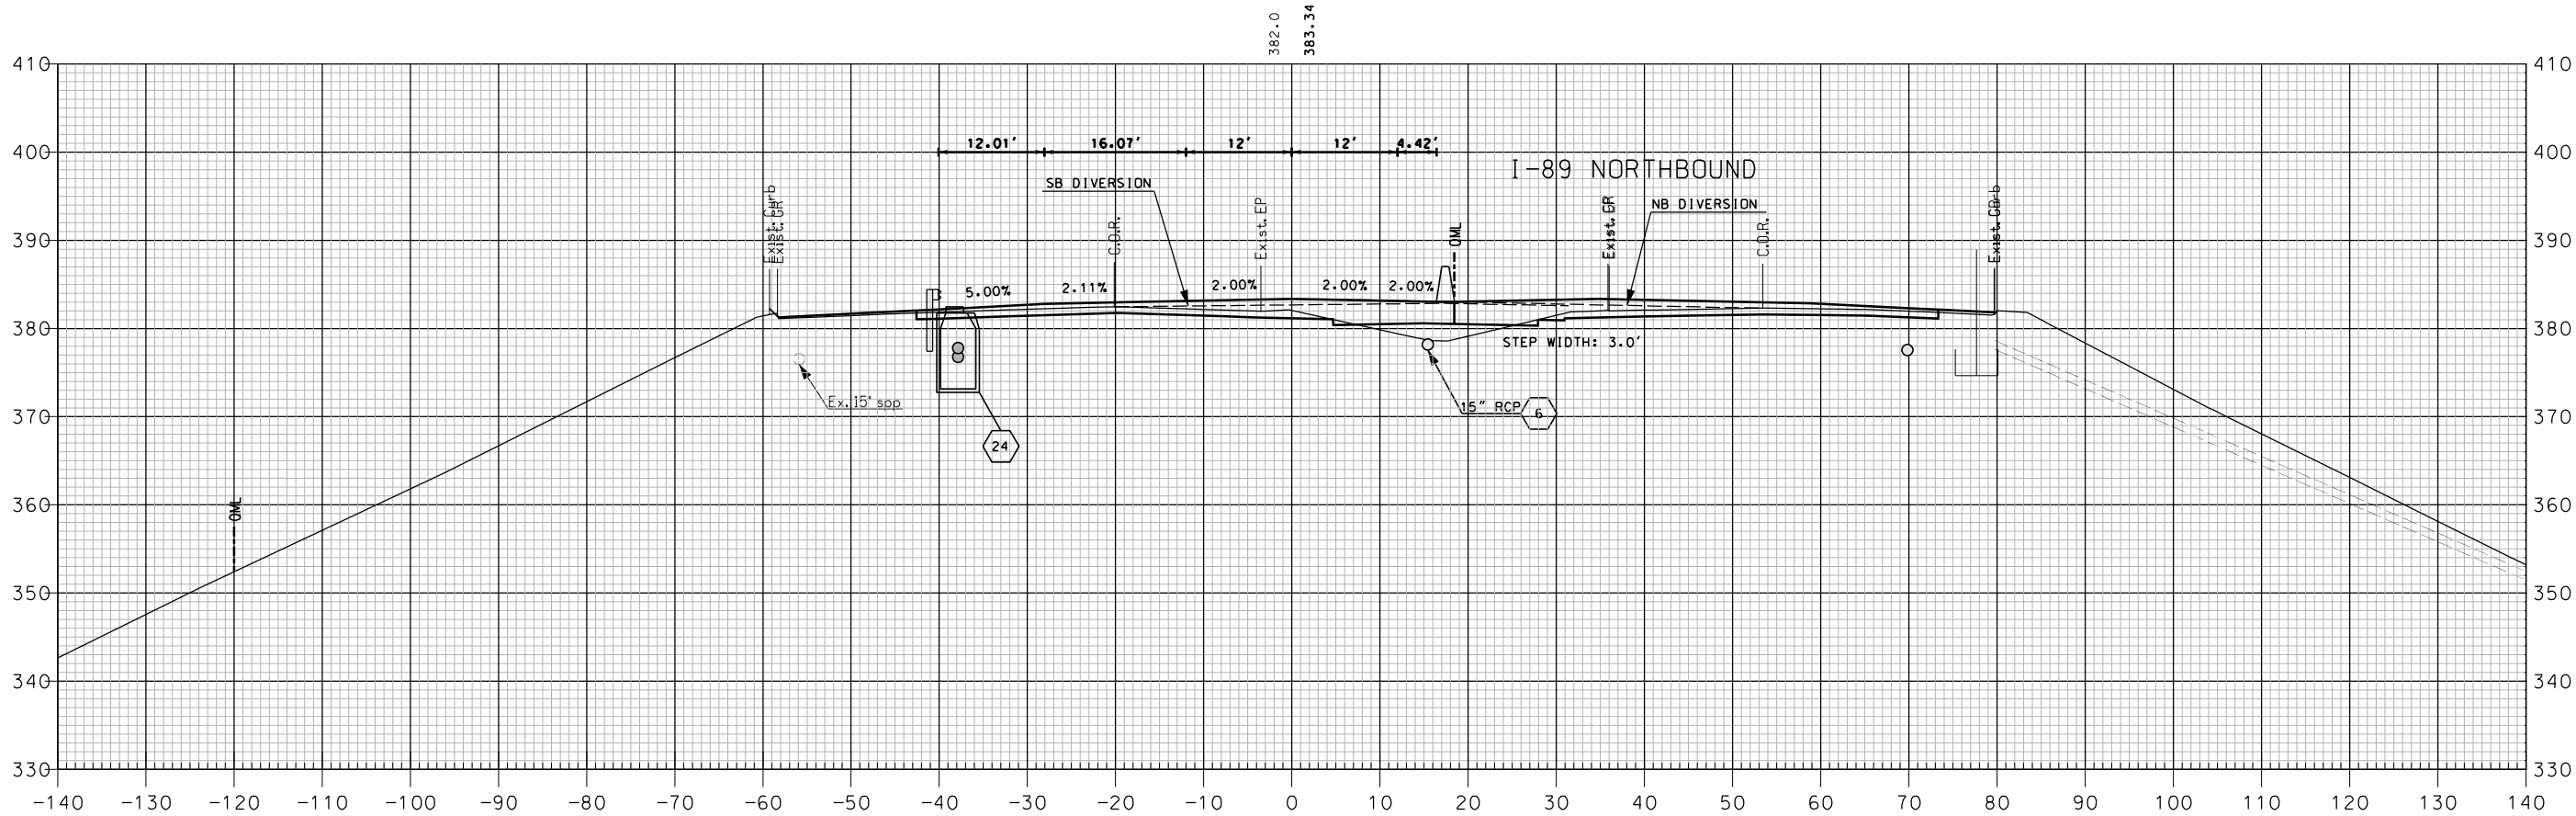


721+00

I-89 SOUTHBOUND

SHEET TOTALS			
COMMON EXCAV.	61.3 C.Y.	ROCK EXCAV.	— C.Y.
FILL	32.3 C.Y.	MUCK EXCAV.	— C.Y.
DGN	STATE PROJECT NO.	SHEET NO.	TOTAL SHEETS
16148SB X-SEC	16148	358	600

[illegible]

SDR PROCESSED	NH00T	DATE	04-2015
NEW DESIGN	MJ	DATE	04-2016
SHEET CHECKED	BRC	DATE	02-2018
AS BUILT DETAILS		DATE	

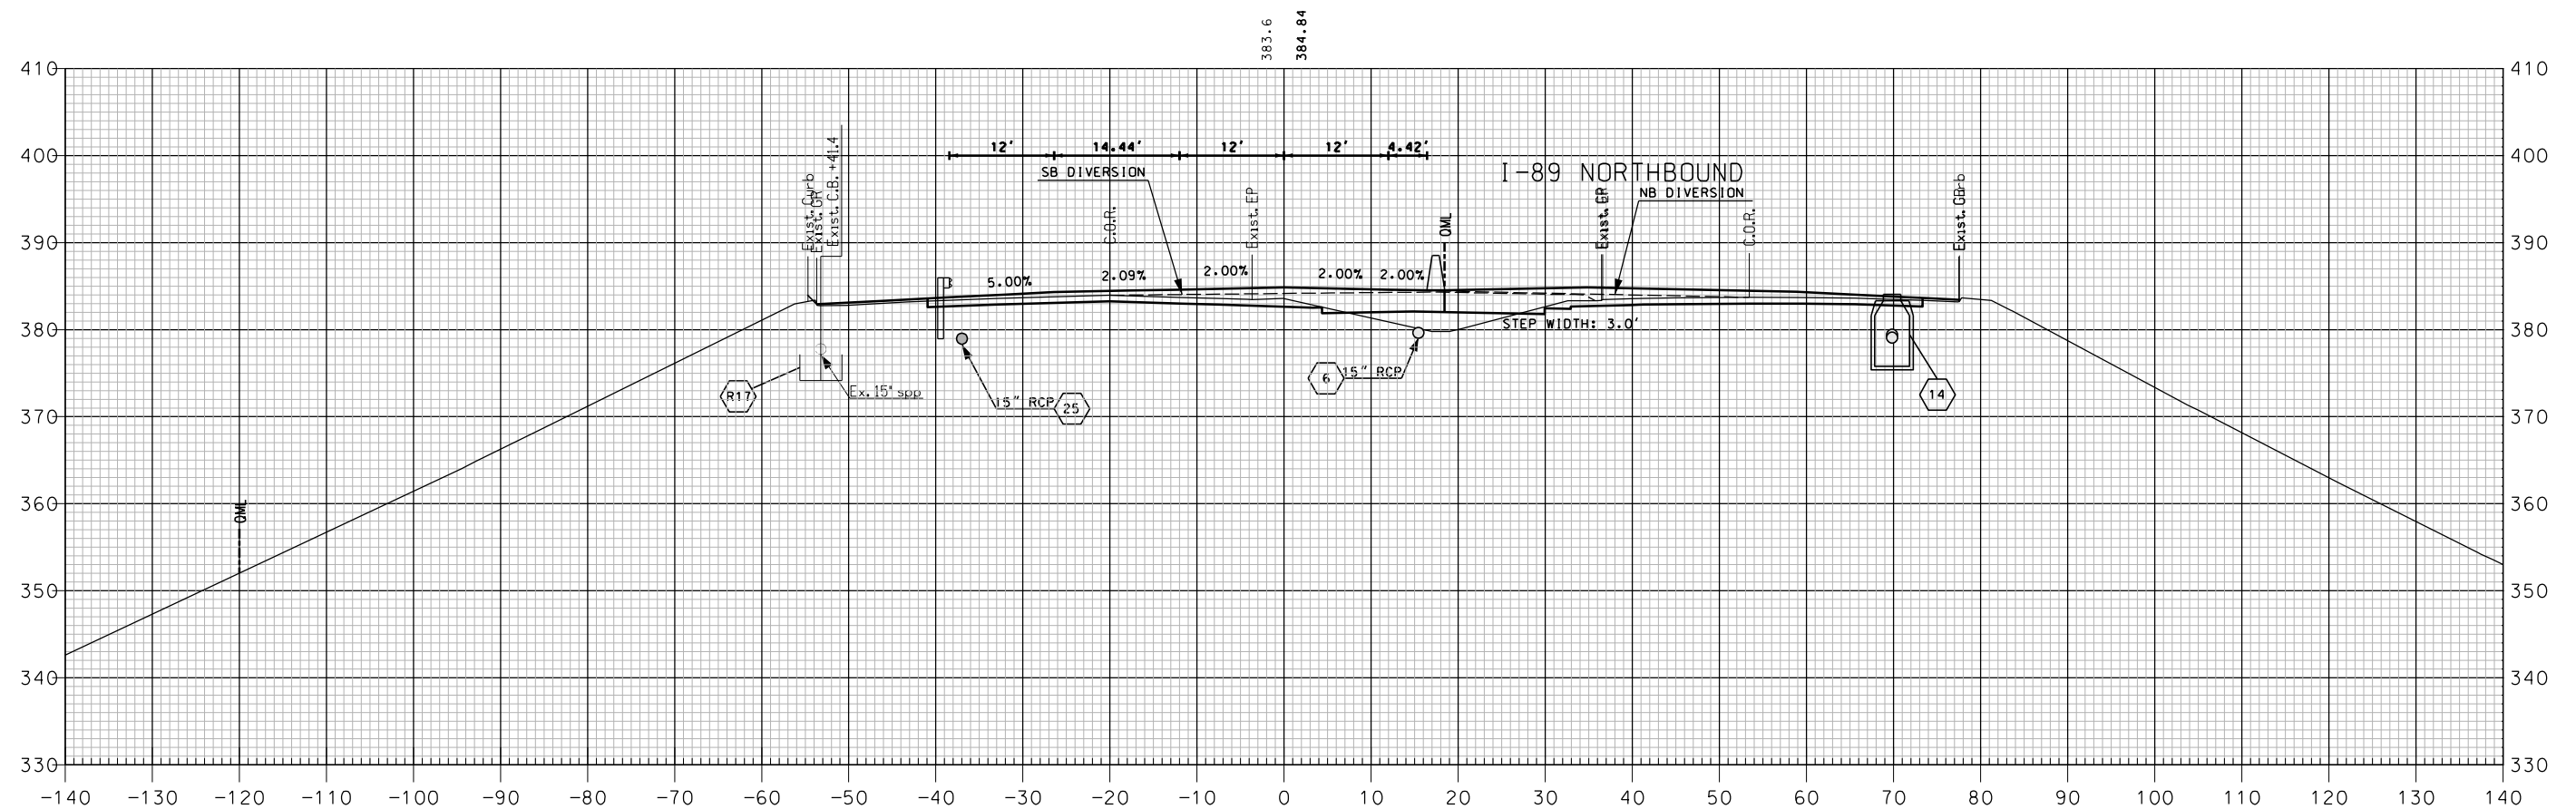


721+50

I-89 SOUTHBOUND

SHEET TOTALS			
COMMON EXCAV. <u>60.6</u> C.Y.	ROCK EXCAV. <u>—</u> C.Y.		
FILL <u>31.8</u> C.Y.	MUCK EXCAV. <u>—</u> C.Y.		
DGN	STATE PROJECT NO.	SHEET NO.	TOTAL SHEETS
16148SB X-SEC	16148	359	600

[illegible]

SDR PROCESSED	NH00T	DATE	04-2015
NEW DESIGN	MJ	DATE	04-2016
SHEET CHECKED	BRC	DATE	02-2018
AS BUILT DETAILS		DATE	

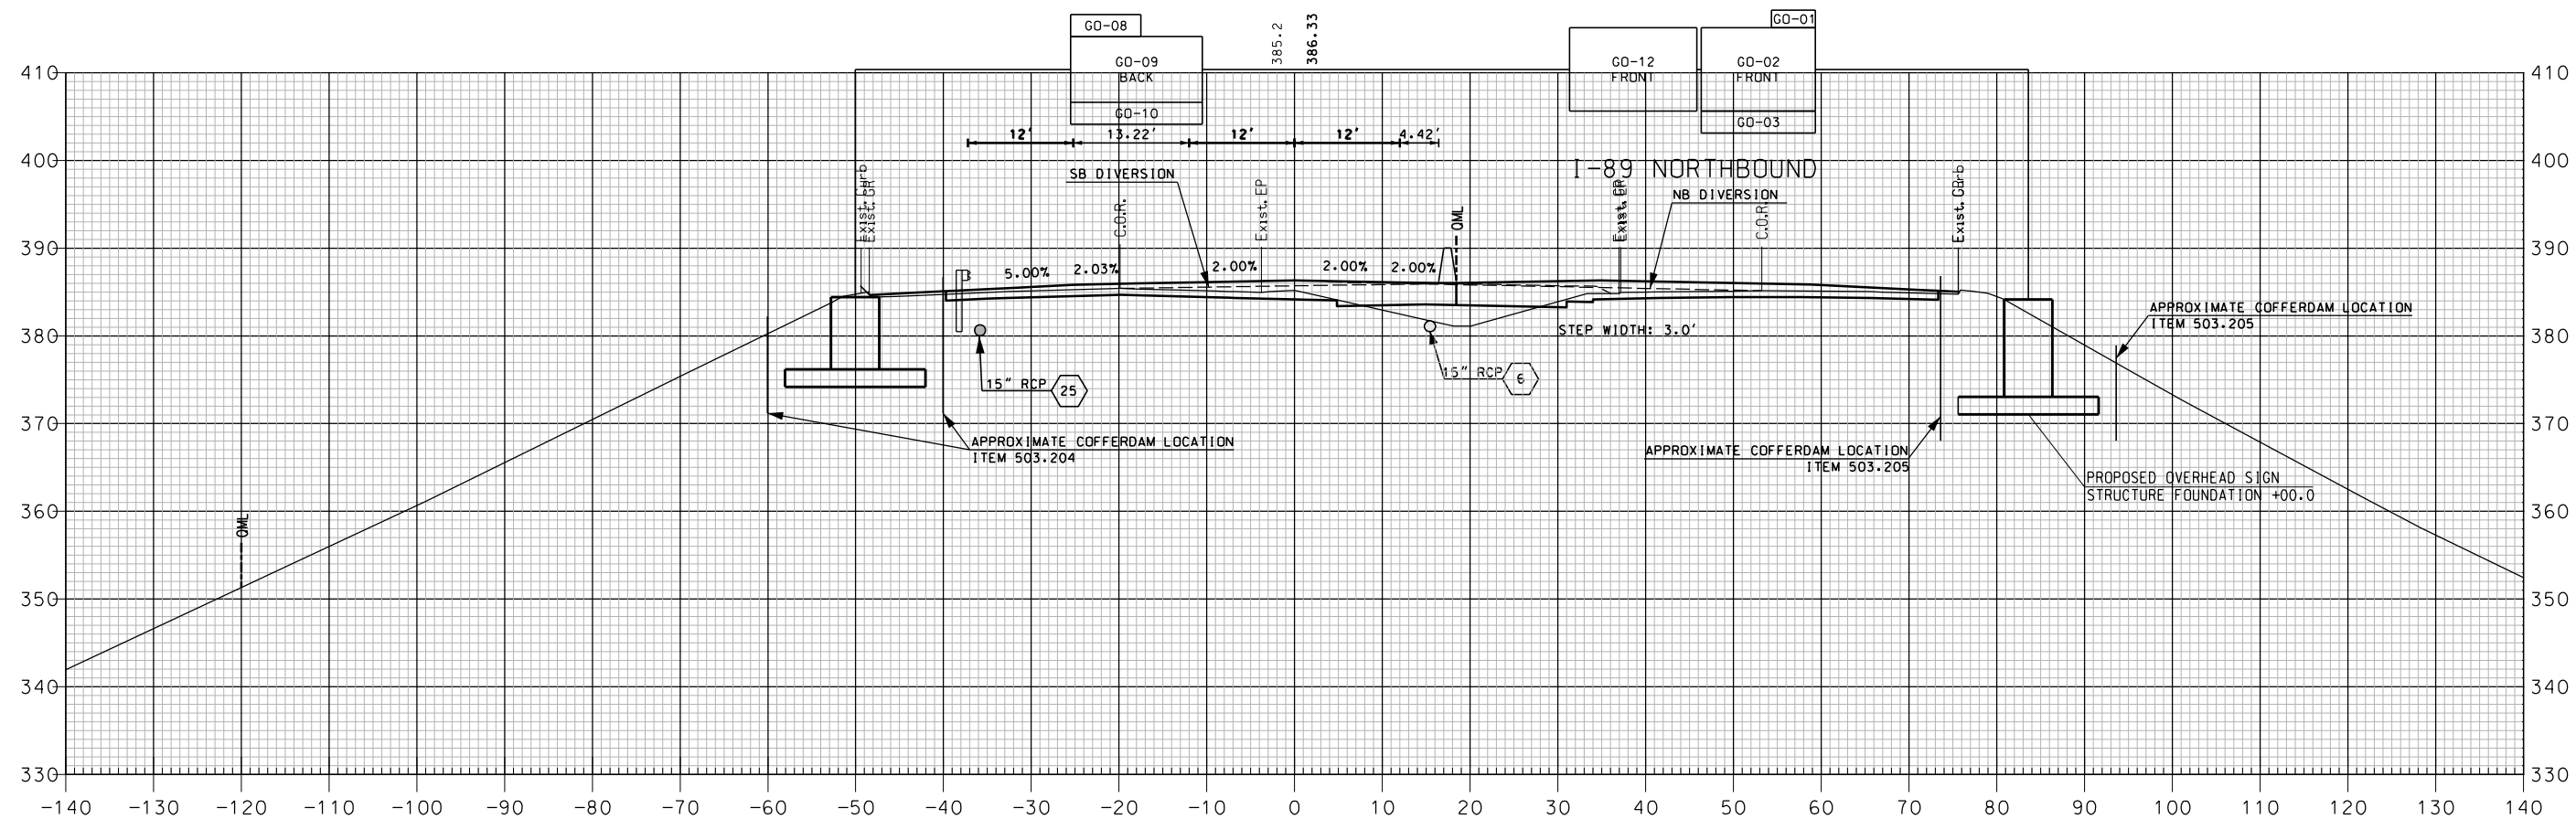


722+00

I-89 SOUTHBOUND

SHEET TOTALS			
COMMON EXCAV. <u>59.9</u>	C.Y.	ROCK EXCAV. <u>—</u>	C.Y.
FILL <u>28.3</u>	C.Y.	MUCK EXCAV. <u>—</u>	C.Y.
DGN	STATE PROJECT NO.	SHEET NO.	TOTAL SHEETS
16148SB X-SEC	16148	360	600

REVISIONS AFTER PROPOSAL			STATION		DESCRIPTION	
NUMBER	DATE					

SDR PROCESSED	NHDDT	DATE	04-2015
NEW DESIGN	MJ	DATE	04-2016
SHEET CHECKED	BRC	DATE	02-2018
AS BUILT DETAILS		DATE	

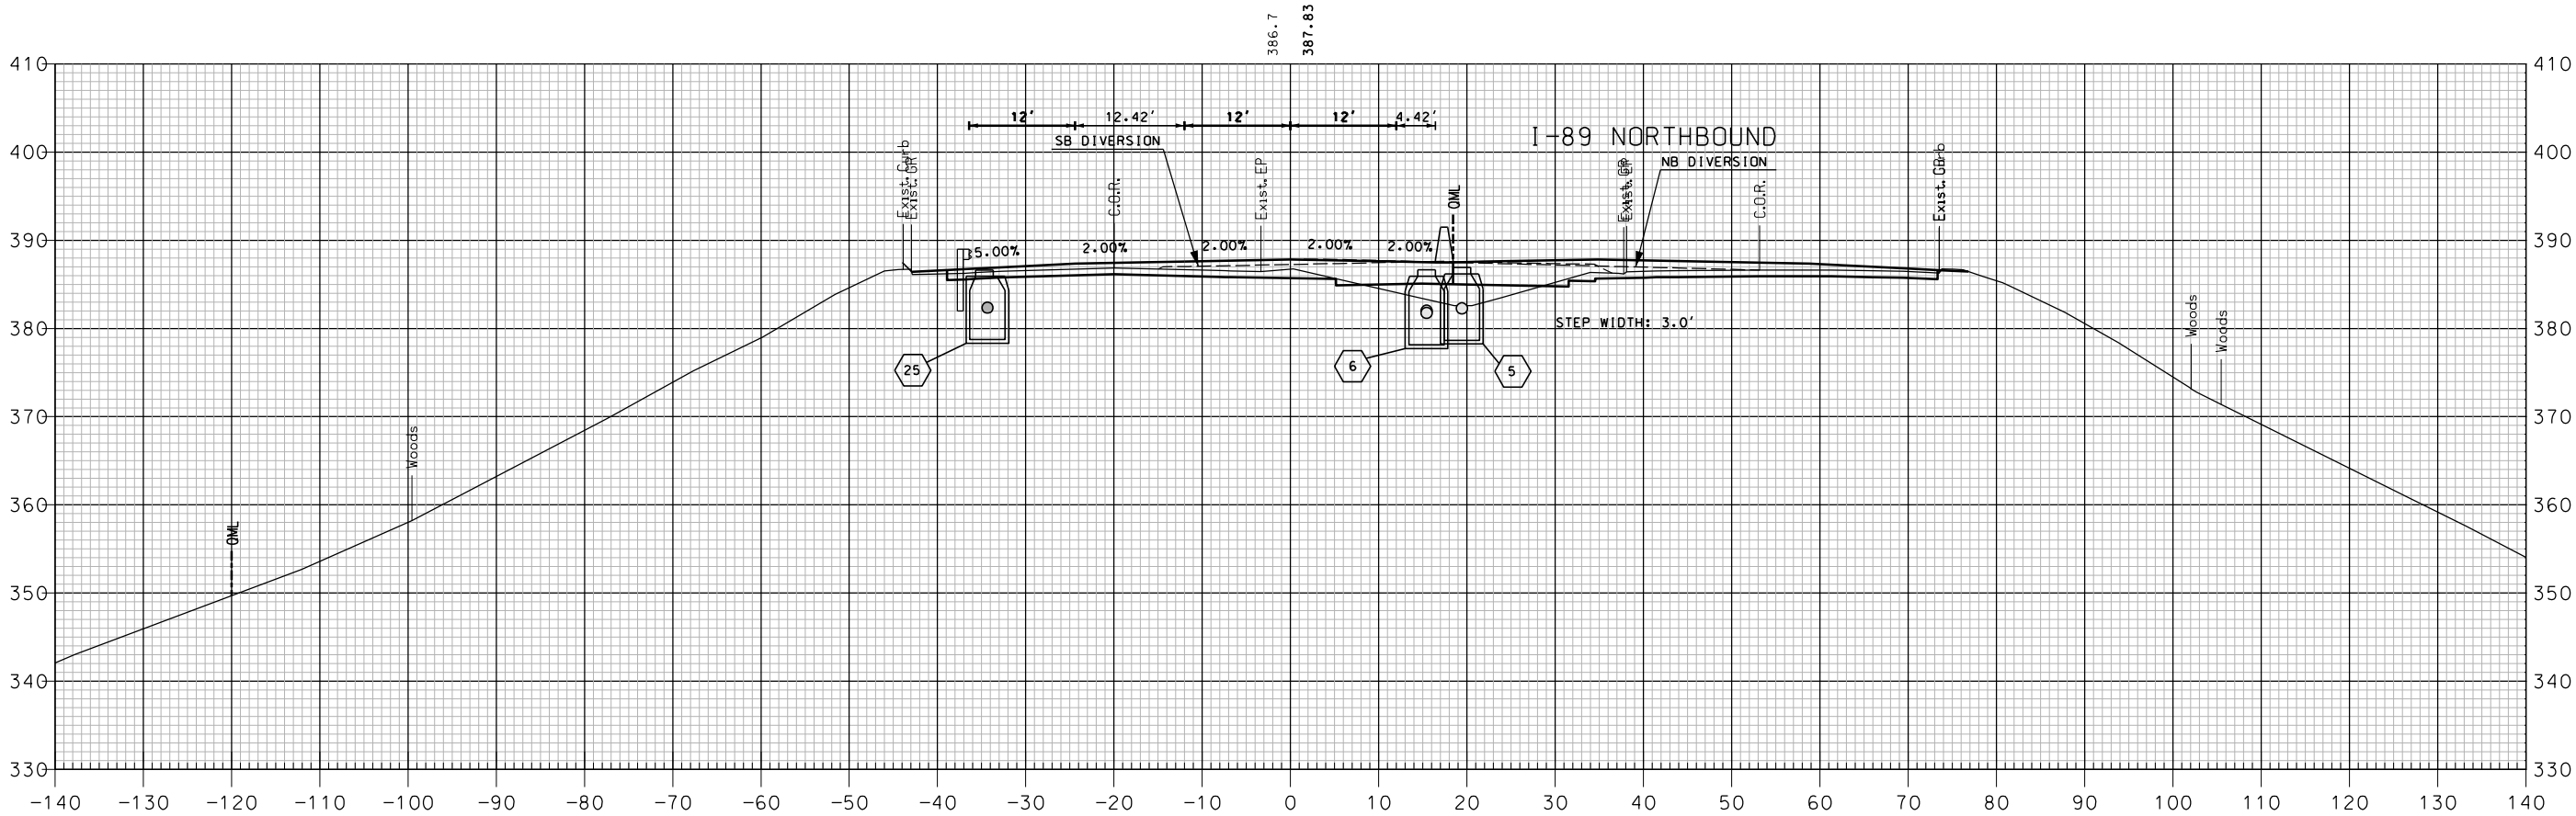


722+50

I-89 SOUTHBOUND

SHEET TOTALS			
COMMON EXCAV.	58.4 C.Y.	ROCK EXCAV.	- C.Y.
FILL	24.4 C.Y.	MUCK EXCAV.	- C.Y.
DGN	STATE PROJECT NO.	SHEET NO.	TOTAL SHEETS
16148SB X-SEC	16148	361	600

REVISIONS AFTER PROPOSAL				
NUMBER	DATE	STATION	STATION	DESCRIPTION

SDR PROCESSED	NHDDT	DATE	04-2015
NEW DESIGN	MJ	DATE	04-2016
SHEET CHECKED	BRC	DATE	02-2018
AS BUILT DETAILS		DATE	

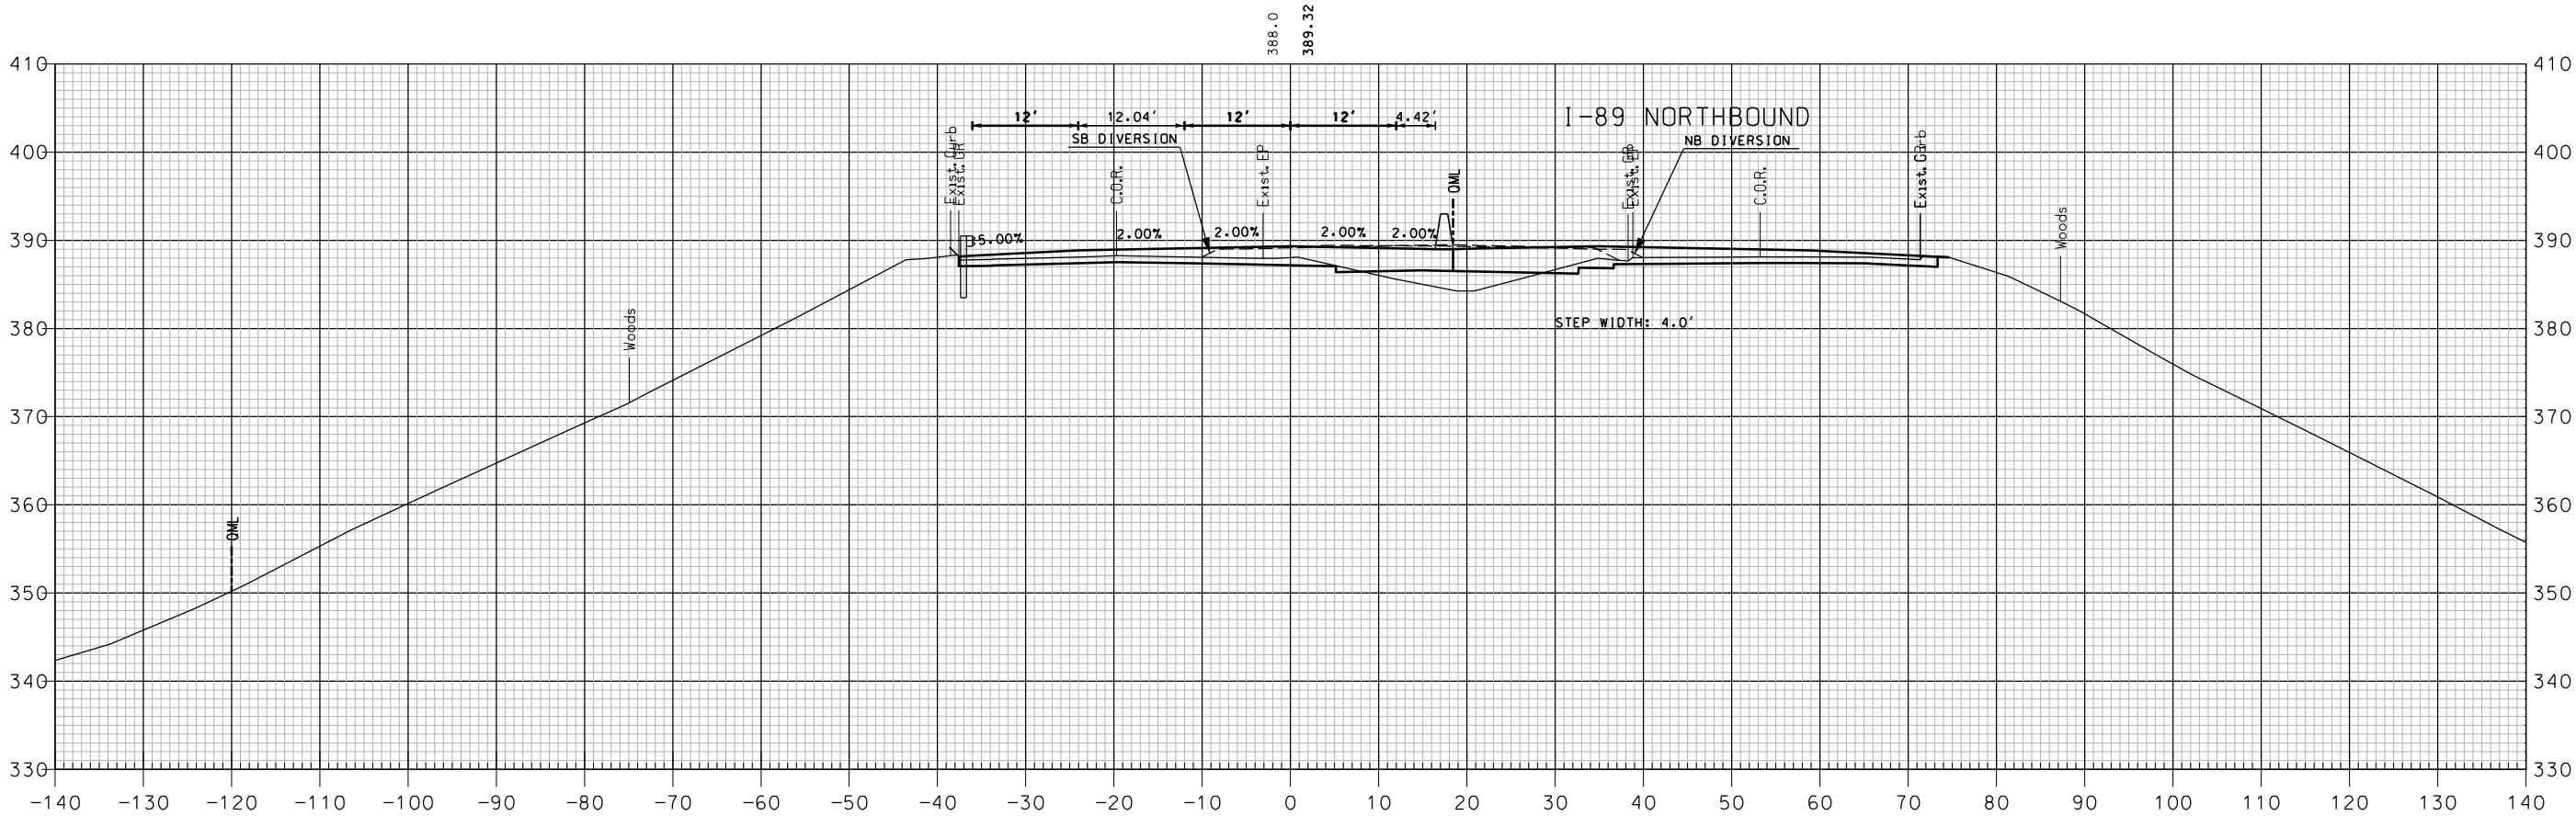


723+00

I-89 SOUTHBOUND

SHEET TOTALS			
COMMON EXCAV.	58.9 C.Y.	ROCK EXCAV.	- C.Y.
FILL	16.2 C.Y.	MUCK EXCAV.	- C.Y.
DGN	STATE PROJECT NO.	SHEET NO.	TOTAL SHEETS
16148SB X-SEC	16148	362	600

REVISIONS AFTER PROPOSAL			
NUMBER	DATE	STATION	DESCRIPTION

SDR PROCESSED	NHDDT	DATE	04-2015
NEW DESIGN	MJ	DATE	04-2016
SHEET CHECKED	BRC	DATE	02-2018
AS BUILT DETAILS		DATE	

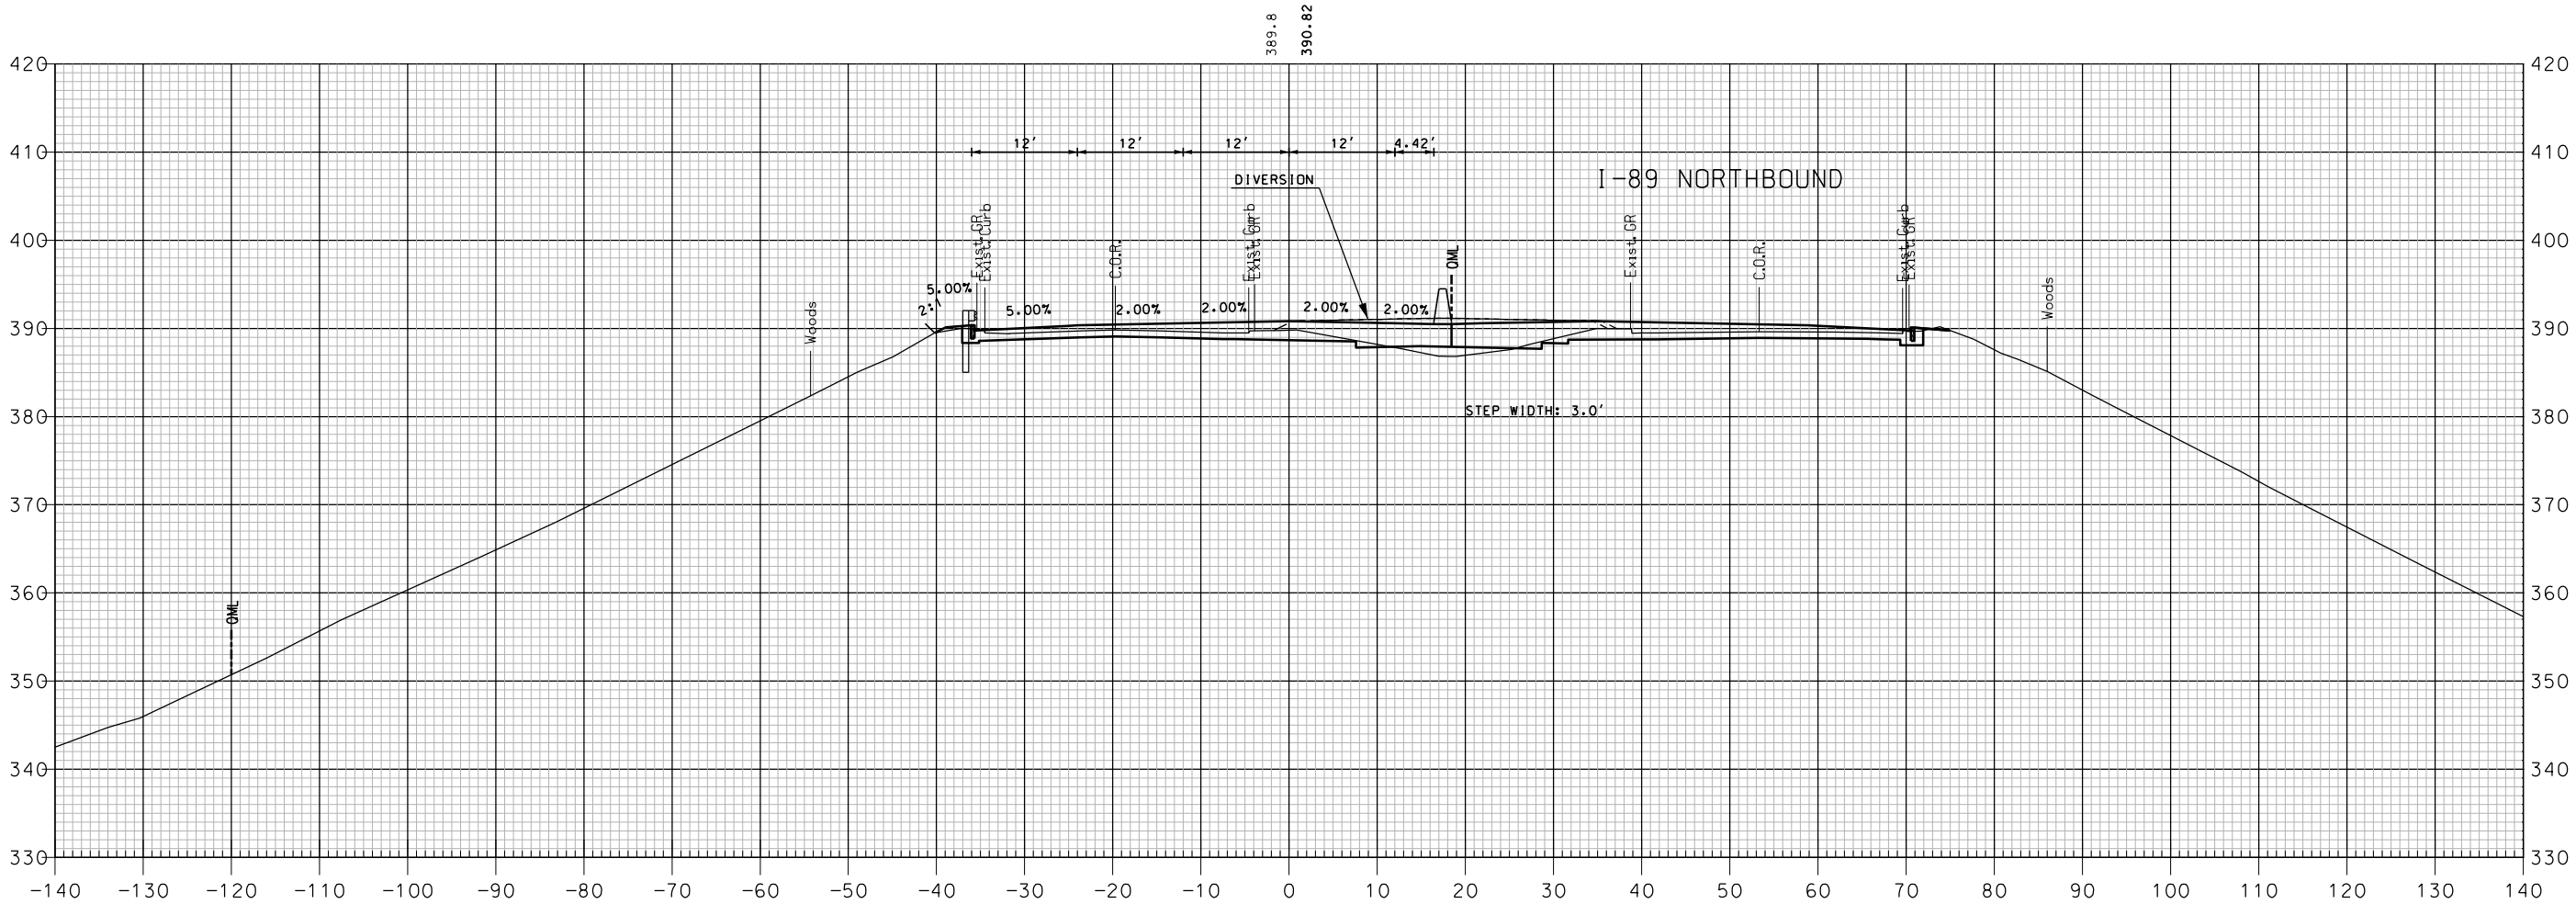


723+50

I-89 SOUTHBOUND

SHEET TOTALS			
COMMON EXCAV.	30.2 C.Y.	ROCK EXCAV.	— C.Y.
FILL	5.1 C.Y.	MUCK EXCAV.	— C.Y.
DGN	STATE PROJECT NO.	SHEET NO.	TOTAL SHEETS
16148SB X-SEC	16148	363	600

NUMBER	DATE	REVISIONS AFTER PROPOSAL		DESCRIPTION
		STATION	STATION	

SDR PROCESSED	NH00T	DATE	04-2015
NEW DESIGN	MJ	DATE	04-2016
SHEET CHECKED	BRC	DATE	02-2018
AS BUILT DETAILS			
		DATE	

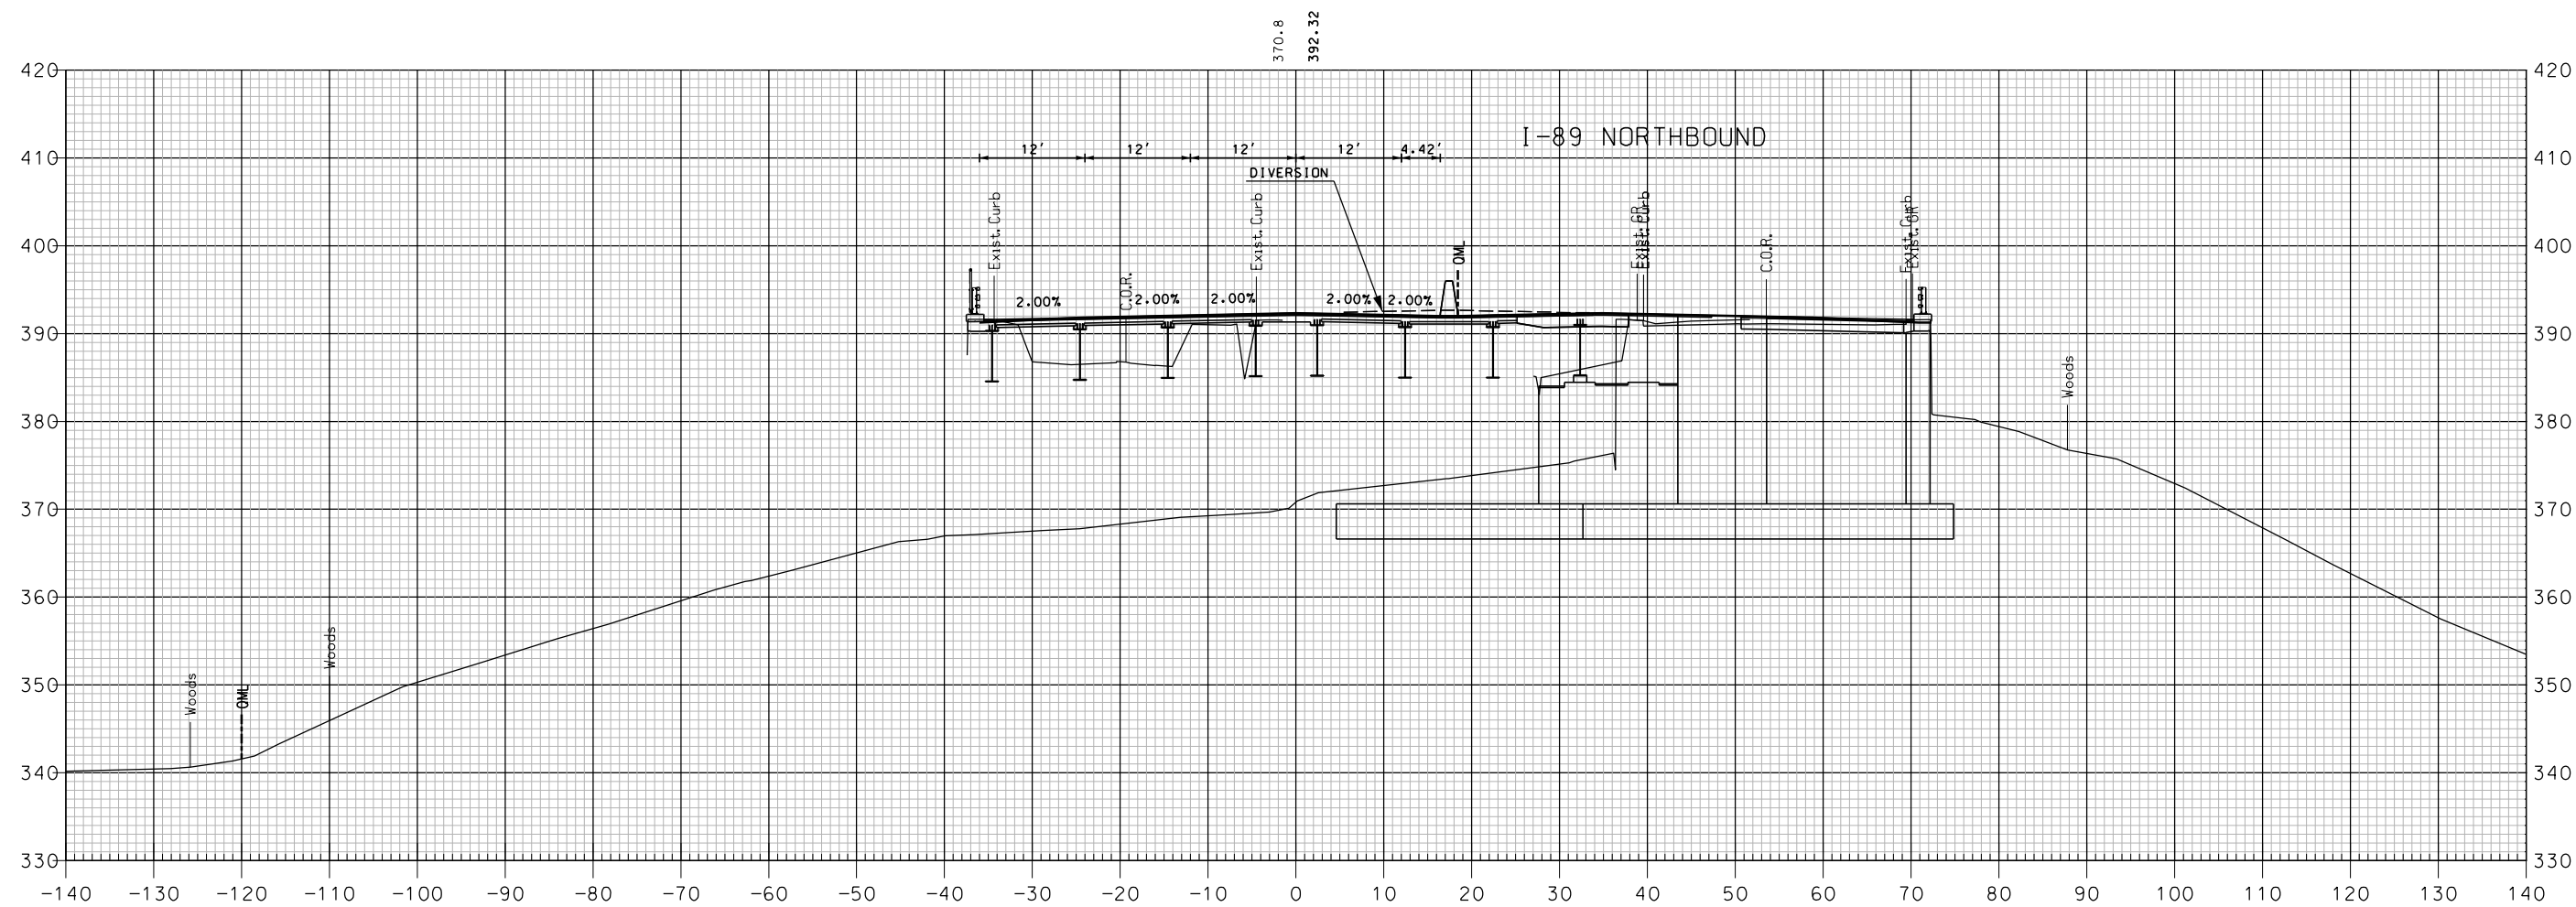


724+00

I-89 SOUTHBOUND

SHEET TOTALS			
COMMON EXCAV. _____ 0.0 _____ C.Y.	ROCK EXCAV. _____ - _____ C.Y.		
FILL _____ 0.0 _____ C.Y.	MUCK EXCAV. _____ - _____ C.Y.		
DGN	STATE PROJECT NO.	SHEET NO.	TOTAL SHEETS
16148SB X-SEC	16148	364	600


SDR PROCESSED NEW DESIGN SHEET CHECKED AS BUILT DETAILS	NHDDT MJ BRC DETAILS	DATE	REVISIONS AFTER PROPOSAL		
		DATE	STATION	STATION	DESCRIPTION
		DATE			
		DATE			
		DATE			

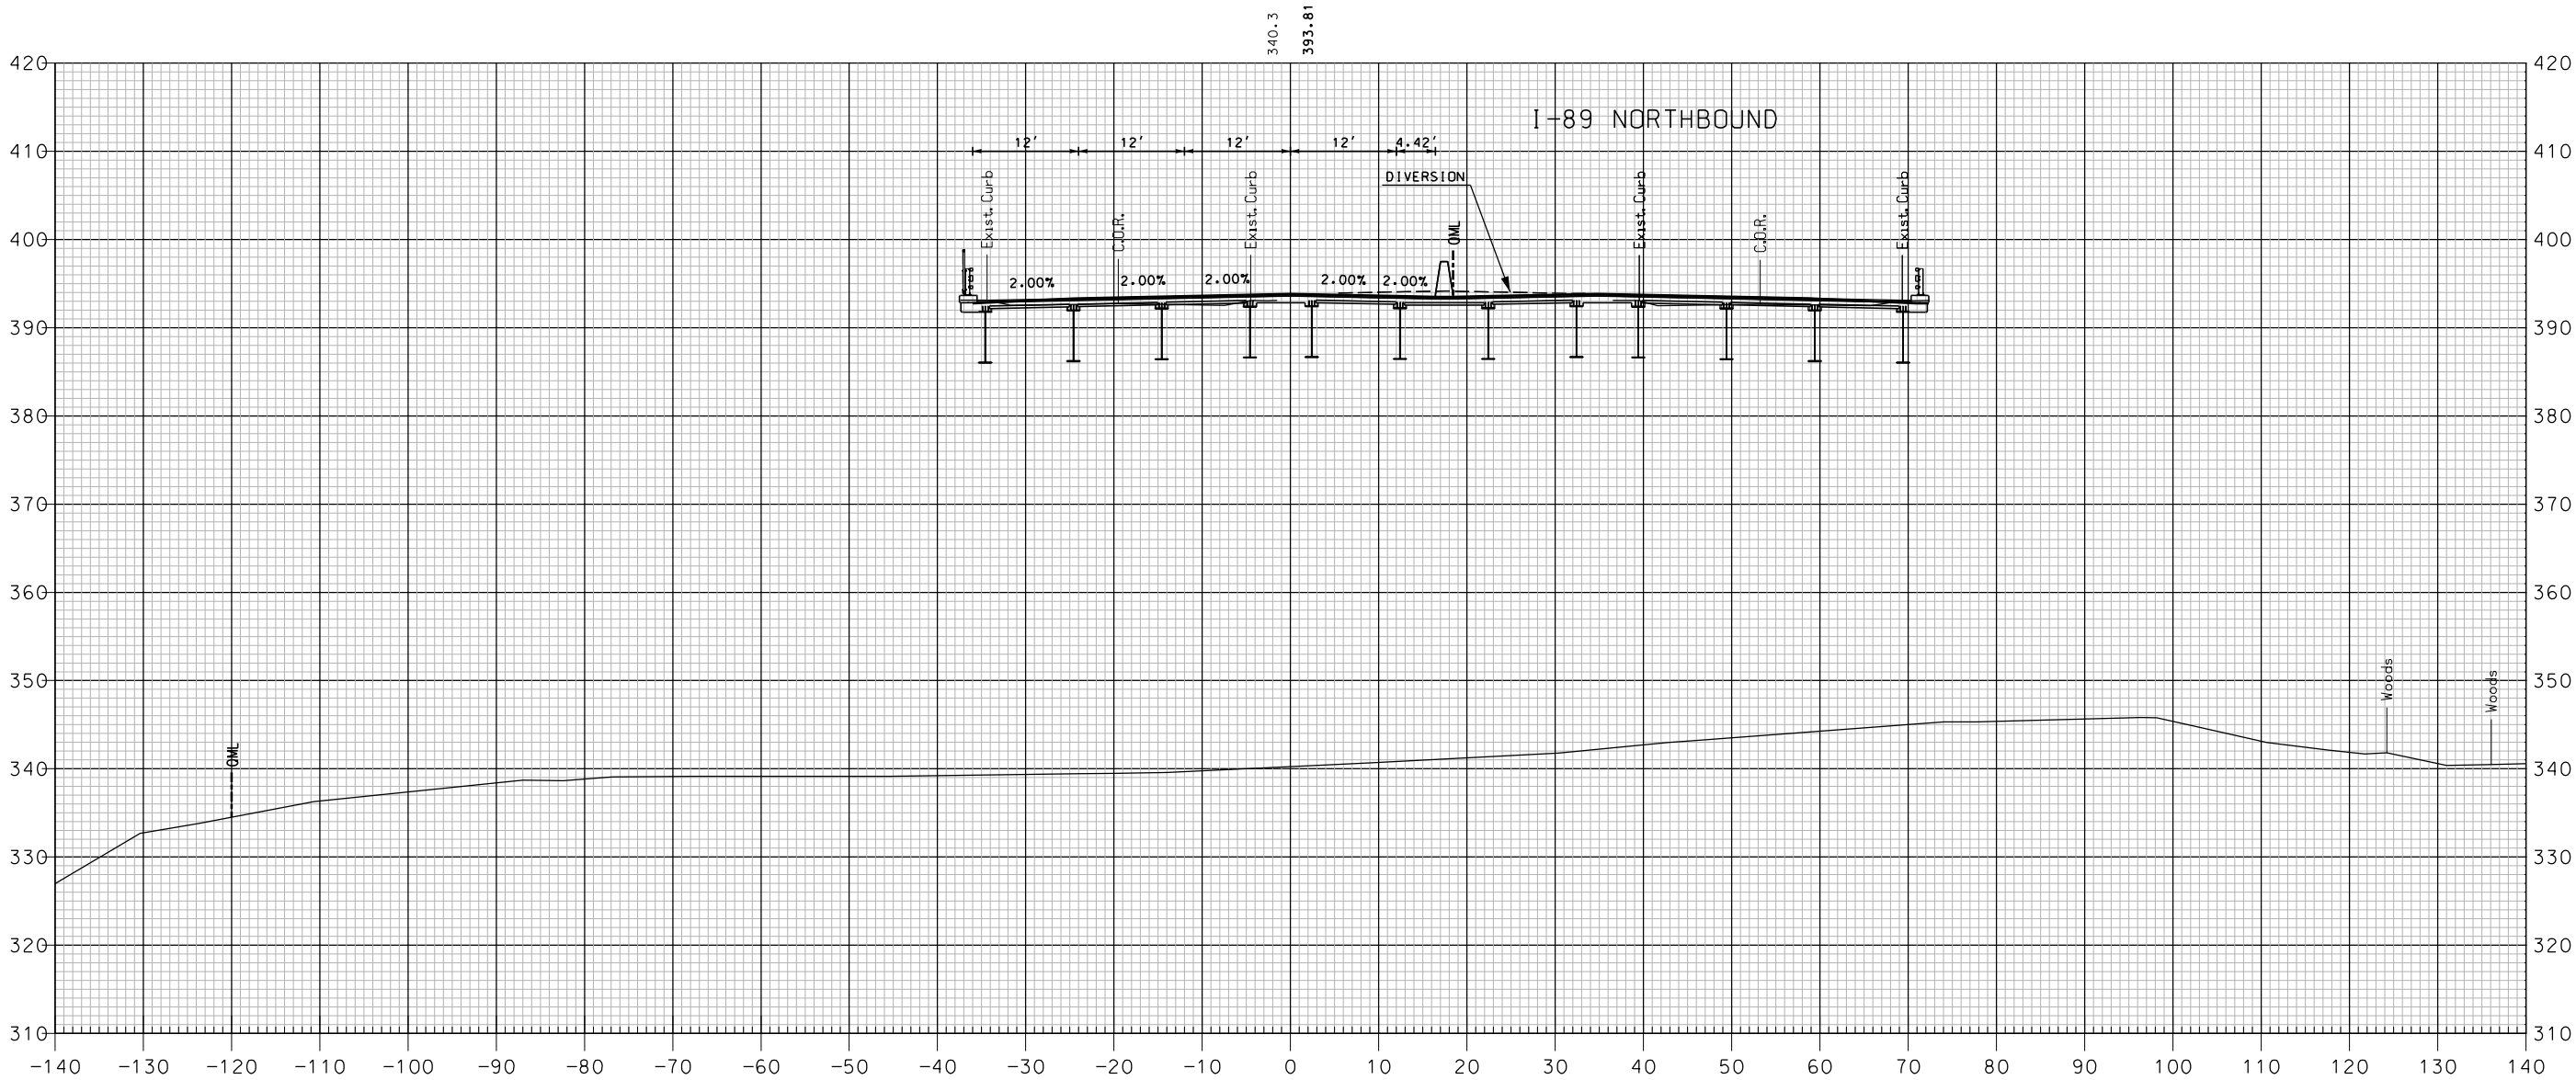

SHEET TOTALS			
COMMON EXCAV.	0.0 C.Y.	ROCK EXCAV.	— C.Y.
FILL	0.0 C.Y.	MUCK EXCAV.	— C.Y.
DGN	STATE PROJECT NO.	SHEET NO.	TOTAL SHEETS
16148SB X-SEC	16148	365	600


REVISIONS AFTER PROPOSAL				
NUMBER	DATE	STATION	DESCRIPTION	

SDR PROCESSED	NHDDT	DATE	04-2015
NEW DESIGN	MJ	DATE	04-2016
SHEET CHECKED	BRC	DATE	02-2018
AS BUILT DETAILS		DATE	

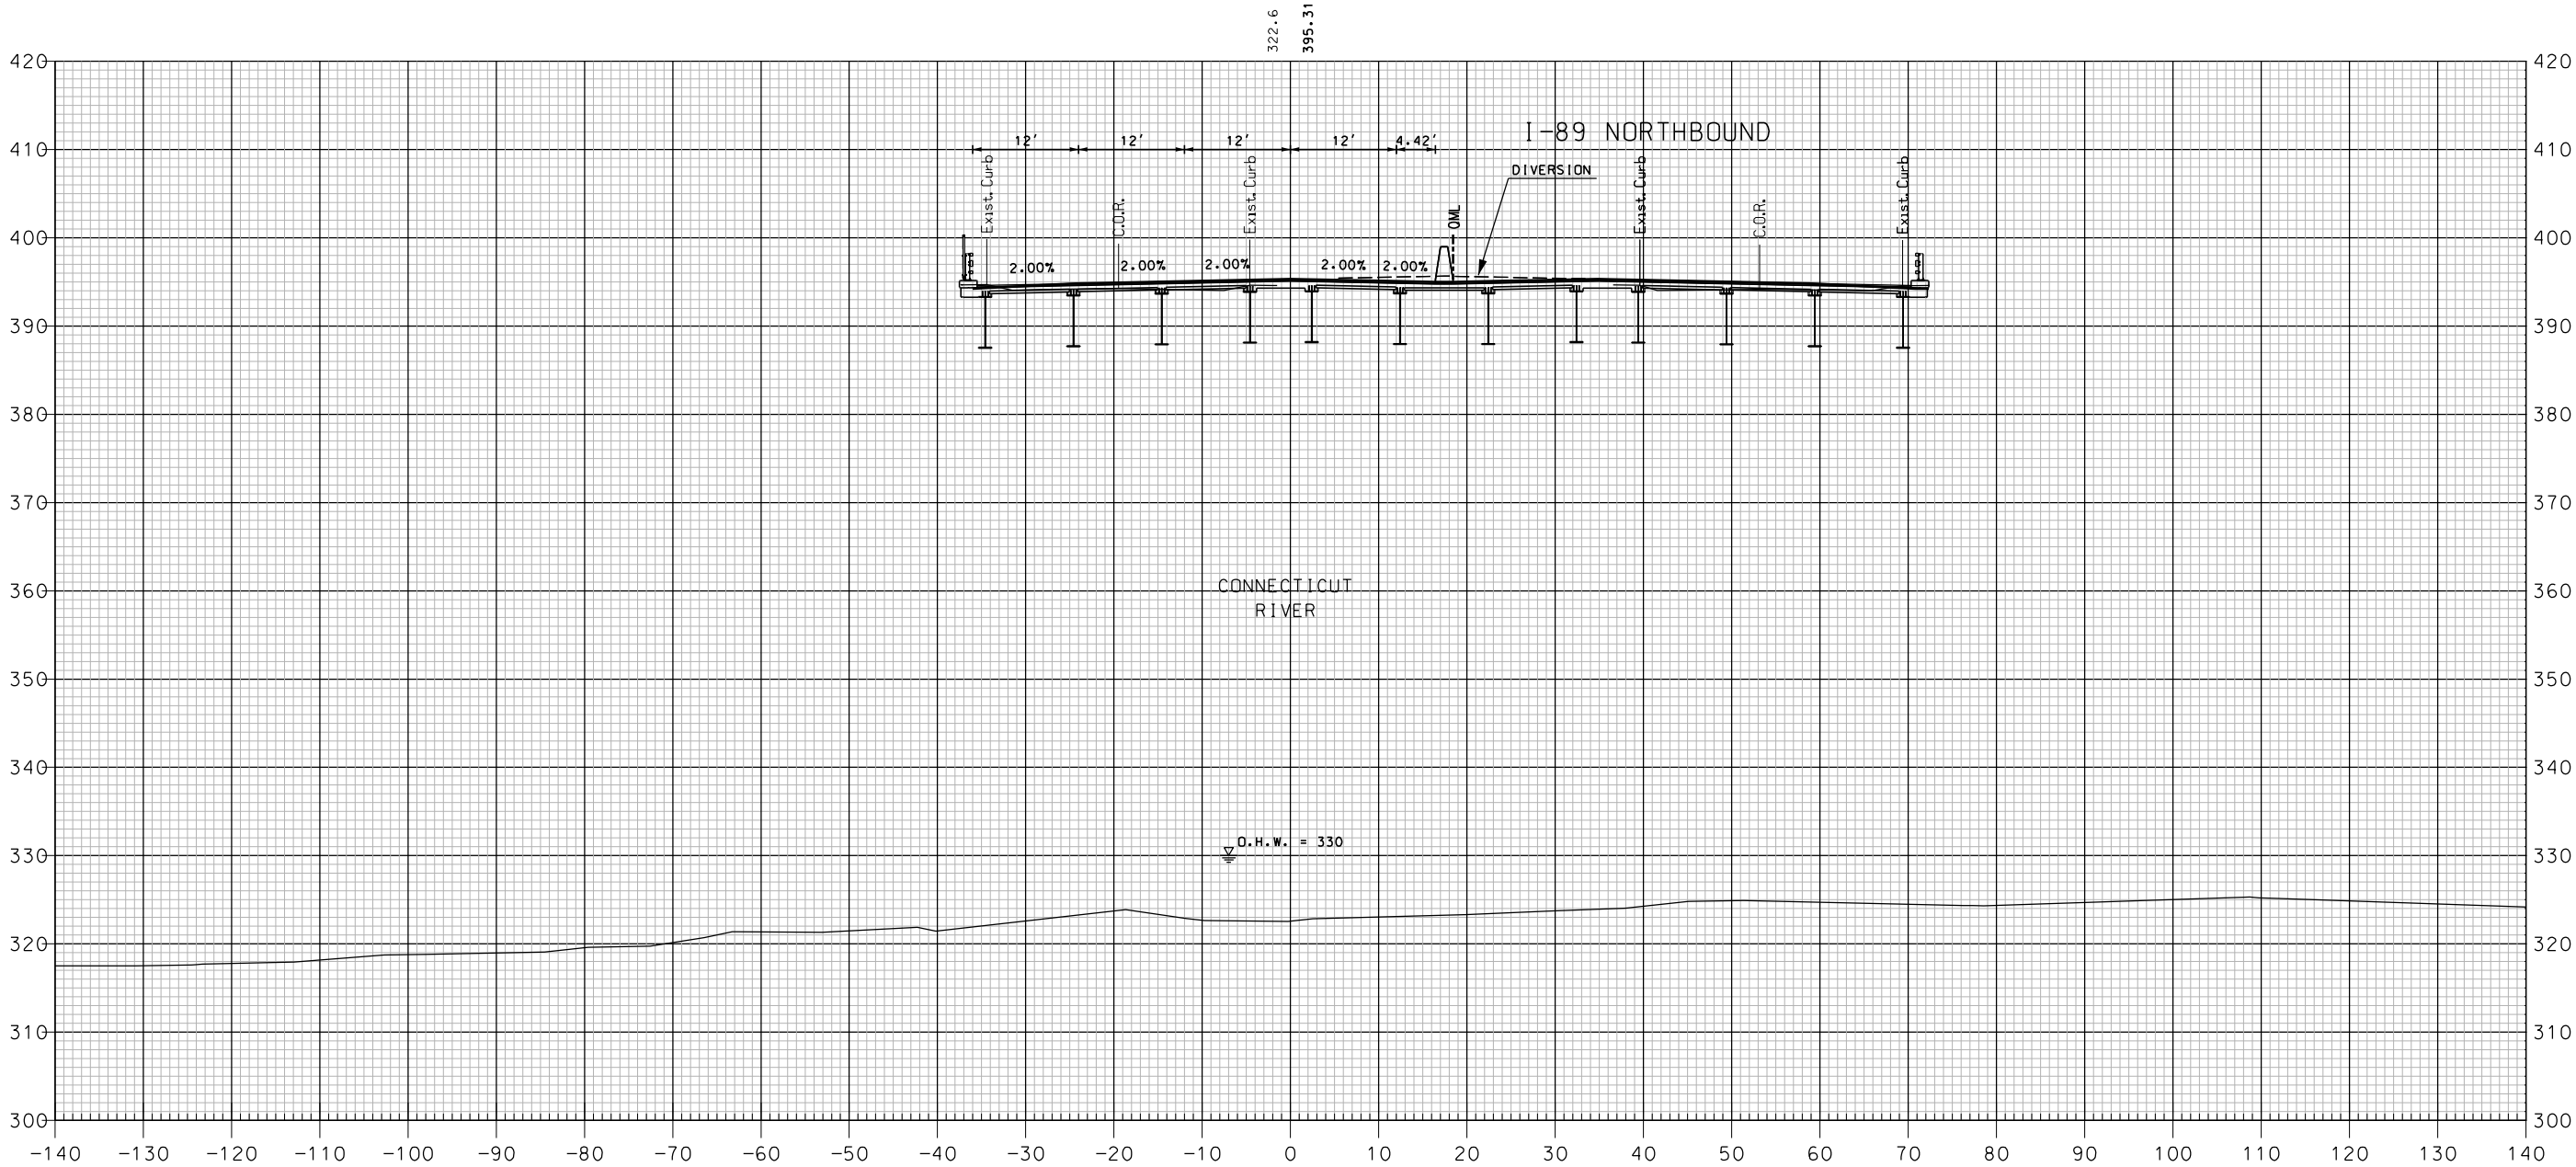

SHEET TOTALS			
COMMON EXCAV.	0.0 C.Y.	ROCK EXCAV.	— C.Y.
FILL	0.0 C.Y.	MUCK EXCAV.	— C.Y.
DGN	STATE PROJECT NO.	SHEET NO.	TOTAL SHEETS
16148SB X-SEC	16148	366	600

SDR PROCESSED	NH00T	DATE	04-2015
NEW DESIGN	MJ	DATE	04-2016
SHEET CHECKED	BRC	DATE	02-2018
AS BUILT DETAILS			
REVISIONS AFTER PROPOSAL			
NUMBER	DATE	STATION	DESCRIPTION

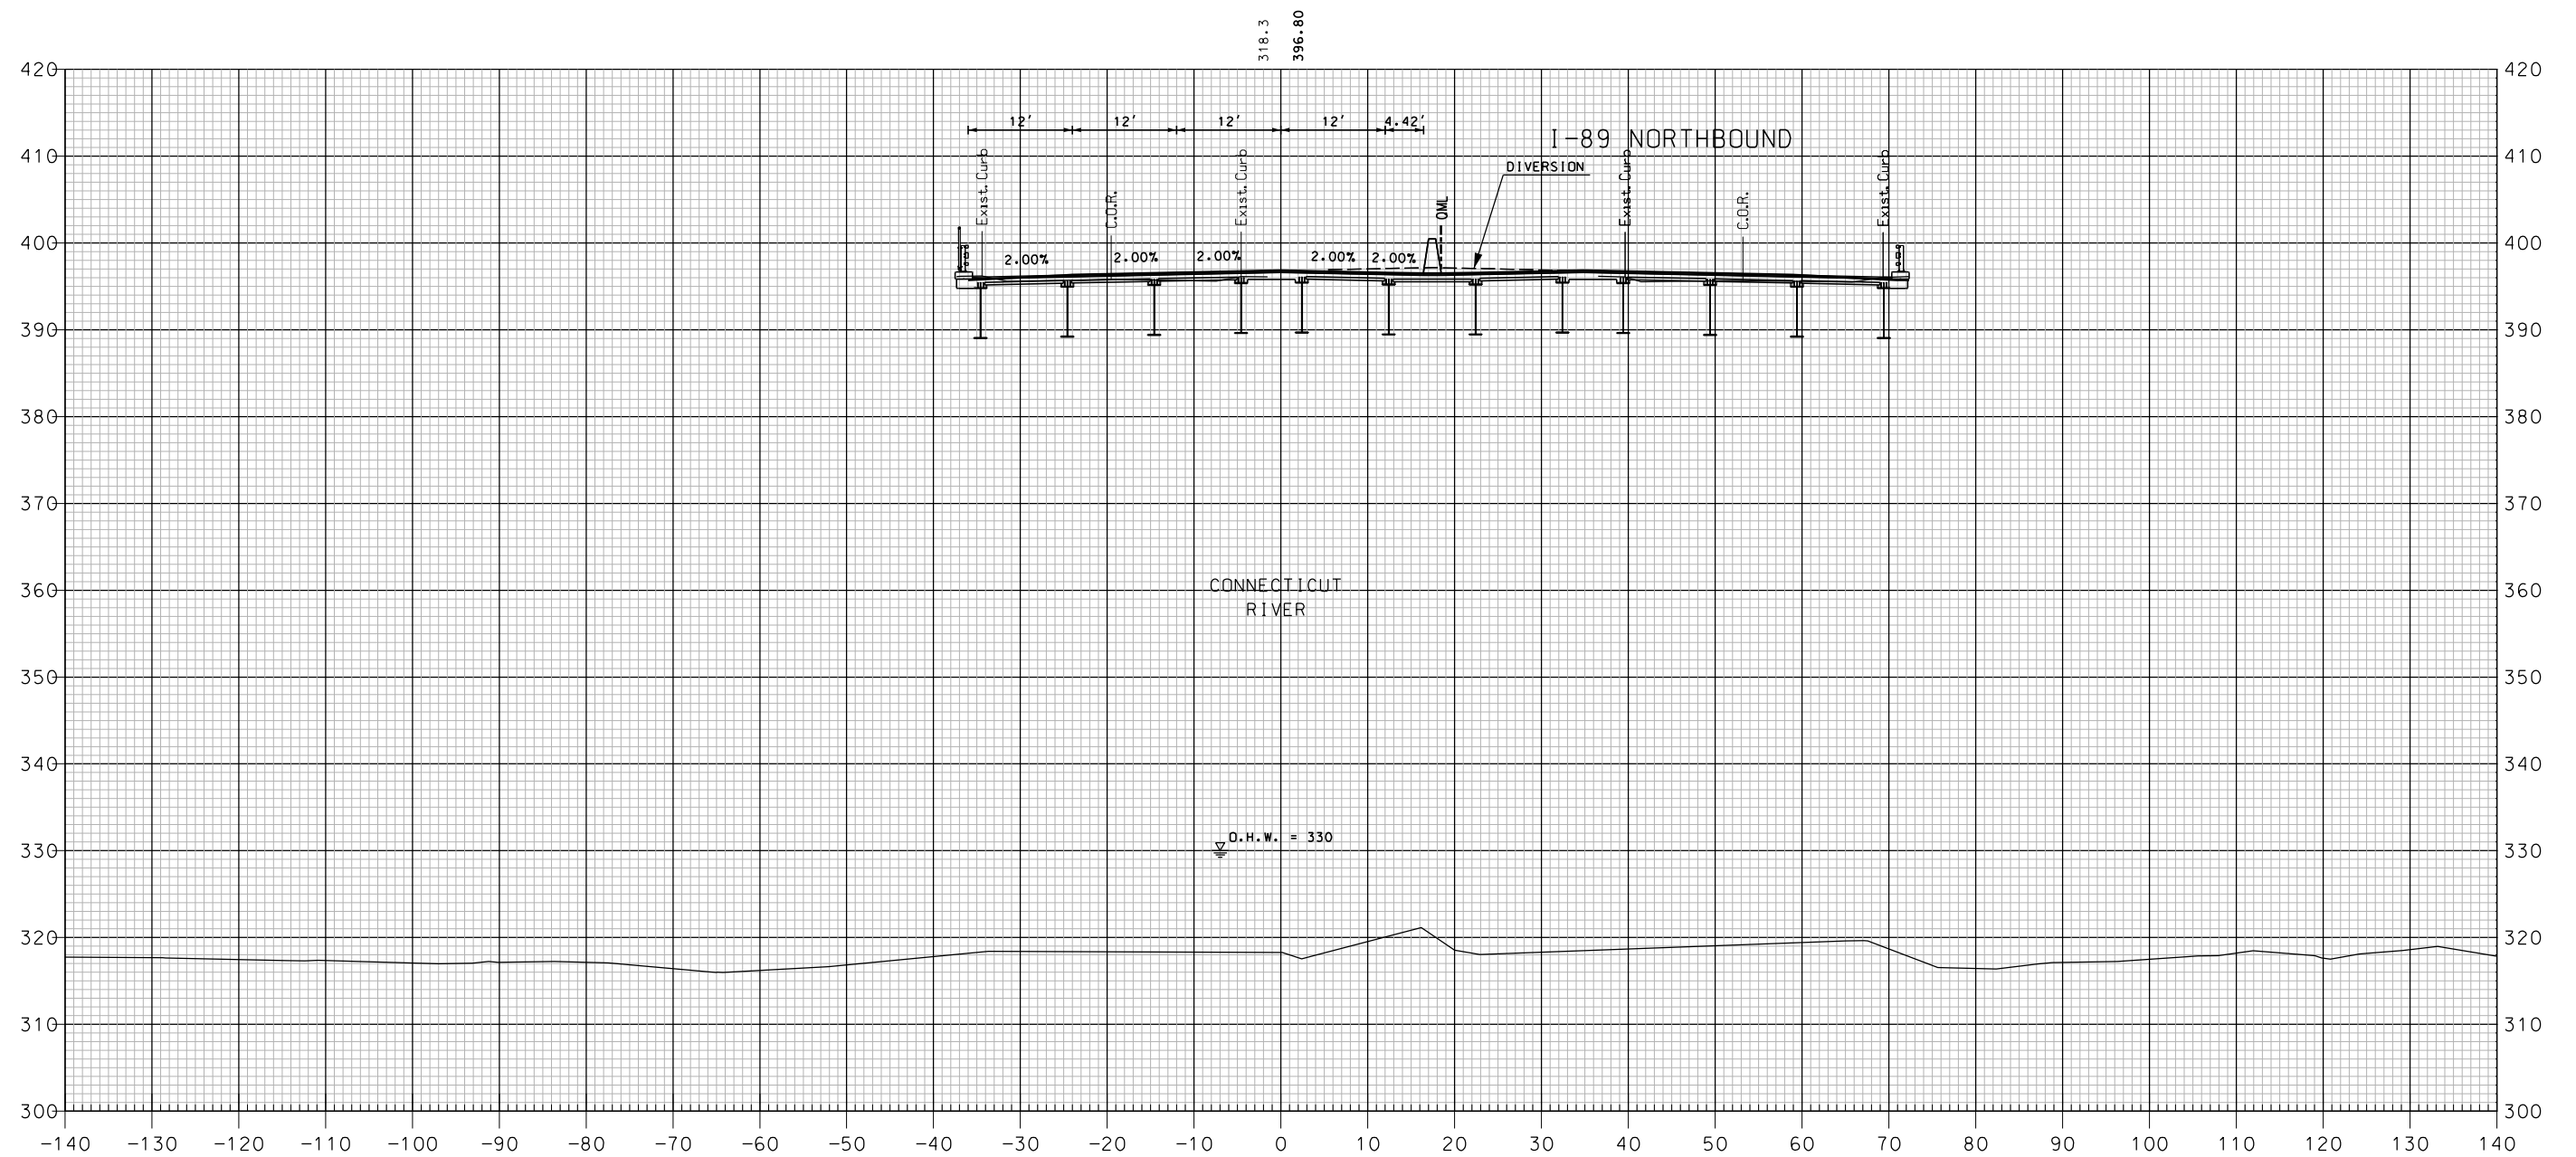


725+50

I-89 SOUTHBOUND

SHEET TOTALS			
COMMON EXCAV. _____ 0.0 C.Y.	ROCK EXCAV. _____ - C.Y.		
FILL _____ 0.0 C.Y.	MUCK EXCAV. _____ - C.Y.		
DGN	STATE PROJECT NO.	SHEET NO.	TOTAL SHEETS
16148SB X-SEC	16148	367	600

SDR PROCESSED	NHDDOT	REVISIONS AFTER PROPOSAL			
		NUMBER	DATE	STATION	DESCRIPTION
NEW DESIGN	MJ		DATE 04-2016		
SHEET CHECKED	BRC		DATE 02-2018		
AS BUILT DETAILS			DATE		

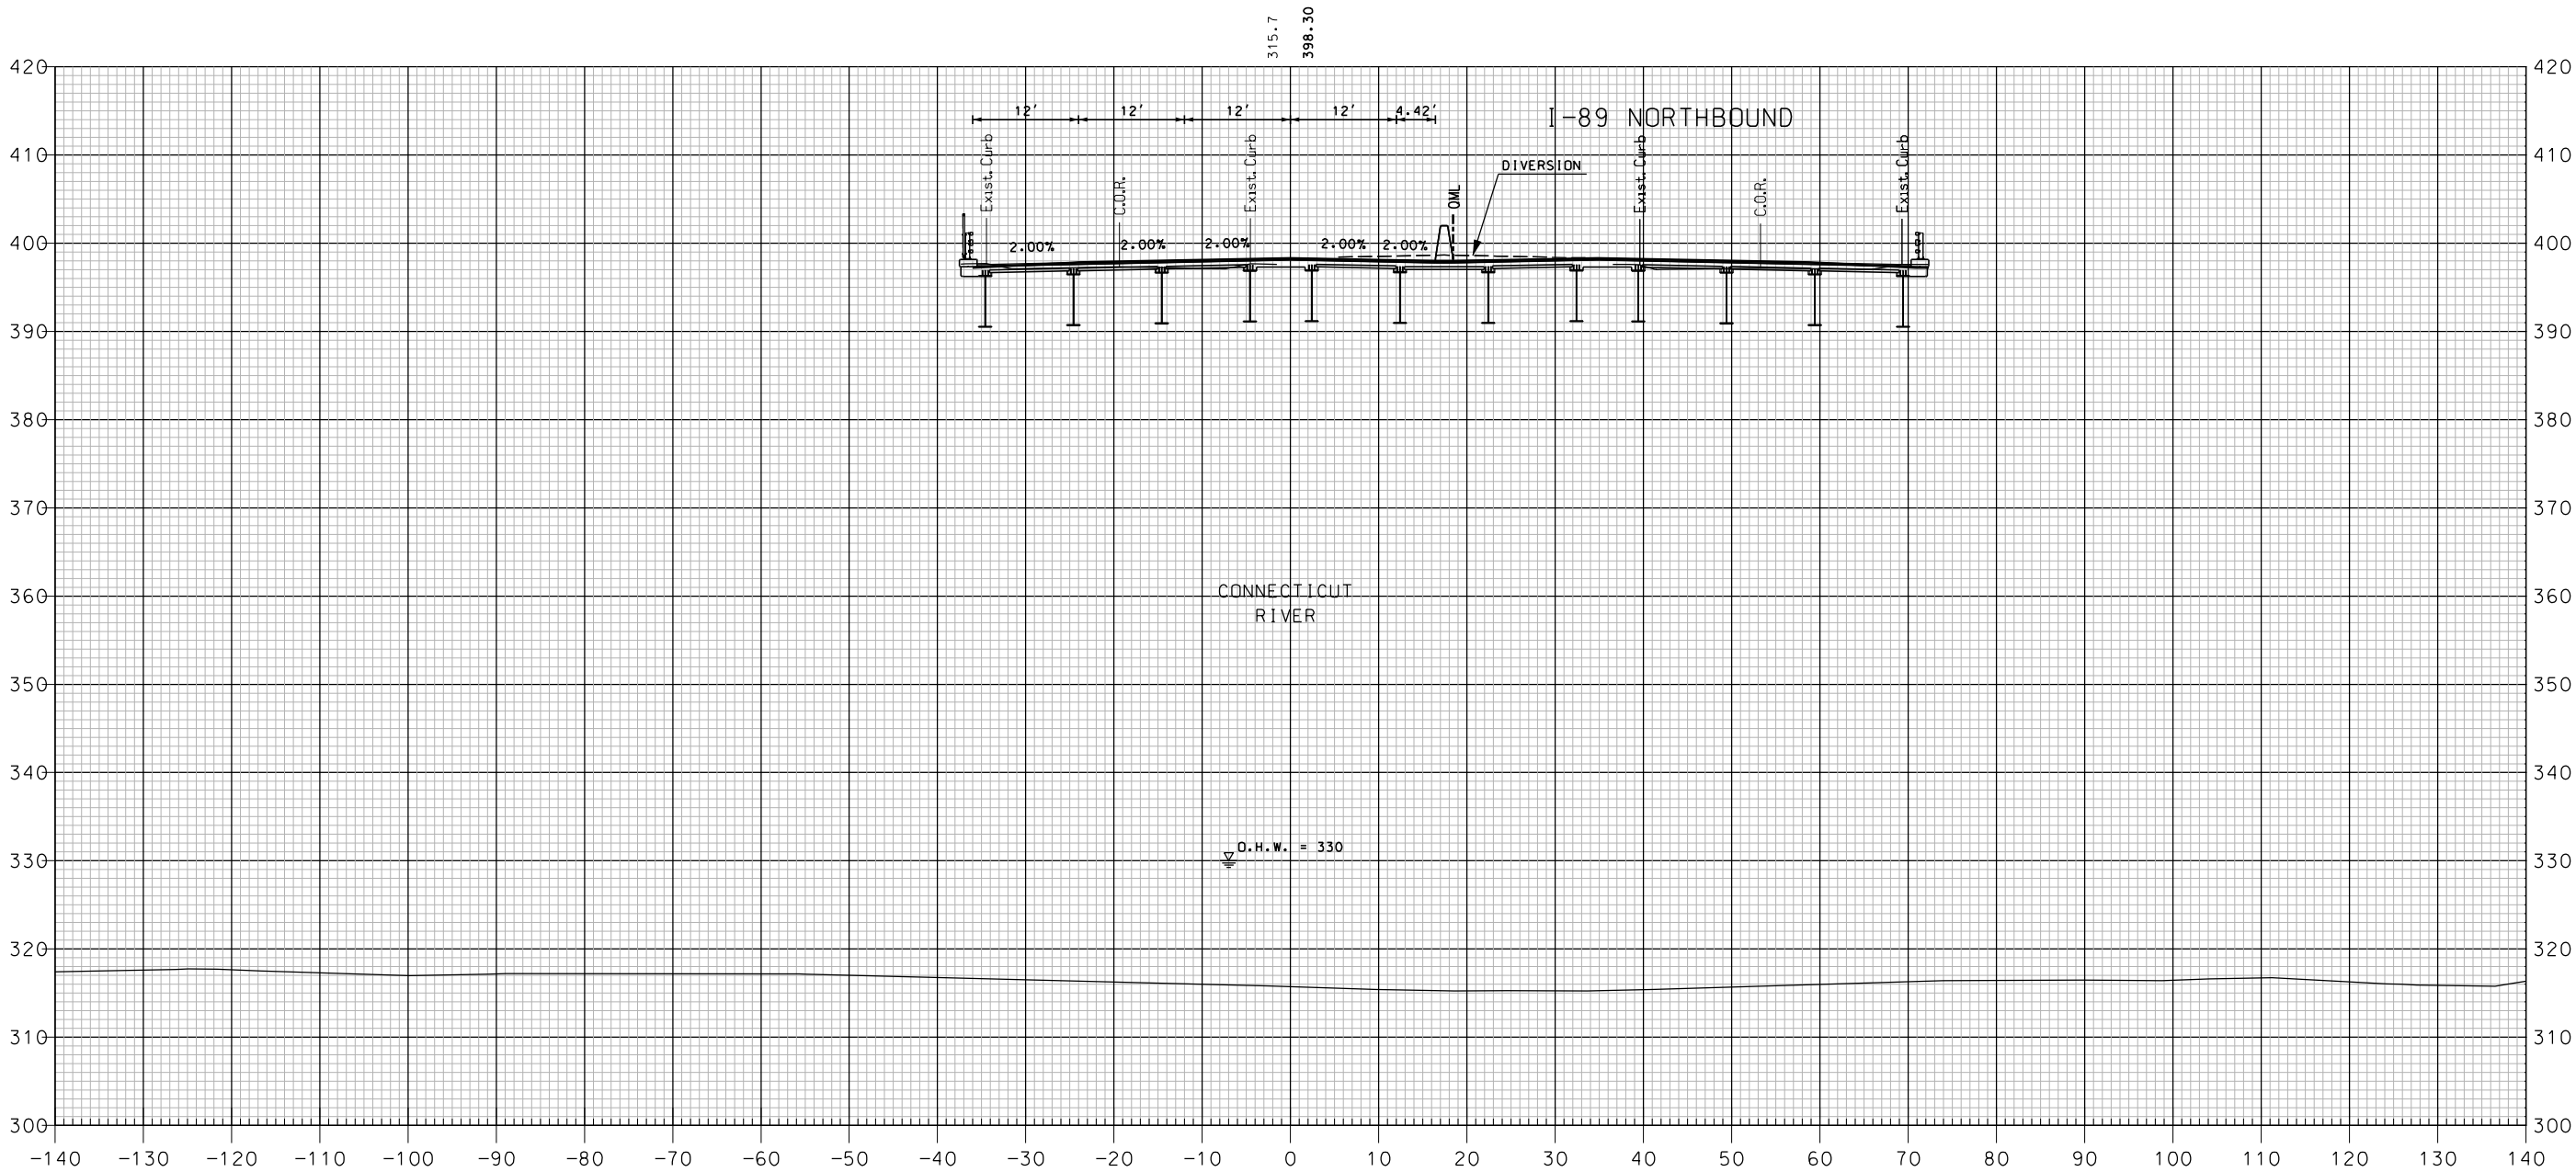


726+00

I-89 SOUTHBOUND

SHEET TOTALS			
COMMON EXCAV.	0.0 C.Y.	ROCK EXCAV.	— C.Y.
FILL	0.0 C.Y.	MUCK EXCAV.	— C.Y.
DGN	STATE PROJECT NO.	SHEET NO.	TOTAL SHEETS
16148SB X-SEC	16148	368	600


SDR PROCESSED	NHDDT	REVISIONS AFTER PROPOSAL			
		NUMBER	DATE	STATION	DESCRIPTION
NEW DESIGN	MJ		DATE 04-2016		
SHEET CHECKED	BRC		DATE 02-2018		
AS BUILT DETAILS			DATE		

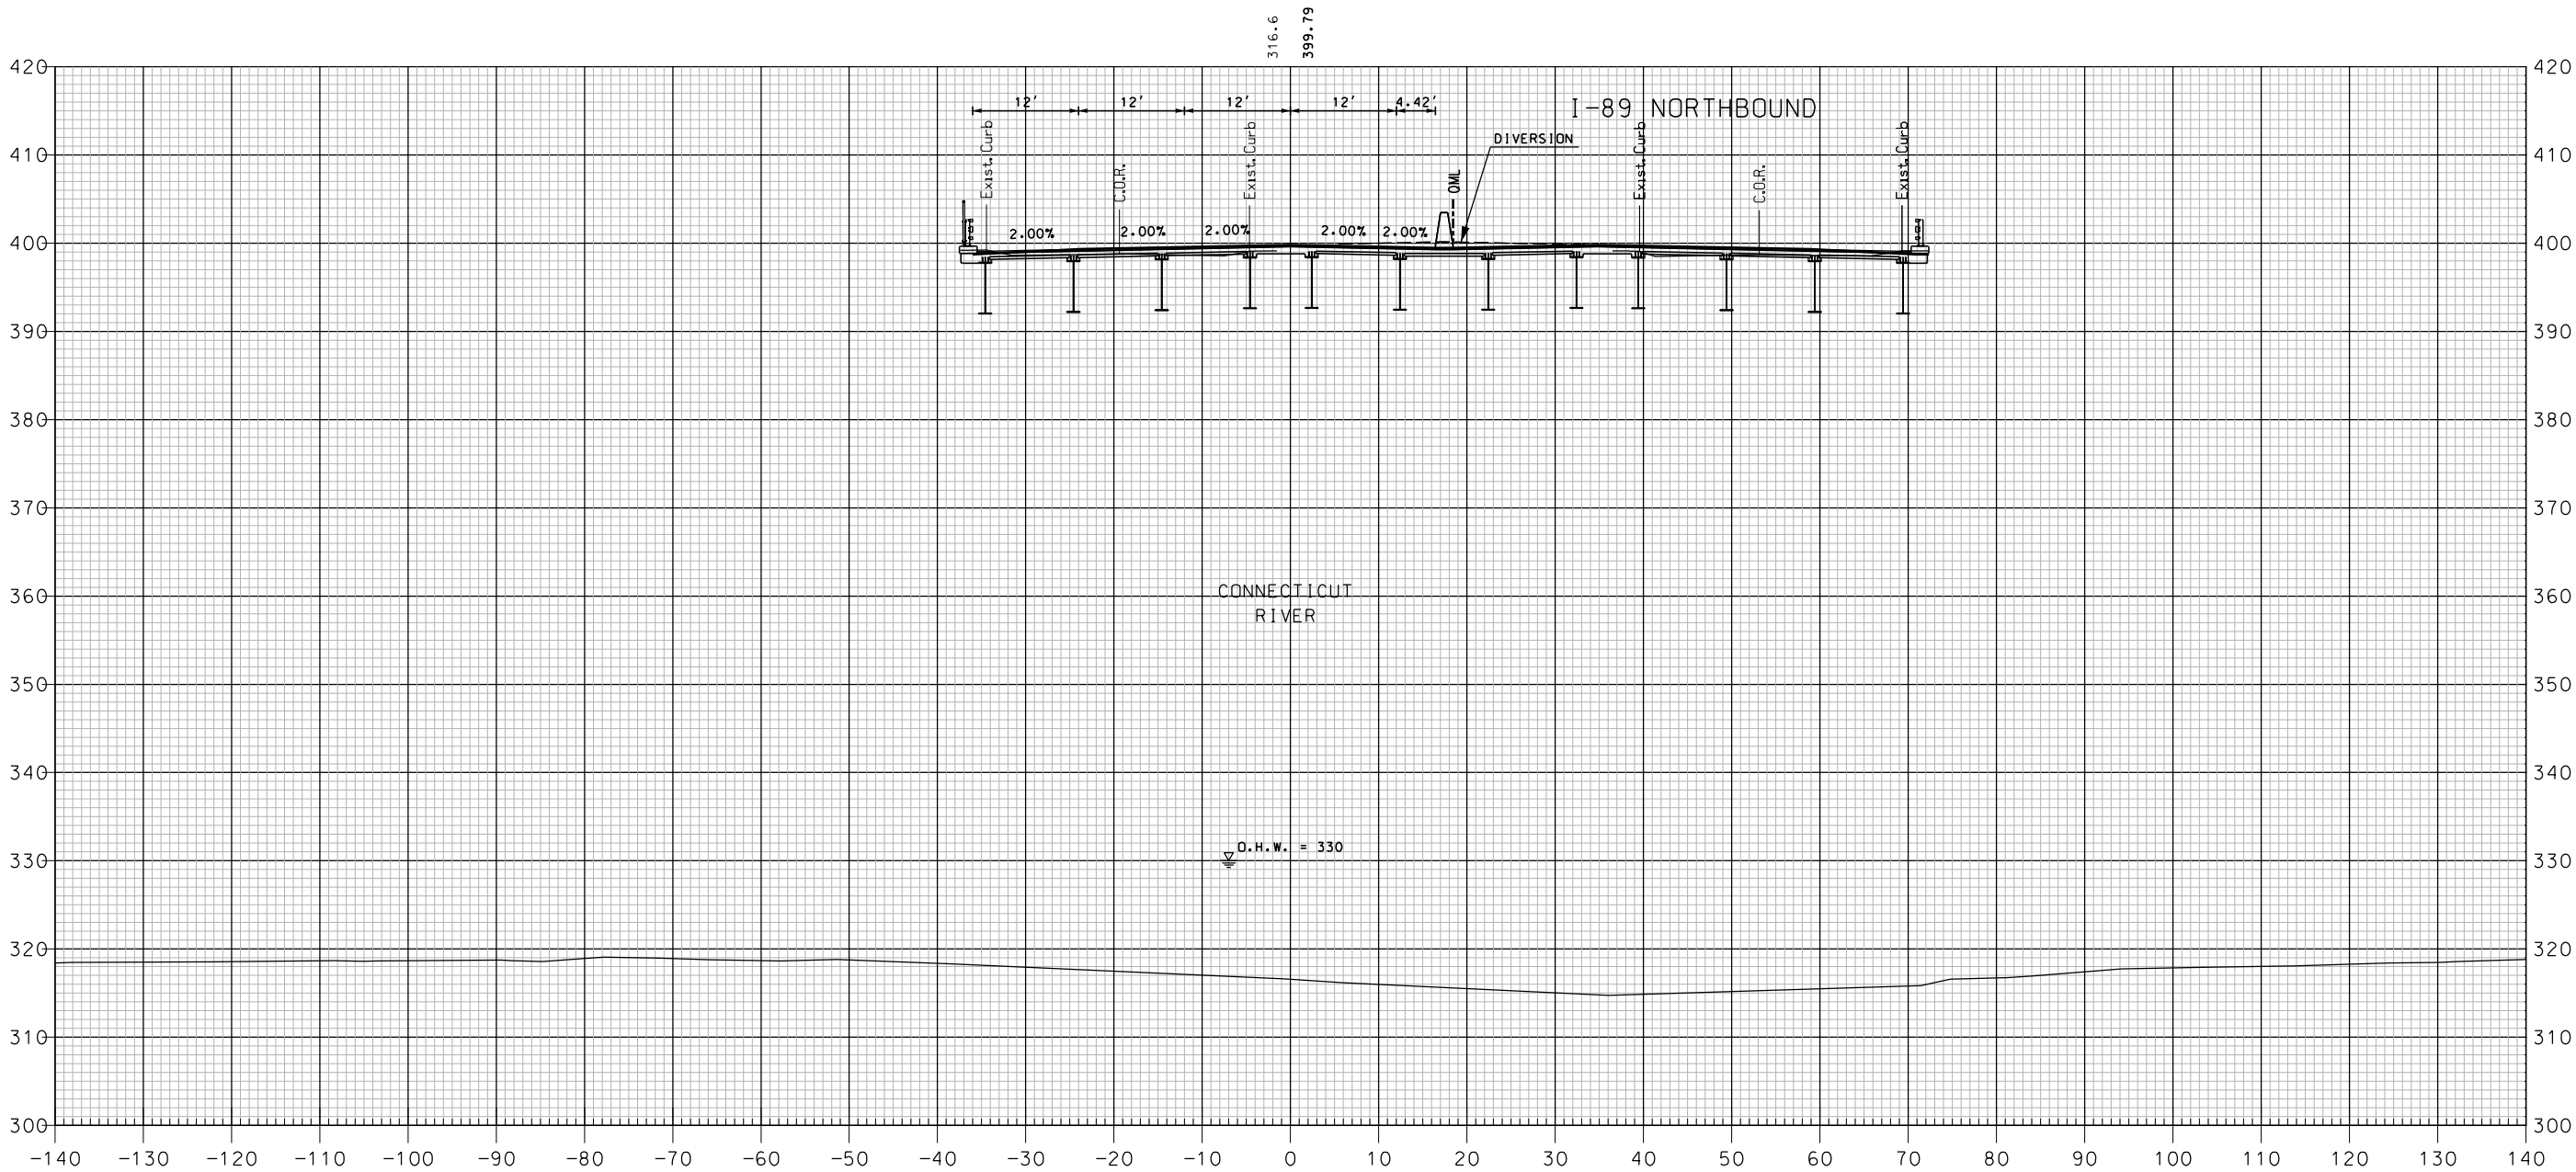

SHEET TOTALS			
COMMON EXCAV.	0.0 C.Y.	ROCK EXCAV.	— C.Y.
FILL	0.0 C.Y.	MUCK EXCAV.	— C.Y.
DGN	STATE PROJECT NO.	SHEET NO.	TOTAL SHEETS
16148SB X-SEC	16148	369	600

REVISIONS AFTER PROPOSAL				
NUMBER		DATE	STATION	DESCRIPTION

SDR PROCESSED	NHDDT	DATE	04-2015
NEW DESIGN	MJ	DATE	04-2016
SHEET CHECKED	BRC	DATE	02-2018
AS BUILT DETAILS		DATE	

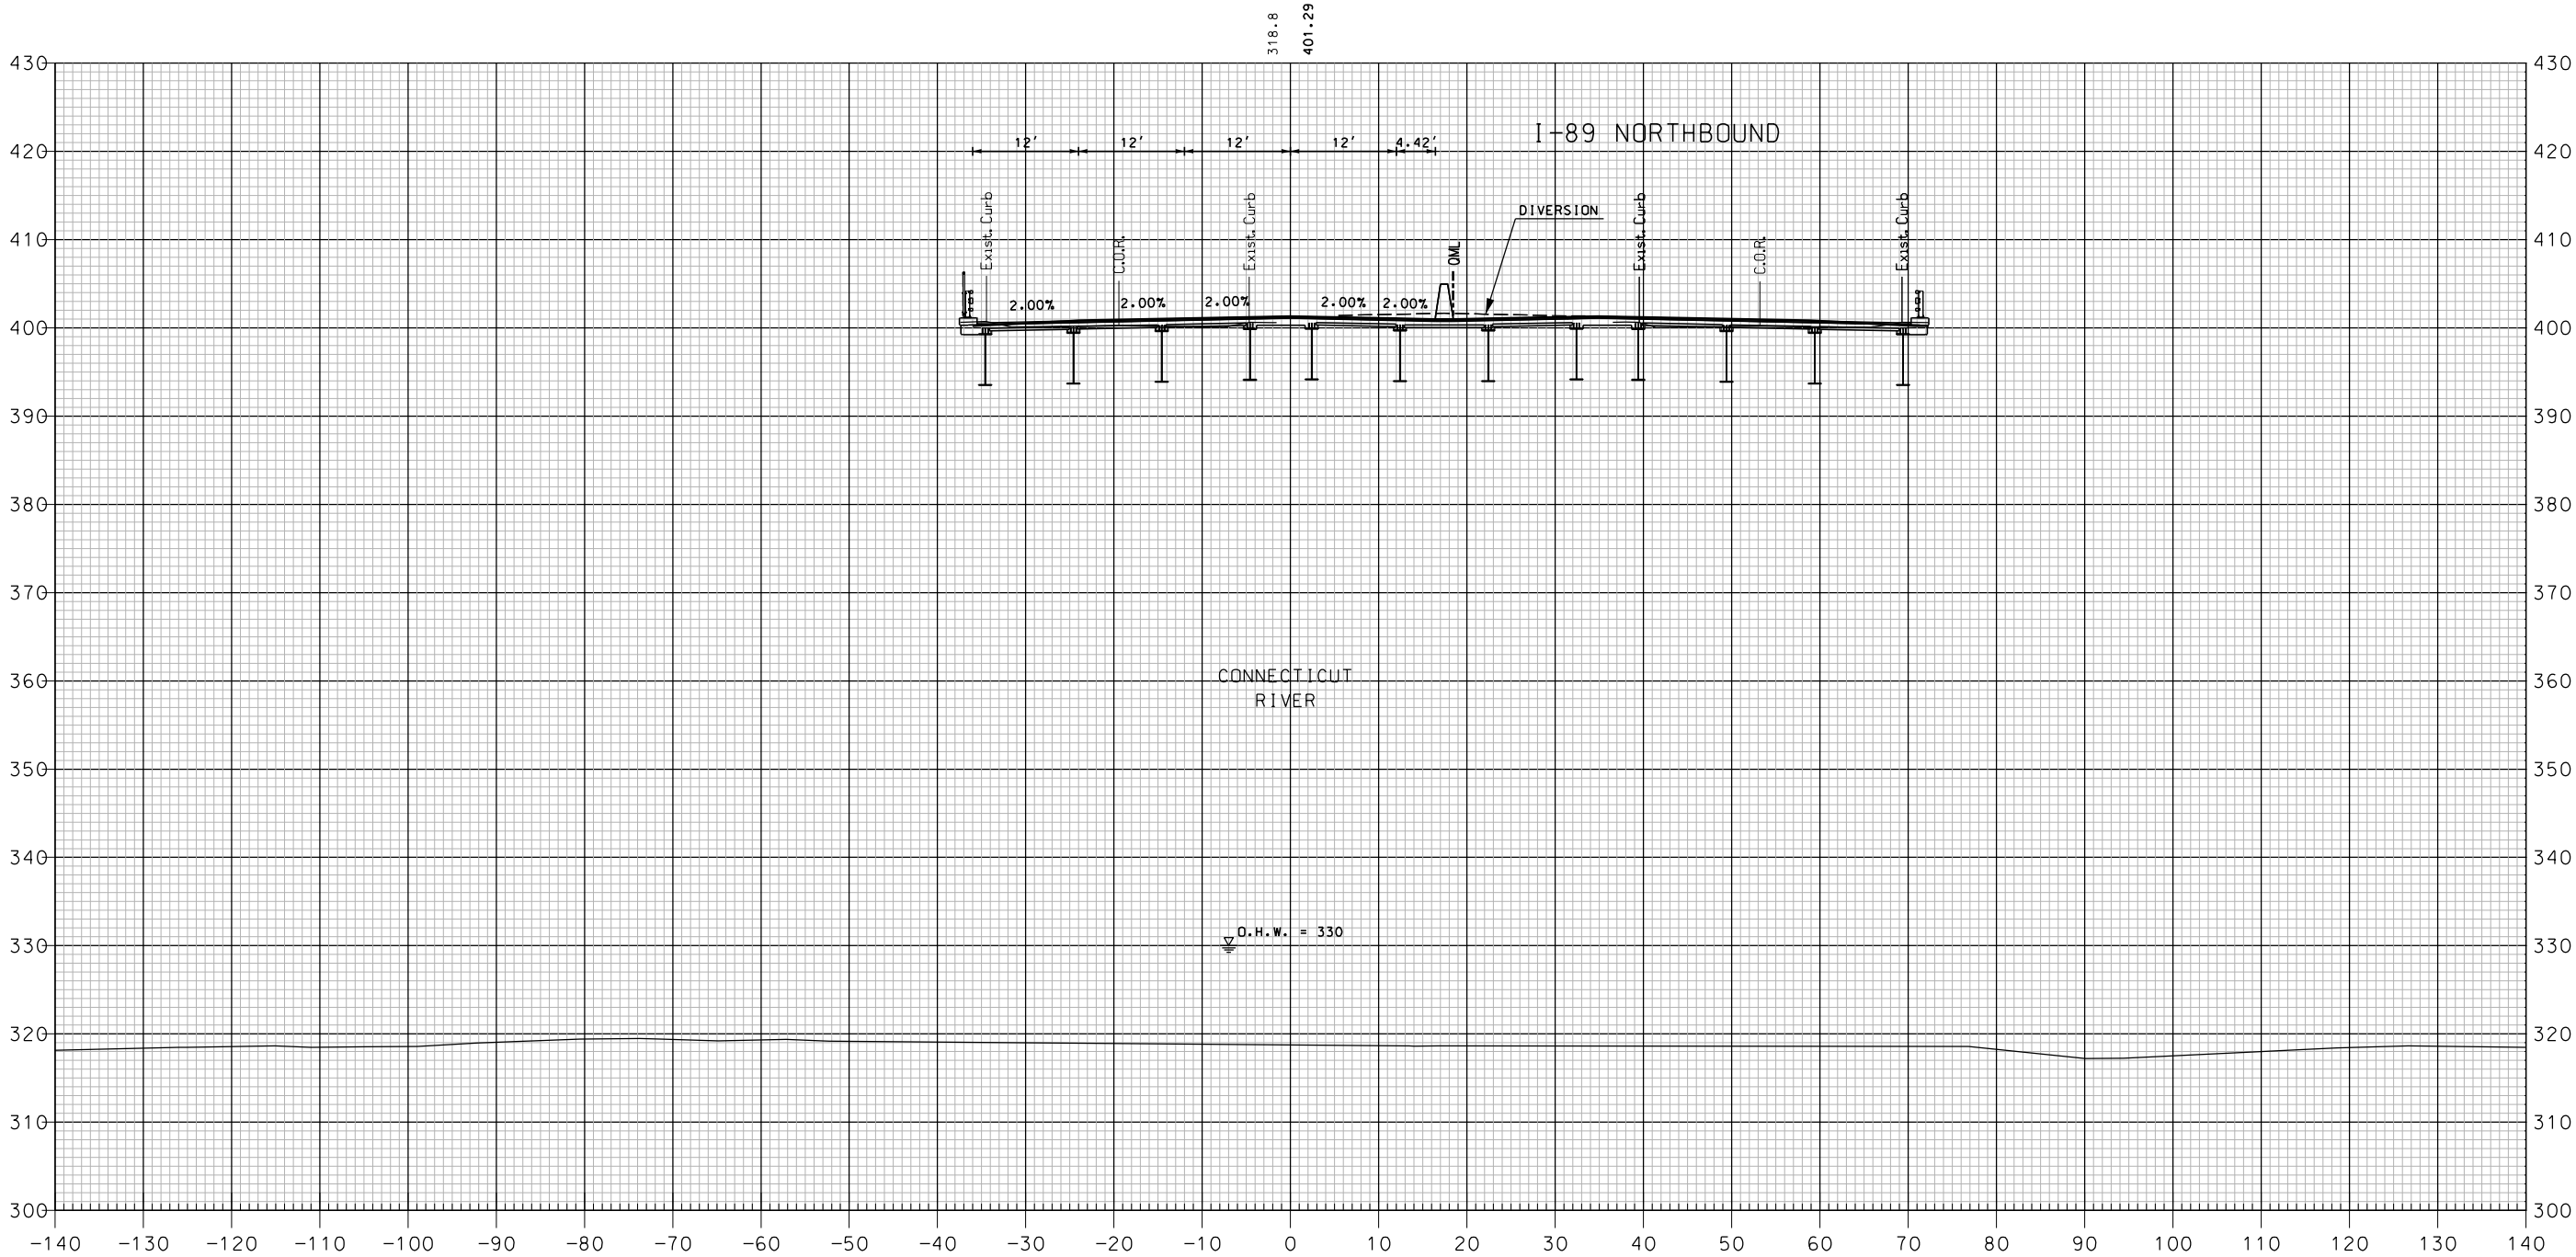


727+00

I-89 SOUTHBOUND


SHEET TOTALS			
COMMON EXCAV.	0.0 C.Y.	ROCK EXCAV.	- C.Y.
FILL	0.0 C.Y.	MUCK EXCAV.	- C.Y.
DGN	STATE PROJECT NO.	SHEET NO.	TOTAL SHEETS
16148SB X-SEC	16148	370	600

SDR PROCESSED	NHDOT	REVISIONS AFTER PROPOSAL			
		NUMBER	DATE	STATION	DESCRIPTION
NEW DESIGN	MJ		DATE 04-2016		
SHEET CHECKED	BRC		DATE 02-2018		
AS BUILT DETAILS			DATE		

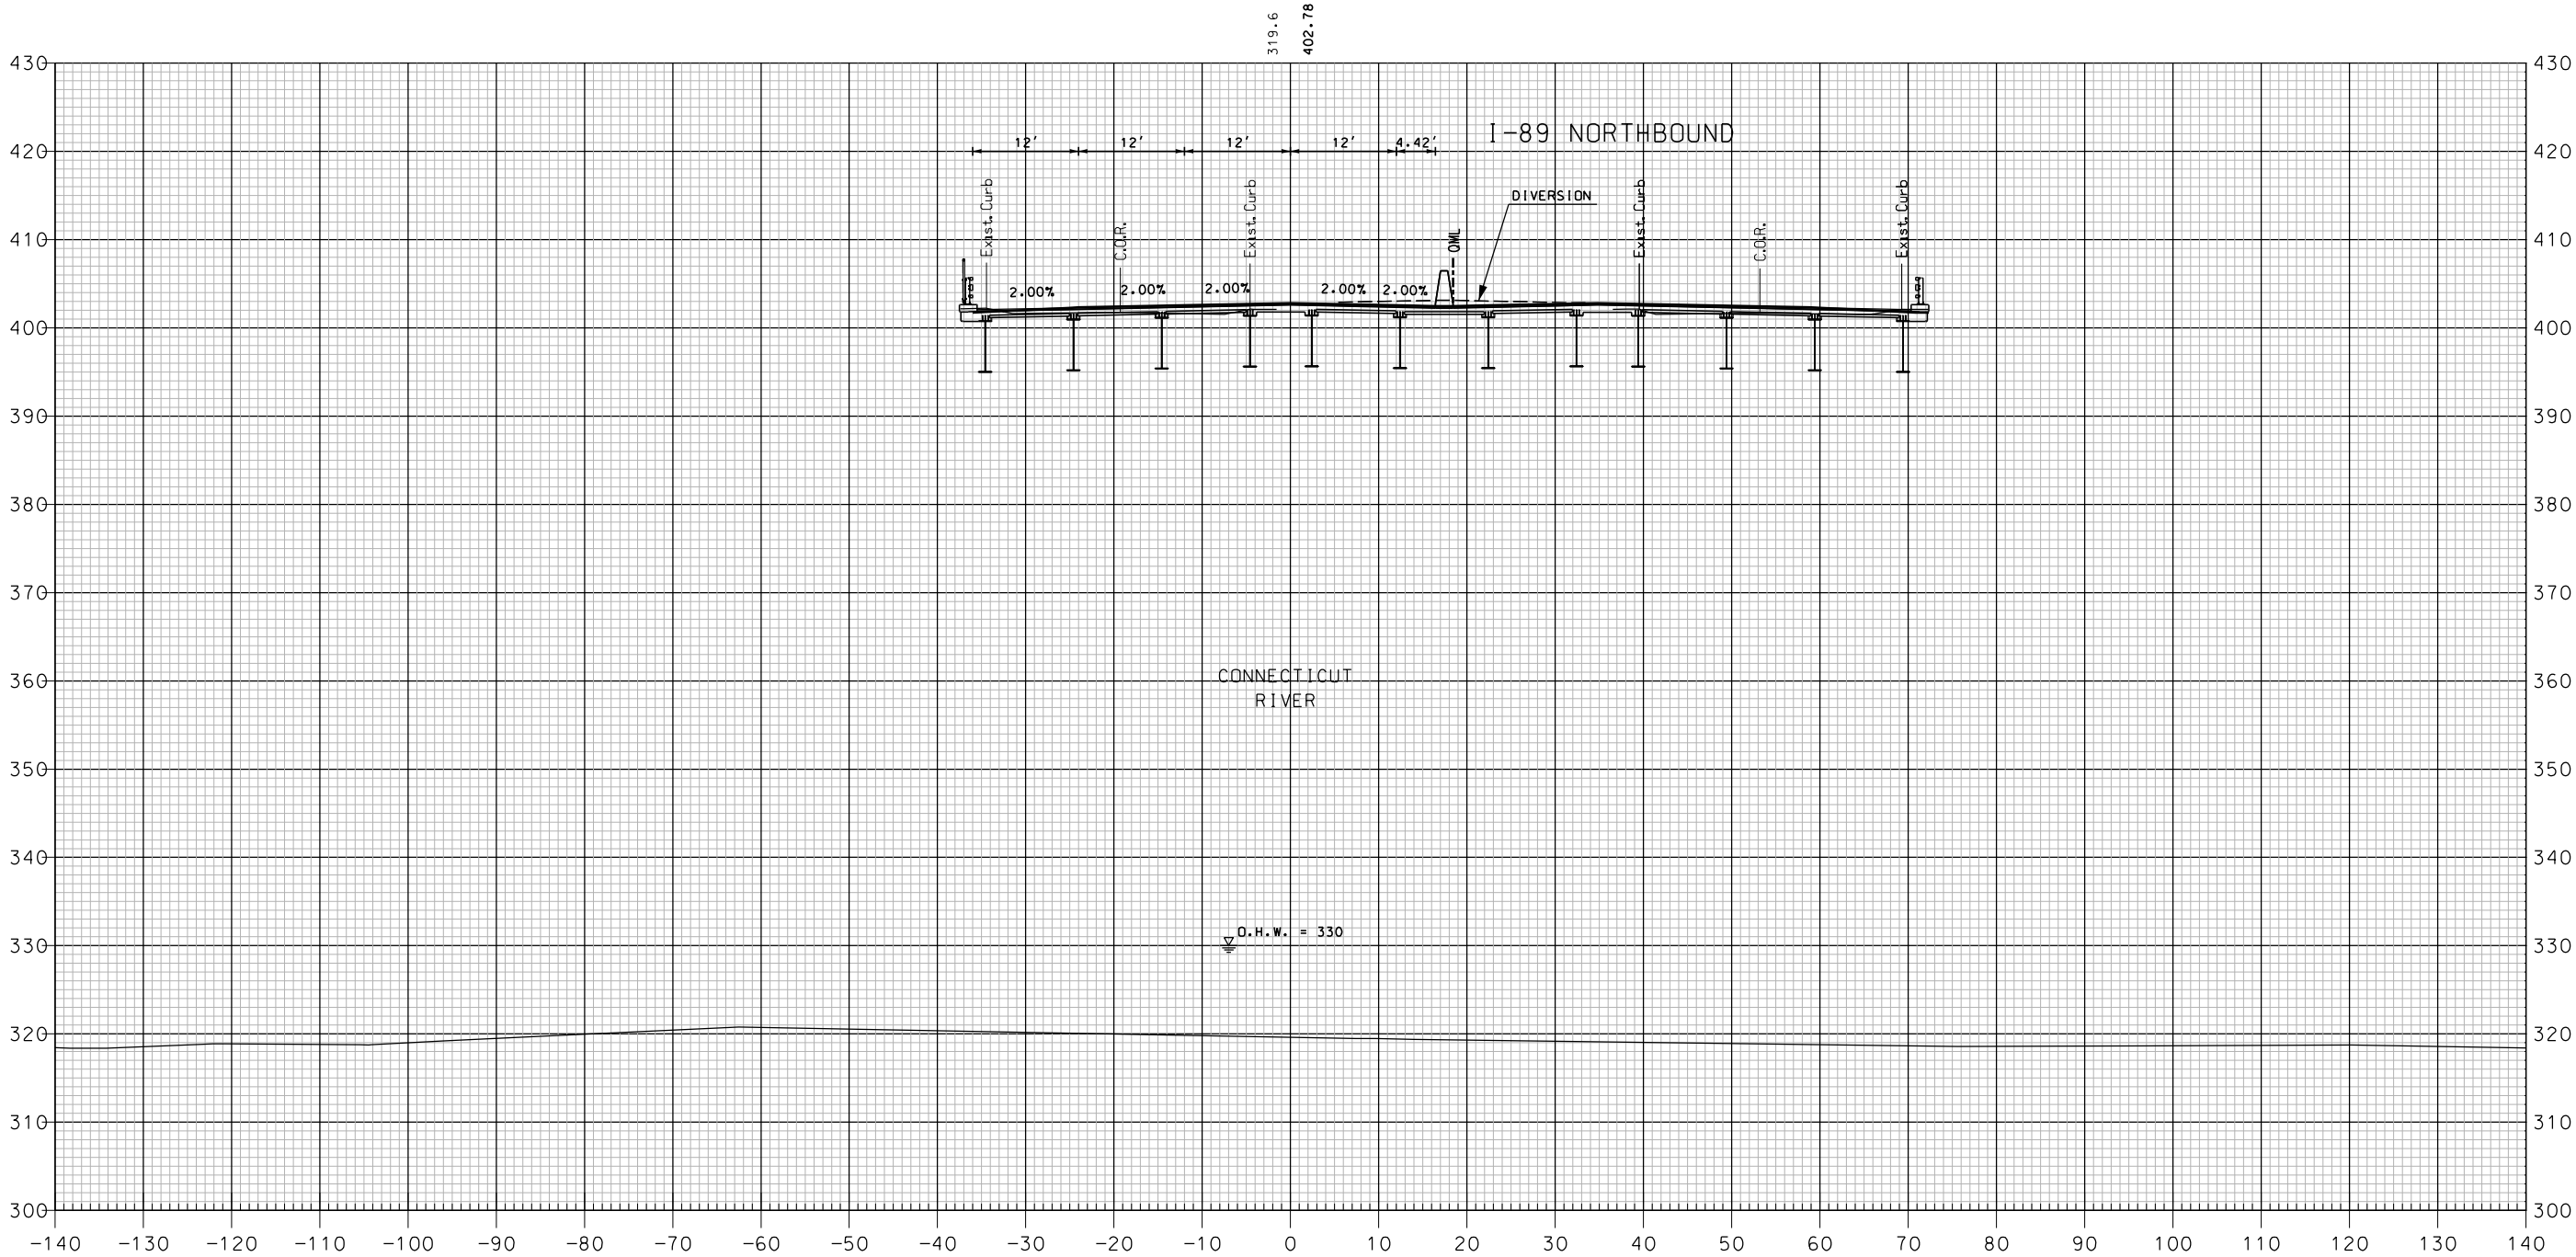

SHEET TOTALS			
COMMON EXCAV.	0.0 C.Y.	ROCK EXCAV.	— C.Y.
FILL	0.0 C.Y.	MUCK EXCAV.	— C.Y.
DGN	STATE PROJECT NO.	SHEET NO.	TOTAL SHEETS
16148SB X-SEC	16148	371	600

SDR PROCESSED	NHDDOT	DATE	04-2015	REVISIONS AFTER PROPOSAL		
NEW DESIGN	MJ	DATE	04-2016	NUMBER	DATE	STATION
SHEET CHECKED	BRC	DATE	02-2018			
AS BUILT DETAILS			DATE			

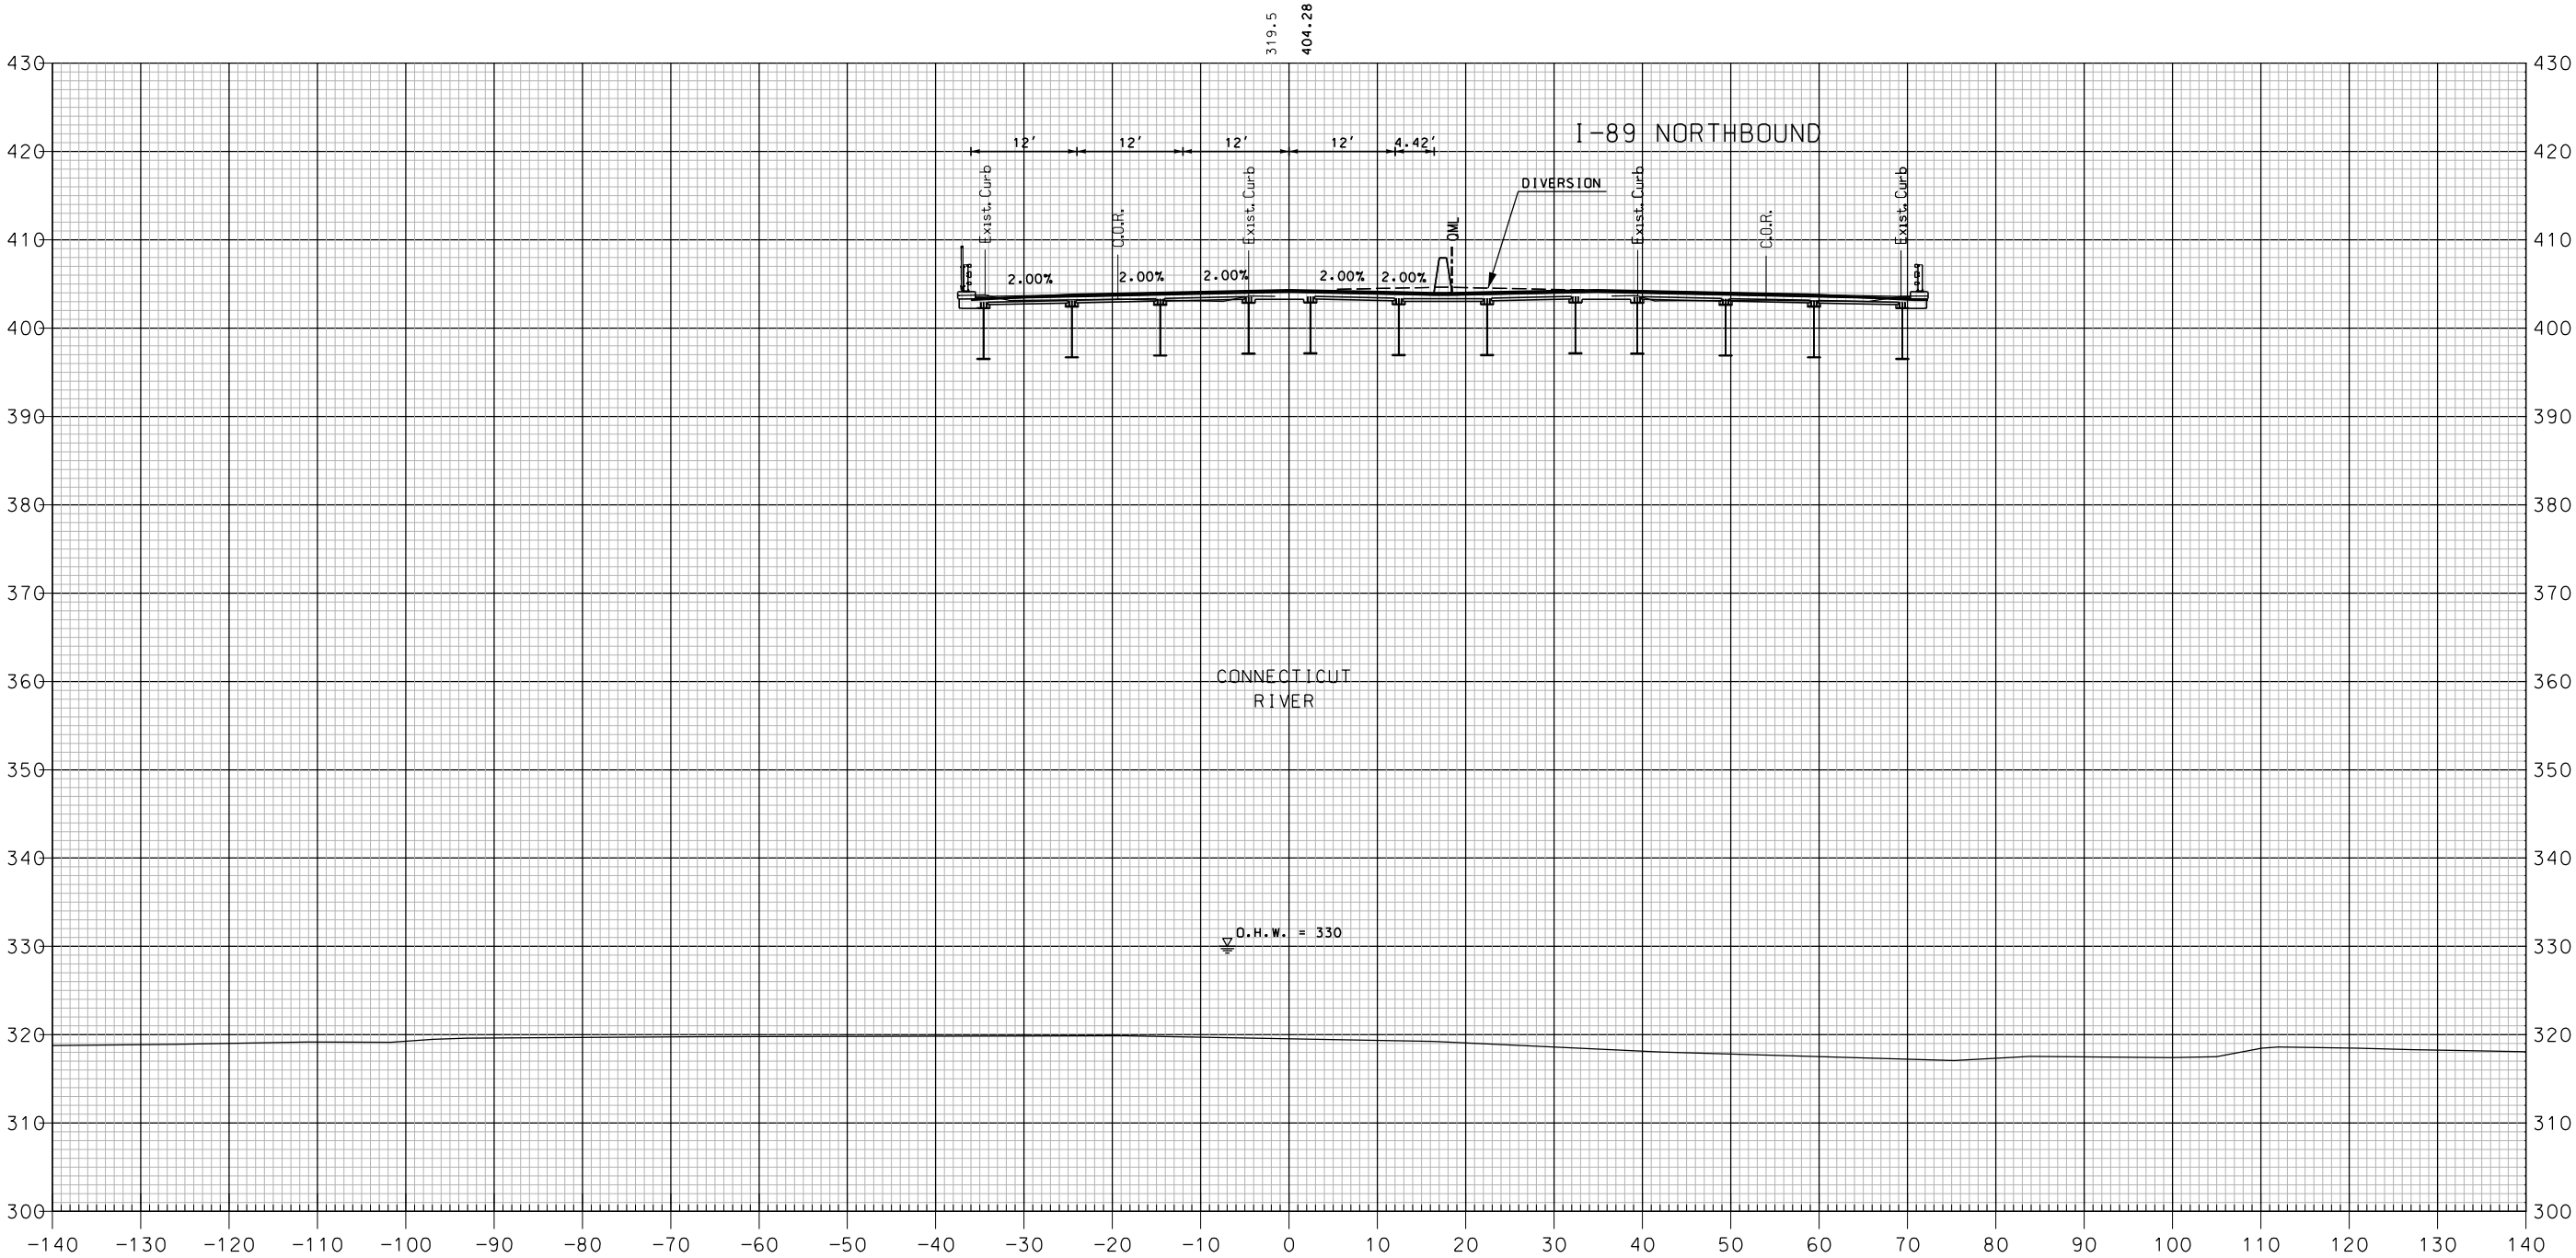


728+00

I-89 SOUTHBOUND

SHEET TOTALS			
COMMON EXCAV.	0.0 C.Y.	ROCK EXCAV.	- C.Y.
FILL	0.0 C.Y.	MUCK EXCAV.	- C.Y.
DGN	STATE PROJECT NO.	SHEET NO.	TOTAL SHEETS
16148SB X-SEC	16148	372	600

REVISIONS AFTER PROPOSAL				
NUMBER		DATE	STATION	DESCRIPTION

SDR PROCESSED	NHDDT	DATE	04-2015
NEW DESIGN	MJ	DATE	04-2016
SHEET CHECKED	BRC	DATE	02-2018
AS BUILT DETAILS		DATE	

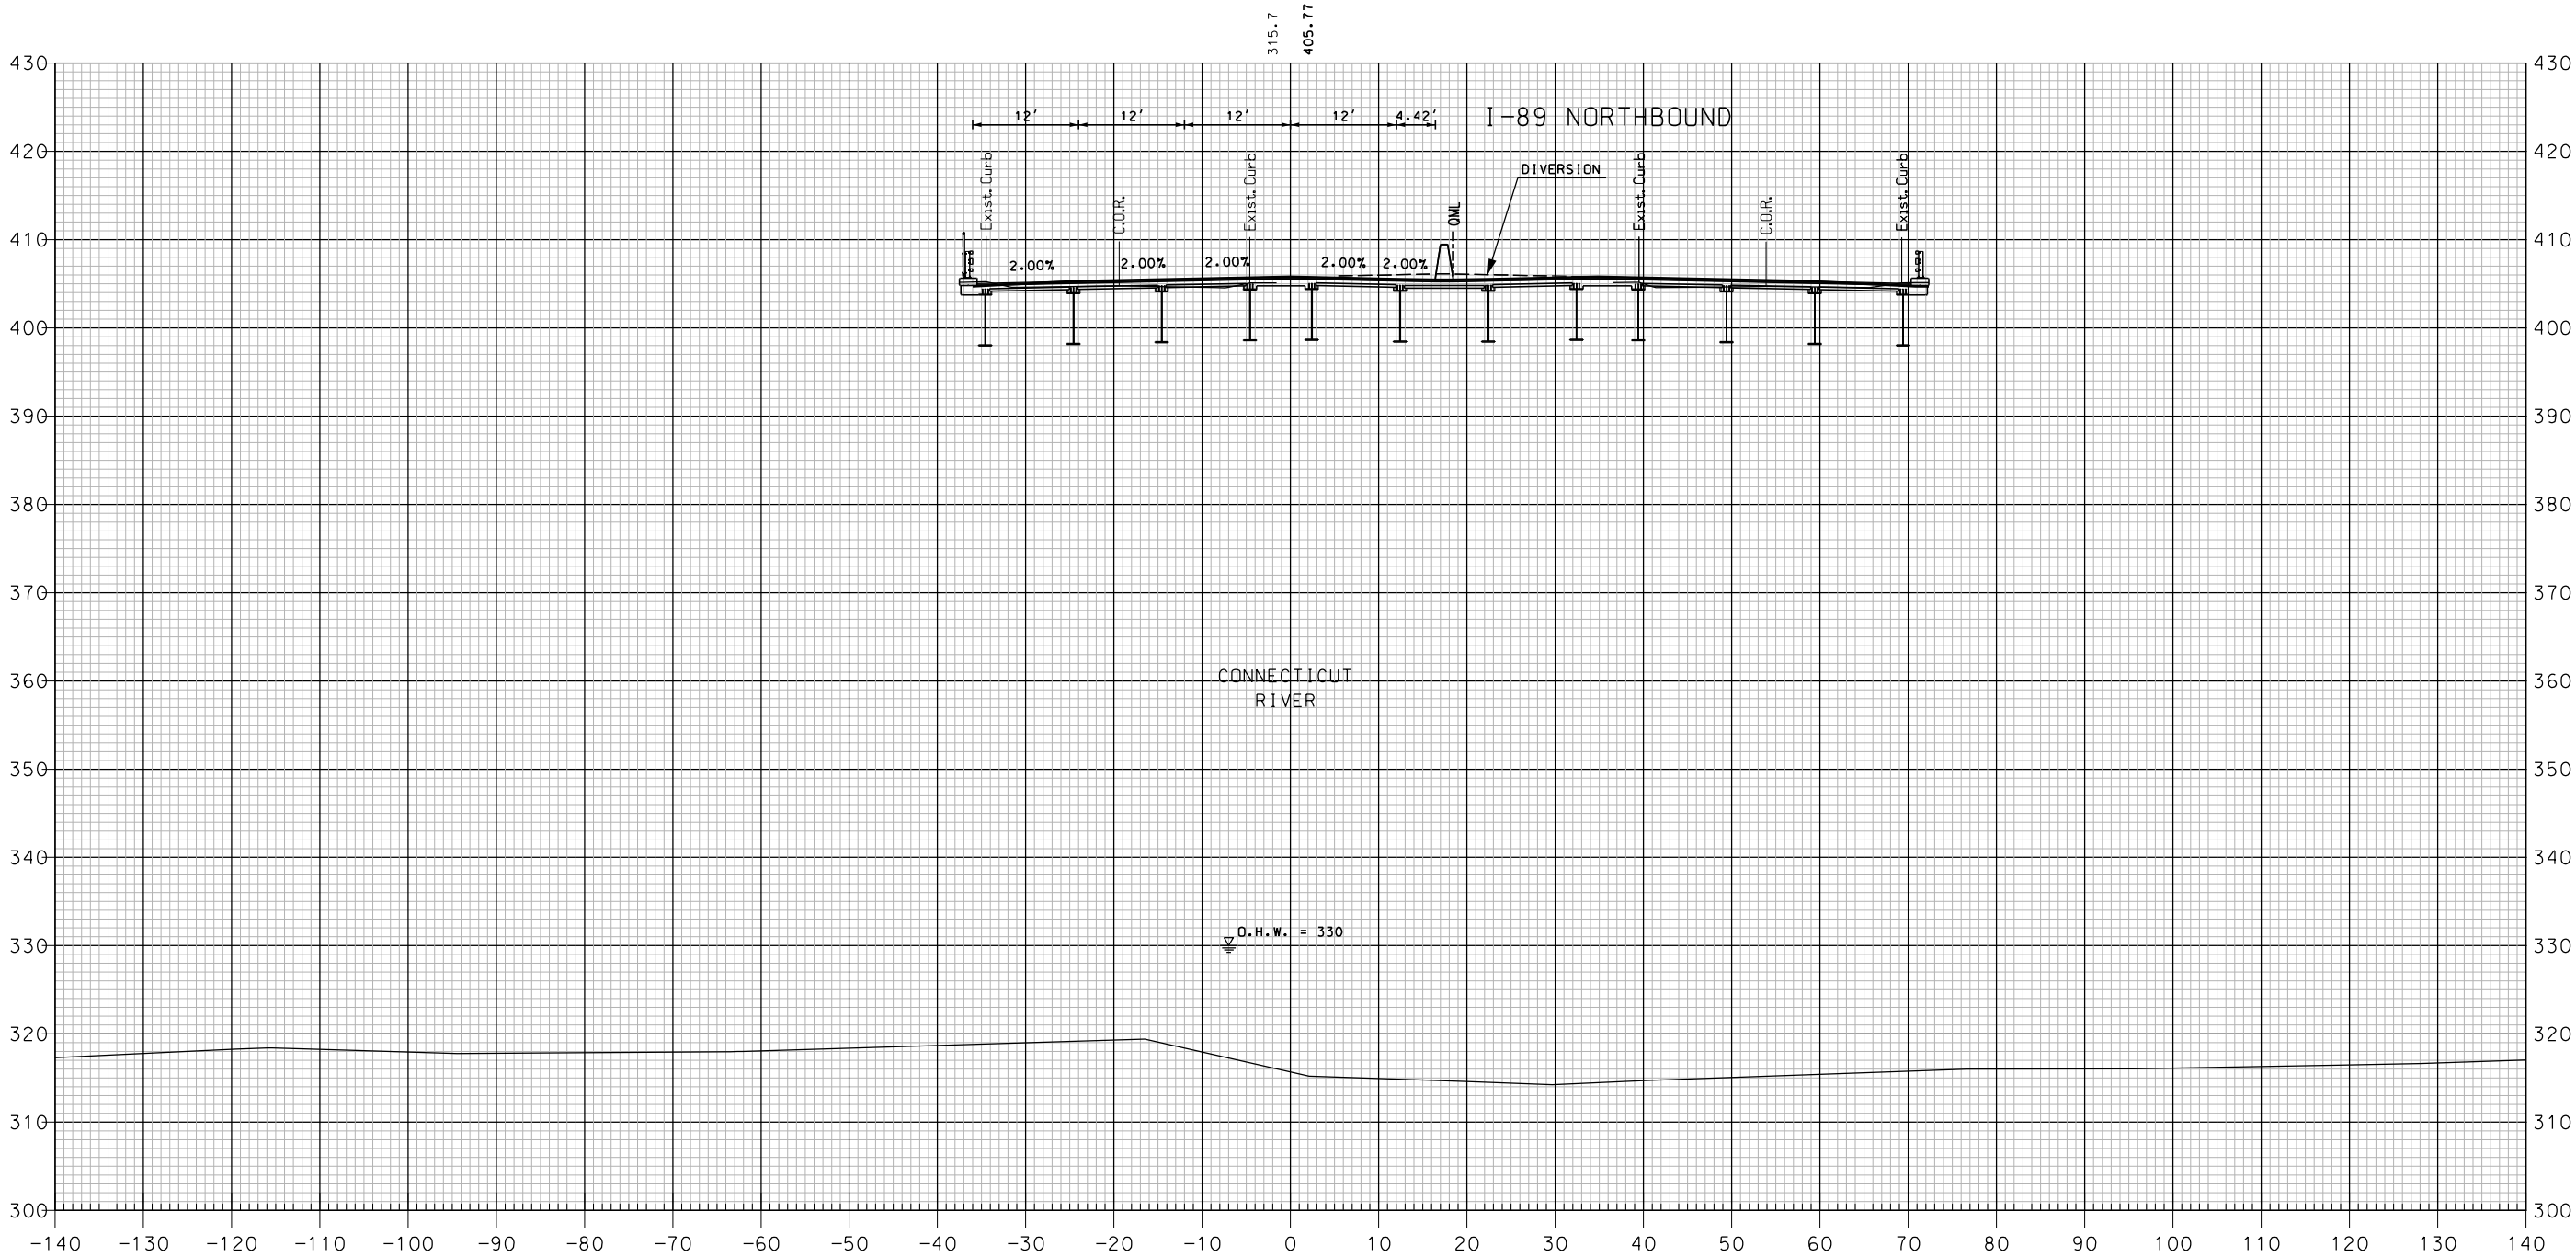


728+50

I-89 SOUTHBOUND

SHEET TOTALS			
COMMON EXCAV.	0.0 C.Y.	ROCK EXCAV.	- C.Y.
FILL	0.0 C.Y.	MUCK EXCAV.	- C.Y.
DGN	STATE PROJECT NO.	SHEET NO.	TOTAL SHEETS
16148SB X-SEC	16148	373	600

SDR PROCESSED	NHDOT	REVISIONS AFTER PROPOSAL			
		NUMBER	DATE	STATION	DESCRIPTION
NEW DESIGN	MJ		DATE 04-2015		
SHEET CHECKED	BRC		DATE 04-2016		
AS BUILT DETAILS			DATE 02-2018		

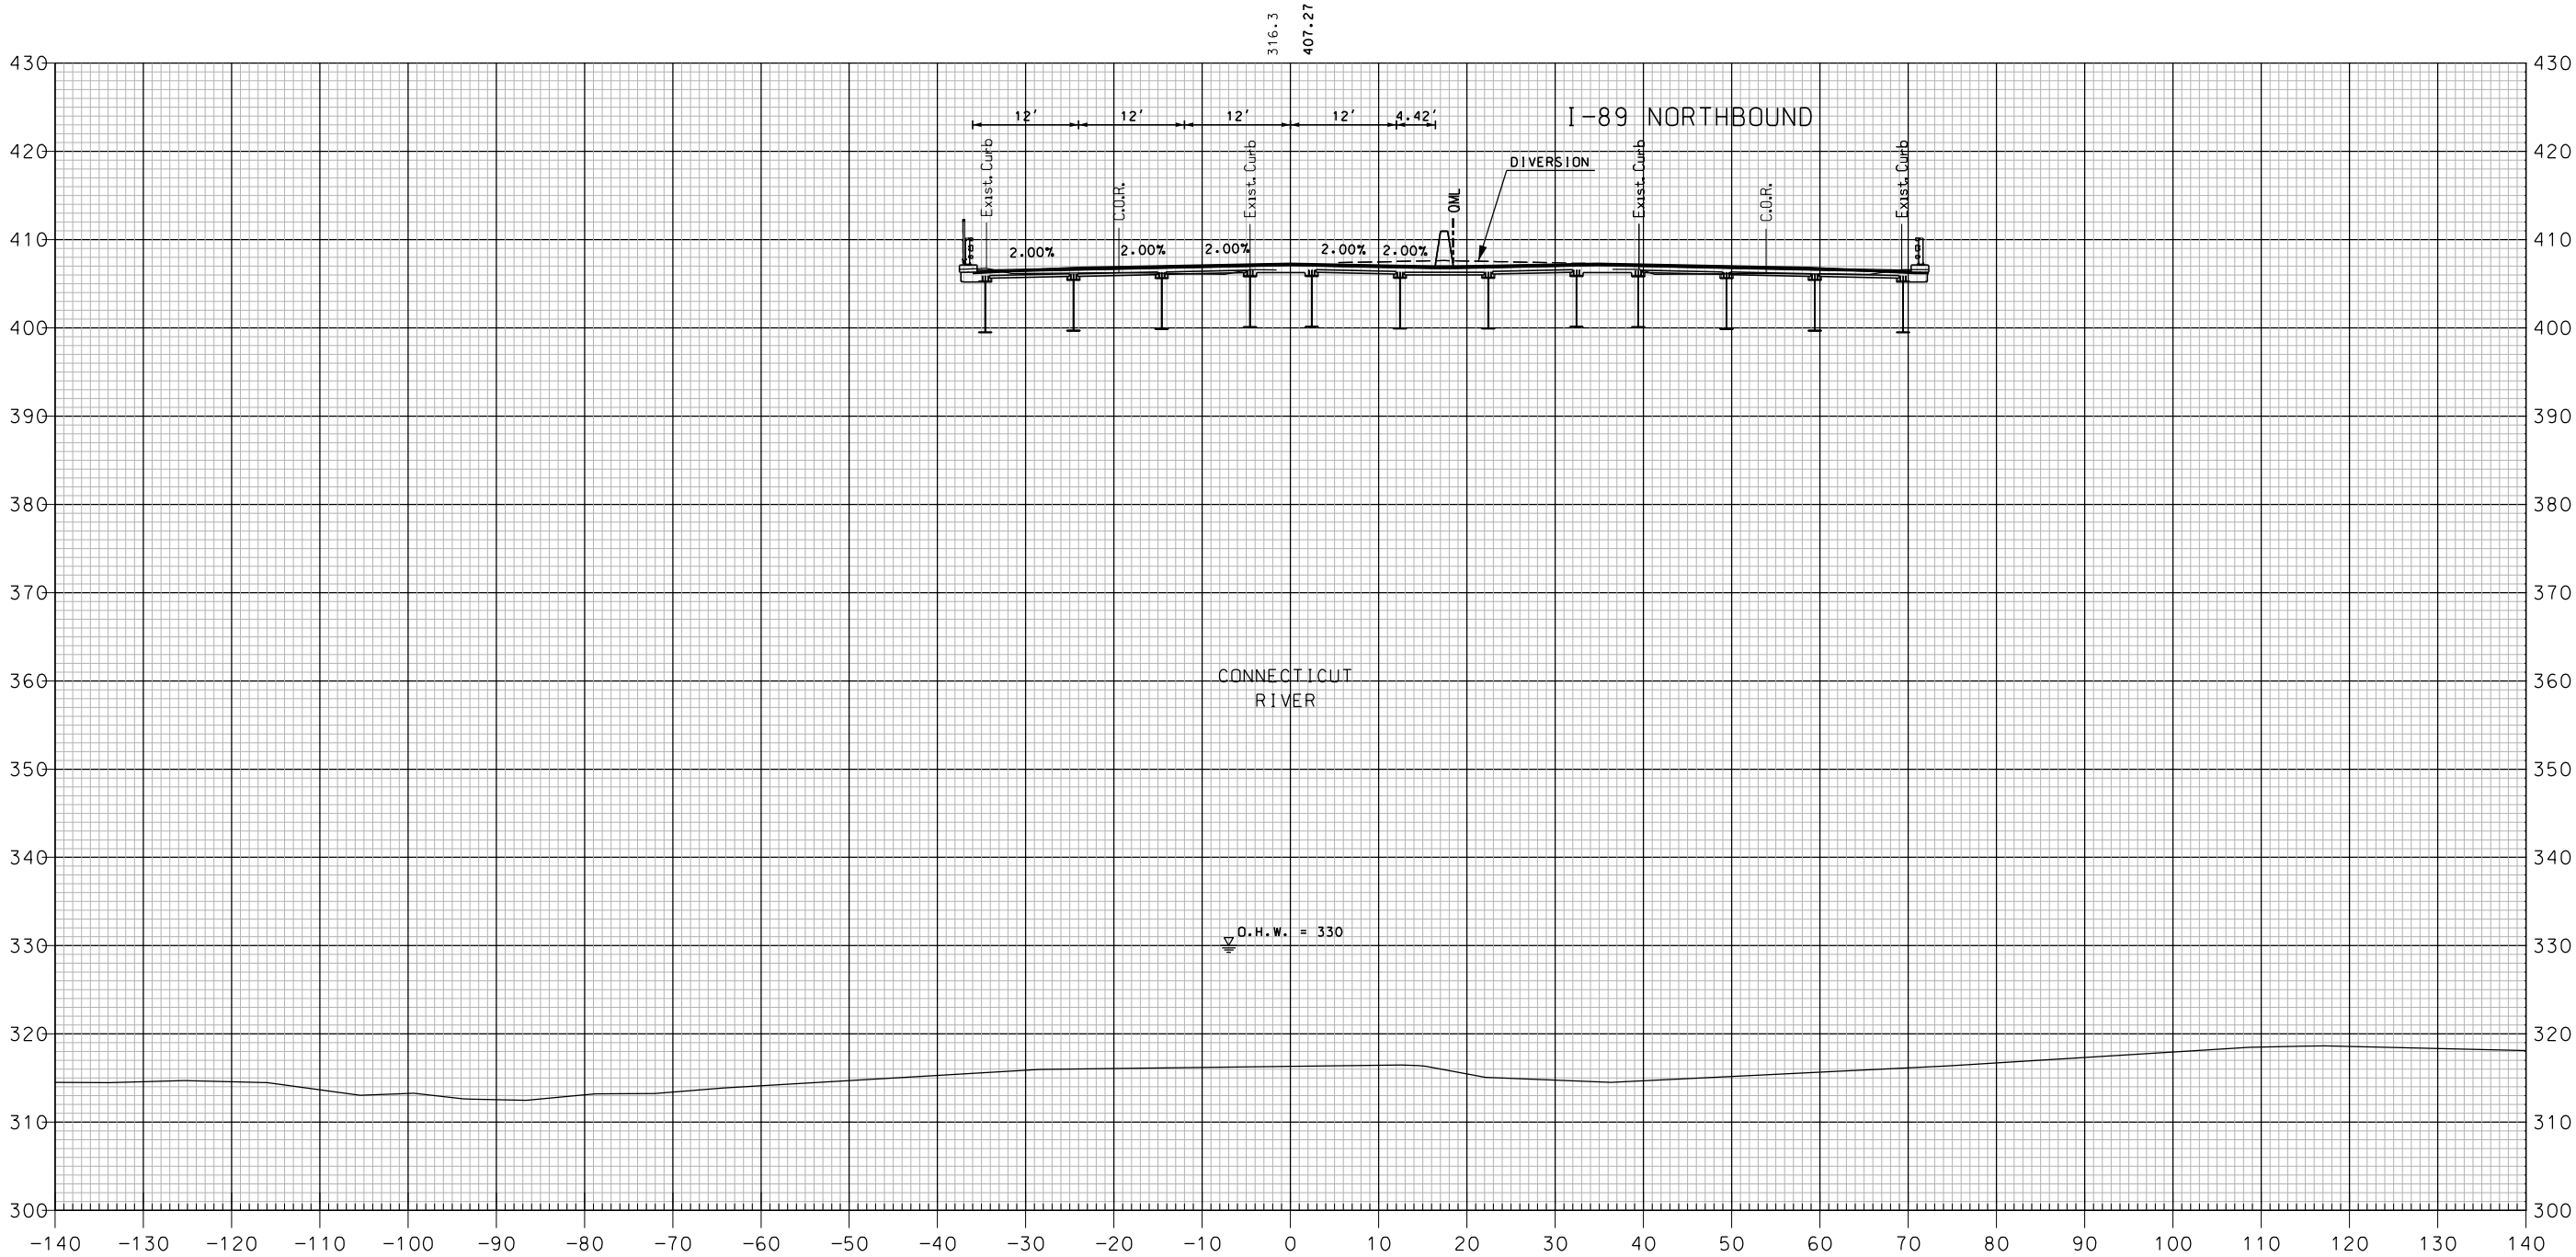


729+00

I-89 SOUTHBOUND

SHEET TOTALS			
COMMON EXCAV.	0.0 C.Y.	ROCK EXCAV.	- C.Y.
FILL	0.0 C.Y.	MUCK EXCAV.	- C.Y.
DGN	STATE PROJECT NO.	SHEET NO.	TOTAL SHEETS
16148SB X-SEC	16148	374	600

SDR PROCESSED	NHDDOT	REVISIONS AFTER PROPOSAL			
		NUMBER	DATE	STATION	DESCRIPTION
NEW DESIGN	MJ		DATE 04-2016		
SHEET CHECKED	BRC		DATE 02-2018		
AS BUILT DETAILS			DATE		

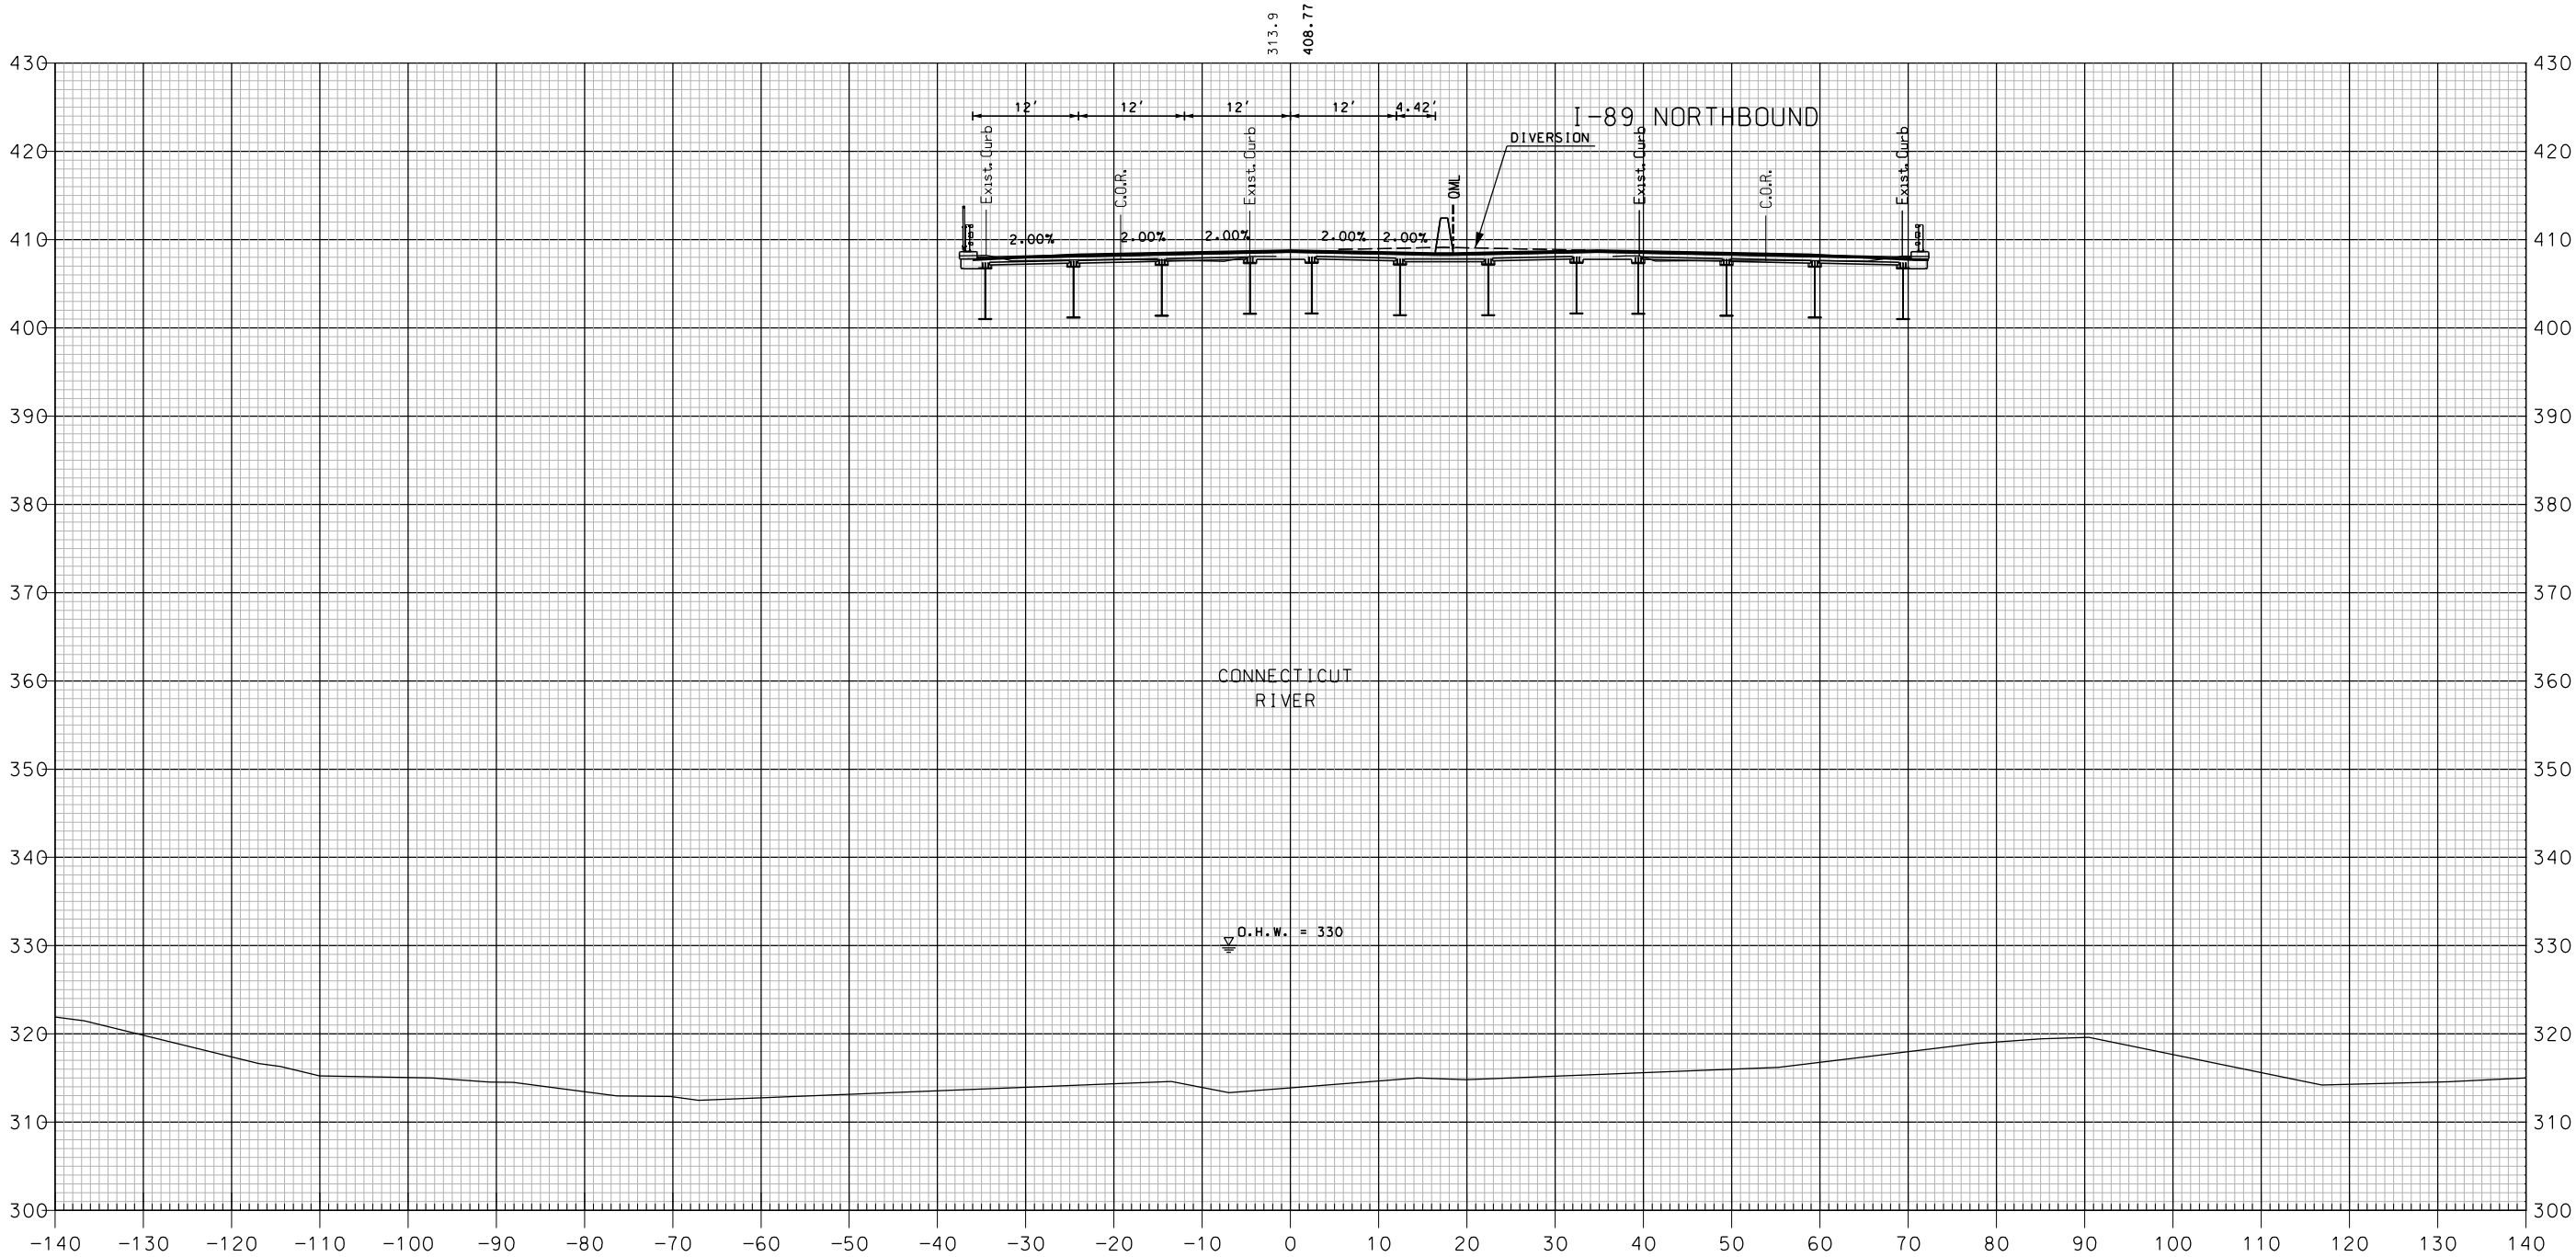


729+50

I-89 SOUTHBOUND

SHEET TOTALS			
COMMON EXCAV.	0.0 C.Y.	ROCK EXCAV.	— C.Y.
FILL	0.0 C.Y.	MUCK EXCAV.	— C.Y.
DGN	STATE PROJECT NO.	SHEET NO.	TOTAL SHEETS
16148SB X-SEC	16148	375	600


SDR PROCESSED	NHDOT	REVISIONS AFTER PROPOSAL			
		NUMBER		STATION	
		DATE		DESCRIPTION	
NEW DESIGN	MJ	DATE	04-2015		
SHEET CHECKED	BRC	DATE	04-2016		
AS BUILT DETAILS		DATE	02-2018		

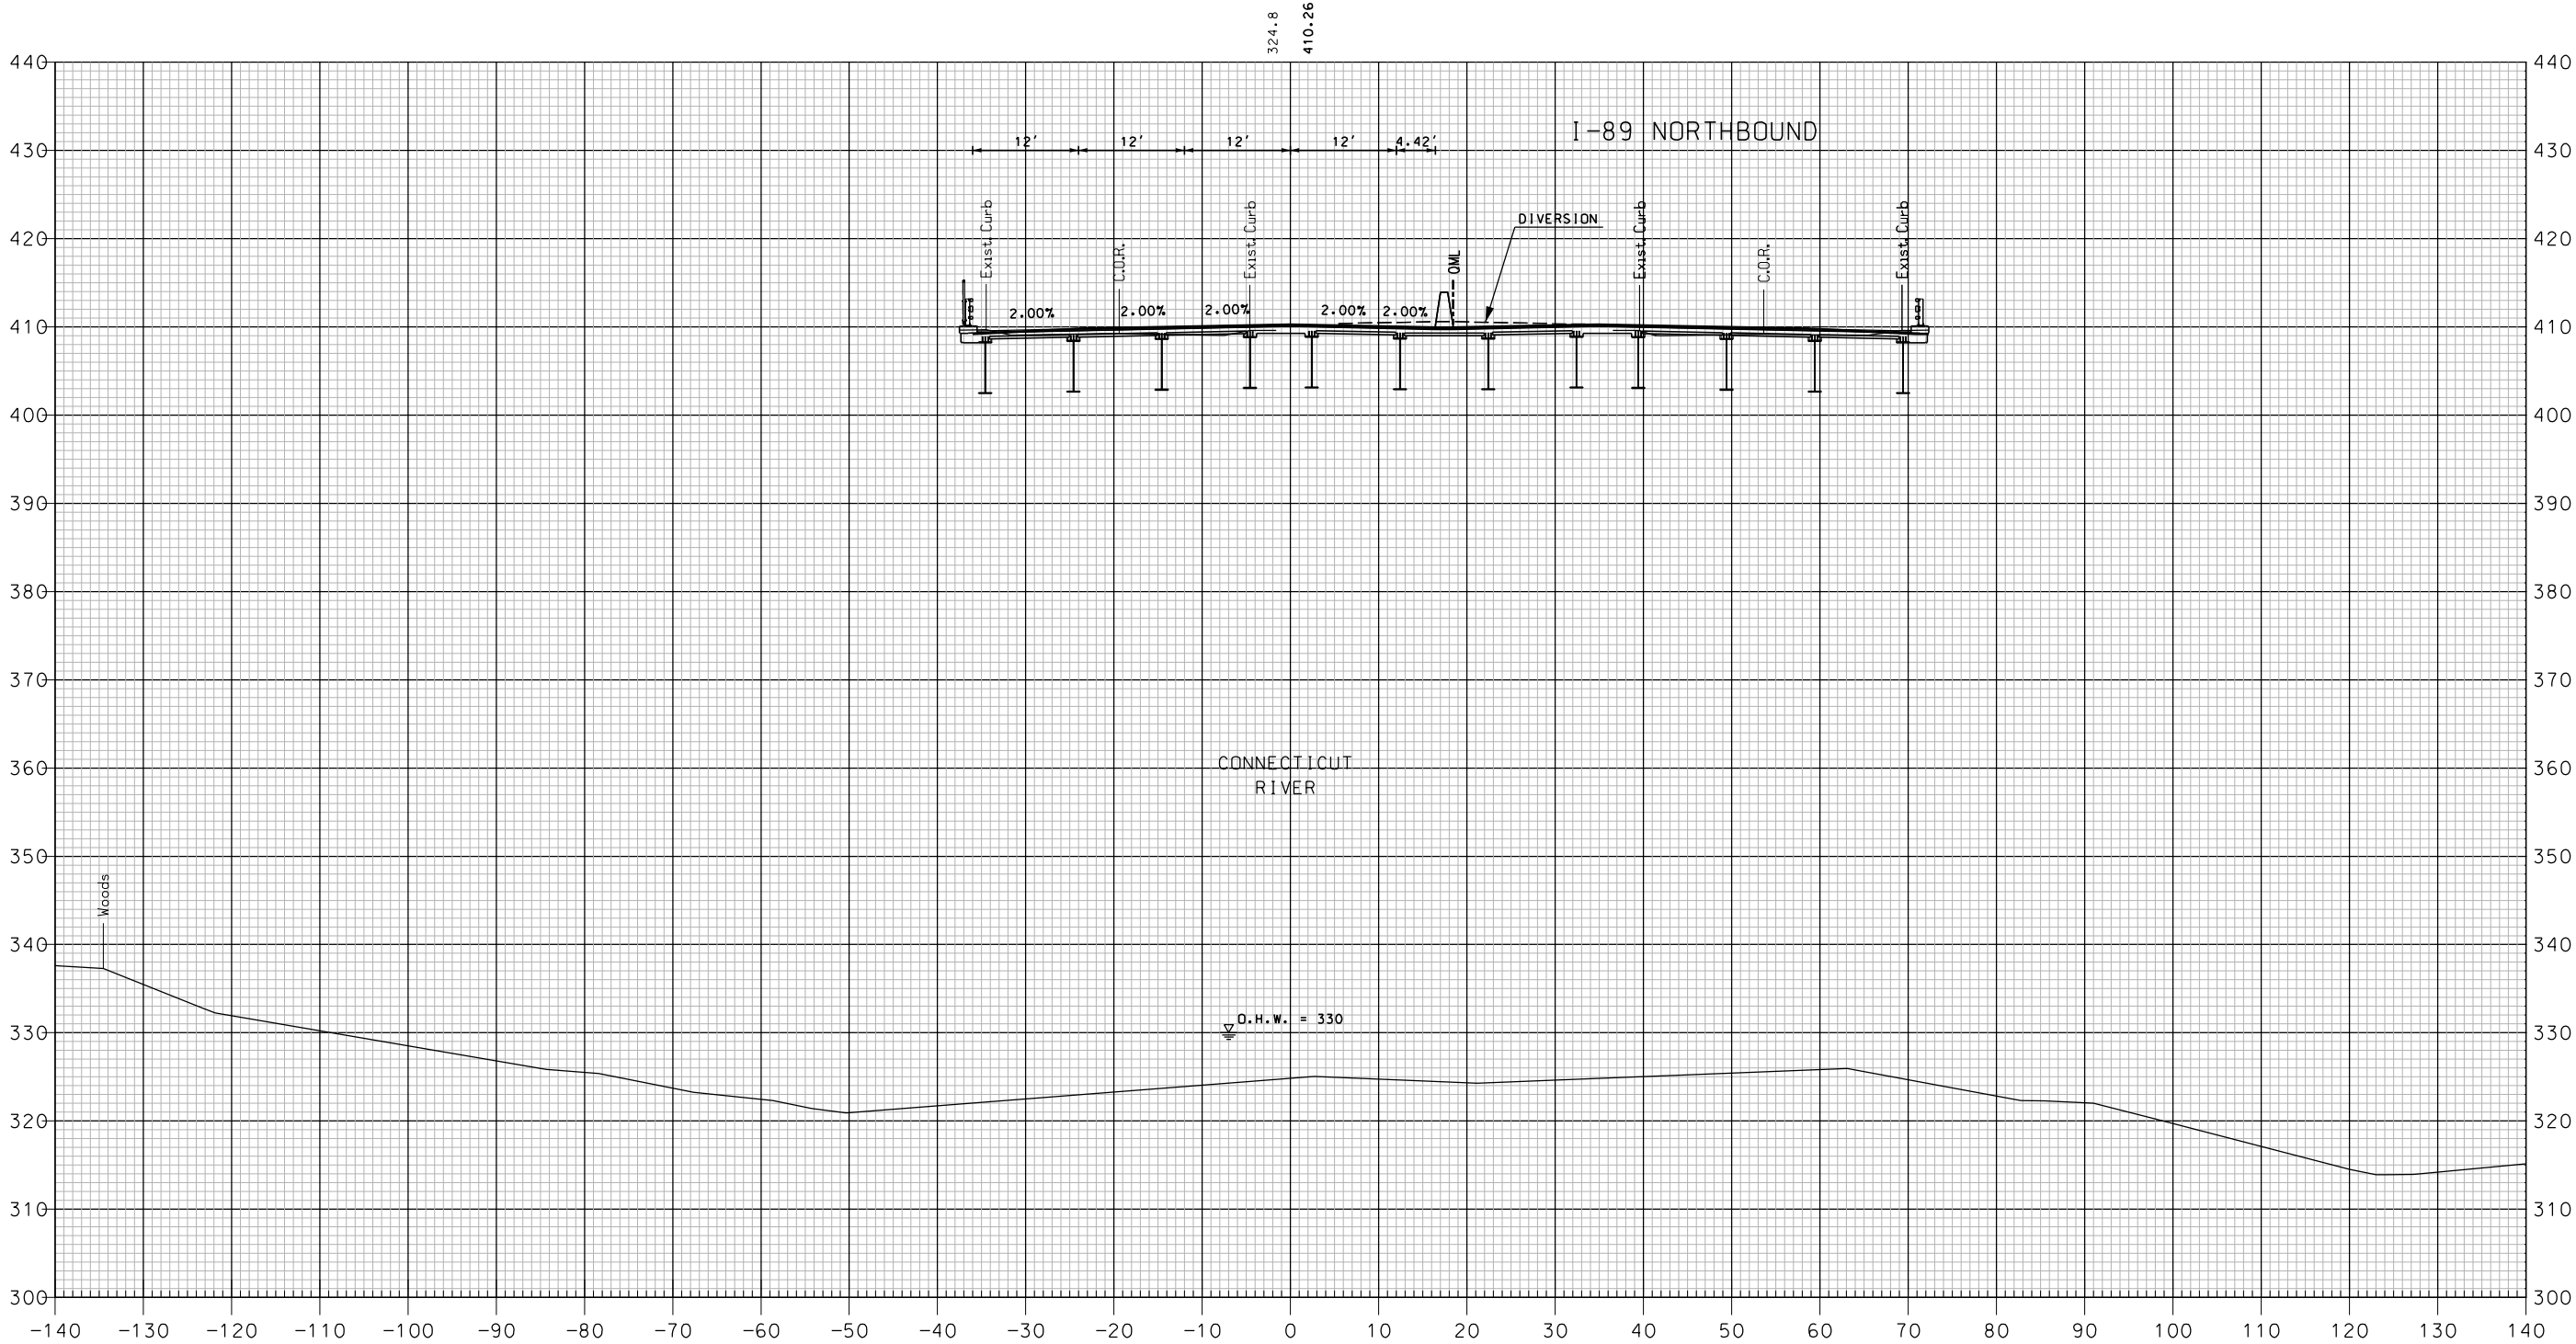

SHEET TOTALS			
COMMON EXCAV.	0.0 C.Y.	ROCK EXCAV.	— C.Y.
FILL	0.0 C.Y.	MUCK EXCAV.	— C.Y.
DGN	STATE PROJECT NO.	SHEET NO.	TOTAL SHEETS
16148SB X-SEC	16148	376	600

REVISIONS AFTER PROPOSAL			
NUMBER		DATE	DESCRIPTION


SDR PROCESSED	NHDDT	DATE	04-2015
NEW DESIGN	MJ	DATE	04-2016
SHEET CHECKED	BRC	DATE	02-2018
AS BUILT DETAILS		DATE	

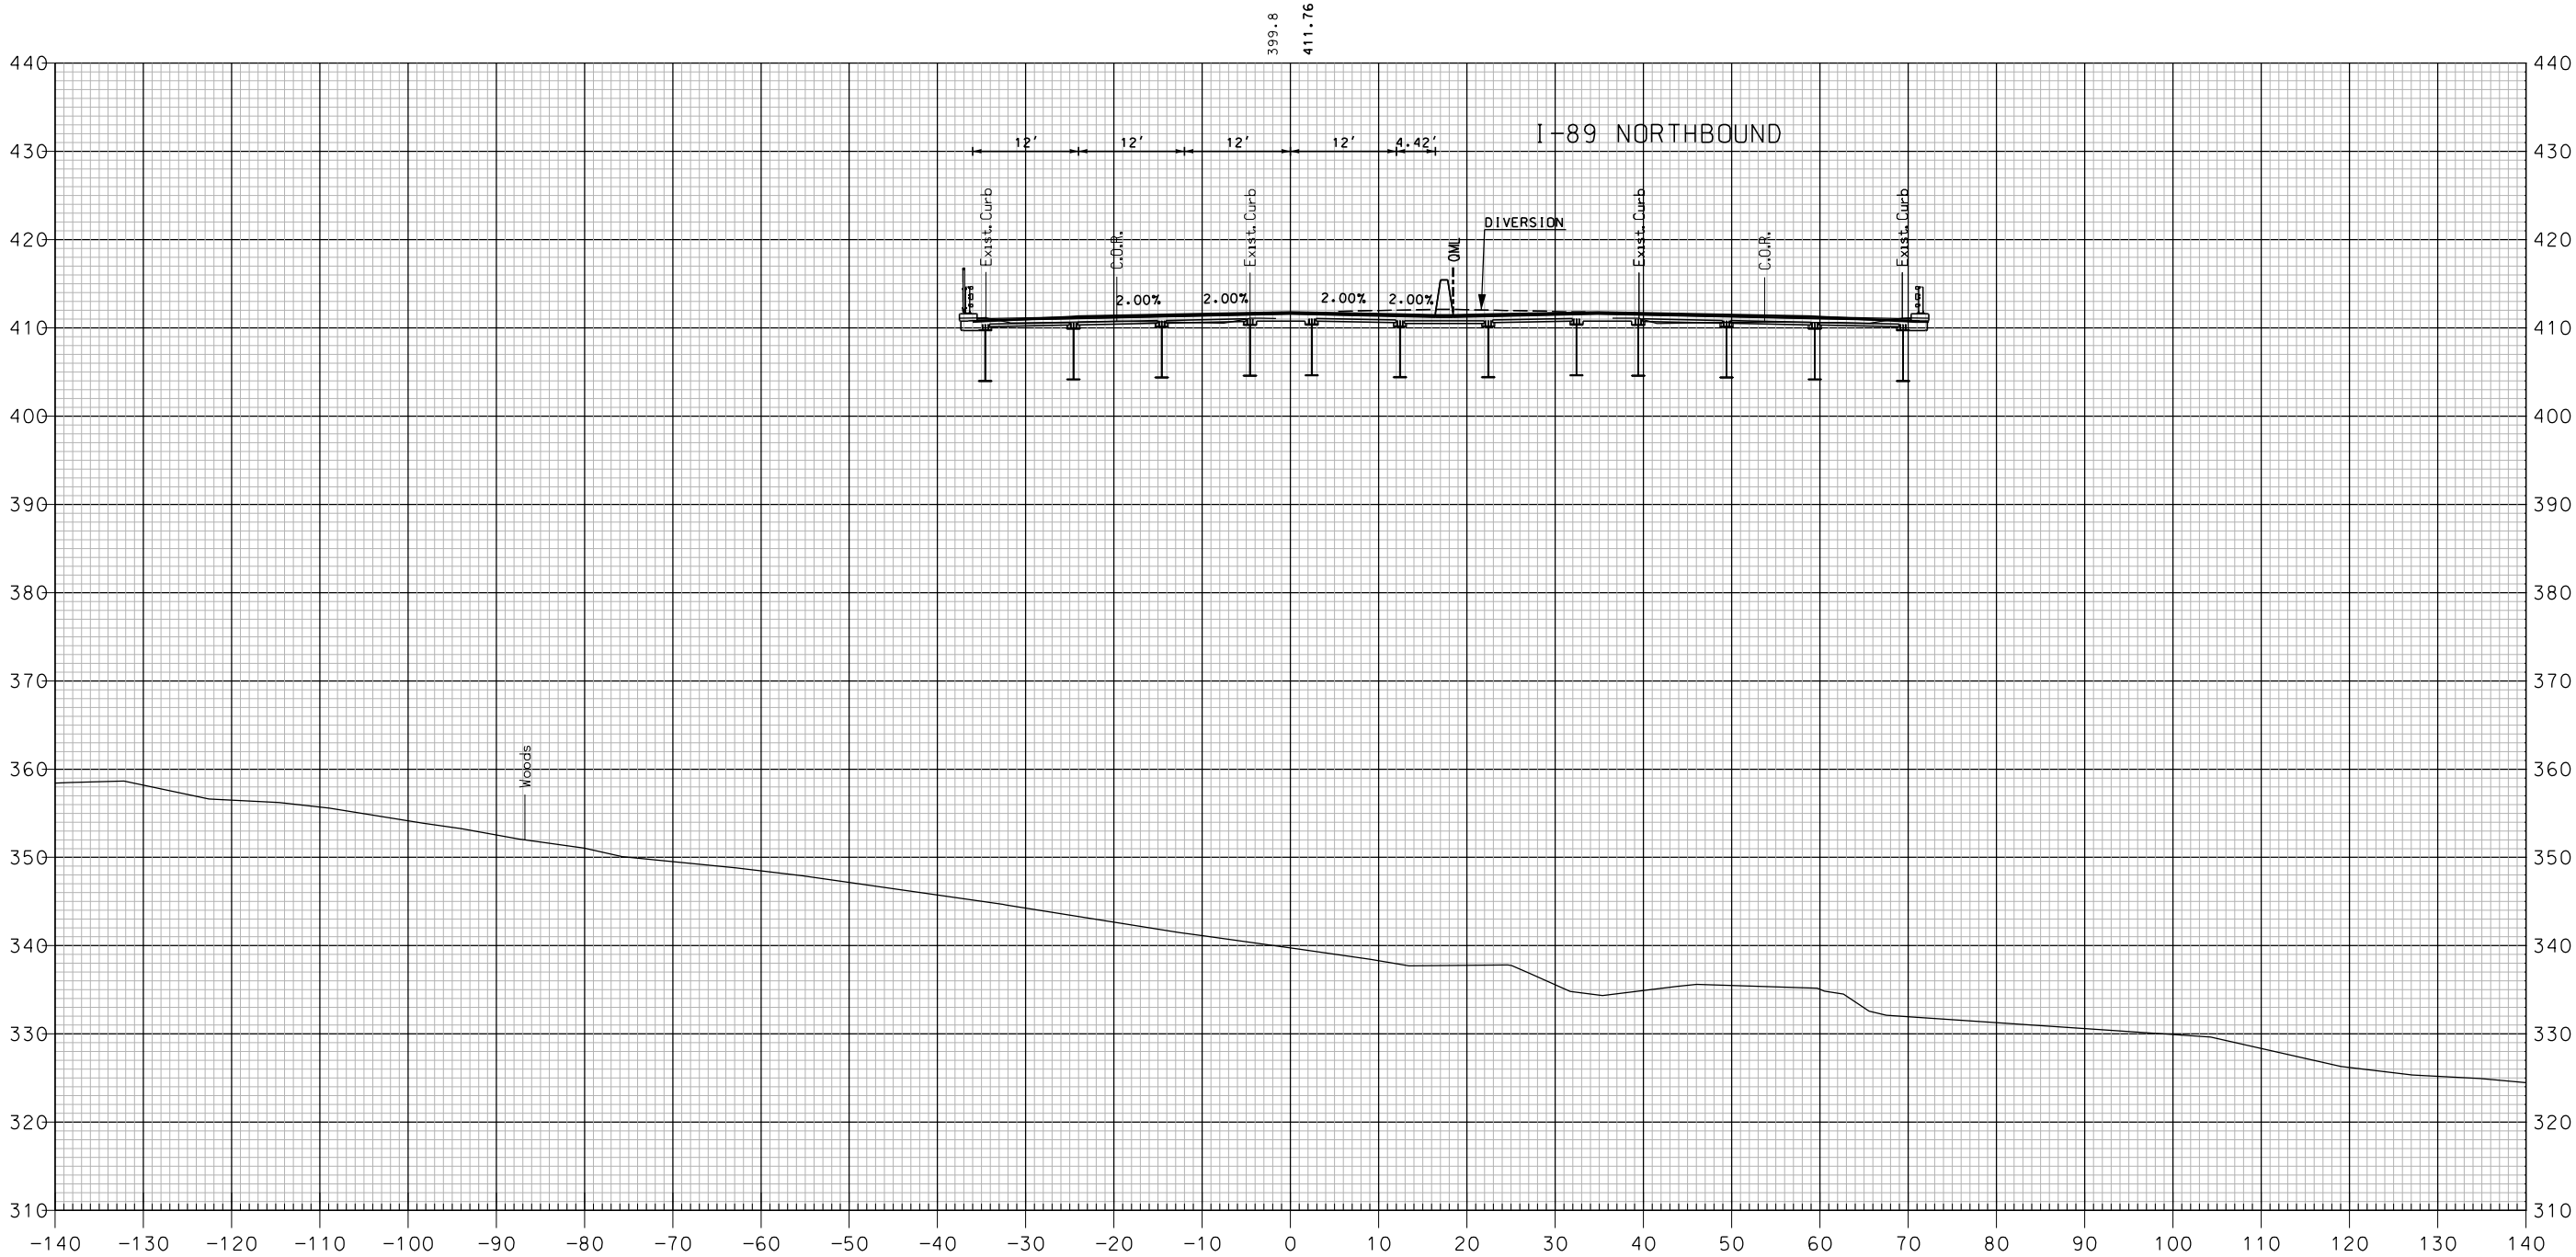

SHEET TOTALS			
COMMON EXCAV.	0.0 C.Y.	ROCK EXCAV.	— C.Y.
FILL	0.0 C.Y.	MUCK EXCAV.	— C.Y.
DGN	STATE PROJECT NO.	SHEET NO.	TOTAL SHEETS
16148SB VT X-SEC	16148	377	600

REVISIONS AFTER PROPOSAL			
NUMBER	DATE	STATION	DESCRIPTION

SDR PROCESSED	NHDDT	DATE	04-2015
NEW DESIGN	MJ	DATE	04-2016
SHEET CHECKED	BRC	DATE	02-2018
AS BUILT DETAILS		DATE	

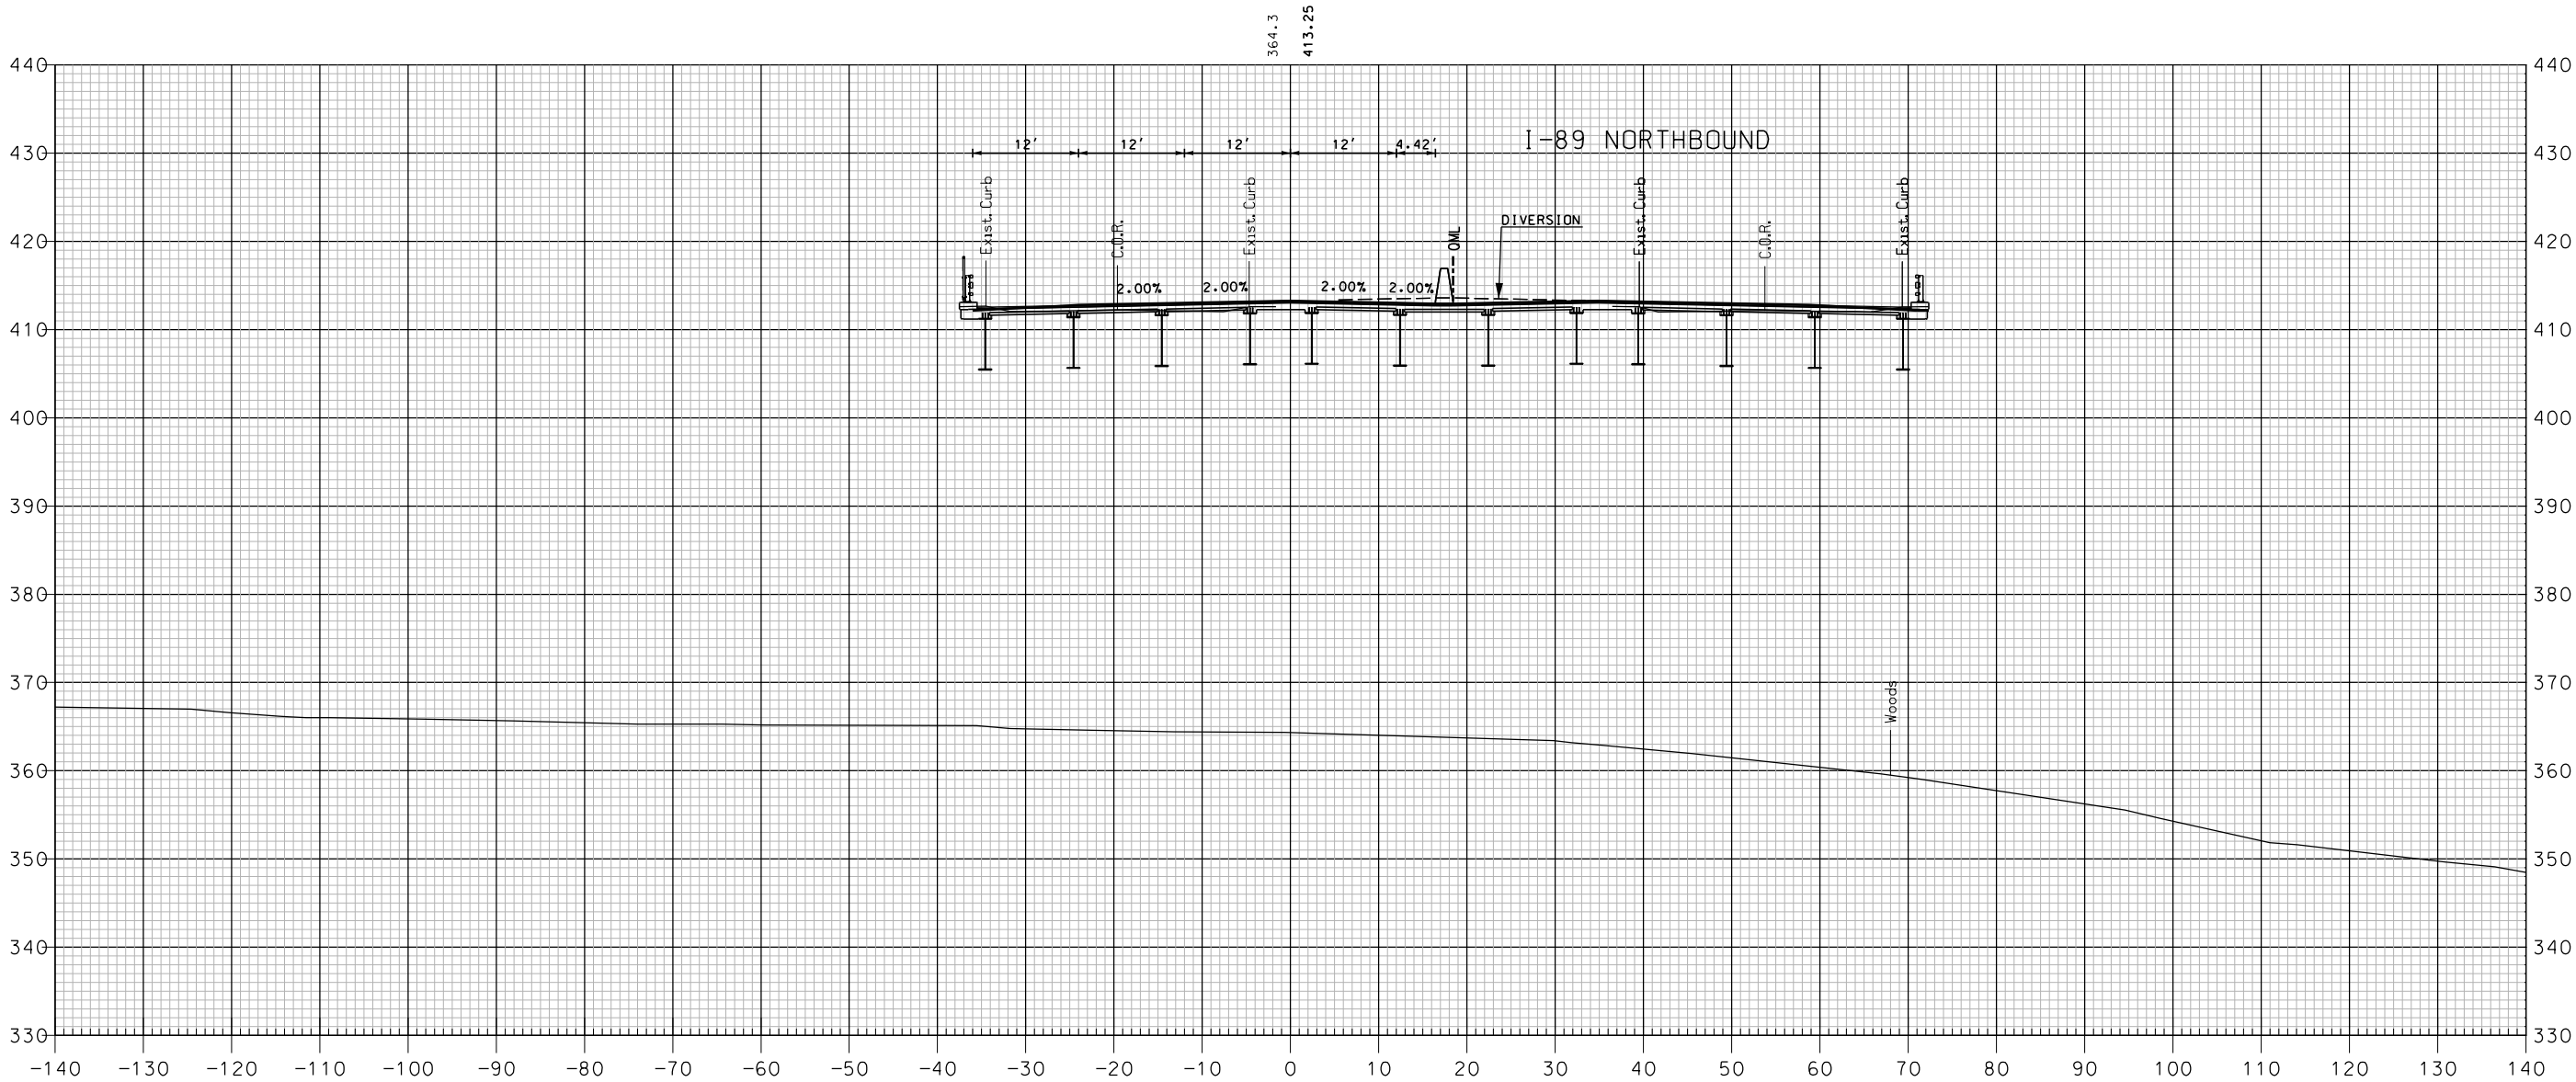


731+00

I-89 SOUTHBOUND

SHEET TOTALS			
COMMON EXCAV.	0.0 C.Y.	ROCK EXCAV.	— C.Y.
FILL	0.0 C.Y.	MUCK EXCAV.	— C.Y.
DGN	STATE PROJECT NO.	SHEET NO.	TOTAL SHEETS
16148SB VT X-SEC	16148	378	600

REVISIONS AFTER PROPOSAL			
NUMBER	DATE	STATION	DESCRIPTION

SDR PROCESSED	NHDOT	DATE	04-2015
NEW DESIGN	MJ	DATE	04-2016
SHEET CHECKED	BRC	DATE	02-2018
AS BUILT DETAILS		DATE	

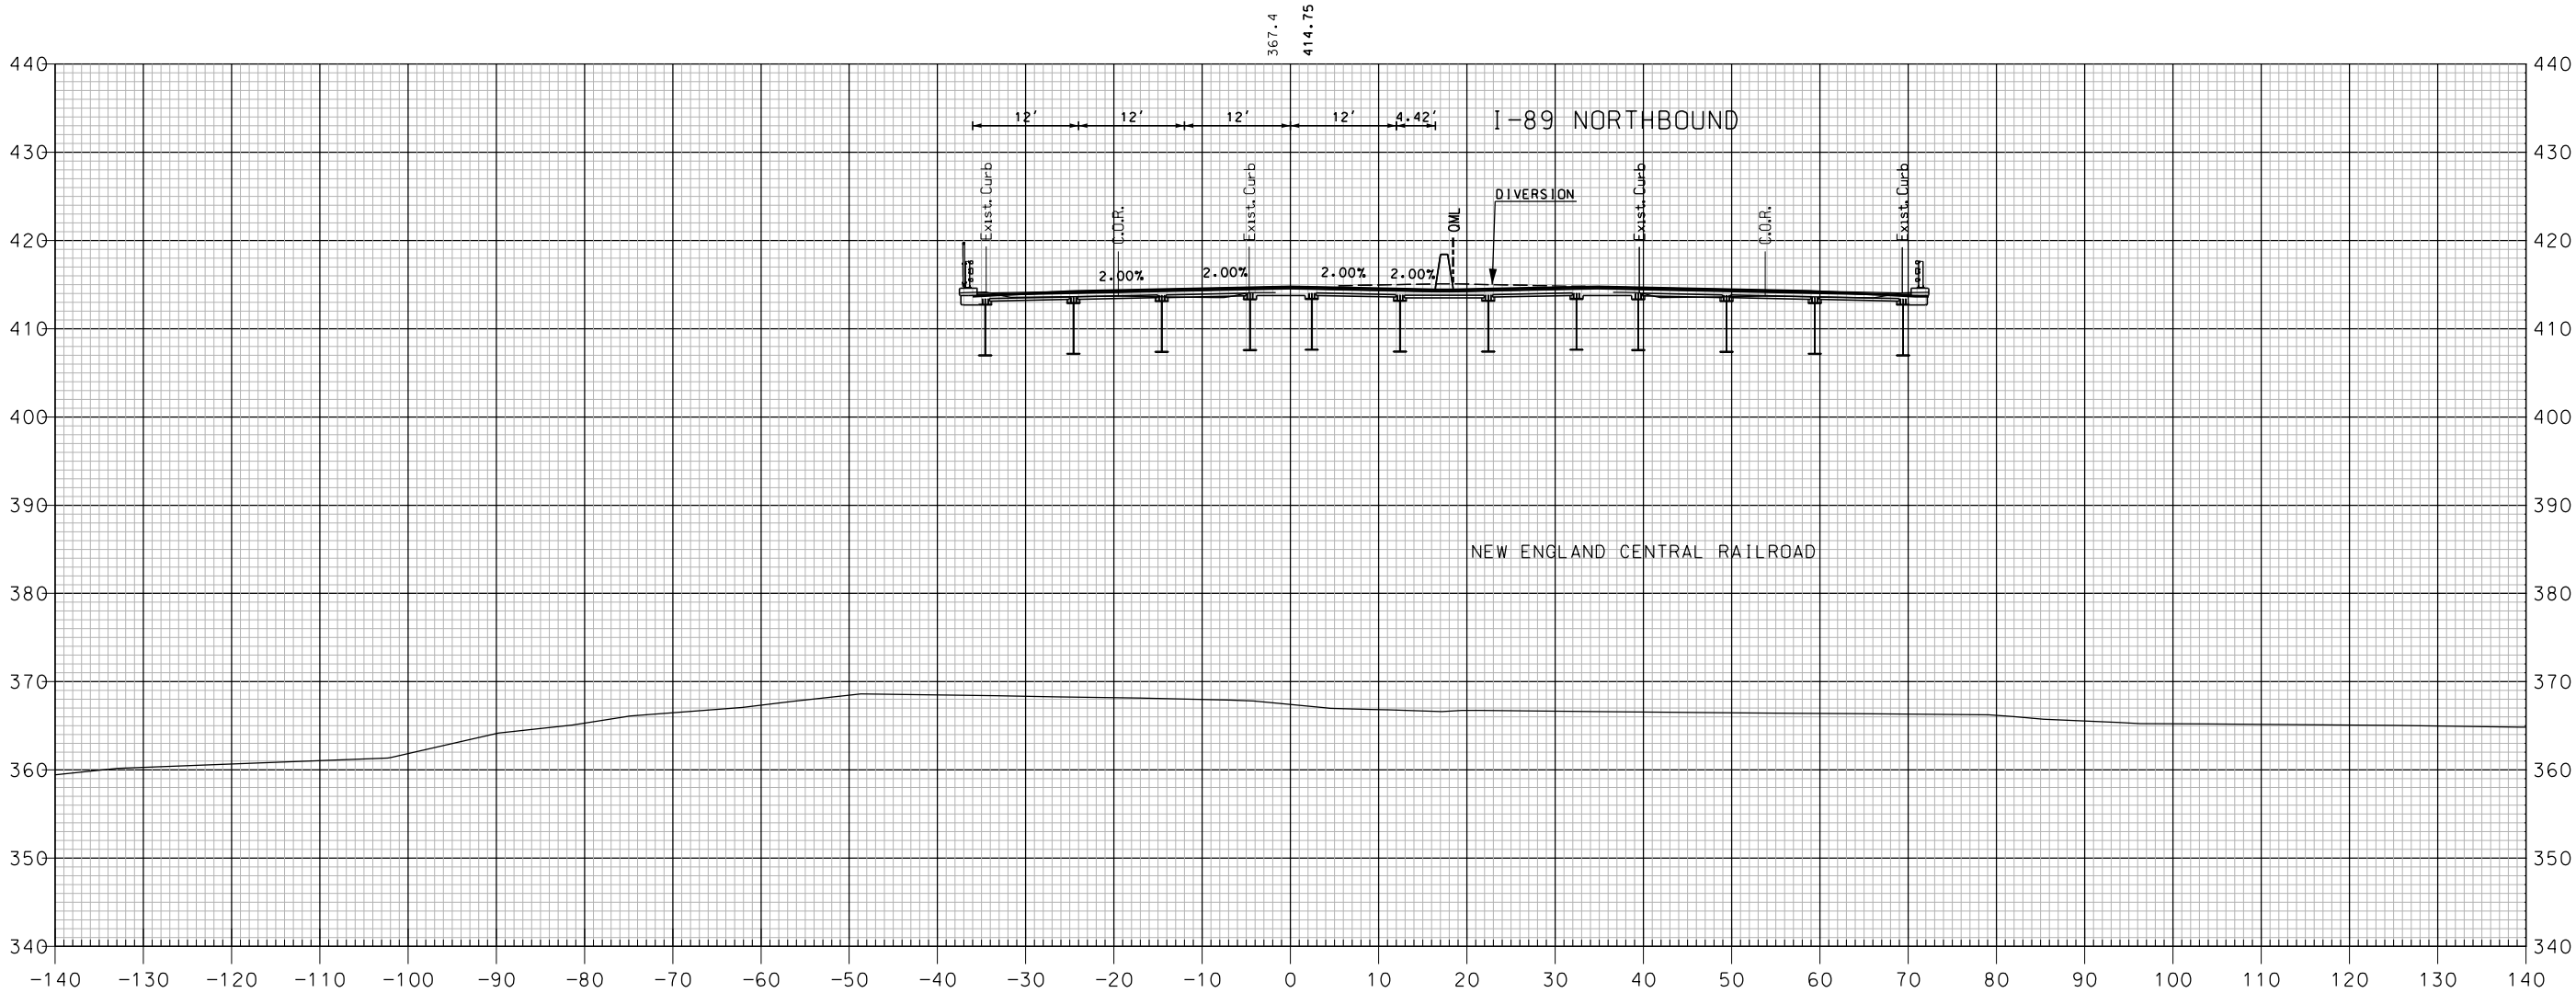


731+50

I-89 SOUTHBOUND

SHEET TOTALS			
COMMON EXCAV.	0.0 C.Y.	ROCK EXCAV.	— C.Y.
FILL	0.0 C.Y.	MUCK EXCAV.	— C.Y.
DGN	STATE PROJECT NO.	SHEET NO.	TOTAL SHEETS
16148SB VT X-SEC	16148	379	600

SDR PROCESSED NEW DESIGN SHEET CHECKED AS BUILT DETAILS	NHDOT MJ BRC DETAILS	DATE	04-2015	REVISIONS AFTER PROPOSAL	
		DATE	04-2016	STATION	DESCRIPTION
		DATE	02-2018		
		DATE			
		DATE			

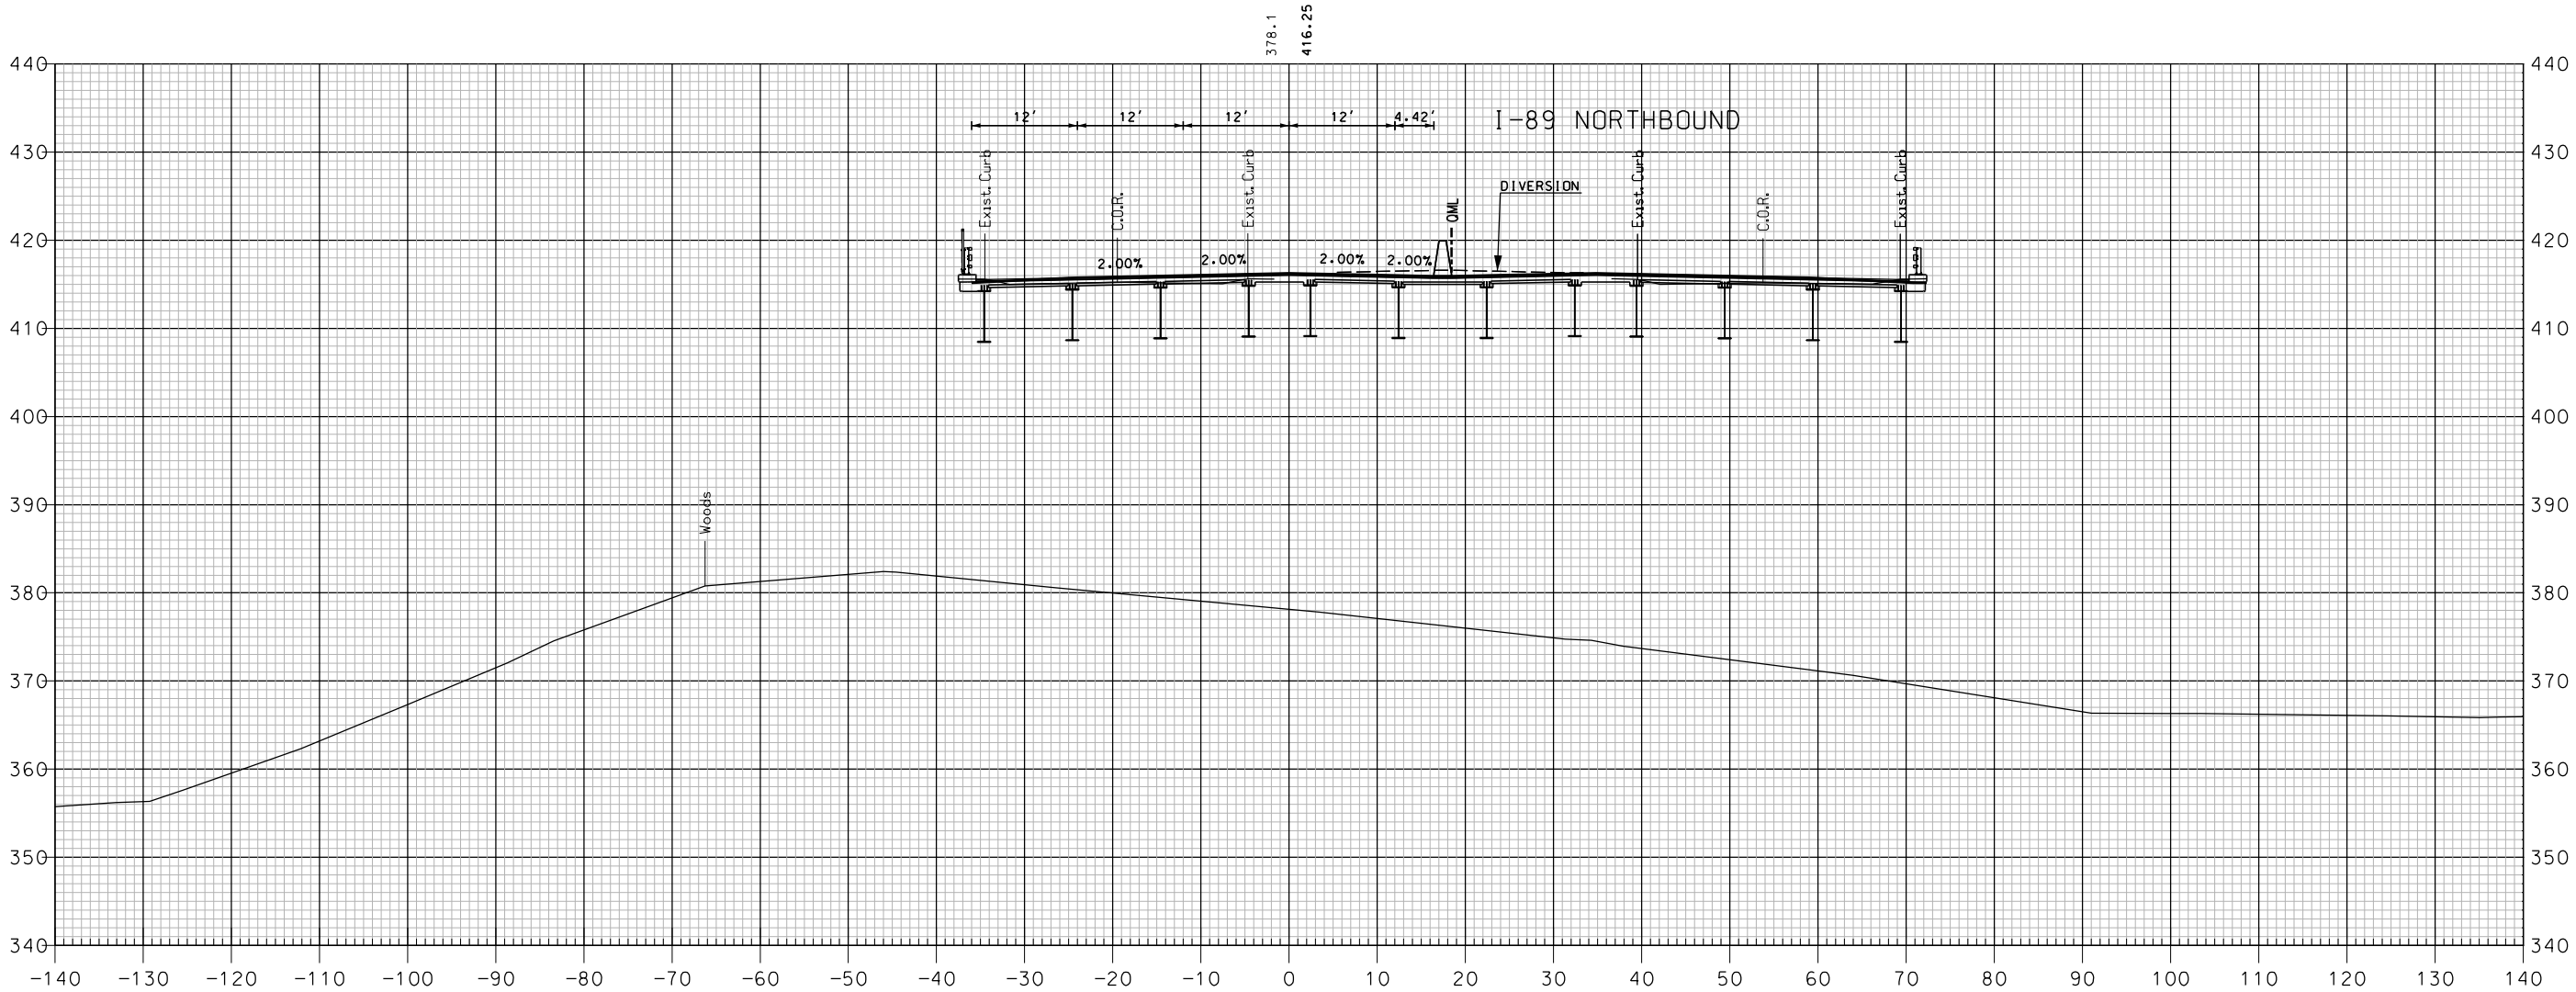


732+00

I-89 SOUTHBOUND

SHEET TOTALS			
COMMON EXCAV.	0.0 C.Y.	ROCK EXCAV.	— C.Y.
FILL	0.0 C.Y.	MUCK EXCAV.	— C.Y.
DGN	STATE PROJECT NO.	SHEET NO.	TOTAL SHEETS
16148SB VT X-SEC	16148	380	600

REVISIONS AFTER PROPOSAL				
NUMBER	DATE	STATION	STATION	DESCRIPTION



SDR PROCESSED	NHDDT	DATE	04-2015
NEW DESIGN	MJ	DATE	04-2016
SHEET CHECKED	BRC	DATE	02-2018
AS BUILT DETAILS		DATE	

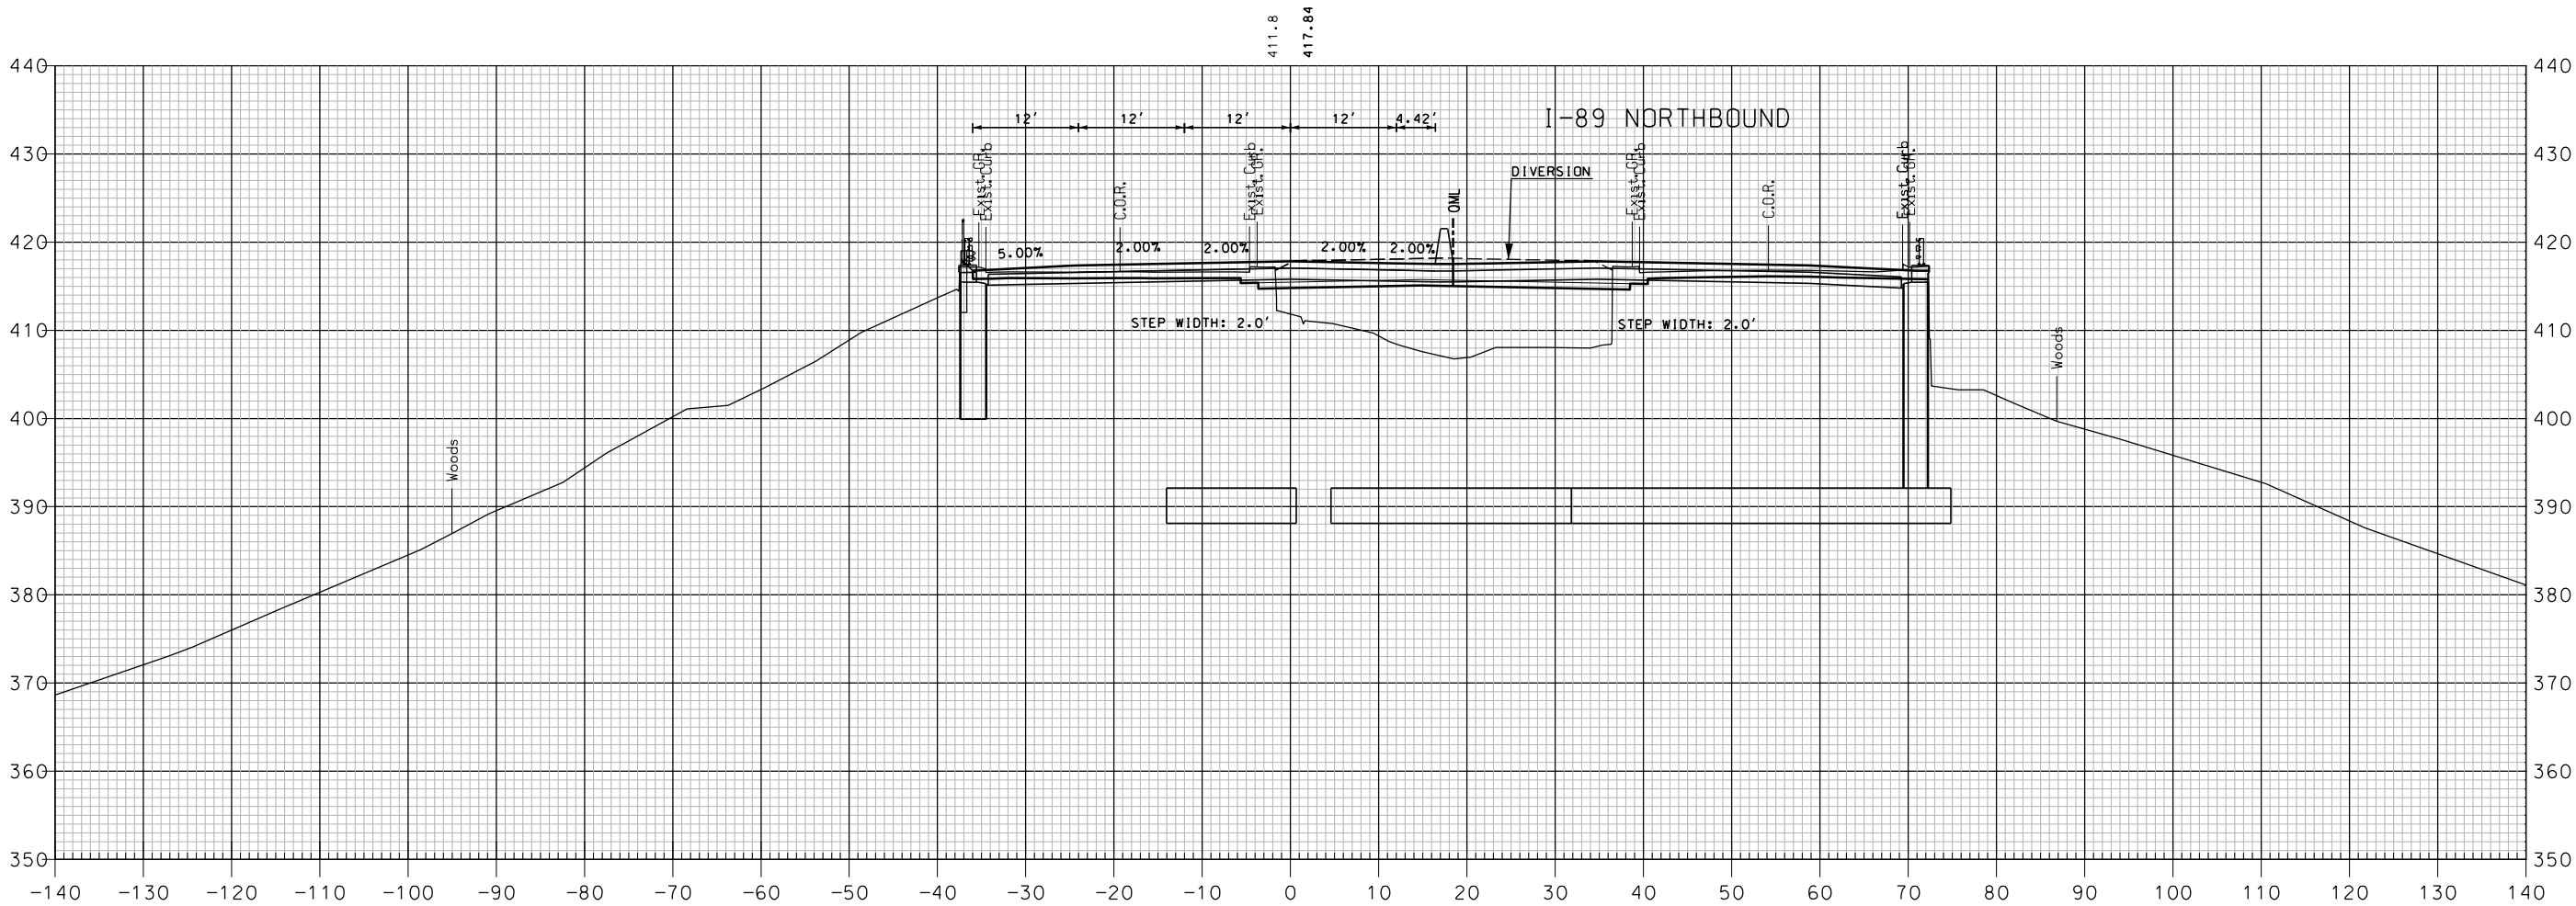

SHEET TOTALS			
COMMON EXCAV.	63.3 C.Y.	ROCK EXCAV.	— C.Y.
FILL	138.6 C.Y.	MUCK EXCAV.	— C.Y.
DGN	STATE PROJECT NO.	SHEET NO.	TOTAL SHEETS
16148SB VT X-SEC	16148	381	600

SDR PROCESSED		REVISIONS AFTER PROPOSAL	
NEW DESIGN	DATE	STATION	DESCRIPTION
SHEET CHECKED	DATE		
AS BUILT DETAILS	DATE		


SDR PROCESSED	NHDDT	DATE	04-2015
NEW DESIGN	MJ	DATE	04-2016
SHEET CHECKED	BRC	DATE	02-2018
AS BUILT DETAILS		DATE	

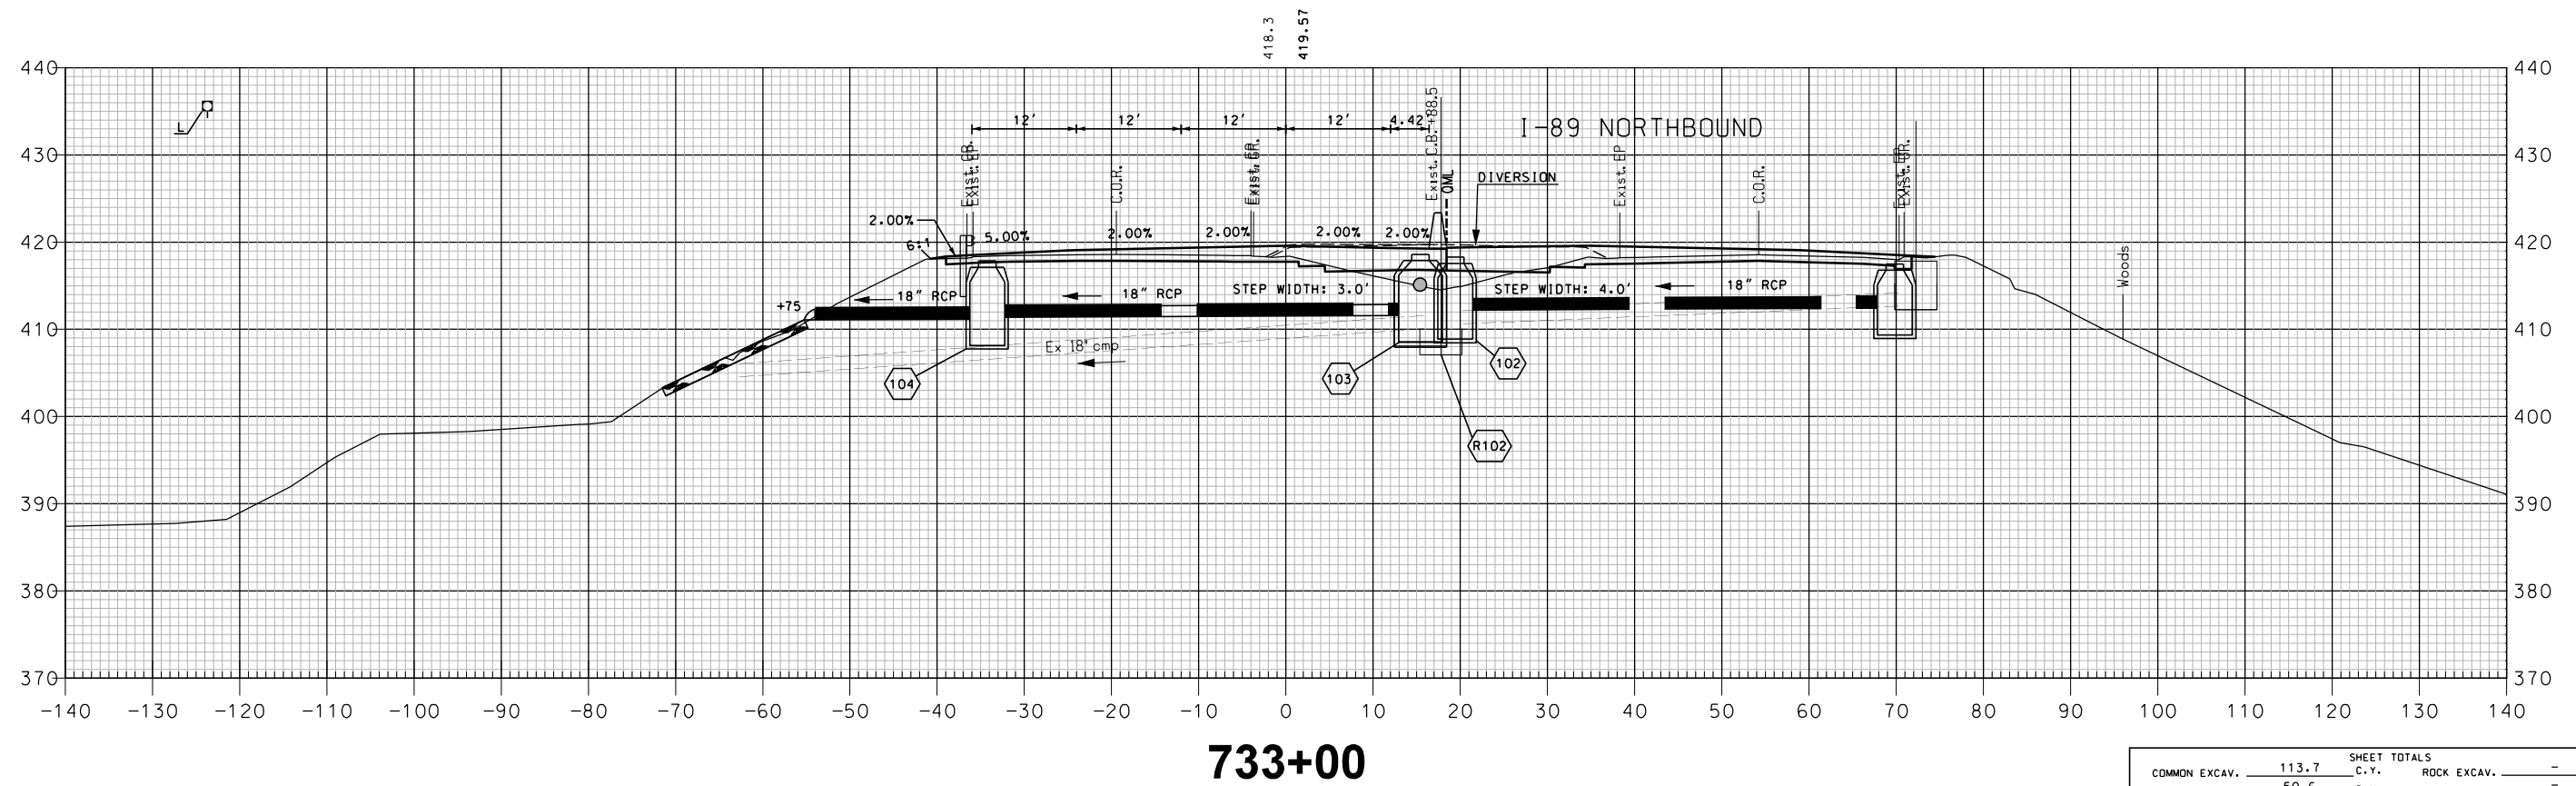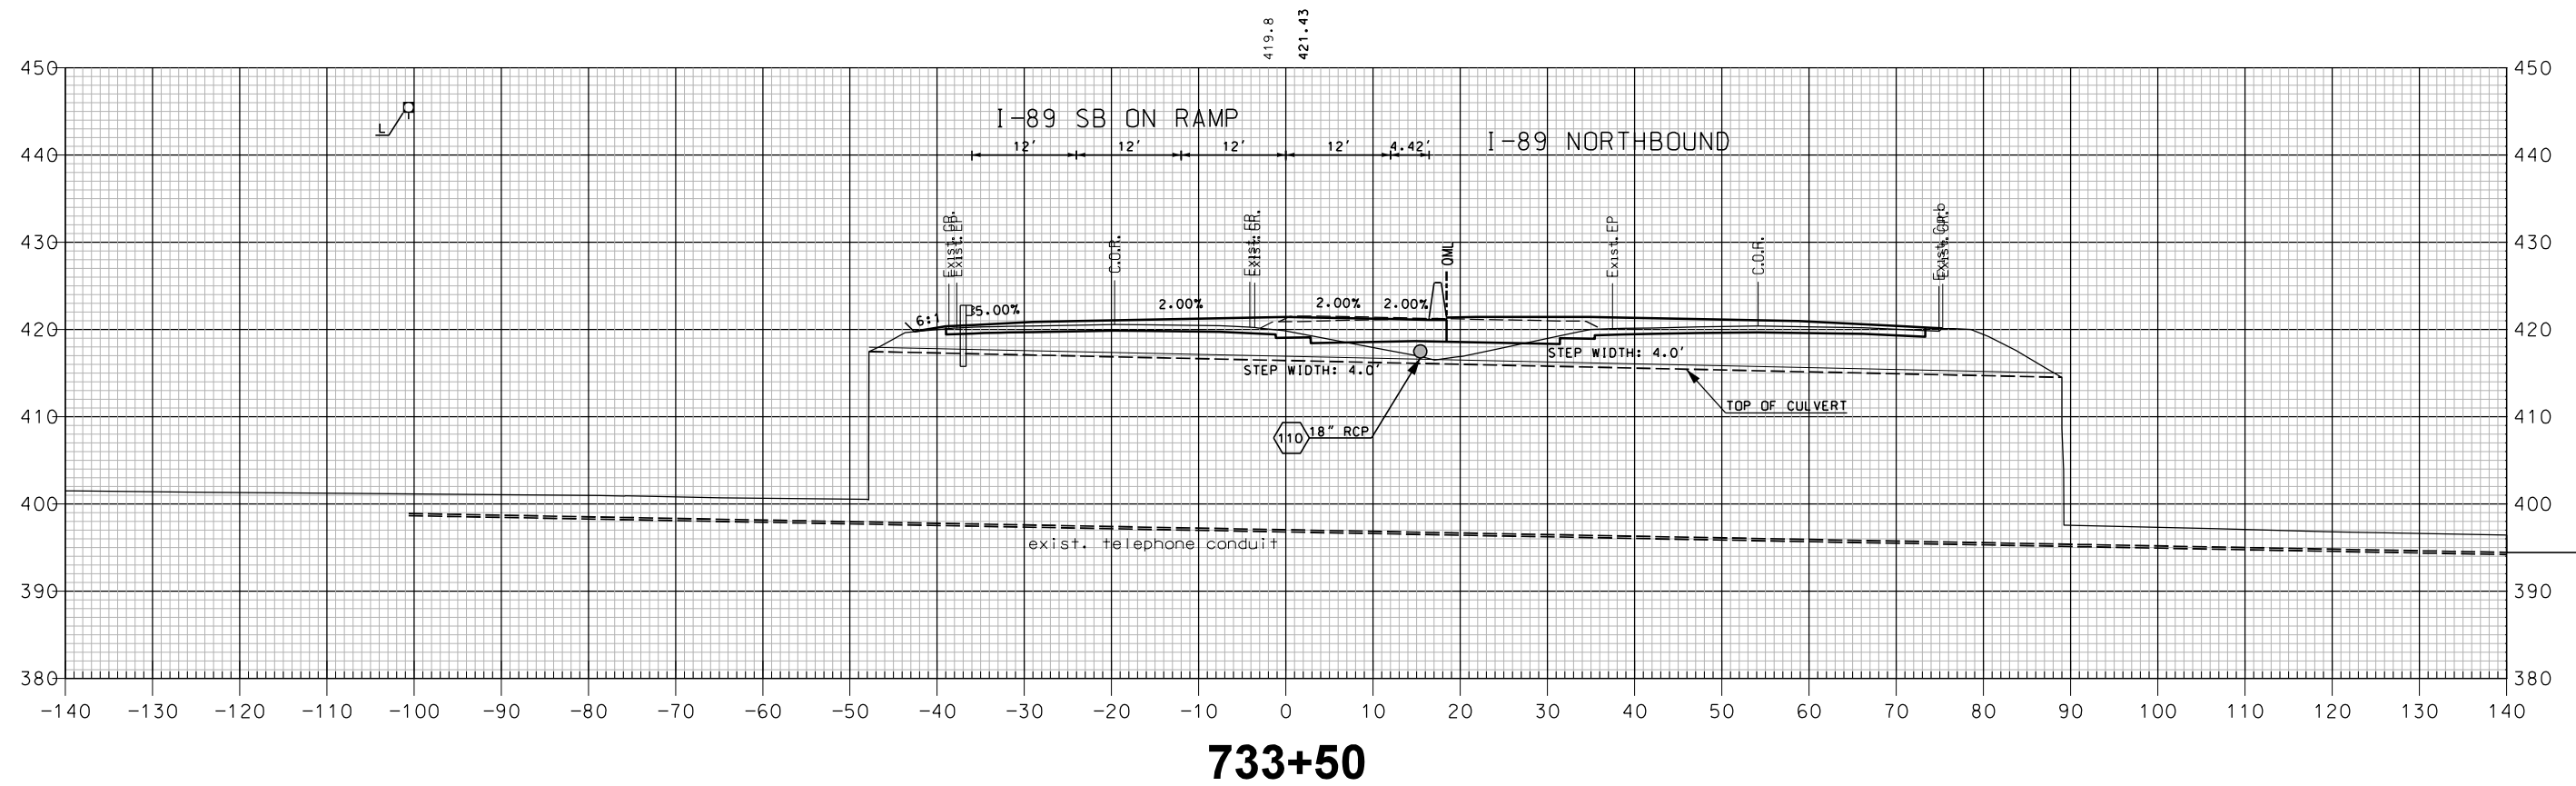

SHEET TOTALS			
COMMON EXCAV.	113.7 C.Y.	ROCK EXCAV.	- C.Y.
FILL	50.6 C.Y.	MUCK EXCAV.	- C.Y.
DGN	STATE PROJECT NO.	SHEET NO.	TOTAL SHEETS
16148SB VT X-SEC	16148	382	600

[illegible]

SDR PROCESSED	NH00T	DATE	04-2015
NEW DESIGN	MJ	DATE	04-2016
SHEET CHECKED	BRC	DATE	02-2018
AS BUILT DETAILS		DATE	

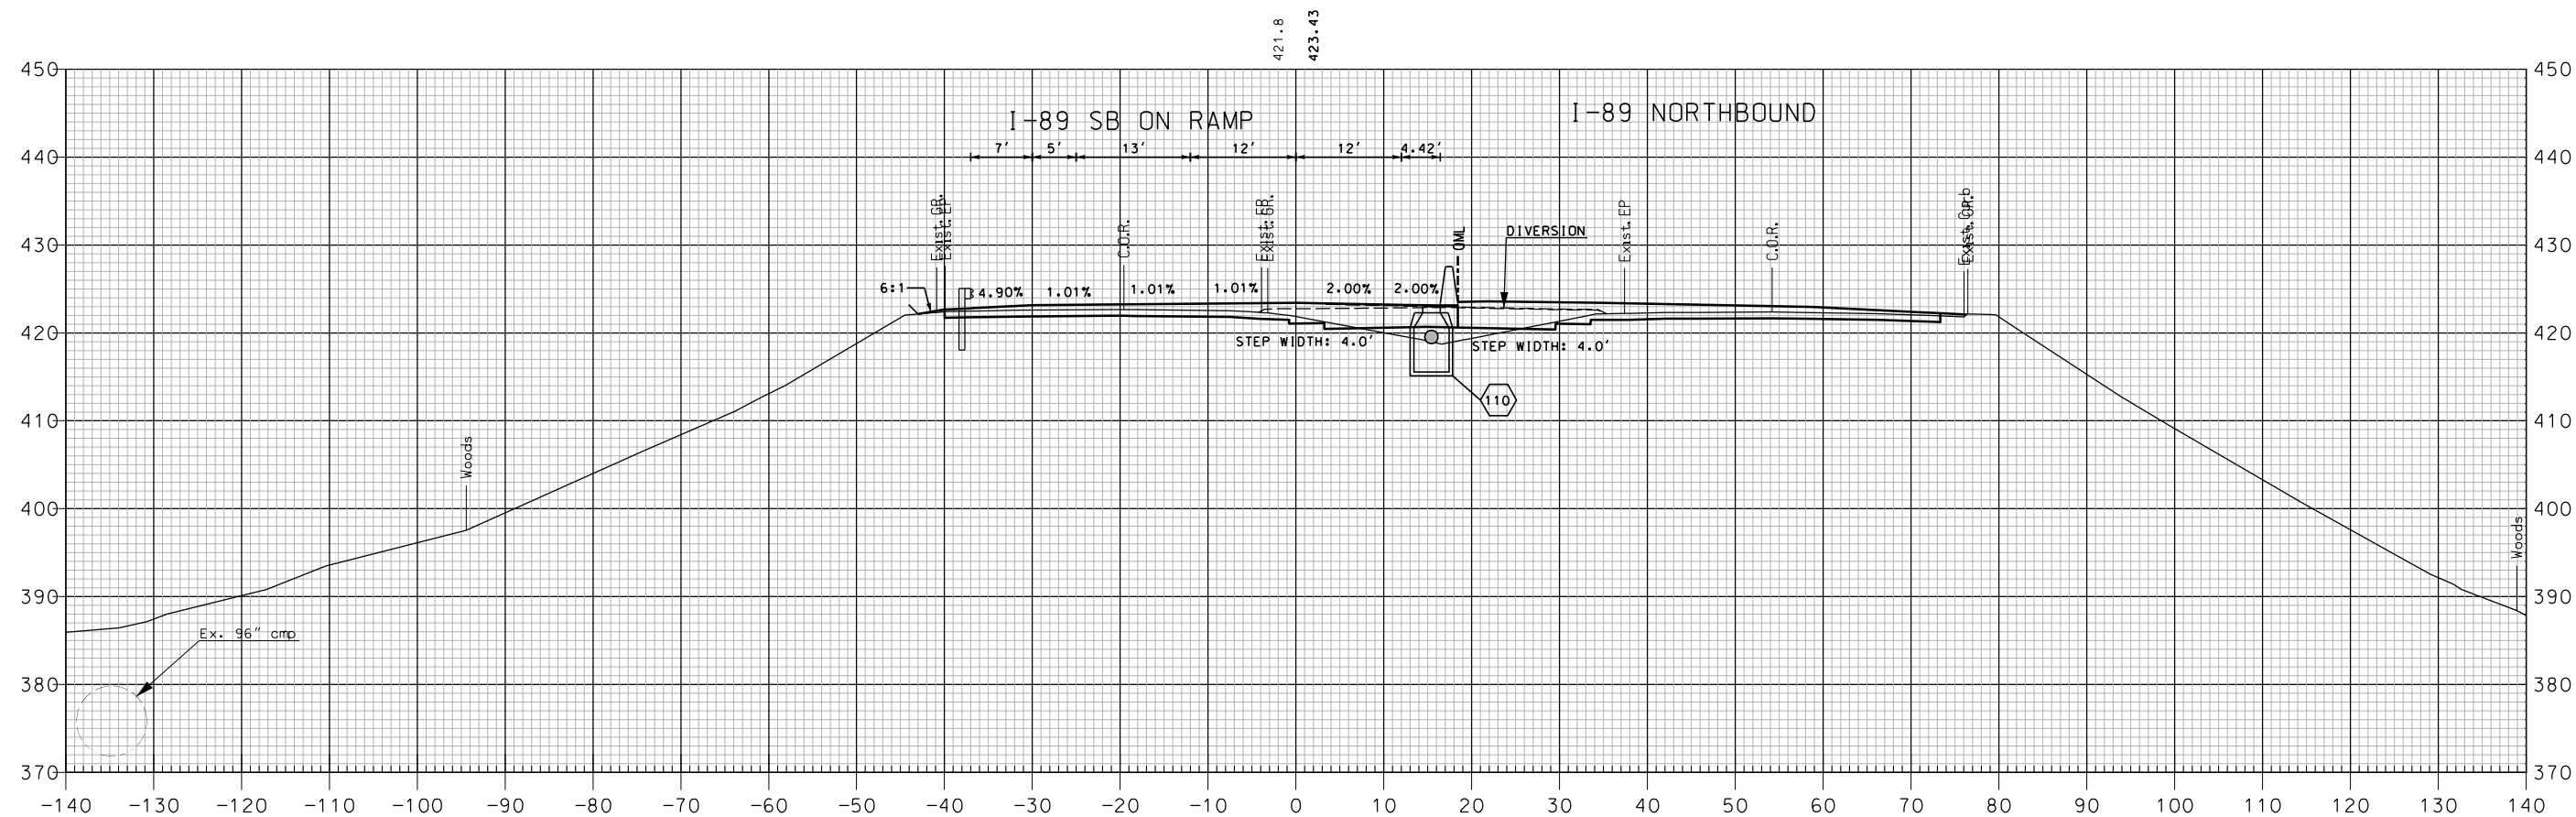


734+00

I-89 SOUTHBOUND

SHEET TOTALS			
COMMON EXCAV. _____	59.7 C.Y.	ROCK EXCAV. _____	- C.Y.
FILL _____	23.5 C.Y.	MUCK EXCAV. _____	- C.Y.
DGN	STATE PROJECT NO.	SHEET NO.	TOTAL SHEETS
16148SB VT X-SEC	16148	383	600

REVISIONS AFTER PROPOSAL			
NUMBER	DATE	STATION	DESCRIPTION

SDR PROCESSED	NHDDT	DATE	04-2015
NEW DESIGN	MJ	DATE	04-2016
SHEET CHECKED	BRC	DATE	02-2018
AS BUILT DETAILS		DATE	

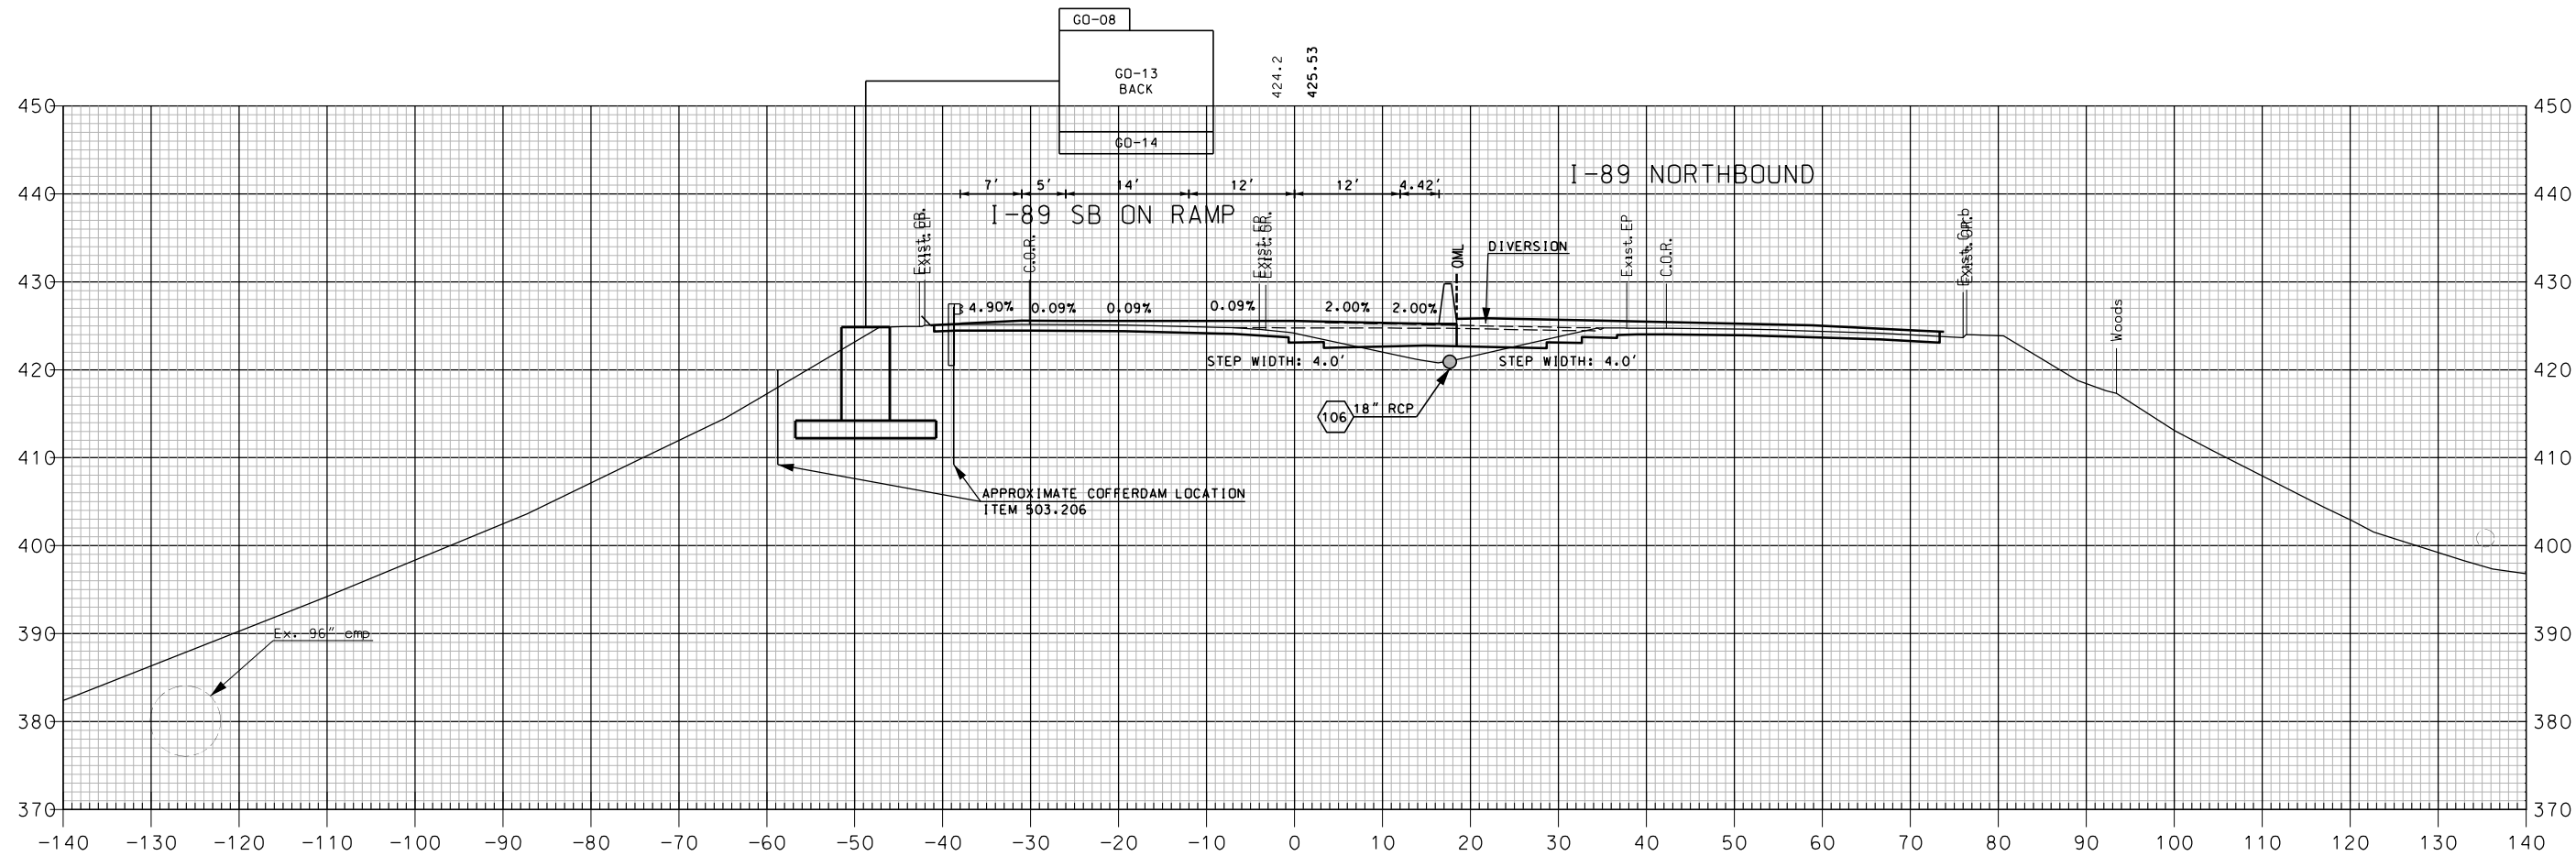


NOTE:
1. COBBLES AND BOULDERS WERE ENCOUNTERED IN TEST BORINGS WHICH MAY MAKE SHEETING DIFFICULT TO DRIVE.

734+50

I-89 SOUTHBOUND

SHEET TOTALS			
COMMON EXCAV.	65.9 C.Y.	ROCK EXCAV.	— C.Y.
FILL	21.4 C.Y.	MUCK EXCAV.	— C.Y.
DGN	STATE PROJECT NO.	SHEET NO.	TOTAL SHEETS
16148SB VT X-SEC	16148	384	600

SDR PROCESSED NEW DESIGN SHEET CHECKED AS BUILT DETAILS	NHDOT MJ BRC DETAILS	DATE	04-2015	REVISIONS AFTER PROPOSAL	
		DATE	04-2016	STATION	DESCRIPTION
		DATE	02-2018		
		DATE			
		DATE			

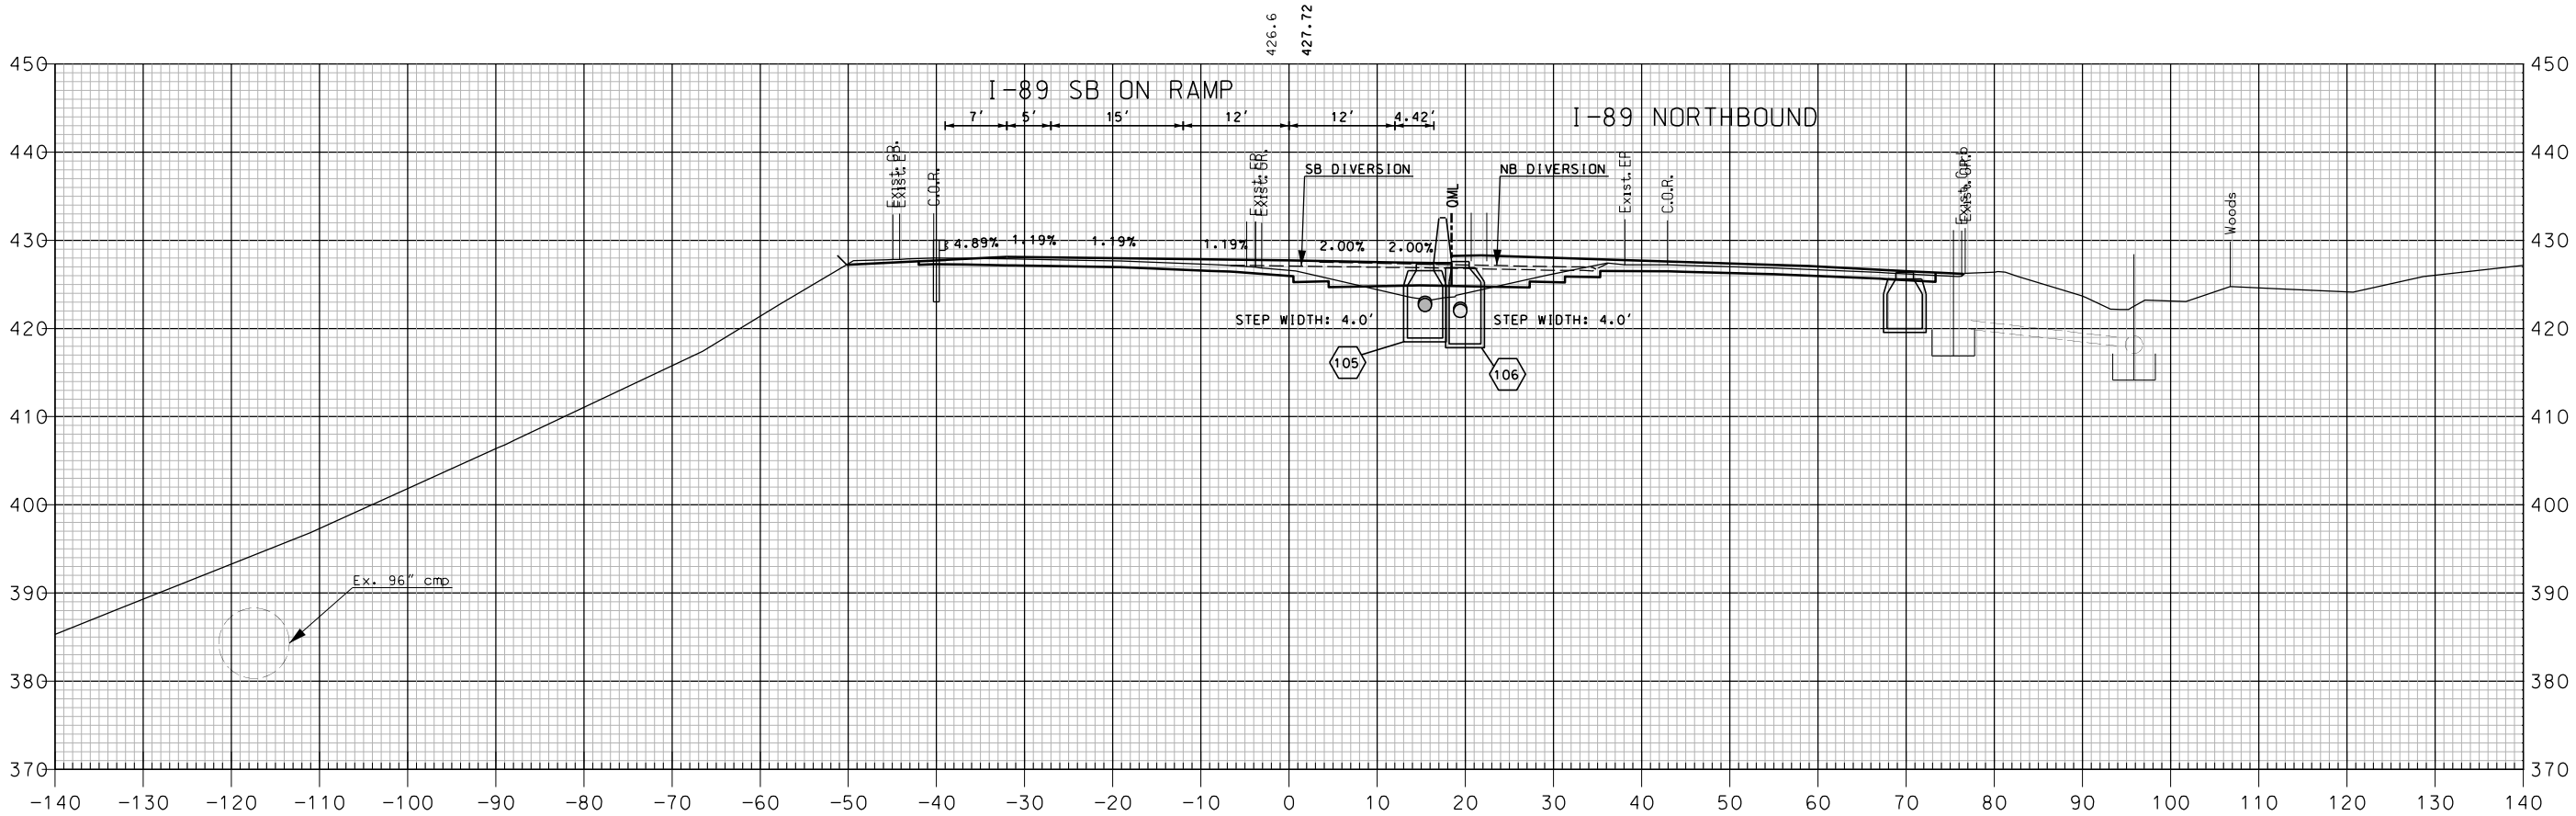


735+00

I-89 SOUTHBOUND

SHEET TOTALS			
COMMON EXCAV.	80.3	ROCK EXCAV.	-
FILL	9.5	MUCK EXCAV.	-
DGN	STATE PROJECT NO.	SHEET NO.	TOTAL SHEETS
16148SB VT X-SEC	16148	385	600

SDR PROCESSED NEW DESIGN SHEET CHECKED AS BUILT DETAILS	NHDDOT MJ BRC DETAILS	DATE	DATE	DATE	DATE	REVISIONS AFTER PROPOSAL	
		04-2015	04-2016	02-2018		NUMBER	STATION
							DESCRIPTION

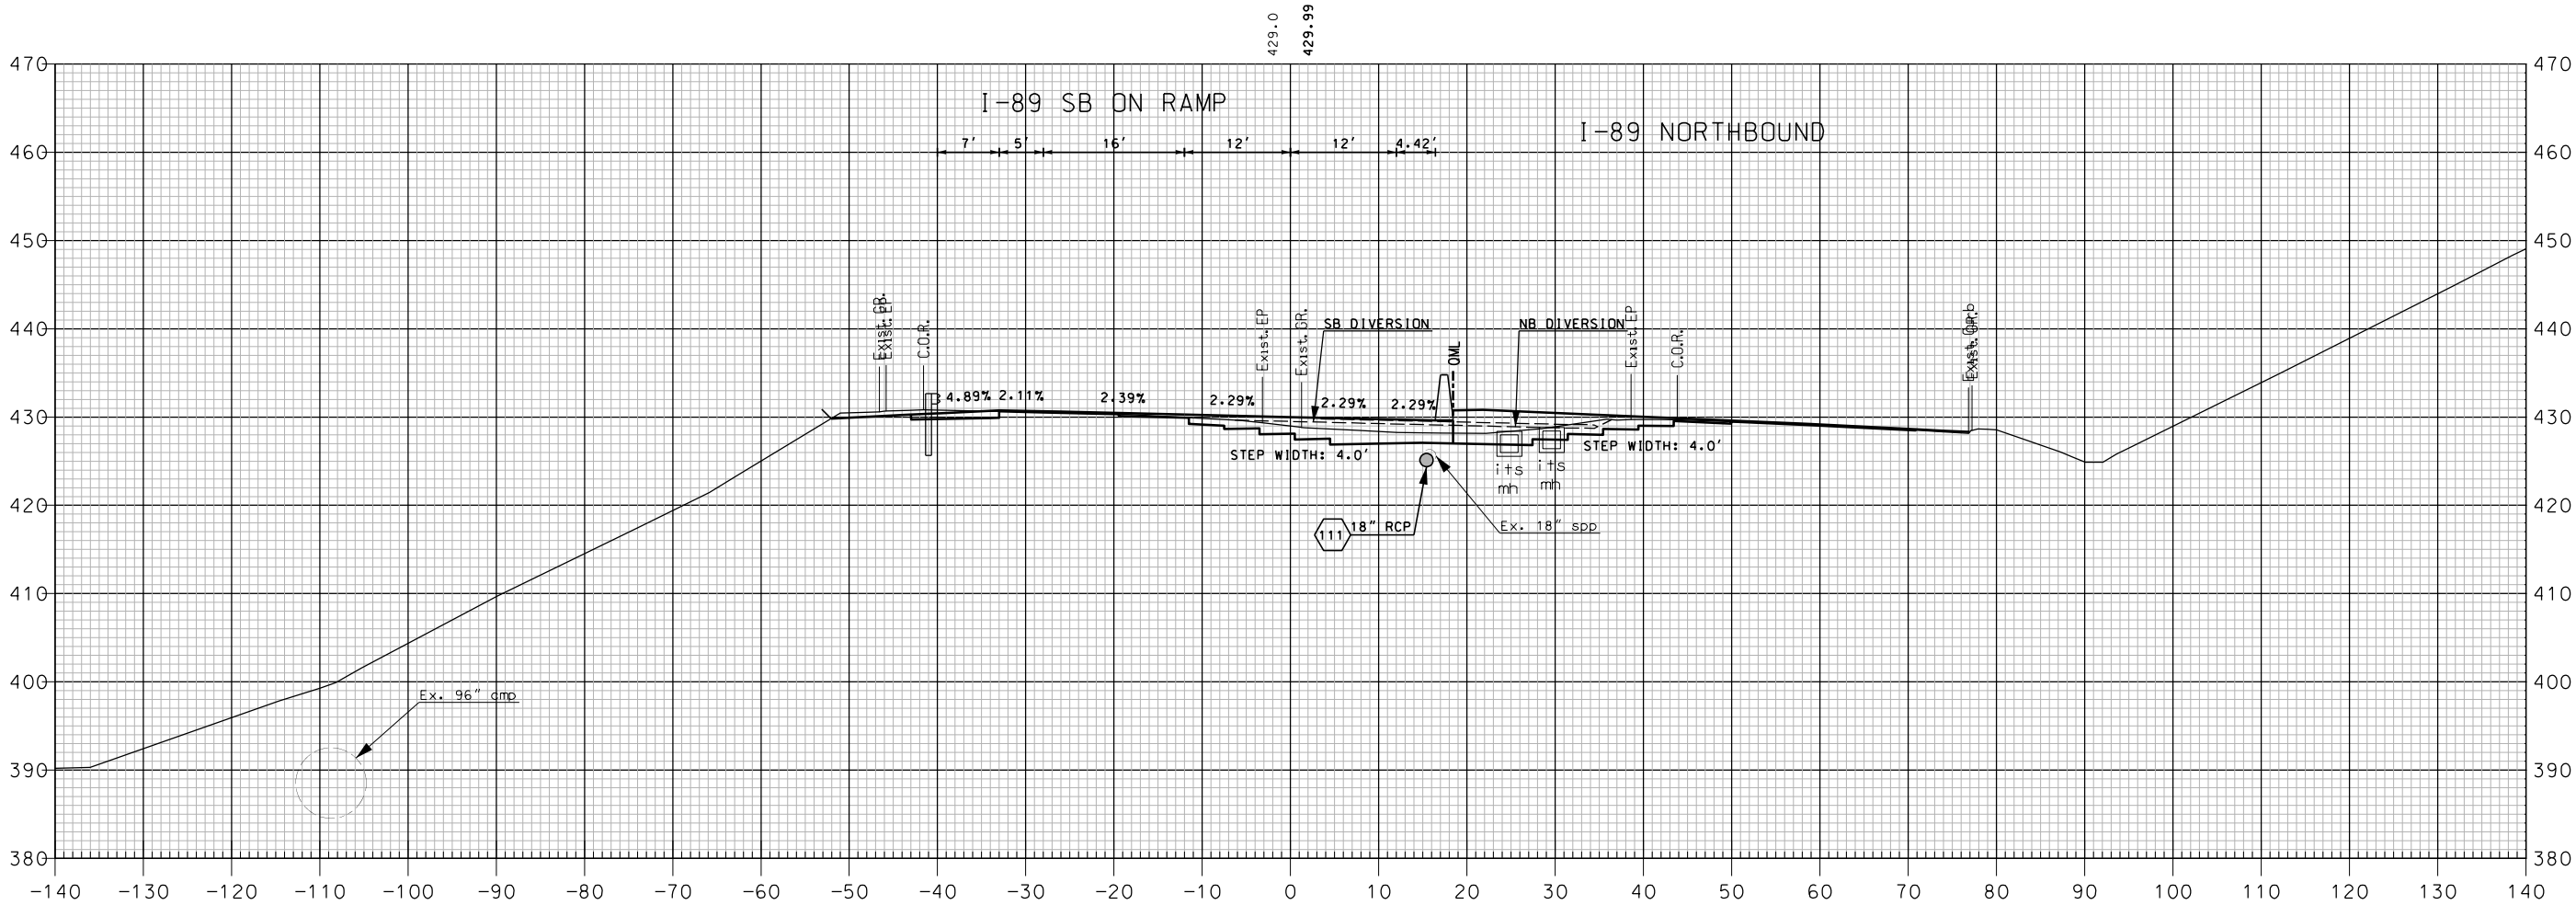


735+50

I-89 SOUTHBOUND

SHEET TOTALS			
COMMON EXCAV.	111.8 C.Y.	ROCK EXCAV.	— C.Y.
FILL	0.0 C.Y.	MUCK EXCAV.	— C.Y.
DGN	STATE PROJECT NO.	SHEET NO.	TOTAL SHEETS
16148SB VT X-SEC	16148	386	600


SDR PROCESSED	NHDDOT	REVISIONS AFTER PROPOSAL			
		NUMBER	DATE	STATION	DESCRIPTION
NEW DESIGN	MJ	AS BUILT DETAILS			
		SHEET CHECKED	BRC	DATE	

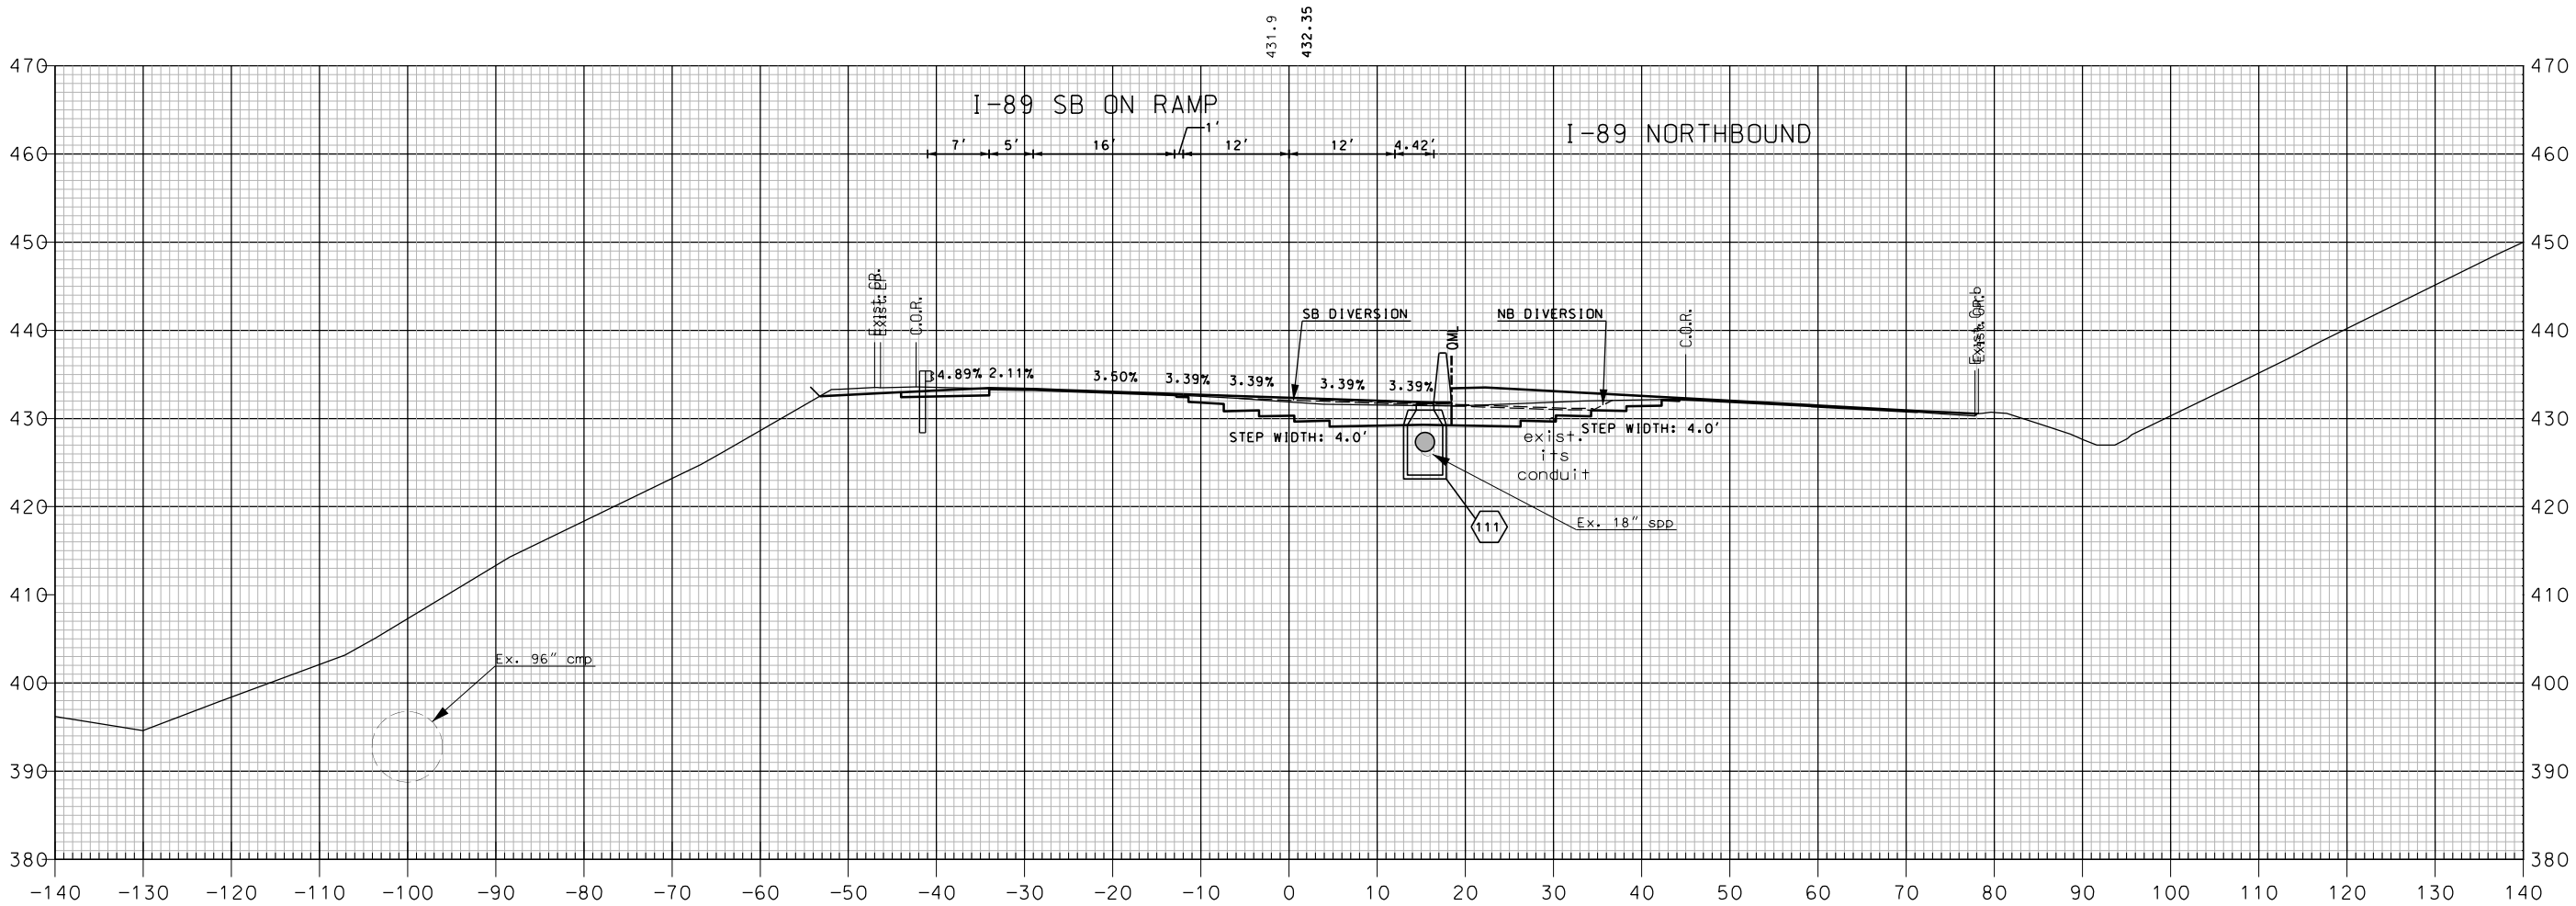

SHEET TOTALS			
COMMON EXCAV.	100.9 C.Y.	ROCK EXCAV.	— C.Y.
FILL	5.9 C.Y.	MUCK EXCAV.	— C.Y.
DGN	STATE PROJECT NO.	SHEET NO.	TOTAL SHEETS
16148SB VT X-SEC	16148	387	600

REVISIONS AFTER PROPOSAL			
NUMBER	DATE	STATION	DESCRIPTION

SDR PROCESSED	NHDDT	DATE	04-2015
NEW DESIGN	MJ	DATE	04-2016
SHEET CHECKED	BRC	DATE	02-2018
AS BUILT DETAILS		DATE	

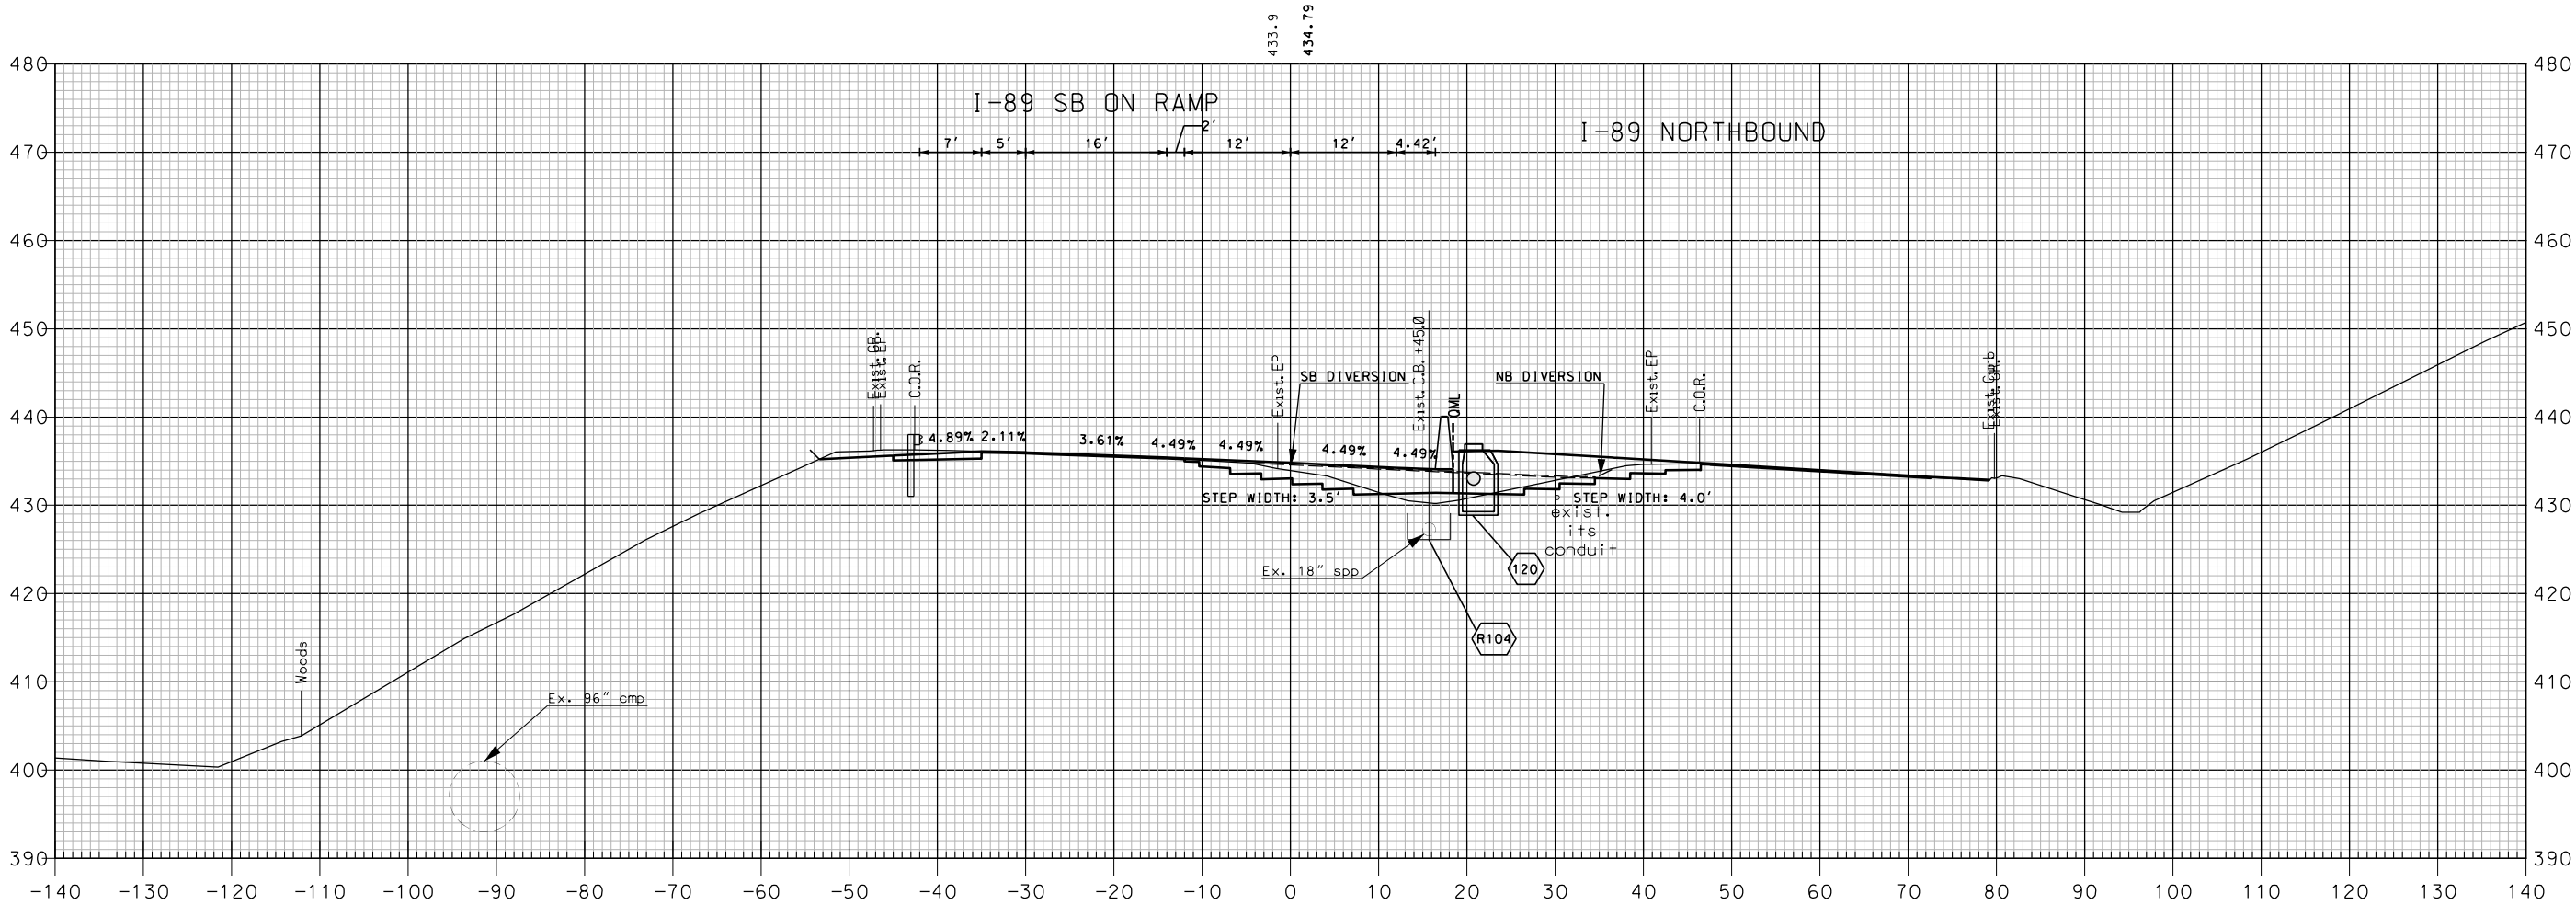


736+50

I-89 SOUTHBOUND

SHEET TOTALS			
COMMON EXCAV.	62.9 C.Y.	ROCK EXCAV.	— C.Y.
FILL	7.1 C.Y.	MUCK EXCAV.	— C.Y.
DGN	STATE PROJECT NO.	SHEET NO.	TOTAL SHEETS
16148SB VT X-SEC	16148	388	600

SDR PROCESSED	NHDDT	REVISIONS AFTER PROPOSAL			
		NUMBER	DATE	STATION	DESCRIPTION
NEW DESIGN	MJ		DATE 04-2016		
SHEET CHECKED	BRC		DATE 02-2018		
AS BUILT DETAILS			DATE		

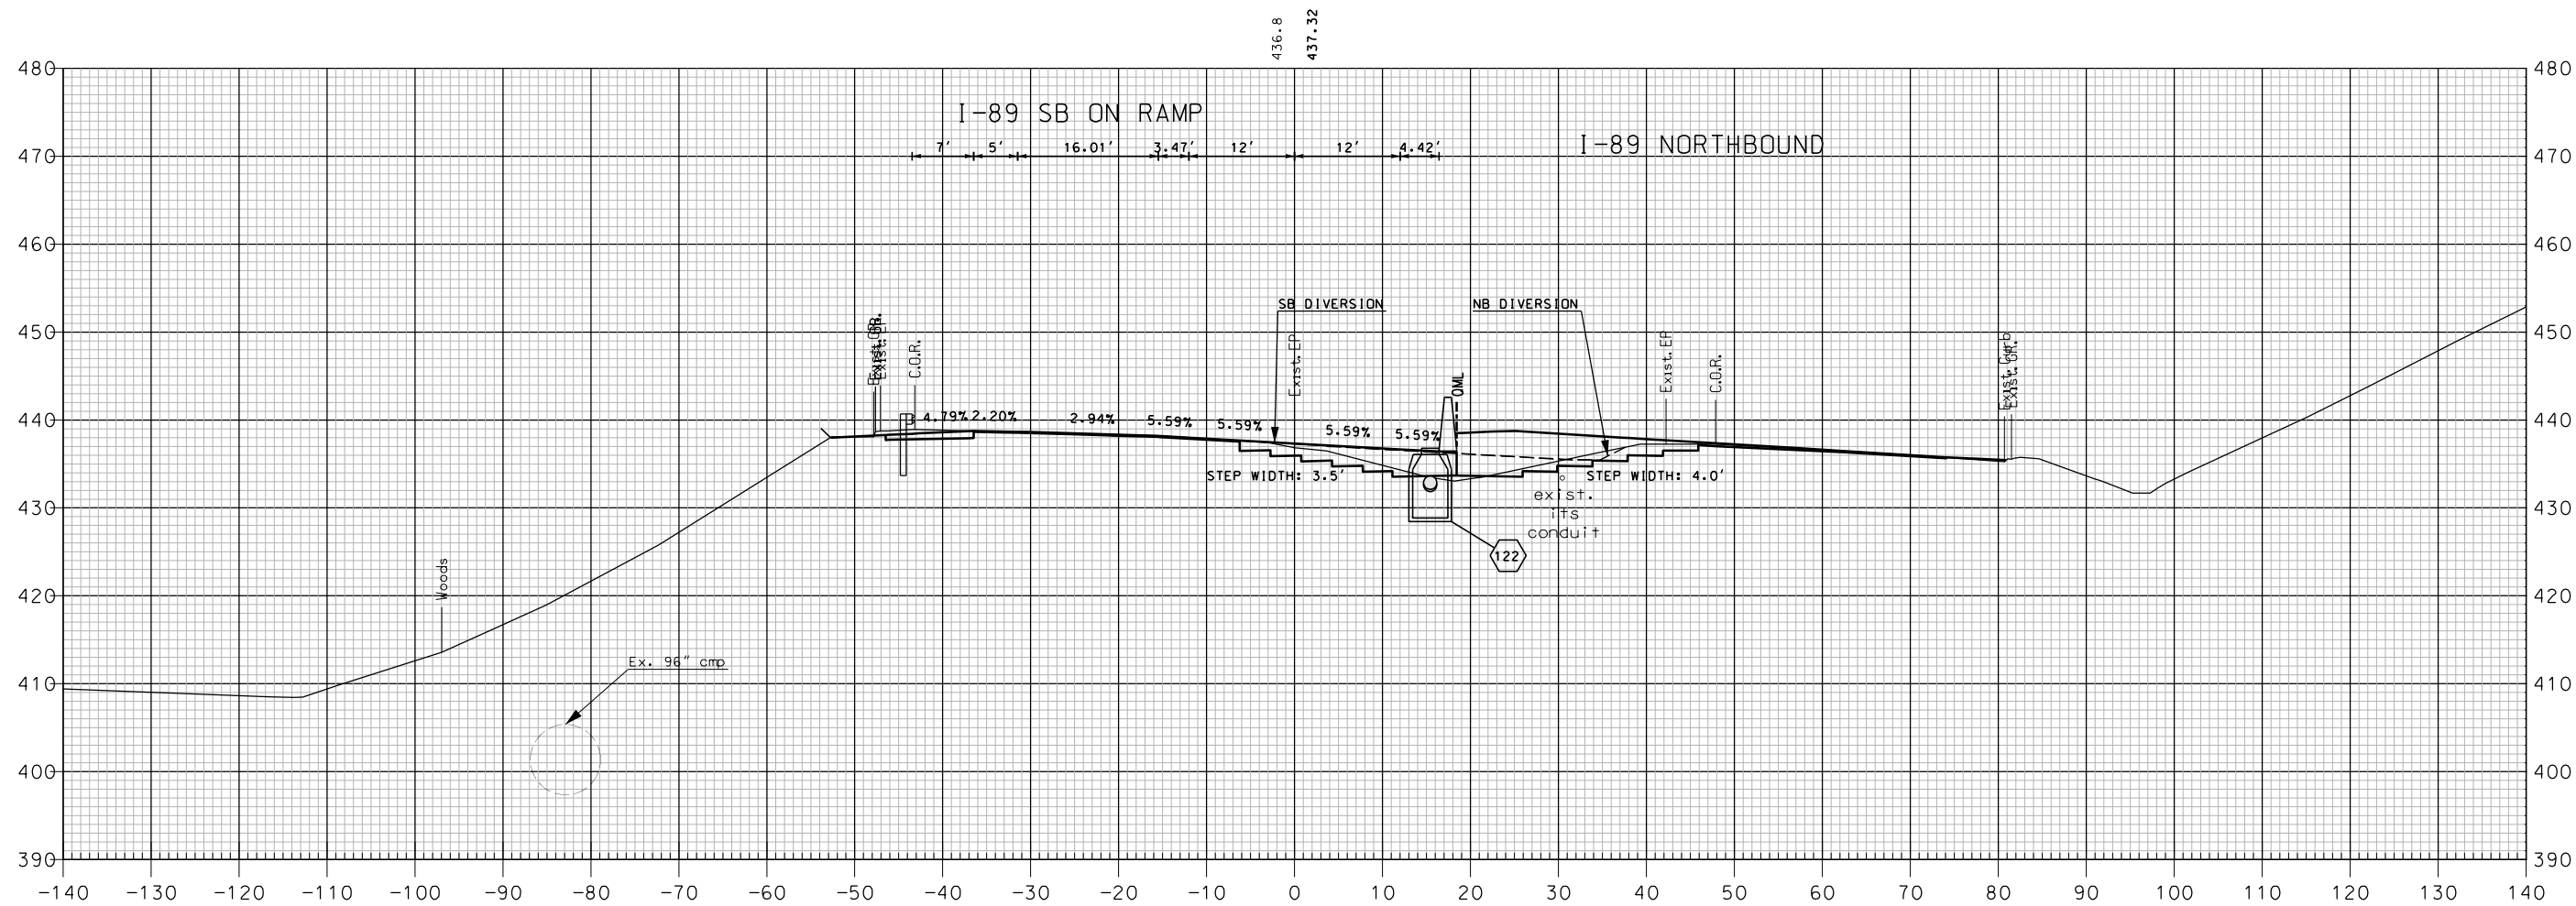


737+00


I-89 SOUTHBOUND

SHEET TOTALS			
COMMON EXCAV.	59.4 C.Y.	ROCK EXCAV.	— C.Y.
FILL	2.5 C.Y.	MUCK EXCAV.	— C.Y.
DGN	STATE PROJECT NO.	SHEET NO.	TOTAL SHEETS
16148SB VT X-SEC	16148	389	600

SDR PROCESSED	NHDOT	REVISIONS AFTER PROPOSAL			
		STATION		DESCRIPTION	
		NUMBER		DATE	
		DATE		DATE	
NEW DESIGN	MJ	DATE		DATE	
SHEET CHECKED	BRC	DATE		DATE	
AS BUILT DETAILS		DATE		DATE	

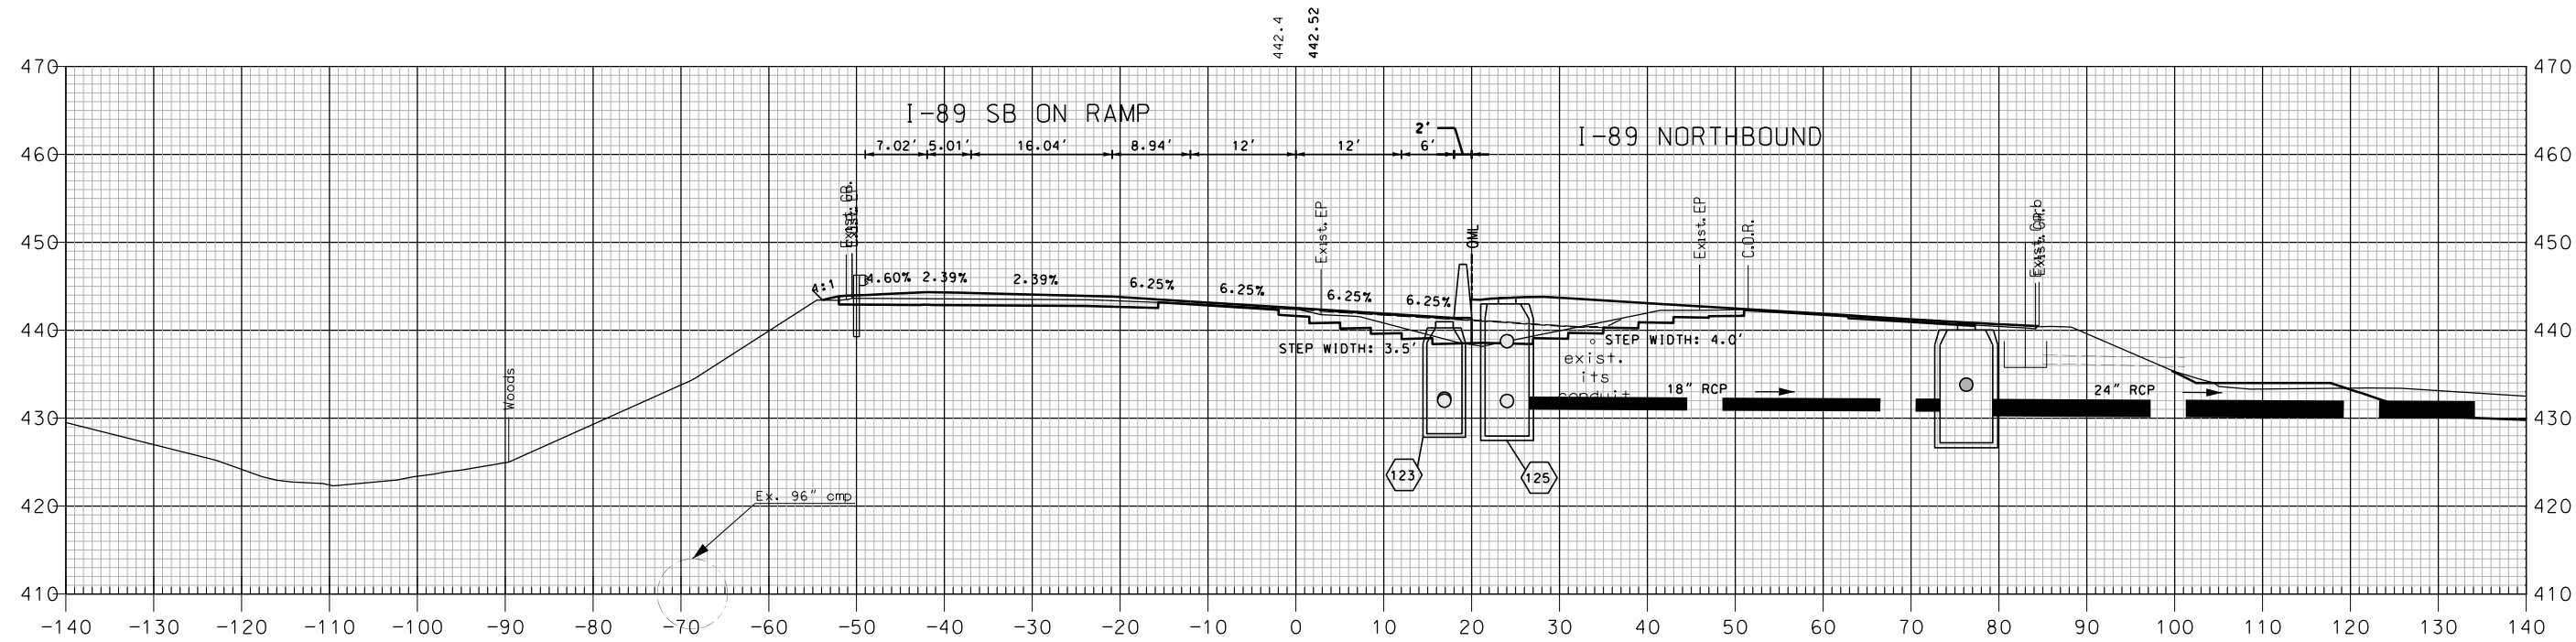

738+00

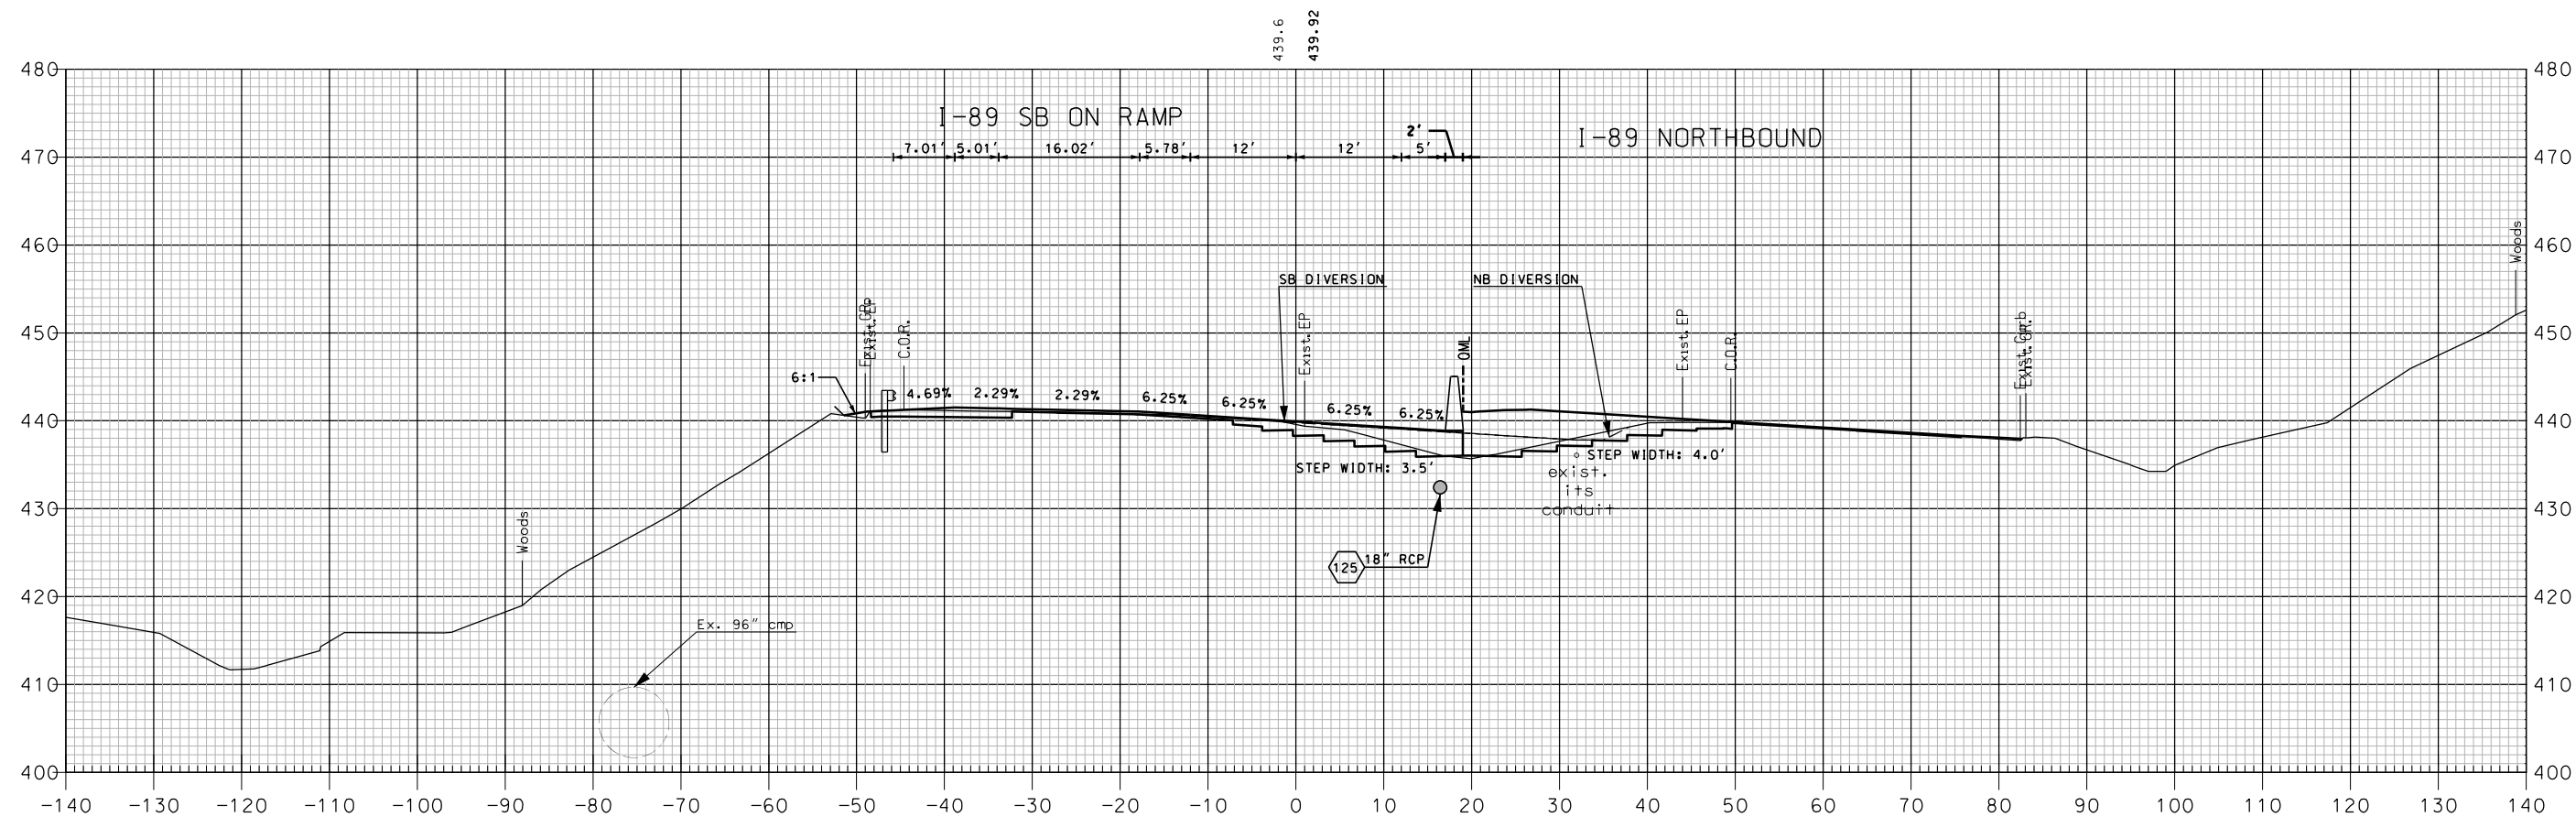



737+50

I-89 SOUTHBOUND

SHEET TOTALS			
COMMON EXCAV.	136.3	C.Y.	ROCK EXCAV.
FILL	2.3	C.Y.	MUCK EXCAV.
DGN	STATE PROJECT NO.	SHEET NO.	TOTAL SHEETS
16148SB VT X-SEC	16148	390	600

REVISIONS AFTER PROPOSAL			
NUMBER	DATE	STATION	DESCRIPTION

SDR PROCESSED	NHDDT	DATE	04-2015
NEW DESIGN	MJ	DATE	04-2016
SHEET CHECKED	BRC	DATE	02-2018
AS BUILT DETAILS		DATE	

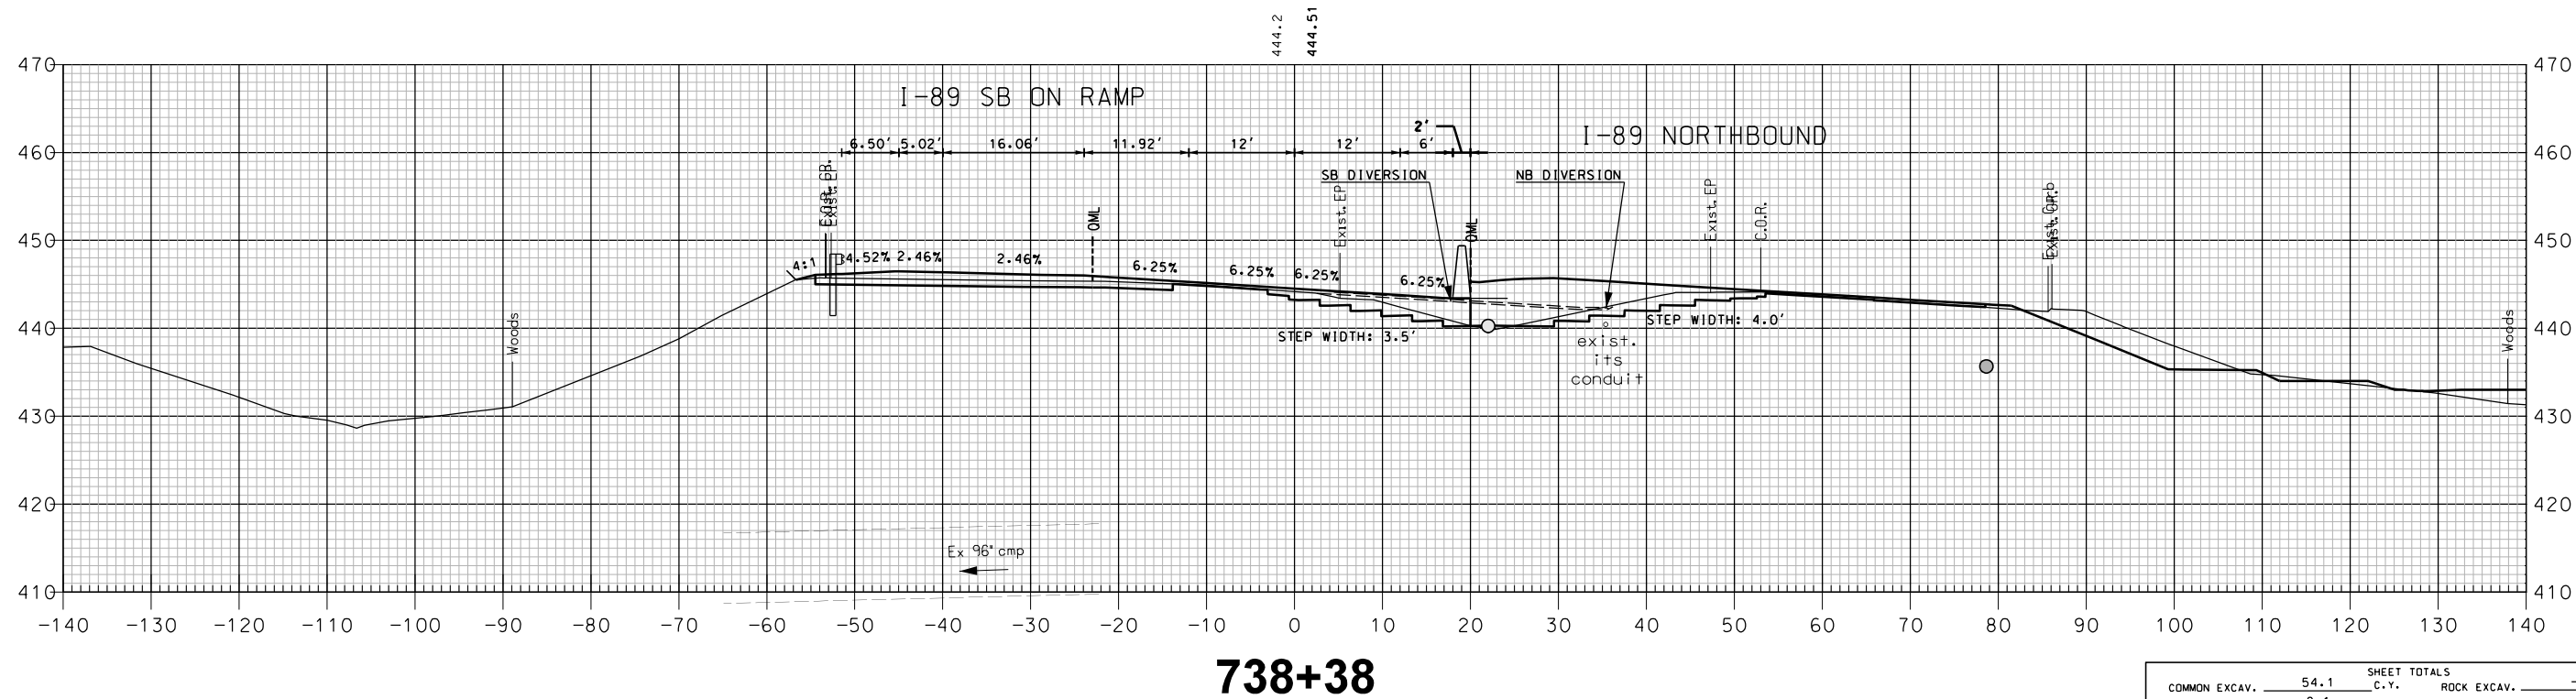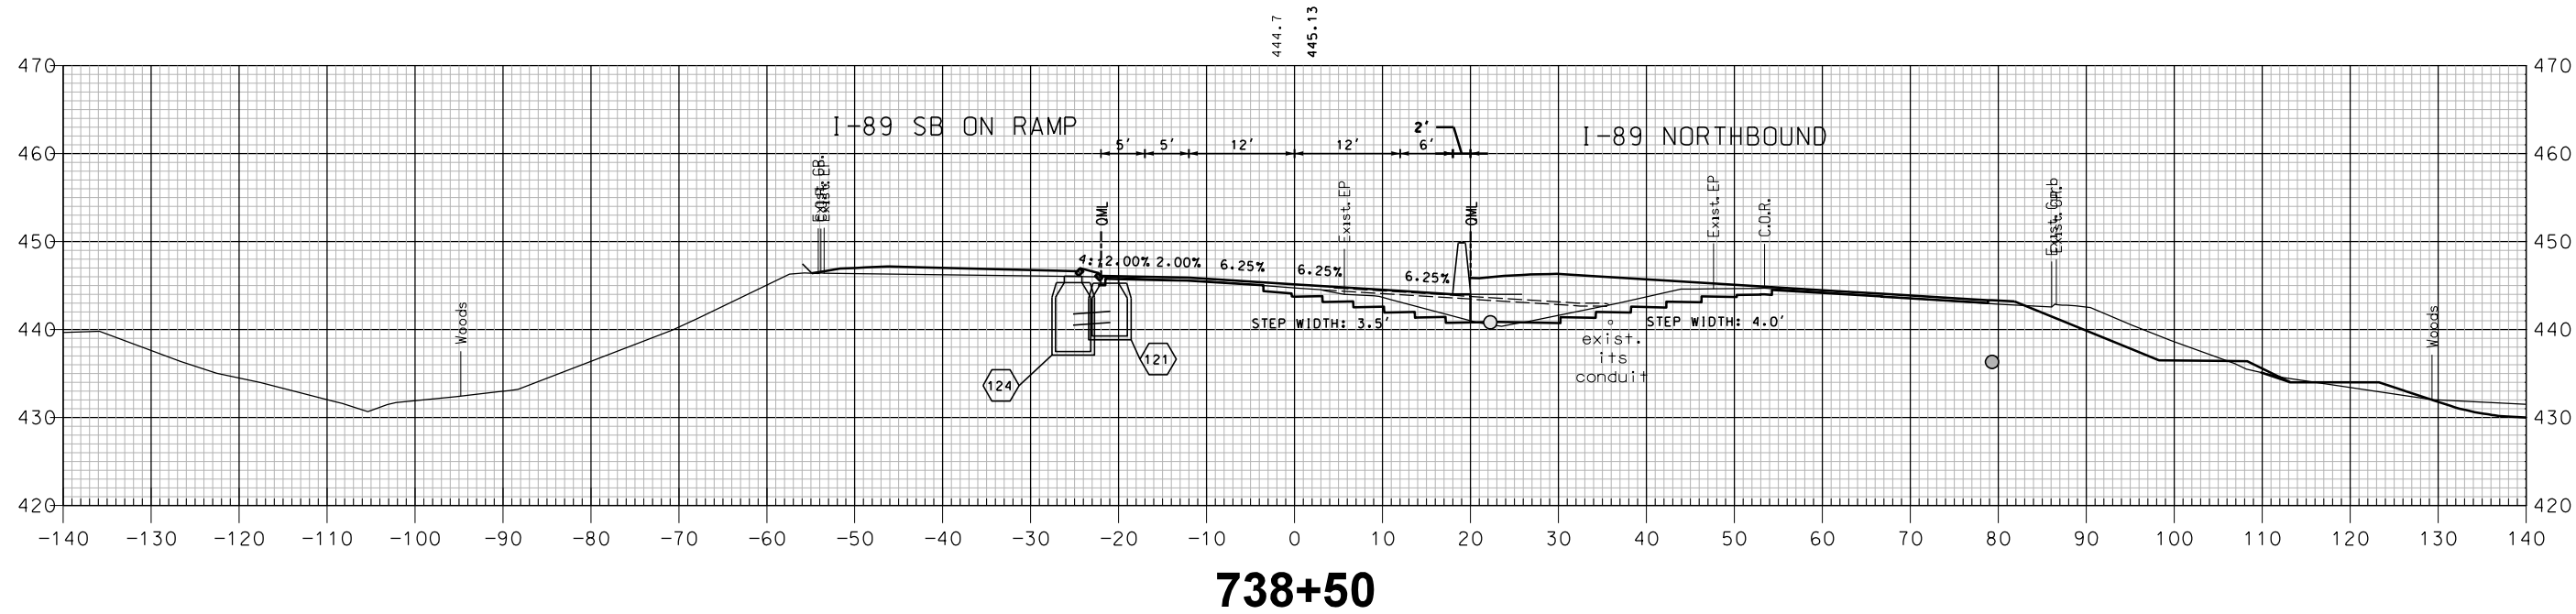


I-89 SOUTHBOUND


SHEET TOTALS			
COMMON EXCAV.	54.1 C.Y.	ROCK EXCAV.	- C.Y.
FILL	0.1 C.Y.	MUCK EXCAV.	- C.Y.
DGN	STATE PROJECT NO.	SHEET NO.	TOTAL SHEETS
16148SB VT X-SEC	16148	391	600

REVISIONS AFTER PROPOSAL			
NUMBER	DATE	STATION	DESCRIPTION

SDR PROCESSED	NHDDT	DATE	04-2015
NEW DESIGN	MJ	DATE	04-2016
SHEET CHECKED	BRC	DATE	02-2018
AS BUILT DETAILS		DATE	

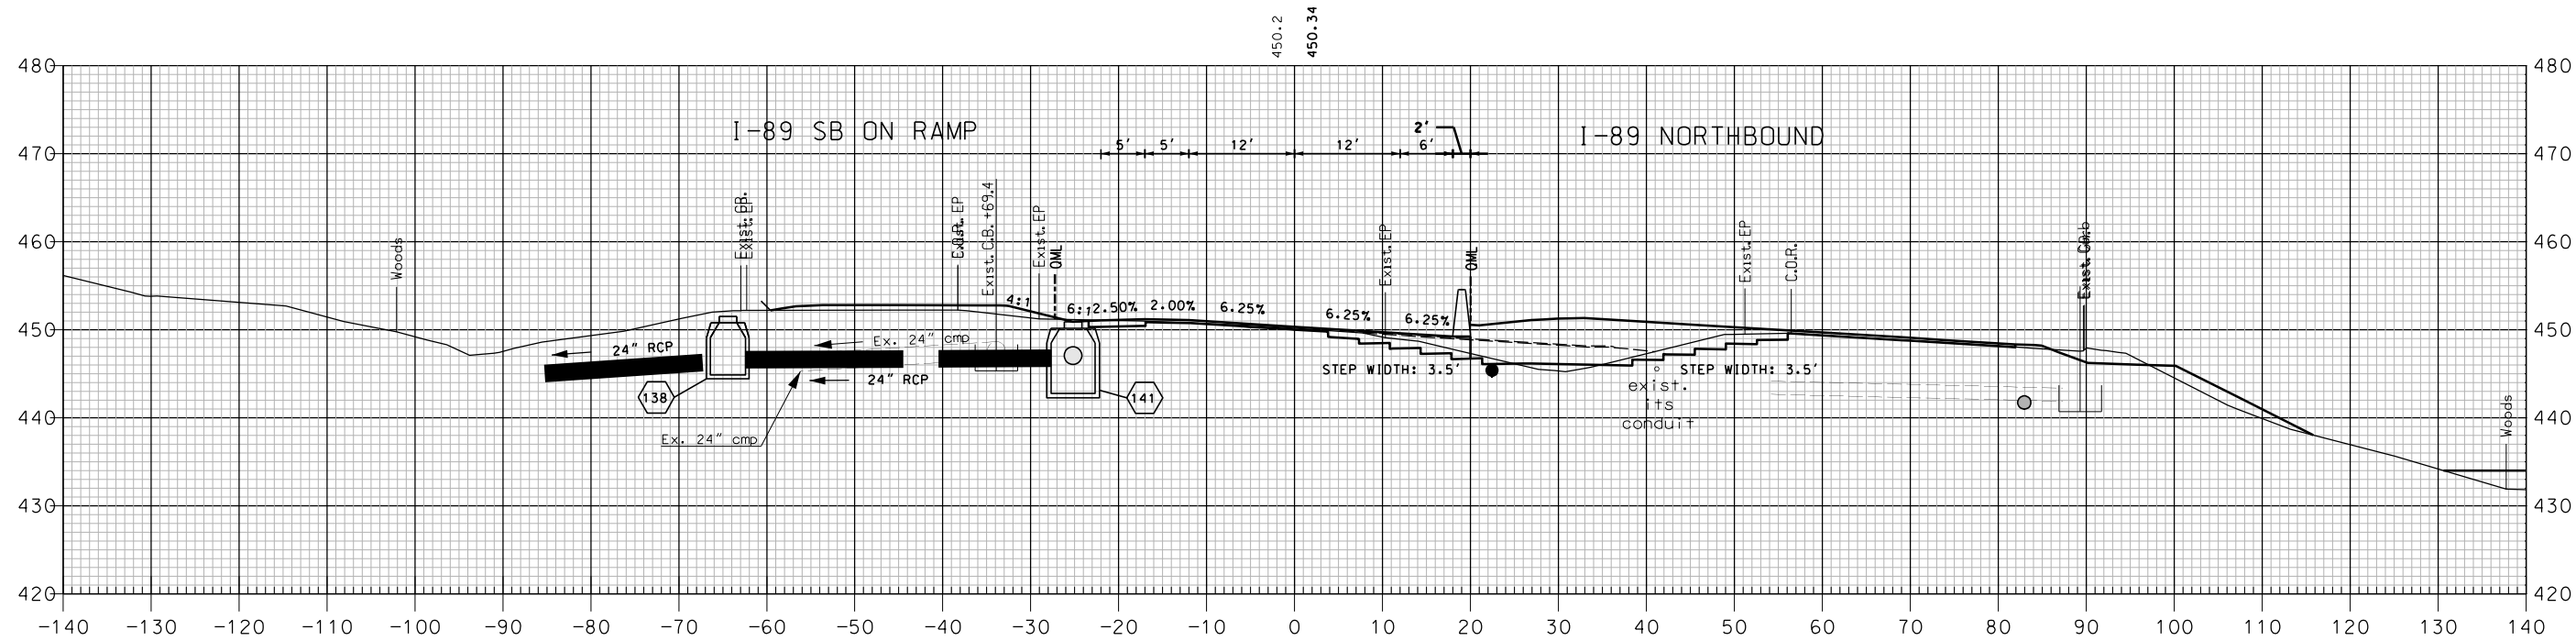

739+50

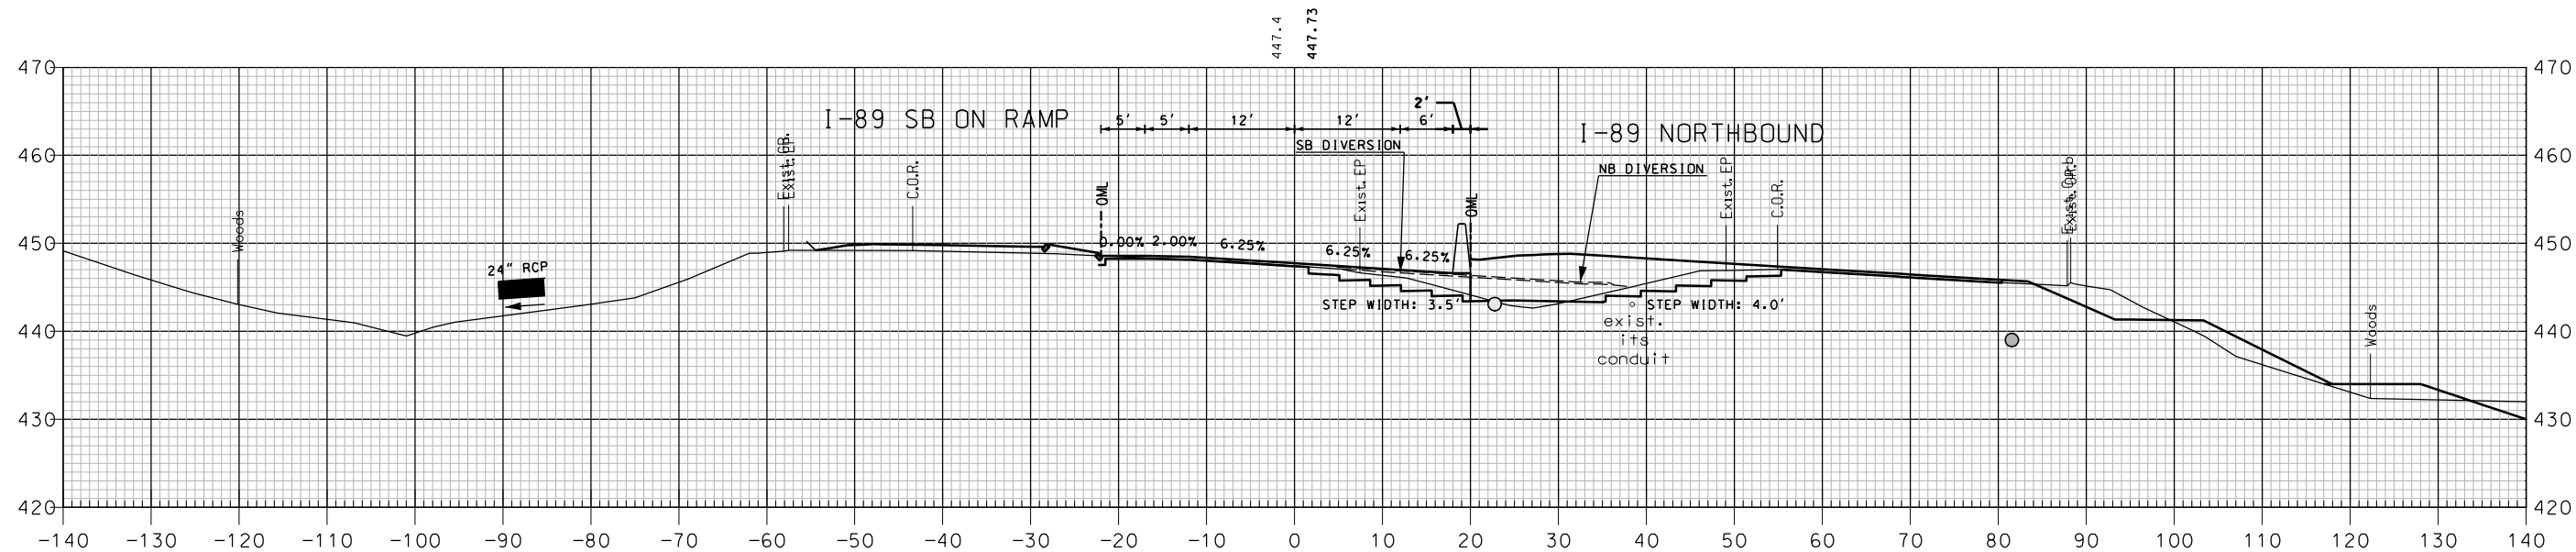


739+00

I-89 SOUTHBOUND


SHEET TOTALS			
COMMON EXCAV.	74.0	C.Y.	ROCK EXCAV.
FILL	0.2	C.Y.	MUCK EXCAV.
DGN	STATE PROJECT NO.	SHEET NO.	TOTAL SHEETS
16148SB VT X-SEC	16148	392	600

REVISIONS AFTER PROPOSAL		DESCRIPTION	
NUMBER	DATE	STATION	STATION

SDR PROCESSED	NHDDT	DATE	04-2015
NEW DESIGN	MJ	DATE	04-2016
SHEET CHECKED	BRC	DATE	02-2018
AS BUILT DETAILS		DATE	

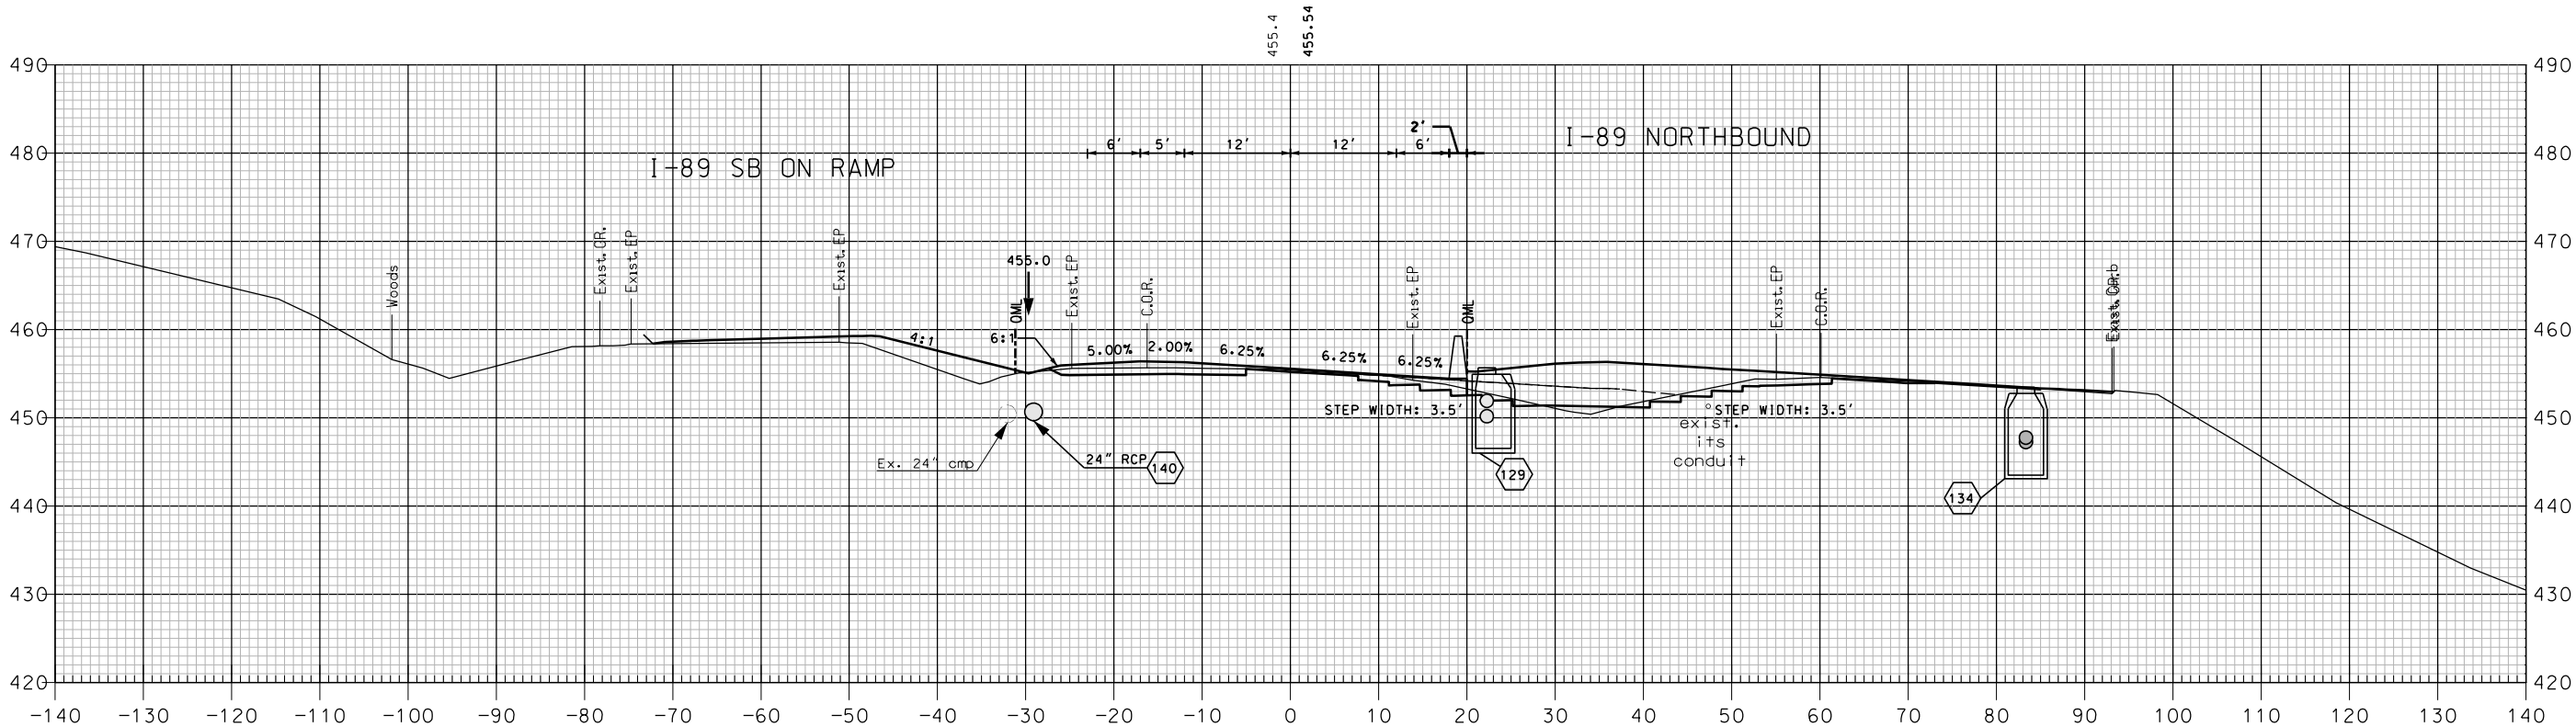

740+50

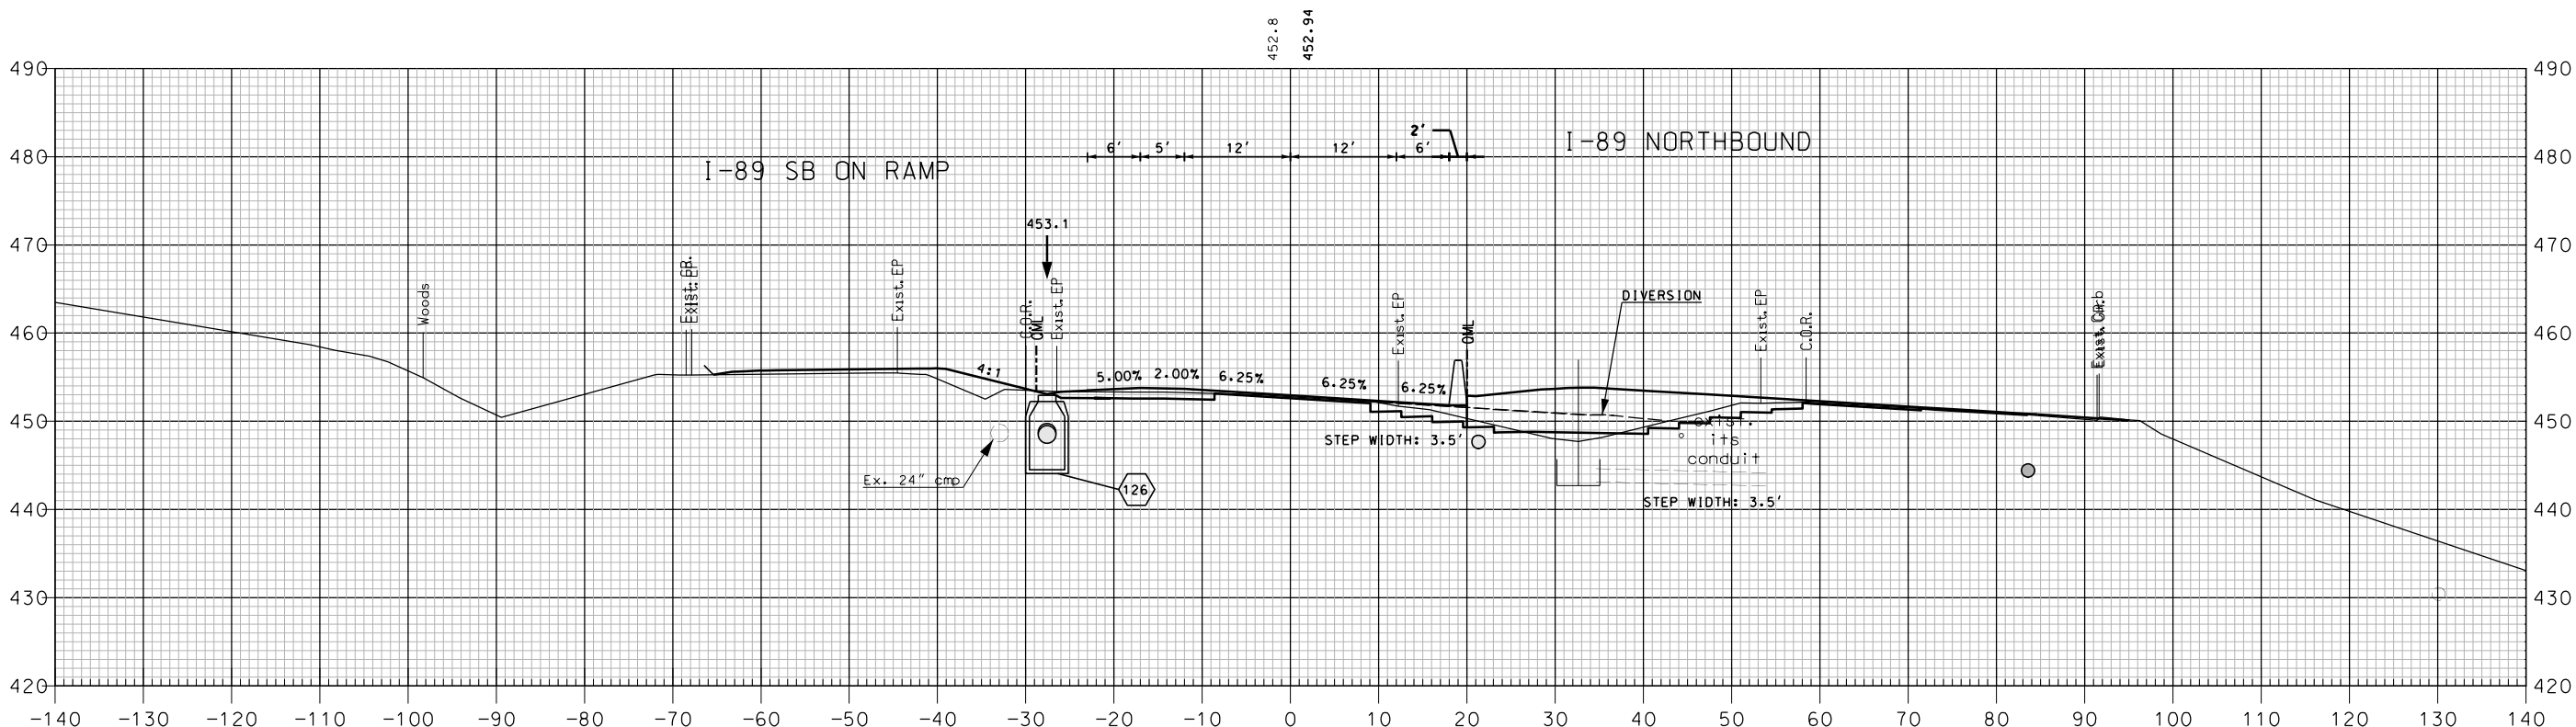


740+00

I-89 SOUTHBOUND

SHEET TOTALS			
COMMON EXCAV.	89.4 C.Y.	ROCK EXCAV.	- C.Y.
FILL	5.0 C.Y.	MUCK EXCAV.	- C.Y.
DGN	STATE PROJECT NO.	SHEET NO.	TOTAL SHEETS
16148SB VT X-SEC	16148	393	600

REVISIONS AFTER PROPOSAL			
NUMBER	DATE	STATION	DESCRIPTION

SDR PROCESSED	NHDDT	DATE	04-2015
NEW DESIGN	MJ	DATE	04-2016
SHEET CHECKED	BRC	DATE	02-2018
AS BUILT DETAILS		DATE	

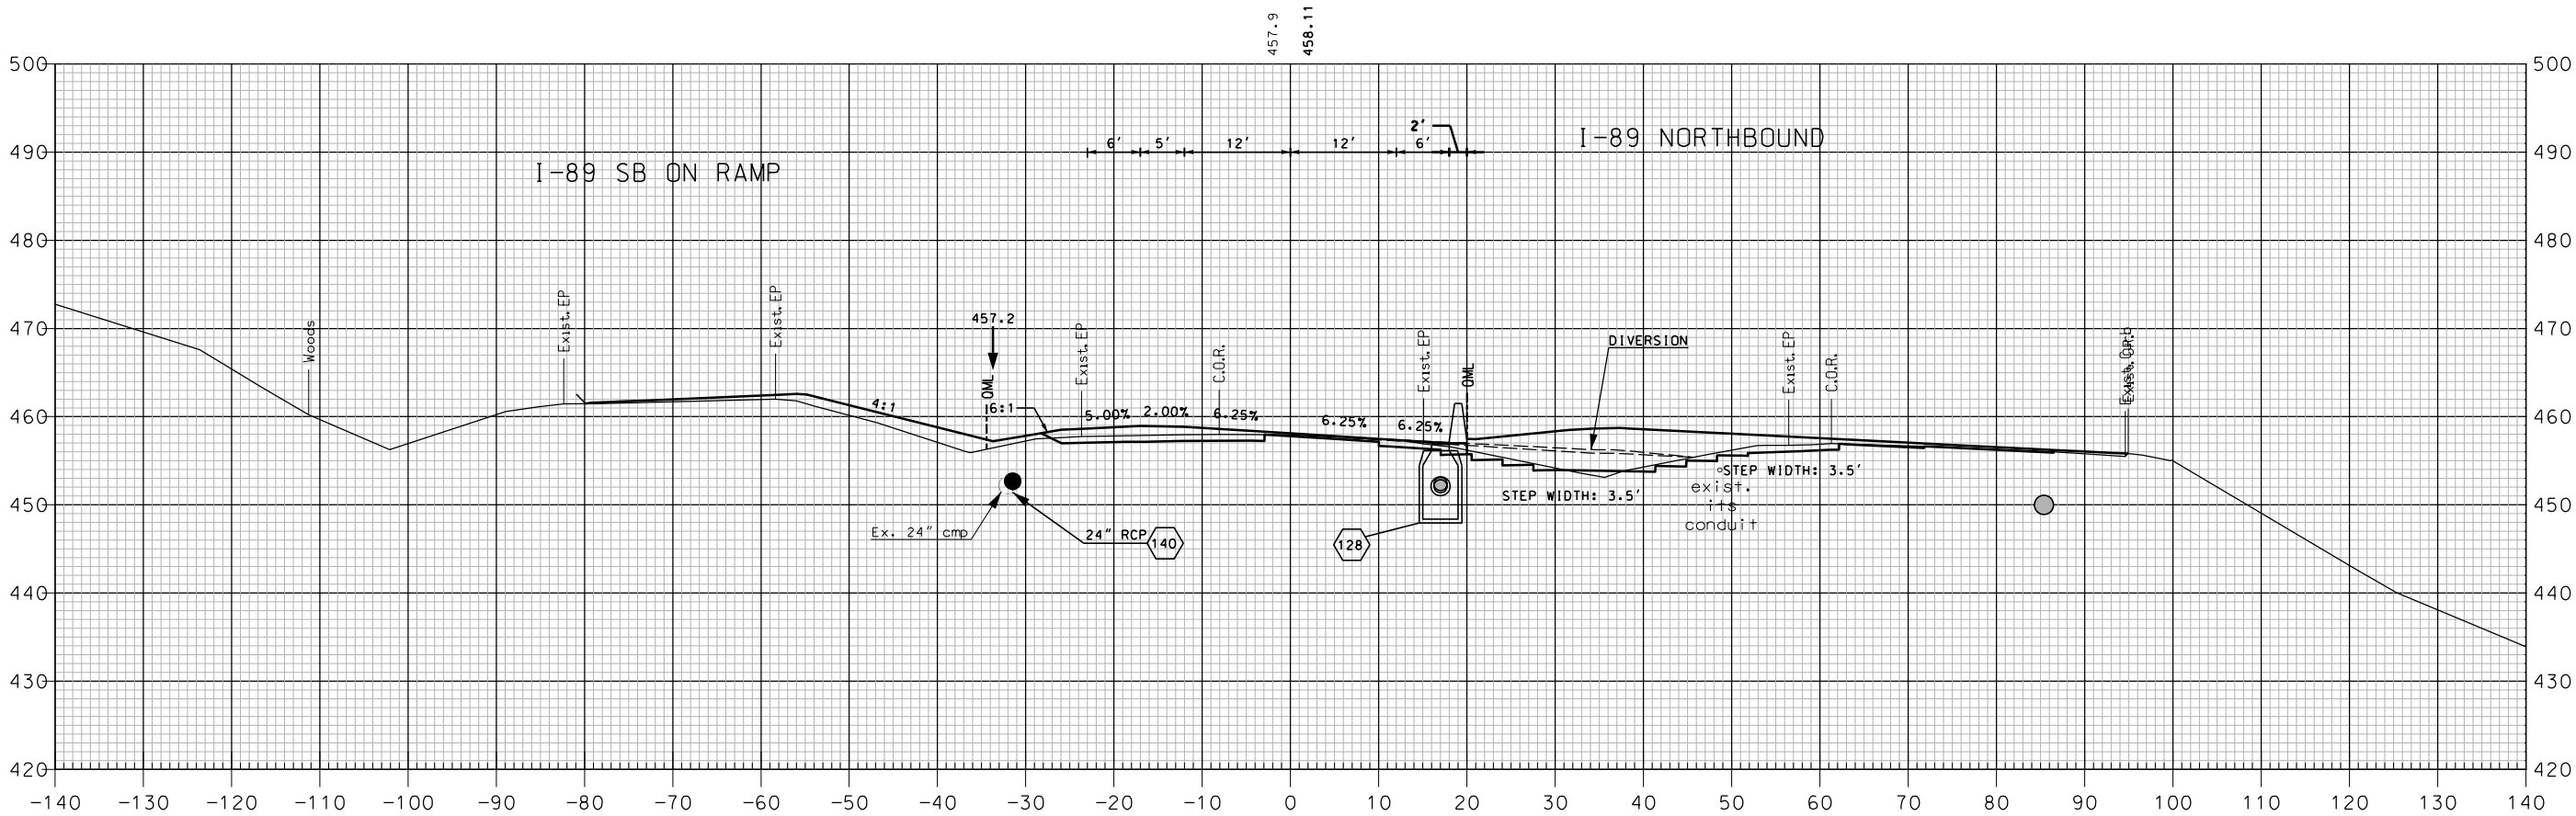


741+00

I-89 SOUTHBOUND

SHEET TOTALS			
COMMON EXCAV.	46.5 C.Y.	ROCK EXCAV.	- C.Y.
FILL	16.5 C.Y.	MUCK EXCAV.	- C.Y.
DGN	STATE PROJECT NO.	SHEET NO.	TOTAL SHEETS
16148SB VT X-SEC	16148	394	600

REVISIONS AFTER PROPOSAL			
NUMBER	DATE	STATION	DESCRIPTION

SDR PROCESSED	NHDDT	DATE	04-2015
NEW DESIGN	MJ	DATE	04-2016
SHEET CHECKED	BRC	DATE	02-2018
AS BUILT DETAILS		DATE	

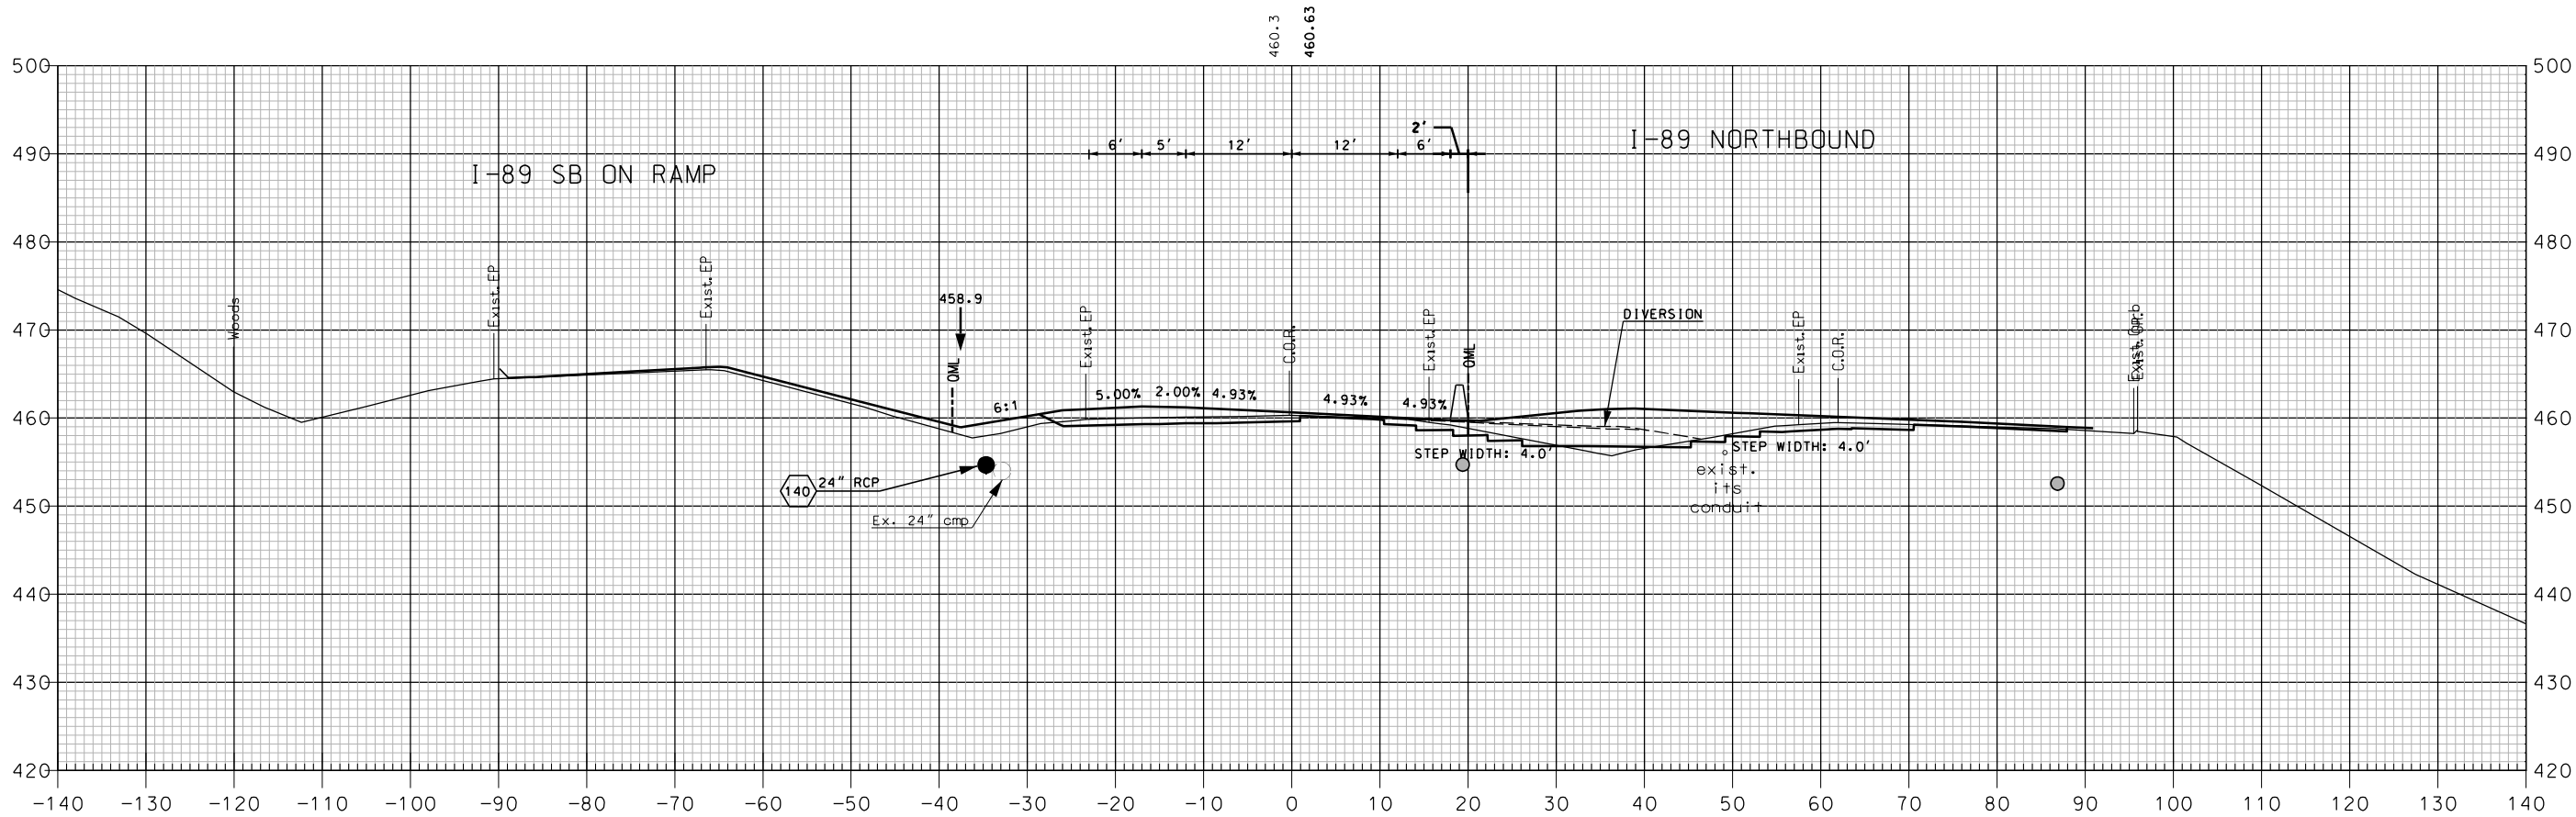


741+50


I-89 SOUTHBOUND

SHEET TOTALS			
COMMON EXCAV.	55.0 C.Y.	ROCK EXCAV.	- C.Y.
FILL	25.6 C.Y.	MUCK EXCAV.	- C.Y.
DGN	STATE PROJECT NO.	SHEET NO.	TOTAL SHEETS
16148SB VT X-SEC	16148	395	600

SDR PROCESSED		REVISIONS AFTER PROPOSAL	
		NUMBER	DESCRIPTION
NEW DESIGN		STATION	
SHEET CHECKED			
AS BUILT DETAILS			
DATE		DATE	
04-2015			
04-2016			
02-2018			

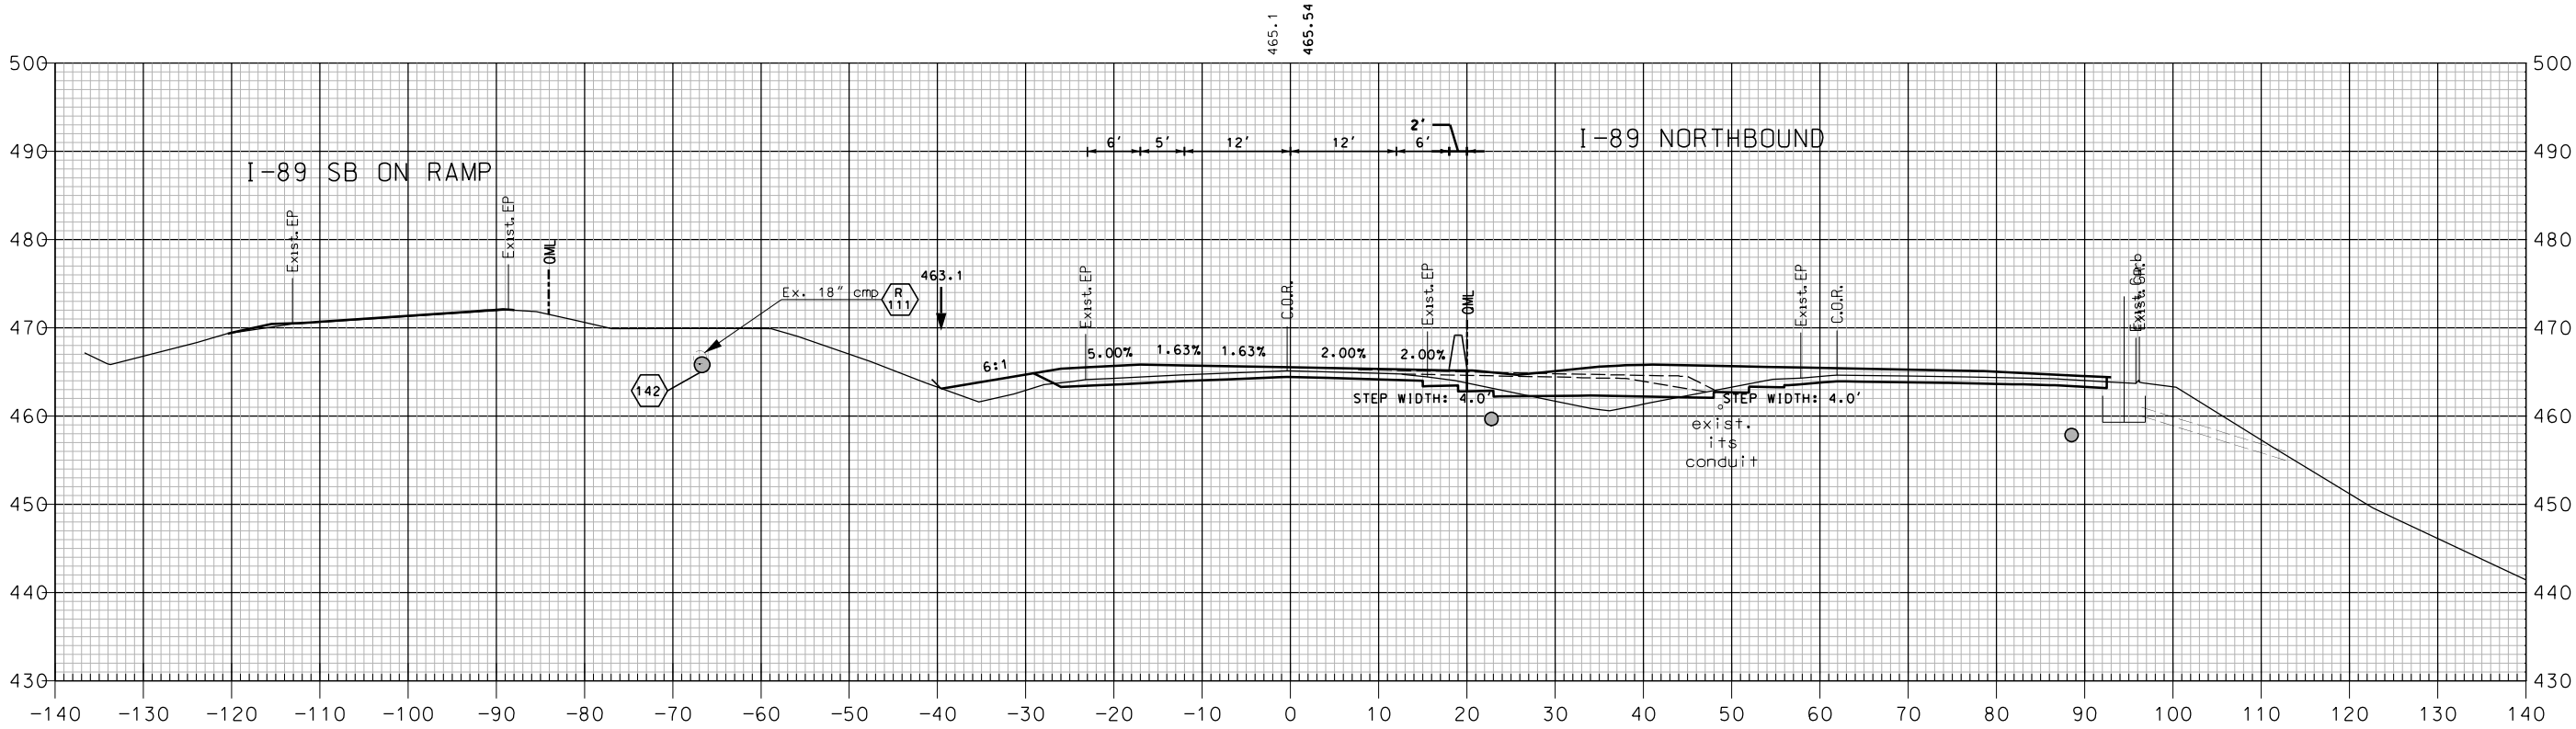

742+50

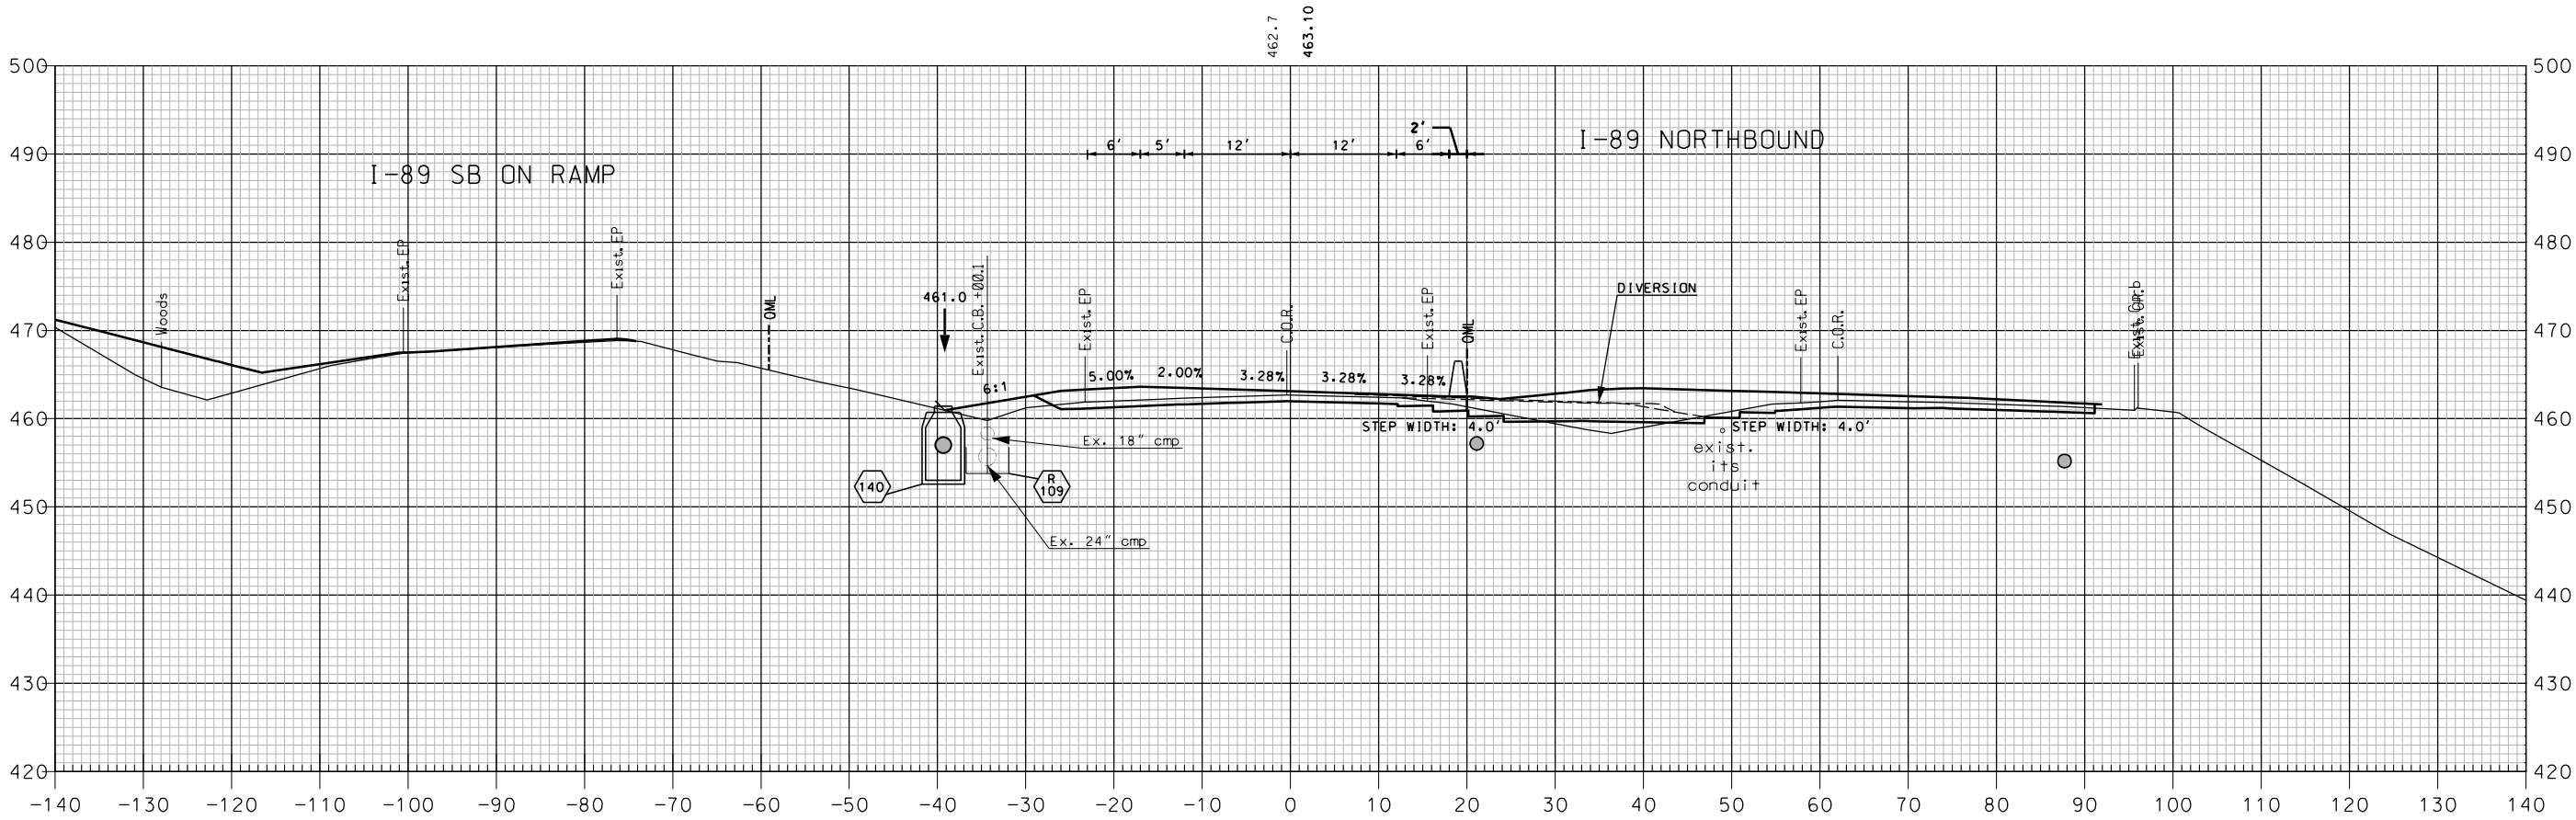


742+00

I-89 SOUTHBOUND


SHEET TOTALS			
COMMON EXCAV.	117.4 C.Y.	ROCK EXCAV.	- C.Y.
FILL	65.0 C.Y.	MUCK EXCAV.	- C.Y.
DGN	STATE PROJECT NO.	SHEET NO.	TOTAL SHEETS
16148SB VT X-SEC	16148	396	600

REVISIONS AFTER PROPOSAL		DESCRIPTION	
		STATION	
NUMBER	DATE	STATION	

SDR PROCESSED	NHDDT	DATE	04-2015
NEW DESIGN	MJ	DATE	04-2016
SHEET CHECKED	BRC	DATE	02-2018
AS BUILT DETAILS		DATE	

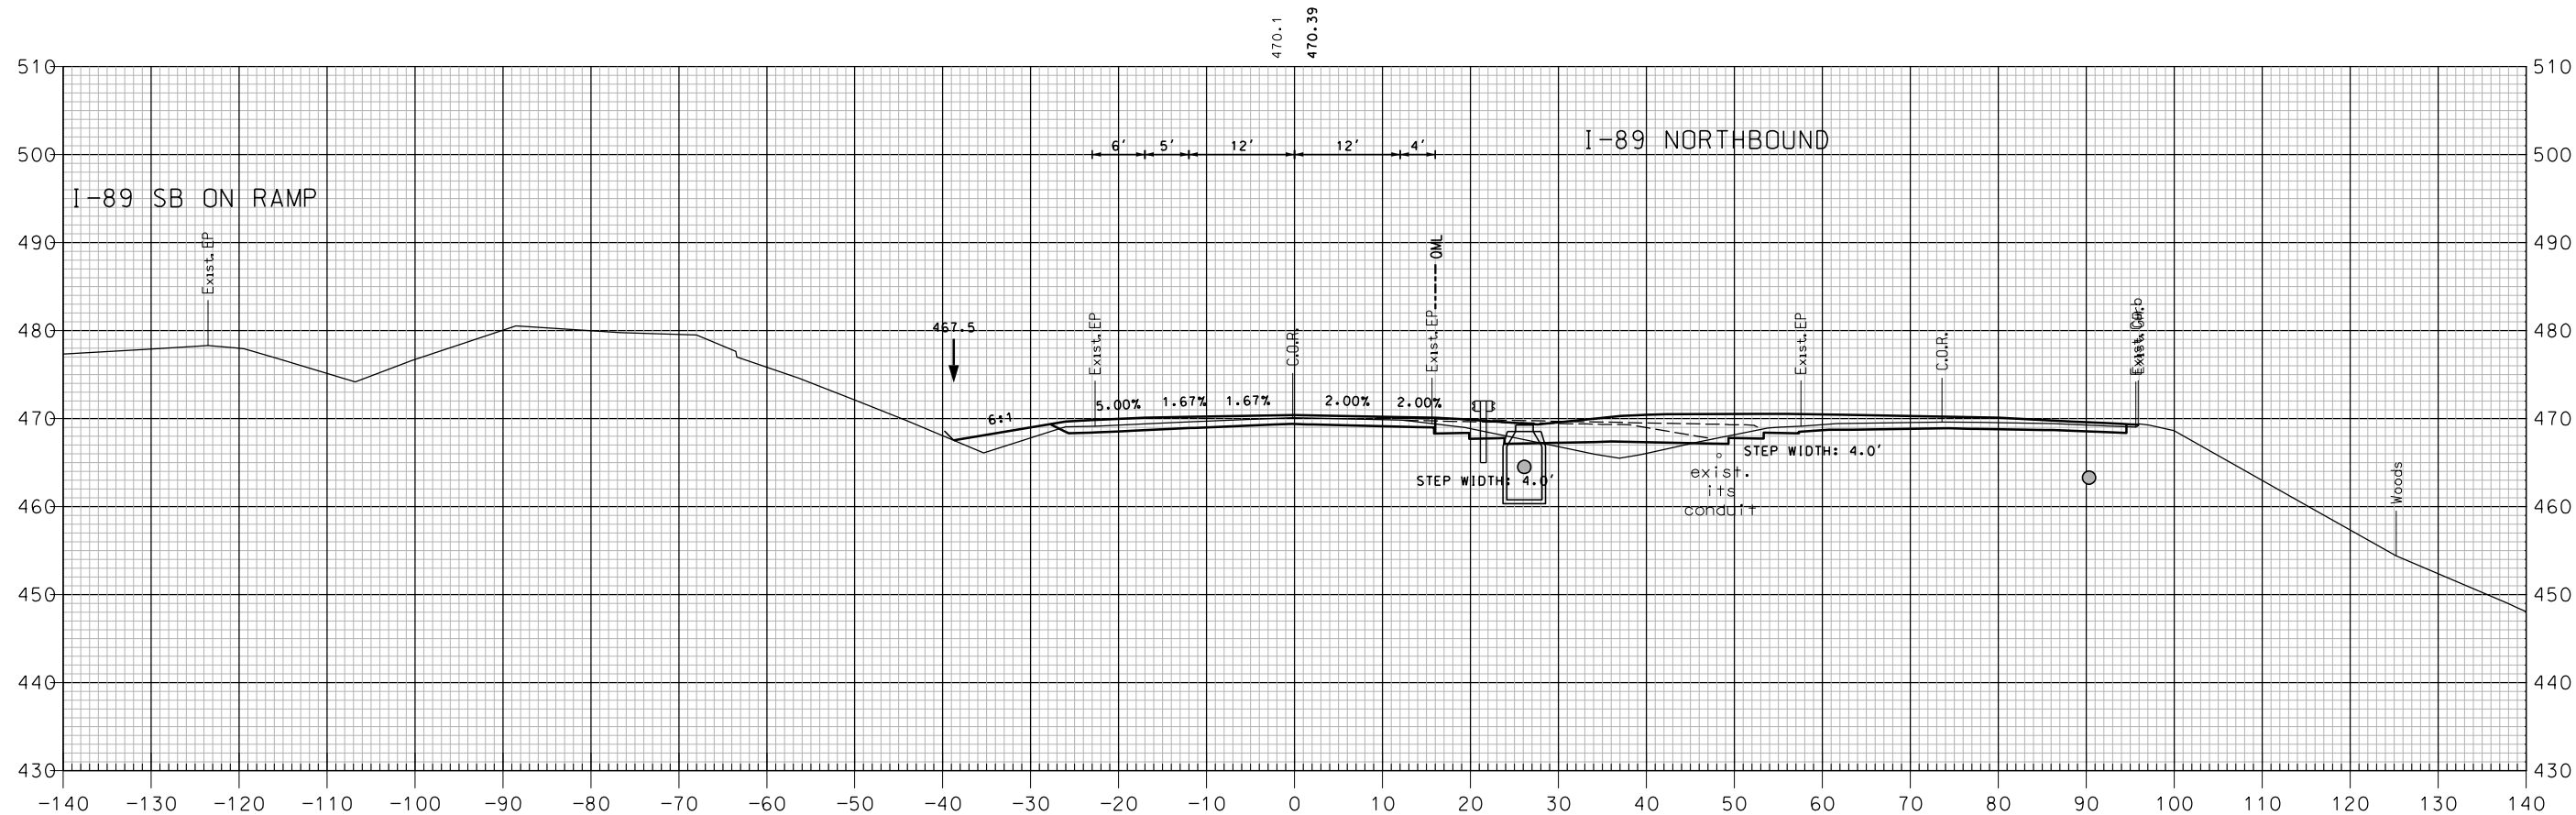

743+50


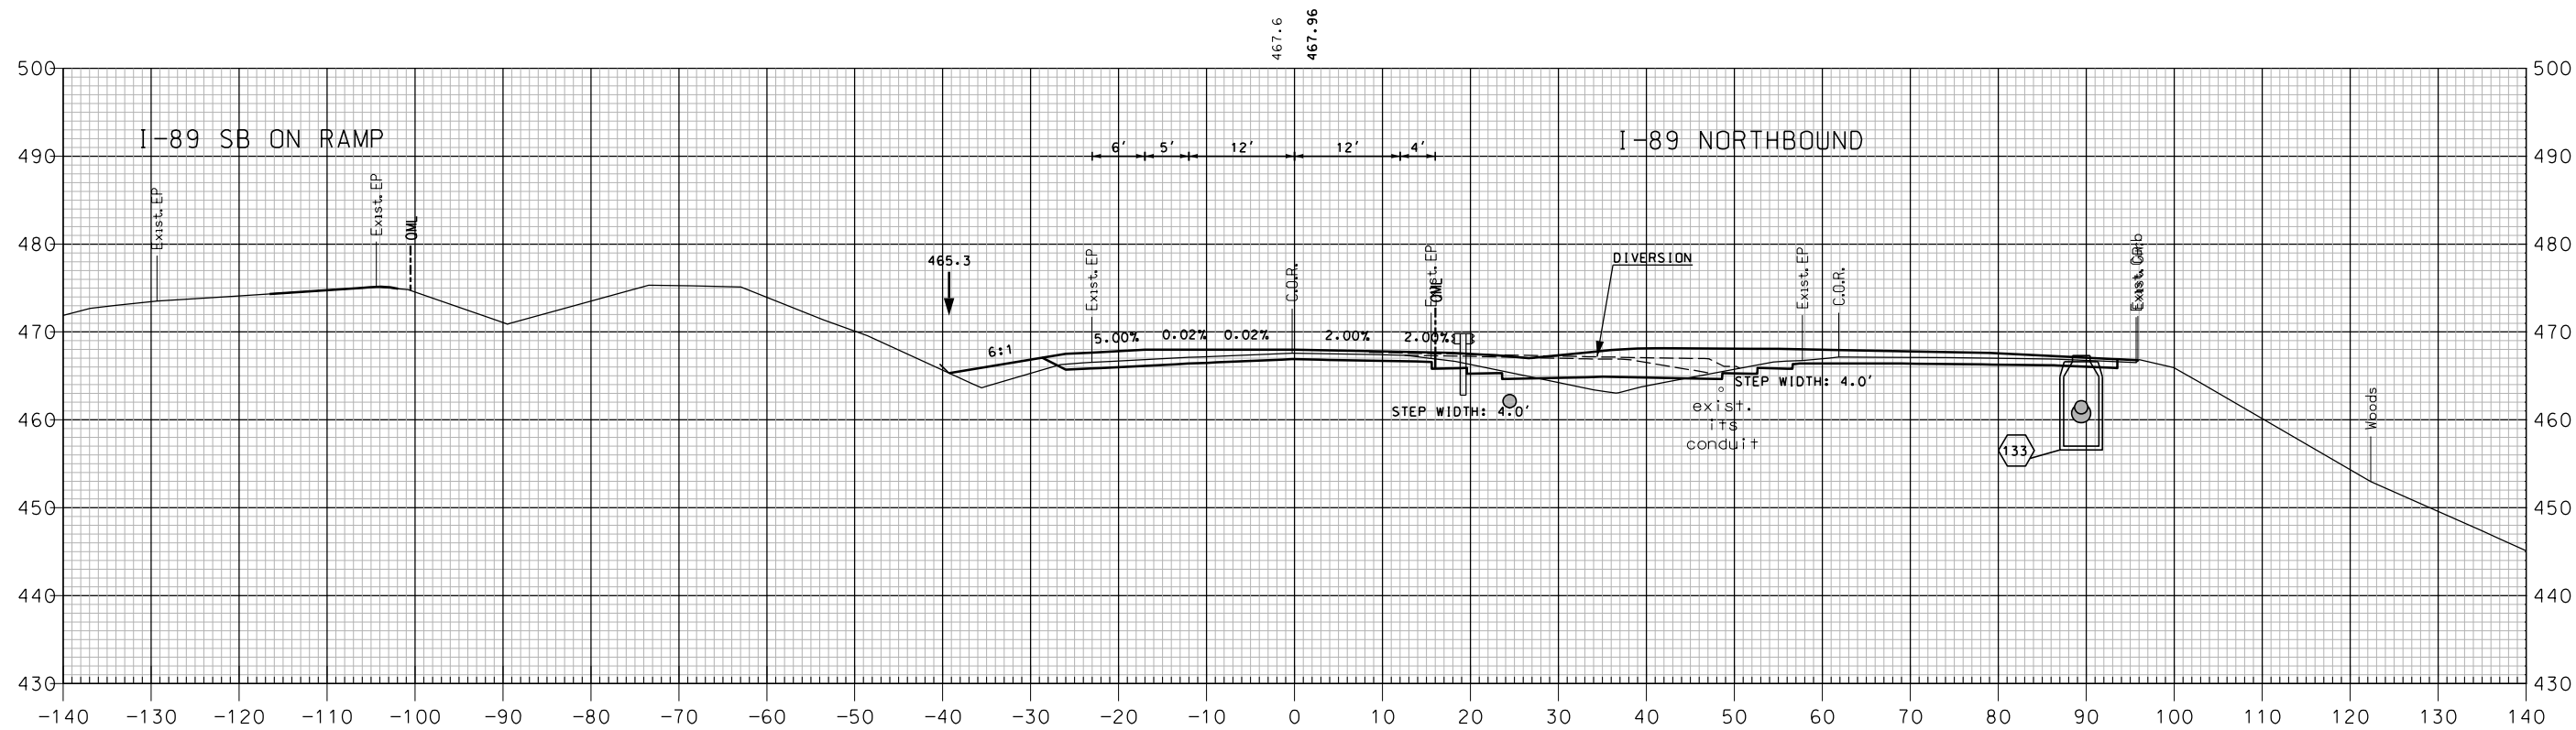


743+00

I-89 SOUTHBOUND

SHEET TOTALS			
COMMON EXCAV.	109.7 C.Y.	ROCK EXCAV.	— C.Y.
FILL	59.3 C.Y.	MUCK EXCAV.	— C.Y.
DGN	STATE PROJECT NO.	SHEET NO.	TOTAL SHEETS
16148SB VT X-SEC	16148	397	600


SDR PROCESSED		REVISIONS AFTER PROPOSAL	
NEW DESIGN	NHDDT	NUMBER	DATE
DATE 04-2015	DATE 04-2016	STATION	DESCRIPTION
SHEET CHECKED BRC	DATE 02-2018		
AS BUILT DETAILS	DATE		

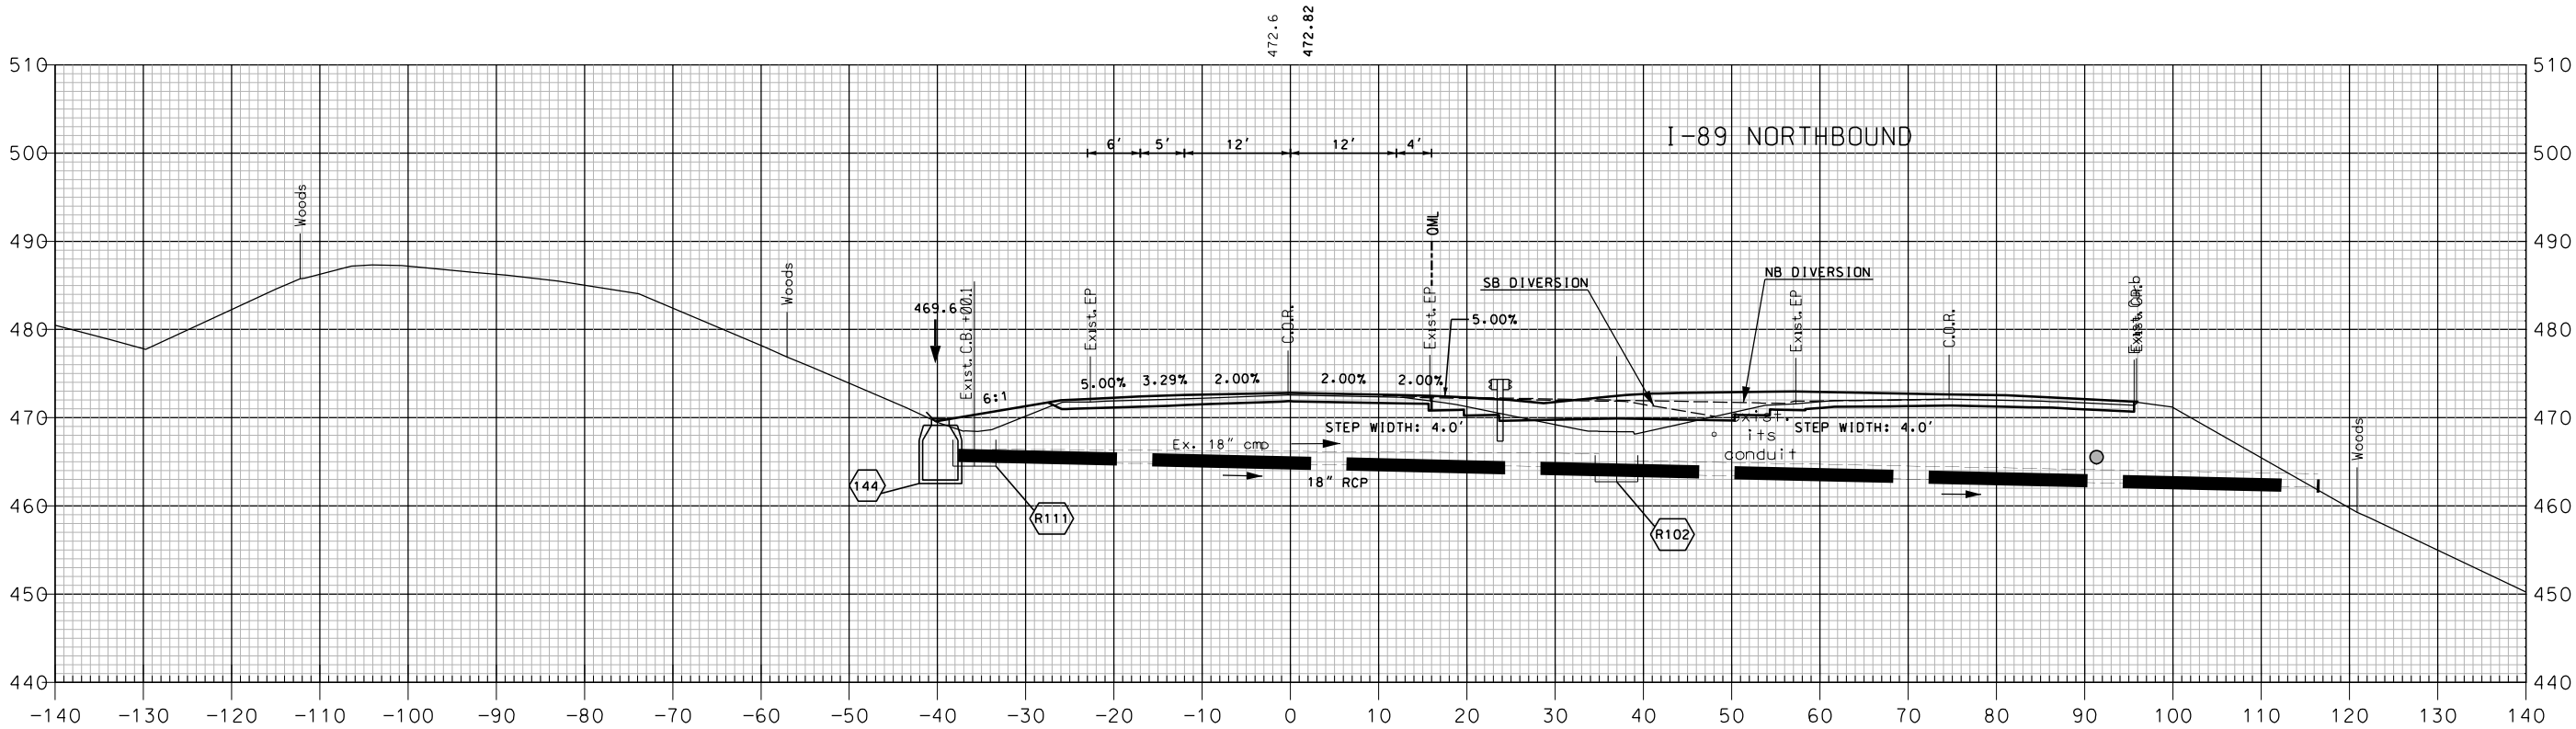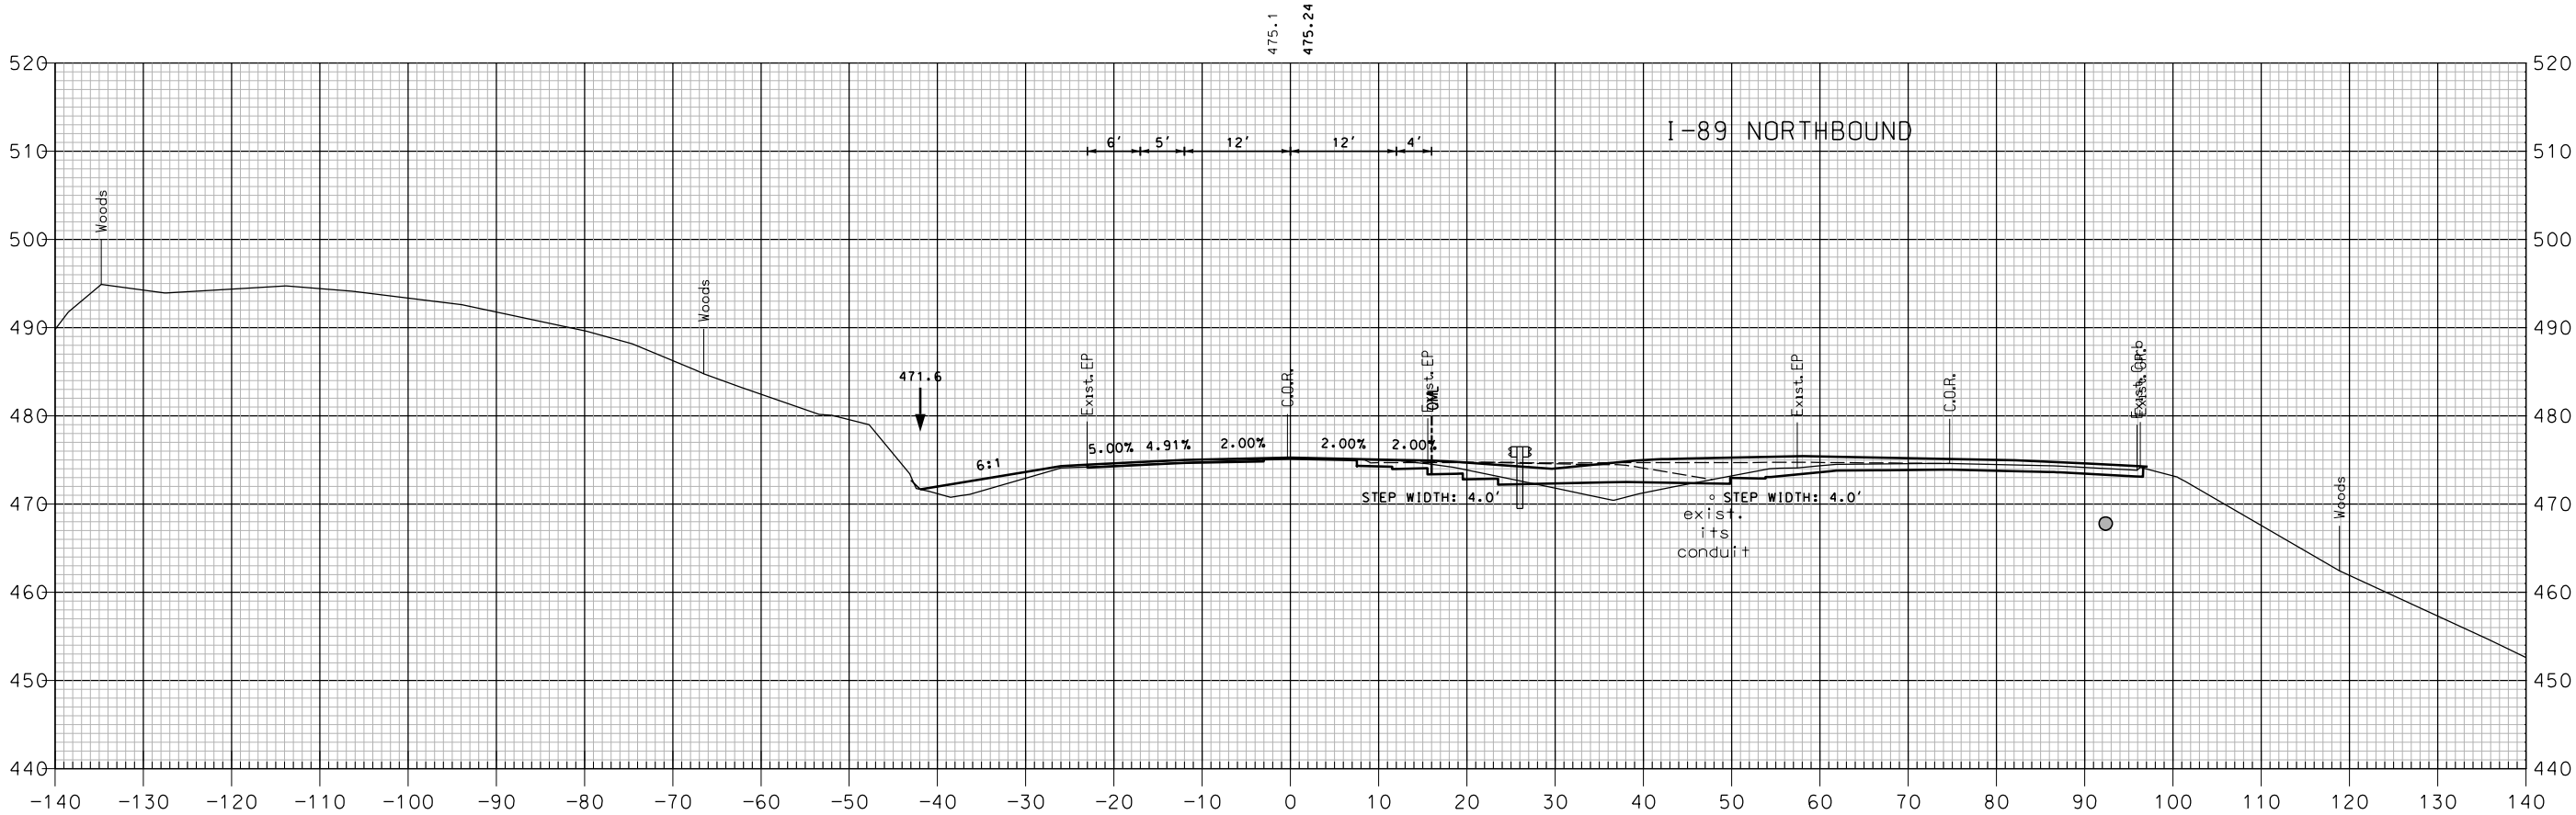

SHEET TOTALS			
COMMON EXCAV.	40.6 C.Y.	ROCK EXCAV.	- C.Y.
FILL	55.4 C.Y.	MUCK EXCAV.	- C.Y.
DGN	STATE PROJECT NO.	SHEET NO.	TOTAL SHEETS
16148SB VT X-SEC	16148	398	600

[illegible]

SDR PROCESSED	NH00T	DATE	04-2015
NEW DESIGN	MJ	DATE	04-2016
SHEET CHECKED	BRC	DATE	02-2018
AS BUILT DETAILS		DATE	

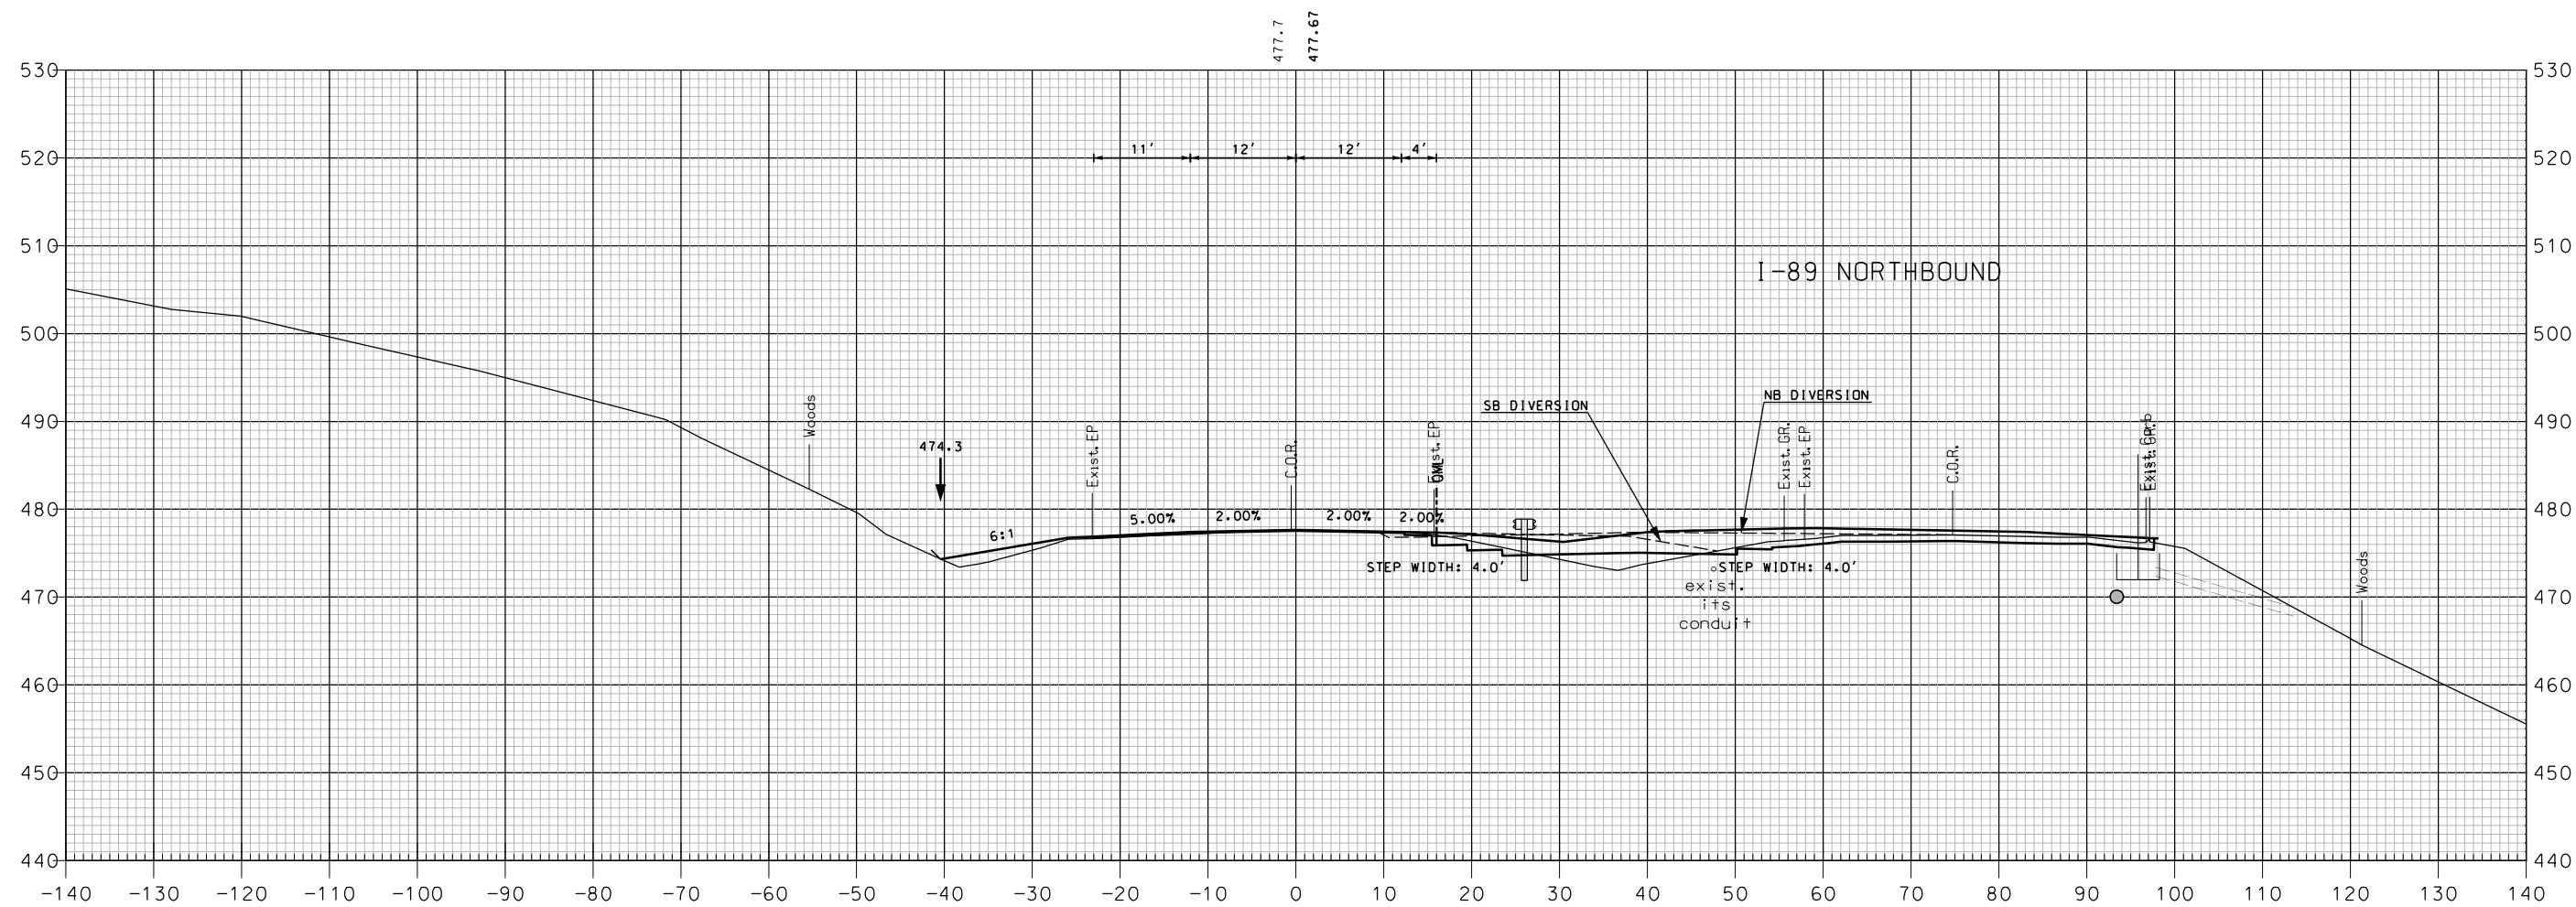


745+00

I-89 SOUTHBOUND

SHEET TOTALS			
COMMON EXCAV. 1.2 C.Y.	ROCK EXCAV. - C.Y.		
FILL 11.7 C.Y.	MUCK EXCAV. - C.Y.		
DGN	STATE PROJECT NO.	SHEET NO.	TOTAL SHEETS
16148SB VT X-SEC	16148	399	600

[illegible]

SDR PROCESSED	NH00T	DATE	04-2015
NEW DESIGN	MJ	DATE	04-2016
SHEET CHECKED	BRC	DATE	02-2018
AS BUILT DETAILS		DATE	

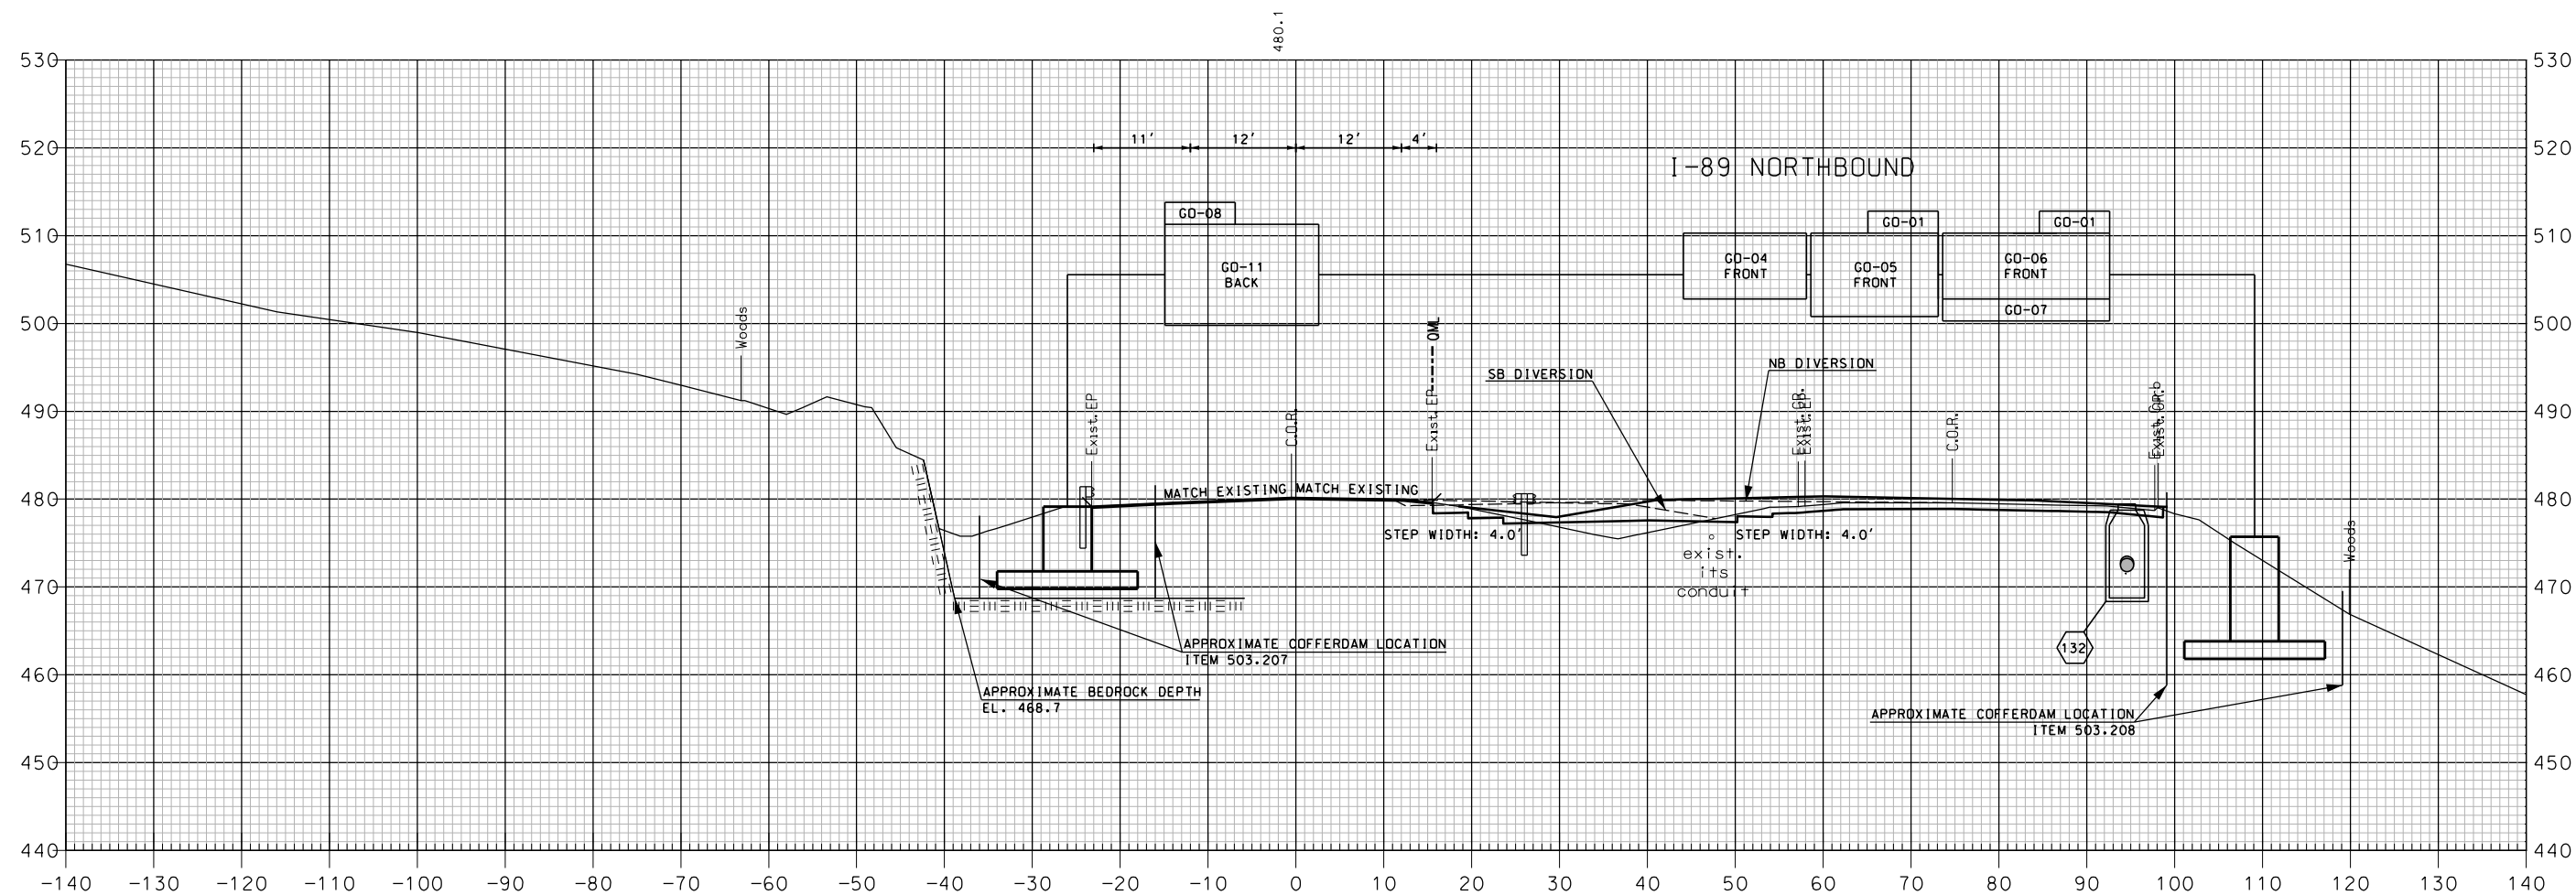

NOTE:

1. COBBLES AND BOULDERS WERE ENCOUNTERED IN TEST BORINGS WHICH MAY MAKE SHEETING DIFFICULT TO DRIVE.


745+50

I-89 SOUTHBOUND

COMMON EXCAV. _____ 0.0 C.Y.		SHEET TOTALS	
FILL _____ 0.0 C.Y.		ROCK EXCAV. _____ - C.Y.	
		MUCK EXCAV. _____ - C.Y.	
DGN	STATE PROJECT NO.	SHEET NO.	TOTAL SHEETS
16148SB VT X-SEC	16148	400	600

REVISIONS AFTER PROPOSAL			
NUMBER	DATE	STATION	DESCRIPTION


SDR PROCESSED	NHDDT	DATE	04-2015
NEW DESIGN	MJ	DATE	04-2016
SHEET CHECKED	BRC	DATE	02-2018
AS BUILT DETAILS		DATE	

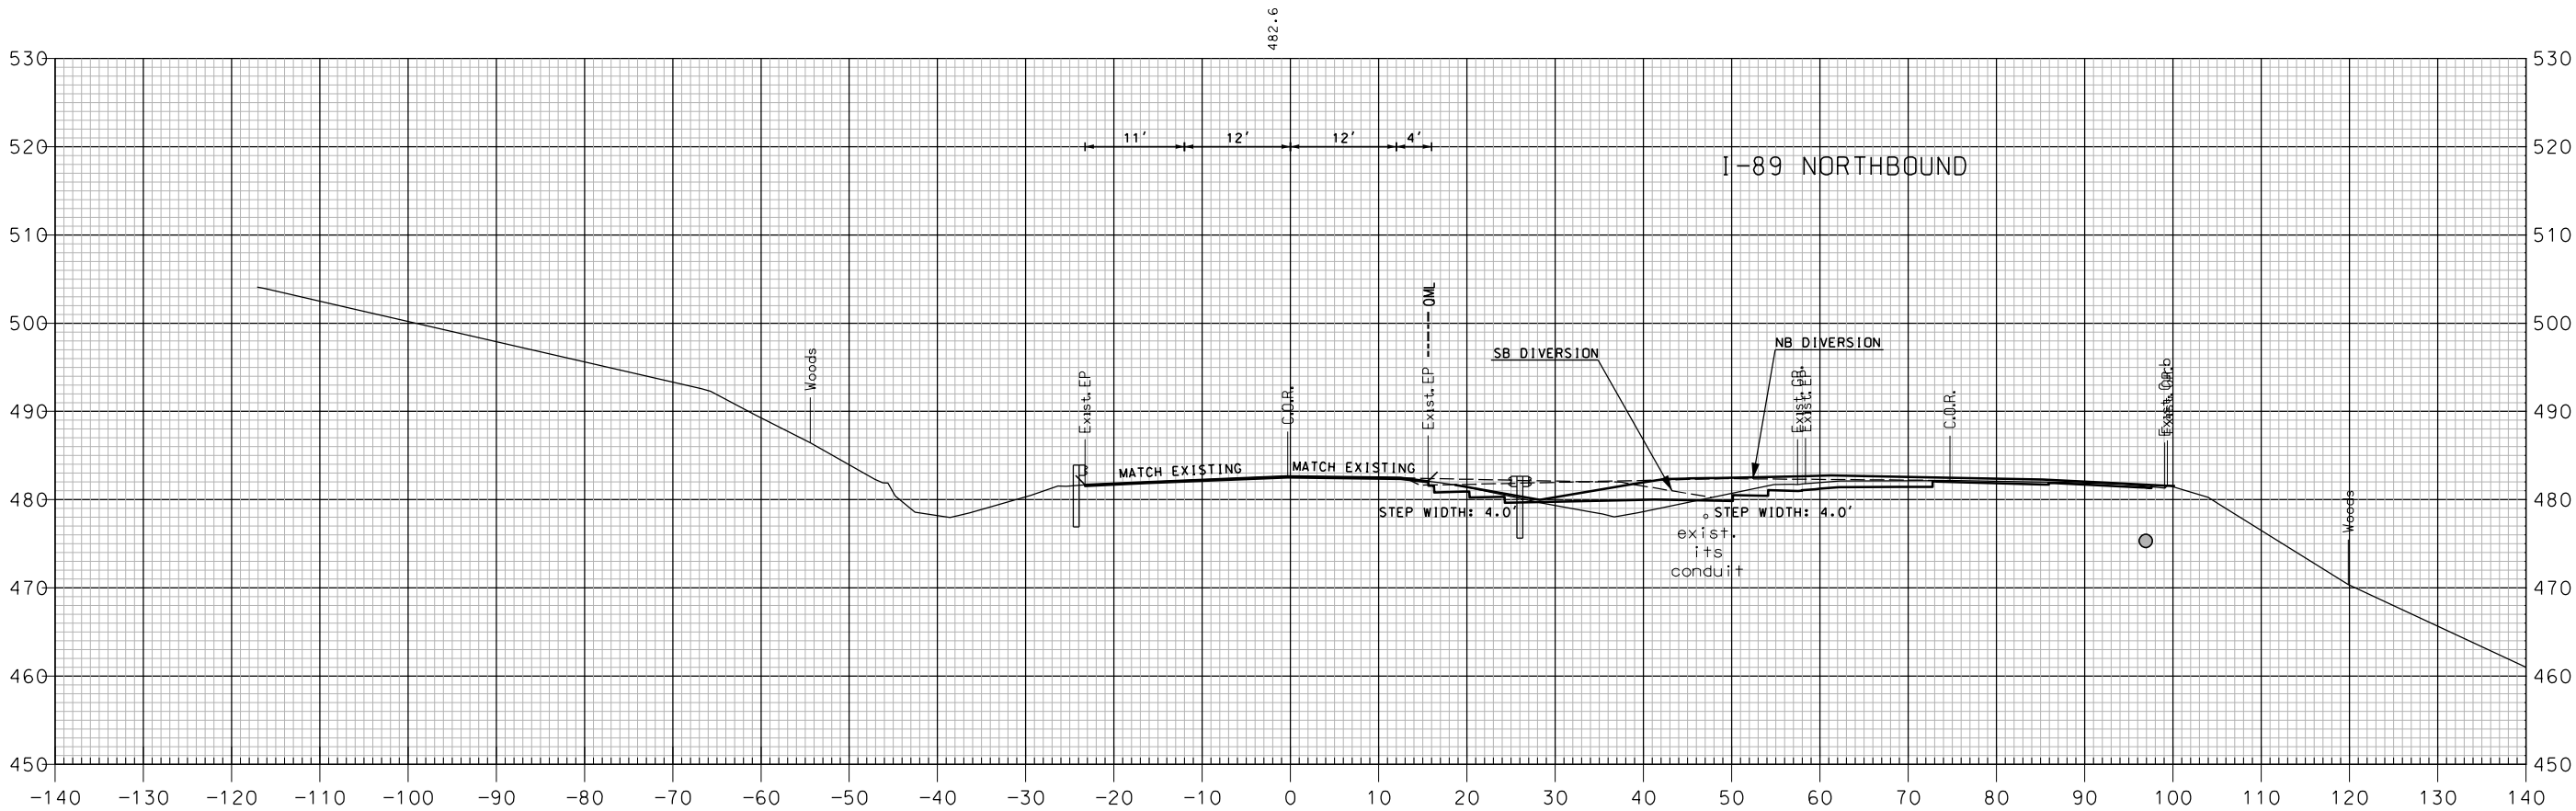

SHEET TOTALS			
COMMON EXCAV.	0.0 C.Y.	ROCK EXCAV.	— C.Y.
FILL	0.0 C.Y.	MUCK EXCAV.	— C.Y.
DGN	STATE PROJECT NO.	SHEET NO.	TOTAL SHEETS
16148SB VT X-SEC	16148	401	600

REVISIONS AFTER PROPOSAL			
NUMBER	DATE	STATION	DESCRIPTION

SDR PROCESSED	NHDDT	DATE	04-2015
NEW DESIGN	MJ	DATE	04-2016
SHEET CHECKED	BRC	DATE	02-2018
AS BUILT DETAILS		DATE	

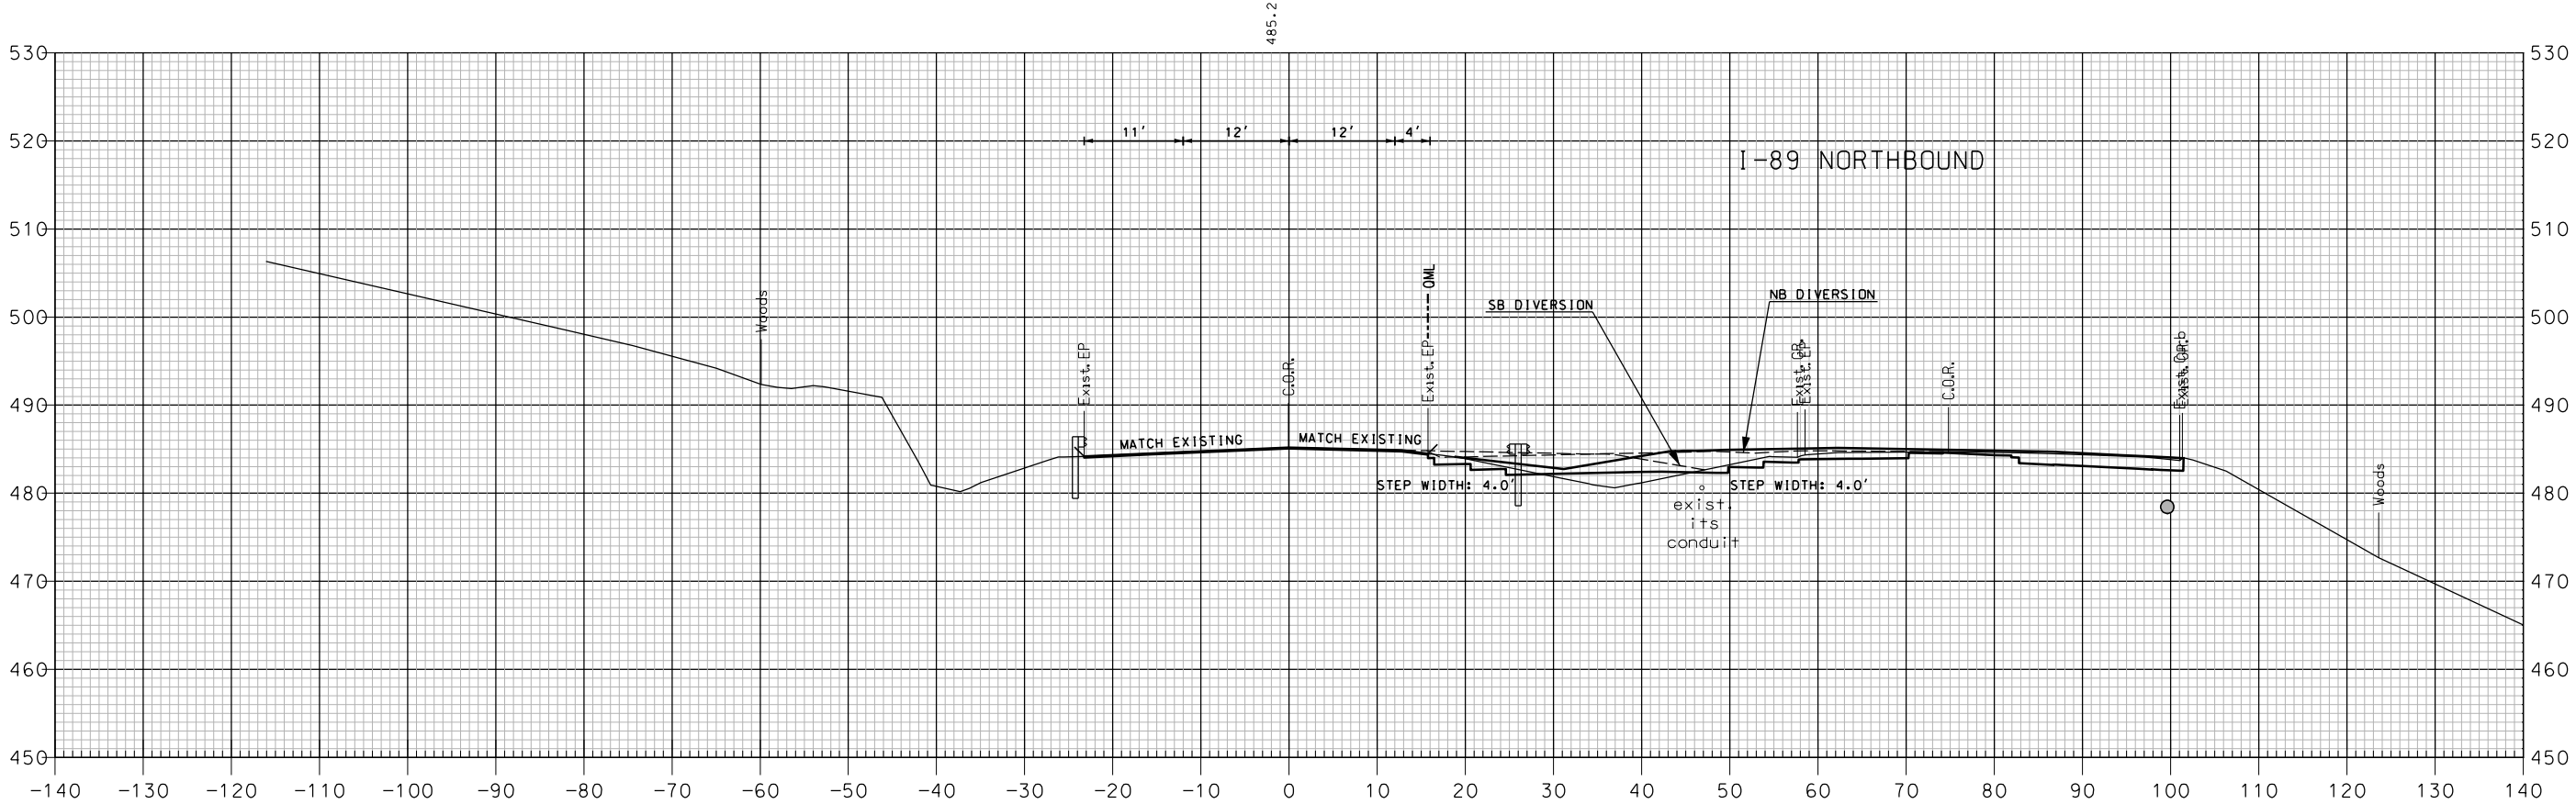


746+50

I-89 SOUTHBOUND

SHEET TOTALS			
COMMON EXCAV.	0.0 C.Y.	ROCK EXCAV.	— C.Y.
FILL	0.0 C.Y.	MUCK EXCAV.	— C.Y.
DGN	STATE PROJECT NO.	SHEET NO.	TOTAL SHEETS
16148SB VT X-SEC	16148	402	600

[illegible]

SDR PROCESSED	NH00T	DATE	04-2015
NEW DESIGN	MJ	DATE	04-2016
SHEET CHECKED	BRC	DATE	02-2018
AS BUILT DETAILS		DATE	

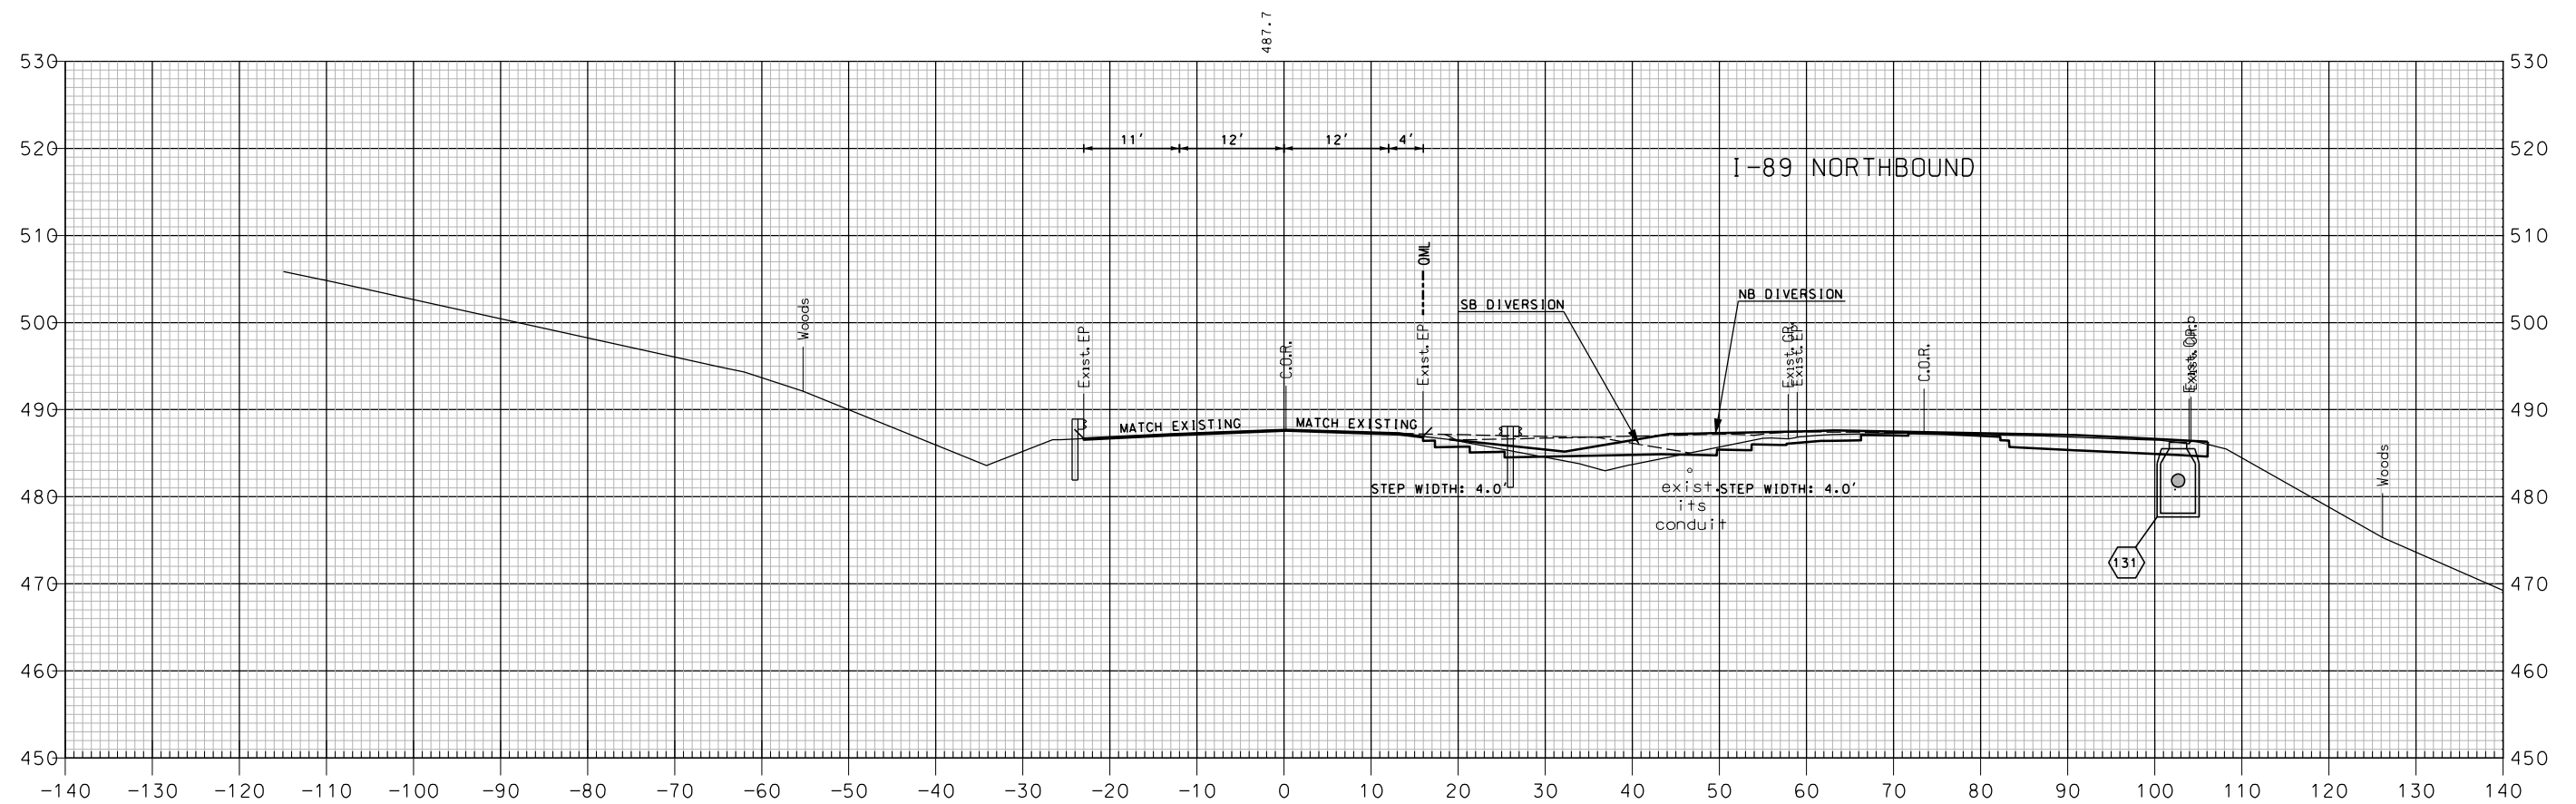


747+00

I-89 SOUTHBOUND


SHEET TOTALS			
COMMON EXCAV. _____ 0.0 _____ C.Y.	ROCK EXCAV. _____ - _____ C.Y.		
FILL _____ 0.0 _____ C.Y.	MUCK EXCAV. _____ - _____ C.Y.		
DGN	STATE PROJECT NO.	SHEET NO.	TOTAL SHEETS
16148SB VT X-SEC	16148	403	600

REVISIONS AFTER PROPOSAL			
NUMBER	DATE	STATION	DESCRIPTION

SDR PROCESSED	NHDDT	DATE	04-2015
NEW DESIGN	MJ	DATE	04-2016
SHEET CHECKED	BRC	DATE	02-2018
AS BUILT DETAILS		DATE	

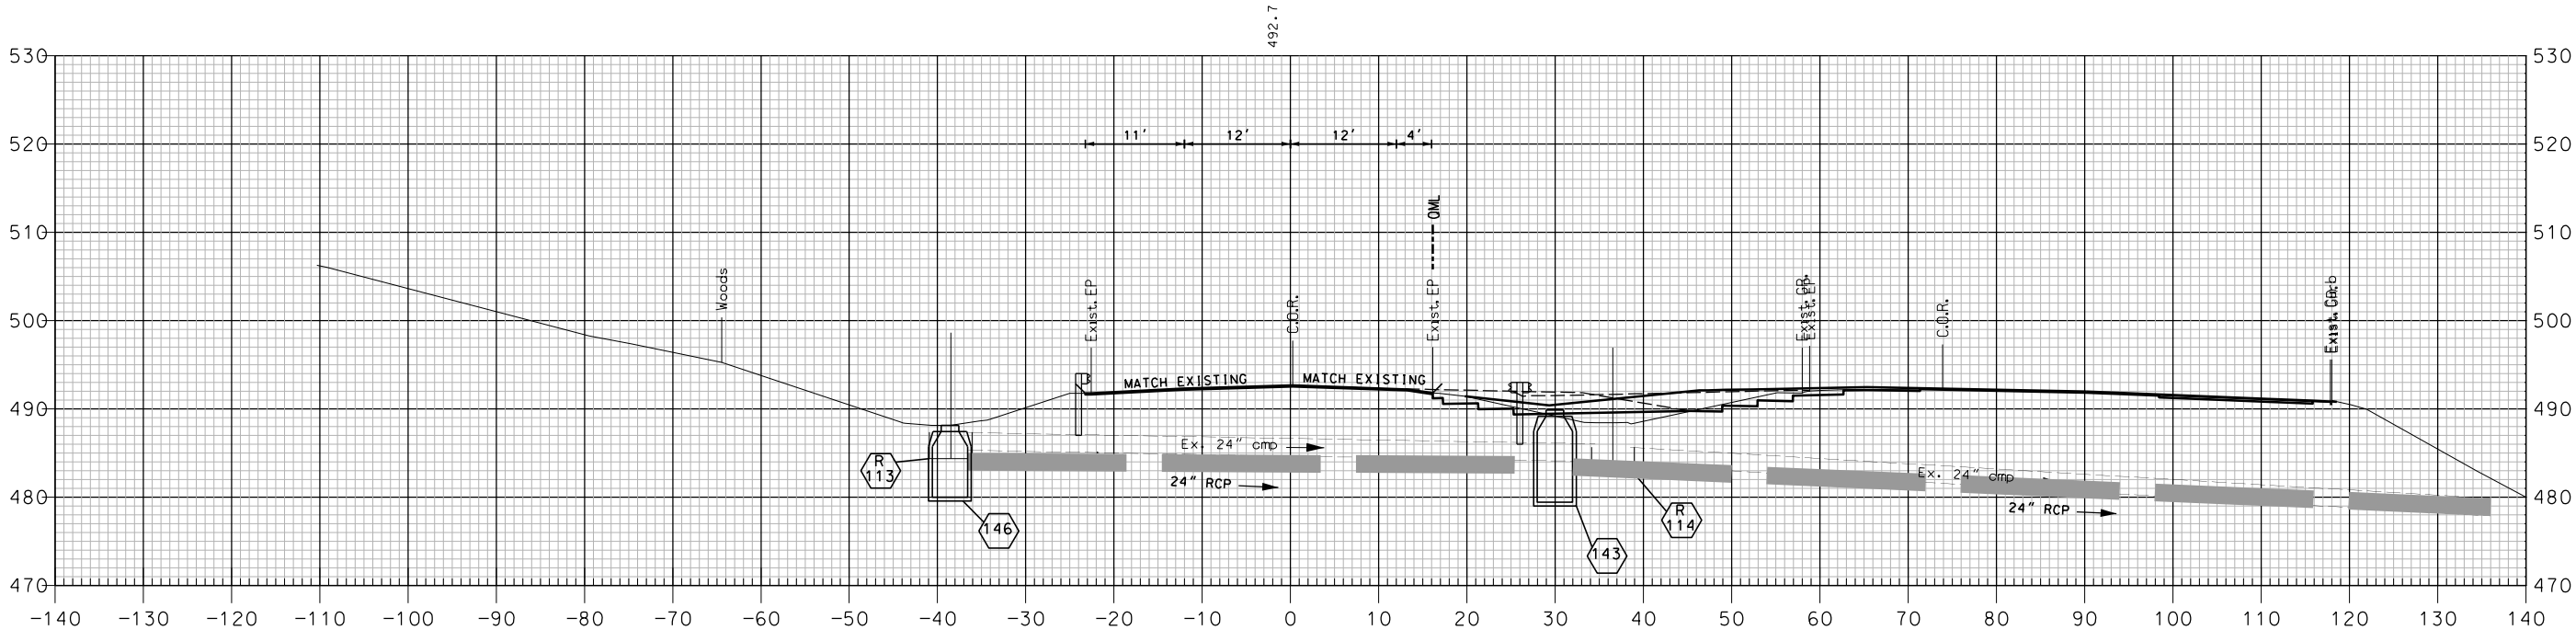

748+00


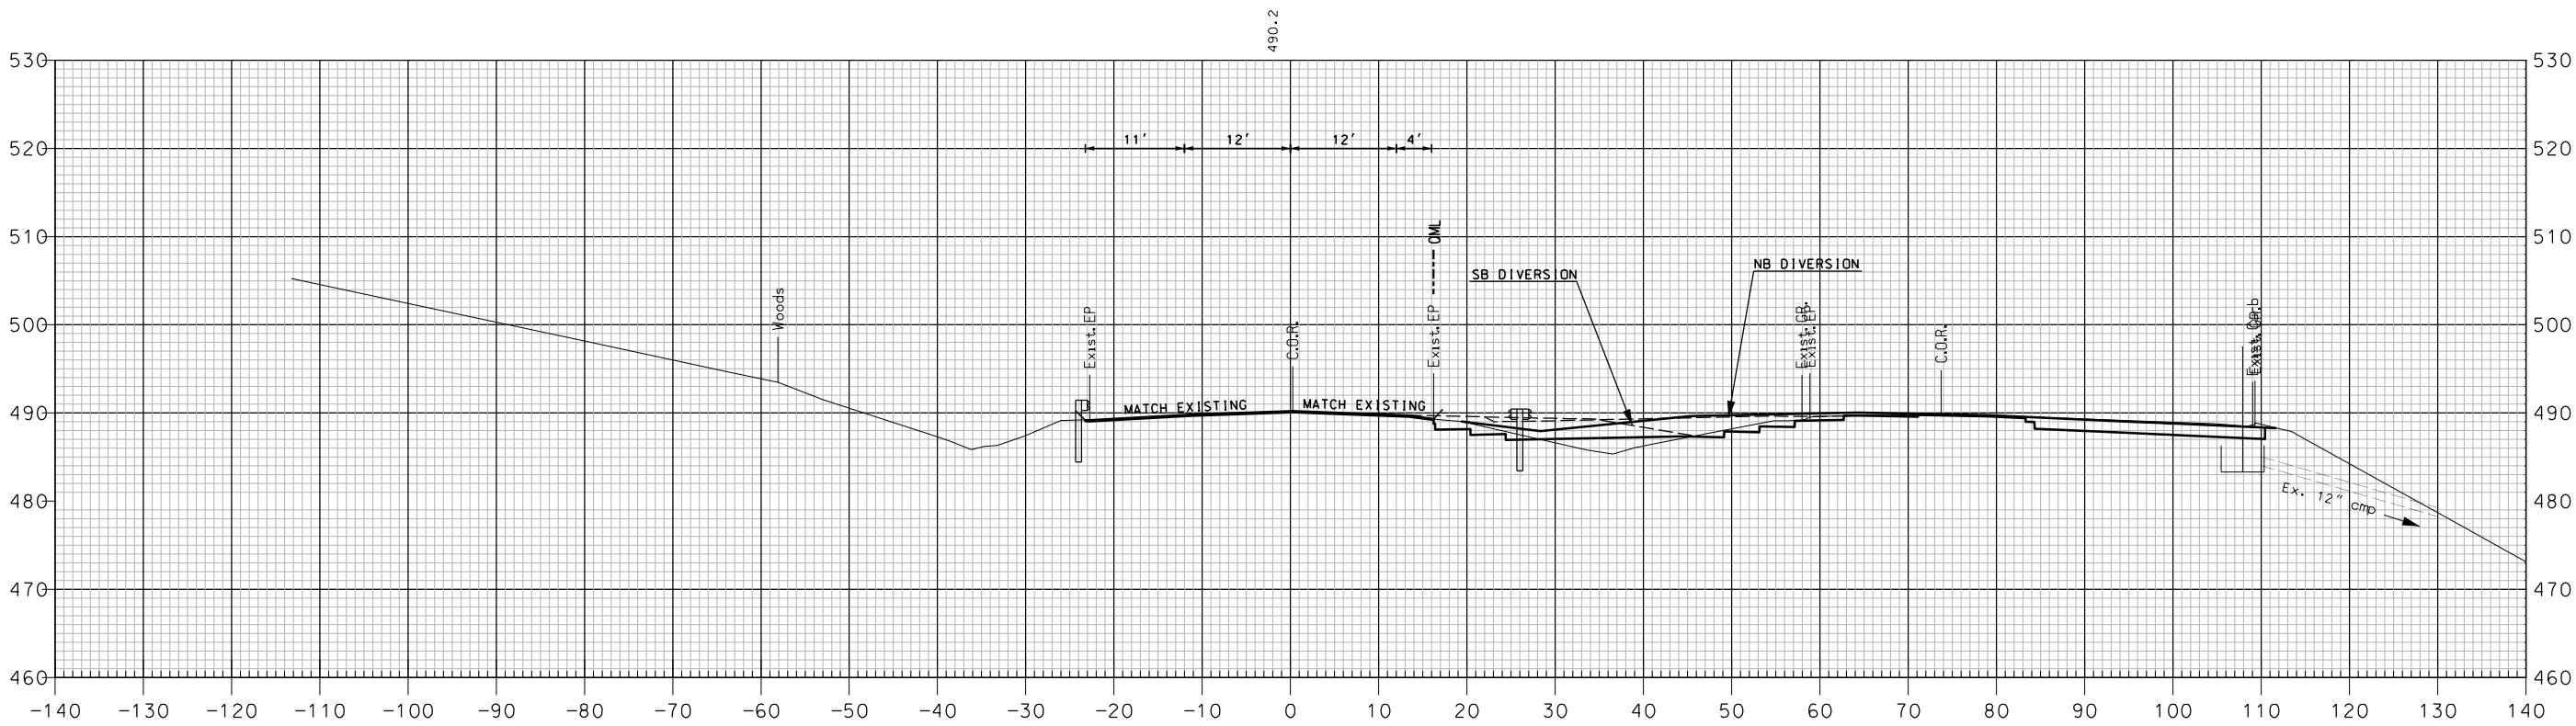


747+50

SHEET TOTALS			
COMMON EXCAV.	0.0 C.Y.	ROCK EXCAV.	- C.Y.
FILL	0.0 C.Y.	MUCK EXCAV.	- C.Y.
DGN	STATE PROJECT NO.	SHEET NO.	TOTAL SHEETS
16148SB VT X-SEC	16148	404	600

REVISIONS AFTER PROPOSAL			
NUMBER	DATE	STATION	DESCRIPTION


SDR PROCESSED	NHDDT	DATE	04-2015
NEW DESIGN	MJ	DATE	04-2016
SHEET CHECKED	BRC	DATE	02-2018
AS BUILT DETAILS		DATE	

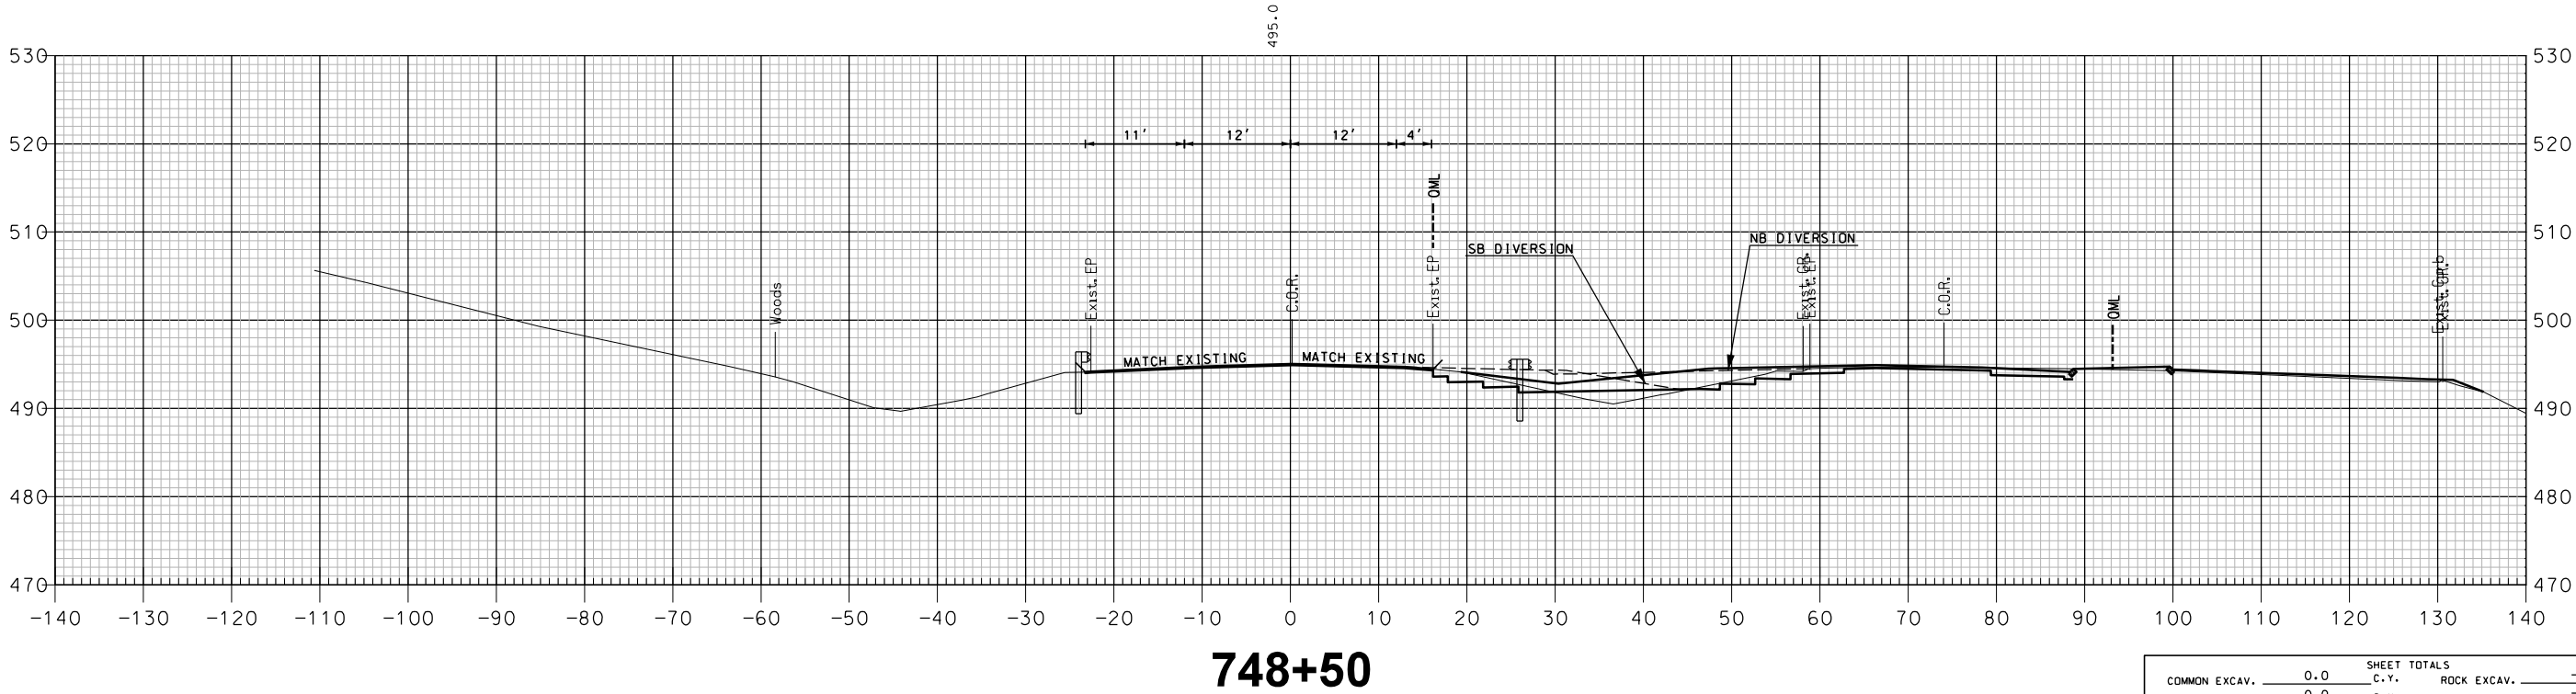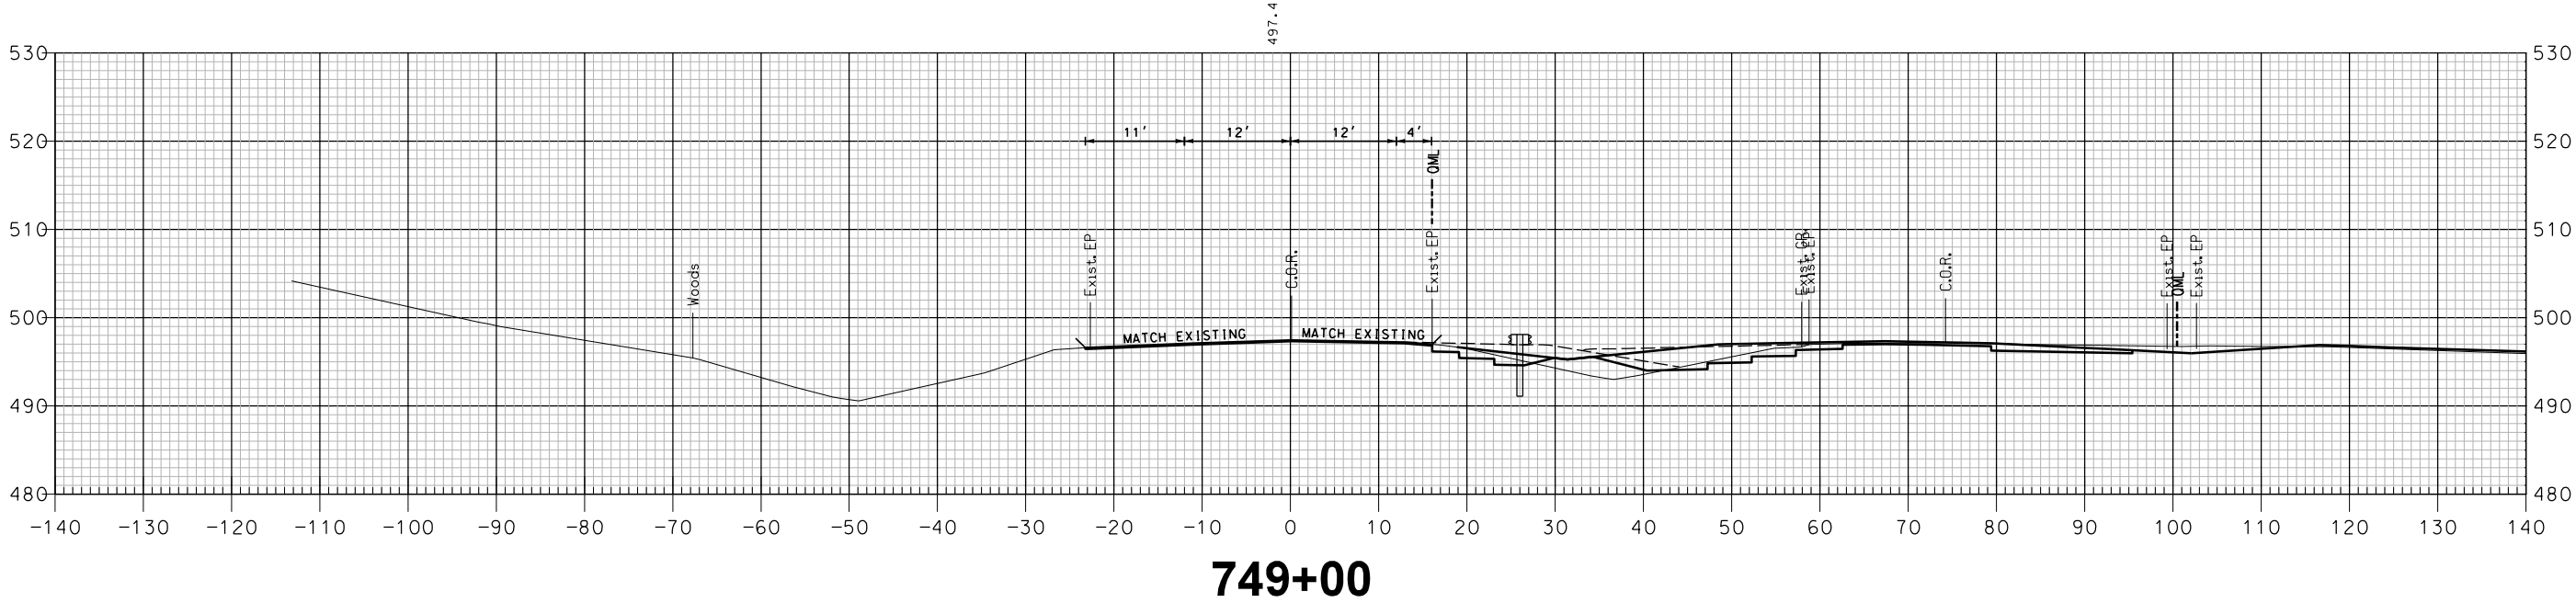


SHEET TOTALS			
COMMON EXCAV.	0.0 C.Y.	ROCK EXCAV.	— C.Y.
FILL	0.0 C.Y.	MUCK EXCAV.	— C.Y.
DGN	STATE PROJECT NO.	SHEET NO.	TOTAL SHEETS
16148SB VT X-SEC	16148	405	600

REVISIONS AFTER PROPOSAL			
NUMBER	DATE	STATION	DESCRIPTION

SDR PROCESSED	NHDDT	DATE	04-2015
NEW DESIGN	MJ	DATE	04-2016
SHEET CHECKED	BRC	DATE	02-2018
AS BUILT DETAILS		DATE	

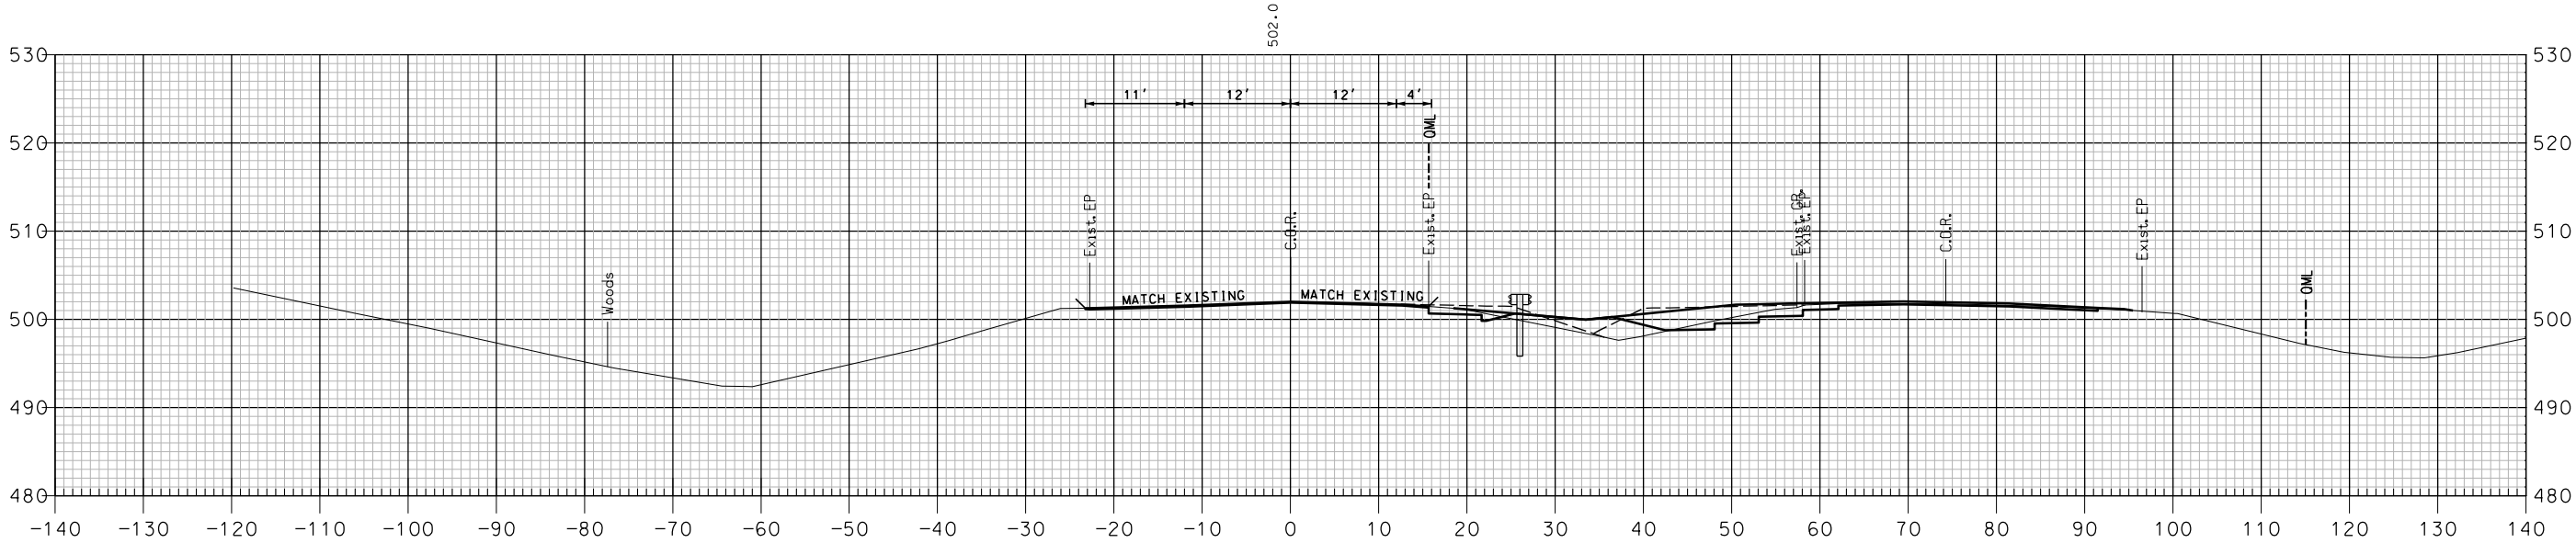

750+00

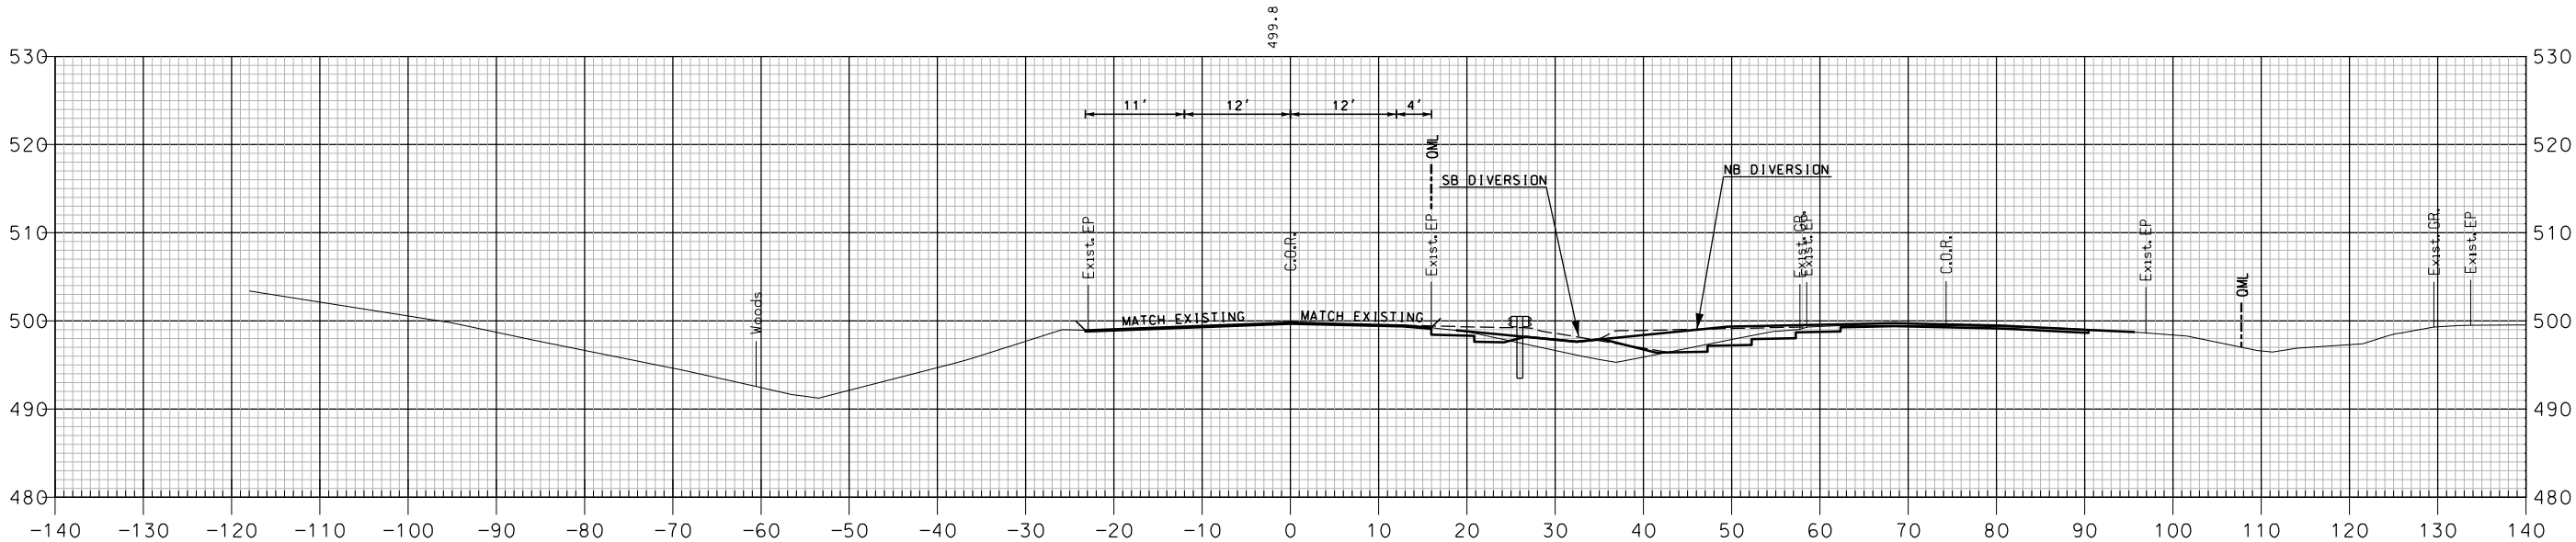


749+50


SHEET TOTALS			
COMMON EXCAV.	0.0 C.Y.	ROCK EXCAV.	- C.Y.
FILL	0.0 C.Y.	MUCK EXCAV.	- C.Y.
DGN	STATE PROJECT NO.	SHEET NO.	TOTAL SHEETS
16148SB VT X-SEC	16148	406	600

REVISIONS AFTER PROPOSAL			
NUMBER	DATE	STATION	DESCRIPTION

SDR PROCESSED	NHDOT	DATE	04-2015
NEW DESIGN	MJ	DATE	04-2016
SHEET CHECKED	BRC	DATE	02-2018
AS BUILT DETAILS		DATE	

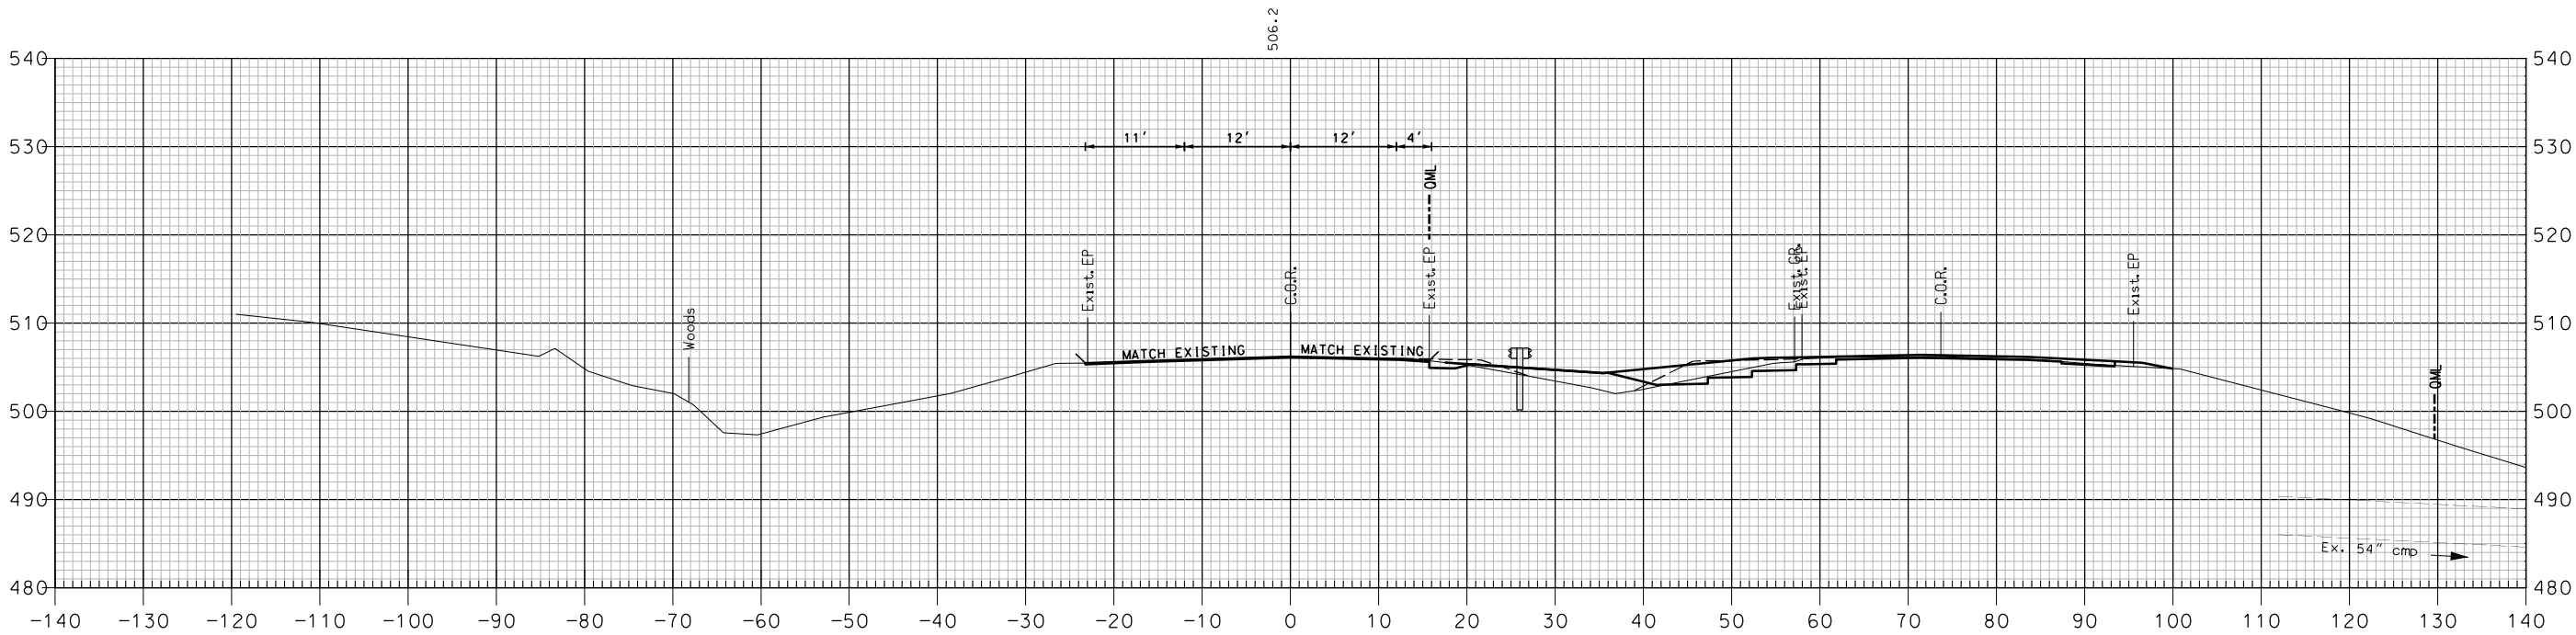

751+00

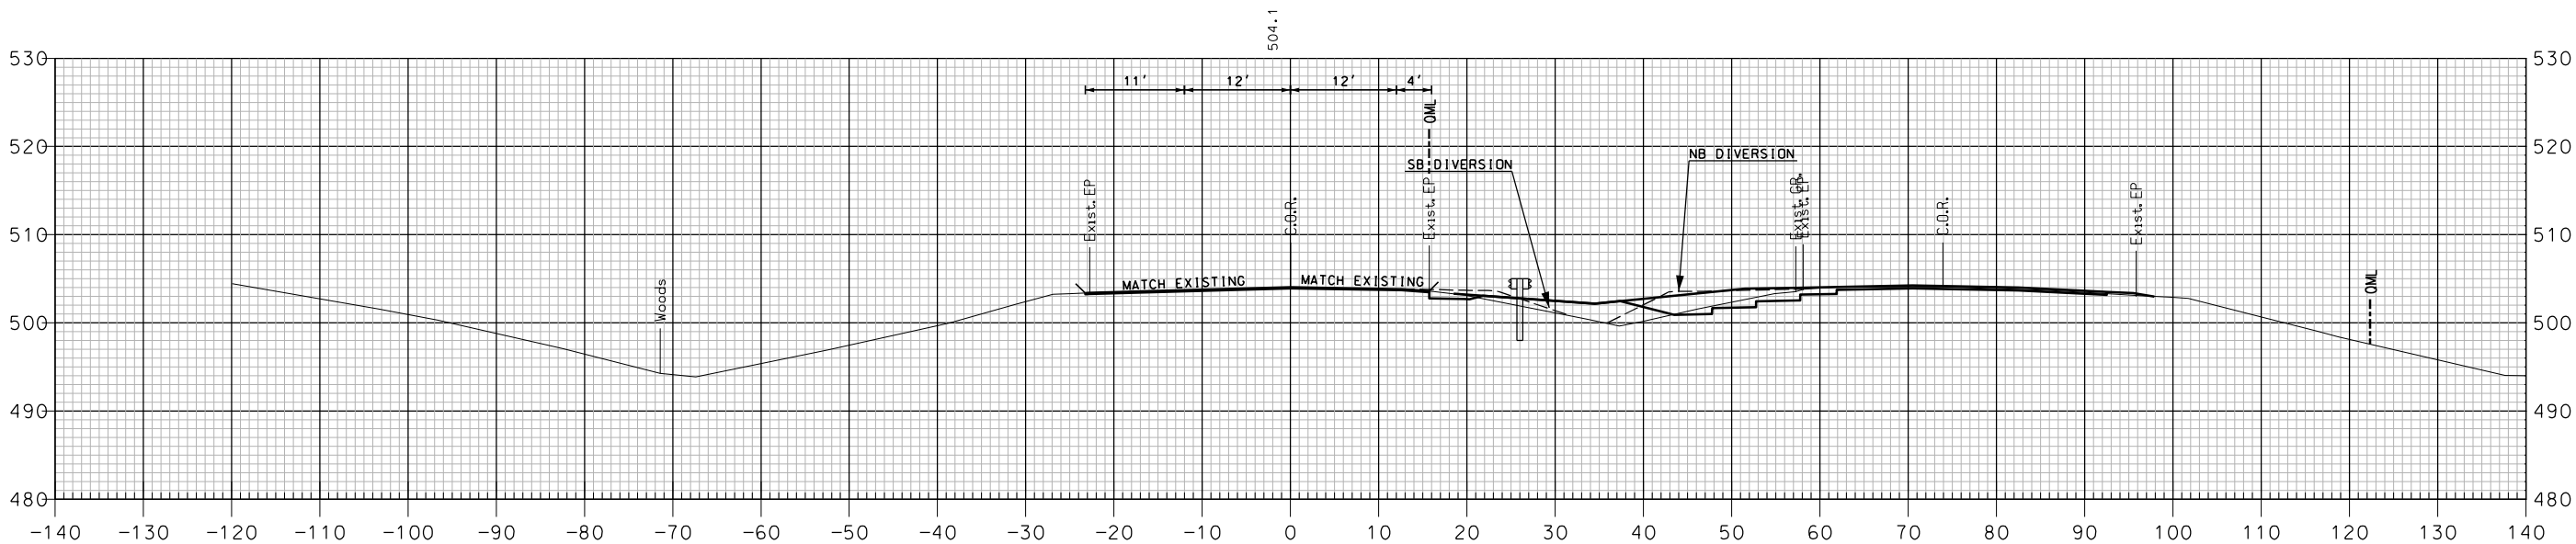


750+50


SHEET TOTALS			
COMMON EXCAV.	0.0 C.Y.	ROCK EXCAV.	— C.Y.
FILL	0.0 C.Y.	MUCK EXCAV.	— C.Y.
DGN	STATE PROJECT NO.	SHEET NO.	TOTAL SHEETS
16148SB VT X-SEC	16148	407	600

REVISIONS AFTER PROPOSAL			
NUMBER	DATE	STATION	DESCRIPTION

SDR PROCESSED	NHDDT	DATE	04-2015
NEW DESIGN	MJ	DATE	04-2016
SHEET CHECKED	BRC	DATE	02-2018
AS BUILT DETAILS		DATE	

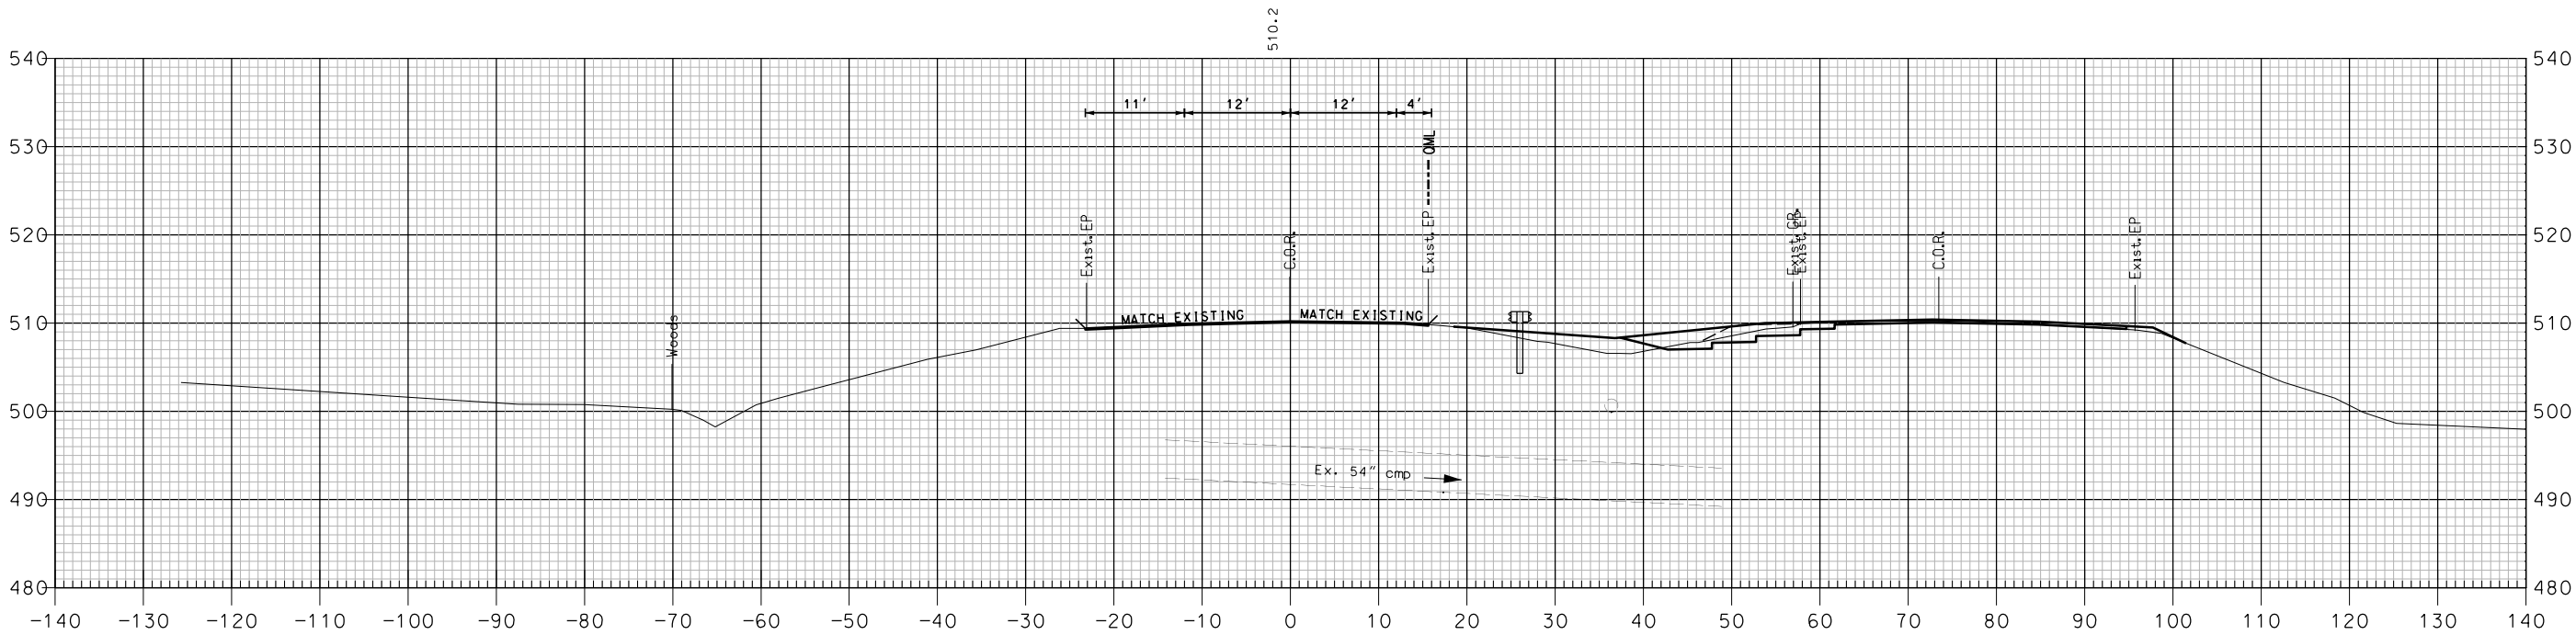

752+00


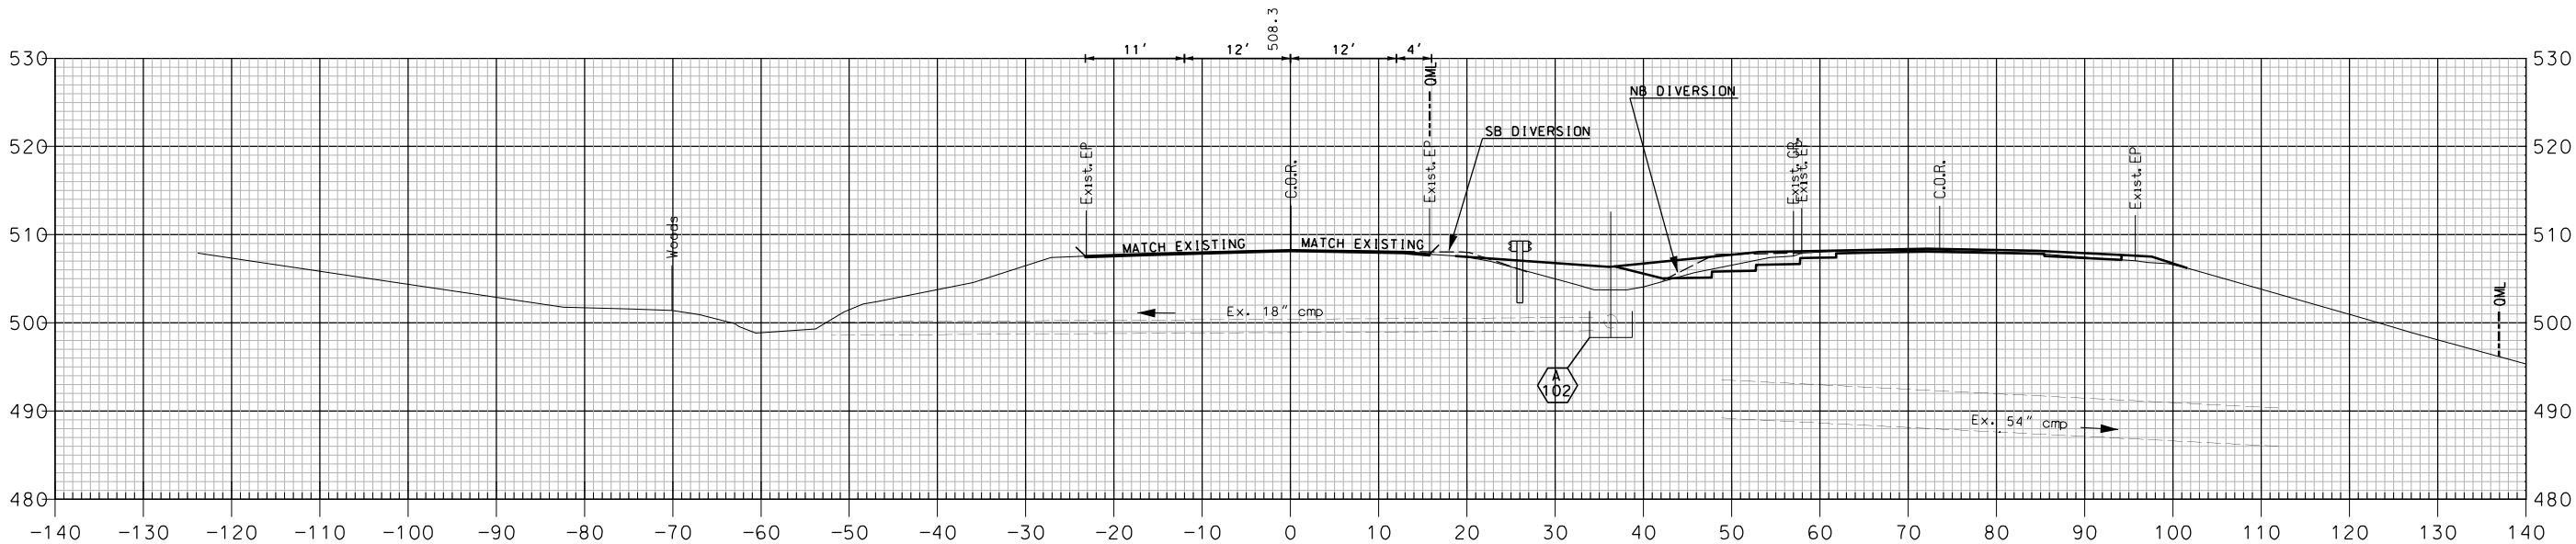


751+50

SHEET TOTALS			
COMMON EXCAV.	0.0 C.Y.	ROCK EXCAV.	— C.Y.
FILL	0.0 C.Y.	MUCK EXCAV.	— C.Y.
DGN	STATE PROJECT NO.	SHEET NO.	TOTAL SHEETS
16148SB VT X-SEC	16148	408	600

REVISIONS AFTER PROPOSAL			
STATION		DESCRIPTION	
NUMBER	DATE	STATION	DESCRIPTION


SDR PROCESSED	NHDDT	DATE	04-2015
NEW DESIGN	MJ	DATE	04-2016
SHEET CHECKED	BRC	DATE	02-2018
AS BUILT DETAILS		DATE	

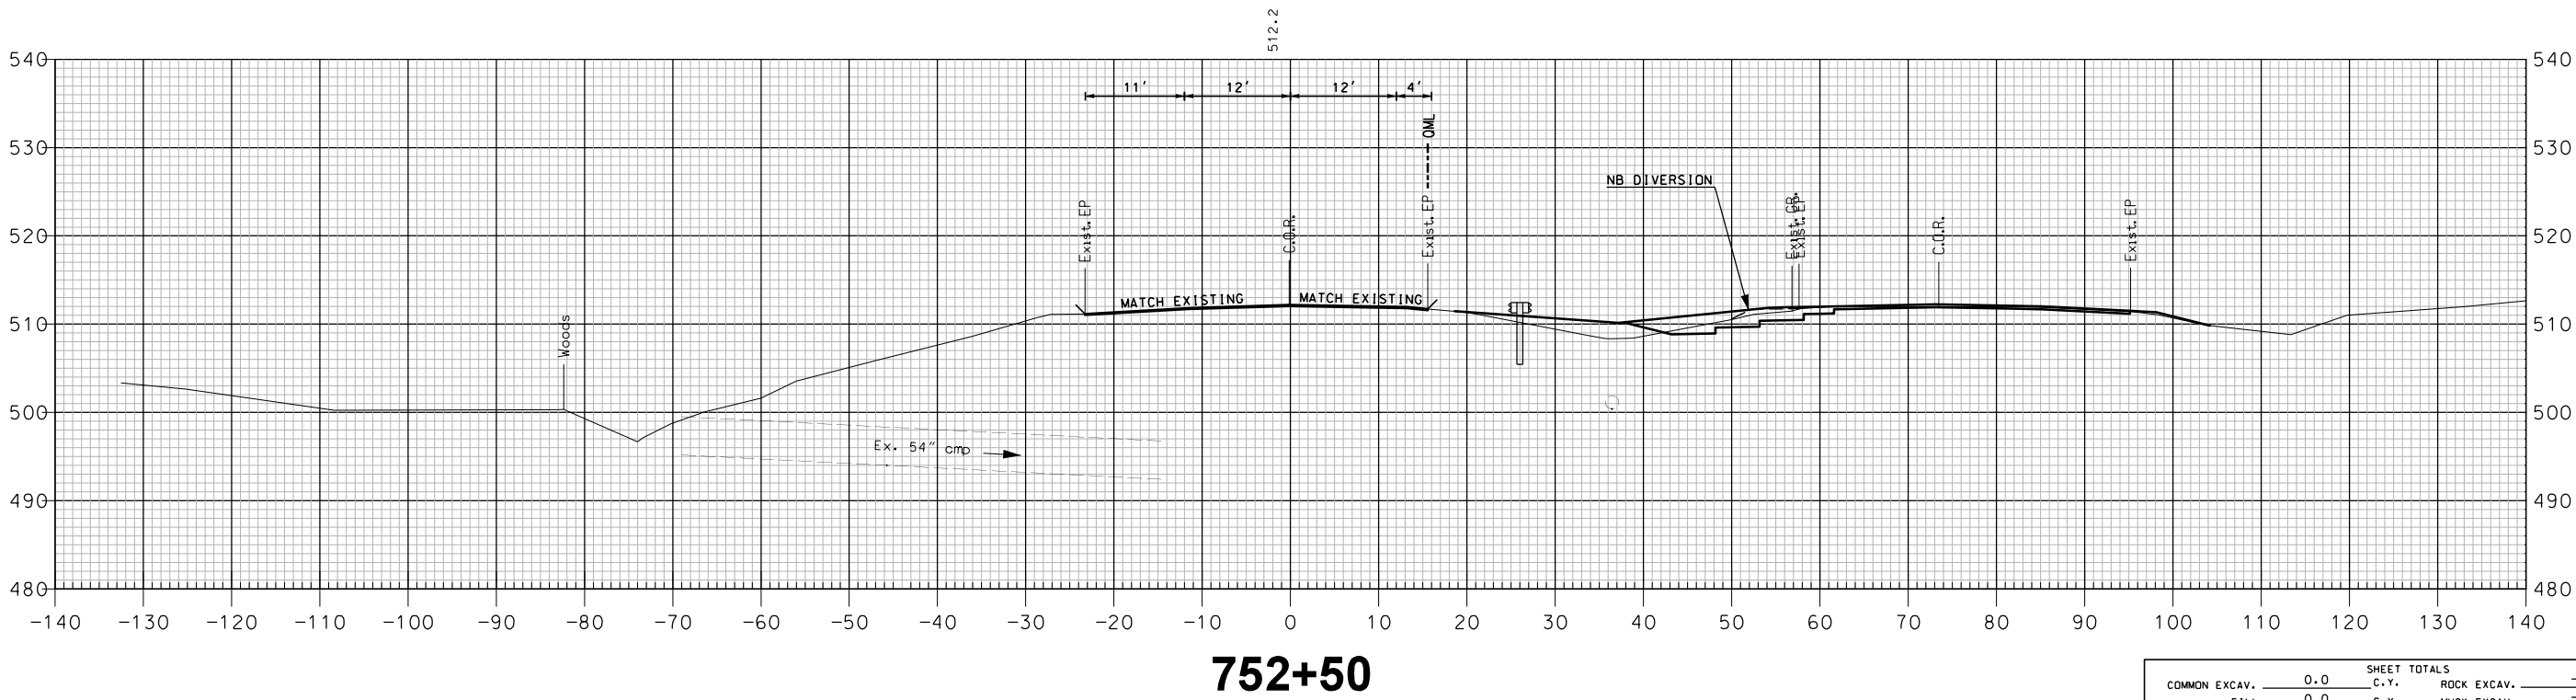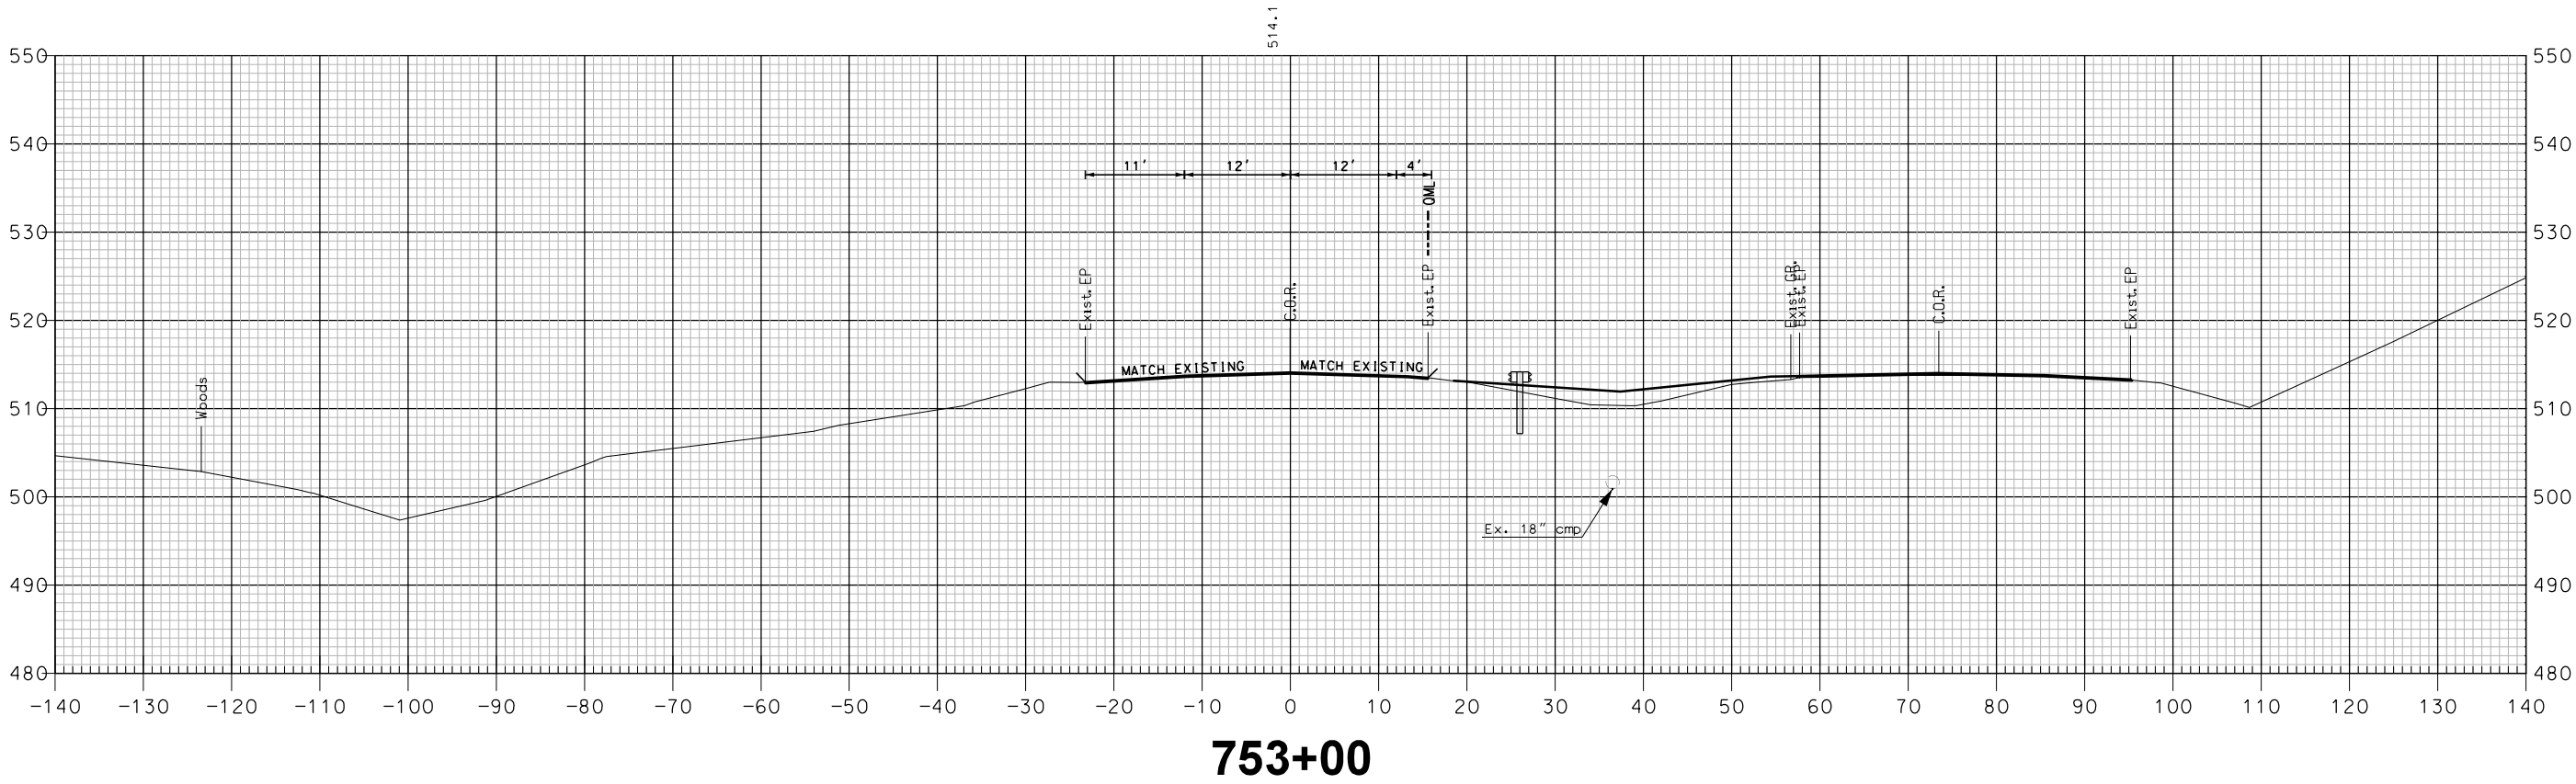


SHEET TOTALS			
COMMON EXCAV.	0.0 C.Y.	ROCK EXCAV.	— C.Y.
FILL	0.0 C.Y.	MUCK EXCAV.	— C.Y.
DGN	STATE PROJECT NO.	SHEET NO.	TOTAL SHEETS
16148SB VT X-SEC	16148	409	600

REVISIONS AFTER PROPOSAL			
STATION		DESCRIPTION	
NUMBER	DATE	STATION	DESCRIPTION

SDR PROCESSED	NHDDT	DATE	04-2015
NEW DESIGN	MJ	DATE	04-2016
SHEET CHECKED	BRC	DATE	02-2018
AS BUILT DETAILS		DATE	

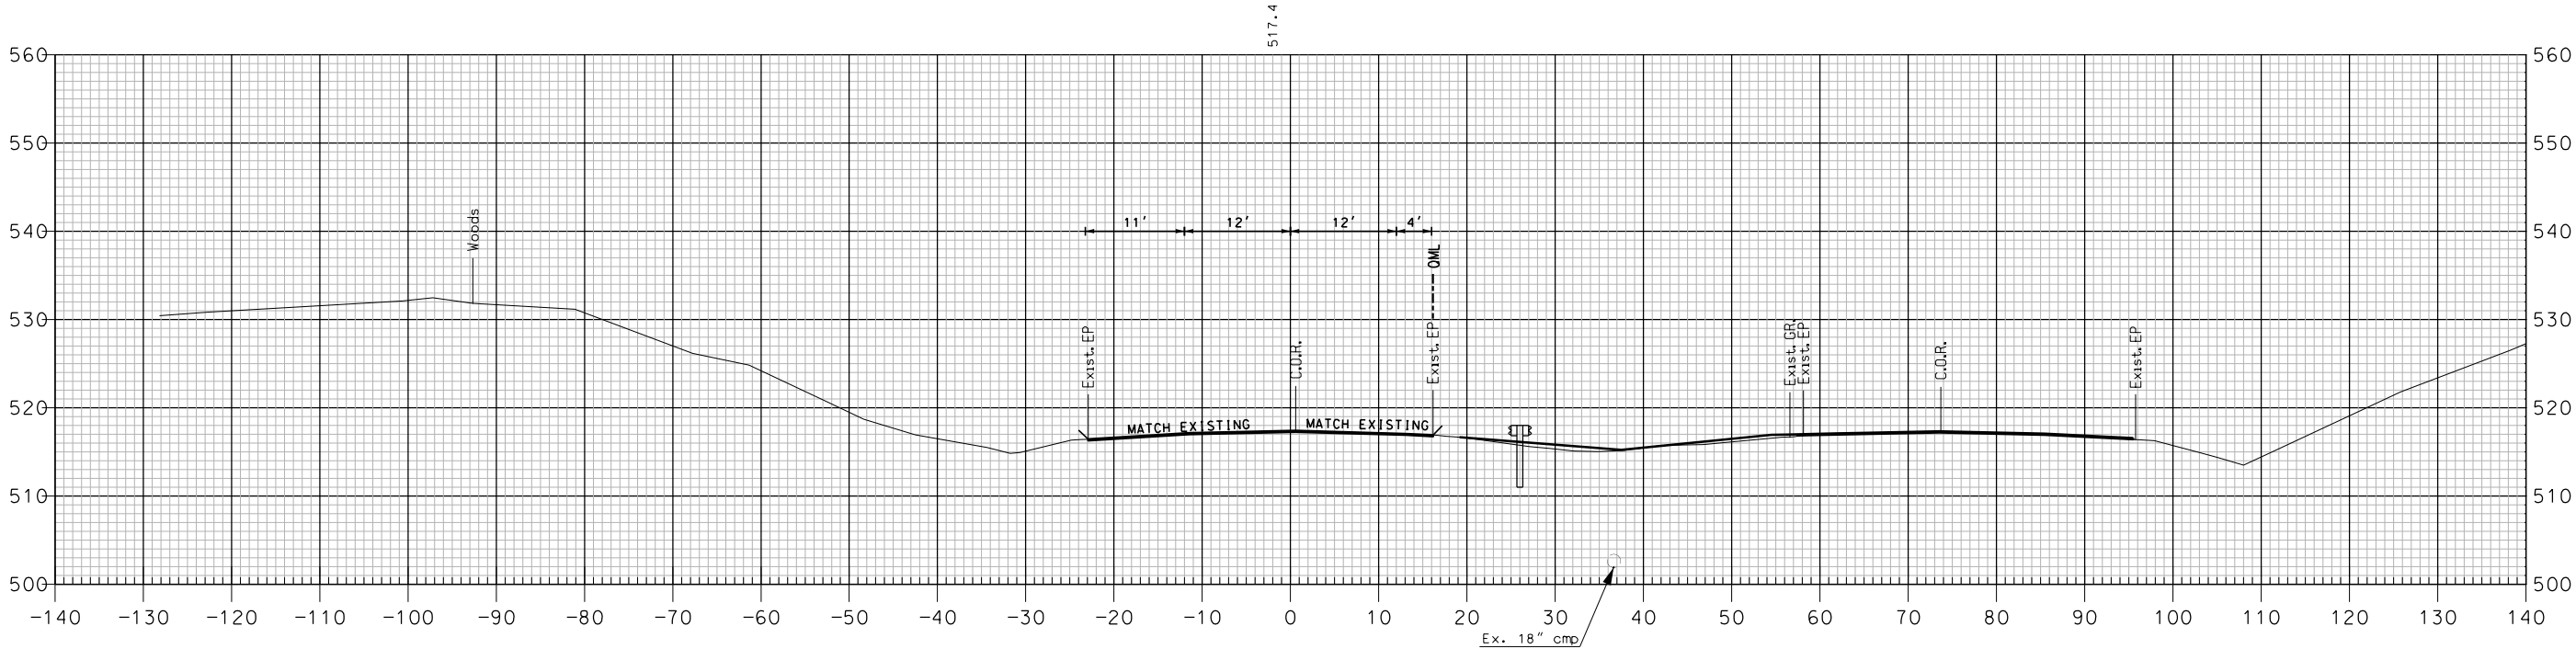

754+00

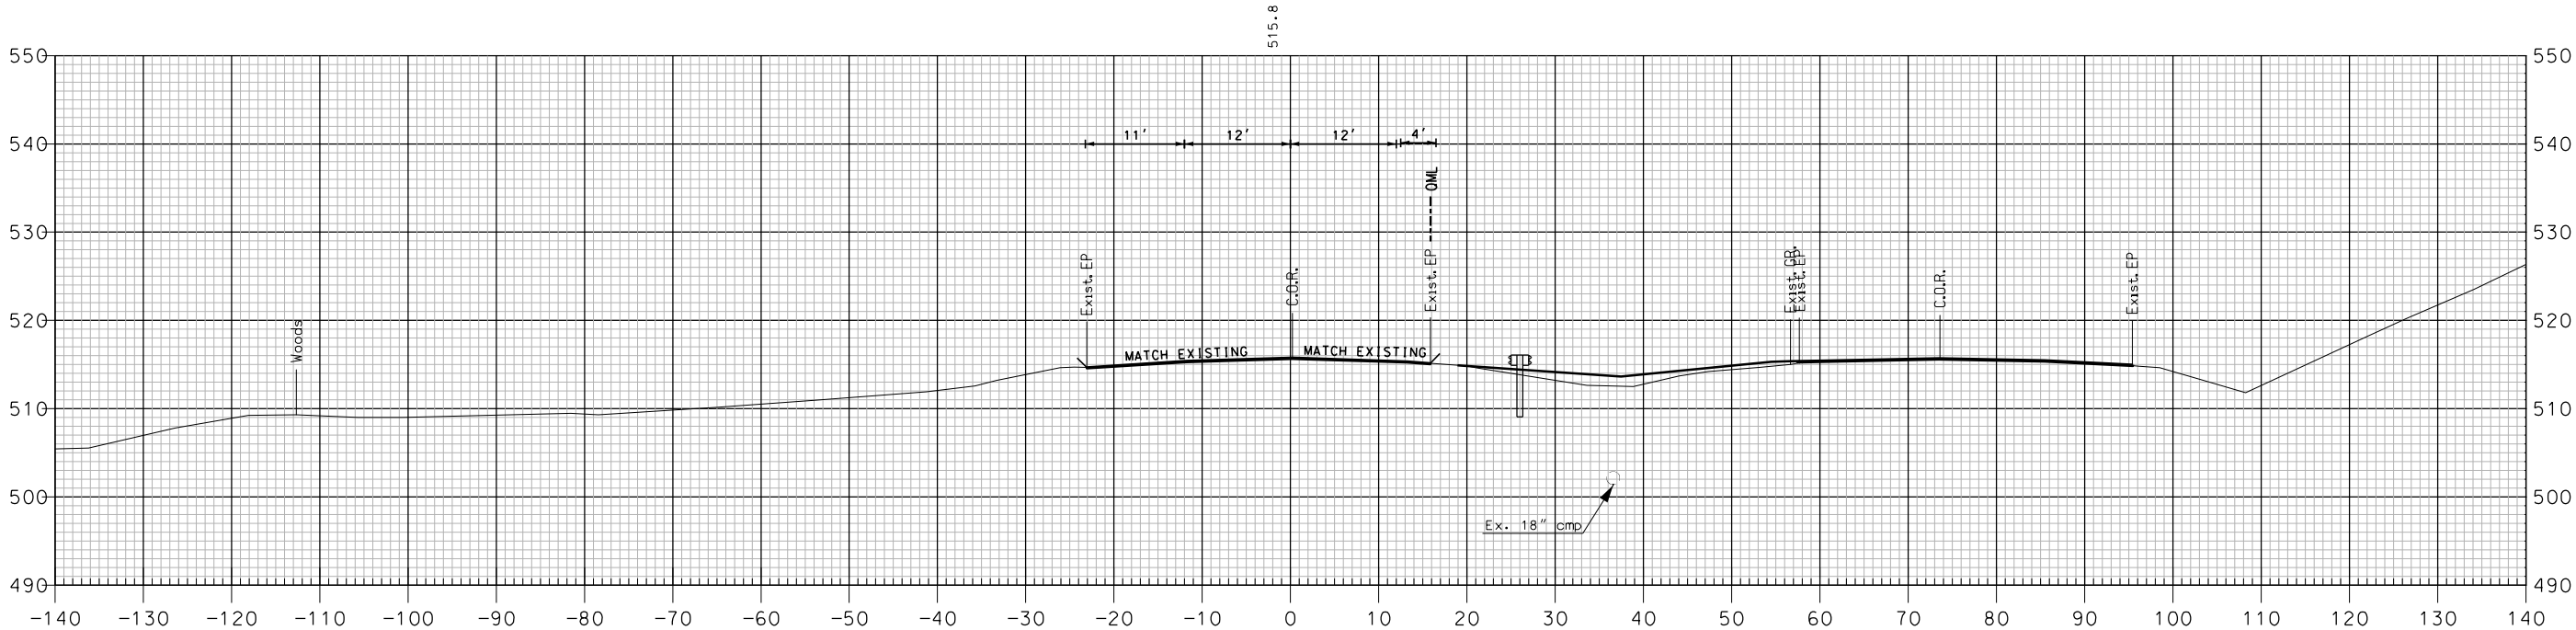



753+50

SHEET TOTALS			
COMMON EXCAV.	0.0 C.Y.	ROCK EXCAV.	- C.Y.
FILL	0.0 C.Y.	MUCK EXCAV.	- C.Y.
DGN	STATE PROJECT NO.	SHEET NO.	TOTAL SHEETS
16148SB VT X-SEC	16148	410	600

REVISIONS AFTER PROPOSAL			
NUMBER	DATE	STATION	DESCRIPTION


SDR PROCESSED	NHDDT	DATE	04-2015
NEW DESIGN	MJ	DATE	04-2016
SHEET CHECKED	BRC	DATE	02-2018
AS BUILT DETAILS		DATE	

SEE TYPICAL SECTION FOR SOUTHBOUND
WORK FROM STA 755+00 TO STA 771+00

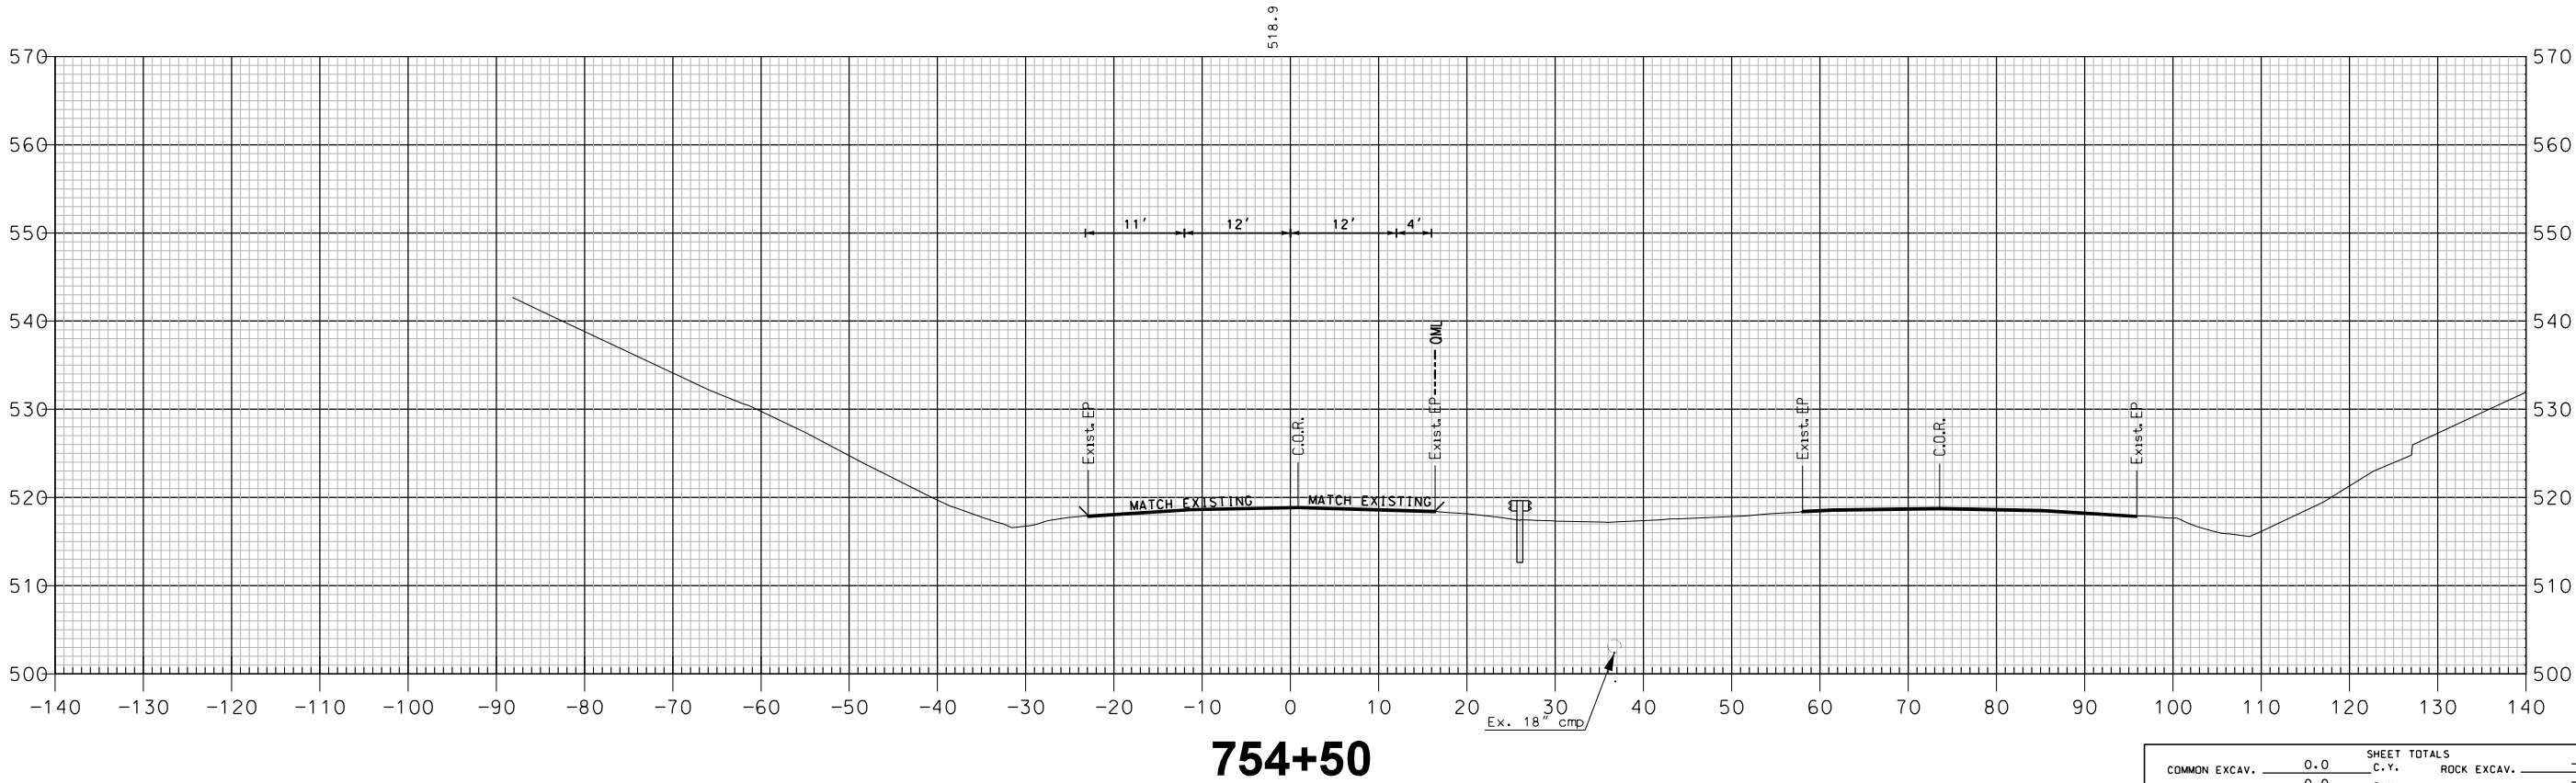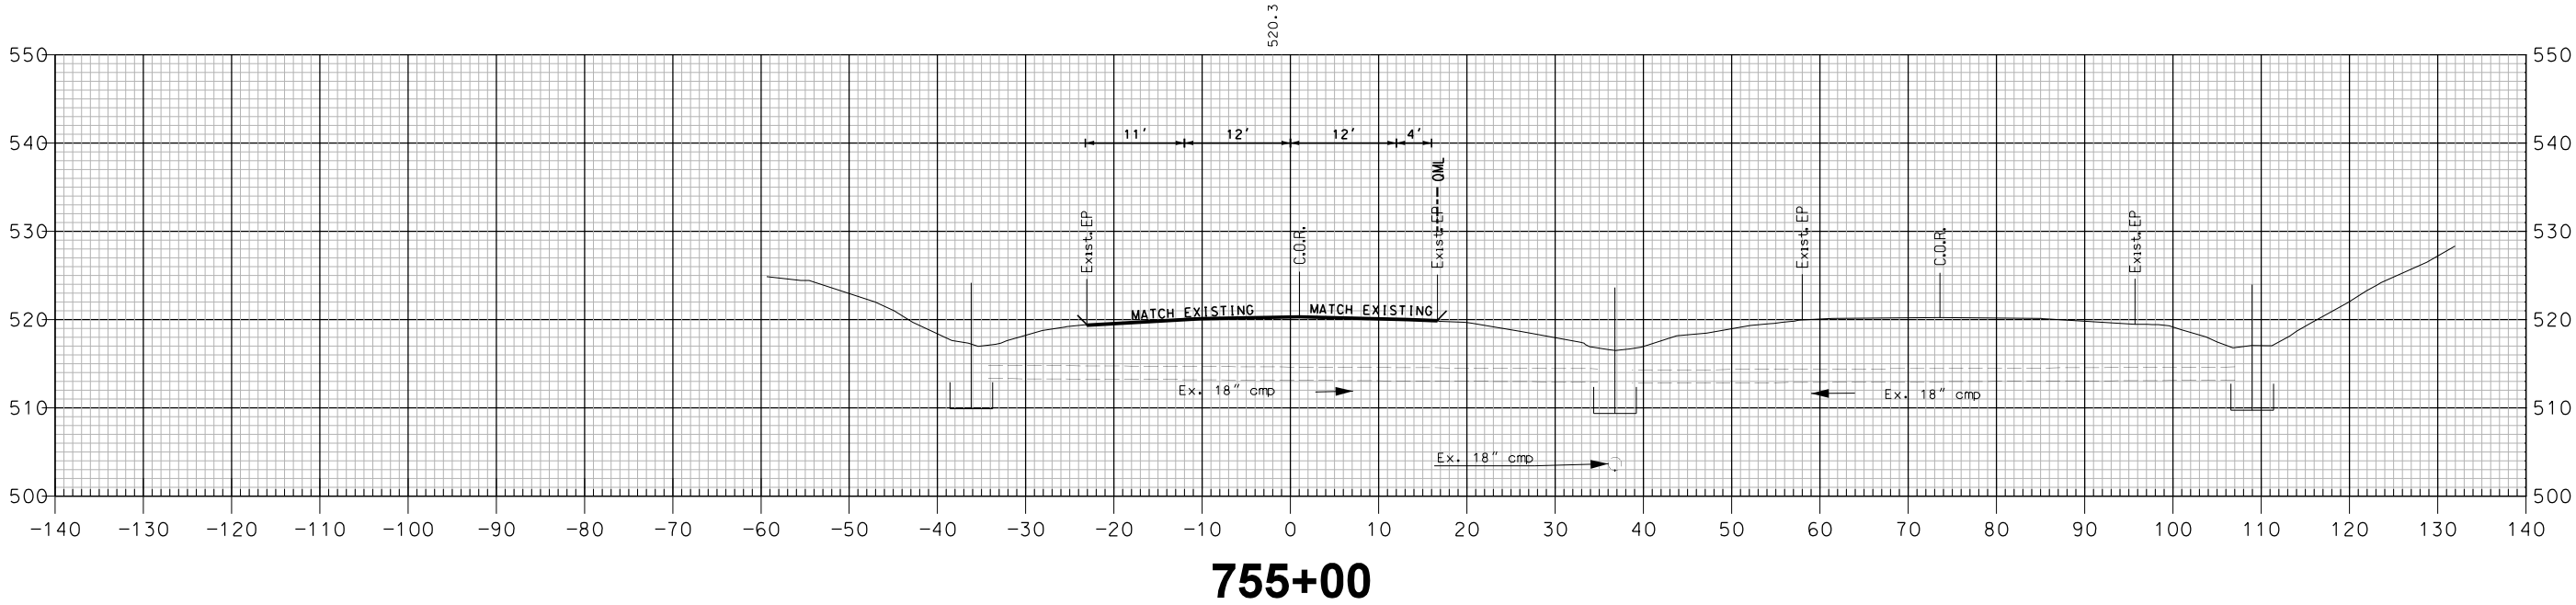


SHEET TOTALS			
COMMON EXCAV.	0.0 C.Y.	ROCK EXCAV.	- C.Y.
FILL	0.0 C.Y.	MUCK EXCAV.	- C.Y.
DGN	STATE PROJECT NO.	SHEET NO.	TOTAL SHEETS
16148SB VT X-SEC	16148	411	600

SDR PROCESSED	NHDOT	REVISIONS AFTER PROPOSAL			
		STATION		DESCRIPTION	
		NUMBER	DATE	STATION	DESCRIPTION
NEW DESIGN	MJ		04-2016		
SHEET CHECKED	BRC		02-2018		
AS BUILT DETAILS					

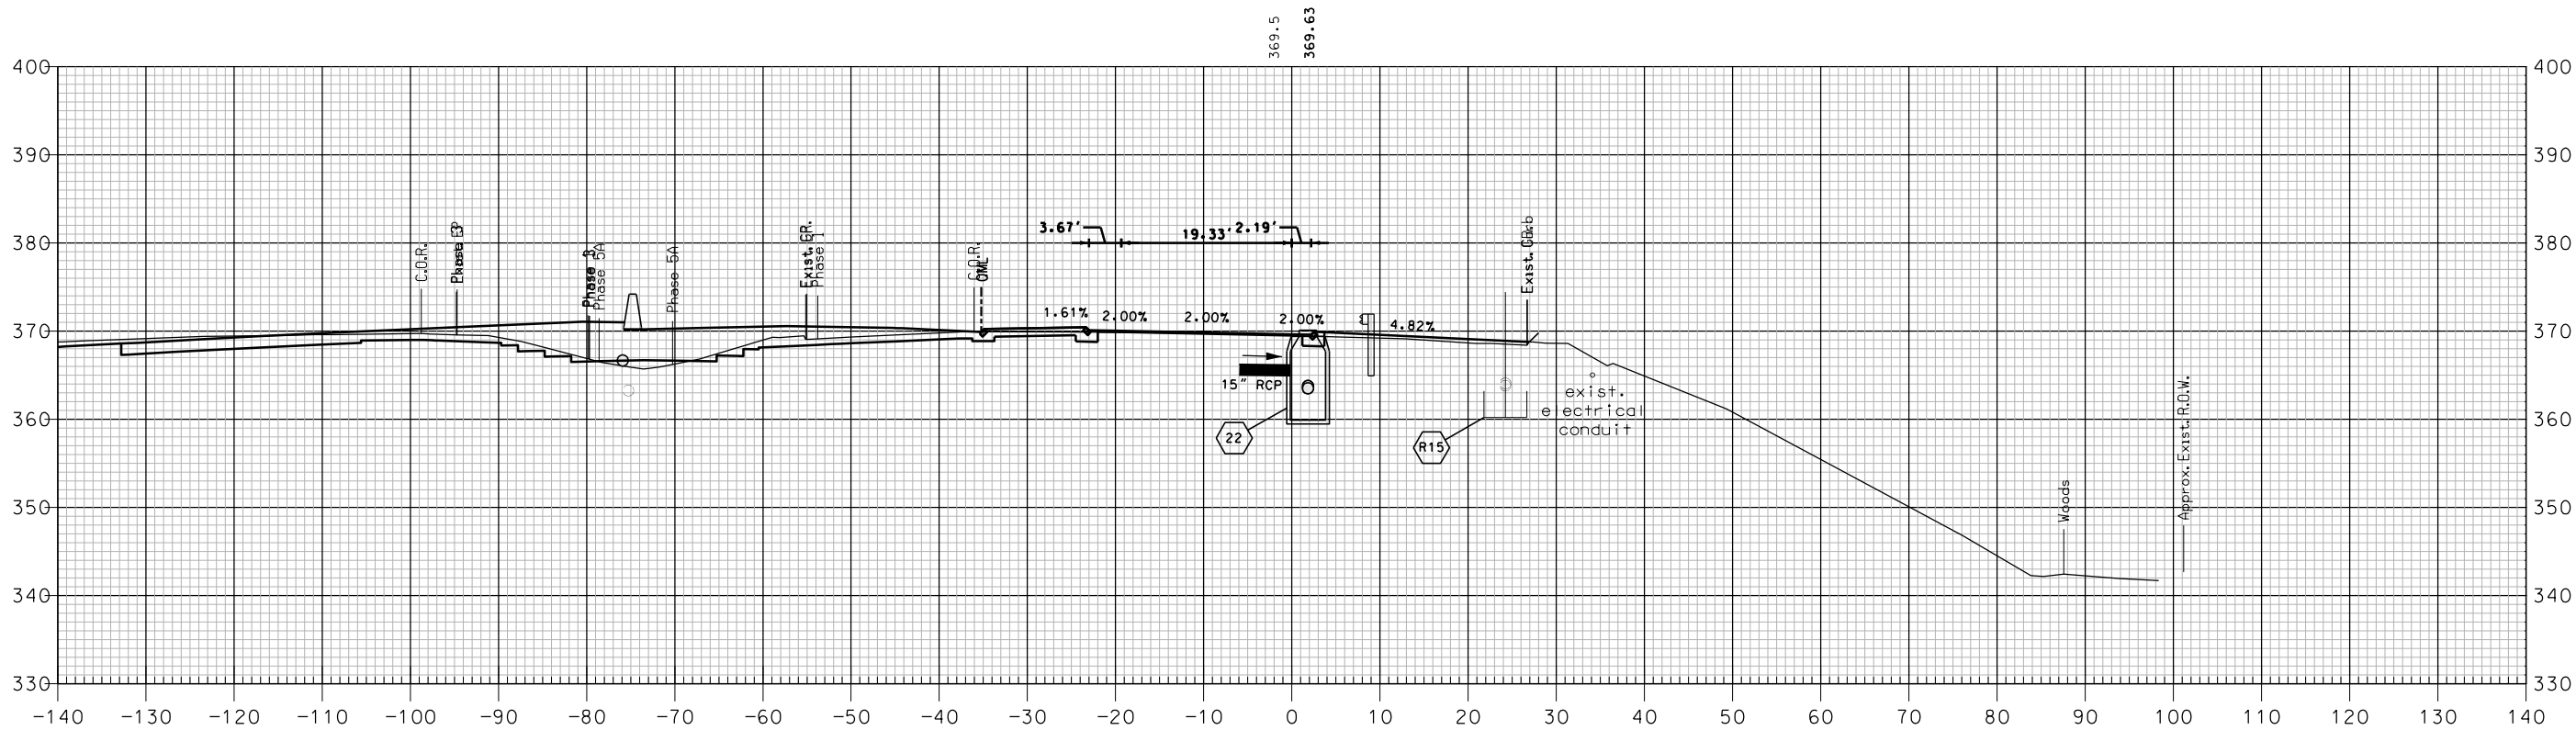

206+50

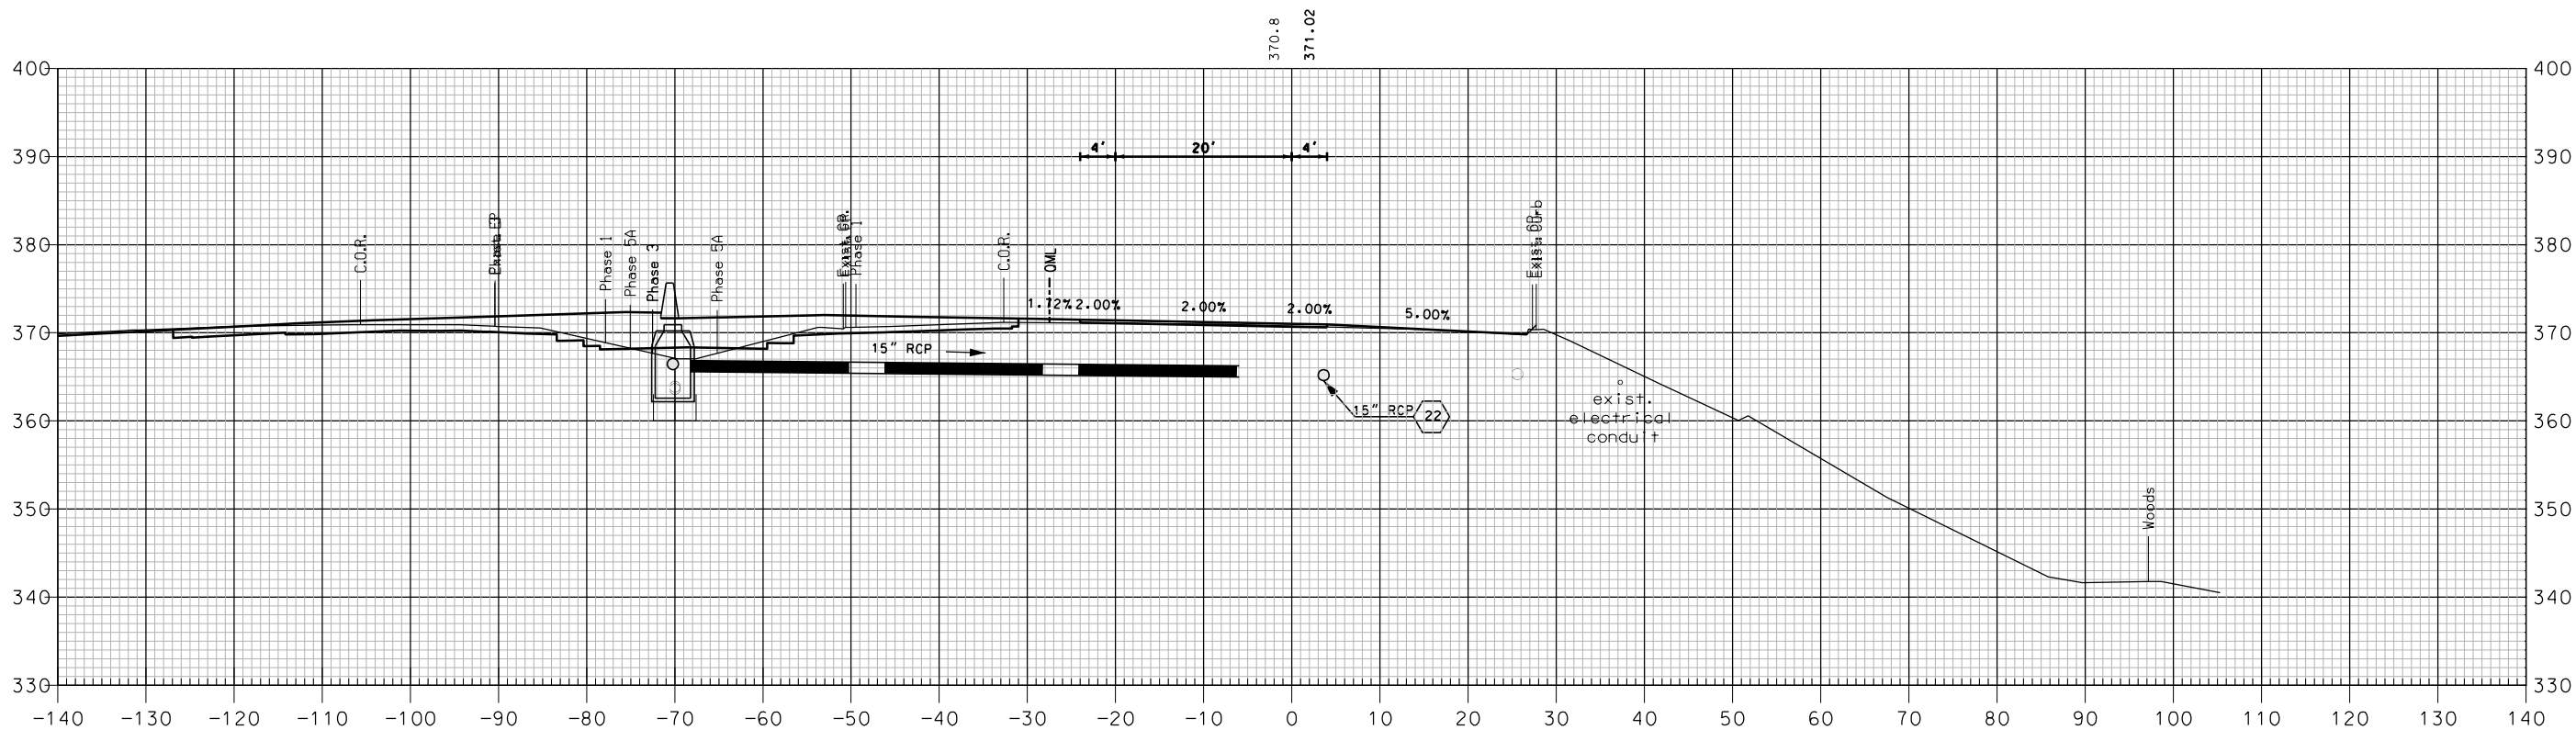



206+00

I-89 SOUTHBOUND OFF-RAMP

SHEET TOTALS			
COMMON EXCAV.	24.4 C.Y.	ROCK EXCAV.	- C.Y.
FILL	24.6 C.Y.	MUCK EXCAV.	- C.Y.
DGN	STATE PROJECT NO.	SHEET NO.	TOTAL SHEETS
16148SB X-SEC	16148	412	600



[illegible]

SQR PROCESSED	NH00T	DATE	04-2015
NEW DESIGN	MJ	DATE	04-2016
SHEET CHECKED	BRC	DATE	02-2018
AS BUILT DETAILS			DATE

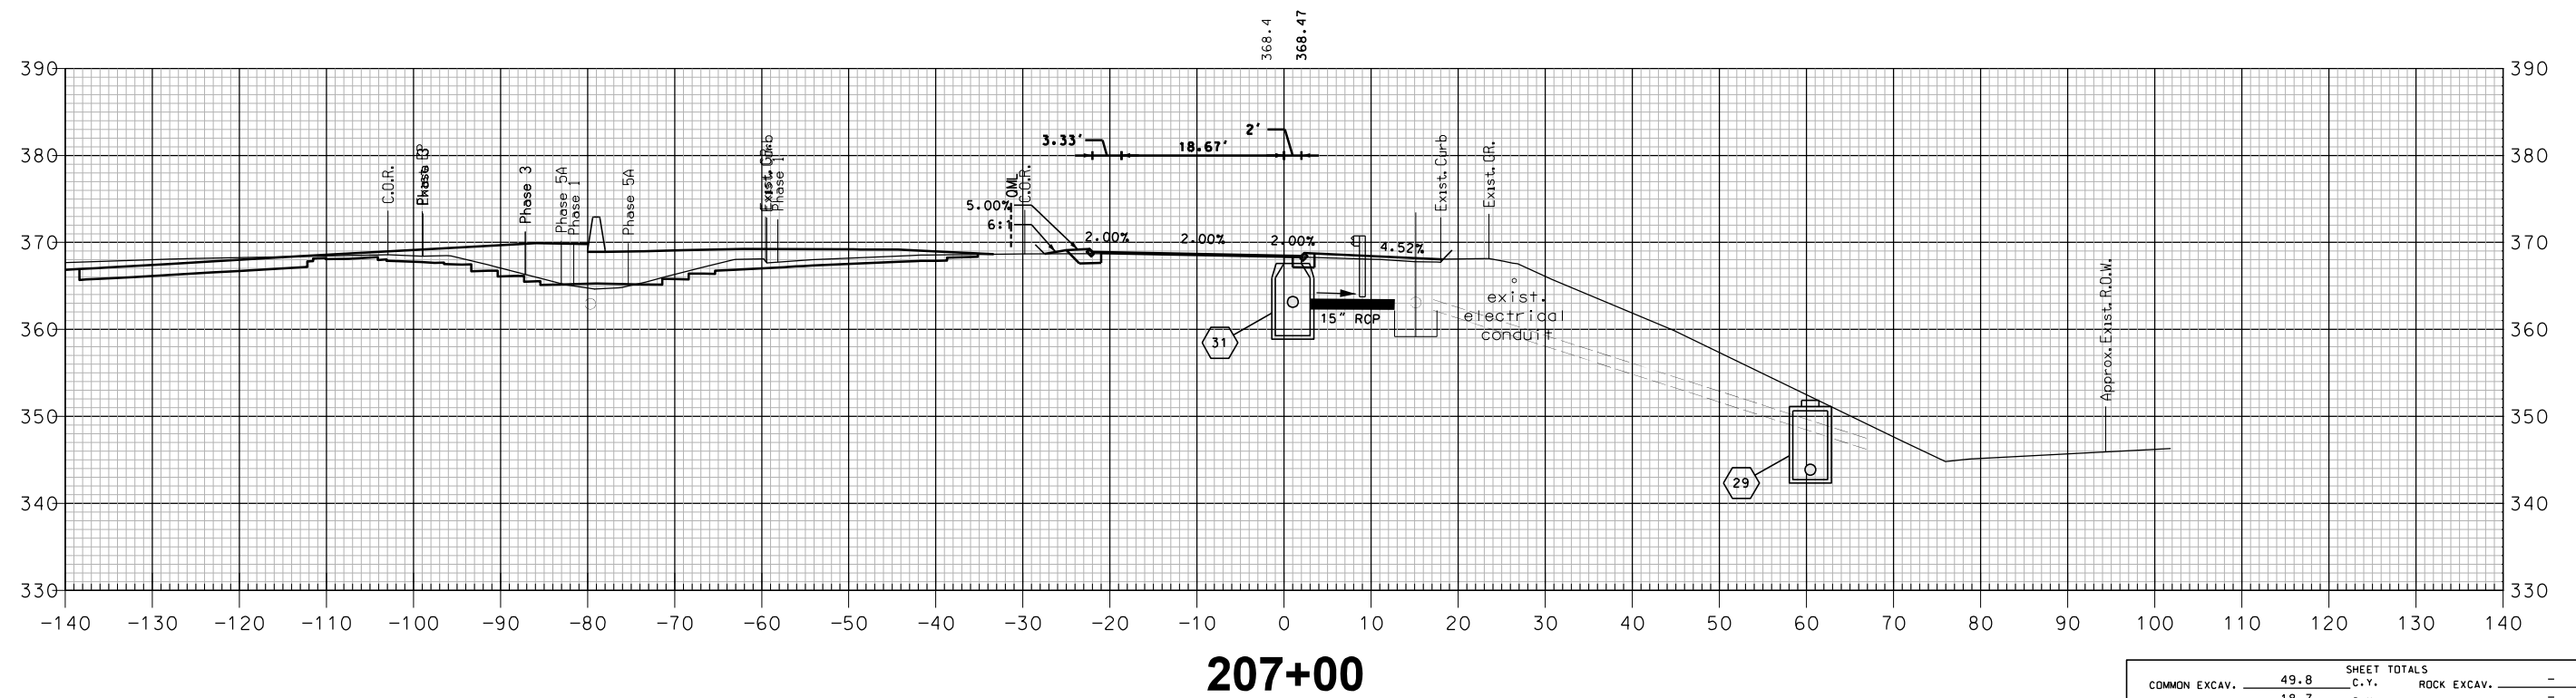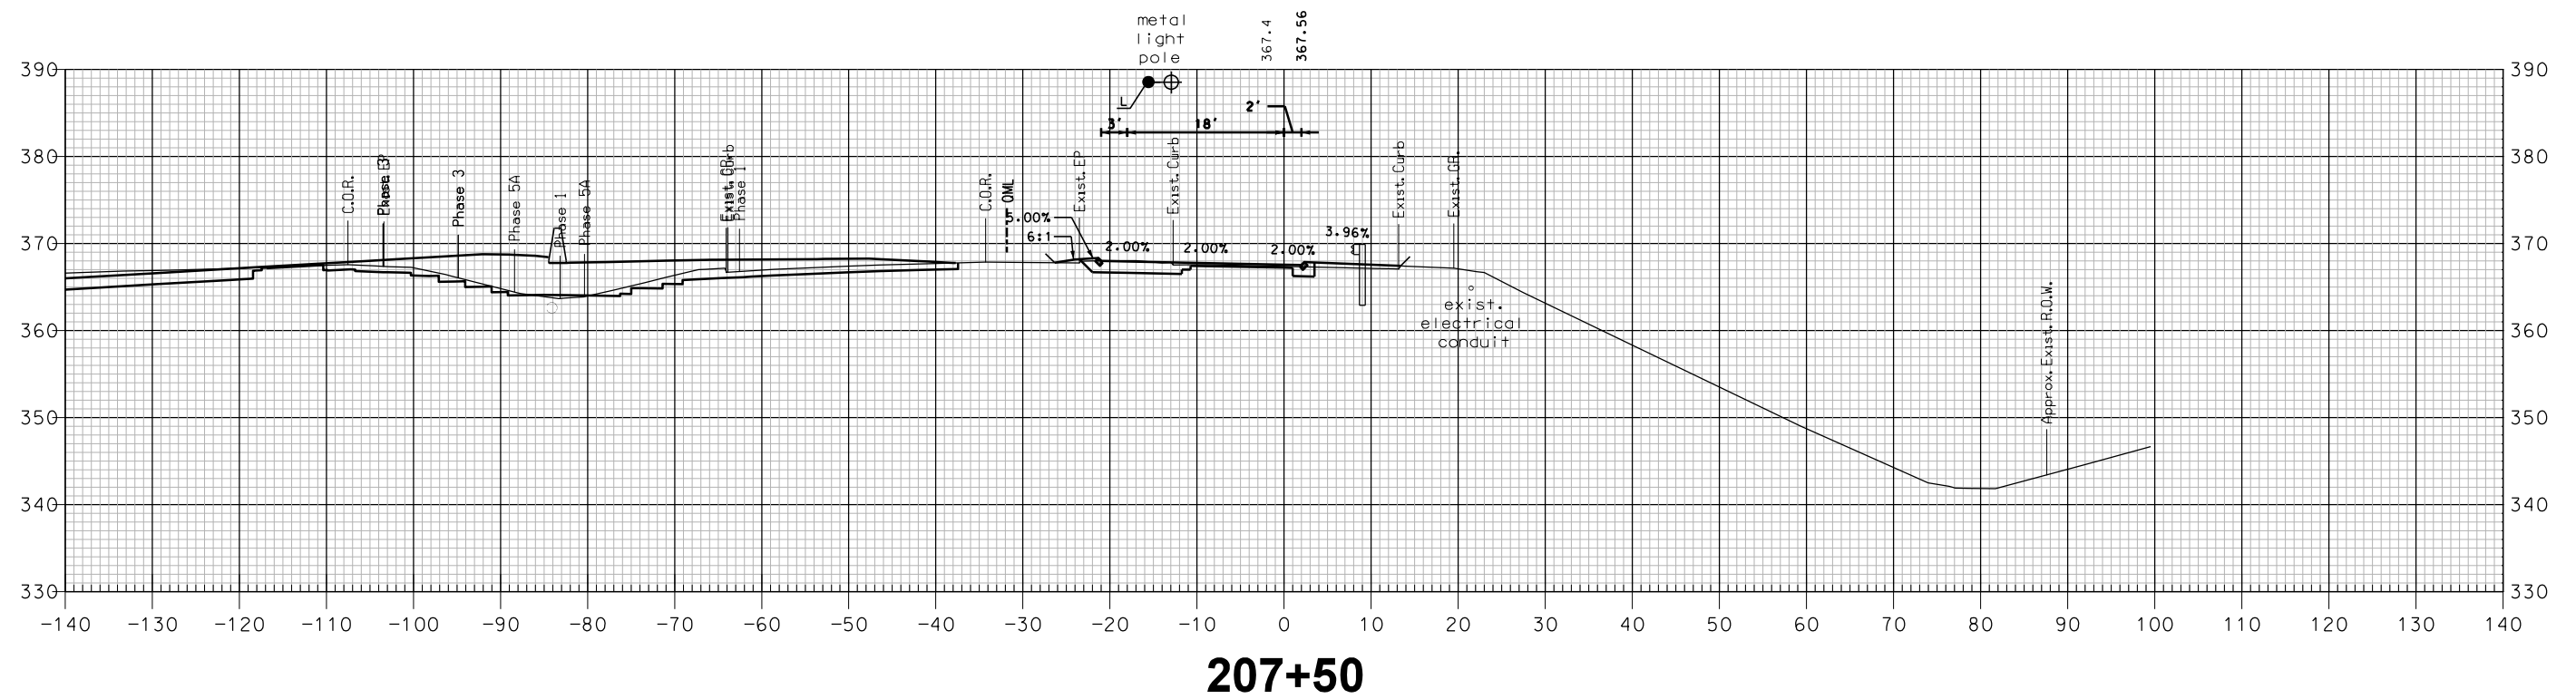

COMMON EXCAV. <u>49.8</u> C.Y.		SHEET TOTALS		ROCK EXCAV. <u> </u> C.Y.	
FILL <u>18.7</u> C.Y.				MUCK EXCAV. <u> </u> C.Y.	
DGN	STATE PROJECT NO.	SHEET NO.	TOTAL SHEETS		
16148SB X-SEC	16148	413	600		



SDR PROCESSED	NHDOT	REVISIONS AFTER PROPOSAL			
		NUMBER	DATE	STATION	DESCRIPTION
NEW DESIGN	MJ		DATE 04-2016		
SHEET CHECKED	BRC		DATE 02-2018		
AS BUILT DETAILS			DATE		

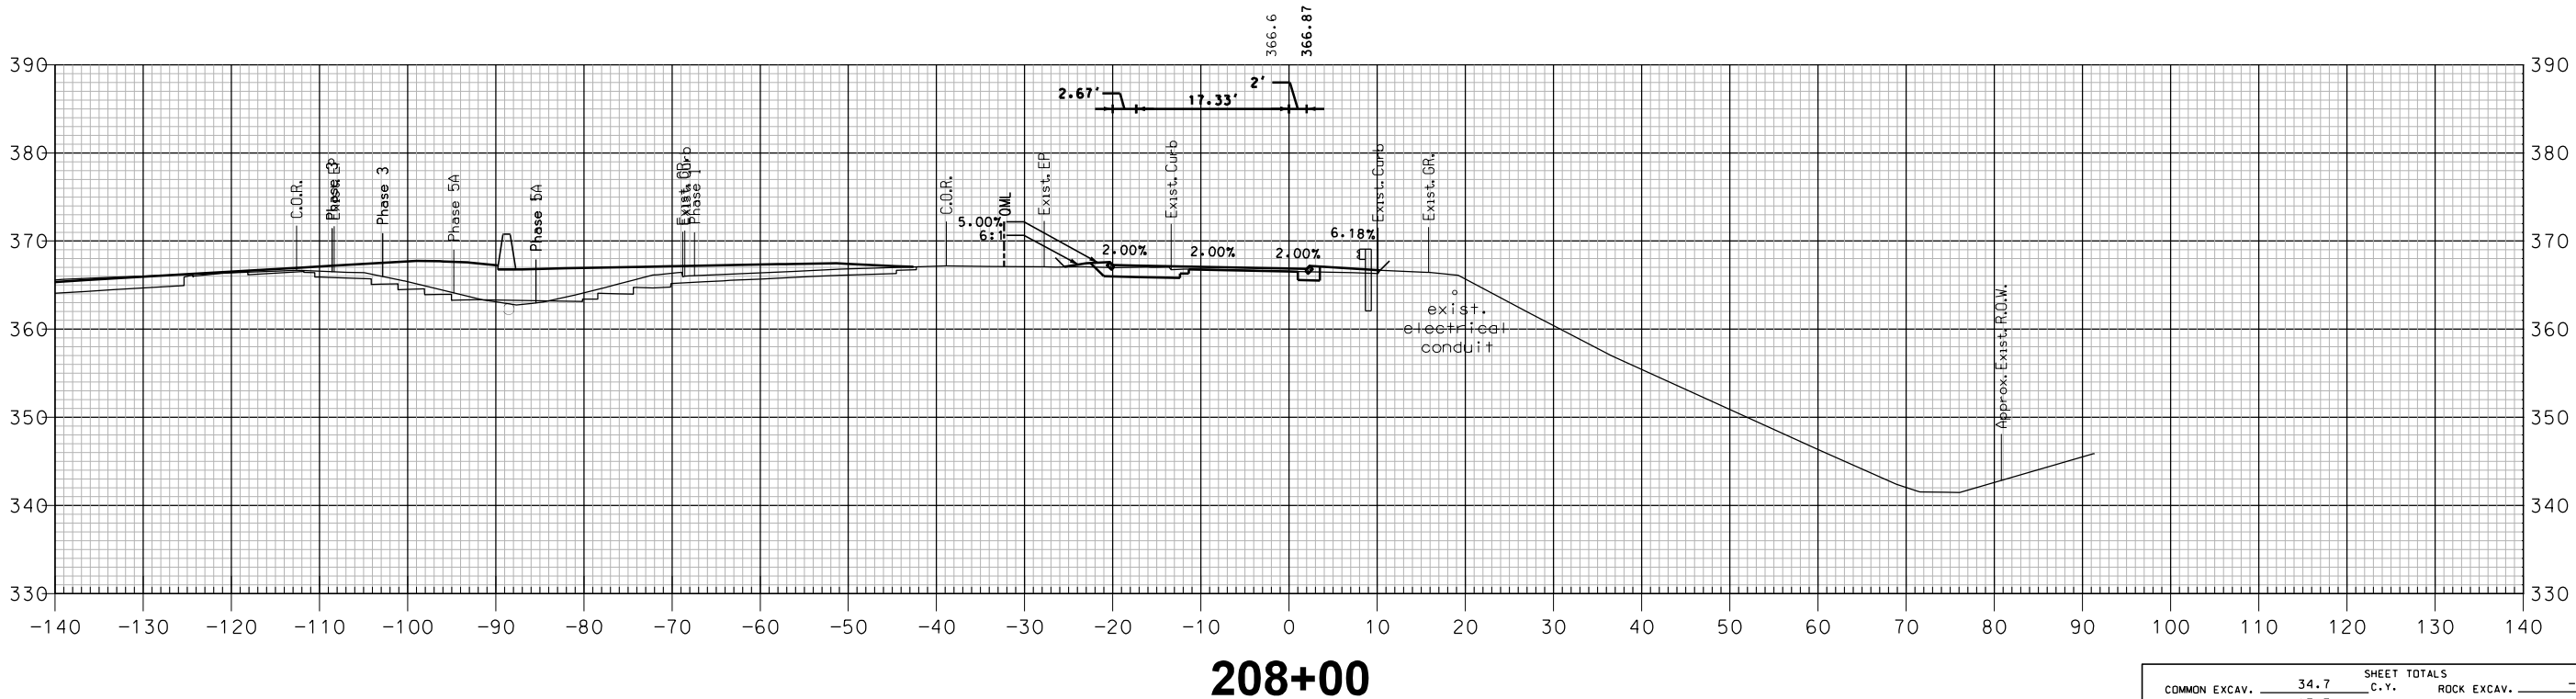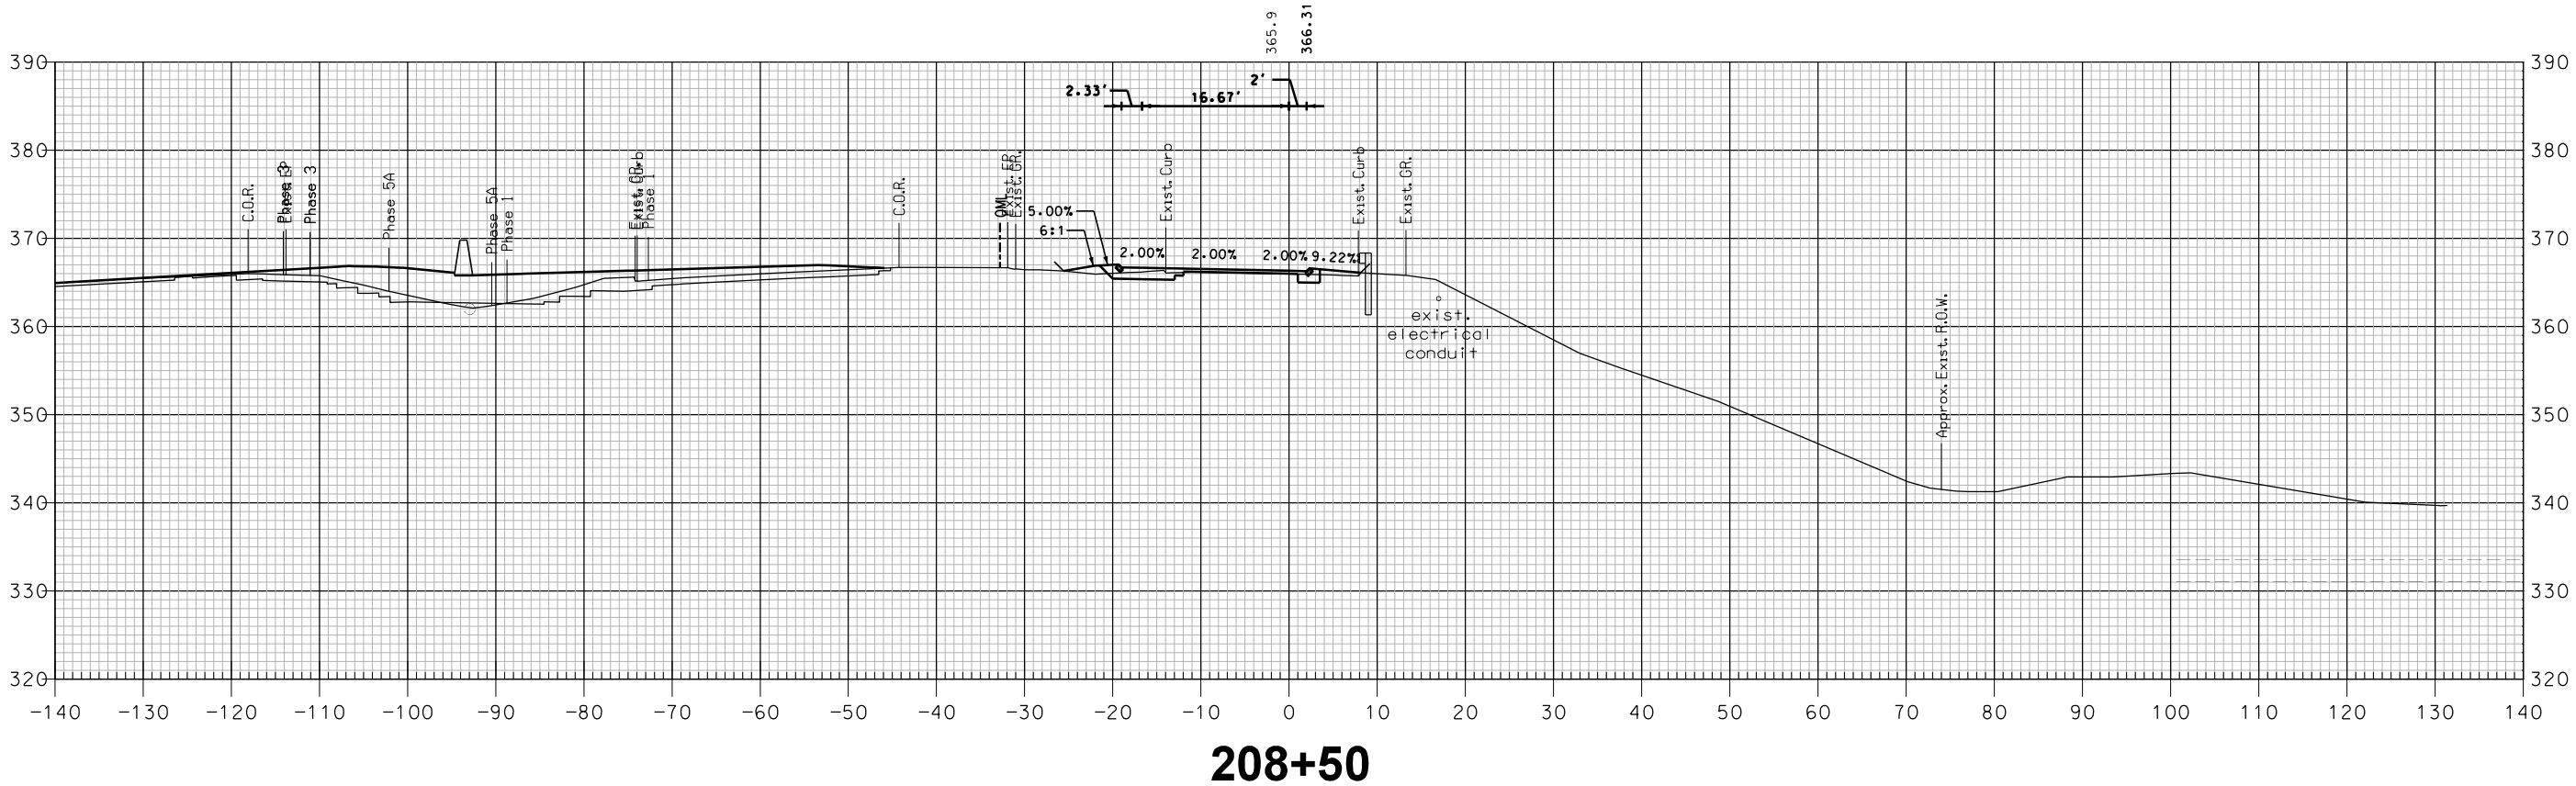

SHEET TOTALS			
COMMON EXCAV.	34.7	C.Y.	ROCK EXCAV. — C.Y.
FILL	17.7	C.Y.	MUCK EXCAV. — C.Y.
DGN	STATE PROJECT NO.	SHEET NO.	TOTAL SHEETS
16148SB X-SEC	16148	414	600

REVISIONS AFTER PROPOSAL			
NUMBER	DATE	STATION	DESCRIPTION

SDR PROCESSED	NHDDT	DATE	04-2015
NEW DESIGN	MJ	DATE	04-2016
SHEET CHECKED	BRC	DATE	02-2018
AS BUILT DETAILS		DATE	

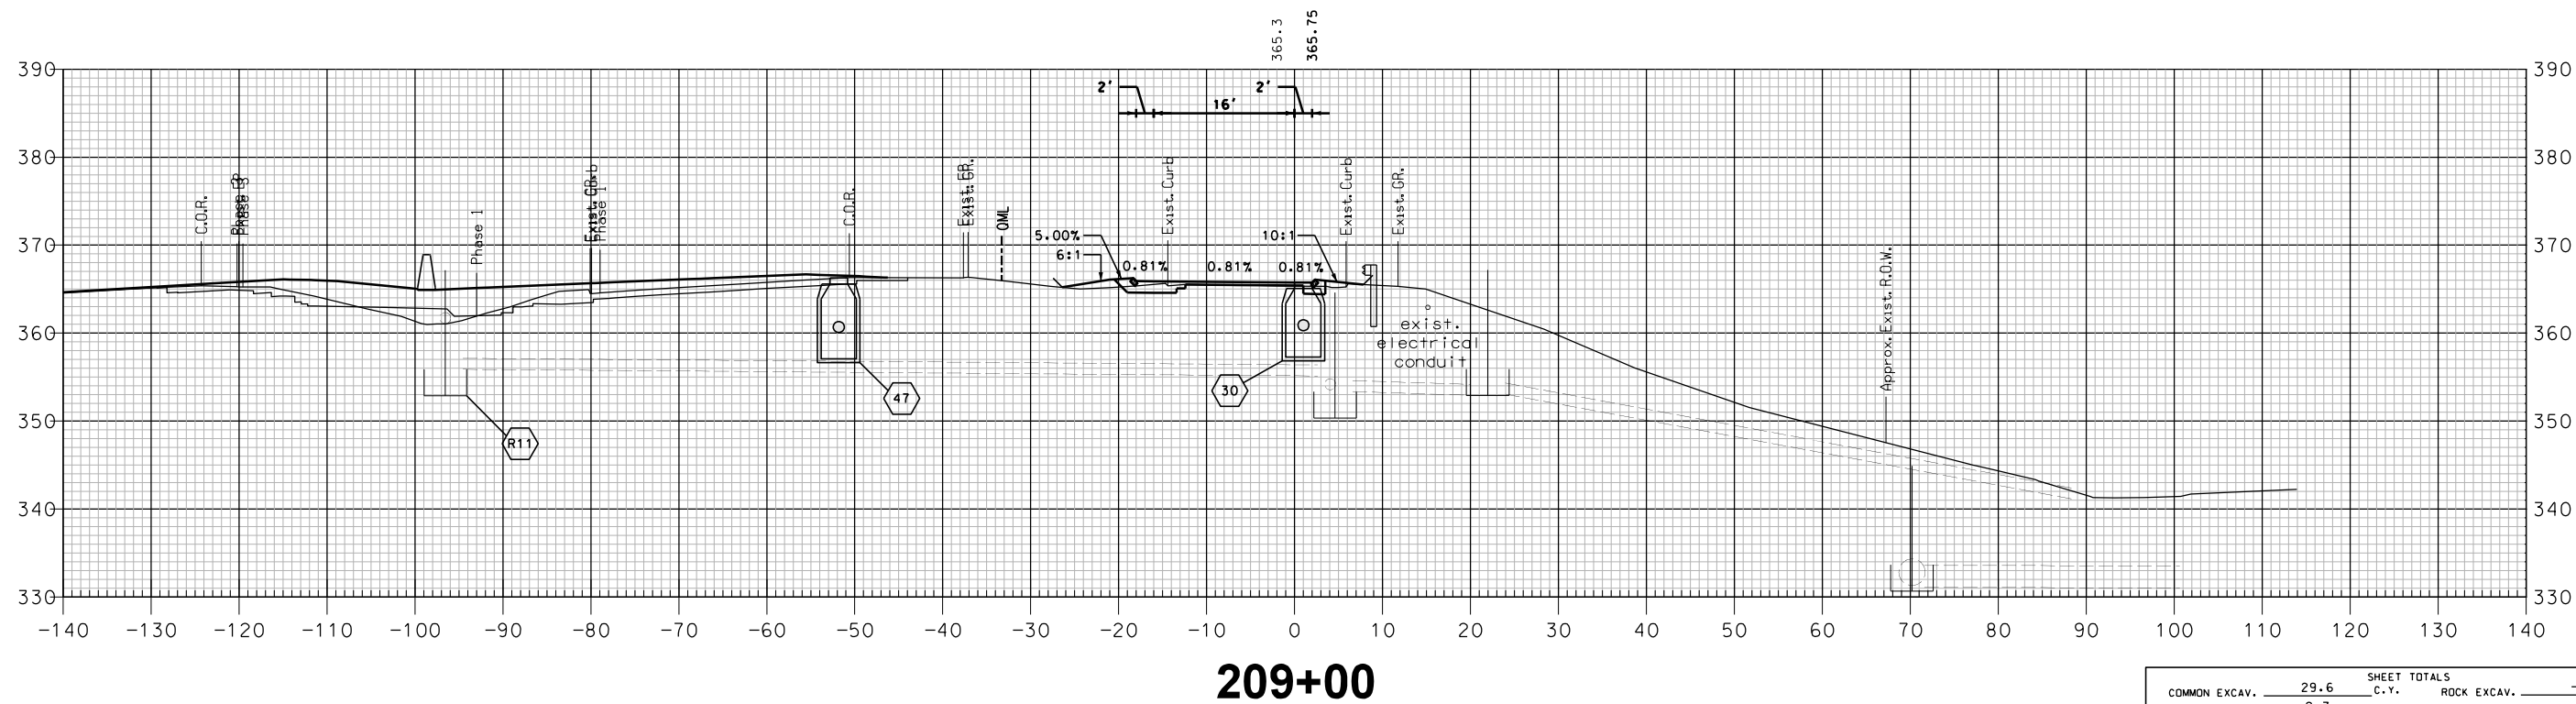
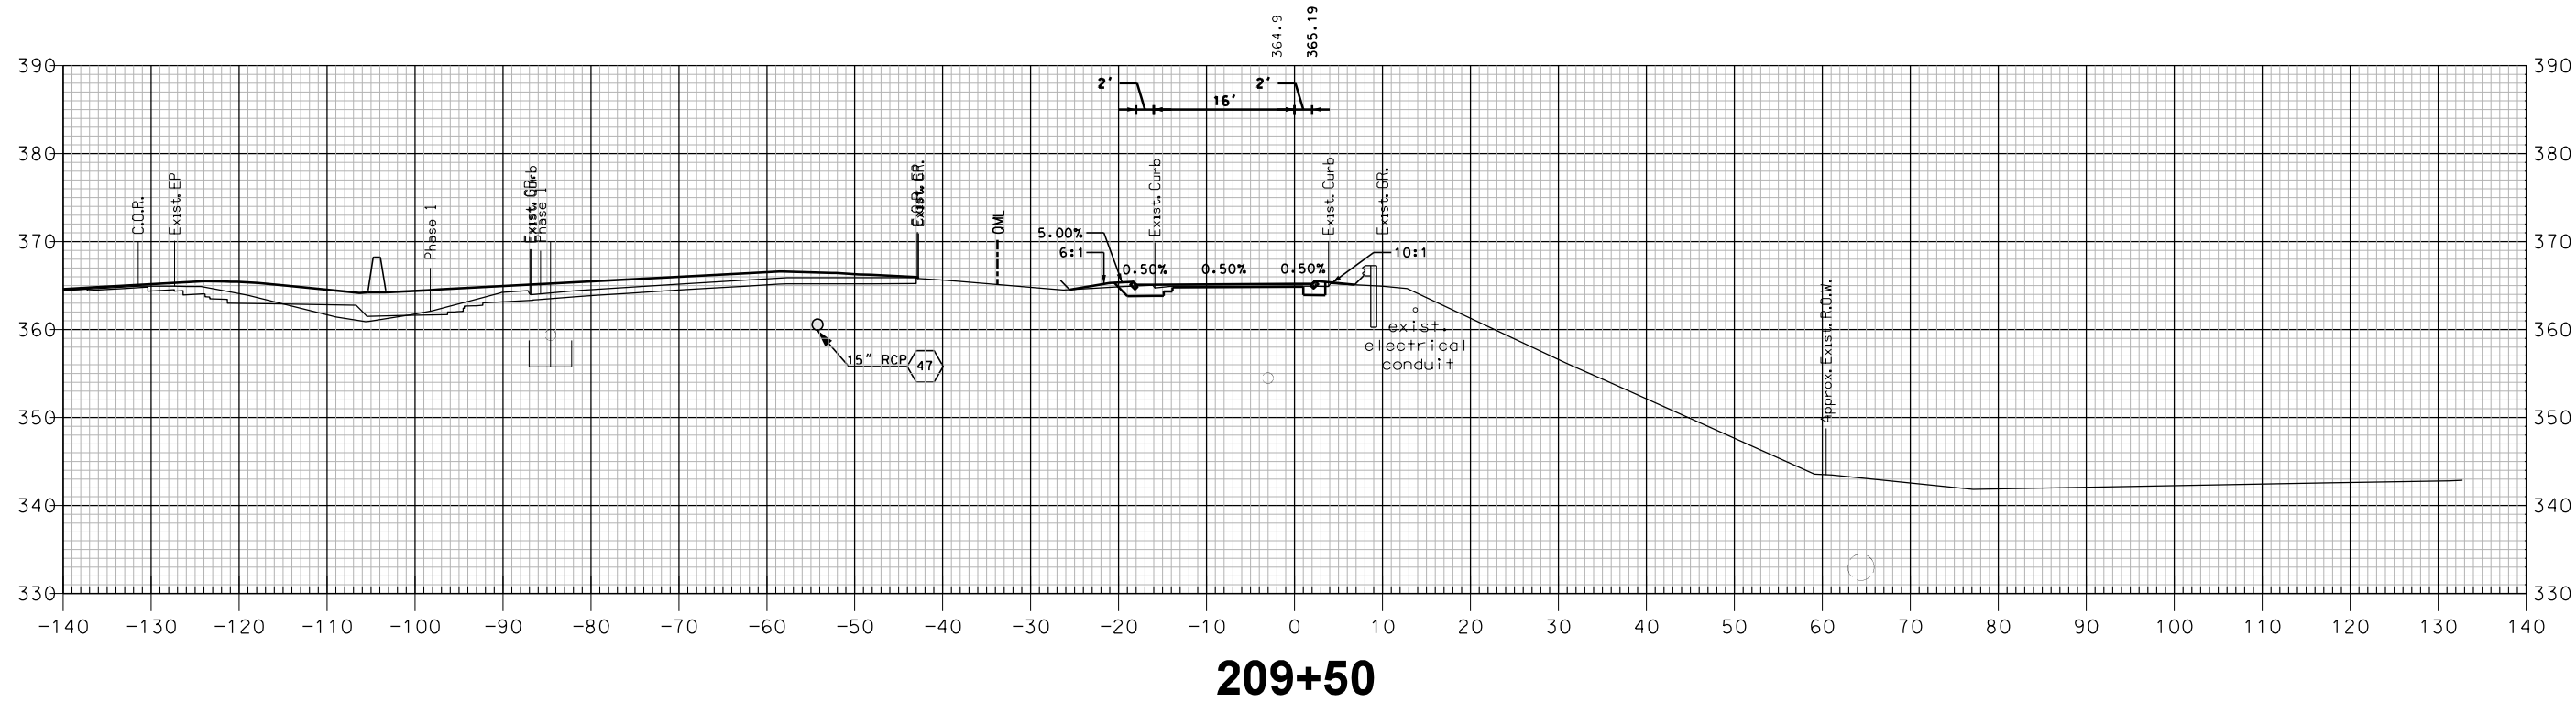


I-89 SOUTHBOUND OFF-RAMP

SHEET TOTALS			
COMMON EXCAV.	29.6 C.Y.	ROCK EXCAV.	— C.Y.
FILL	9.7 C.Y.	MUCK EXCAV.	— C.Y.
DGN	STATE PROJECT NO.	SHEET NO.	TOTAL SHEETS
16148SB X-SEC	16148	415	600

[illegible]



SDR PROCESSED	NH00T	DATE	04-2015
NEW DESIGN	MJ	DATE	04-2016
SHEET CHECKED	BRC	DATE	02-2018
AS BUILT DETAILS		DATE	

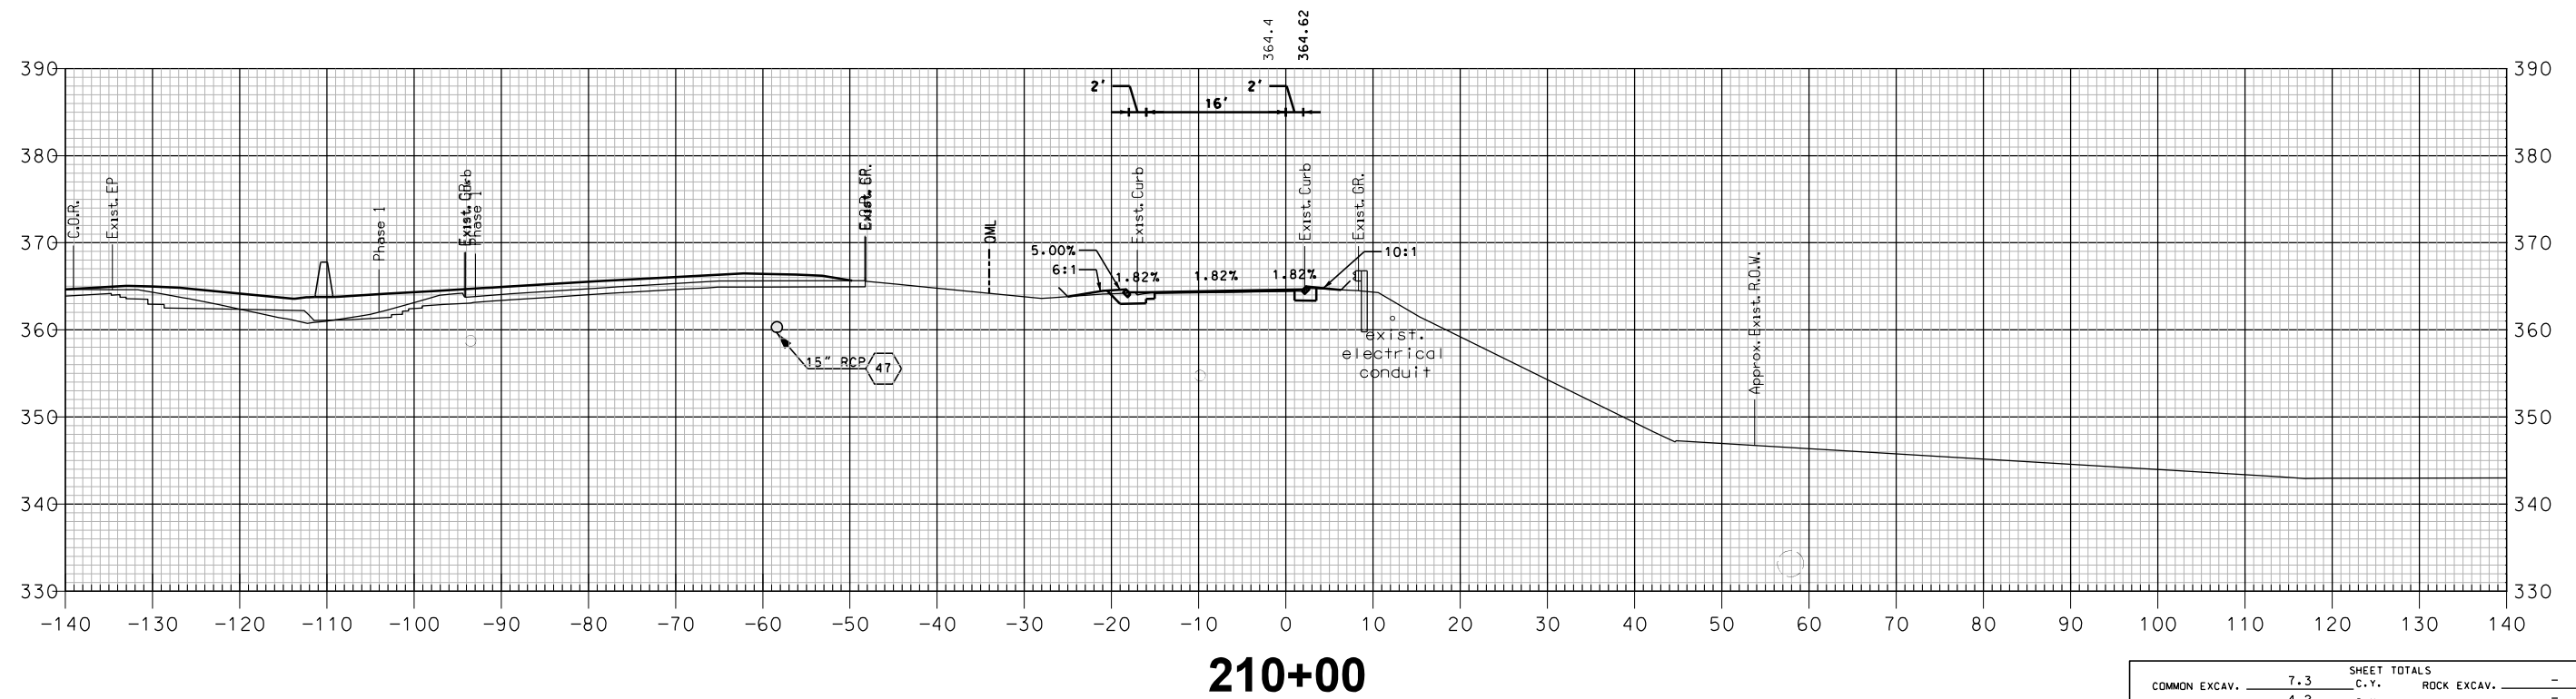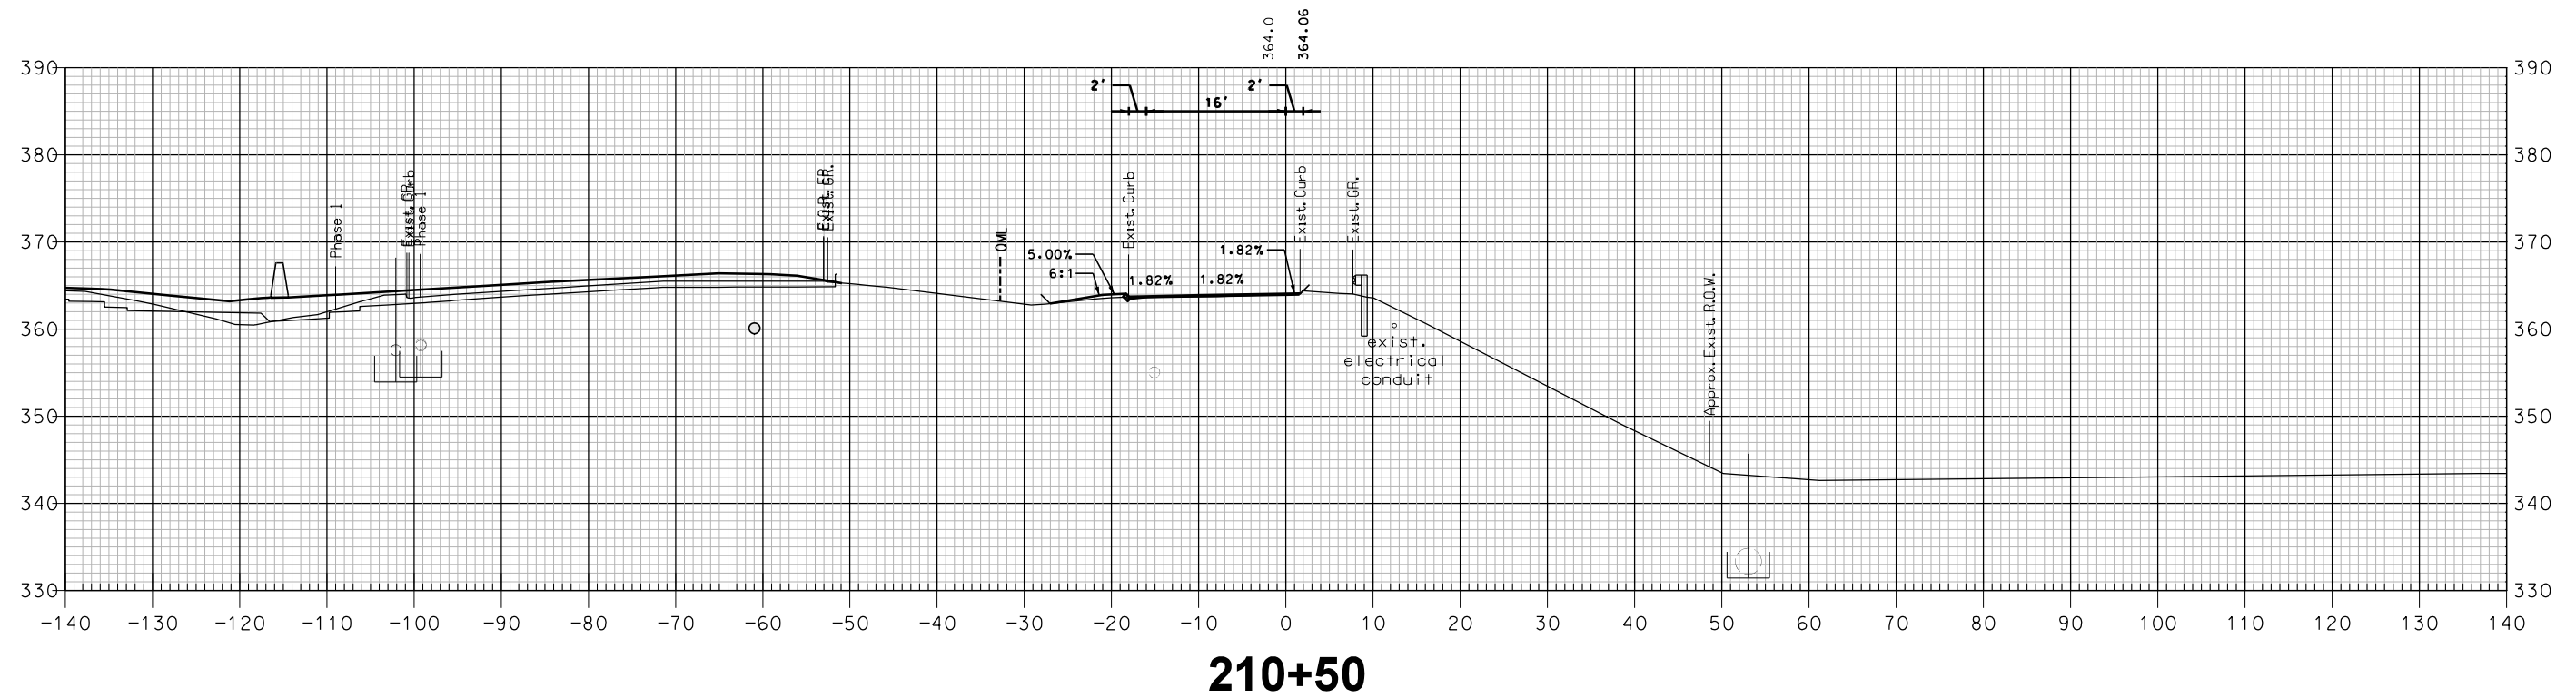

COMMON EXCAV. <u>7.3</u> C.Y.		SHEET TOTALS	
FILL <u>4.2</u> C.Y.		ROCK EXCAV. <u> </u> - C.Y.	
		MUCK EXCAV. <u> </u> - C.Y.	
DGN	STATE PROJECT NO.	SHEET NO.	TOTAL SHEETS
16148SB X-SEC	16148	416	600

REVISIONS AFTER PROPOSAL			
NUMBER	DATE	STATION	DESCRIPTION


SDR PROCESSED	NHDDT	DATE	04-2015
NEW DESIGN	MJ	DATE	04-2016
SHEET CHECKED	BRC	DATE	02-2018
AS BUILT DETAILS		DATE	

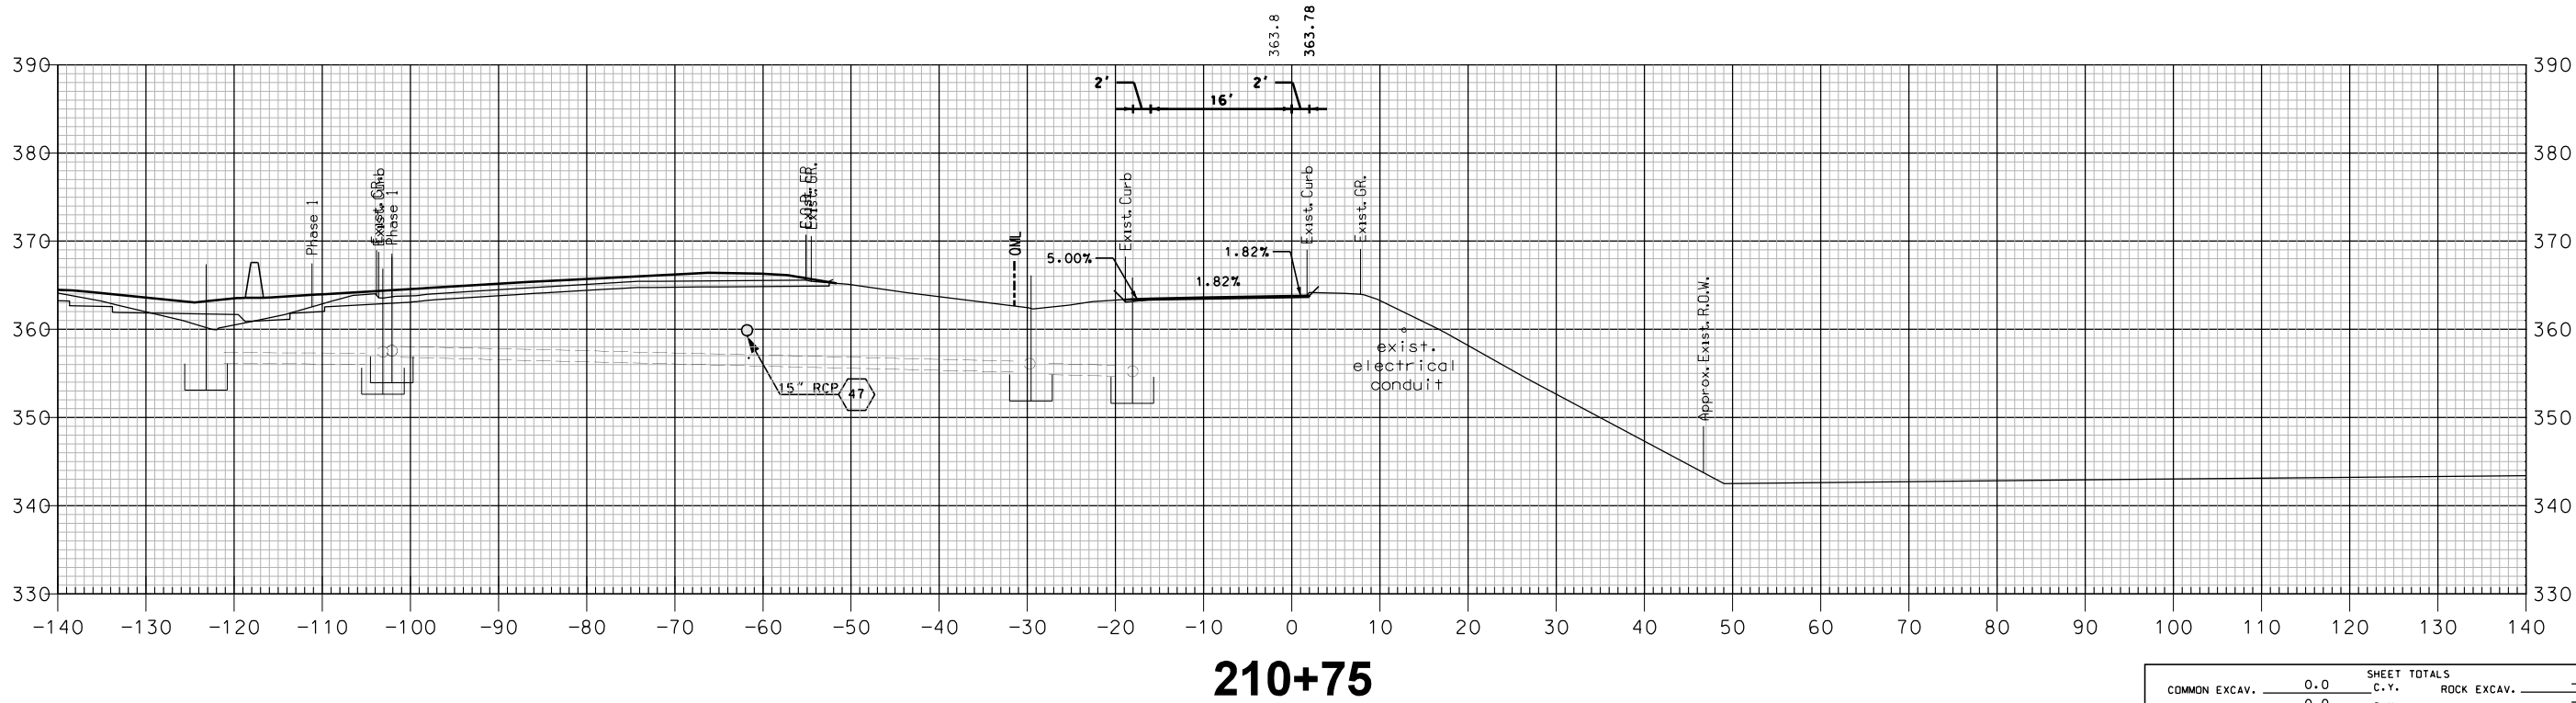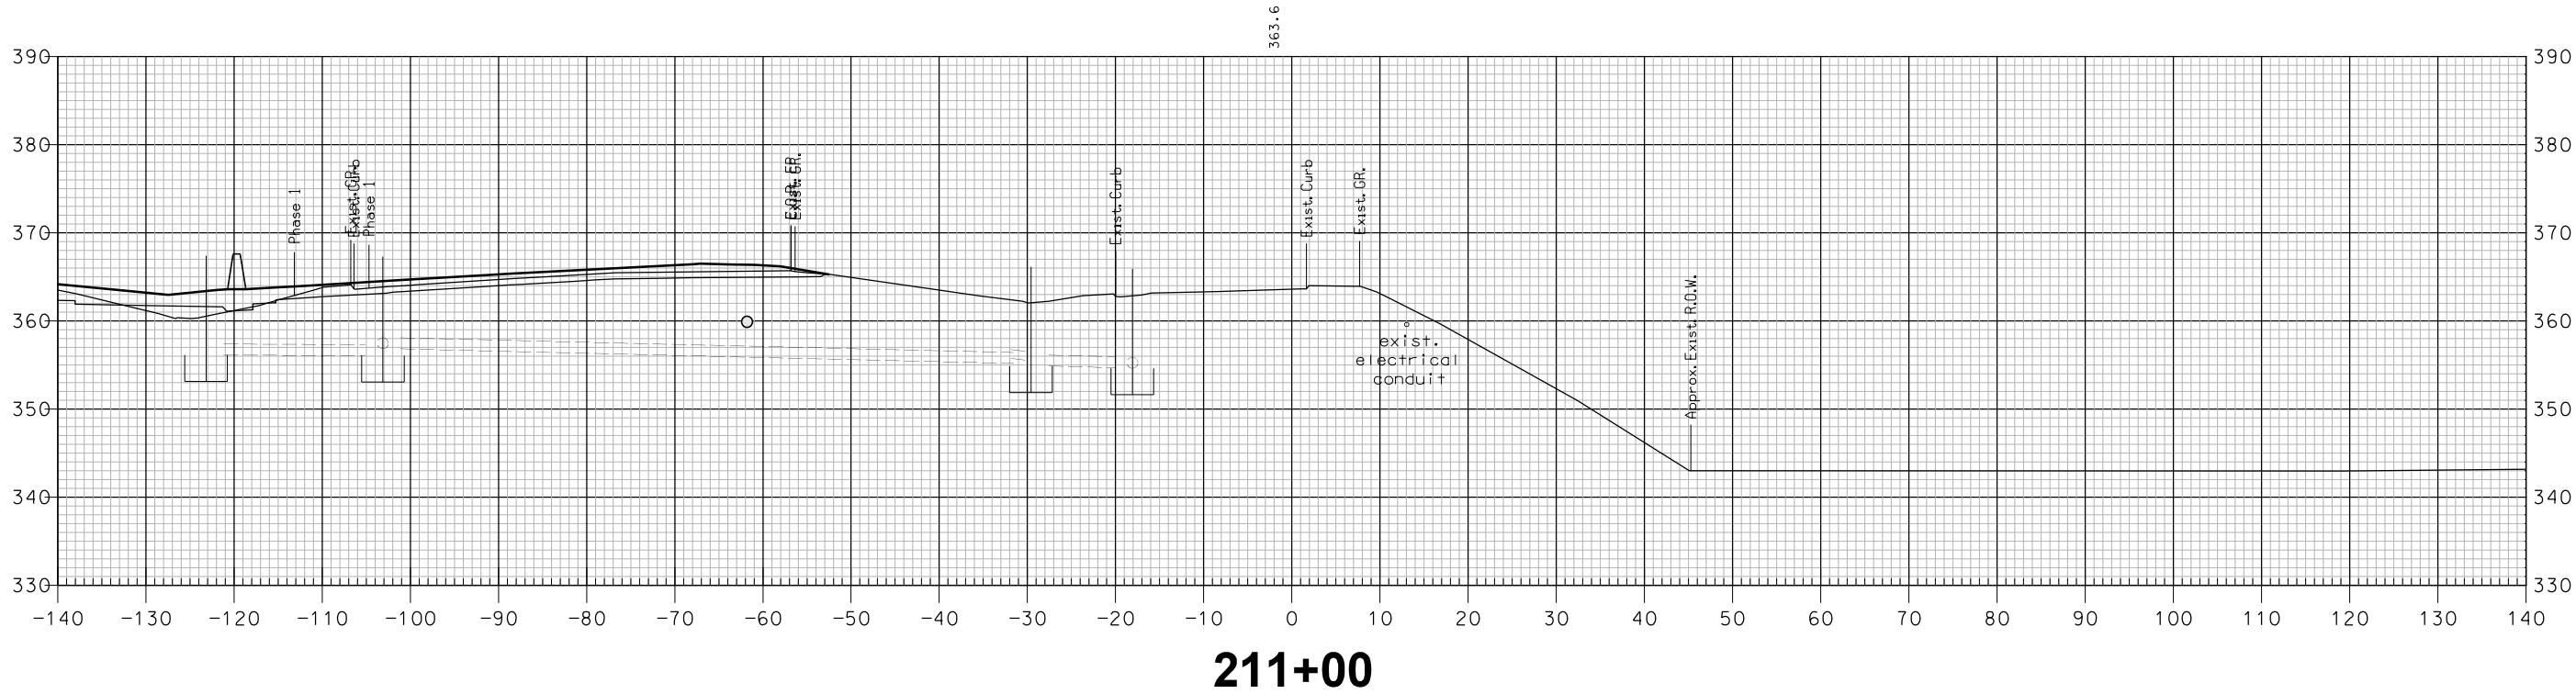


SHEET TOTALS			
COMMON EXCAV.	0.0 C.Y.	ROCK EXCAV.	- C.Y.
FILL	0.0 C.Y.	MUCK EXCAV.	- C.Y.
DGN	STATE PROJECT NO.	SHEET NO.	TOTAL SHEETS
16148SB X-SEC	16148	417	600

REVISIONS AFTER PROPOSAL				
STATION		DESCRIPTION		
NUMBER	DATE	STATION		

SDR PROCESSED	NHDDT	DATE	04-2015
NEW DESIGN	MJ	DATE	04-2016
SHEET CHECKED	BRC	DATE	02-2018
AS BUILT DETAILS		DATE	

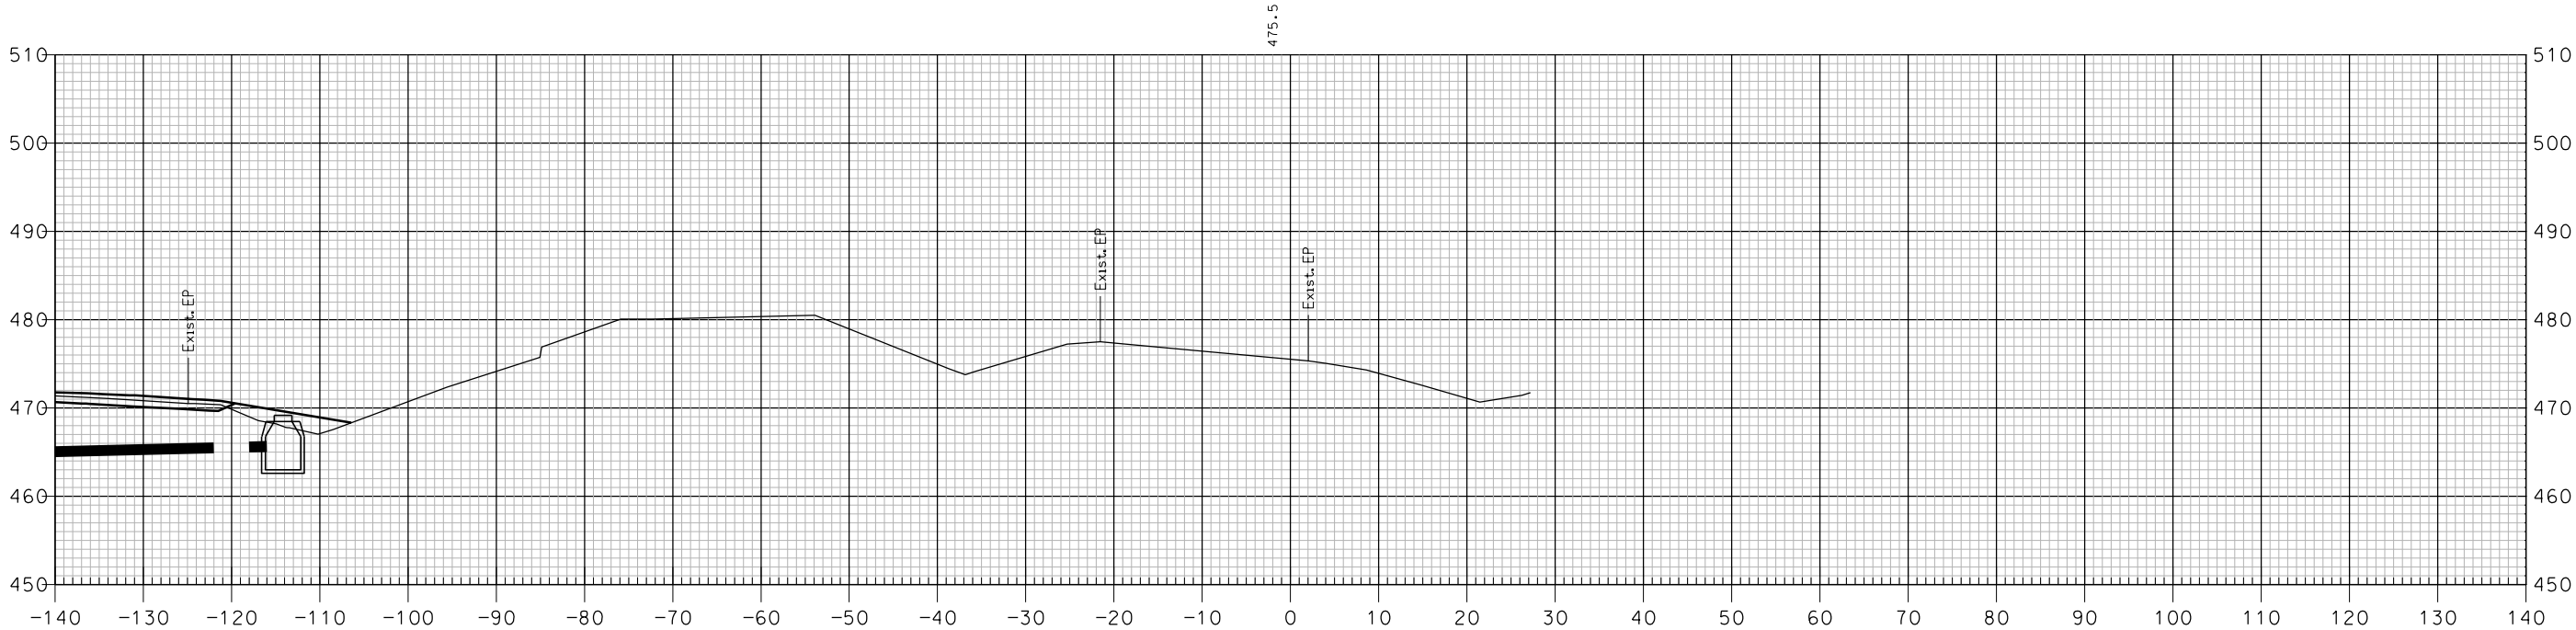

403+50

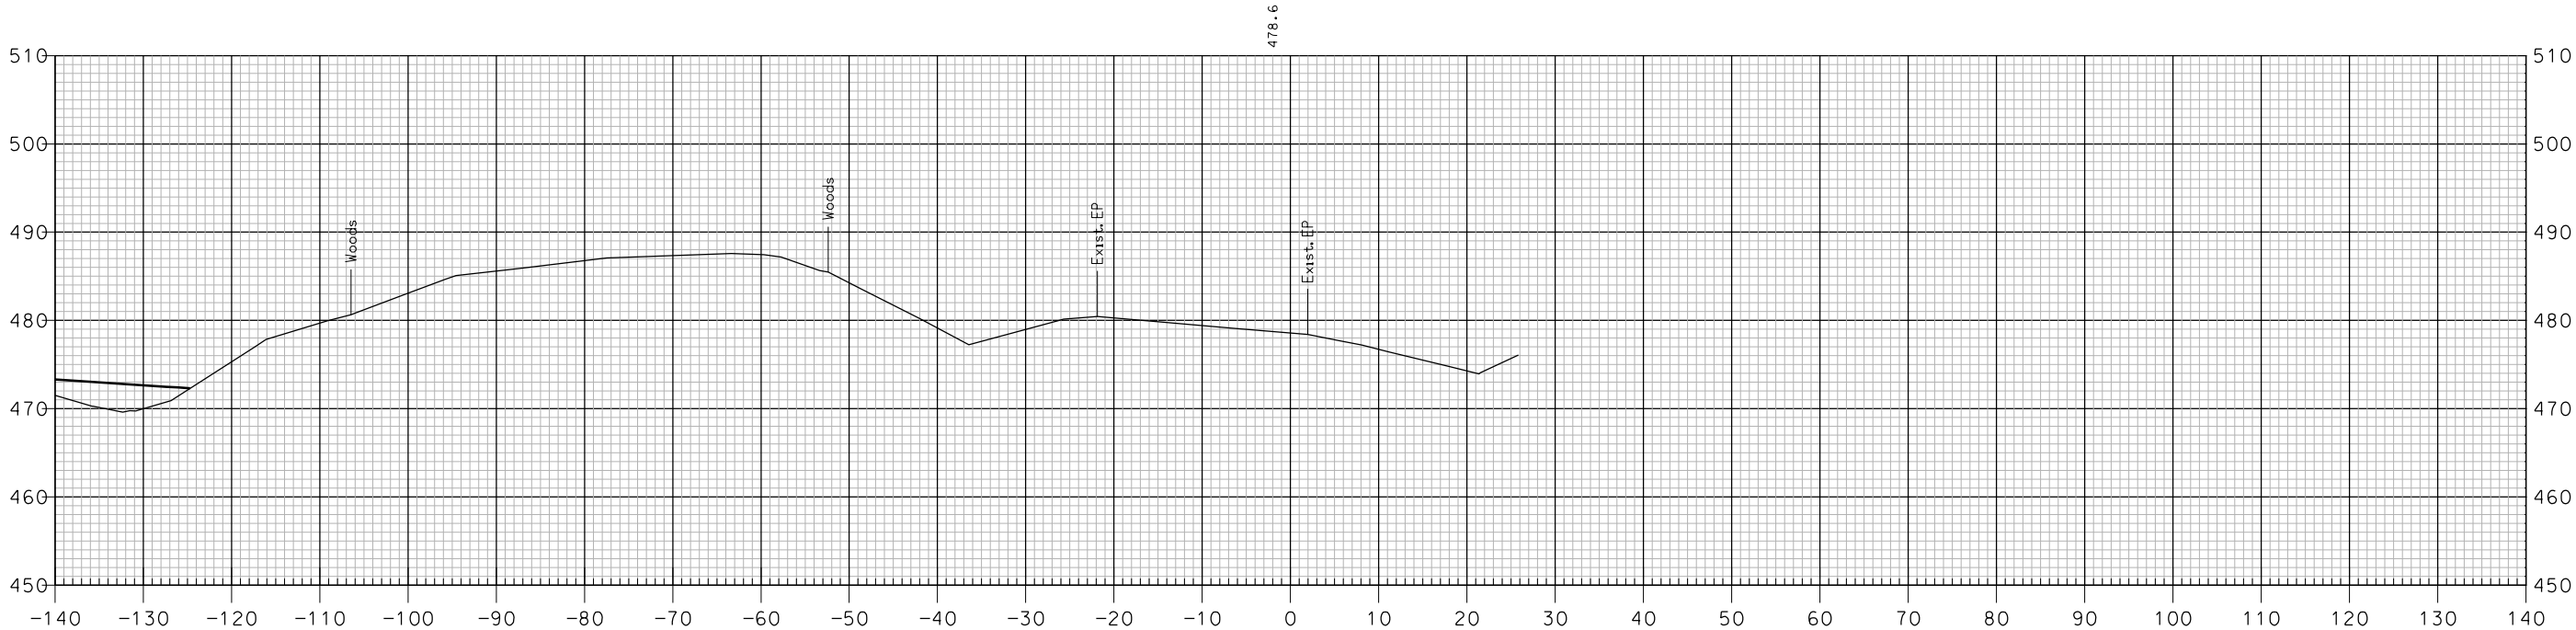


403+00

I-89 SOUTHBOUND ON-RAMP


SHEET TOTALS			
COMMON EXCAV.	0.0 C.Y.	ROCK EXCAV.	- C.Y.
FILL	0.0 C.Y.	MUCK EXCAV.	- C.Y.
DGN	STATE PROJECT NO.	SHEET NO.	TOTAL SHEETS
16148SB VT X-SEC	16148	418	600

REVISIONS AFTER PROPOSAL			
NUMBER	DATE	STATION	DESCRIPTION

SDR PROCESSED	NHDDT	DATE	04-2015
NEW DESIGN	MJ	DATE	04-2016
SHEET CHECKED	BRC	DATE	02-2018
AS BUILT DETAILS		DATE	

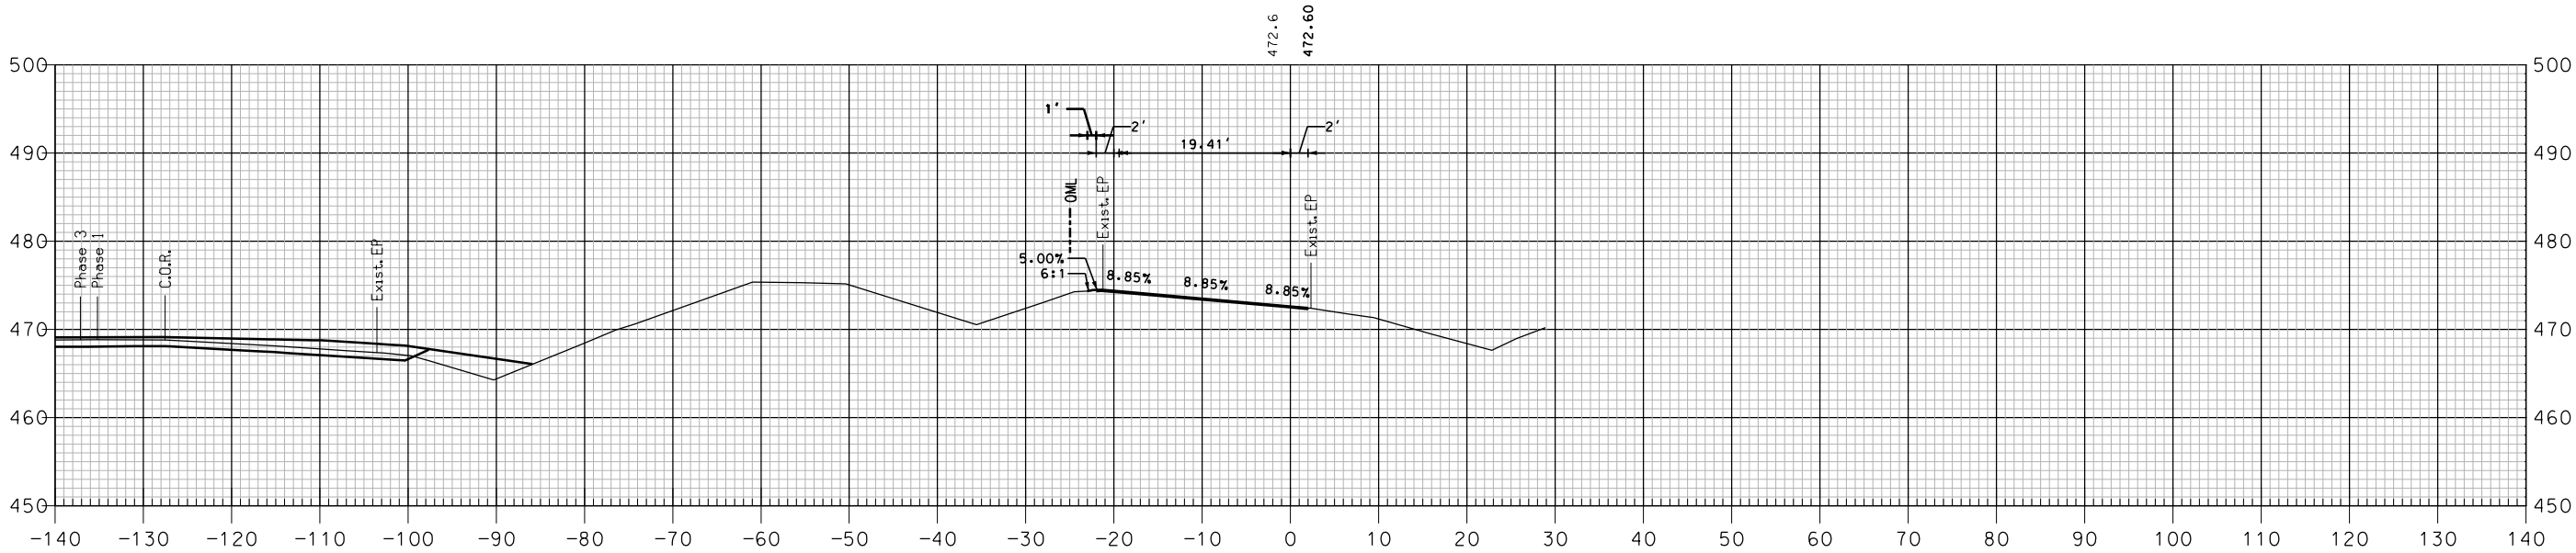

404+00

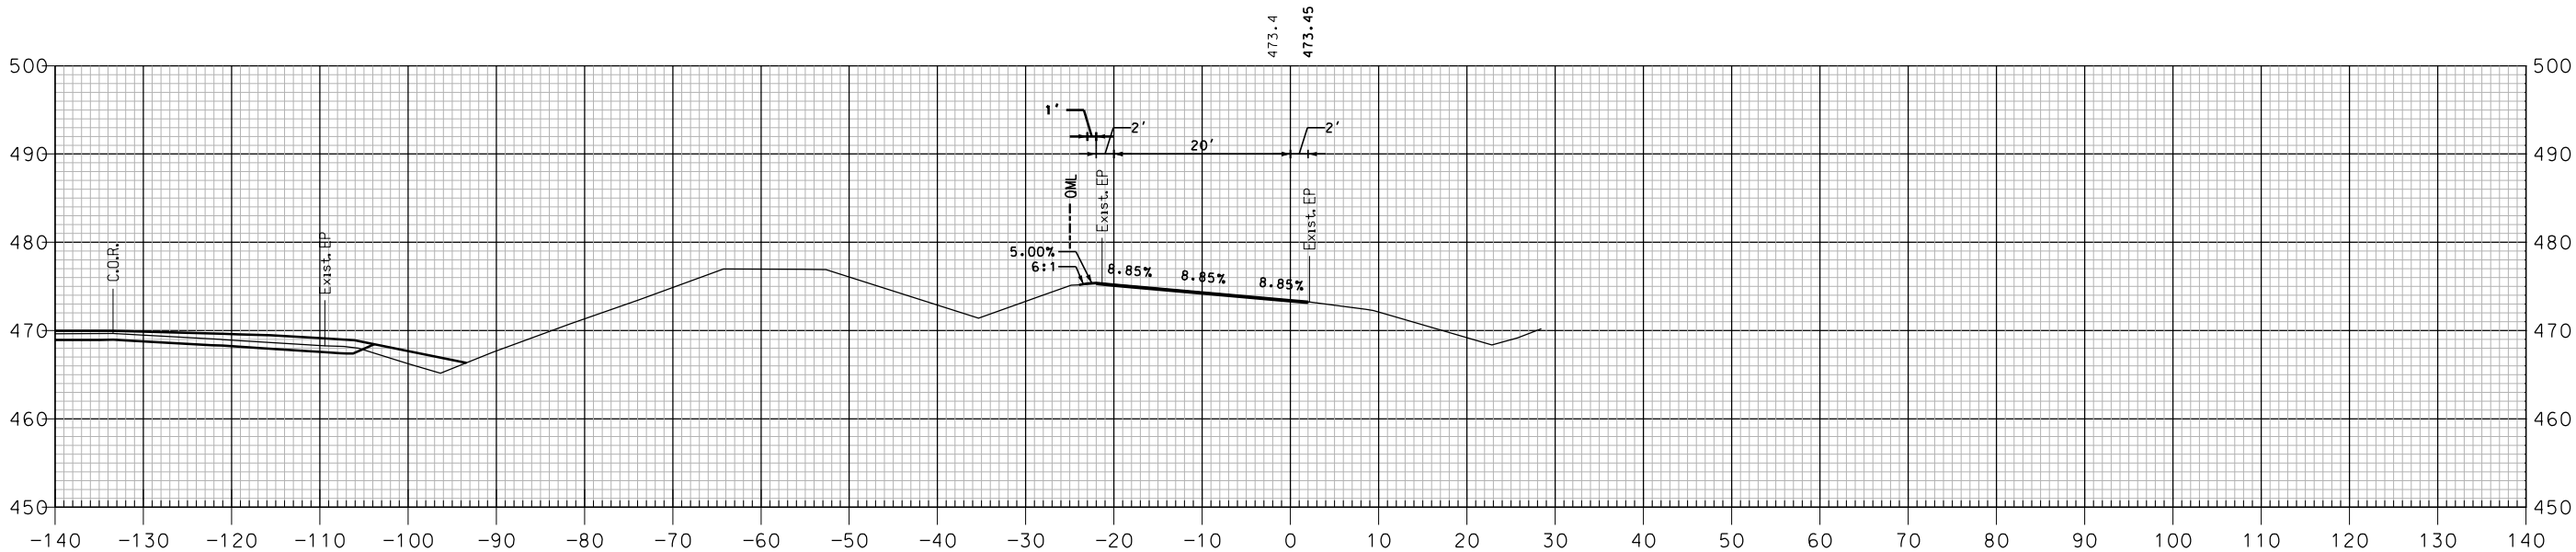


403+85

I-89 SOUTHBOUND ON-RAMP


SHEET TOTALS			
COMMON EXCAV.	0.0 C.Y.	ROCK EXCAV.	— C.Y.
FILL	0.2 C.Y.	MUCK EXCAV.	— C.Y.
DGN	STATE PROJECT NO.	SHEET NO.	TOTAL SHEETS
16148SB VT X-SEC	16148	419	600

REVISIONS AFTER PROPOSAL			
NUMBER	DATE	STATION	DESCRIPTION

SDR PROCESSED	NHDOT	DATE	04-2015
NEW DESIGN	MJ	DATE	04-2016
SHEET CHECKED	BRC	DATE	02-2018
AS BUILT DETAILS		DATE	

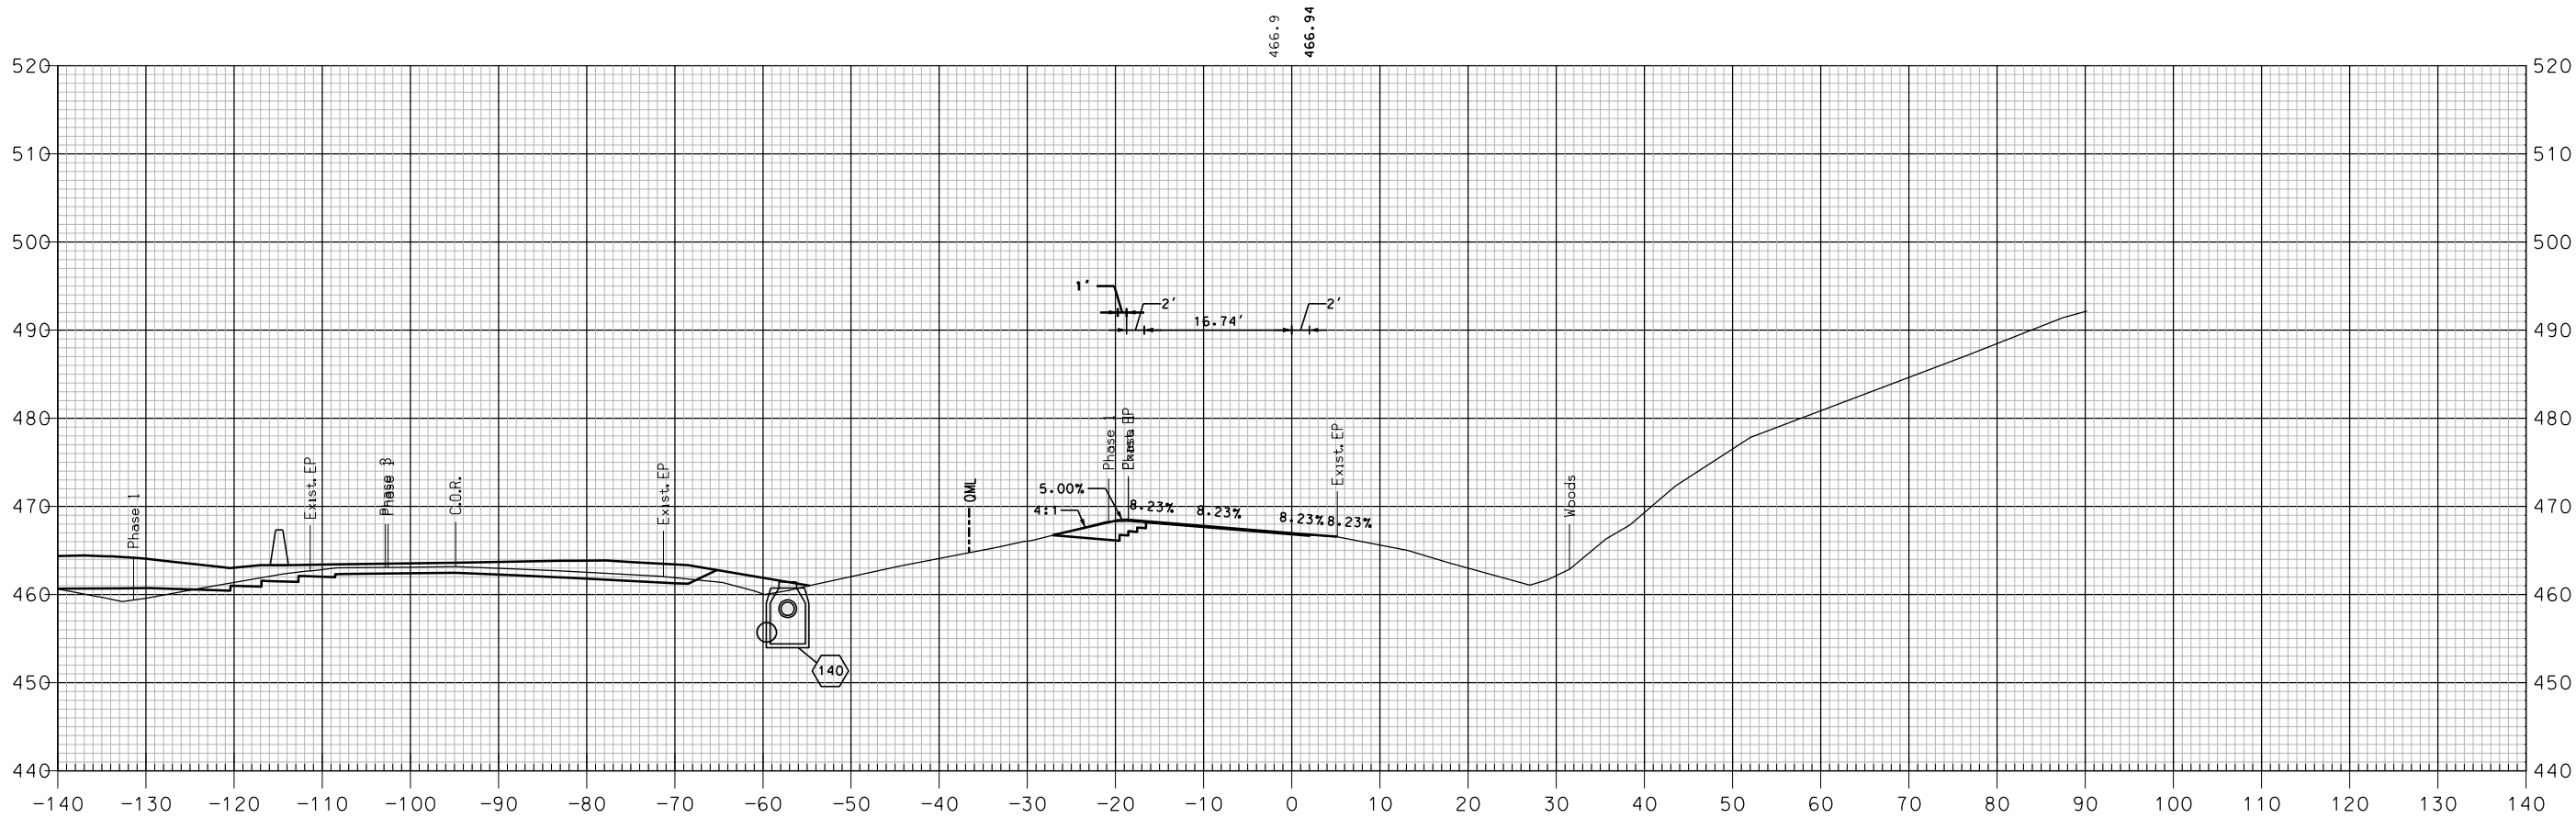

405+00

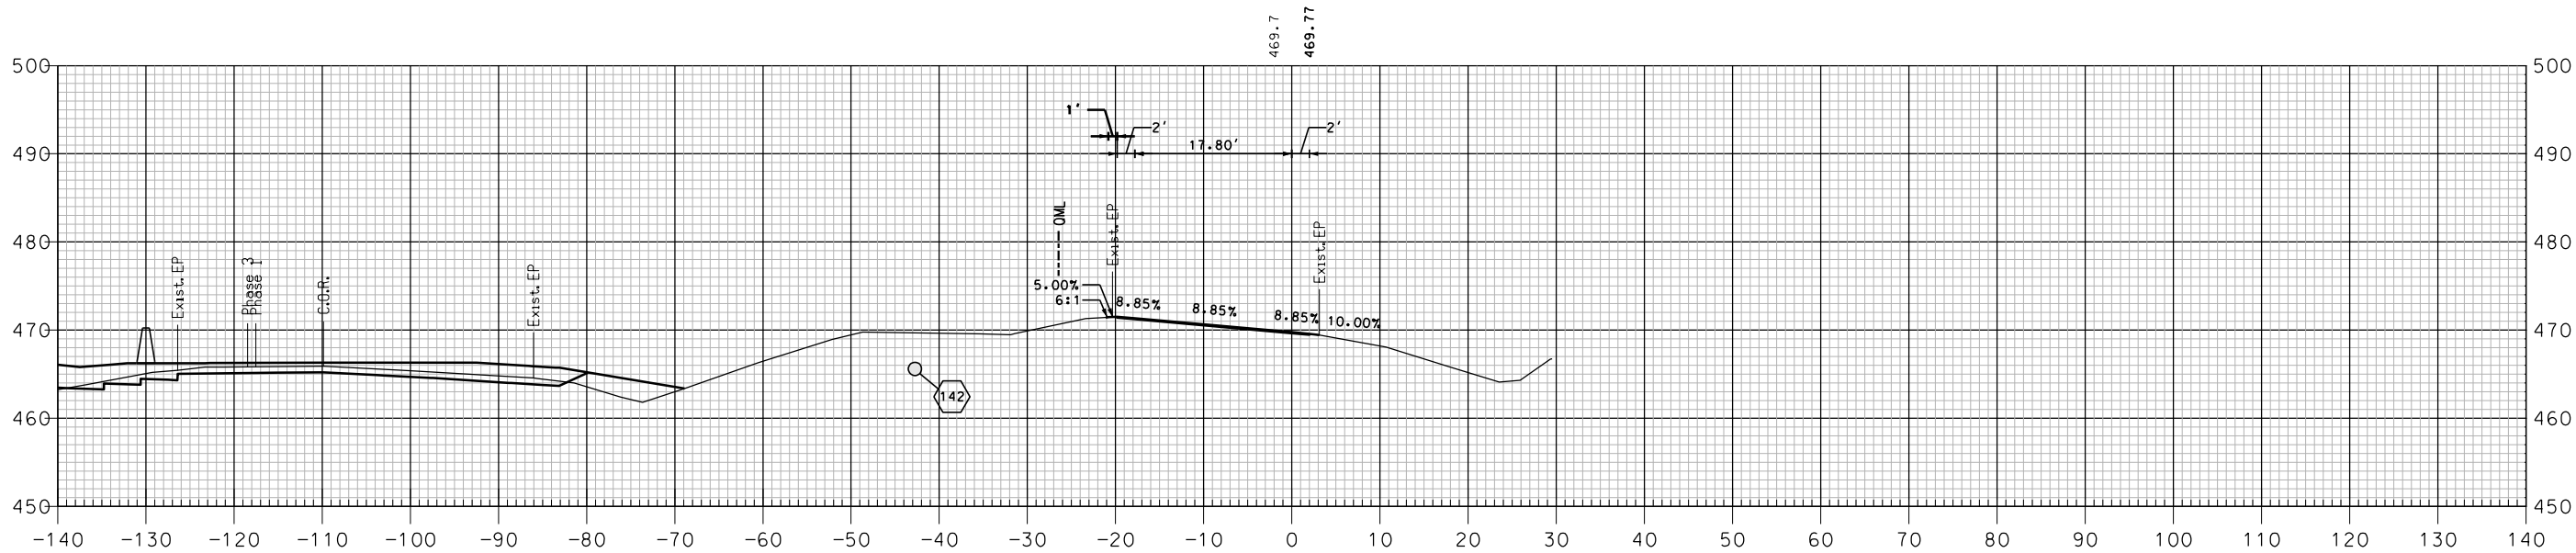



404+50

I-89 SOUTHBOUND ON-RAMP

SHEET TOTALS			
COMMON EXCAV.	33.5 C.Y.	ROCK EXCAV.	— C.Y.
FILL	12.0 C.Y.	MUCK EXCAV.	— C.Y.
DGN	STATE PROJECT NO.	SHEET NO.	TOTAL SHEETS
16148SB VT X-SEC	16148	420	600

REVISIONS AFTER PROPOSAL			
NUMBER	DATE	STATION	DESCRIPTION

SDR PROCESSED	NHDDT	DATE	04-2015
NEW DESIGN	MJ	DATE	04-2016
SHEET CHECKED	BRC	DATE	02-2018
AS BUILT DETAILS		DATE	

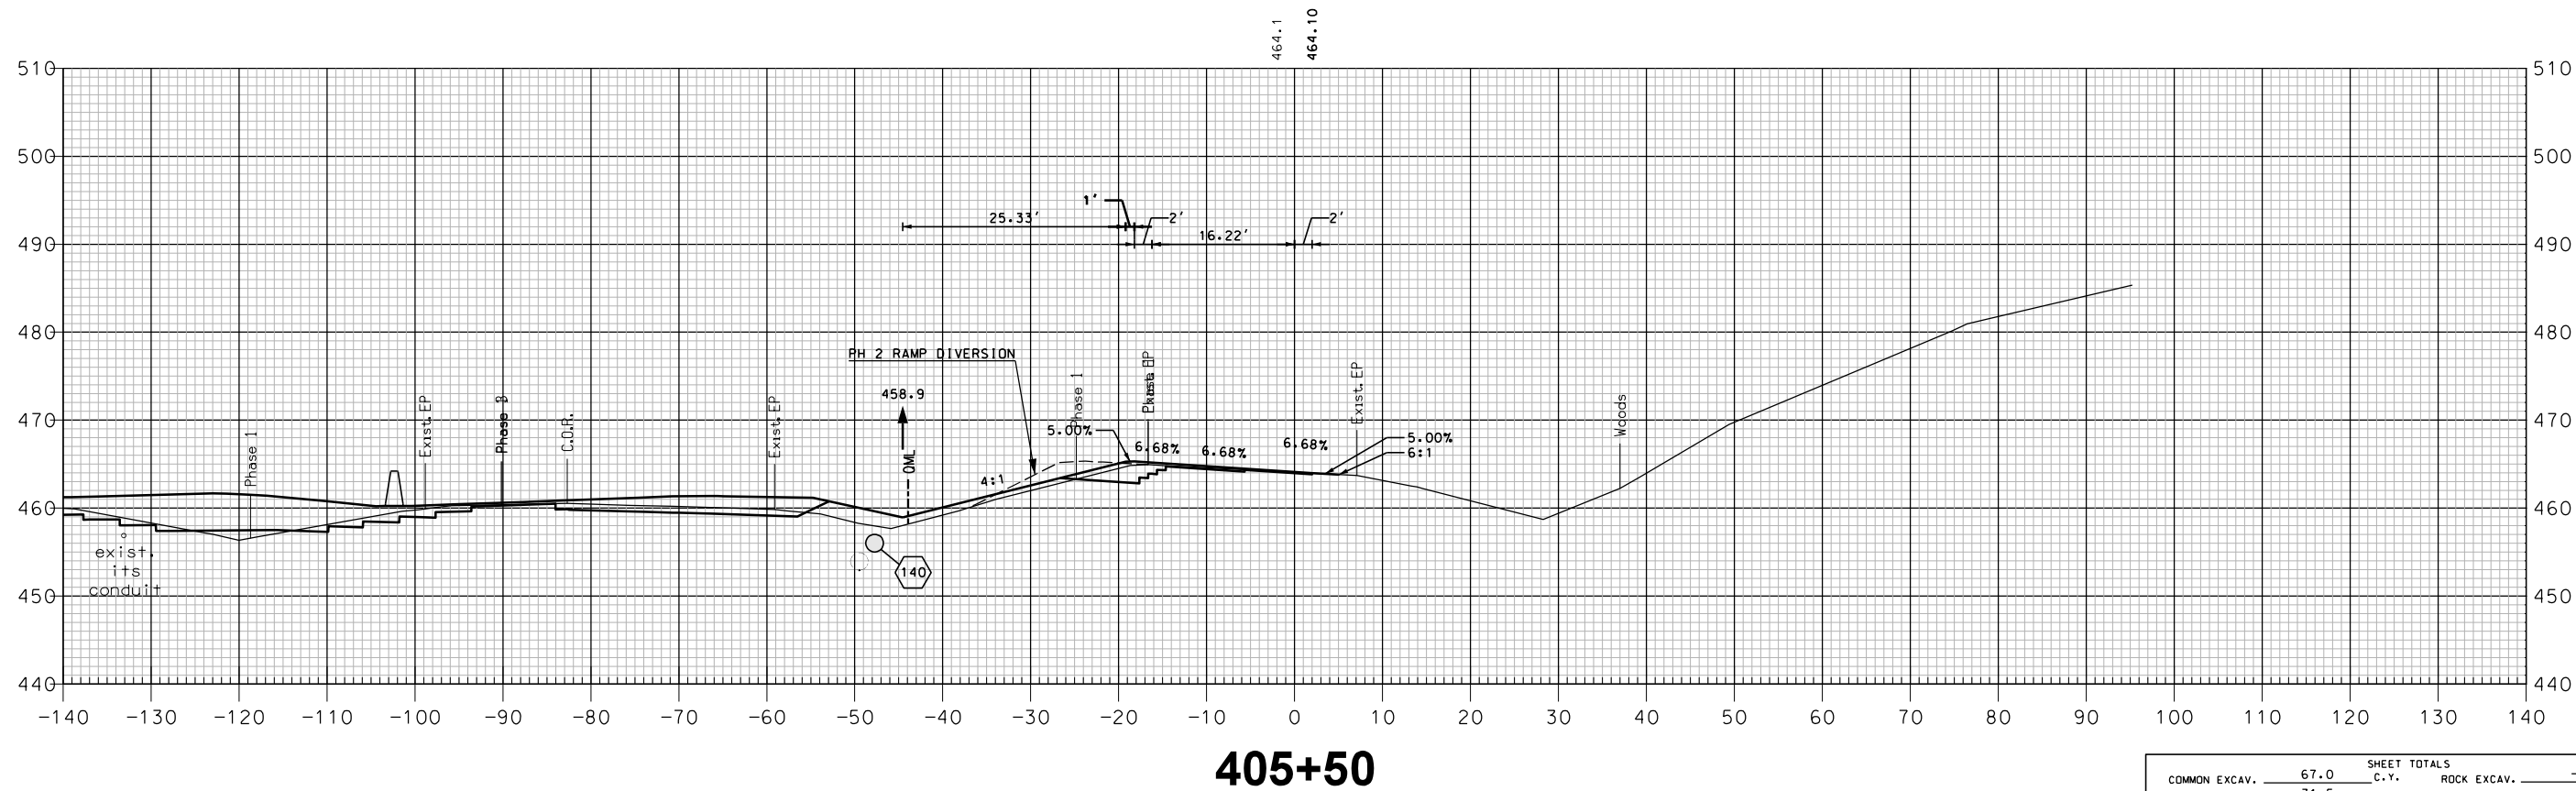
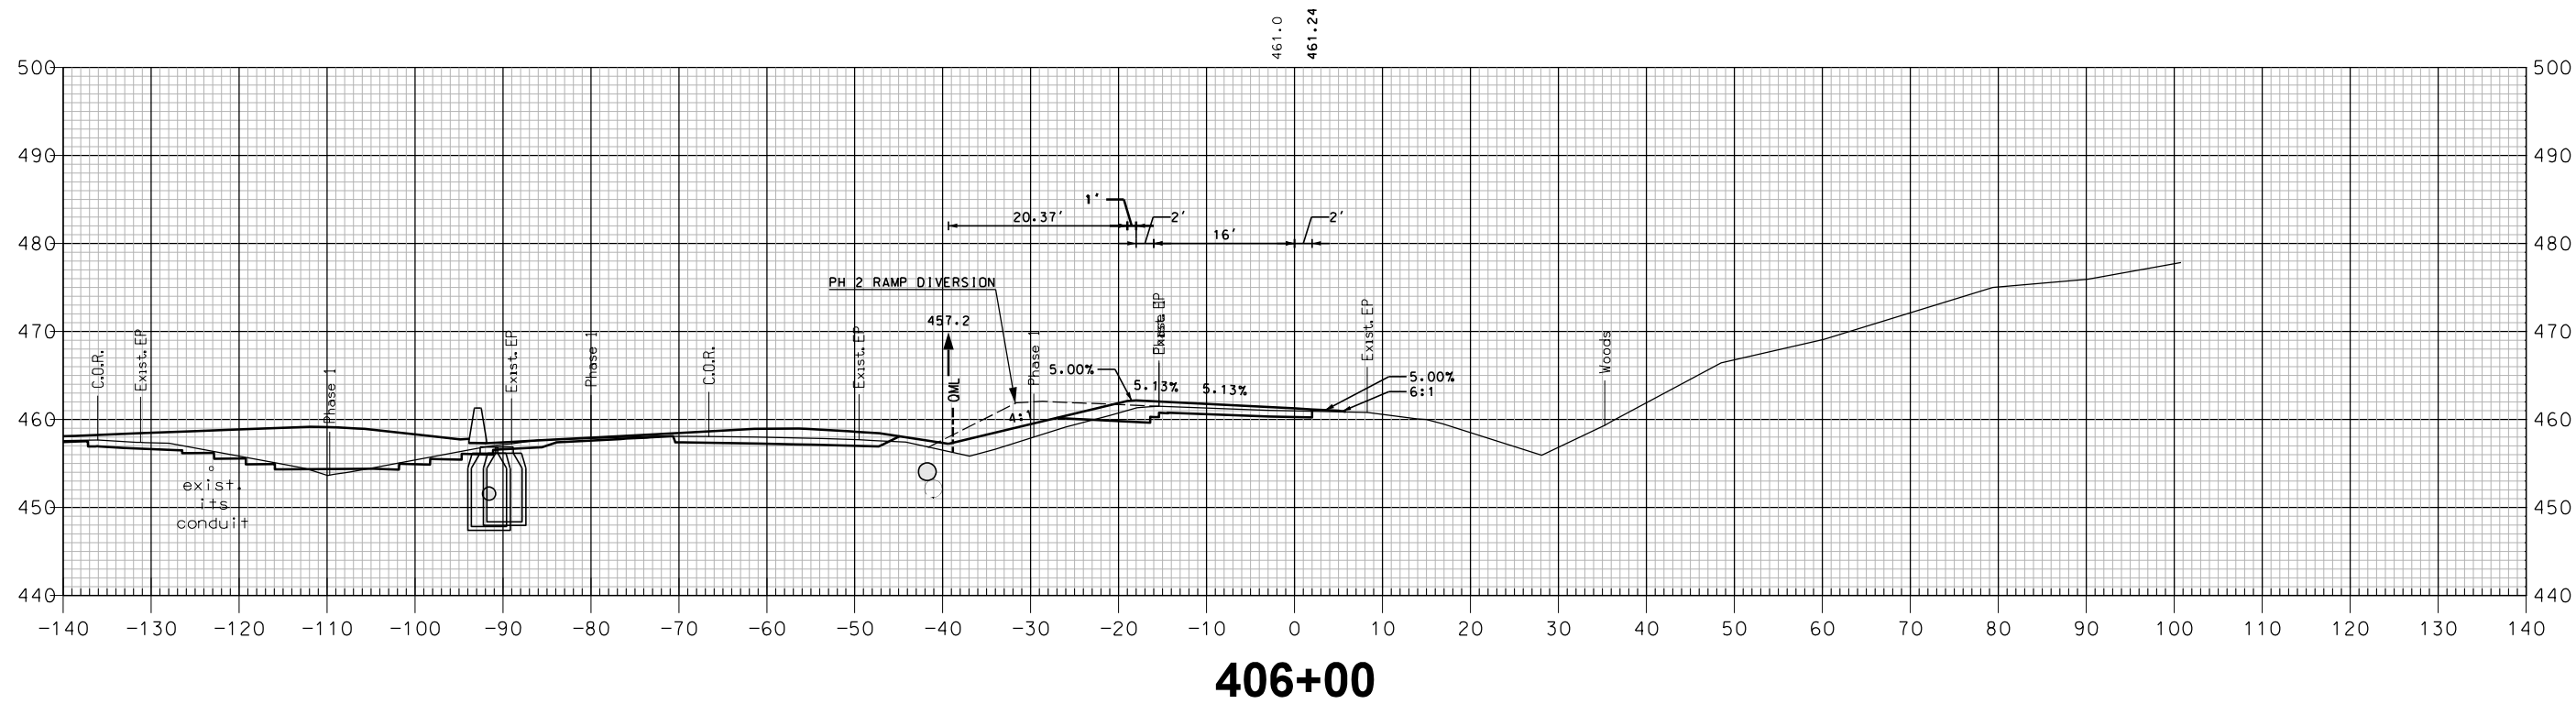


I-89 SOUTHBOUND ON-RAMP

SHEET TOTALS			
COMMON EXCAV.	67.0 C.Y.	ROCK EXCAV.	— C.Y.
FILL	71.5 C.Y.	MUCK EXCAV.	— C.Y.
DGN	STATE PROJECT NO.	SHEET NO.	TOTAL SHEETS
16148SB VT X-SEC	16148	421	600

REVISIONS AFTER PROPOSAL			
NUMBER	DATE	STATION	DESCRIPTION

SDR PROCESSED	NHDDT	DATE	04-2015
NEW DESIGN	MJ	DATE	04-2016
SHEET CHECKED	BRC	DATE	02-2018
AS BUILT DETAILS		DATE	

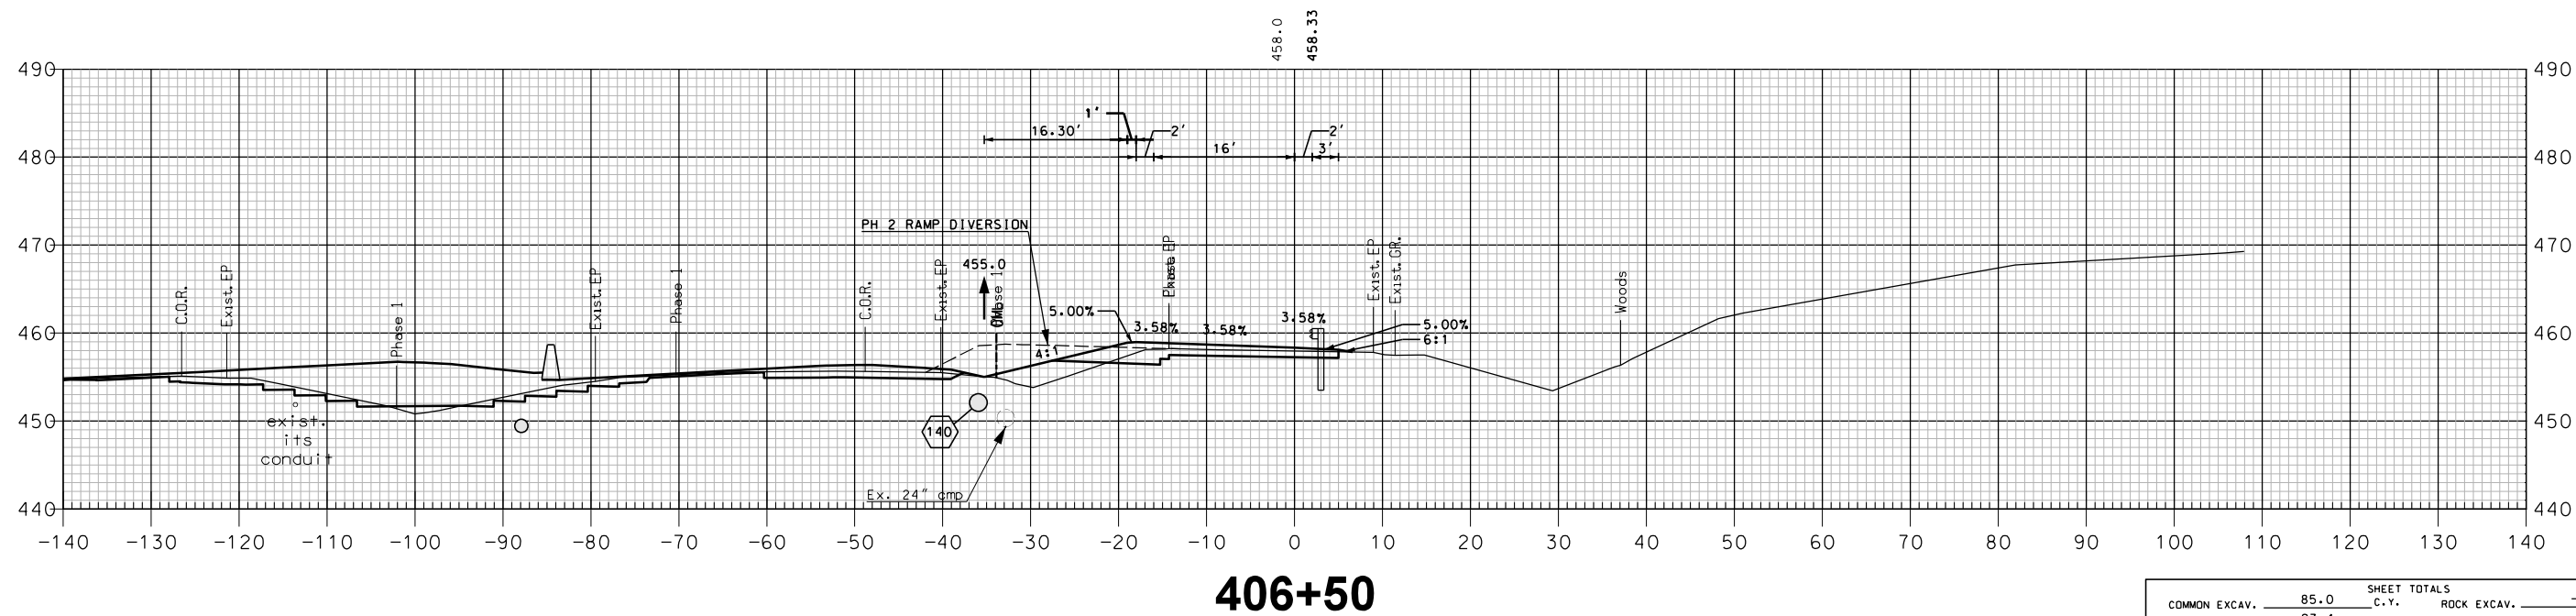
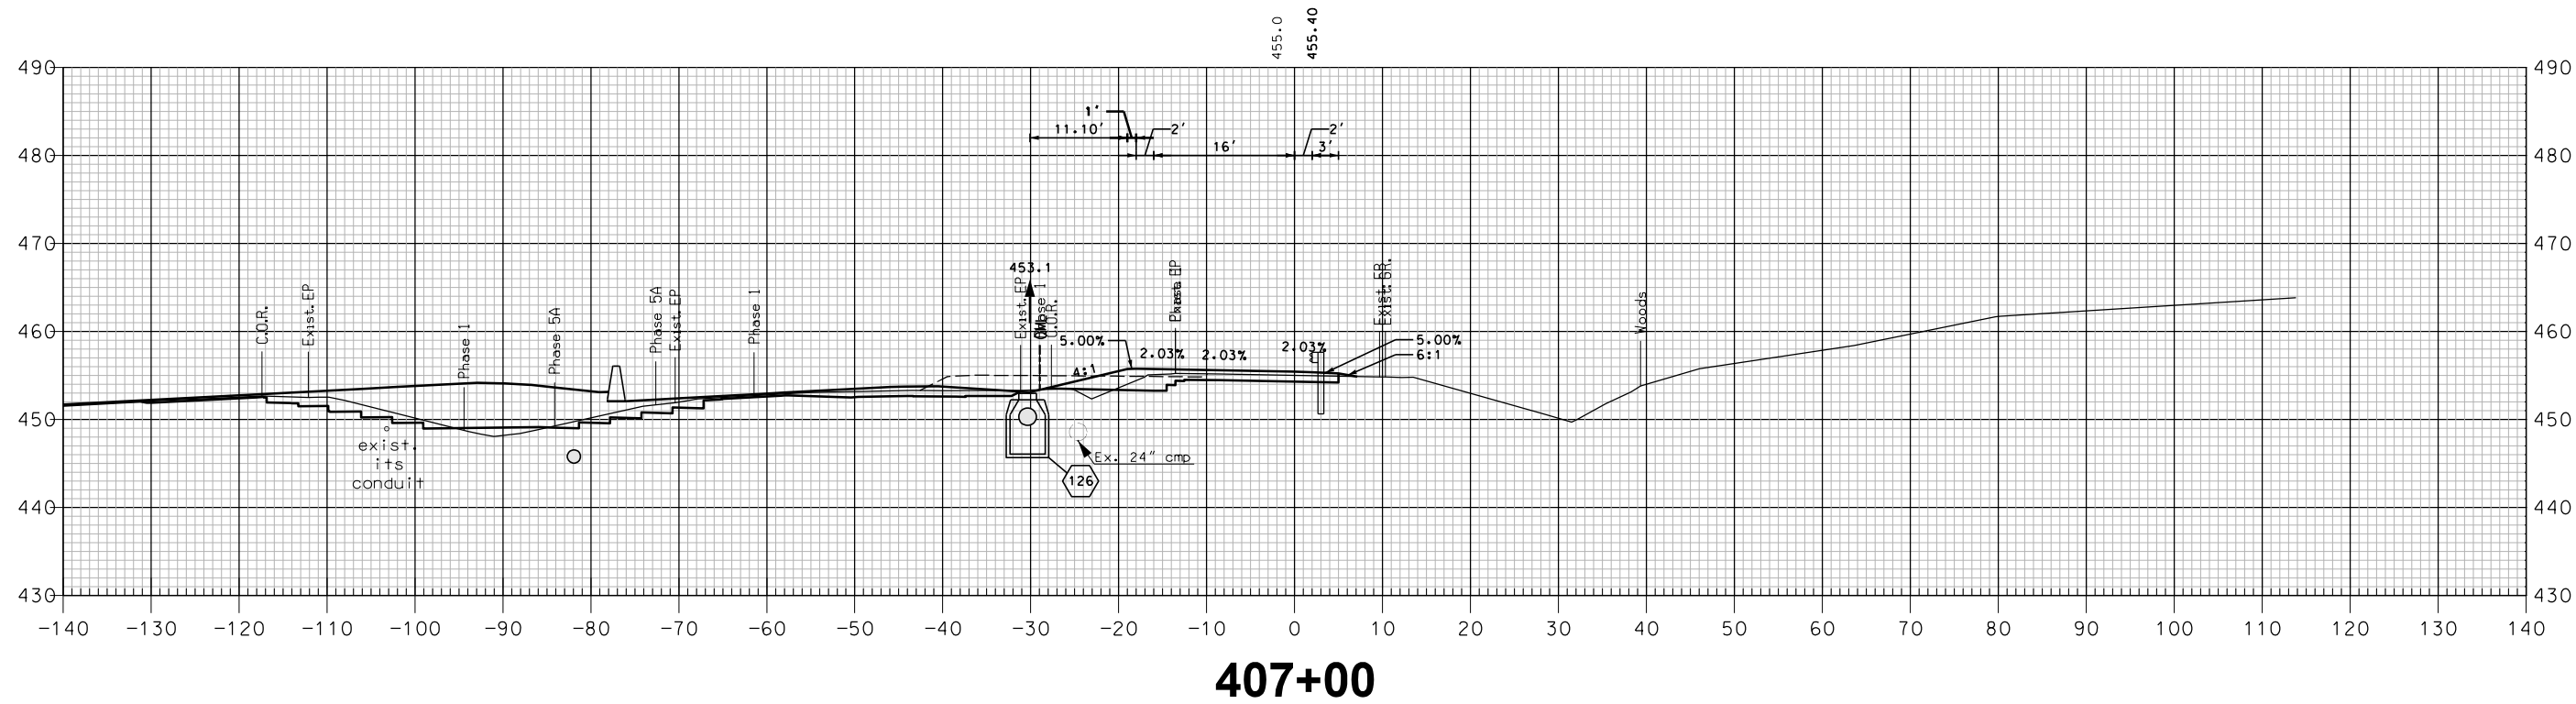


I-89 SOUTHBOUND ON-RAMP

SHEET TOTALS			
COMMON EXCAV.	85.0 C.Y.	ROCK EXCAV.	— C.Y.
FILL	23.4 C.Y.	MUCK EXCAV.	— C.Y.
DGN	STATE PROJECT NO.	SHEET NO.	TOTAL SHEETS
16148SB VT X-SEC	16148	422	600

REVISIONS AFTER PROPOSAL			
NUMBER	DATE	STATION	DESCRIPTION

SDR PROCESSED	NHDDT	DATE	04-2015
NEW DESIGN	MJ	DATE	04-2016
SHEET CHECKED	BRC	DATE	02-2018
AS BUILT DETAILS		DATE	

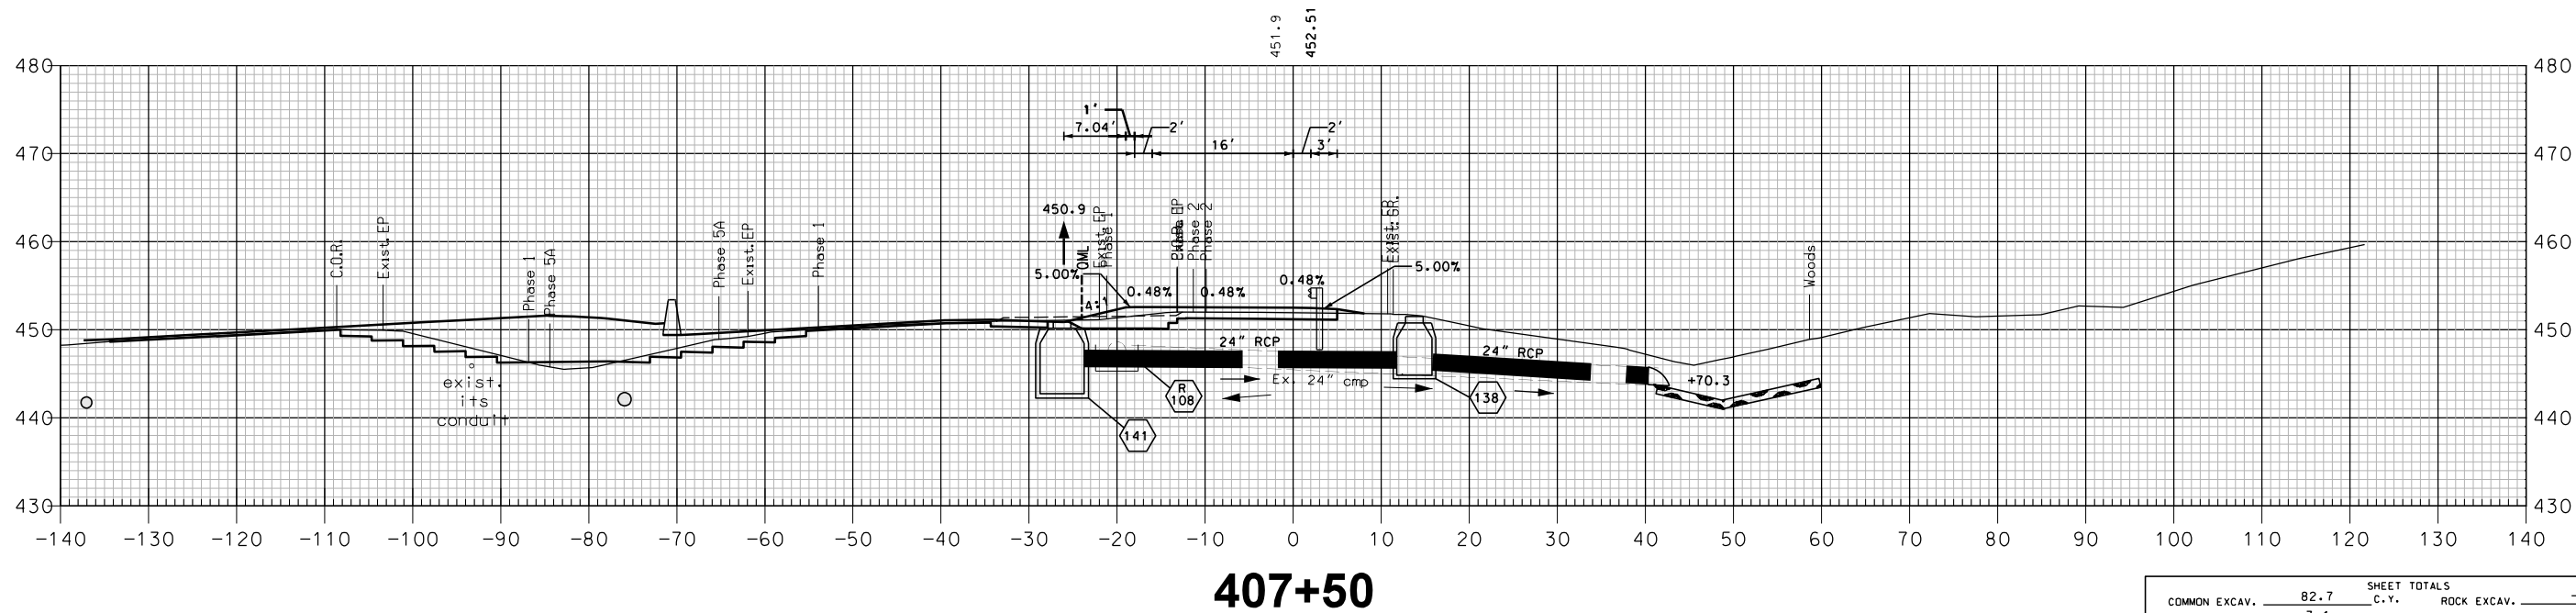
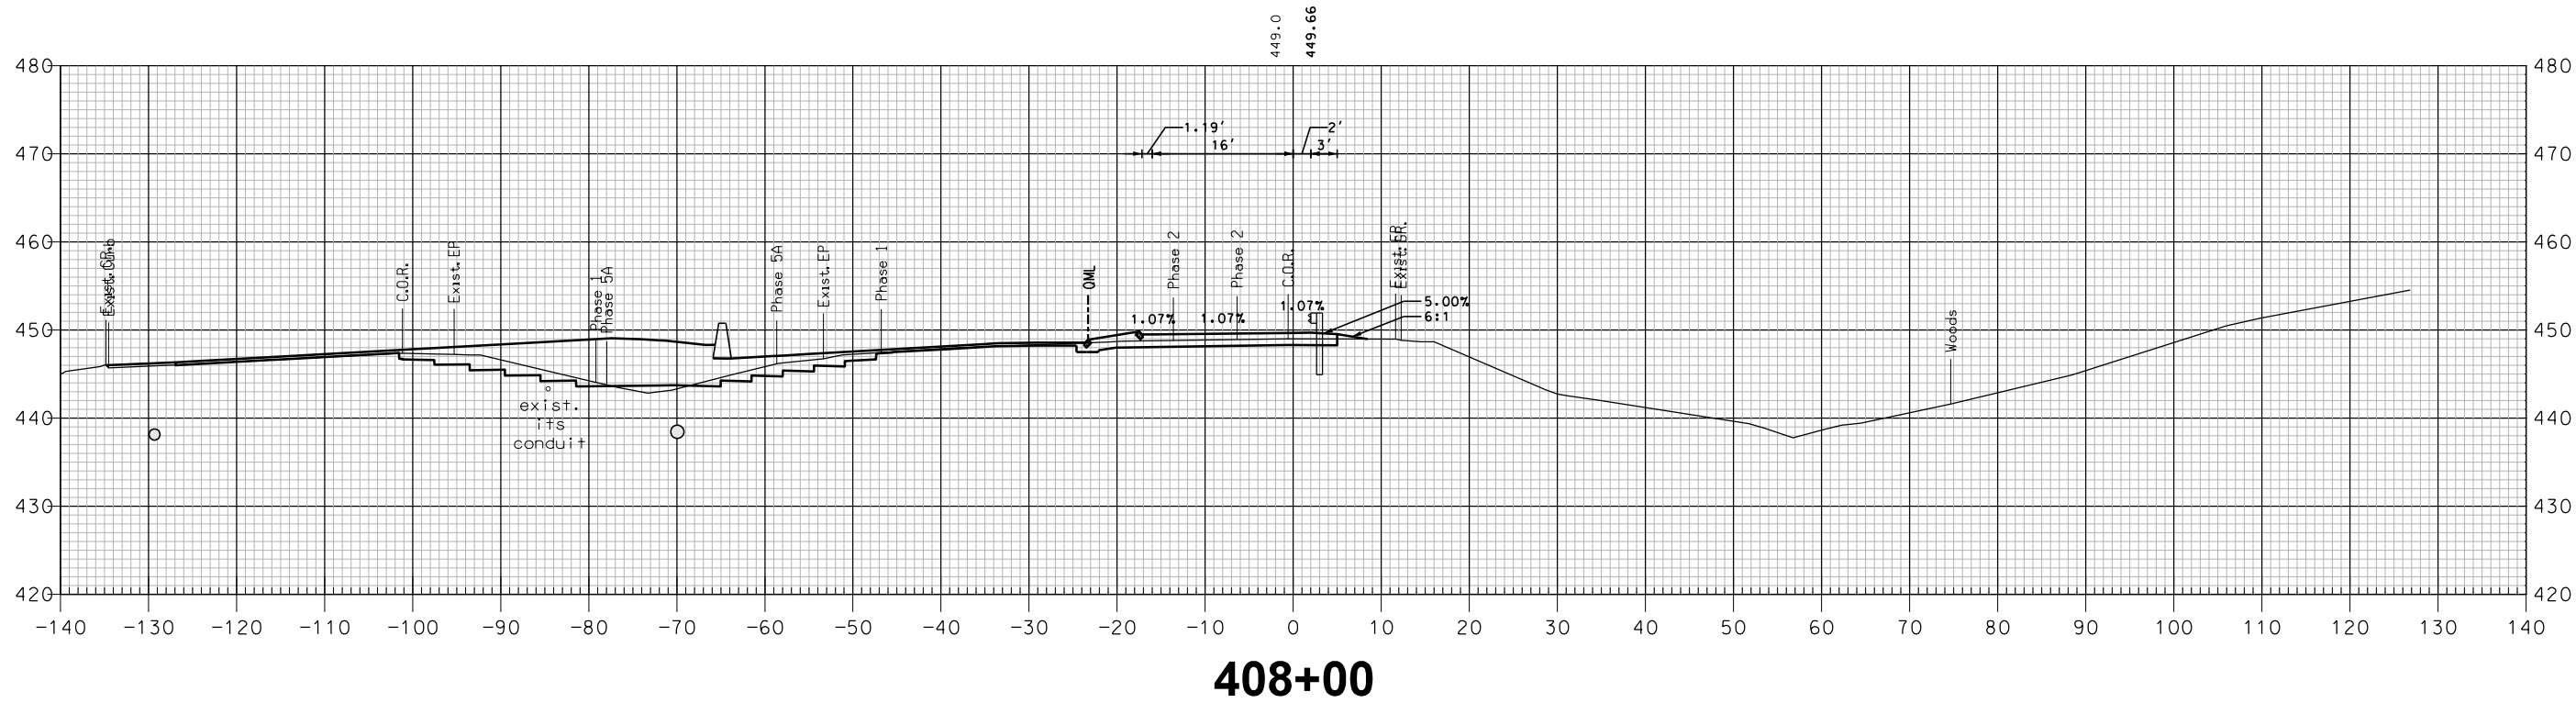


I-89 SOUTHBOUND ON-RAMP

SHEET TOTALS			
COMMON EXCAV.	82.7	C.Y.	ROCK EXCAV.
FILL	3.1	C.Y.	MUCK EXCAV.
DGN	STATE PROJECT NO.	SHEET NO.	TOTAL SHEETS
16148SB VT X-SEC	16148	423	600

REVISIONS AFTER PROPOSAL			
NUMBER	DATE	STATION	DESCRIPTION



SDR PROCESSED	NHDDT	DATE	04-2015
NEW DESIGN	MJ	DATE	04-2016
SHEET CHECKED	BRC	DATE	02-2018
AS BUILT DETAILS		DATE	

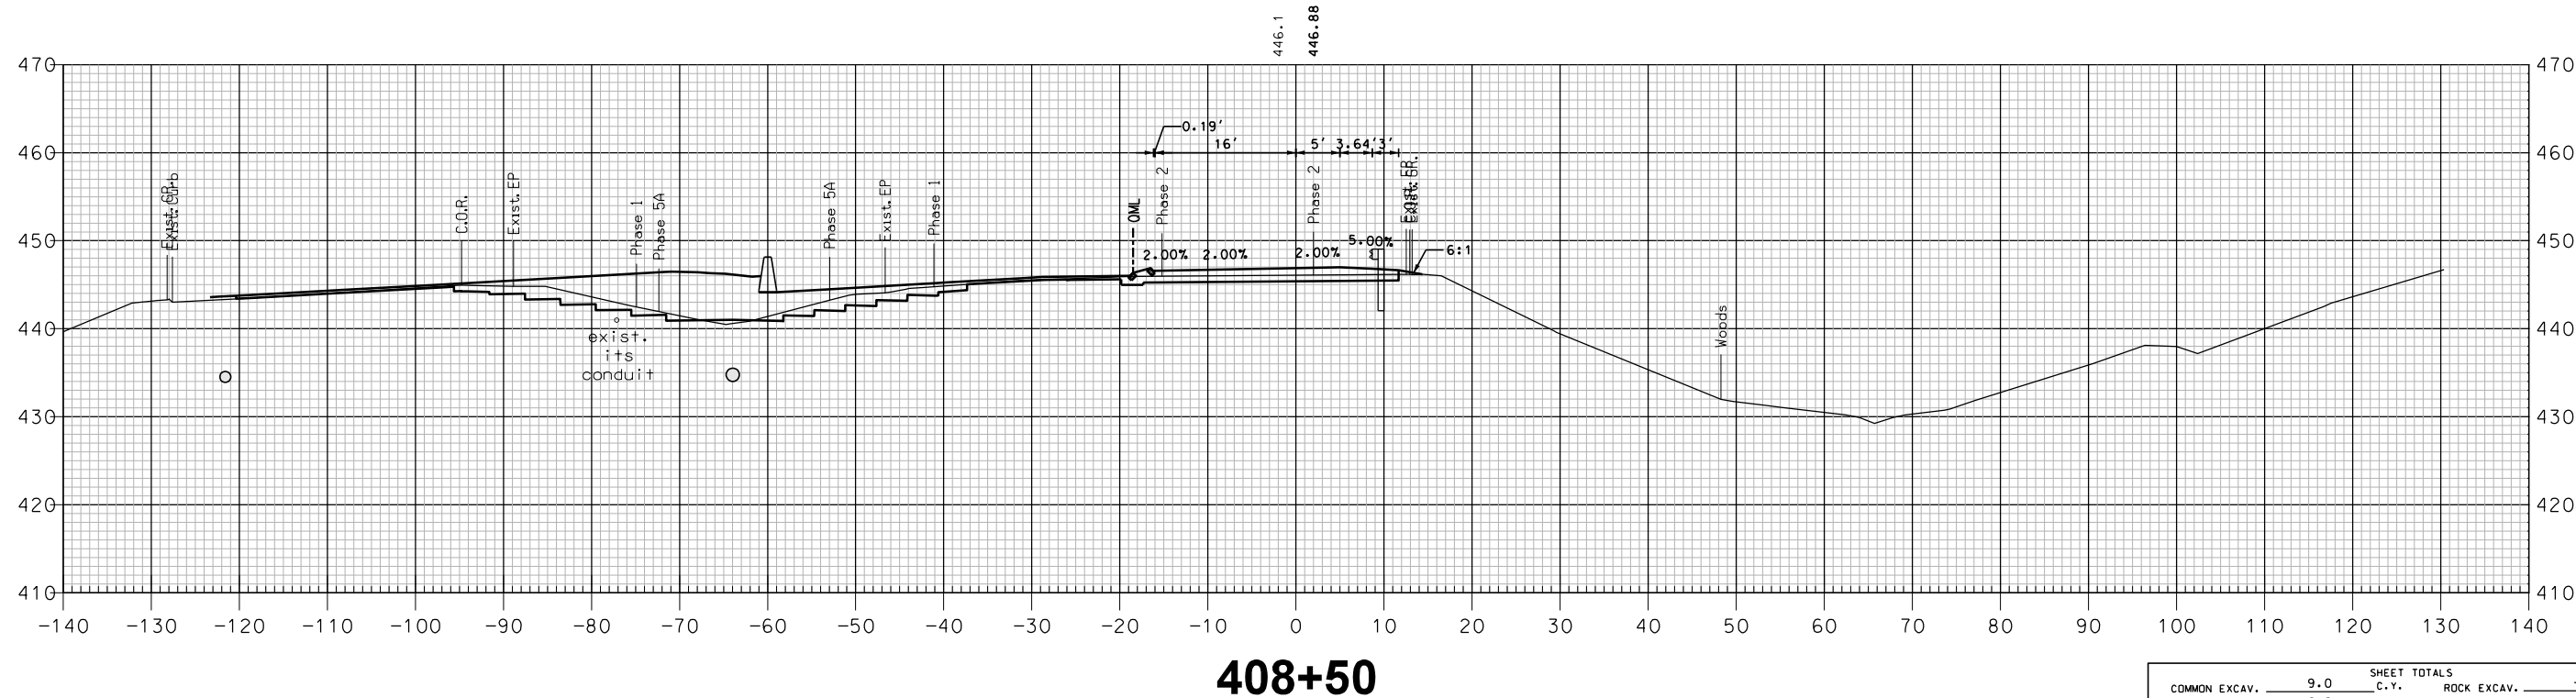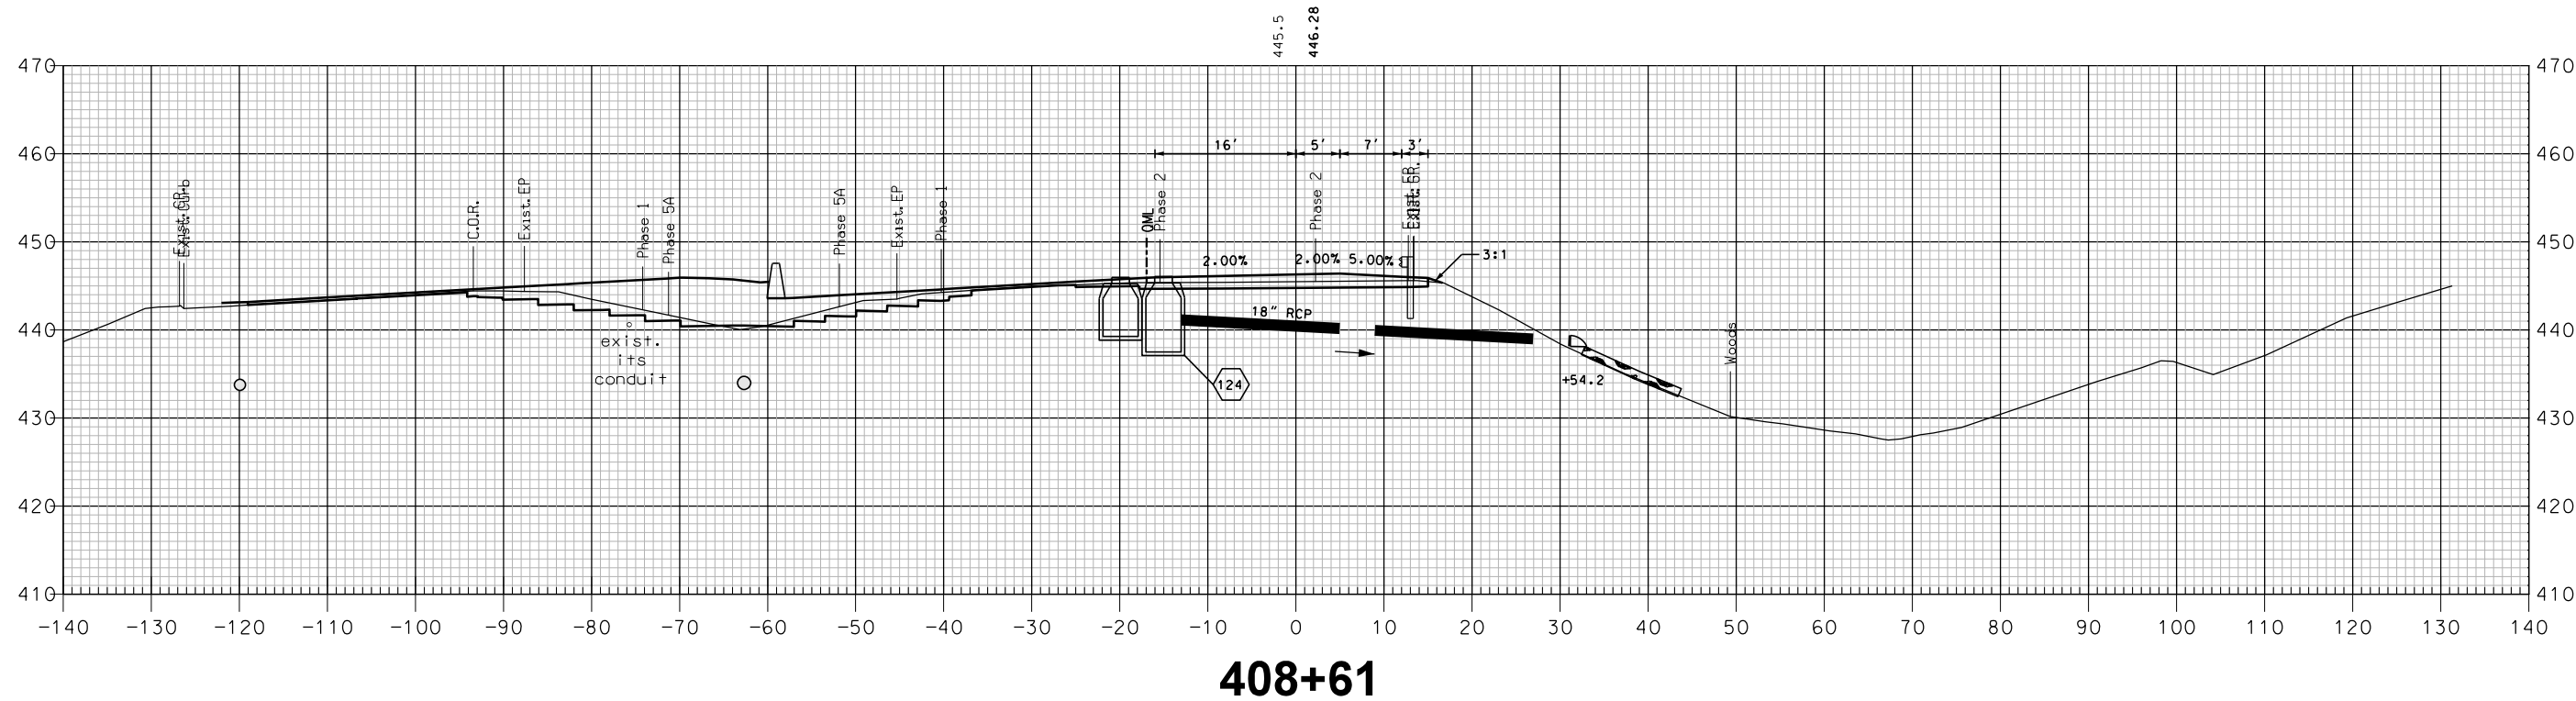

SHEET TOTALS			
COMMON EXCAV.	9.0	C.Y.	ROCK EXCAV.
FILL	0.2	C.Y.	MUCK EXCAV.
DGN	STATE PROJECT NO.	SHEET NO.	TOTAL SHEETS
16148SB VT X-SEC	16148	424	600

REVISIONS AFTER PROPOSAL			
NUMBER	DATE	STATION	DESCRIPTION

SDR PROCESSED	NHDDT	DATE	04-2015
NEW DESIGN	MJ	DATE	04-2016
SHEET CHECKED	BRC	DATE	02-2018
AS BUILT DETAILS		DATE	

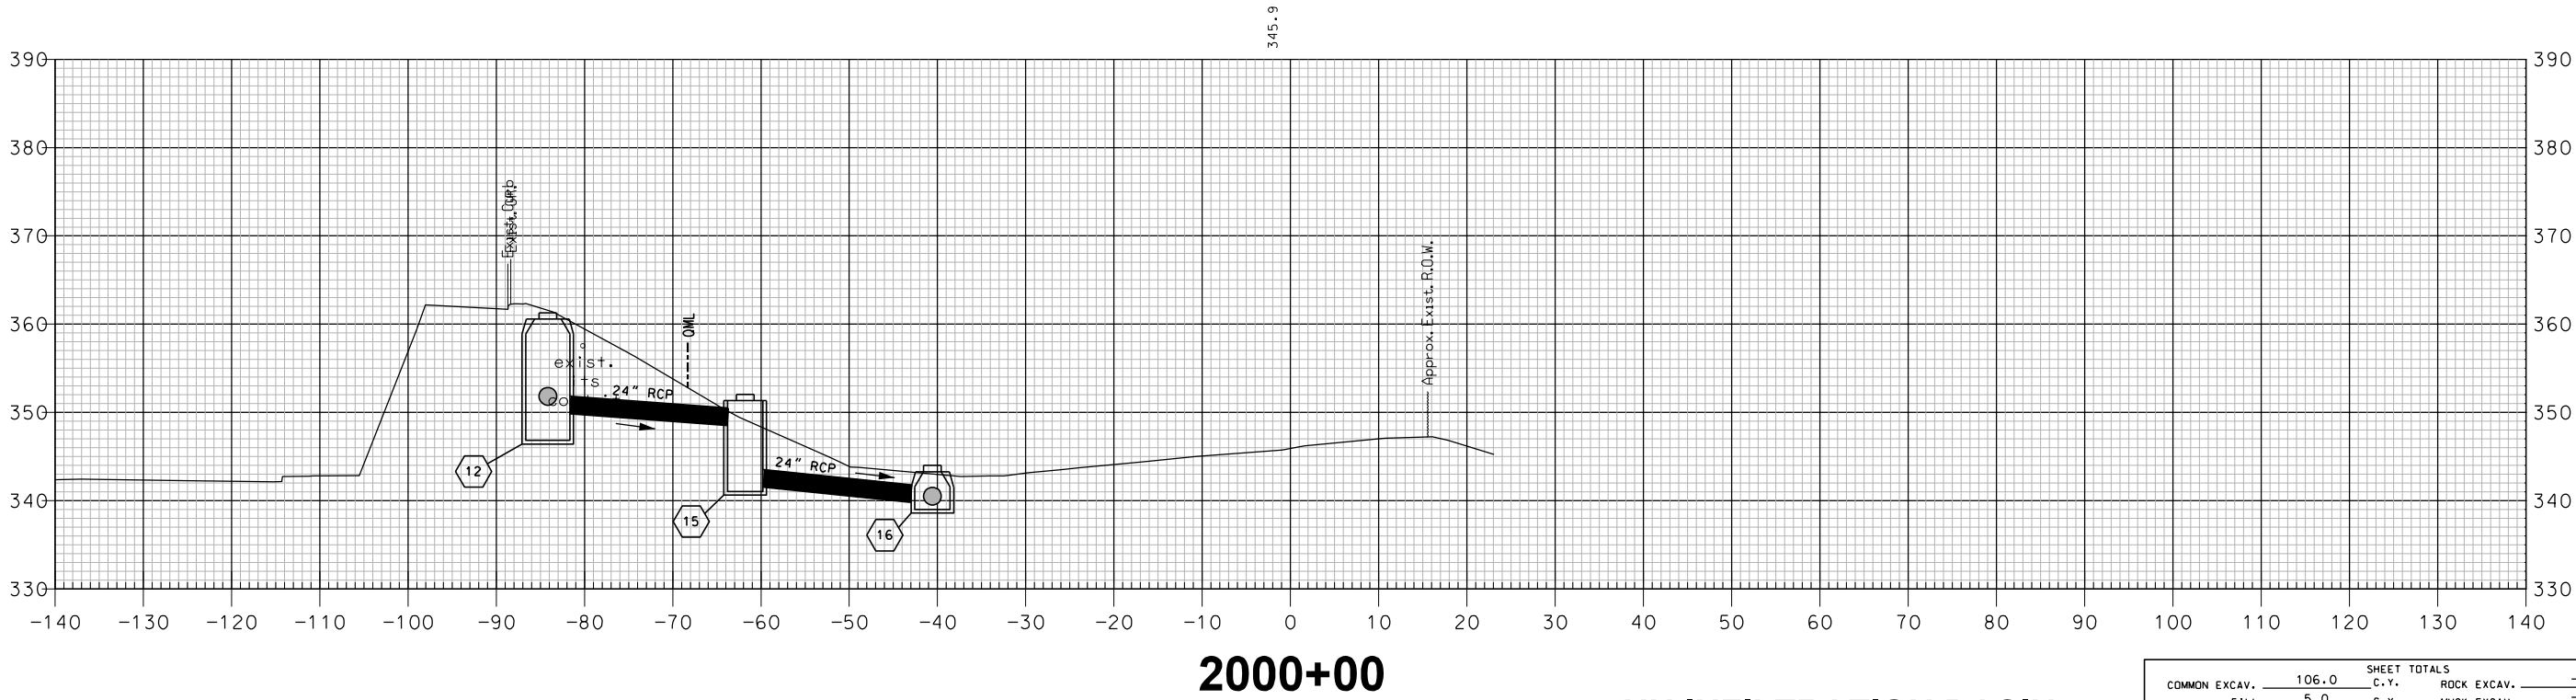
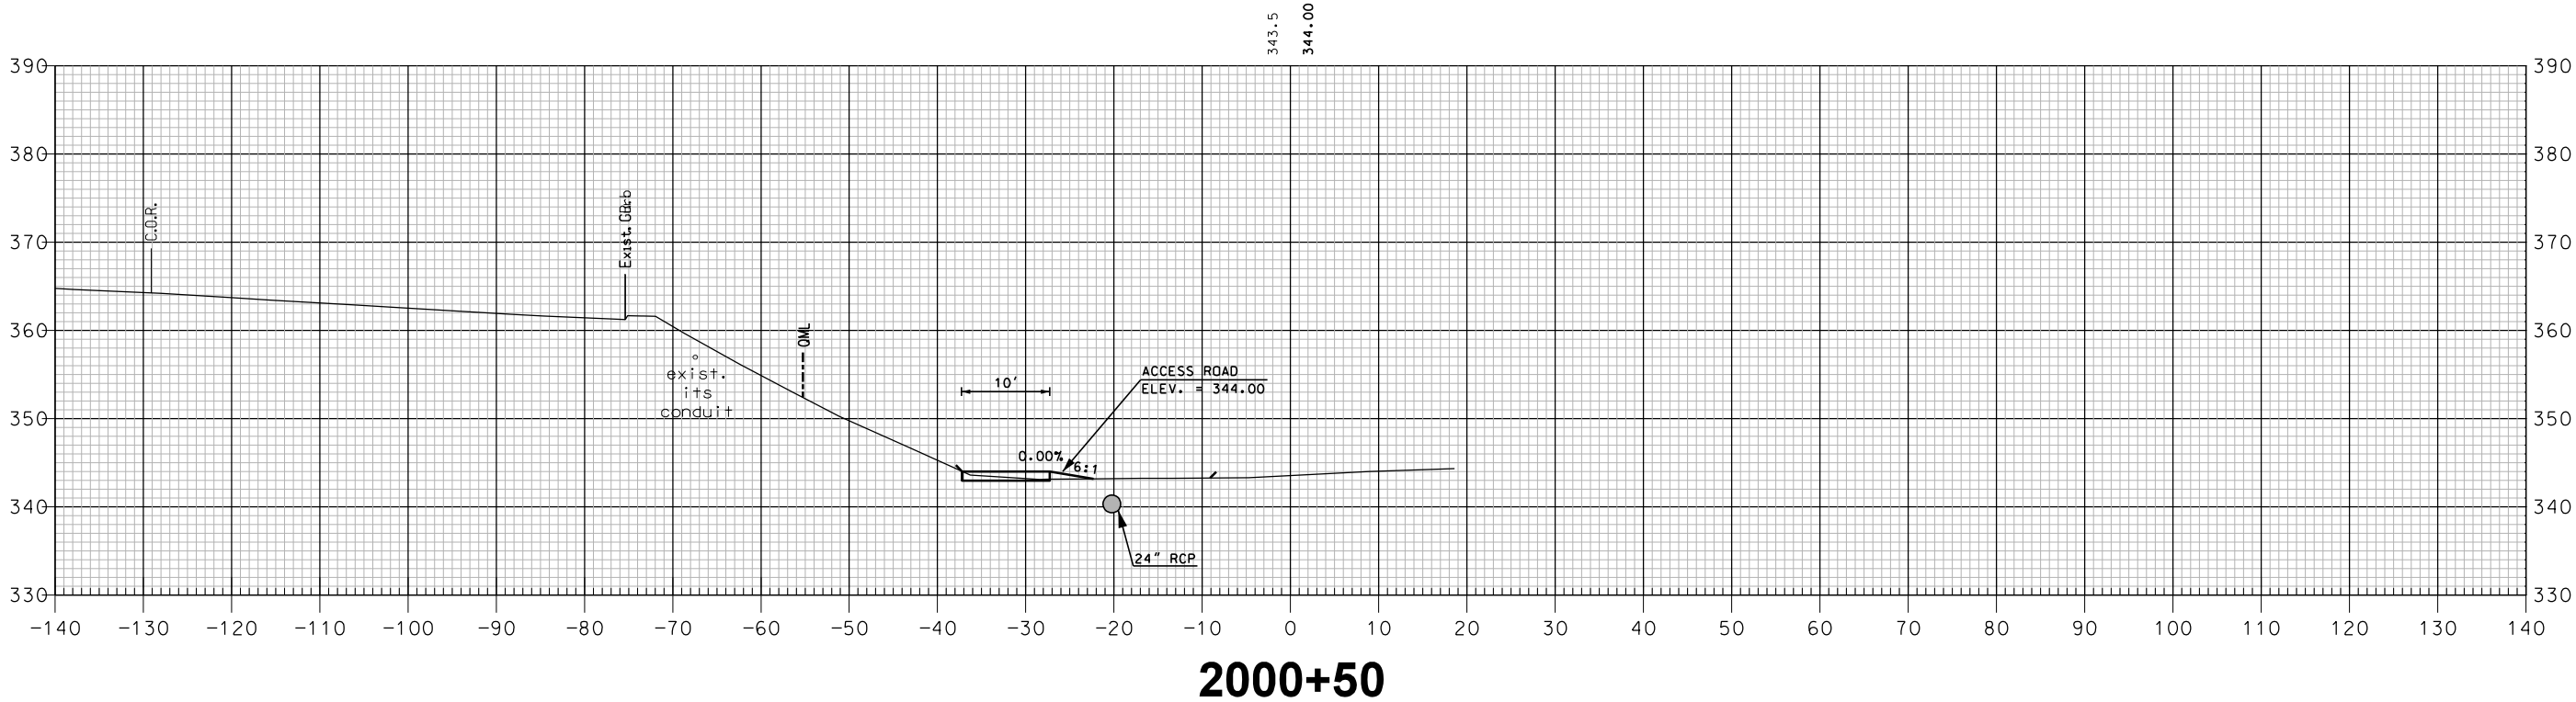


NH INFILTRATION BASIN

SHEET TOTALS			
COMMON EXCAV.	106.0 C.Y.	ROCK EXCAV.	— C.Y.
FILL	5.0 C.Y.	MUCK EXCAV.	— C.Y.
DGN	STATE PROJECT NO.	SHEET NO.	TOTAL SHEETS
16148NB X-SECT	16148	425	600

DESCRIPTION



SDR PROCESSED	NHDDT	DATE	04-2015
NEW DESIGN	MJ	DATE	04-2016
SHEET CHECKED	BRC	DATE	02-2018
AS BUILT DETAILS			DATE

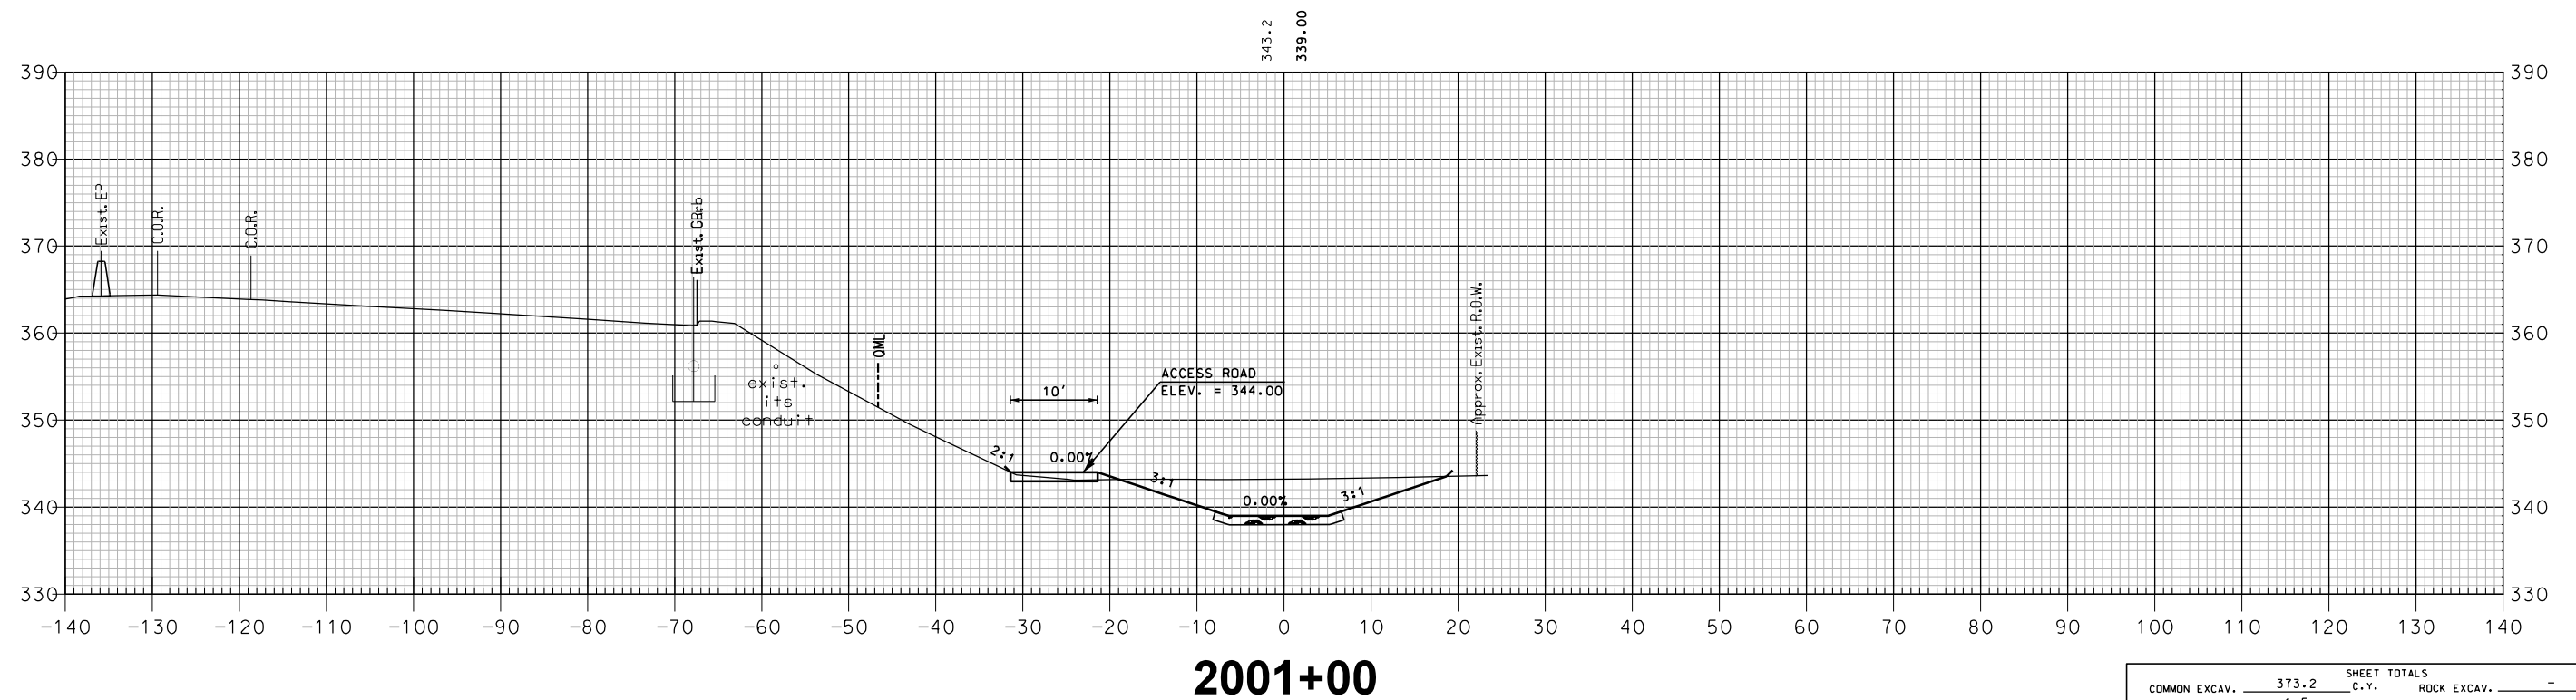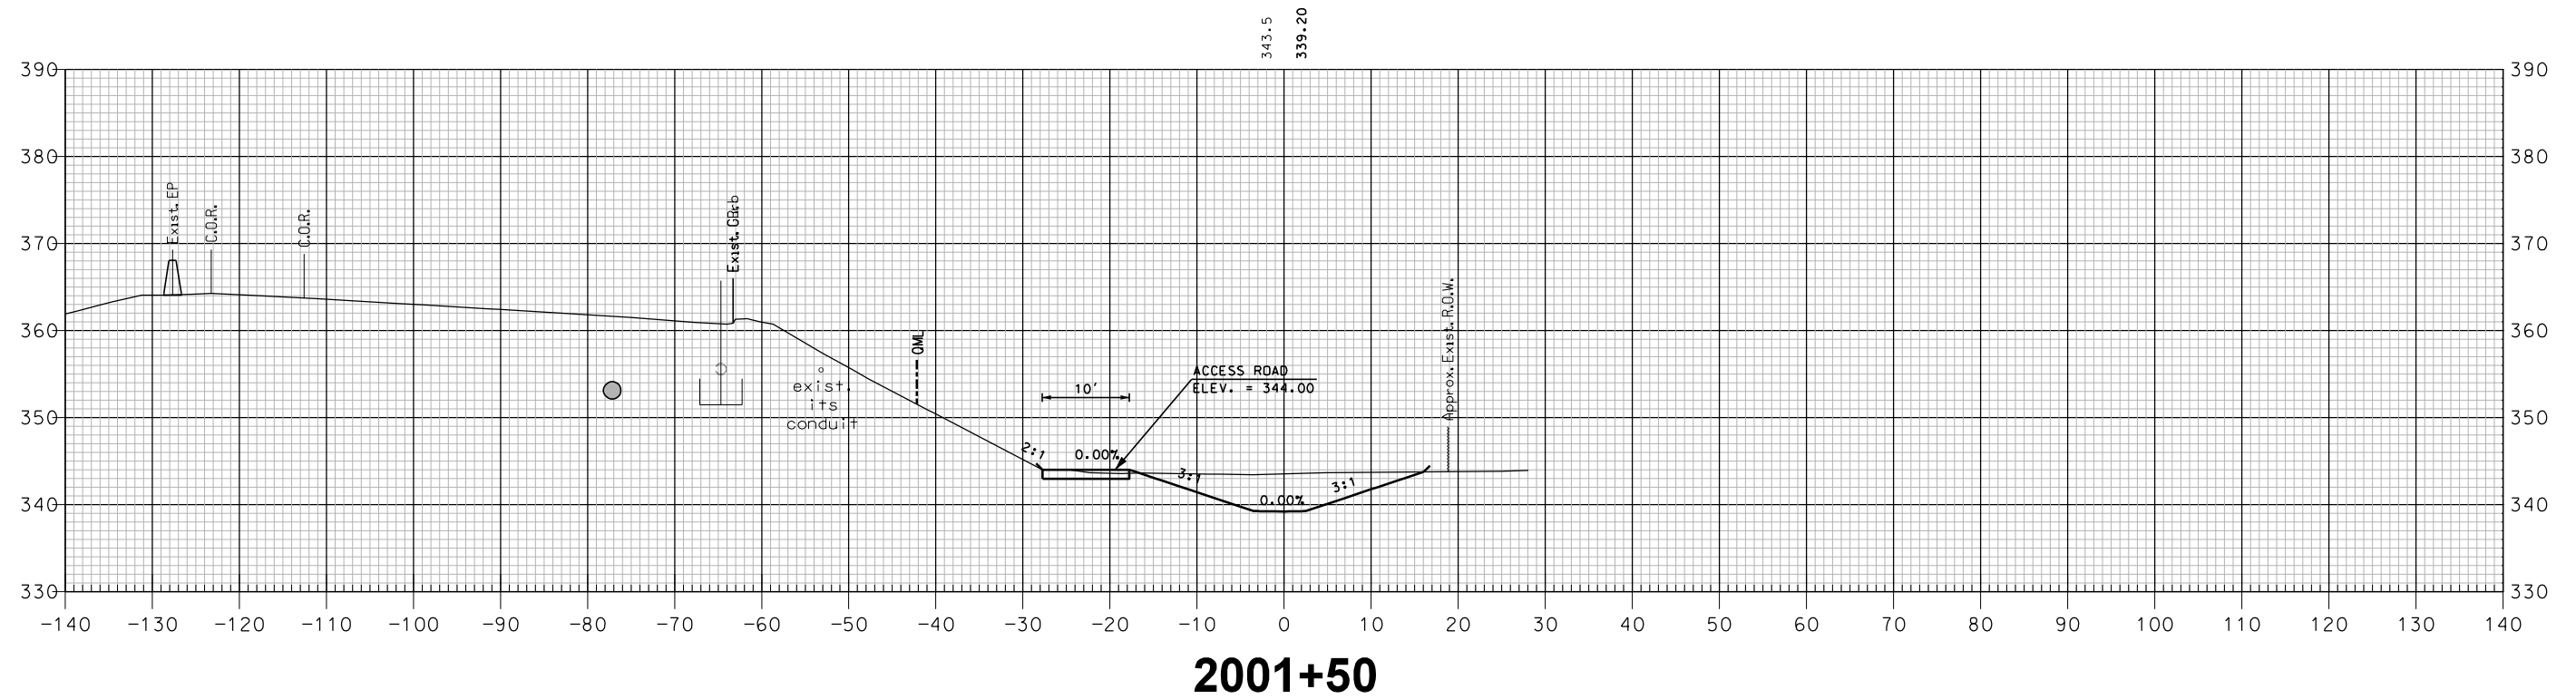

SHEET TOTALS					
COMMON EXCAV.	373.2	C.Y.	ROCK EXCAV.	-	C.Y.
FILL	1.5	C.Y.	MUCK EXCAV.	-	C.Y.
DGN		STATE PROJECT NO.		SHEET NO.	TOTAL SHEETS
16148NB X-SECT		16148		426	600

REVISIONS AFTER PROPOSAL			
NUMBER	DATE	STATION	DESCRIPTION

SDR PROCESSED	NHDDOT	DATE	04-2015
NEW DESIGN	MJ	DATE	04-2016
SHEET CHECKED	BRC	DATE	02-2018
AS BUILT DETAILS		DATE	

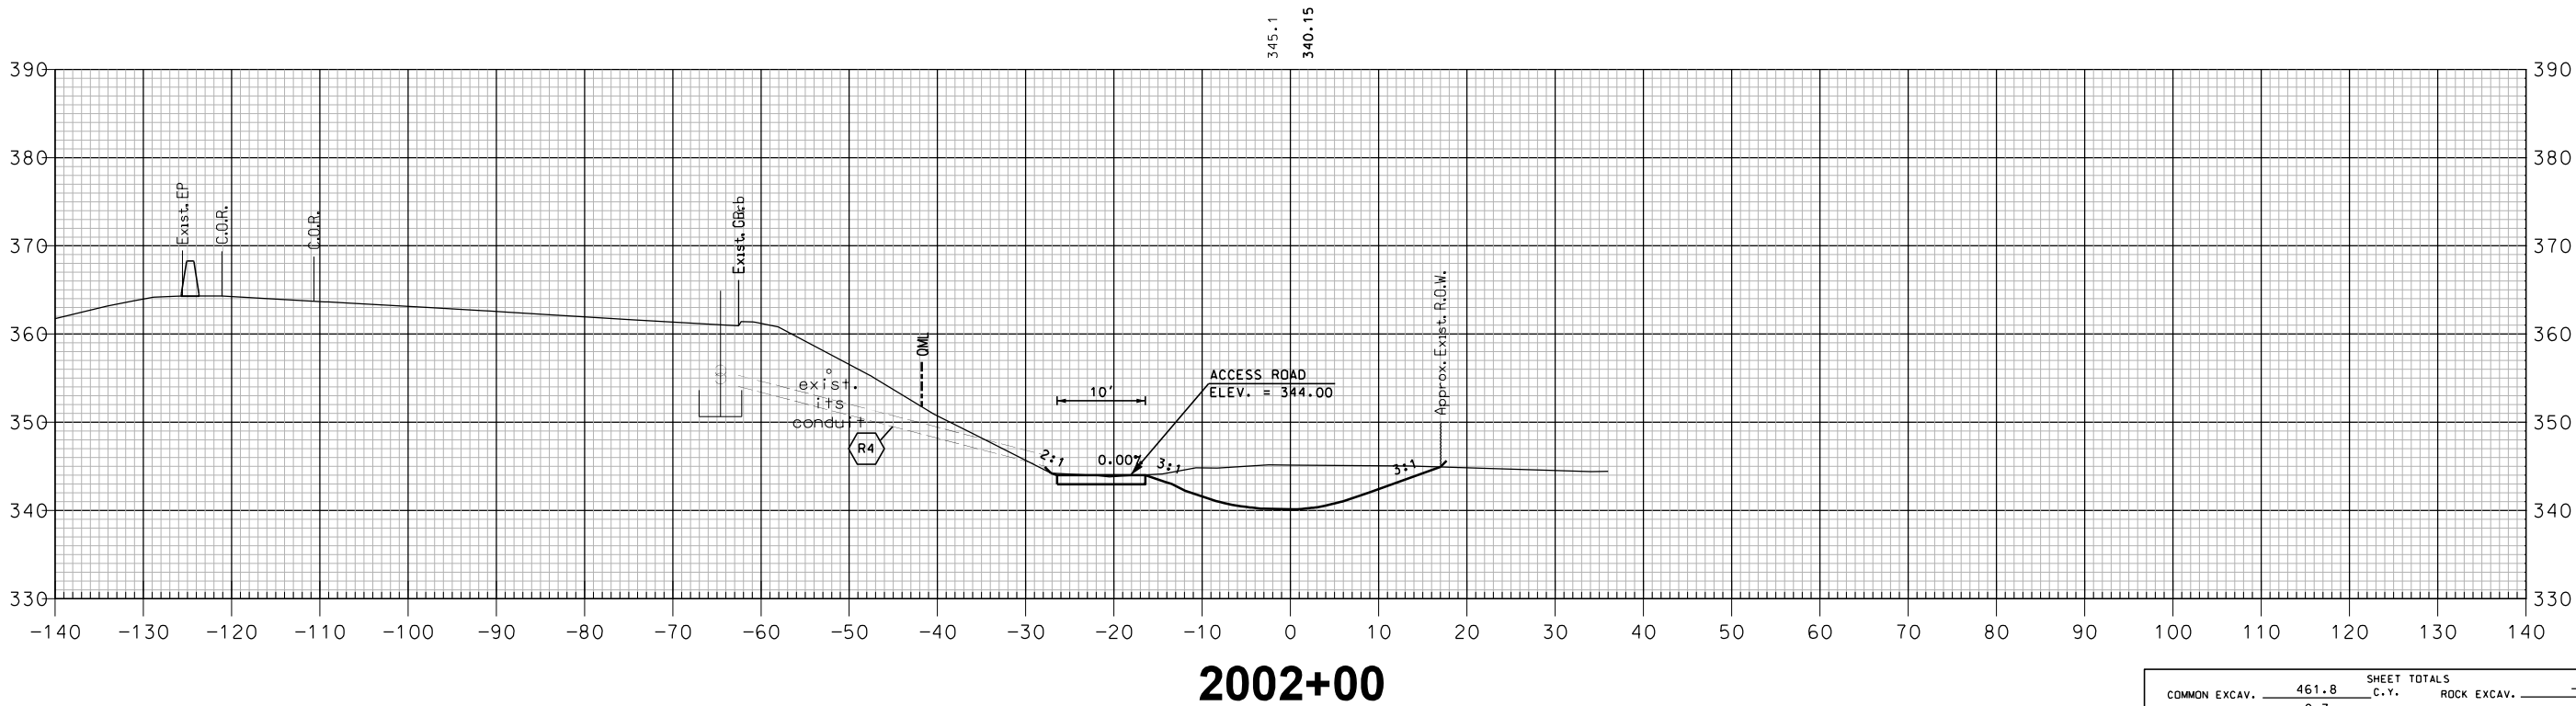
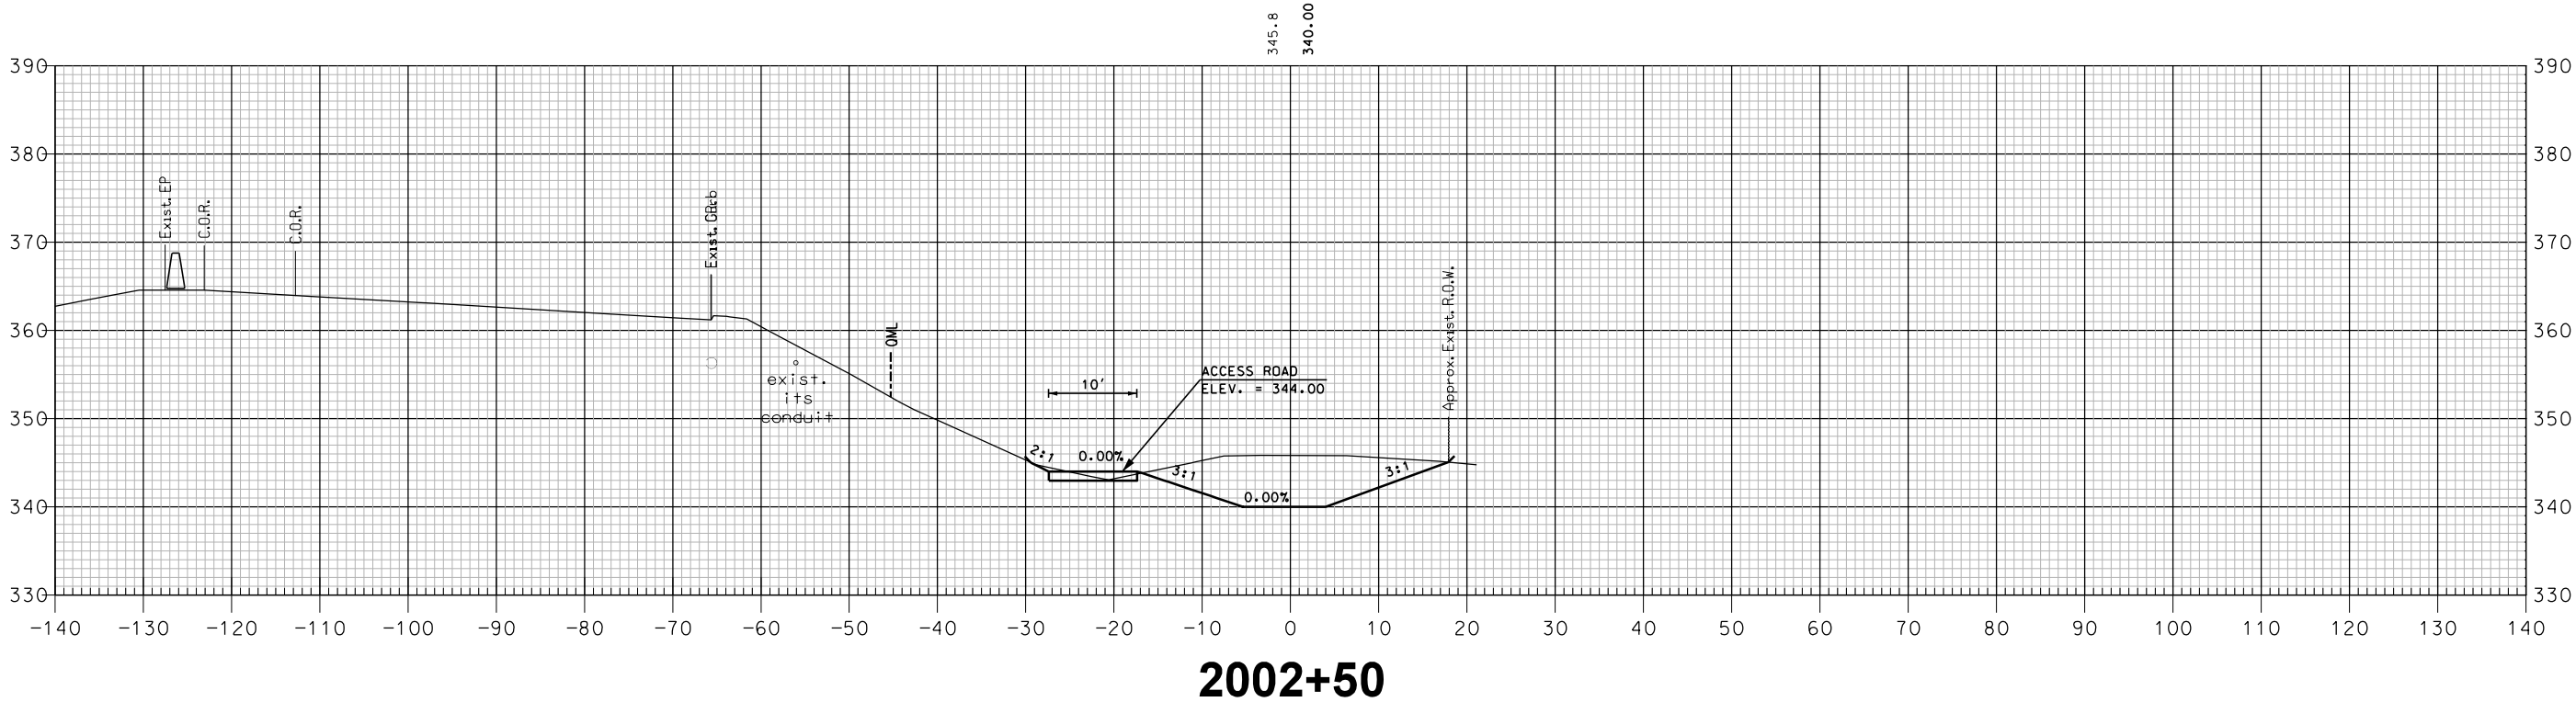


NH INFILTRATION BASIN

SHEET TOTALS			
COMMON EXCAV.	461.8 C.Y.	ROCK EXCAV.	— C.Y.
FILL	0.7 C.Y.	MUCK EXCAV.	— C.Y.
DGN	STATE PROJECT NO.	SHEET NO.	TOTAL SHEETS
16148NB X-SECT	16148	427	600

REVISIONS AFTER PROPOSAL			
NUMBER	DATE	STATION	DESCRIPTION

SDR PROCESSED	NHDDOT	DATE	04-2015
NEW DESIGN	MJ	DATE	04-2016
SHEET CHECKED	BRC	DATE	02-2018
AS BUILT DETAILS		DATE	

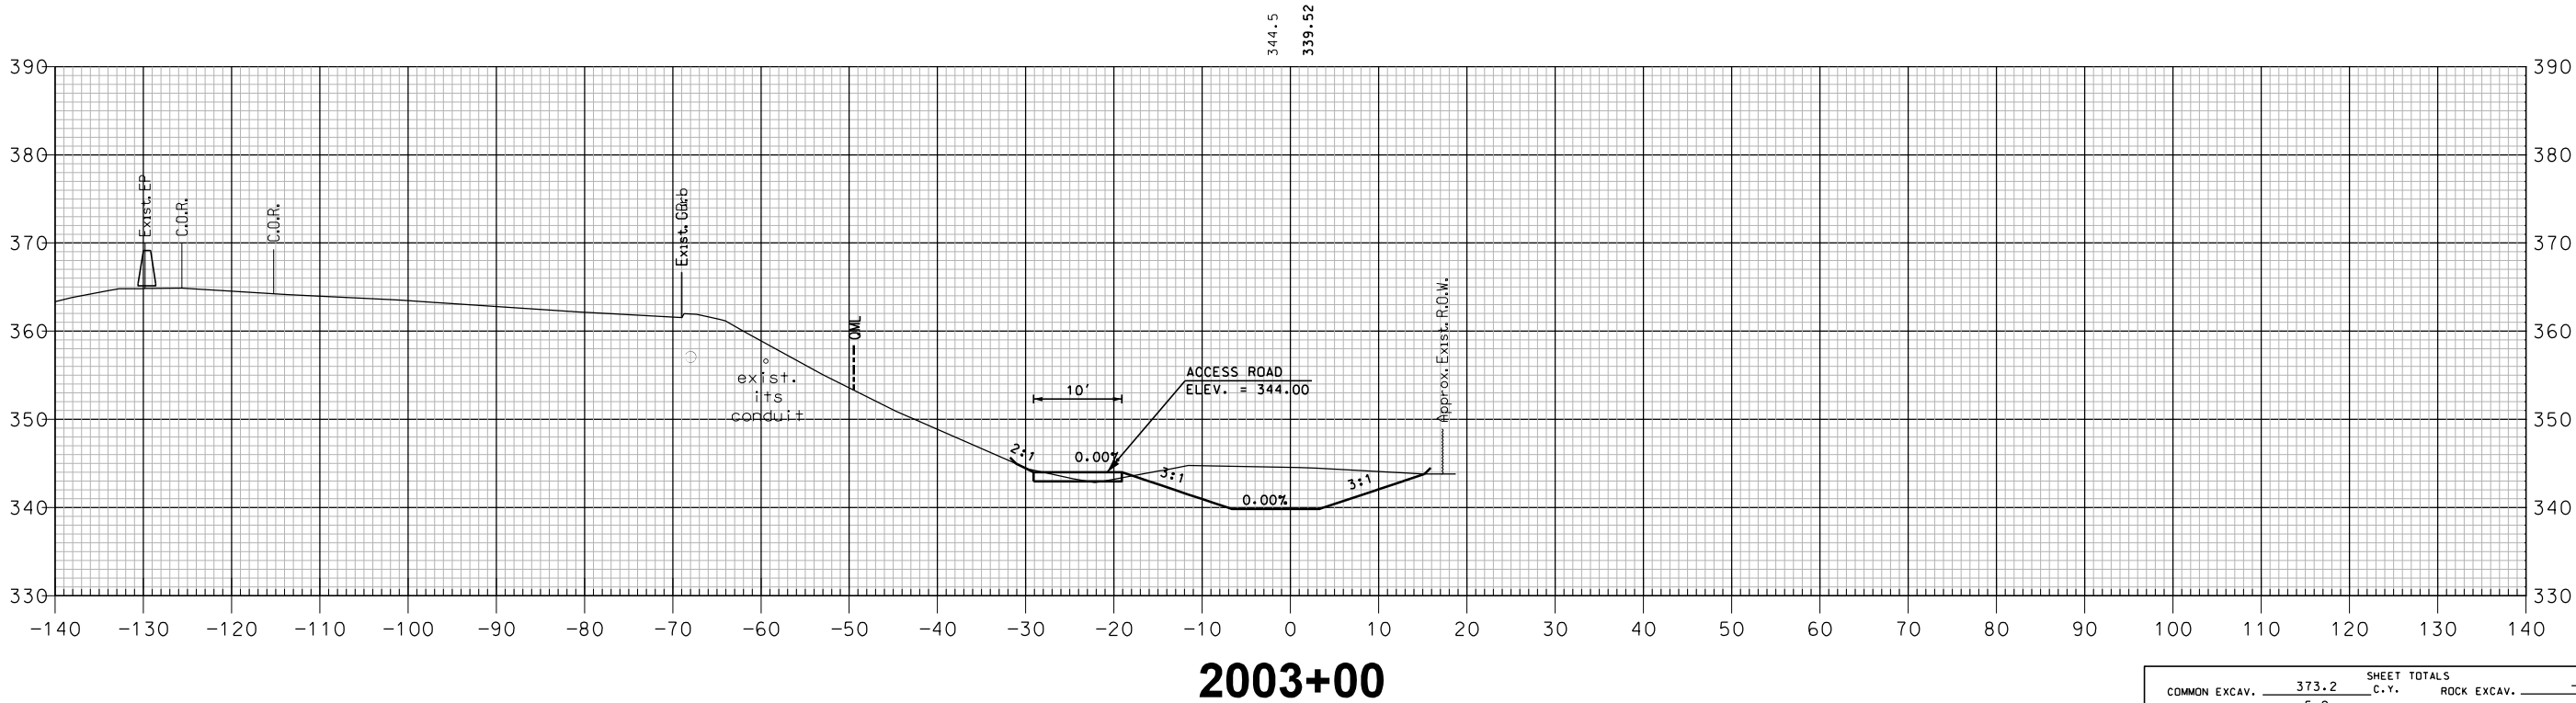
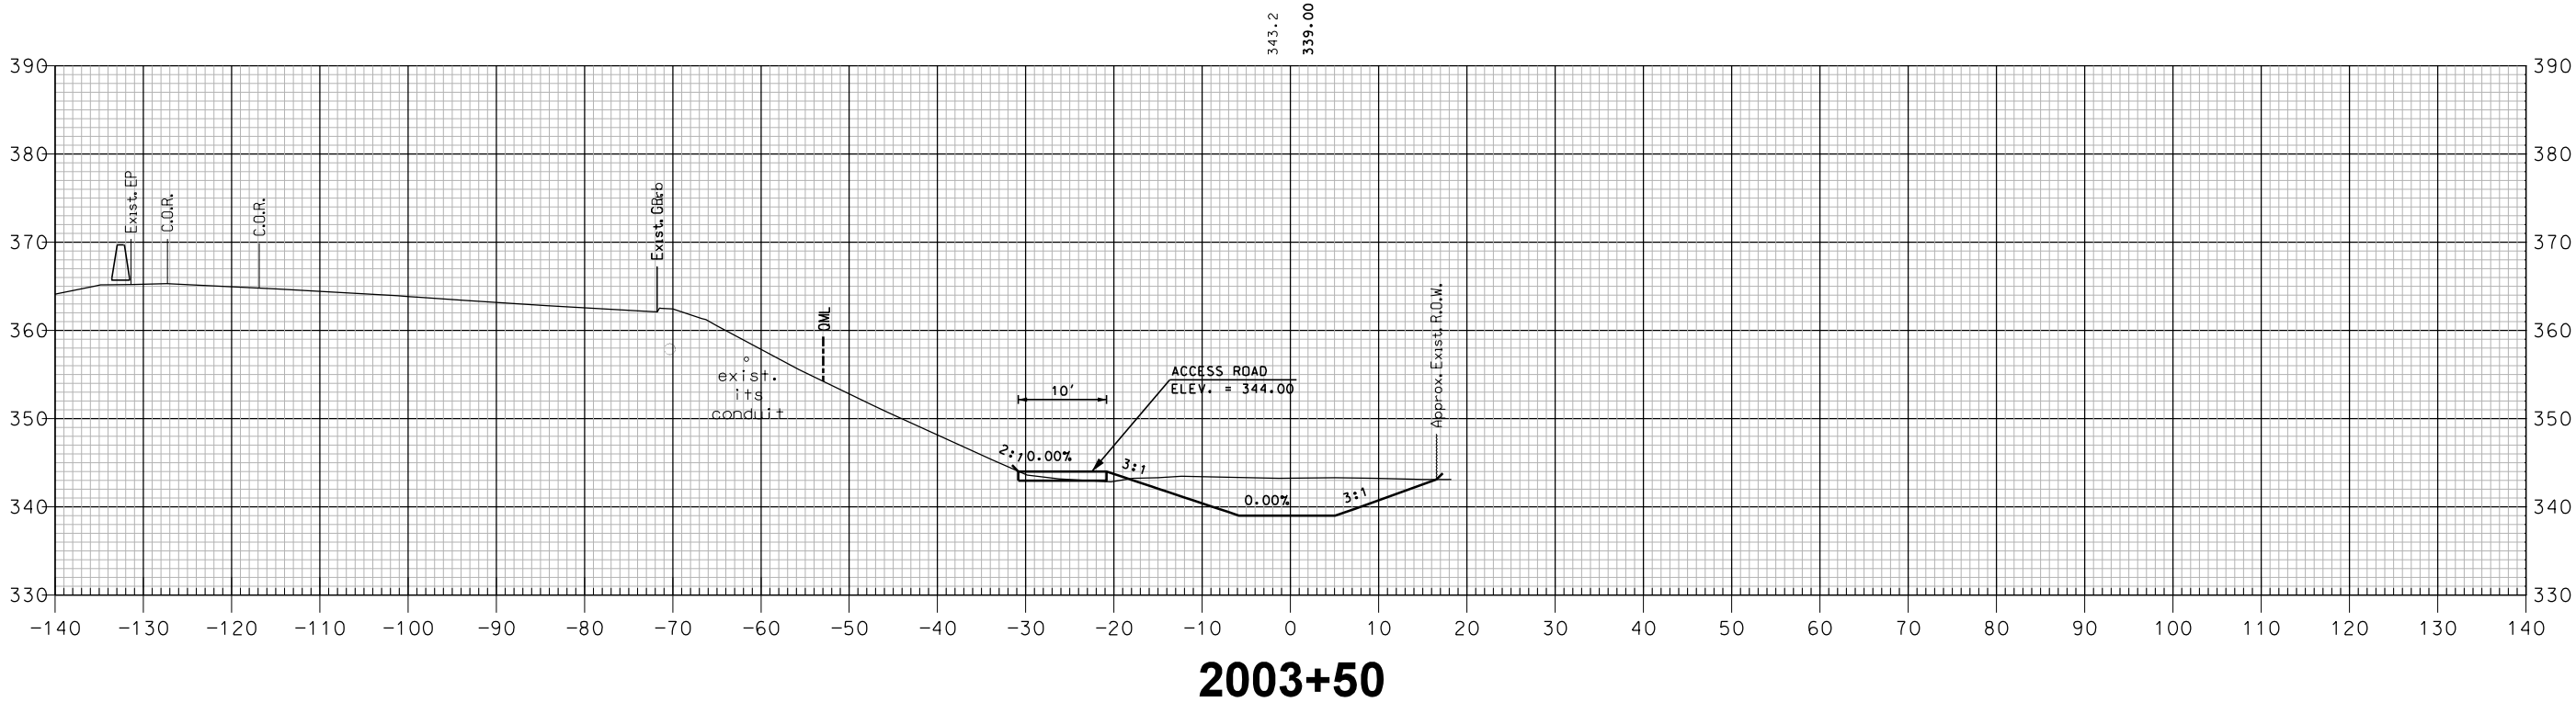


SHEET TOTALS			
COMMON EXCAV.	373.2 C.Y.	ROCK EXCAV.	- C.Y.
FILL	5.2 C.Y.	MUCK EXCAV.	- C.Y.
DGN	STATE PROJECT NO.	SHEET NO.	TOTAL SHEETS
16148NB X-SECT	16148	428	600

NH INFILTRATION BASIN

REVISIONS AFTER PROPOSAL			
NUMBER	DATE	STATION	DESCRIPTION

SDR PROCESSED	NHDDT	DATE	04-2015
NEW DESIGN	MJ	DATE	04-2016
SHEET CHECKED	BRC	DATE	02-2018
AS BUILT DETAILS		DATE	

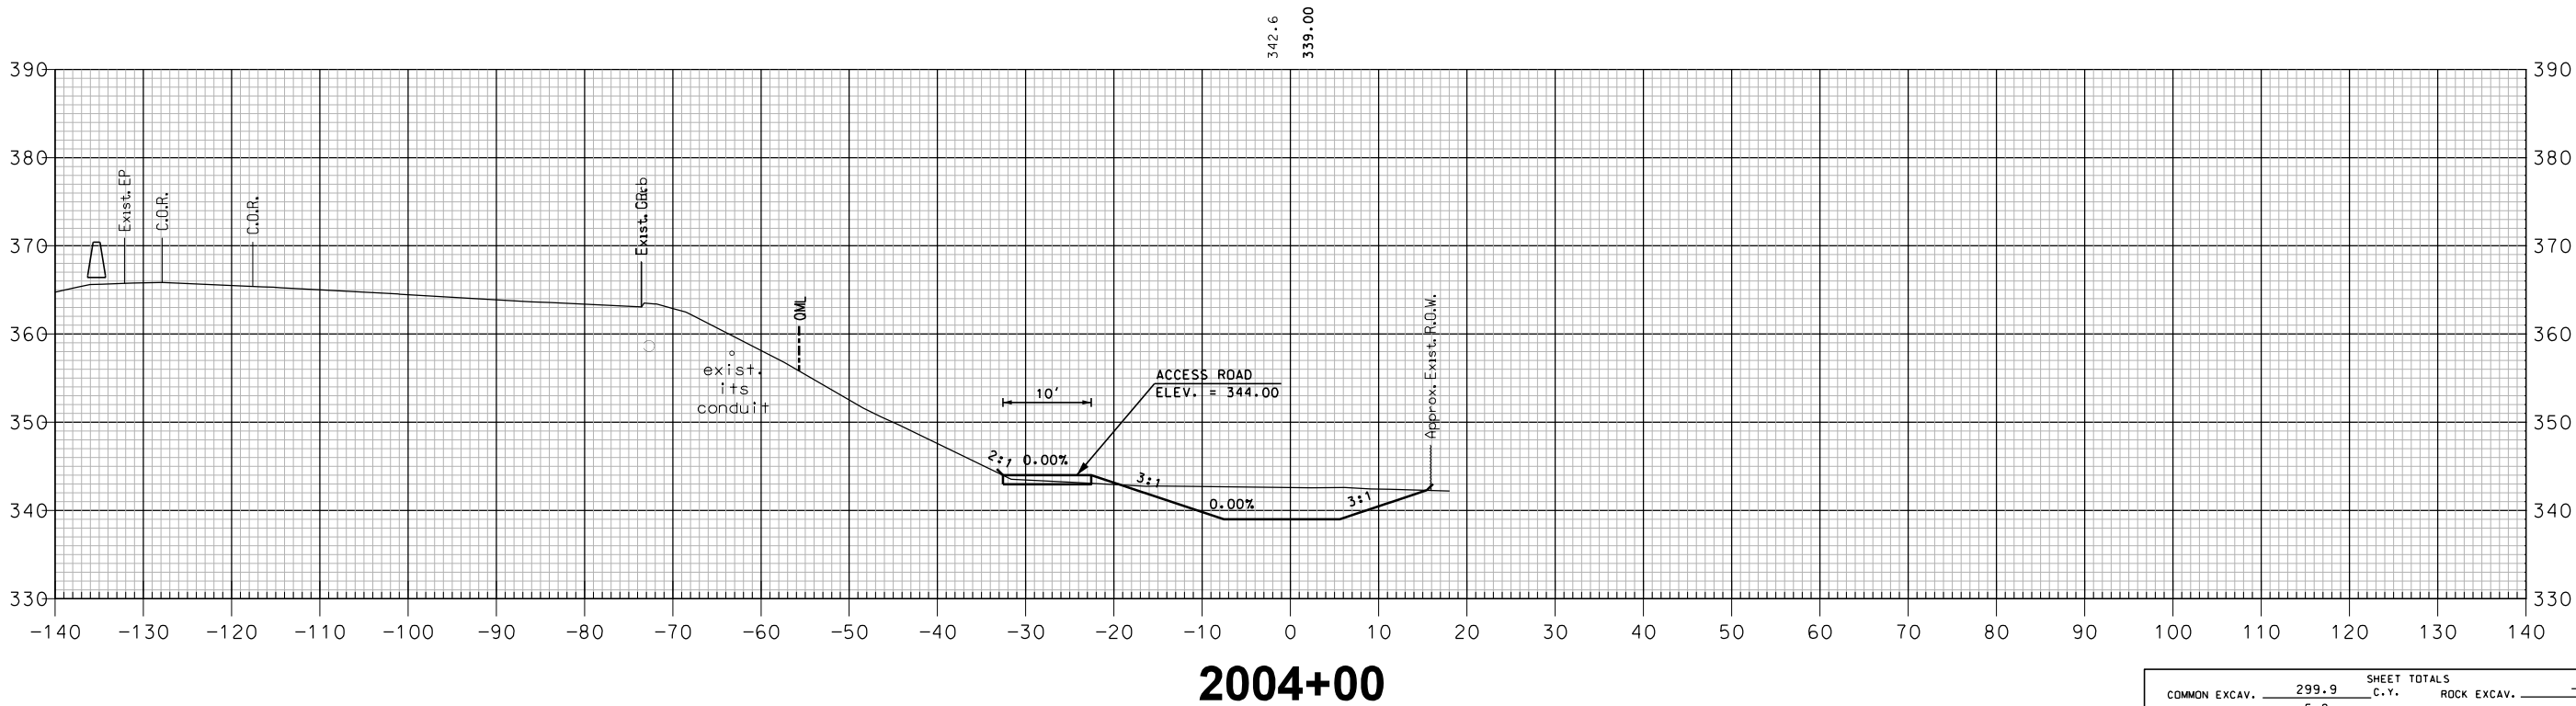
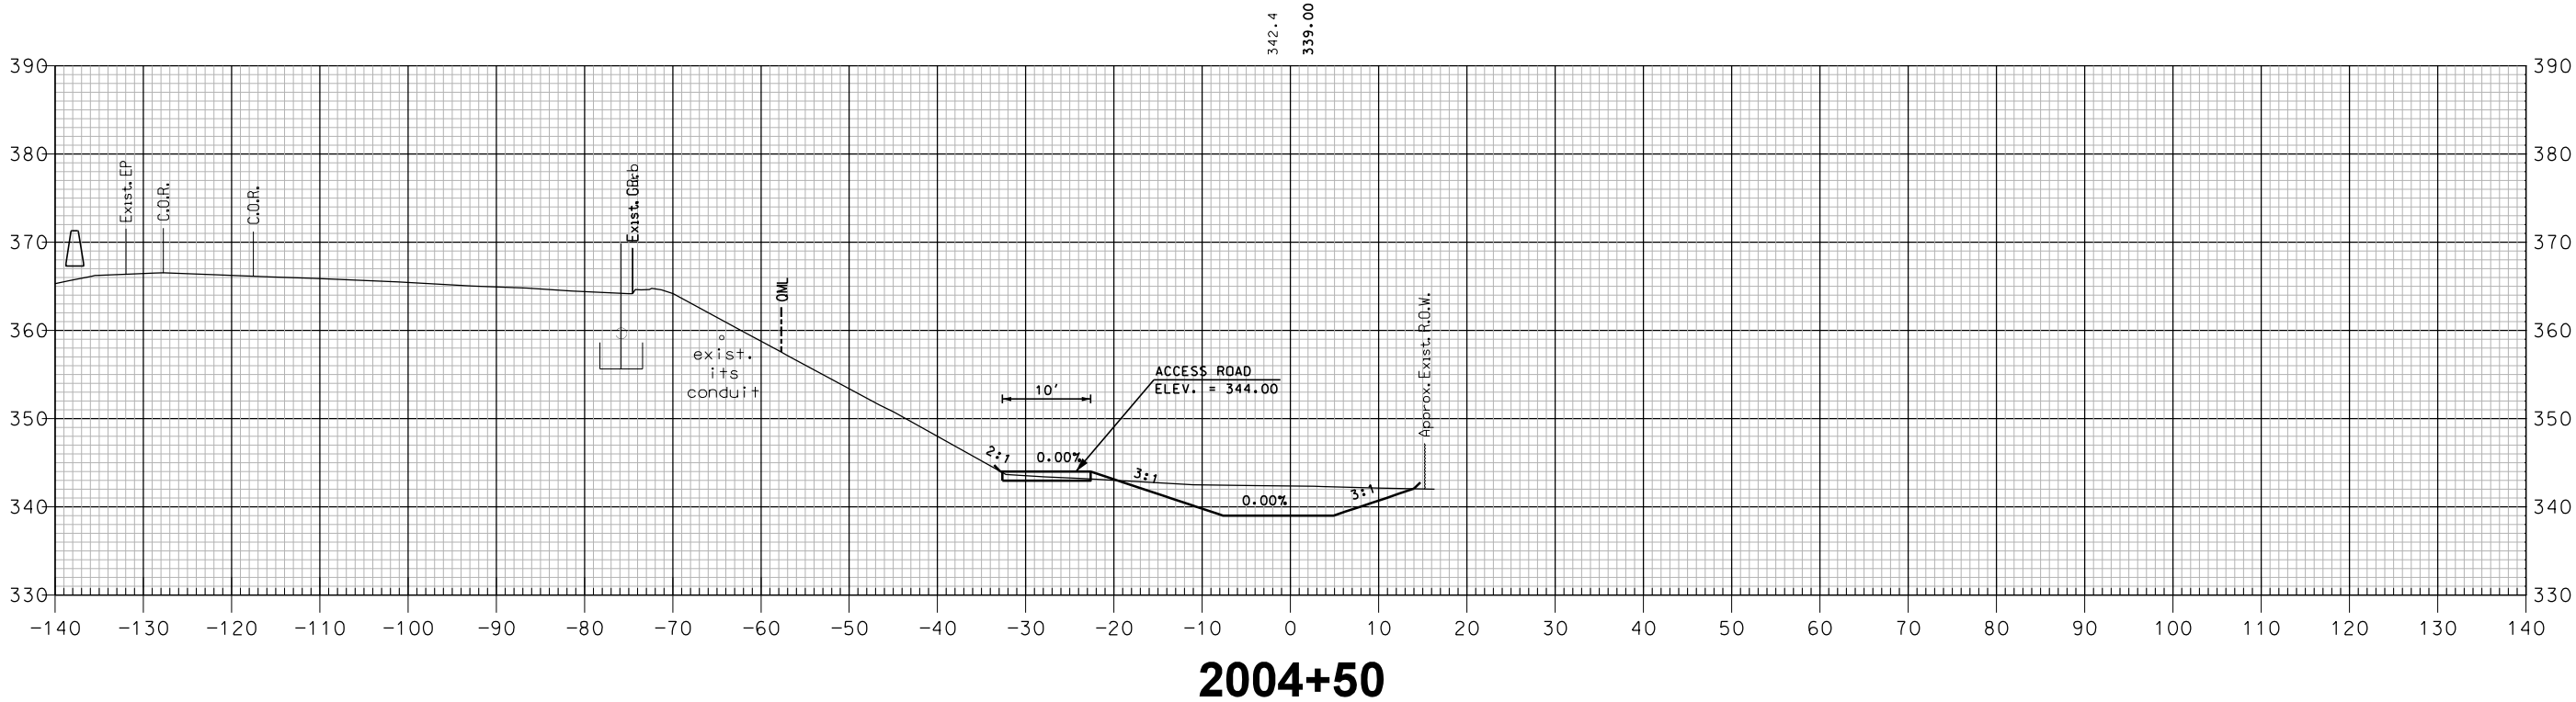


NH INFILTRATION BASIN

SHEET TOTALS			
COMMON EXCAV.	299.9 C.Y.	ROCK EXCAV.	- C.Y.
FILL	5.8 C.Y.	MUCK EXCAV.	- C.Y.
DGN	STATE PROJECT NO.	SHEET NO.	TOTAL SHEETS
16148NB X-SECT	16148	429	600

REVISIONS AFTER PROPOSAL			
NUMBER	DATE	STATION	DESCRIPTION

SDR PROCESSED	NHDDOT	DATE	04-2015
NEW DESIGN	MJ	DATE	04-2016
SHEET CHECKED	BRC	DATE	02-2018
AS BUILT DETAILS		DATE	

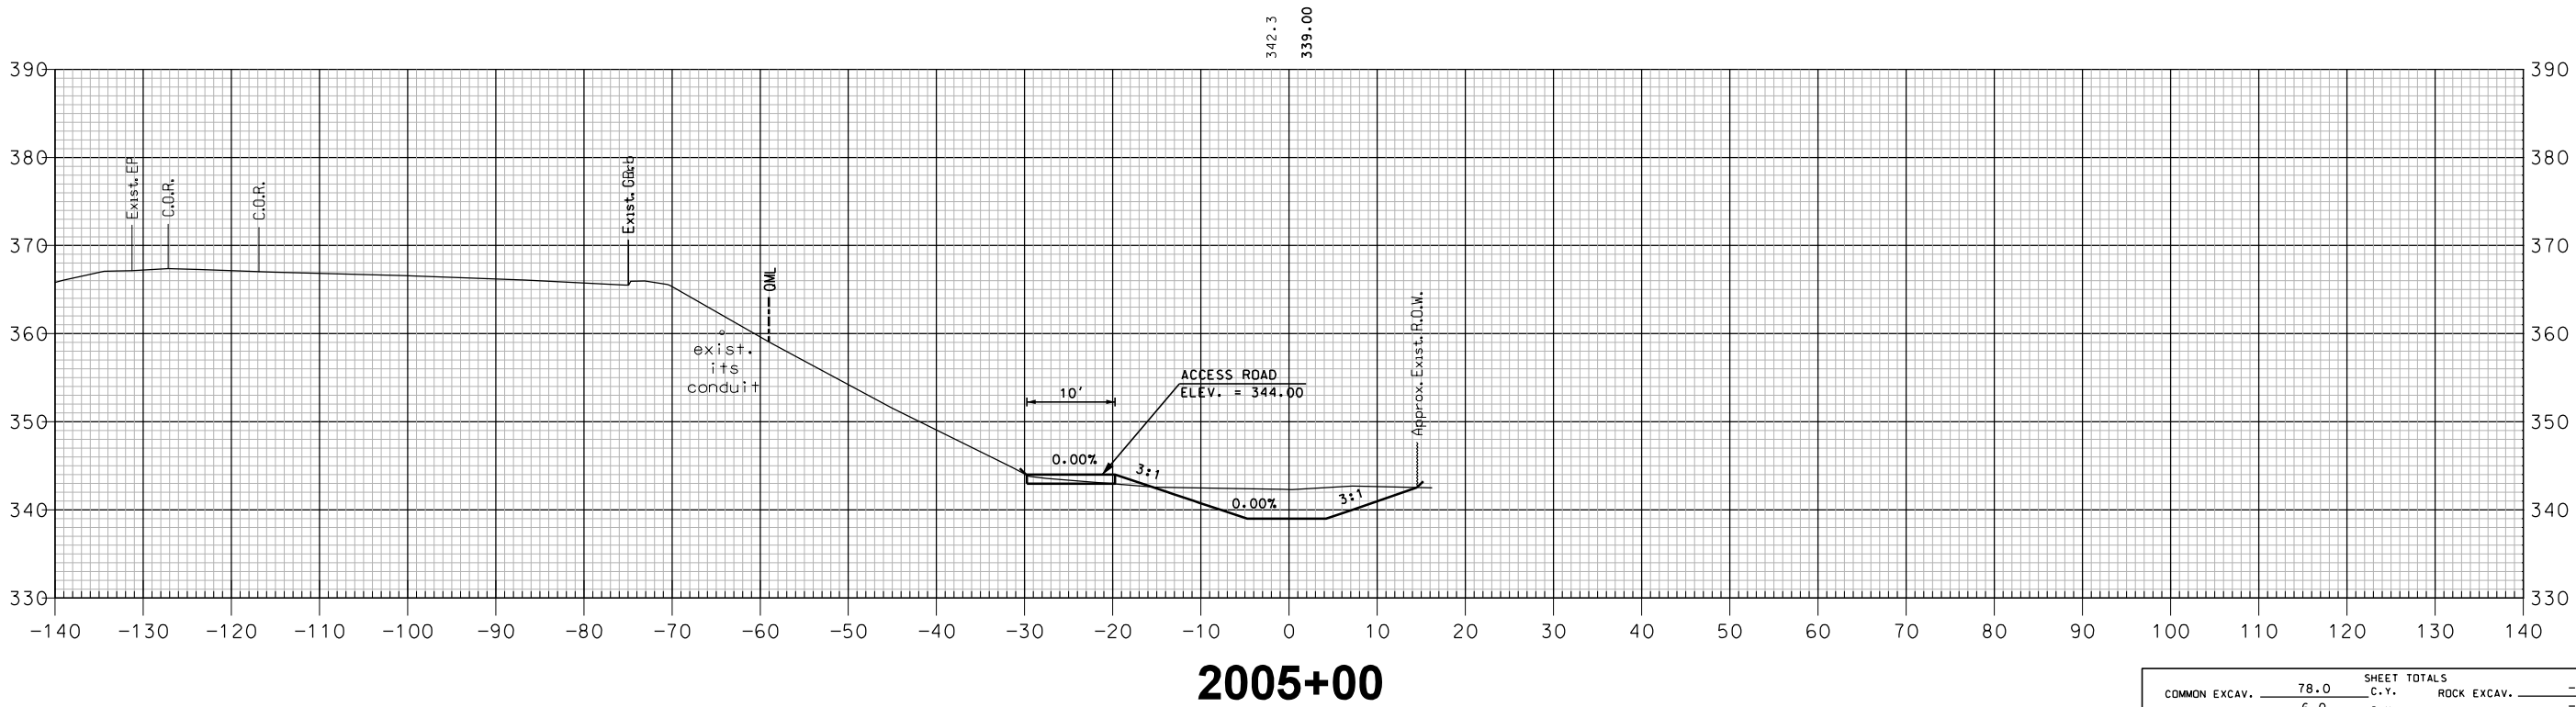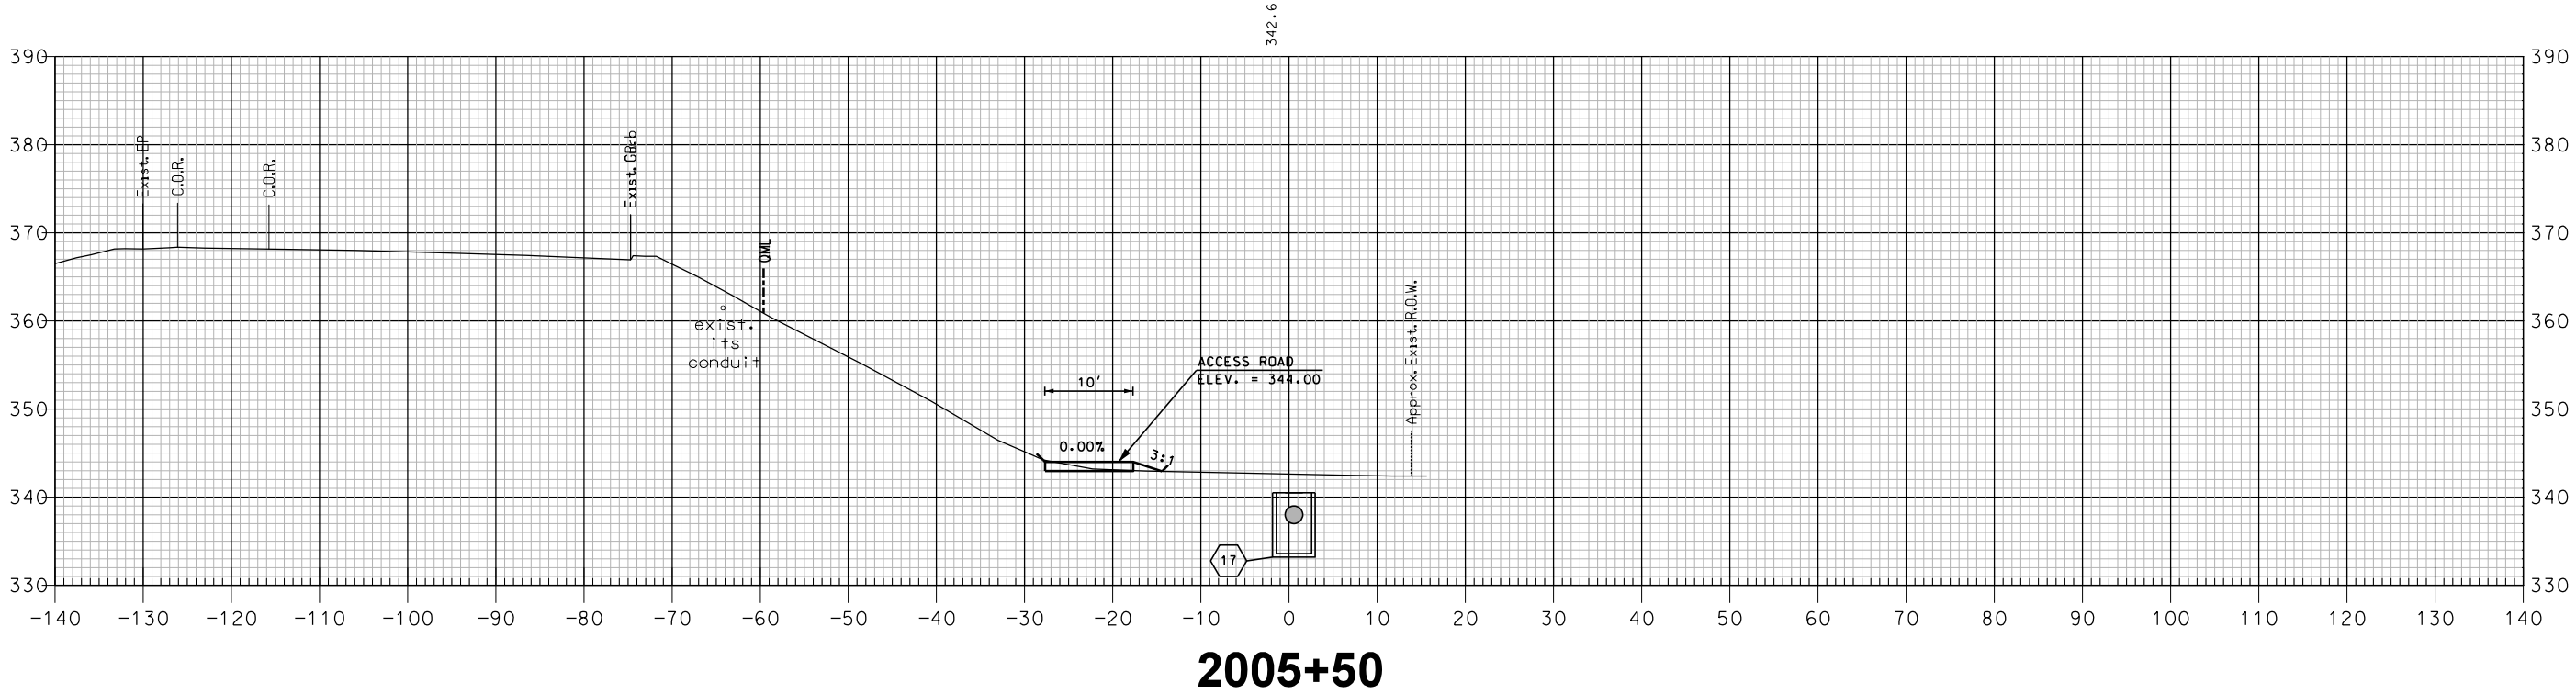


NH INFILTRATION BASIN

SHEET TOTALS			
COMMON EXCAV.	78.0 C.Y.	ROCK EXCAV.	— C.Y.
FILL	6.0 C.Y.	MUCK EXCAV.	— C.Y.
DGN	STATE PROJECT NO.	SHEET NO.	TOTAL SHEETS
16148NB X-SECT	16148	430	600

REVISIONS AFTER PROPOSAL			
NUMBER	DATE	STATION	DESCRIPTION

SDR PROCESSED	NHDDT	DATE	04-2015
NEW DESIGN	MJ	DATE	04-2016
SHEET CHECKED	BRC	DATE	02-2018
AS BUILT DETAILS		DATE	

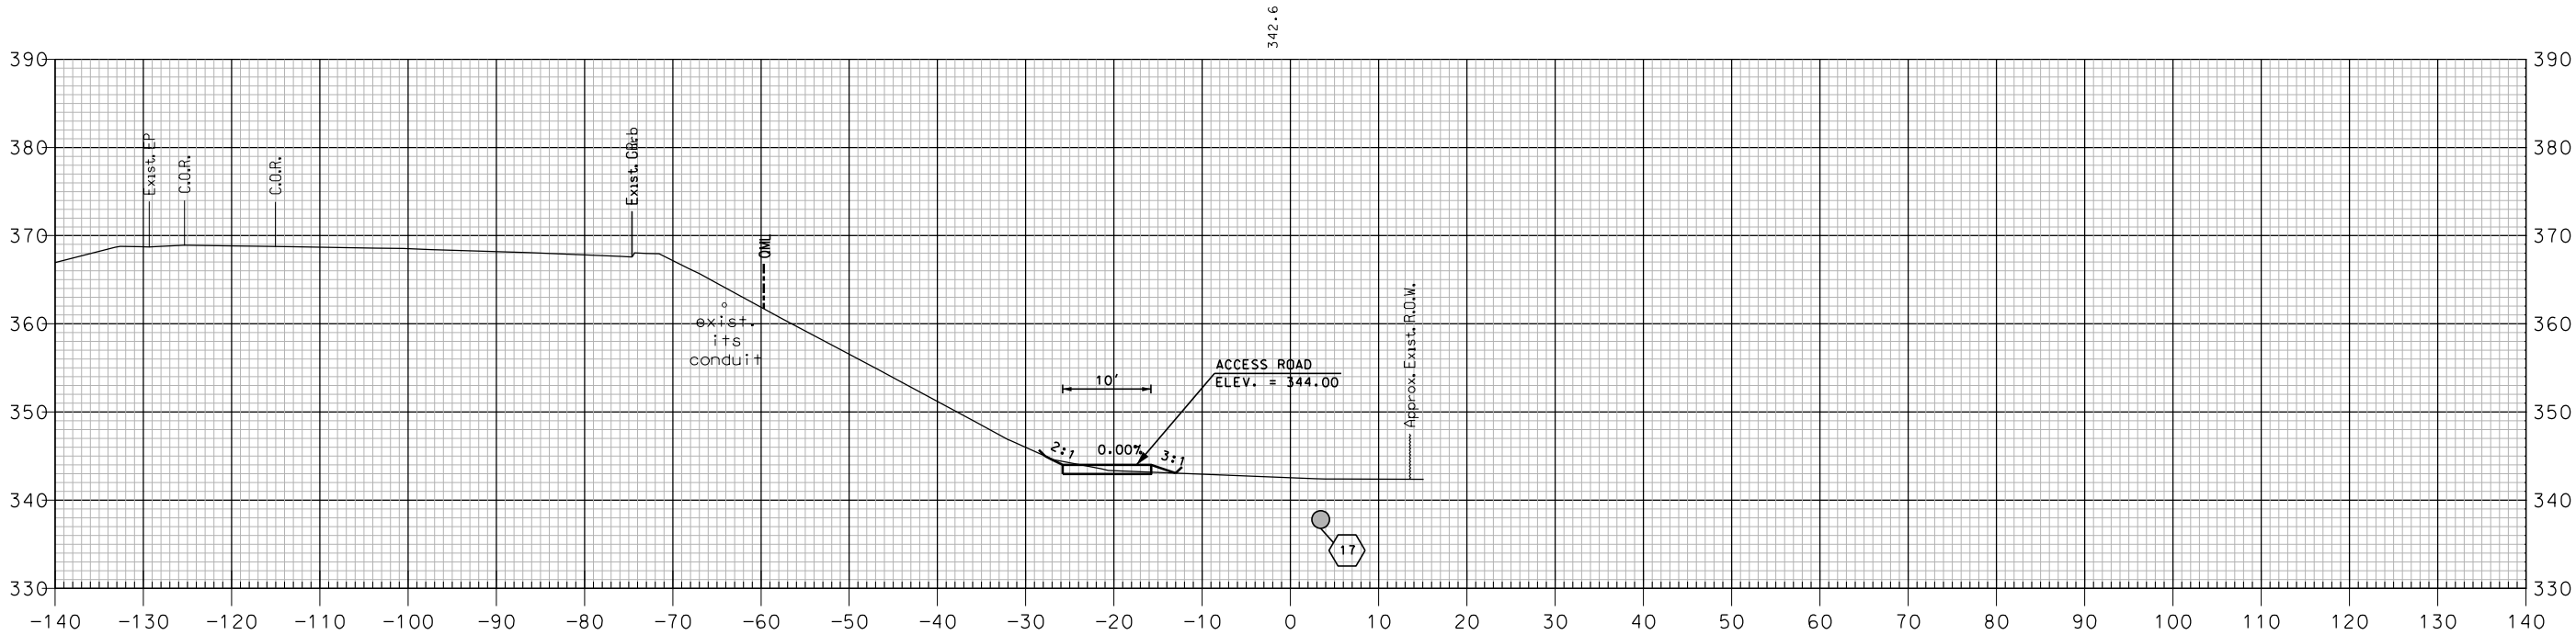


2005+76

NH INFILTRATION BASIN

SHEET TOTALS			
COMMON EXCAV.	0.0 C.Y.	ROCK EXCAV.	— C.Y.
FILL	0.0 C.Y.	MUCK EXCAV.	— C.Y.
DGN	STATE PROJECT NO.	SHEET NO.	TOTAL SHEETS
16148NB X-SECT	16148	431	600

REVISIONS AFTER PROPOSAL			
NUMBER	DATE	STATION	DESCRIPTION

SDR PROCESSED	NHDDT	DATE	04-2015
NEW DESIGN	MJ	DATE	04-2016
SHEET CHECKED	BRC	DATE	02-2018
AS BUILT DETAILS		DATE	

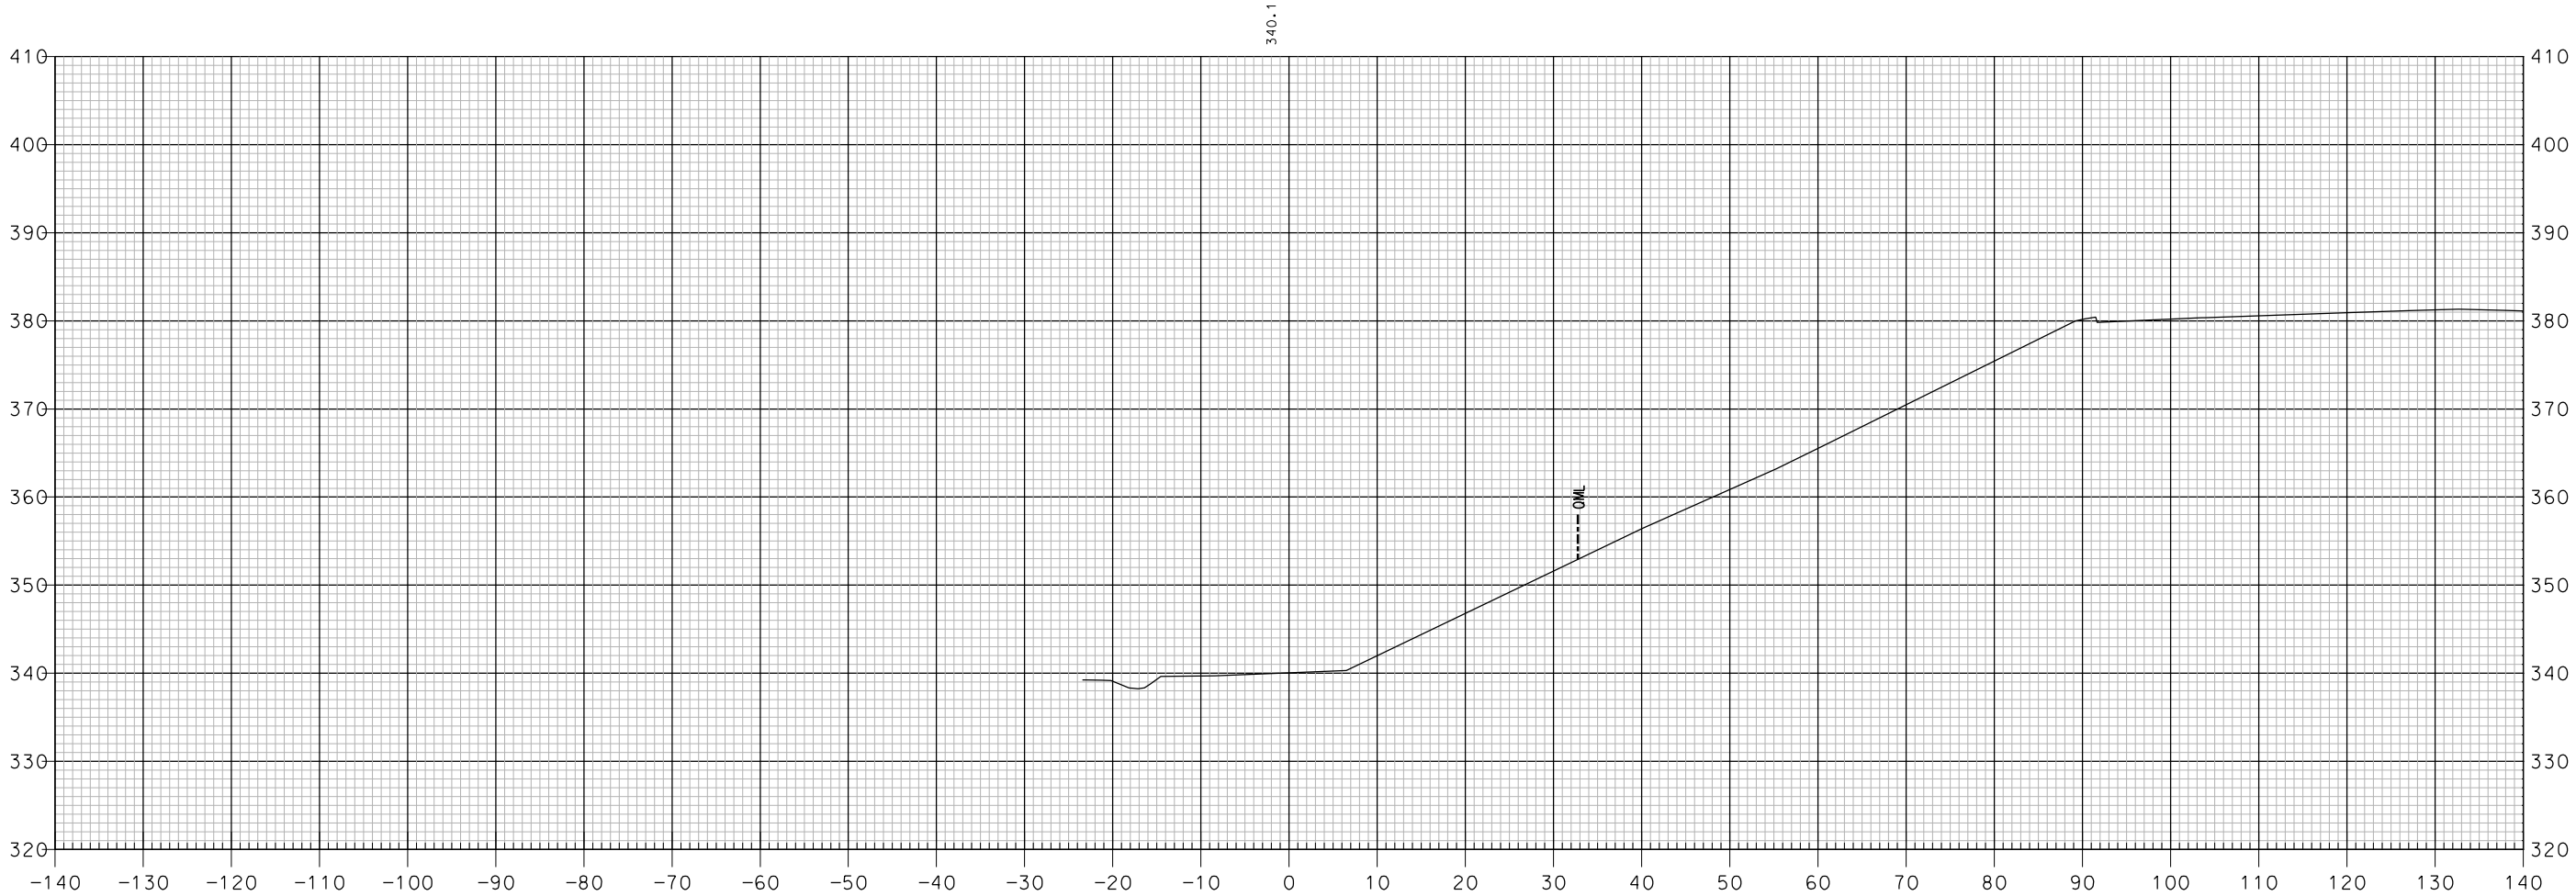


3000+00

NH VEGETATED TREATMENT SWALE

SHEET TOTALS			
COMMON EXCAV.	0.0 C.Y.	ROCK EXCAV.	— C.Y.
FILL	58.3 C.Y.	MUCK EXCAV.	— C.Y.
DGN	STATE PROJECT NO.	SHEET NO.	TOTAL SHEETS
16148SB X-SEC	16148	432	600

REVISIONS AFTER PROPOSAL			
NUMBER	DATE	STATION	DESCRIPTION


SDR PROCESSED	NHDOT	DATE	04-2015
NEW DESIGN	MJ	DATE	04-2016
SHEET CHECKED	BRC	DATE	02-2018
AS BUILT DETAILS		DATE	

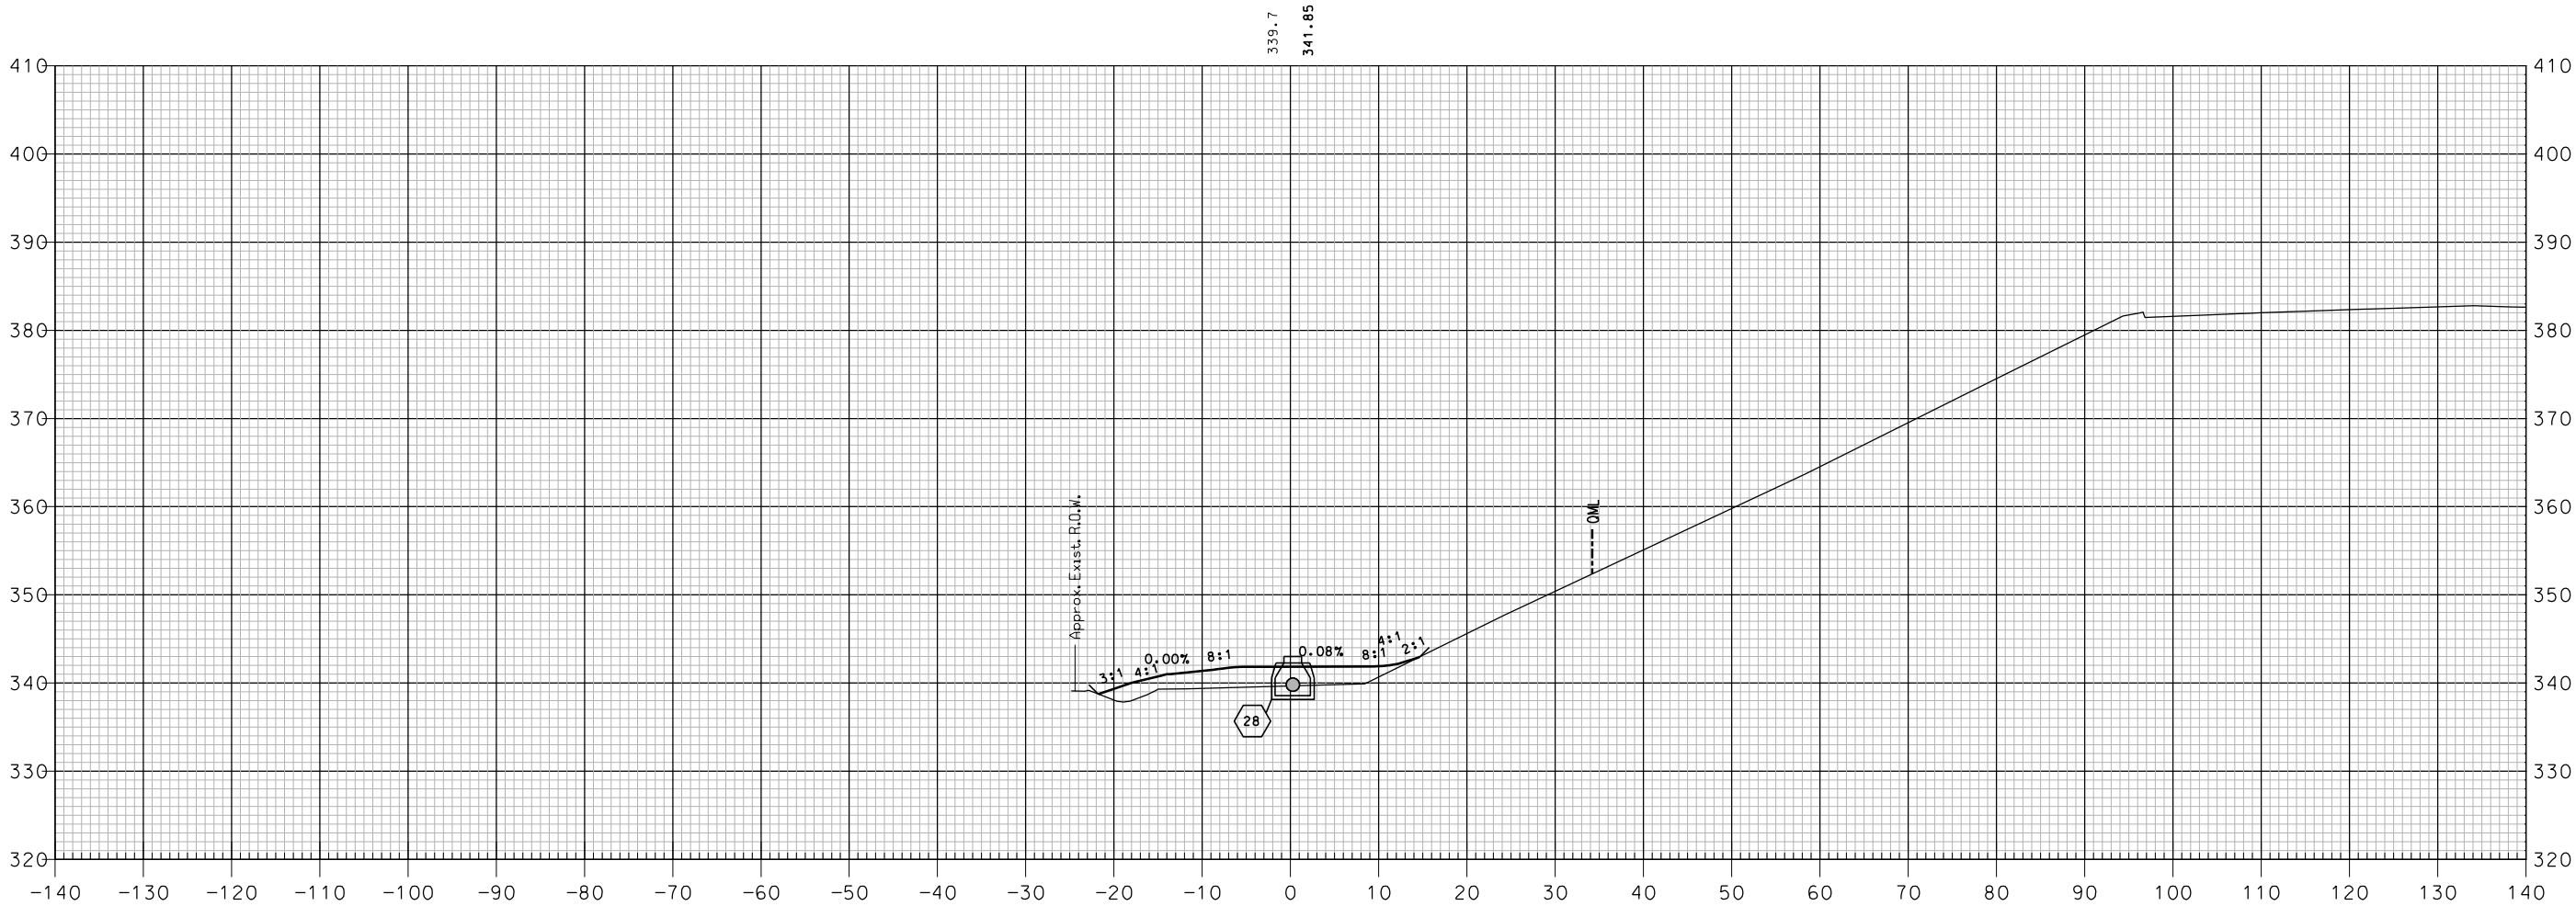

SHEET TOTALS			
COMMON EXCAV.	13.3	C.Y.	ROCK EXCAV.
FILL	60.4	C.Y.	MUCK EXCAV.
DGN	STATE PROJECT NO.	SHEET NO.	TOTAL SHEETS
16148SB X-SEC	16148	433	600

REVISIONS AFTER PROPOSAL			
NUMBER	DATE	STATION	DESCRIPTION

SDR PROCESSED	NHDDT	DATE	04-2015
NEW DESIGN	MJ	DATE	04-2016
SHEET CHECKED	BRC	DATE	02-2018
AS BUILT DETAILS		DATE	

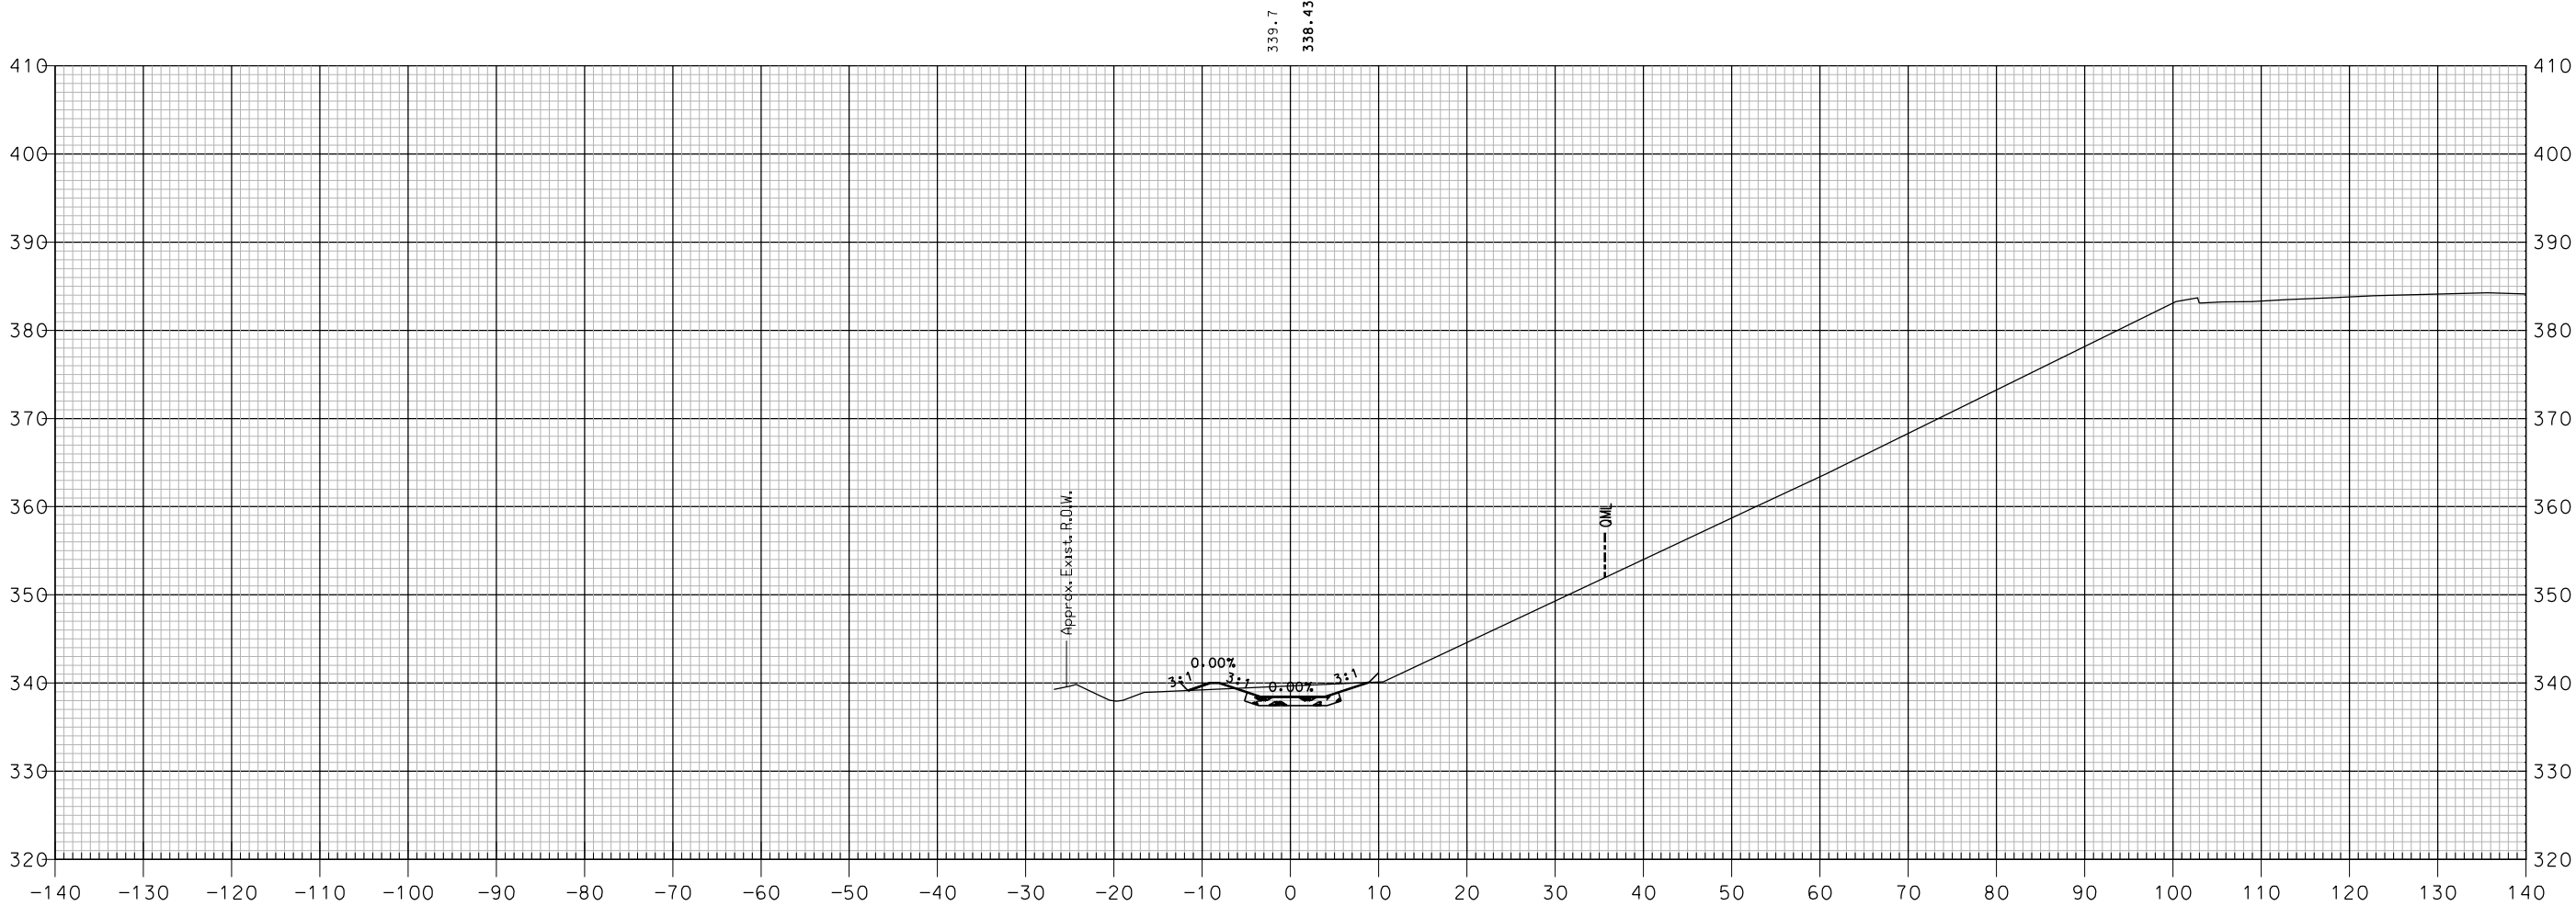


3001+00

NH VEGETATED TREATMENT SWALE

SHEET TOTALS			
COMMON EXCAV.	36.0 C.Y.	ROCK EXCAV.	— C.Y.
FILL	2.5 C.Y.	MUCK EXCAV.	— C.Y.
DGN	STATE PROJECT NO.	SHEET NO.	TOTAL SHEETS
16148SB X-SEC	16148	434	600

REVISIONS AFTER PROPOSAL			
NUMBER	DATE	STATION	DESCRIPTION

SDR PROCESSED	NHDDT	DATE	04-2015
NEW DESIGN	MJ	DATE	04-2016
SHEET CHECKED	BRC	DATE	02-2018
AS BUILT DETAILS		DATE	

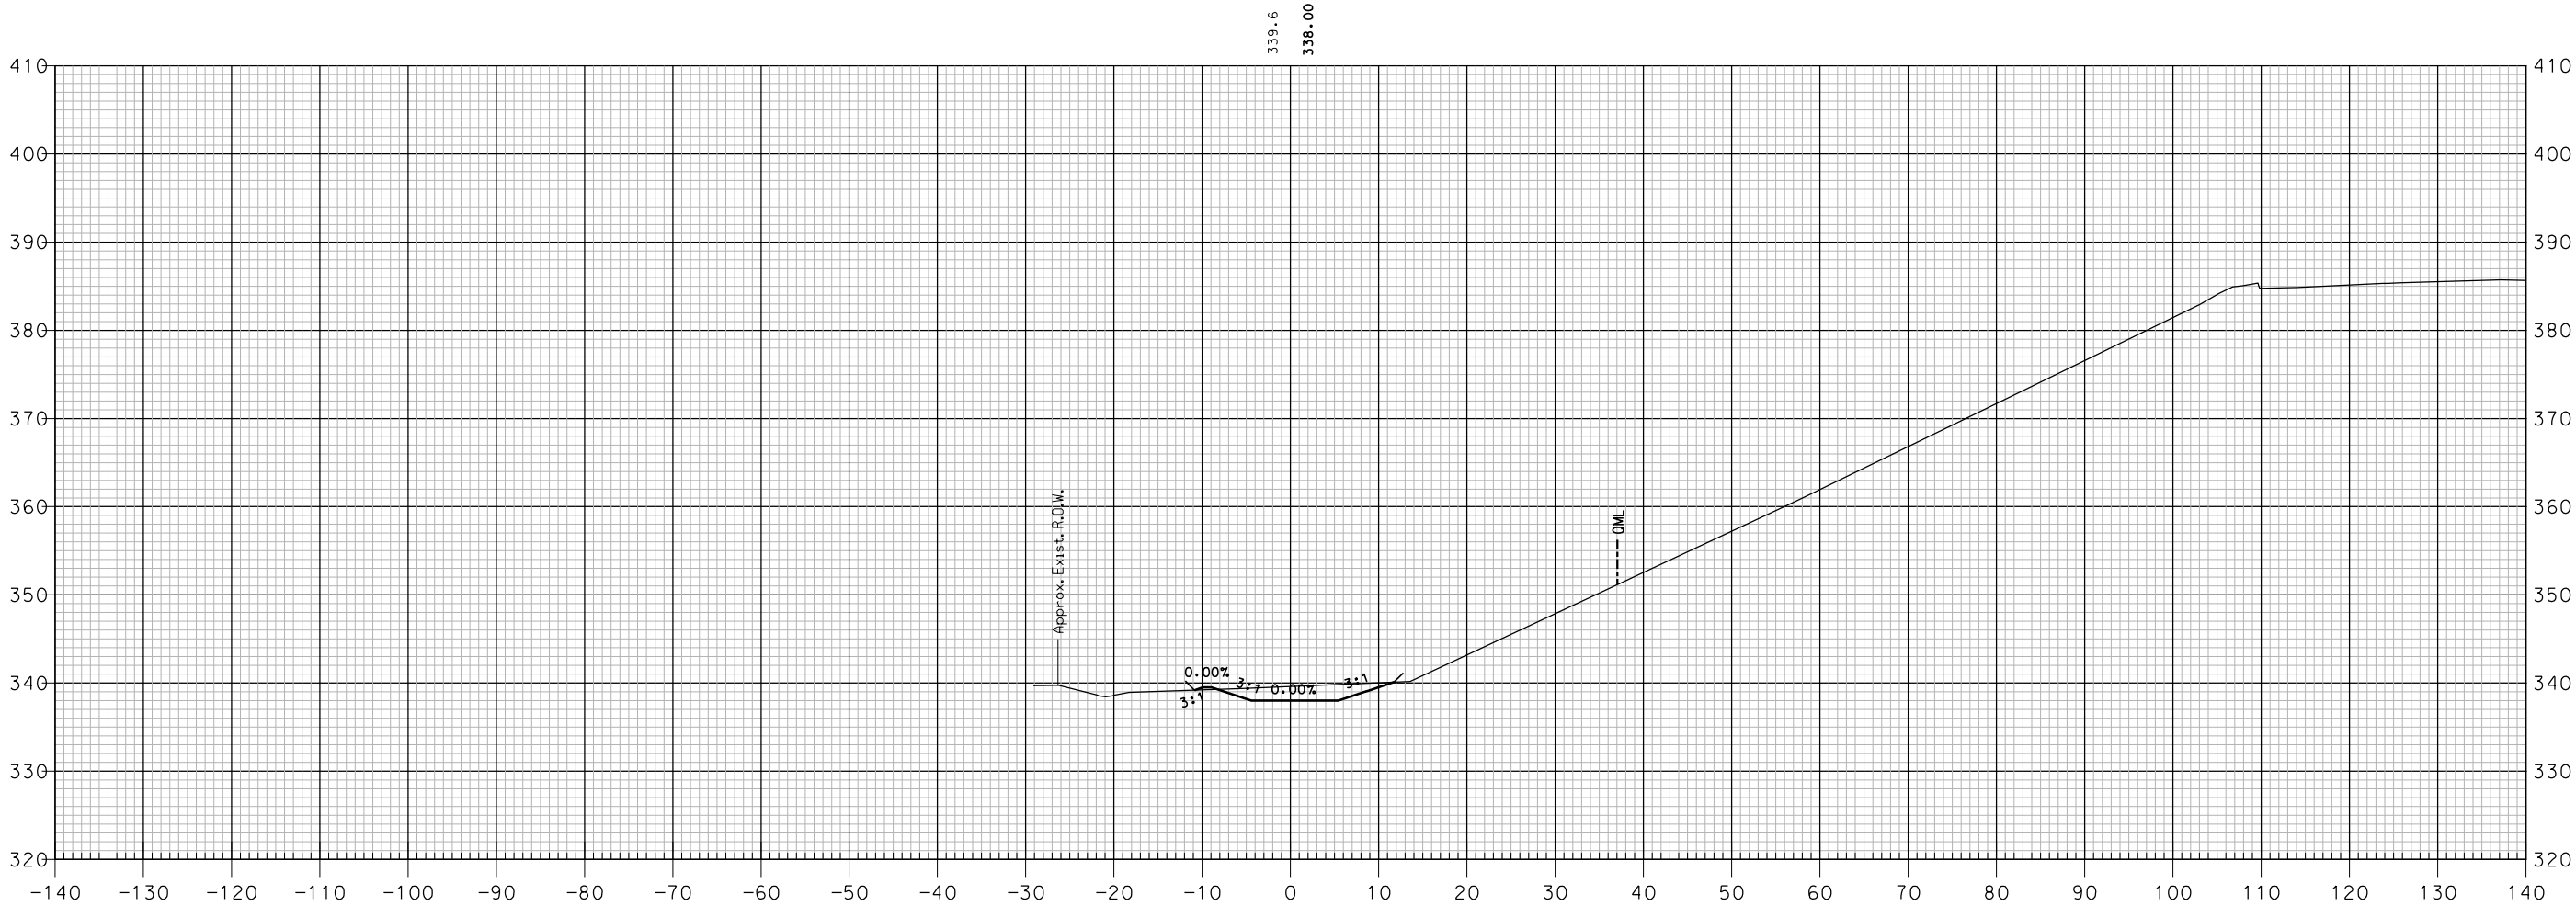


3001+50

NH VEGETATED TREATMENT SWALE

SHEET TOTALS			
COMMON EXCAV.	66.9 C.Y.	ROCK EXCAV.	— C.Y.
FILL	0.5 C.Y.	MUCK EXCAV.	— C.Y.
DGN	STATE PROJECT NO.	SHEET NO.	TOTAL SHEETS
16148SB X-SEC	16148	435	600

REVISIONS AFTER PROPOSAL			
NUMBER	DATE	STATION	DESCRIPTION

SDR PROCESSED	NHDDT	DATE	04-2015
NEW DESIGN	MJ	DATE	04-2016
SHEET CHECKED	BRC	DATE	02-2018
AS BUILT DETAILS		DATE	

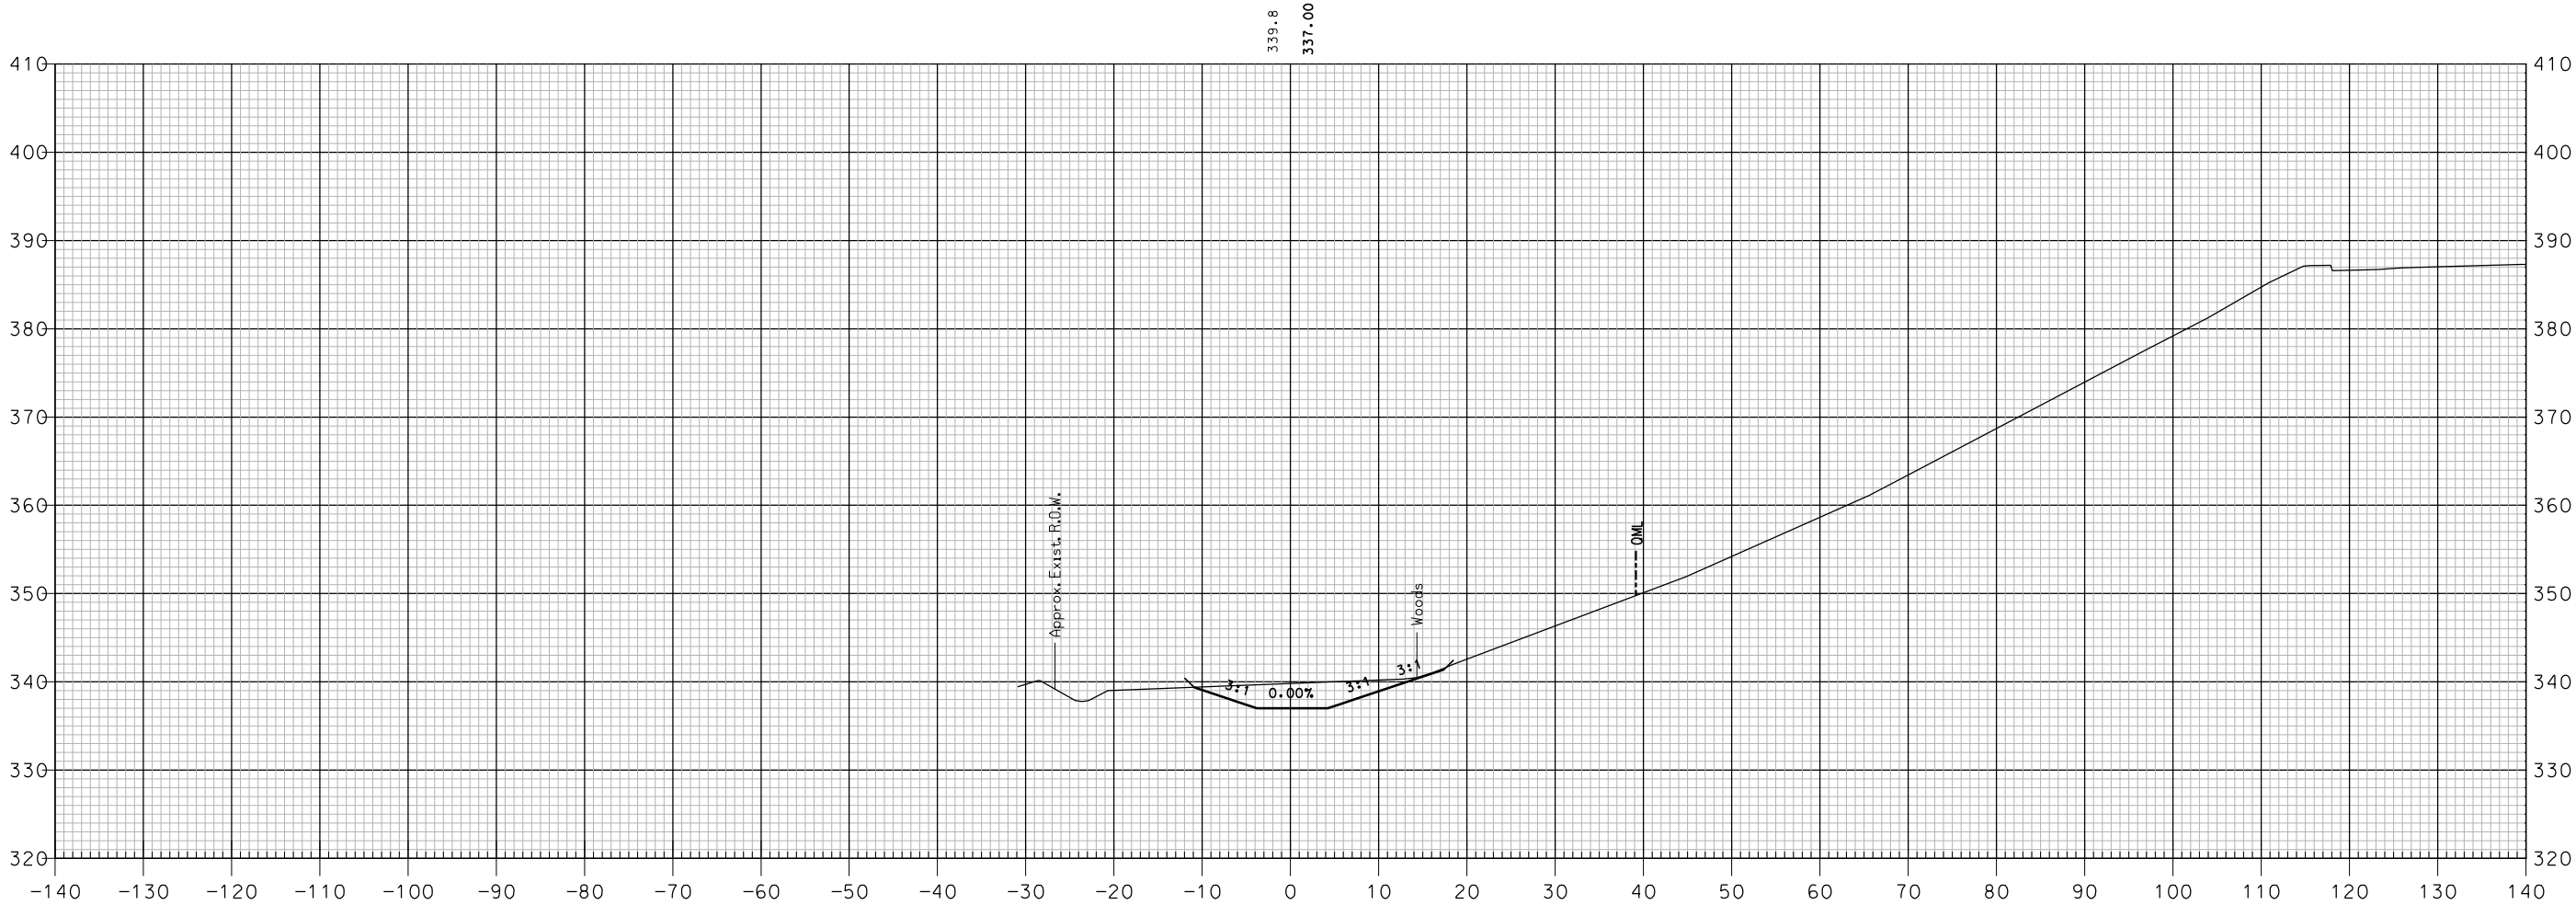


3002+00

NH VEGETATED TREATMENT SWALE

SHEET TOTALS			
COMMON EXCAV.	138.7 C.Y.	ROCK EXCAV.	— C.Y.
FILL	0.0 C.Y.	MUCK EXCAV.	— C.Y.
DGN	STATE PROJECT NO.	SHEET NO.	TOTAL SHEETS
16148SB X-SEC	16148	436	600

REVISIONS AFTER PROPOSAL			
NUMBER	DATE	STATION	DESCRIPTION

SDR PROCESSED	NHDDT	DATE	04-2015
NEW DESIGN	MJ	DATE	04-2016
SHEET CHECKED	BRC	DATE	02-2018
AS BUILT DETAILS		DATE	

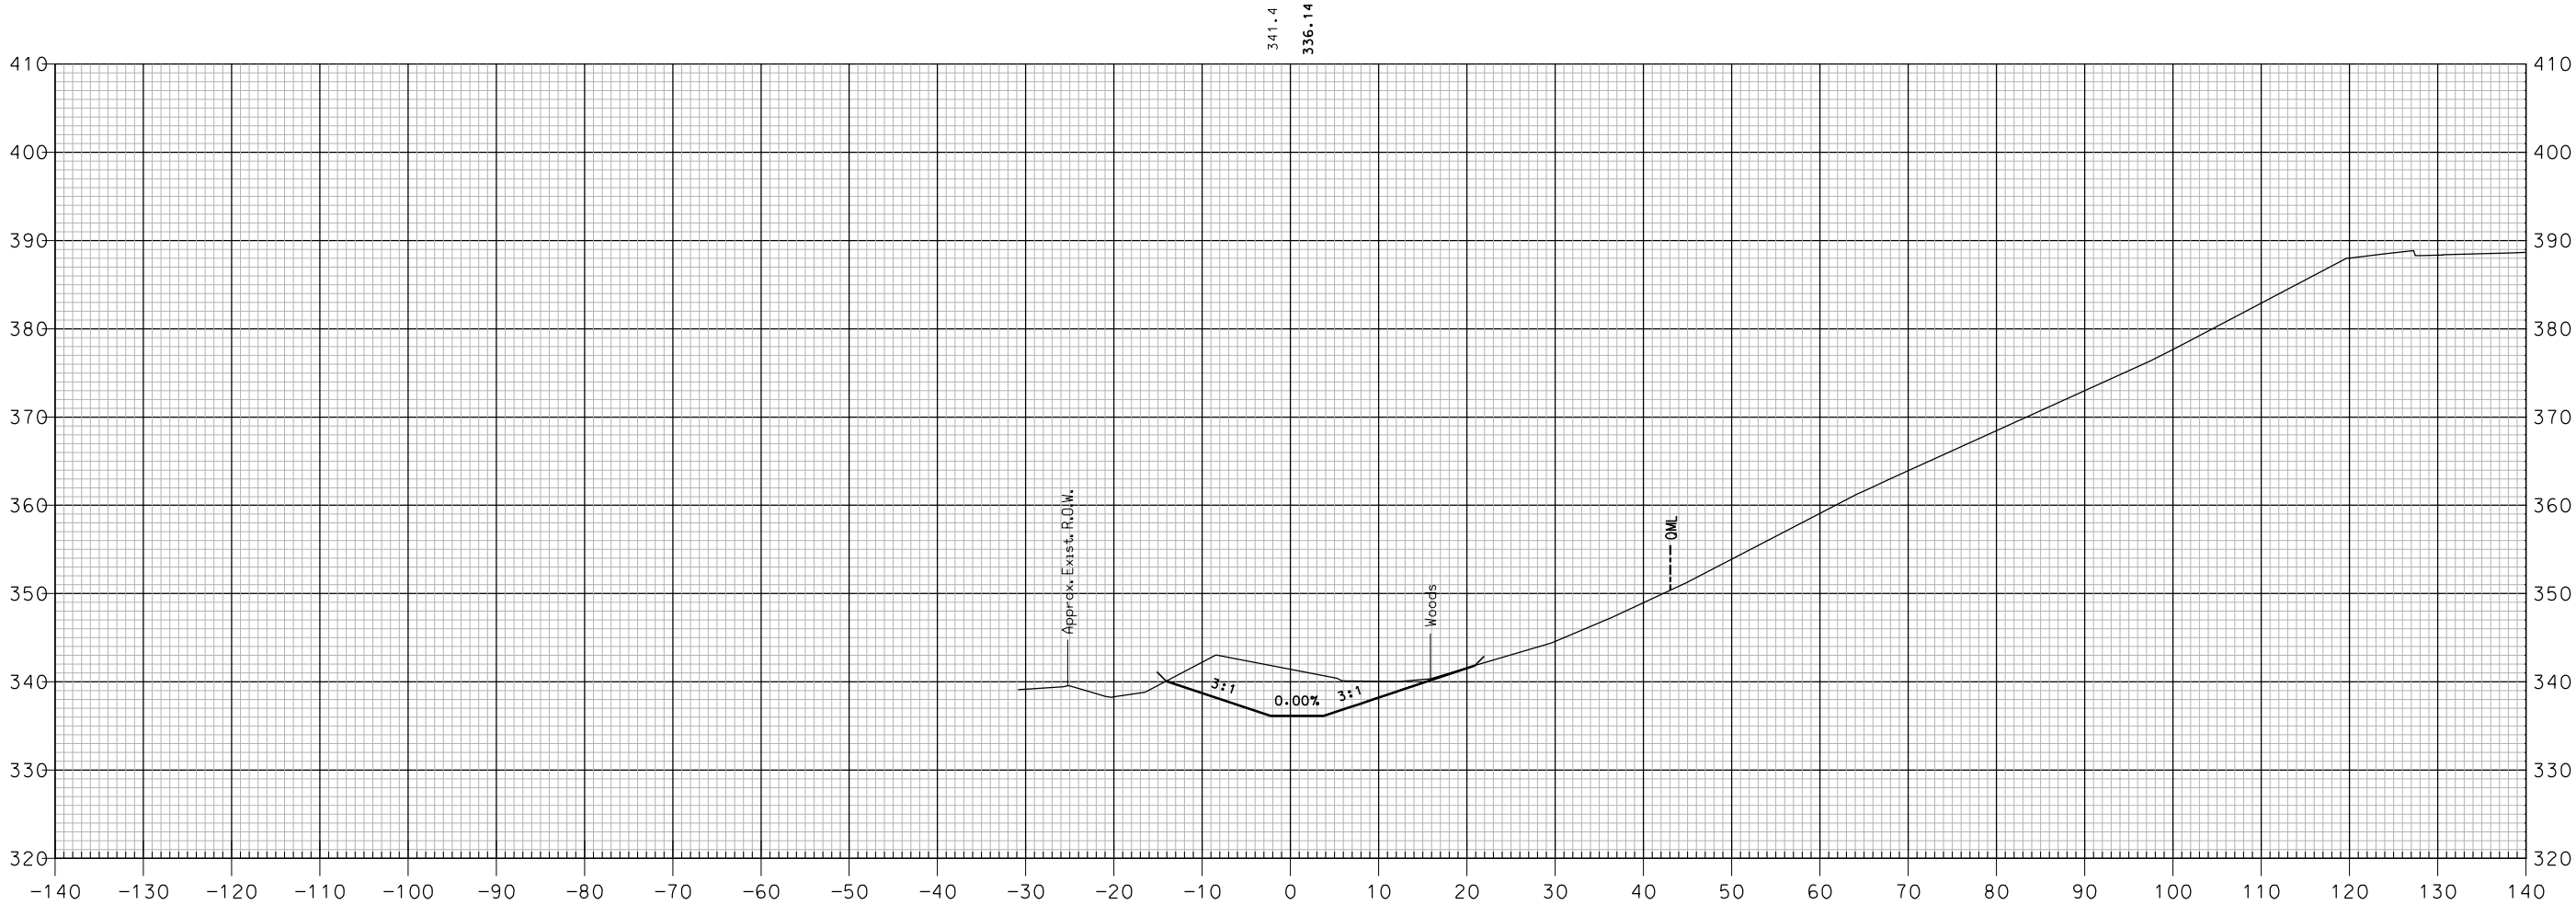


3002+50

NH VEGETATED TREATMENT SWALE

SHEET TOTALS			
COMMON EXCAV.	176.2 C.Y.	ROCK EXCAV.	— C.Y.
FILL	0.0 C.Y.	MUCK EXCAV.	— C.Y.
DGN	STATE PROJECT NO.	SHEET NO.	TOTAL SHEETS
16148SB X-SEC	16148	437	600

REVISIONS AFTER PROPOSAL			
NUMBER	DATE	STATION	DESCRIPTION

SDR PROCESSED	NHDDT	DATE	04-2015
NEW DESIGN	MJ	DATE	04-2016
SHEET CHECKED	BRC	DATE	02-2018
AS BUILT DETAILS		DATE	

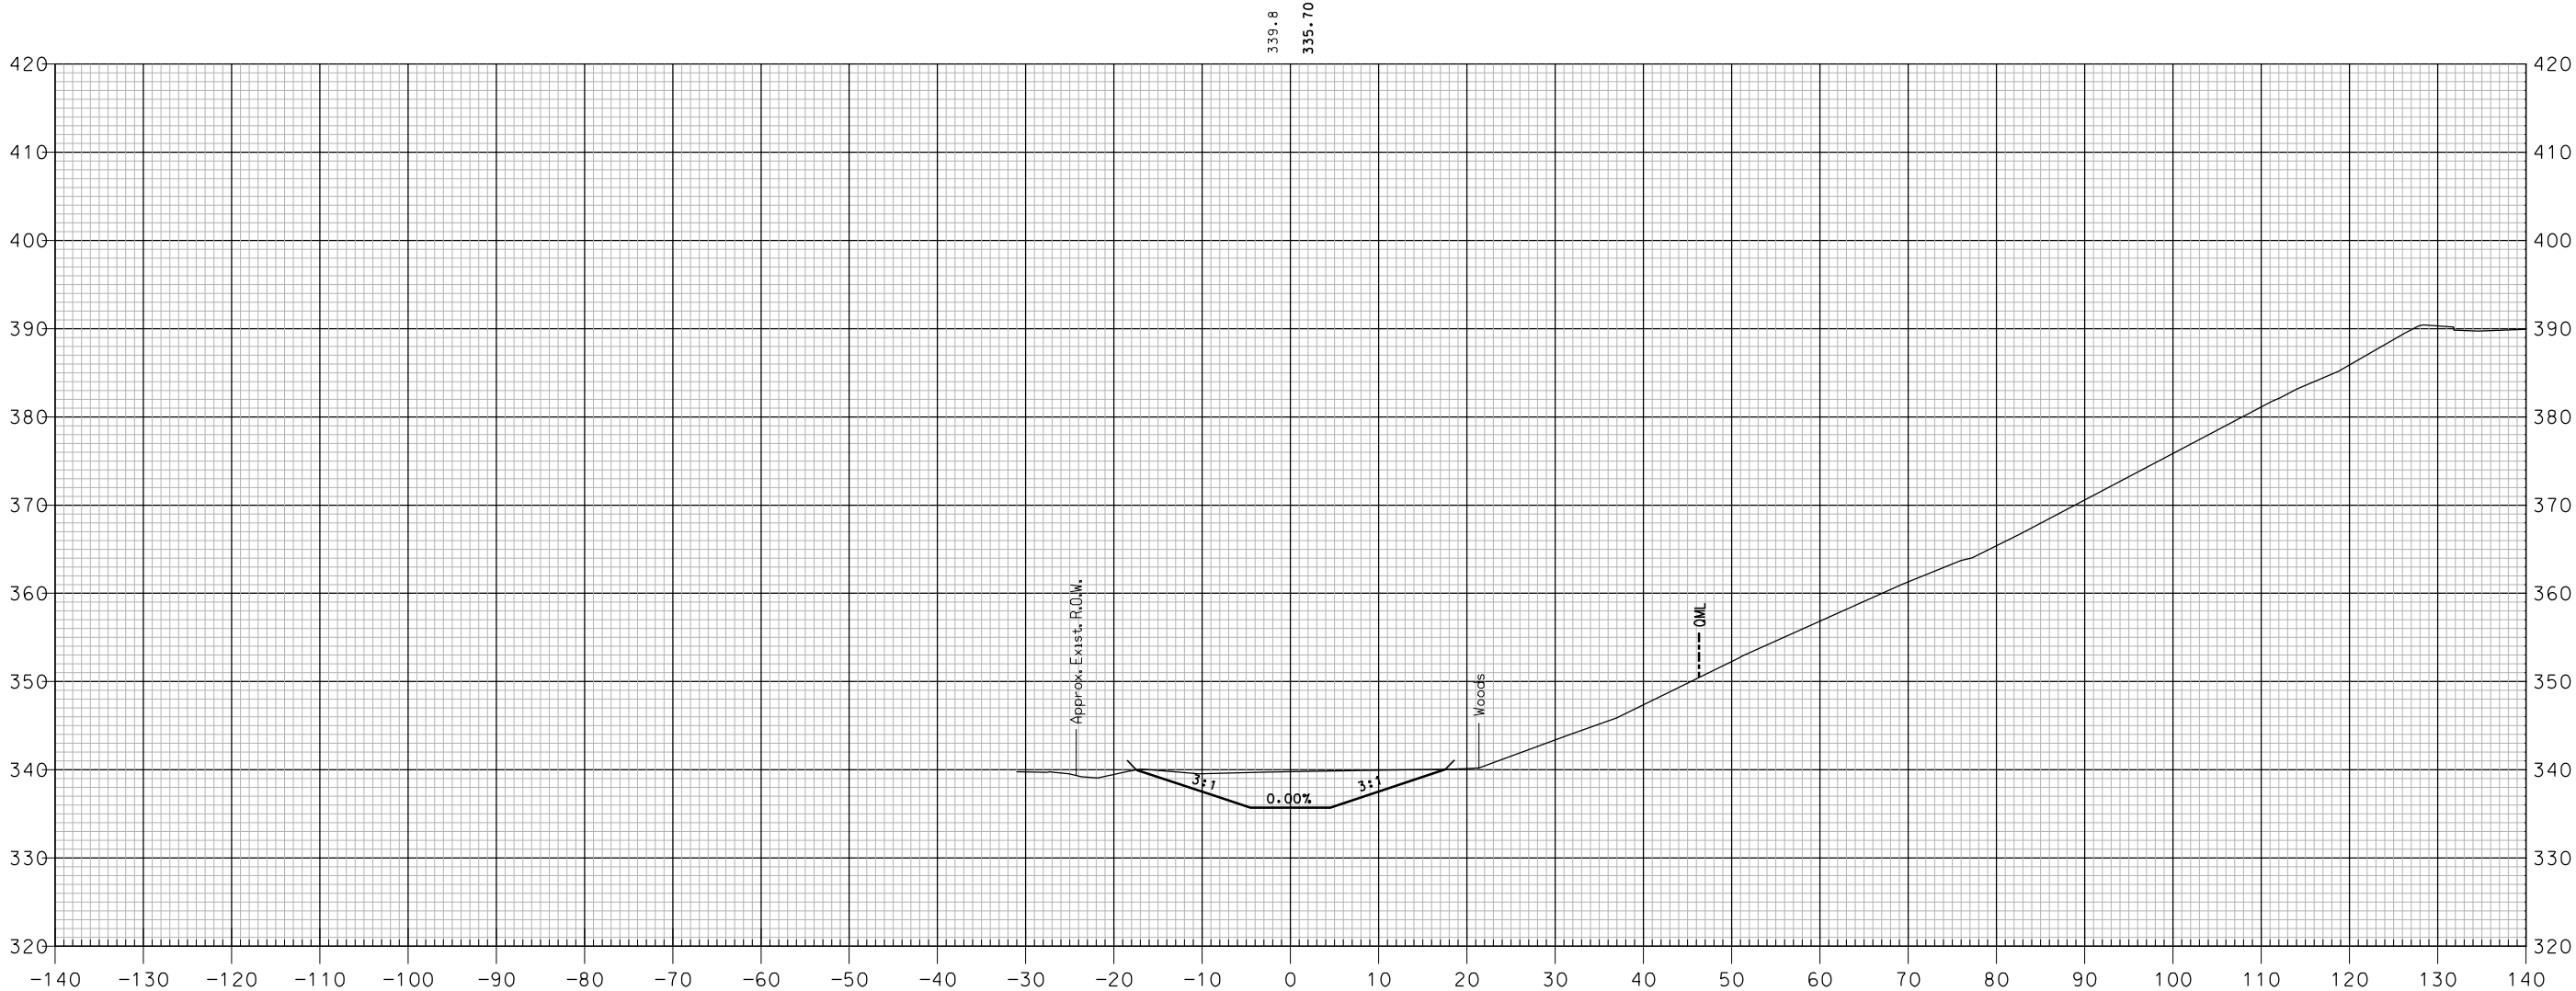


3003+00

NH VEGETATED TREATMENT SWALE


SHEET TOTALS			
COMMON EXCAV.	218.4 C.Y.	ROCK EXCAV.	— C.Y.
FILL	0.0 C.Y.	MUCK EXCAV.	— C.Y.
DGN	STATE PROJECT NO.	SHEET NO.	TOTAL SHEETS
16148SB X-SEC	16148	438	600

REVISIONS AFTER PROPOSAL			
NUMBER	DATE	STATION	DESCRIPTION

SDR PROCESSED	NHDOT	DATE	04-2015
NEW DESIGN	MJ	DATE	04-2016
SHEET CHECKED	BRC	DATE	02-2018
AS BUILT DETAILS		DATE	

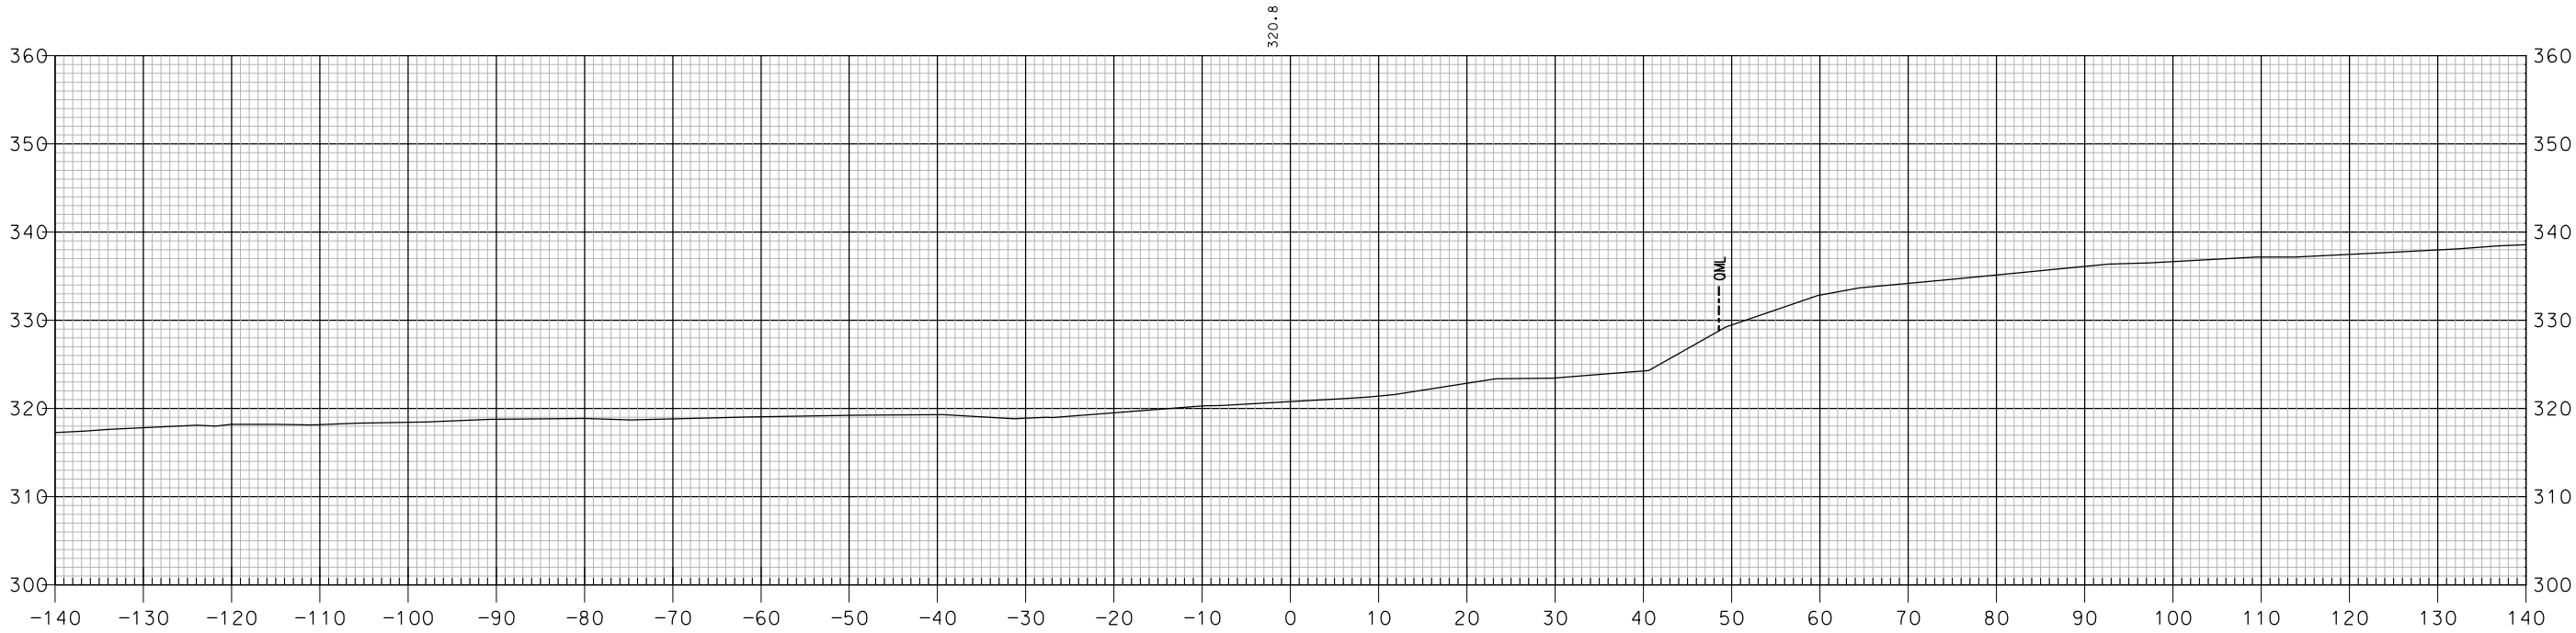

3004+00

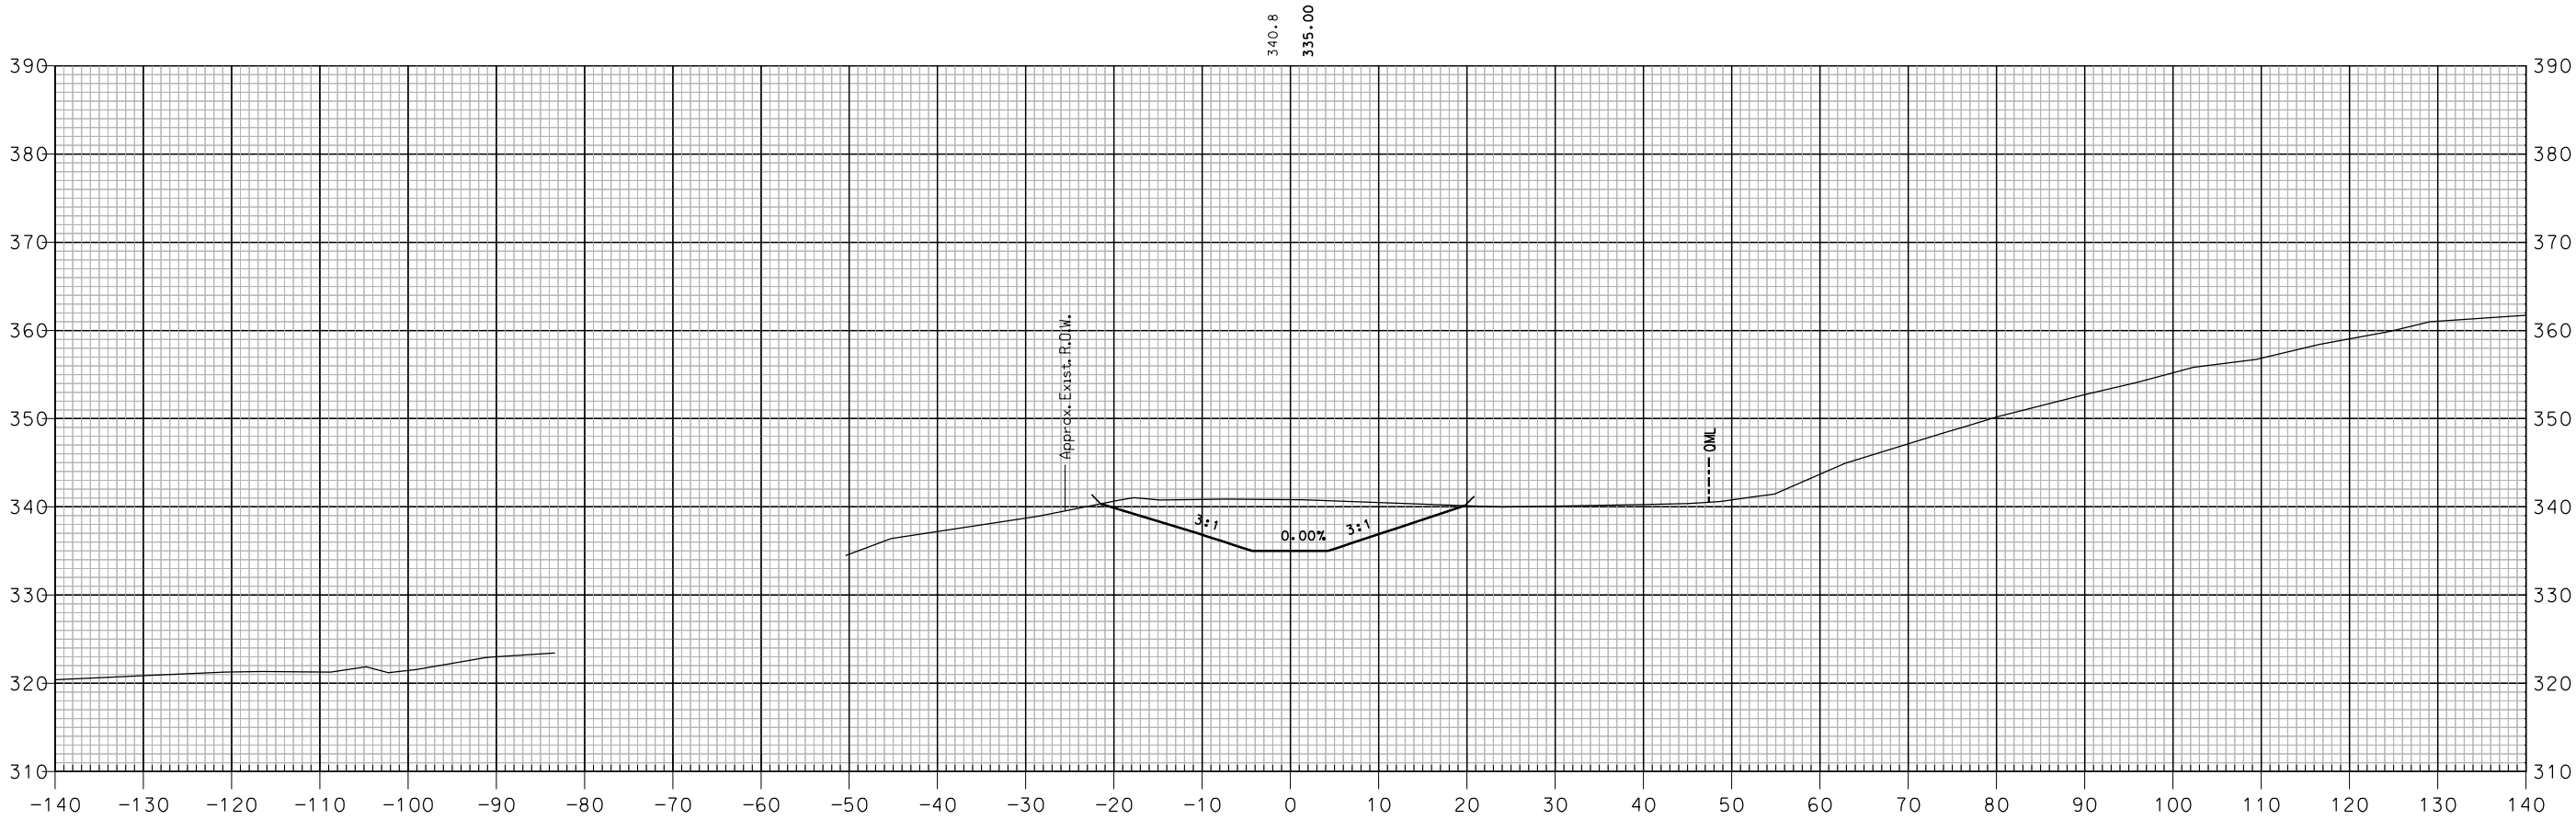


3003+50

NH VEGETATED TREATMENT SWALE

SHEET TOTALS			
COMMON EXCAV.	136.7	C.Y.	ROCK EXCAV.
FILL	0.0	C.Y.	MUCK EXCAV.
DGN	STATE PROJECT NO.	SHEET NO.	TOTAL SHEETS
16148SB X-SEC	16148	439	600

REVISIONS AFTER PROPOSAL			
NUMBER	DATE	STATION	DESCRIPTION

SDR PROCESSED	NHDOT	DATE	04-2015
NEW DESIGN	MJ	DATE	04-2016
SHEET CHECKED	BRC	DATE	02-2018
AS BUILT DETAILS		DATE	

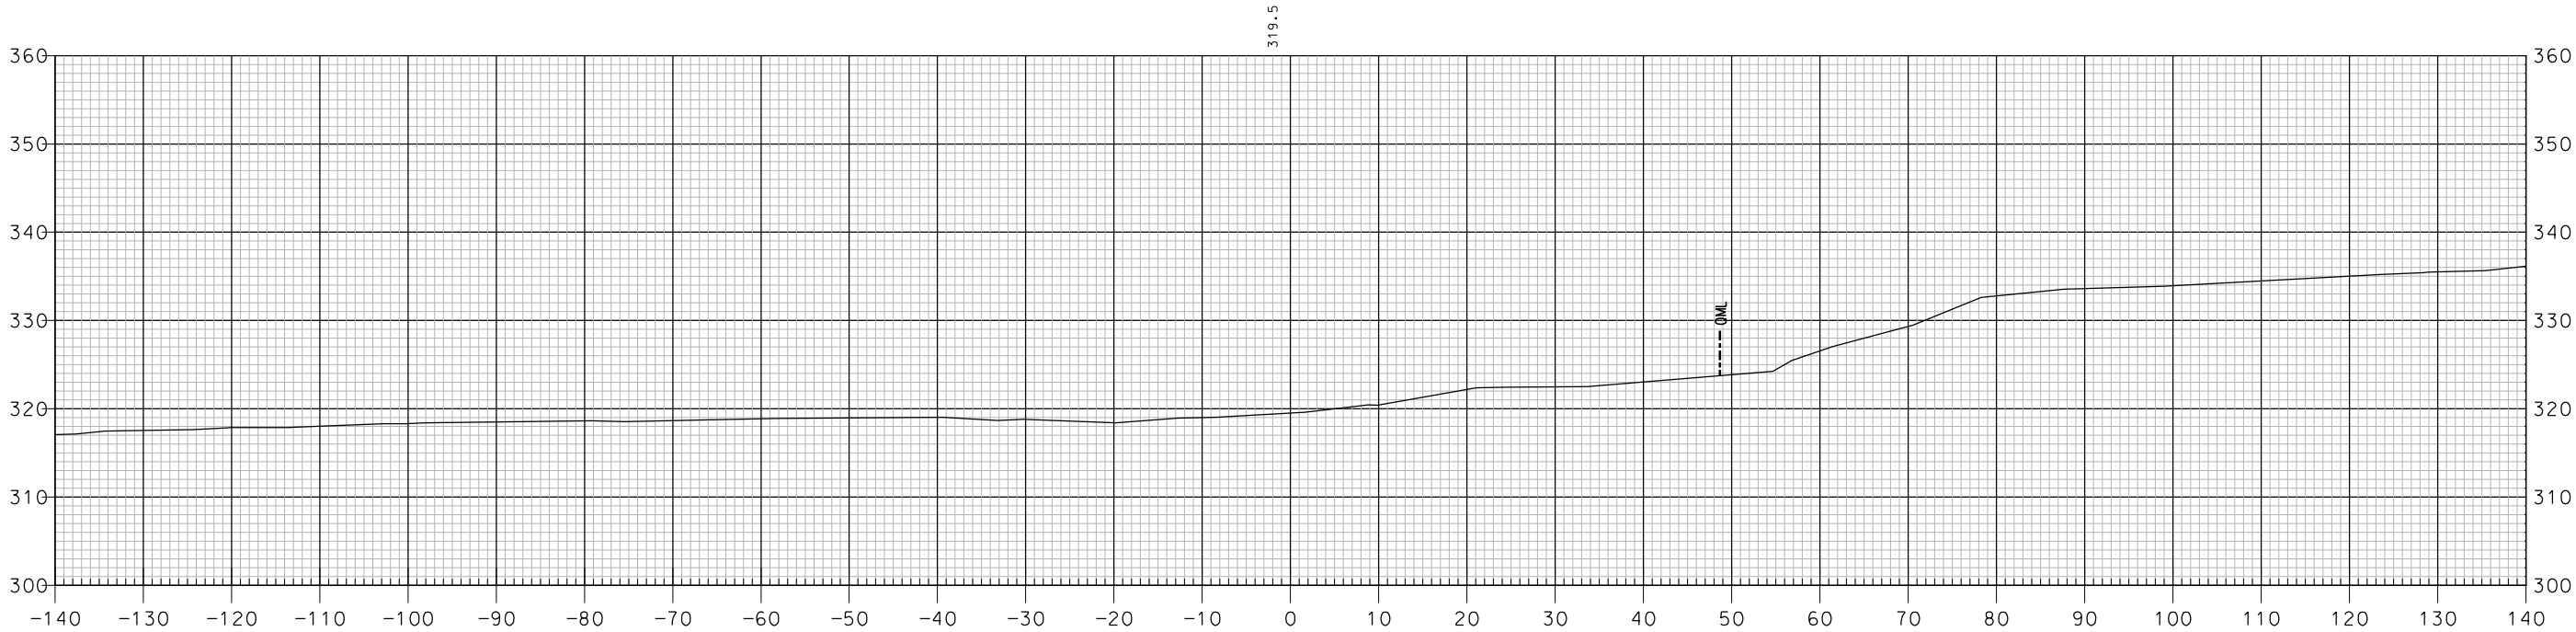


3004+06

NH VEGETATED TREATMENT SWALE

SHEET TOTALS			
COMMON EXCAV.	0.0 C.Y.	ROCK EXCAV.	— C.Y.
FILL	0.0 C.Y.	MUCK EXCAV.	— C.Y.
DGN	STATE PROJECT NO.	SHEET NO.	TOTAL SHEETS
16148SB X-SEC	16148	440	600

SDR PROCESSED NEW DESIGN SHEET CHECKED AS BUILT DETAILS	NHDOT MJ BRC DETAILS	DATE	04-2015	REVISIONS AFTER PROPOSAL		
		DATE	04-2016	STATION	STATION	DESCRIPTION
		DATE	02-2018			
		DATE				
		DATE				

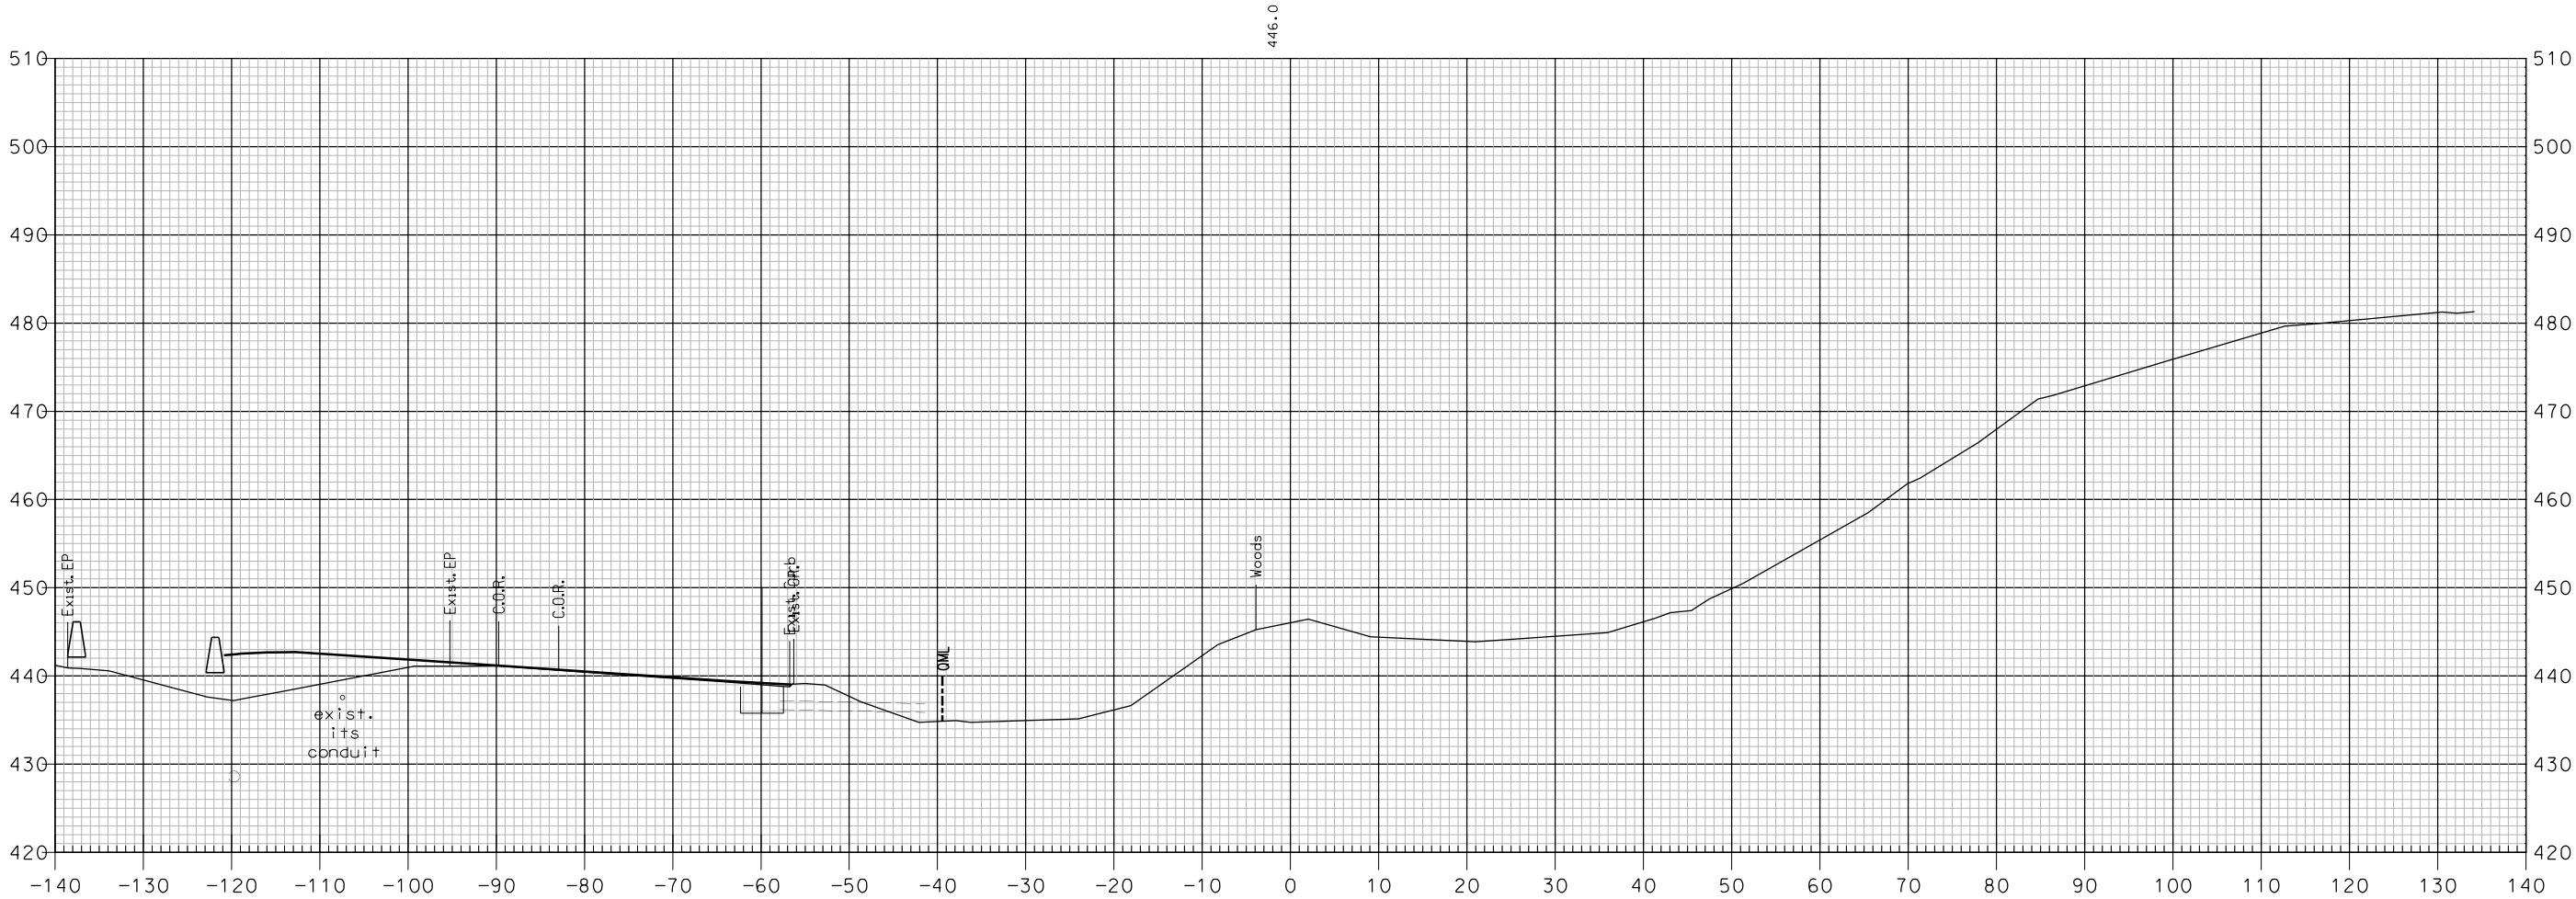


1000+00

VT INFILTRATION BASIN


SHEET TOTALS			
COMMON EXCAV.	80.6 C.Y.	ROCK EXCAV.	— C.Y.
FILL	11.7 C.Y.	MUCK EXCAV.	— C.Y.
DGN	STATE PROJECT NO.	SHEET NO.	TOTAL SHEETS
16148NB VT X-SEC	16148	441	600

REVISIONS AFTER PROPOSAL			
NUMBER	DATE	STATION	DESCRIPTION

SDR PROCESSED	NHDDT	DATE	04-2015
NEW DESIGN	MJ	DATE	04-2016
SHEET CHECKED	BRC	DATE	02-2018
AS BUILT DETAILS		DATE	

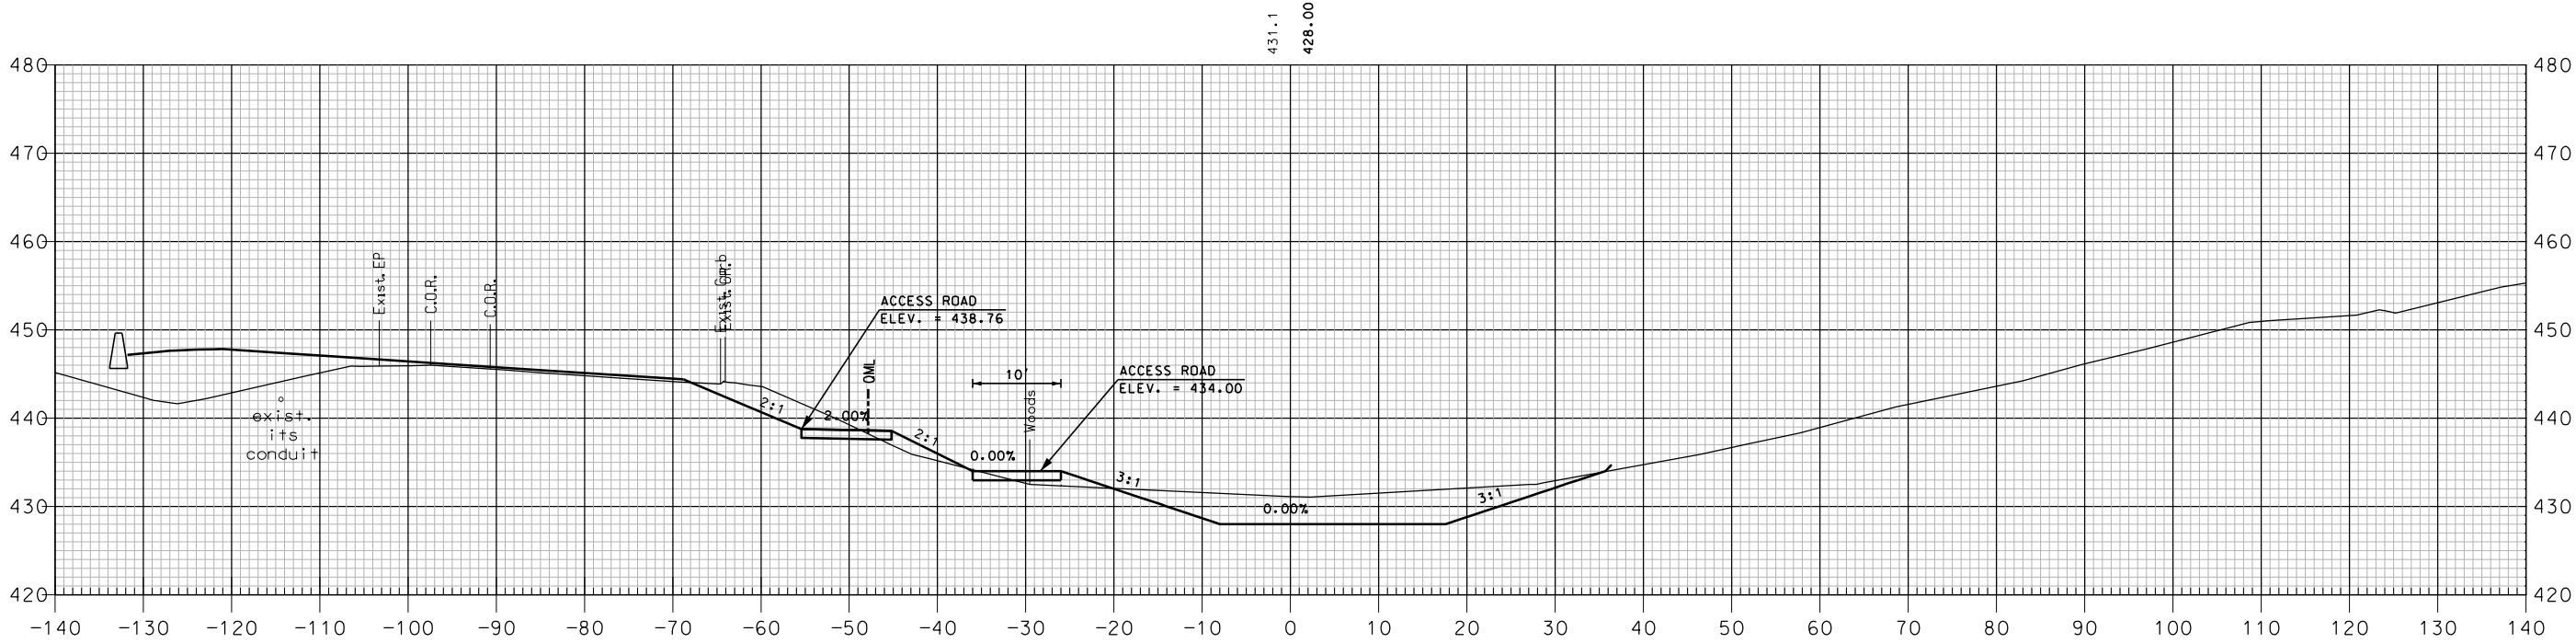

1001+00

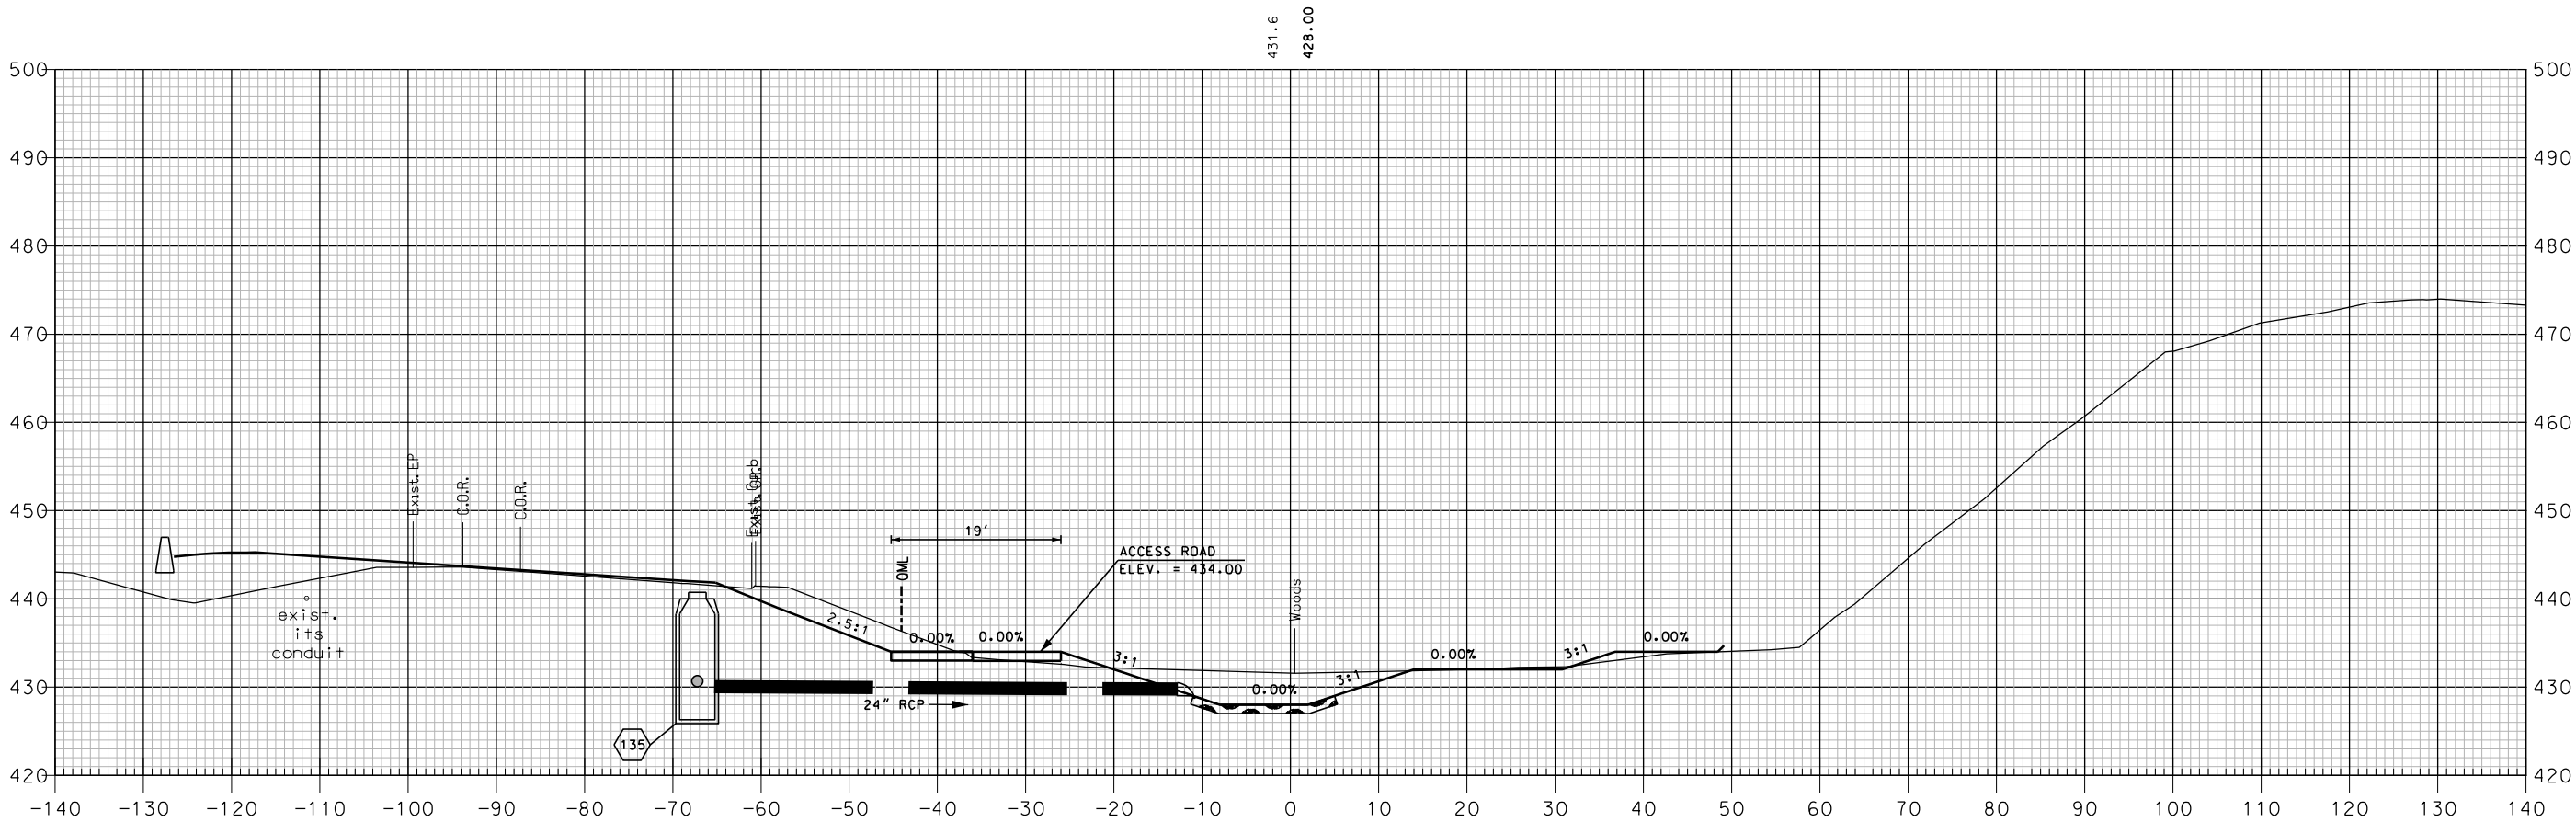



1000+50

VT INFILTRATION BASIN

SHEET TOTALS			
COMMON EXCAV.	467.2 C.Y.	ROCK EXCAV.	— C.Y.
FILL	35.8 C.Y.	MUCK EXCAV.	— C.Y.
DGN	STATE PROJECT NO.	SHEET NO.	TOTAL SHEETS
16148NB VT X-SEC	16148	442	600

REVISIONS AFTER PROPOSAL				DESCRIPTION	
STATION		STATION		STATION	
DATE		DATE		DATE	
NUMBER		NUMBER		NUMBER	

SDR PROCESSED	NHDDT	DATE	04-2015
NEW DESIGN	MJ	DATE	04-2016
SHEET CHECKED	BRC	DATE	02-2018
AS BUILT DETAILS		DATE	

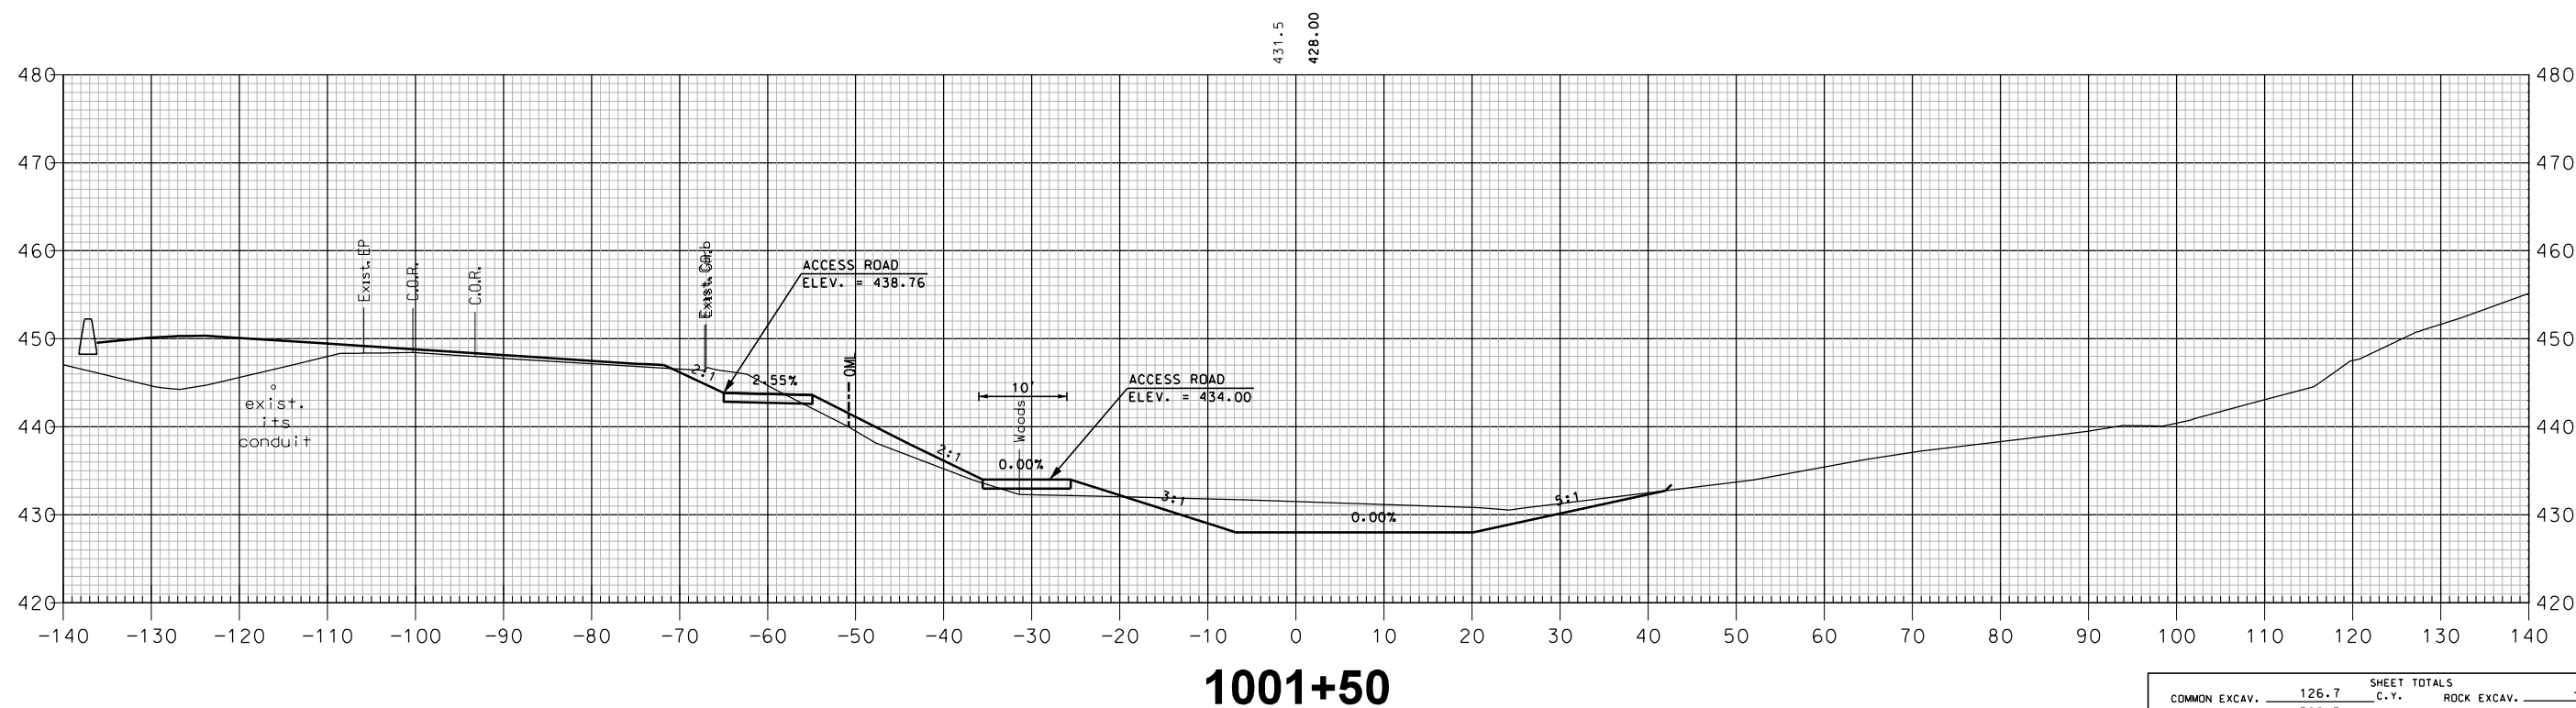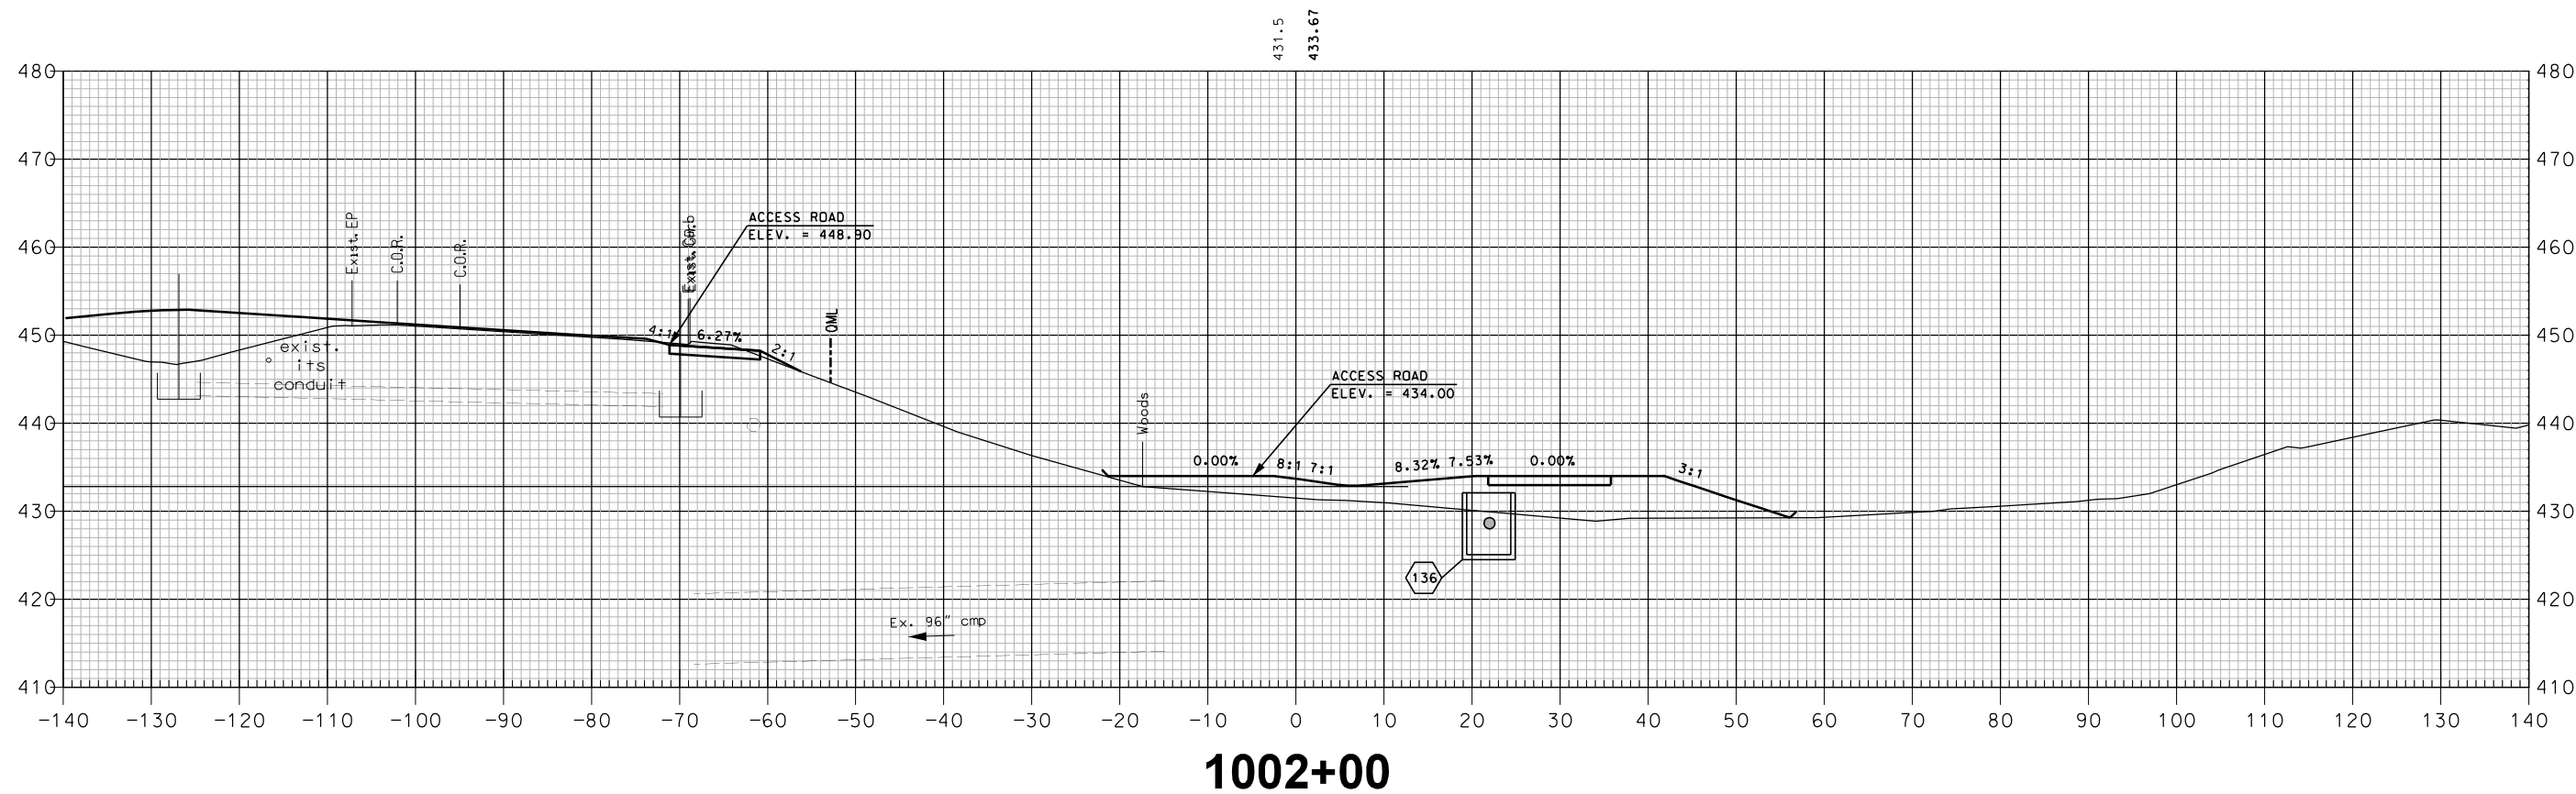


VT INFILTRATION BASIN

SHEET TOTALS			
COMMON EXCAV.	126.7 C.Y.	ROCK EXCAV.	- C.Y.
FILL	399.3 C.Y.	MUCK EXCAV.	- C.Y.
DGN	STATE PROJECT NO.	SHEET NO.	TOTAL SHEETS
16148NB VT X-SEC	16148	443	600

[illegible]

SDR PROCESSED	NH00T	DATE	04-2015
NEW DESIGN	NJ	DATE	04-2016
SHEET CHECKED	BRC	DATE	02-2018
AS BUILT DETAILS			
		DATE	

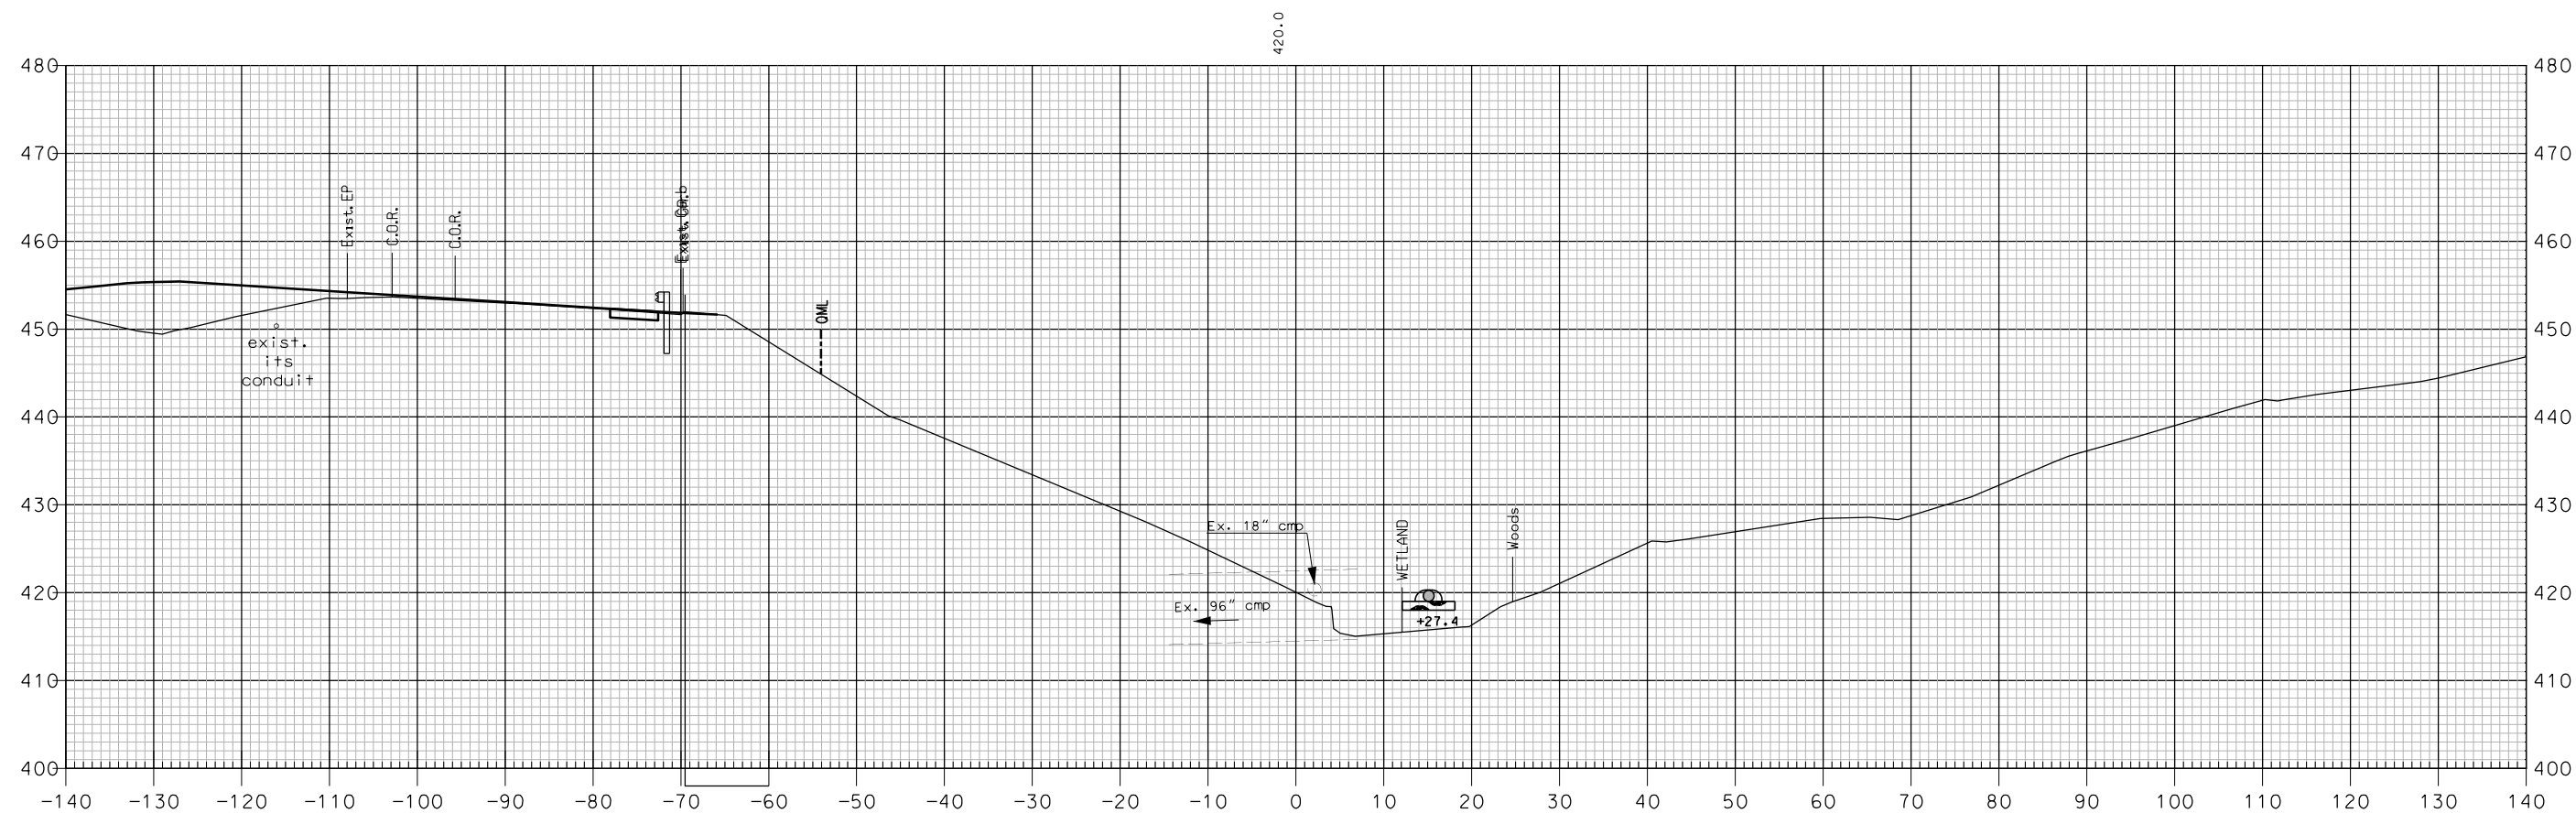


1002+50

VT INFILTRATION BASIN

SHEET TOTALS			
COMMON EXCAV. _____ 0.0 C.Y.	ROCK EXCAV. _____ - C.Y.		
FILL _____ 0.0 C.Y.	MUCK EXCAV. _____ - C.Y.		
DGN	STATE PROJECT NO.	SHEET NO.	TOTAL SHEETS
16148NB VT X-SEC	16148	444	600

REVISIONS AFTER PROPOSAL			
NUMBER	DATE	STATION	DESCRIPTION

SDR PROCESSED	NHDDT	DATE	04-2015
NEW DESIGN	MJ	DATE	04-2016
SHEET CHECKED	BRC	DATE	02-2018
AS BUILT DETAILS		DATE	

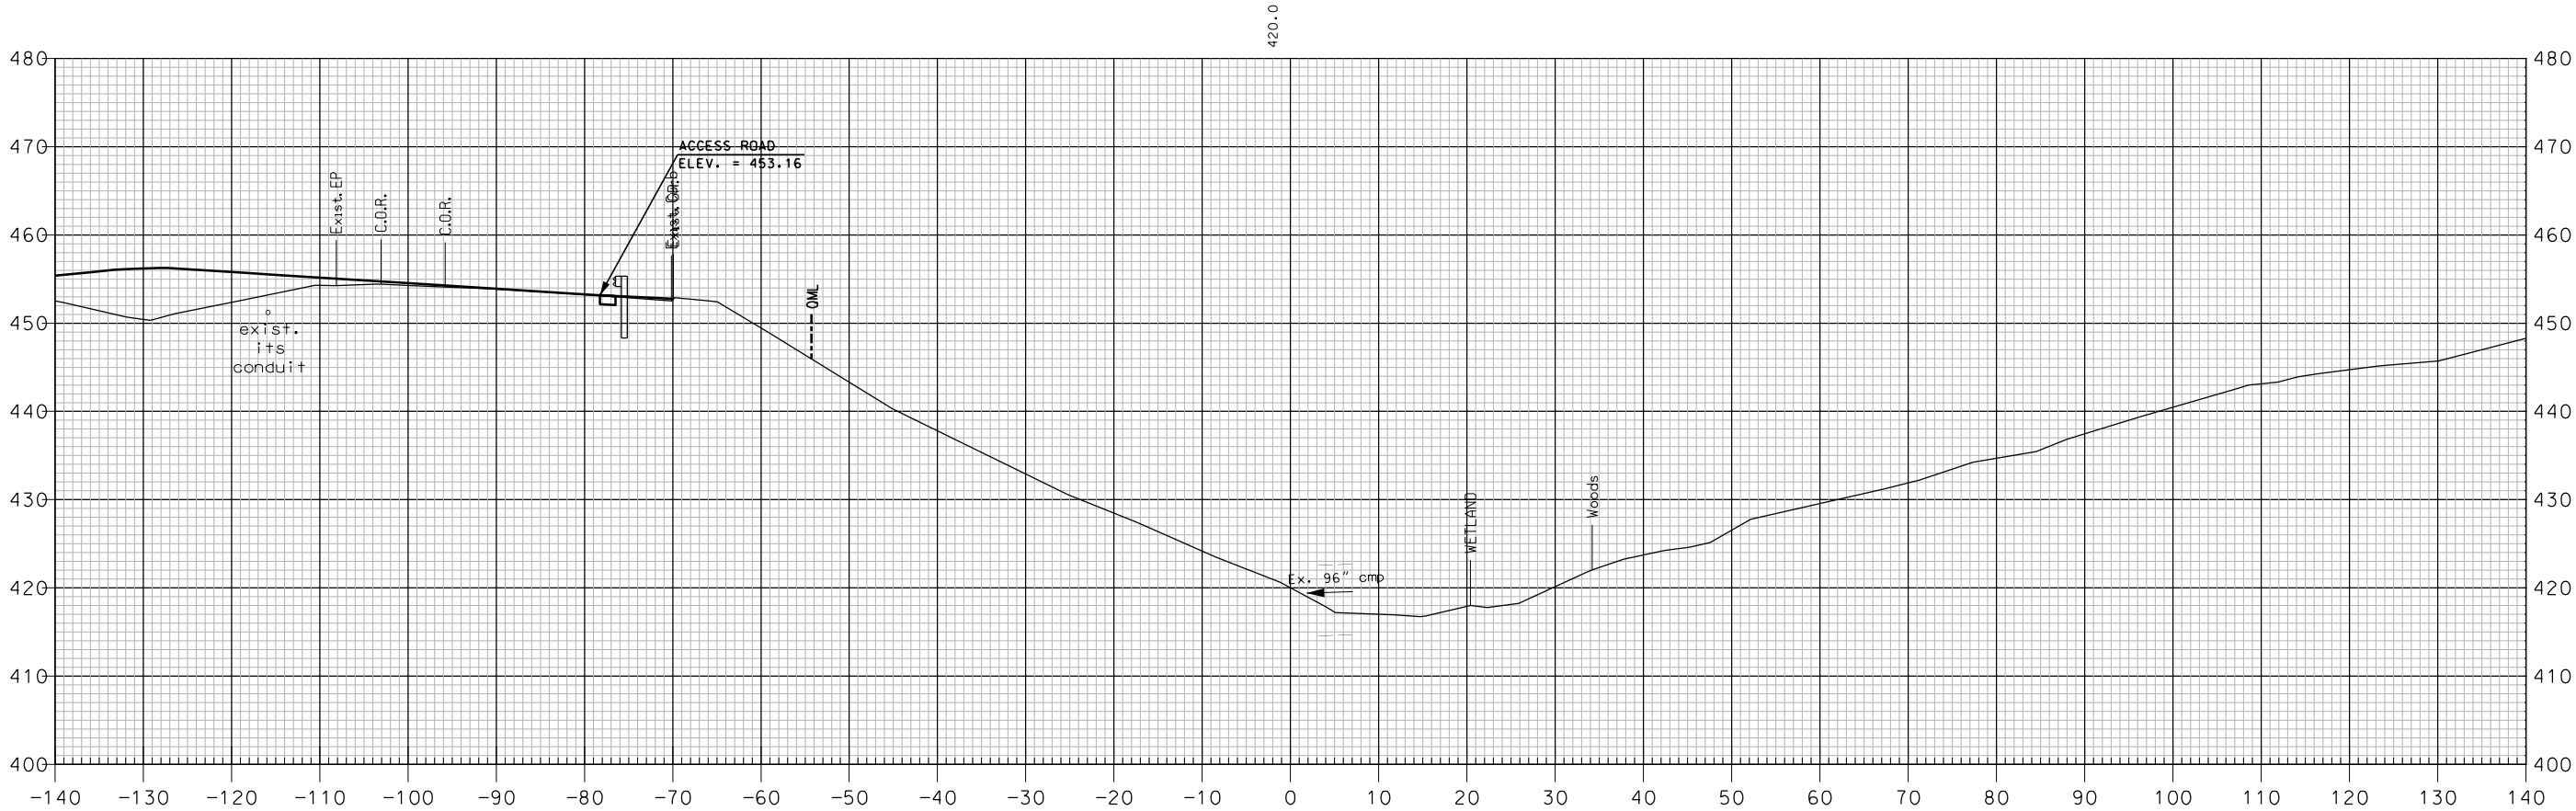

1002+67

VT INFILTRATION BASIN

SHEET TOTALS			
COMMON EXCAV.	0.0 C.Y.	ROCK EXCAV.	— C.Y.
FILL	0.0 C.Y.	MUCK EXCAV.	— C.Y.
DGN	STATE PROJECT NO.	SHEET NO.	TOTAL SHEETS
16148NB VT X-SEC	16148	445	600

REVISIONS AFTER PROPOSAL

DESCRIPTION

STATION

STATION

DATE

NUMBER

SDR PROCESSED NHDOT DATE 04-2015

NEW DESIGN MJ DATE 04-2016

SHEET CHECKED BRC DATE 02-2018

DATE

AS BUILT DETAILS

TRAFFIC CONTROL CONSTRUCTION PHASING NOTES FOR STATION 523+00

PHASE 1 : CONSTRUCT SOUTHBOUND MEDIAN DIVERSION:

- A. PLACE EMBANKMENT IN PLACE (ITEM 203.6) IN CENTER MEDIAN. PLACE PERMANENT SAND (ITEM 304.1) COURSE.
PLACE PERMANENT CRUSHED STONE (FINE) (ITEM 304.4) COURSE FOR THE SOUTHBOUND MEDIAN DIVERSION.
D. PLACE 4" TEMPORARY BITUMINOUS PAVEMENT (ITEM 403.99) FOR SOUTHBOUND DIVERSION.
E. MOVE TRAFFIC TO PHASE 2 CONFIGURATION.

PHASE 2 : CONSTRUCT SOUTHBOUND EXIT 20 OFF RAMP:

- A. UTILIZING 24 HOUR CONSTRUCTION DAYS. AS SOON AS TRAFFIC IS MOVED TO THE PHASE 2 CONFIGURATION
THE SOUTHBOUND EXIT 20 OFF RAMP WILL BE CLOSED TO REMOVE EXISTING PAVEMENT. SHIM WITH CRUSHED
STONE (FINE) FOR SHIM (ITEM 304.41) TO THE FINAL CONDITION AND PAVE FINAL BASE AND BINDER (ITEM 403.11001).
B. RE-OPEN SOUTHBOUND EXIT 20 OFF RAMP.

CONSTRUCT I-89 SOUTHBOUND FINAL CONDITION:

- A. REMOVE EXISTING PAVEMENT AND SHIM TO THE FINAL CONDITION WITH CRUSHED STONE (FINE) (ITEM 304.41)
B. PLACE BASE AND BINDER (ITEM 403.11001).
C. MOVE TRAFFIC TO PHASE 3 CONFIGURATION.

PHASE 3: CONSTRUCT NORTHBOUND MEDIAN DIVERSION:

- A. REMOVE TEMPORARY PAVEMENT FROM THE PHASE 2 SOUTHBOUND DIVERSION. PLACE CRUSHED STONE (FINE) (ITEM 304.4)
AND GRADE FOR NORTHBOUND DIVERSION.
B. PLACE 4" TEMPORARY BITUMINOUS PAVEMENT (ITEM 403.99) FOR NORTHBOUND DIVERSION.
C. MOVE TRAFFIC TO PHASE 4 CONFIGURATION.

PHASE 4: CONSTRUCT I-89 NORTHBOUND FINAL CONDITION:

- A. REMOVE EXISTING PAVEMENT AND SHIM TO THE FINAL CONDITION WITH CRUSHED STONE (FINE) FOR SHIM (ITEM 304.41).
B. PLACE BASE AND BINDER (ITEM 403.11001)
C. MOVE TRAFFIC TO PHASE 5A CONFIGURATION.

PHASE 5A: CONSTRUCT FINAL MEDIAN CONDITION:

- A. REMOVE TEMPORARY PAVEMENT FROM THE PHASE 4 NORTHBOUND DIVERSION. REMOVE CRUSHED STONE AS NEEDED.
B. PLACE BINDER AND BASE PAVEMENT (ITEM 403.11001)
C. MOVE TRAFFIC TO PHASE 5B CONFIGURATION.

PHASE 5B: NO WORK ON THE MAINLINE IS DONE AT STATION 523+00 DURING PHASE 5B. (NORTHBOUND EXIT 20 ON-RAMP COMPLETED DURING PHASE 5B).

PHASE 6: FINAL PAVEMENT AND PAVEMENT MARKINGS.

LEGEND



PHASE 1 CONSTRUCTION



PHASE 2 CONSTRUCTION




PHASE 3 CONSTRUCTION



PHASE 4 CONSTRUCTION



PHASE 5A CONSTRUCTION

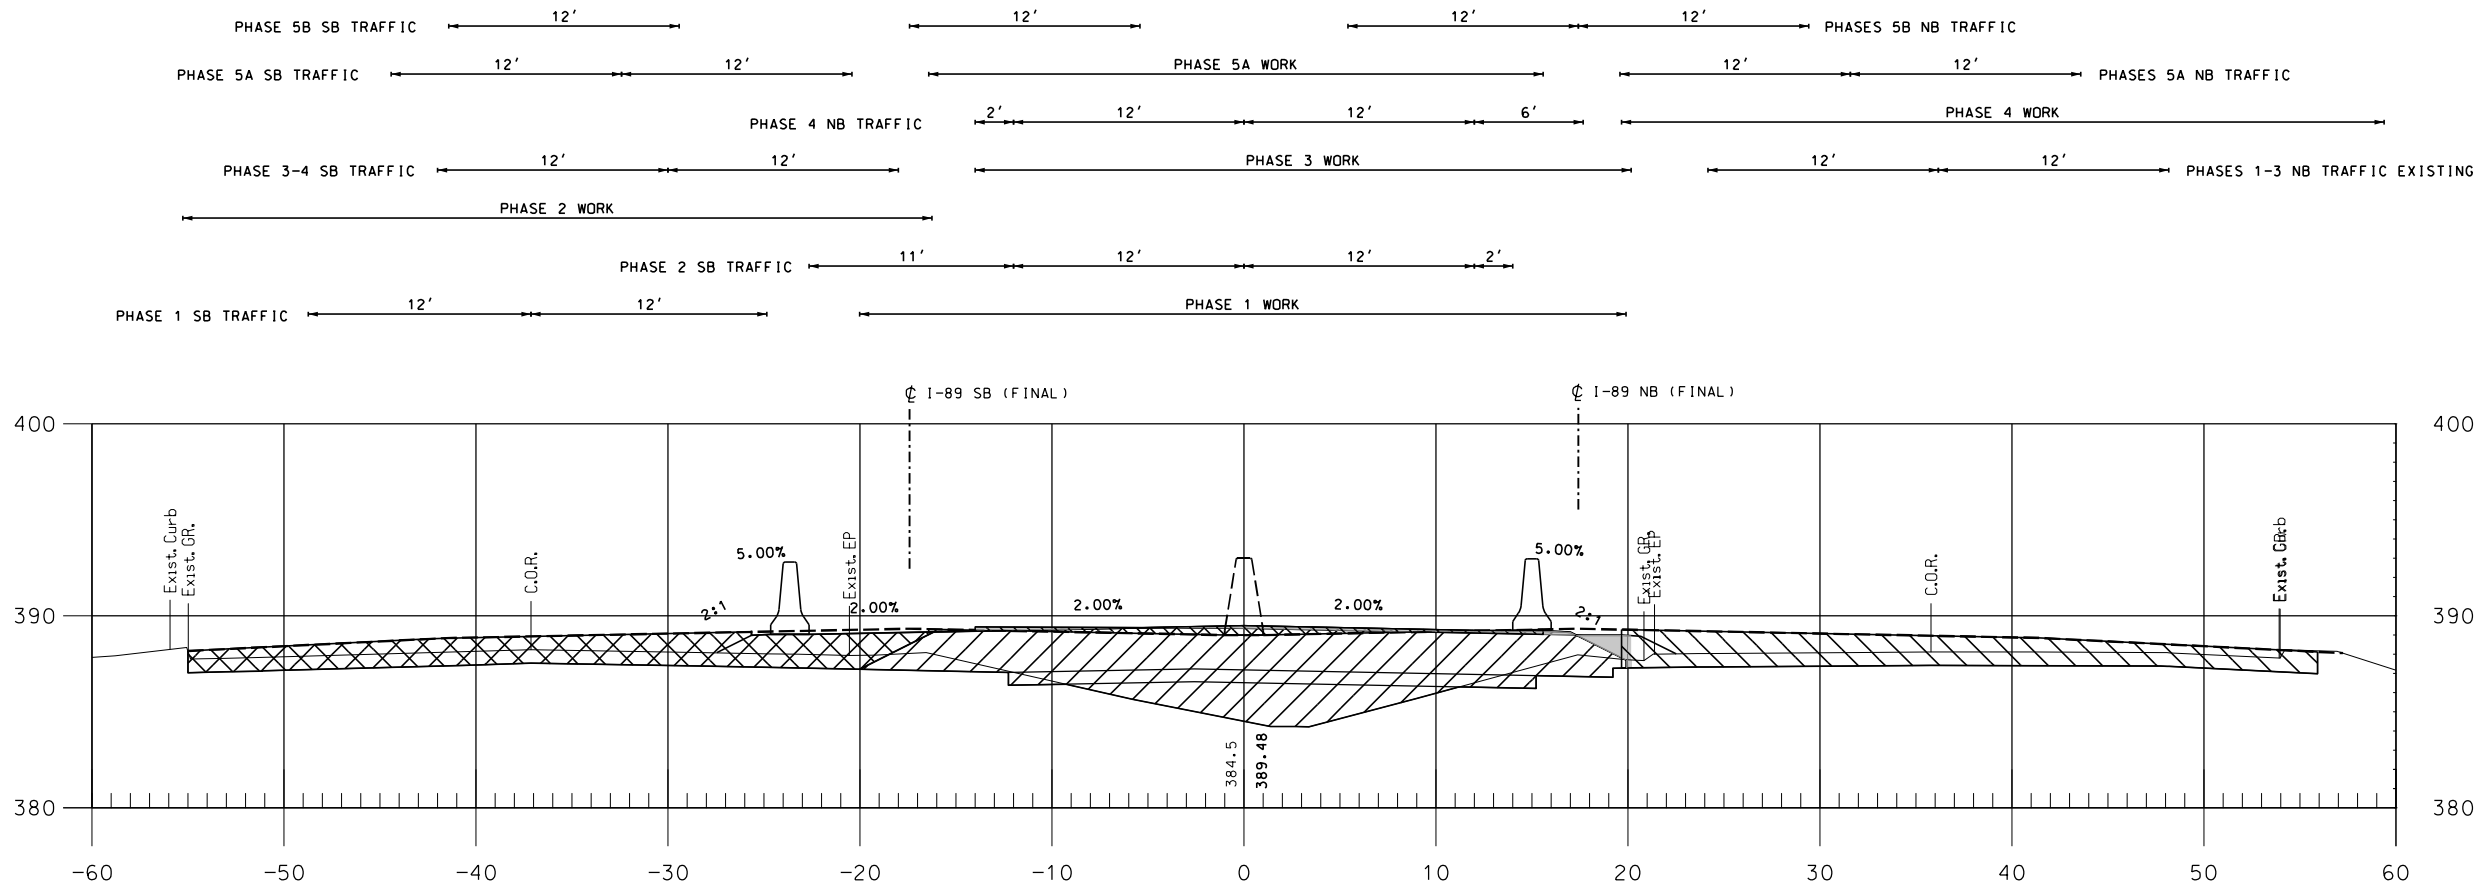

523+00

TCP CRITICAL CROSS SECTION

SHEET TOTALS			
COMMON EXCAV.	— C.Y.	ROCK EXCAV.	— C.Y.
FILL	— C.Y.	MUCK EXCAV.	— C.Y.
DGN	STATE PROJECT NO.	SHEET NO.	TOTAL SHEETS
16148TCP CX-SECT	16148	446	600

REVISIONS AFTER PROPOSAL

DESCRIPTION

STATION

STATION

DATE

NUMBER

DATE 04-2015

SDR PROCESSED NHDOT

NEW DESIGN MJ

SHEET CHECKED BRC

DATE 04-2016

DATE 02-2018

DATE

AS BUILT DETAILS

TRAFFIC CONTROL CONSTRUCTION PHASING NOTES FOR STATION 534+00

PHASE 1: CONSTRUCT SOUTHBOUND MEDIAN DIVERSION:

- A. PLACE EMBANKMENT IN PLACE (ITEM 203.6) IN CENTER MEDIAN. PLACE PERMANANT SAND (ITEM 304.1) COURSE. PLACE PERMANANT CRUSHED GRAVEL (FINE) (ITEM 304.4) PLUS CRUSHED GRAVEL (FINE) FOR THE SOUTHBOUND MEDIAN DIVERSION.
D. PLACE 4" TEMPORARY BITUMINOUS PAVEMENT (ITEM 403.99) FOR SOUTHBOUND DIVERSION.
E. MOVE TRAFFIC TO PHASE 2 CONFIGURATION.

PHASE 2: CONSTRUCT I-89 SOUTHBOUND FINAL CONDITION:

- A. REMOVE EXISTING PAVEMENT AND SHIM TO THE FINAL CONDITION WITH CRUSHED STONE (FINE) FOR SHIM (ITEM 304.41).
B. PLACE BASE AND BINDER (ITEM 403.11001)
C. MOVE TRAFFIC TO PHASE 3 CONFIGURATION.

PHASE 3: CONSTRUCT NORTHBOUND MEDIAN DIVERSION:

- A. REMOVE TEMPORARY PAVEMENT FROM THE PHASE 2 SOUTHBOUND DIVERSION. PLACE CRUSHED STONE (FINE) (ITEM 304.4)
B. PLACE 4" TEMPORARY BITUMINOUS PAVEMENT (ITEM 403.99) FOR NORTHBOUND DIVERSION.
C. MOVE TRAFFIC TO PHASE 4 CONFIGURATION.

PHASE 4: CONSTRUCT I-89 NORTHBOUND FINAL CONDITION:

- A. REMOVE EXISTING PAVEMENT AND SHIM TO THE FINAL CONDITION WITH CRUSHED STONE (FINE) FOR SHIM (ITEM 304.41).
B. PLACE BASE AND BINDER (ITEM 403.11001)
C. MOVE TRAFFIC TO PHASE 5A CONFIGURATION.

PHASE 5A: CONSTRUCT FINAL MEDIAN CONDITION:

- A. REMOVE TEMPORARY PAVEMENT FROM THE PHASE 4 NORTHBOUND DIVERSION. REMOVE CRUSHED STONE AS NEEDED.
B. PLACE BINDER AND BASE PAVEMENT (ITEM 403.11001)
C. MOVE TRAFFIC TO PHASE 5B CONFIGURATION.

PHASE 5B: NO WORK IS DONE AT STATION 534+00 DURING PHASE 5B. ONCE PHASE 5B IS COMPLETED TRAFFIC IS MOVED INTO THE FINAL CONFIGURATION.

PHASE 6: FINAL PAVEMENT AND PAVEMENT MARKINGS.

LEGEND



PHASE 1 CONSTRUCTION



PHASE 2 CONSTRUCTION




PHASE 3 CONSTRUCTION



PHASE 4 CONSTRUCTION



PHASE 5A CONSTRUCTION

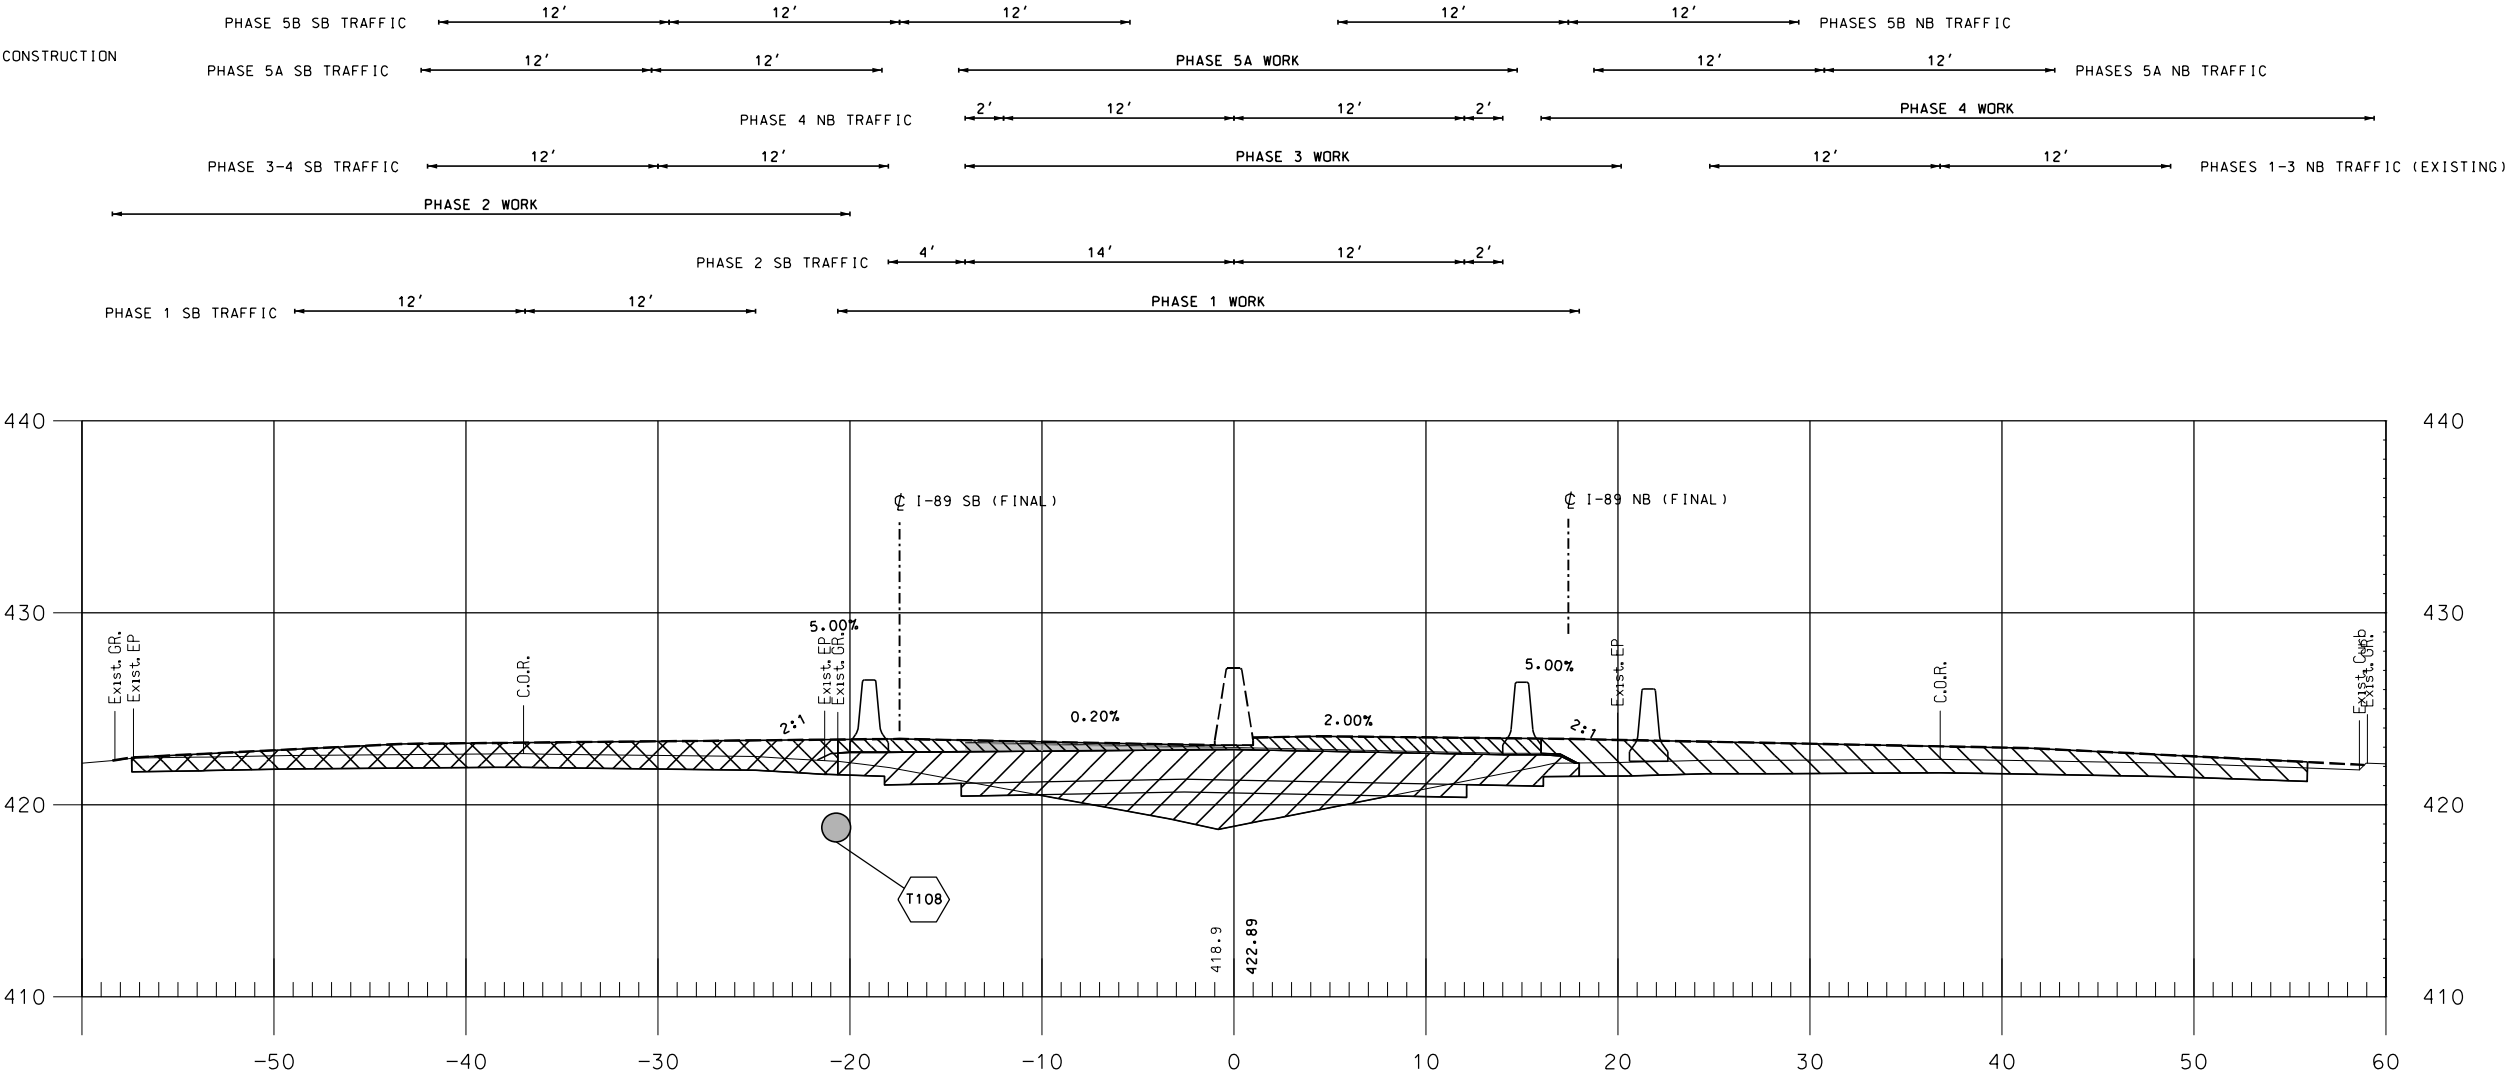

534+00

TCP CRITICAL CROSS SECTION

SHEET TOTALS			
COMMON EXCAV.	— C.Y.	ROCK EXCAV.	— C.Y.
FILL	— C.Y.	MUCK EXCAV.	— C.Y.
DGN	STATE PROJECT NO.	SHEET NO.	TOTAL SHEETS
16148TCP CX-SECT	16148	447	600

REVISIONS AFTER PROPOSAL

DESCRIPTION

STATION

STATION

DATE

NUMBER

DATE 04-2015

SDR PROCESSED NHDOT

DATE 04-2016

NEW DESIGN MJ

DATE 02-2018

SHEET CHECKED BRC

DATE

AS BUILT DETAILS

TRAFFIC CONTROL CONSTRUCTION PHASING NOTES FOR STATION 715+00

PHASE 1 : CONSTRUCT SOUTHBOUND MEDIAN DIVERSION.

- A. PLACE EMBANKMENT IN PLACE (ITEM 203.6) IN CENTER MEDIAN. PLACE PERMANENT SAND (ITEM 304.1) COURSE.
PLACE PERMANENT CRUSHED STONE (FINE) (ITEM 304.4) COURSE FOR THE SOUTHBOUND MEDIAN DIVERSION.
D. PLACE 4" TEMPORARY BITUMINOUS PAVEMENT (ITEM 403.99) FOR SOUTHBOUND DIVERSION.
E. MOVE TRAFFIC TO PHASE 2 CONFIGURATION.

PHASE 2 : NO WORK IS DONE AT STATION 715+00 DURING PHASE 2.

PHASE 2 - 3 TRANSITION STEP 1: CONSTRUCT SOUTHBOUND EXIT 20 OFF RAMP AND OUTSIDE LANE OF I-89 SOUTHBOUND FINAL CONDITION:

- A. UTILIZING 24 HOUR CONSTRUCTION DAYS. BEFORE MOVING TO THE PHASE 3 CONFIGURATION A TWO STEP TRANSITION NEEDS TO BE IMPLEMENTED. FOR STEP 1 OF THE TRANSITION THE SOUTHBOUND OUTSIDE LANE AND THE SOUTHBOUND EXIT 20 OFF RAMP WILL BE CLOSED TO REMOVE EXISTING PAVEMENT, SHIM WITH CRUSHED STONE (FINE) FOR SHIM (ITEM 304.41) TO THE FINAL CONDITION AND PAVE FINAL BASE AND BINDER (ITEM 403.11001).
B. RE-OPEN SOUTHBOUND EXIT 20 OFF RAMP AND I-89 SOUTHBOUND OUTSIDE LANE.

PHASE 2 - 3 TRANSITION STEP 2: CONSTRUCT I-89 SOUTHBOUND INSIDE LANE FINAL CONDITION:

- A. UTILIZING 24 HOUR CONSTRUCTION DAYS. THE FIRST ACTIVITY FOR PHASE 3 IS SHIFT I-89 SOUTHBOUND TO THE PHASE 3 CONFIGURATION. FOR STEP 2 OF THE TRANSITION I-89 SOUTHBOUND INSIDE LANE WILL BE CLOSED AND THE OUTSIDE LANE WILL BE SHIFTED TO THE SOUTHWEST TO REMOVE EXISTING PAVEMENT, SHIM WITH CRUSHED STONE (FINE) FOR SHIM (ITEM 304.41) TO THE FINAL CONDITION AND PAVE FINAL BASE AND BINDER (ITEM 403.11001).
B. MOVE ALL TRAFFIC TO PHASE 3 CONFIGURATION.

LEGEND



PHASE 1 CONSTRUCTION



PHASE 2 CONSTRUCTION



PHASE 2 - 3 TRANSITION CONSTRUCTION STEP 1



PHASE 2 - 3 TRANSITION CONSTRUCTION STEP 2



PHASE 3 CONSTRUCTION



PHASE 4 CONSTRUCTION





PHASE 4 - 5A TRANSITION CONSTRUCTION



PHASE 5A CONSTRUCTION



PHASE 5B CONSTRUCTION

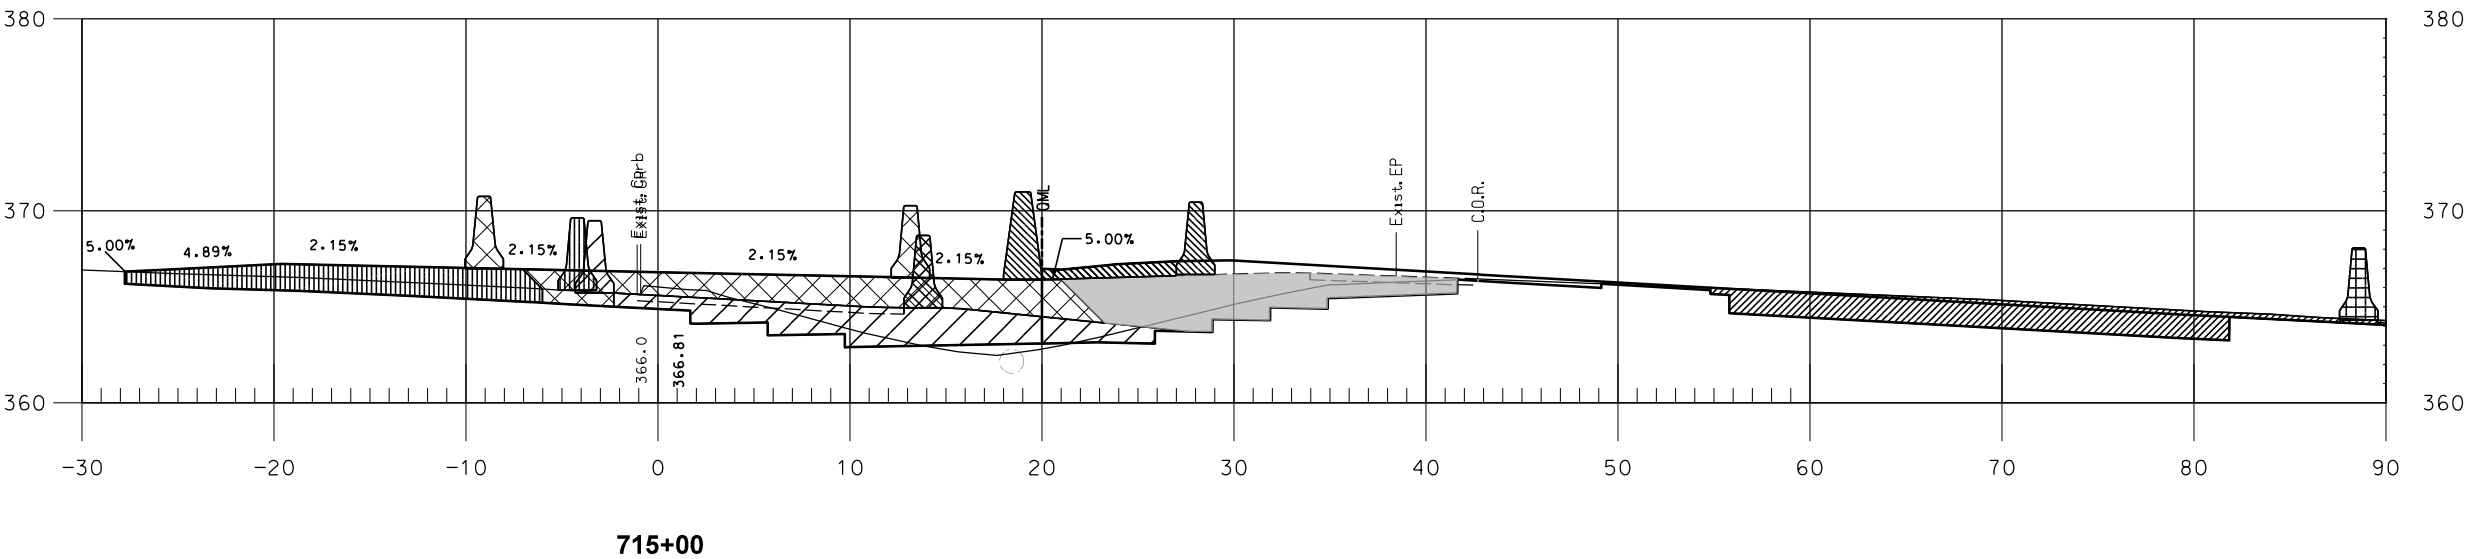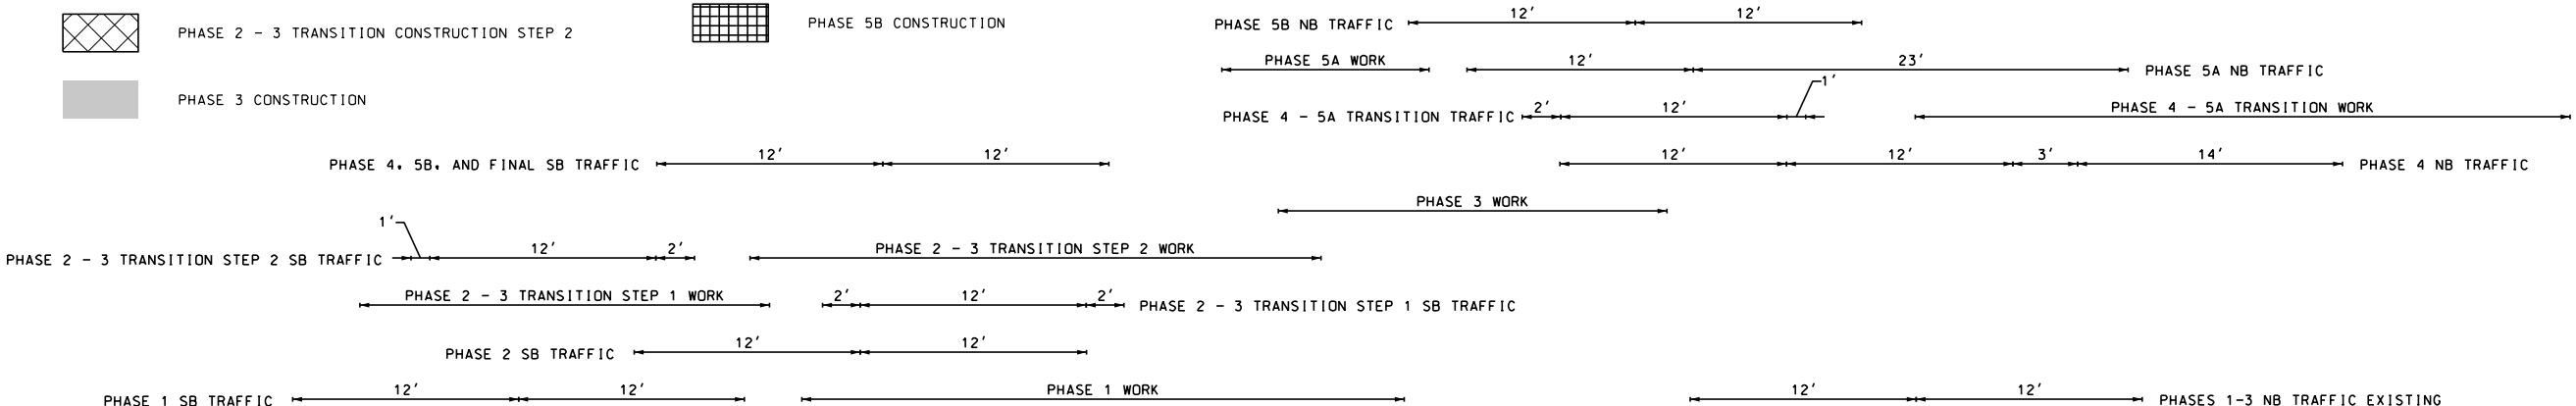

PHASE 3: CONSTRUCT NORTHBOUND MEDIAN DIVERSION:

- A. REMOVE TEMPORARY PAVEMENT FROM THE PHASE 2 SOUTHBOUND DIVERSION. PLACE CRUSHED STONE (FINE) (ITEM 304.4) AND GRADE FOR NORTHBOUND DIVERSION.
B. PLACE 4" TEMPORARY BITUMINOUS PAVEMENT (ITEM 403.99) FOR NORTHBOUND DIVERSION.
C. MOVE TRAFFIC TO PHASE 4 CONFIGURATION.

PHASE 4: CONSTRUCT I-89 NORTHBOUND FINAL CONDITION:

- A. AT THIS STATION ONLY MINOR NORTHBOUND SHOULDER WORK IS DONE DURING PHASE 4

PHASE 4 - 5A TRANSITION: CONSTRUCT NORTHBOUND EXIT 20 ON-RAMP AND PORTIONS OF I-89 NORTHBOUND:

- A. UTILIZING 24 HOUR CONSTRUCTION DAYS. BEFORE MOVING TO THE PHASE 5A CONFIGURATION THE NORTHBOUND OUTSIDE LANE WILL BE CLOSED. THE NORTHBOUND EXIT 20 ON-RAMP WILL BE SHIFTED TO A TEMPORARY CONFIGURATION. REMOVE EXISTING PAVEMENT, SHIM WITH CRUSHED STONE (FINE) FOR SHIM (ITEM 304.41) TO THE FINAL CONDITION AND PAVE FINAL BASE AND BINDER (ITEM 403.11001).
B. MOVE TRAFFIC TO PHASE 5A CONFIGURATION.

PHASE 5A: CONSTRUCT FINAL MEDIAN CONDITION:

- A. REMOVE TEMPORARY PAVEMENT FROM THE PHASE 4 NORTHBOUND DIVERSION. REMOVE CRUSHED STONE AS NEEDED.
B. PLACE BINDER AND BASE PAVEMENT (ITEM 403.11001)
C. MOVE TRAFFIC TO PHASE 5B CONFIGURATION.

PHASE 5B: CONSTRUCT NORTHBOUND AUXILARY LANE, SHOULDER AND NORTHBOUND OFF RAMP:

- A. AT THIS STATION THERE IS NO CONSTRUCTION DURING PHASE 5B
B. MOVE TRAFFIC TO FINAL CONDITON


PHASE 6: FINAL PAVEMENT AND PAVEMENT MARKINGS.

TCP CRITICAL CROSS SECTION

SHEET TOTALS			
COMMON EXCAV.	— C.Y.	ROCK EXCAV.	— C.Y.
FILL	— C.Y.	MUCK EXCAV.	— C.Y.
DGN	STATE PROJECT NO.	SHEET NO.	TOTAL SHEETS
16148TCP CX-SECT	16148	448	600

REVISIONS AFTER PROPOSAL			
NUMBER	DATE	STATION	DESCRIPTION

SDR PROCESSED	NHDDT	DATE	04-2015
NEW DESIGN	MJ	DATE	04-2016
SHEET CHECKED	BRC	DATE	02-2018
AS BUILT DETAILS		DATE	

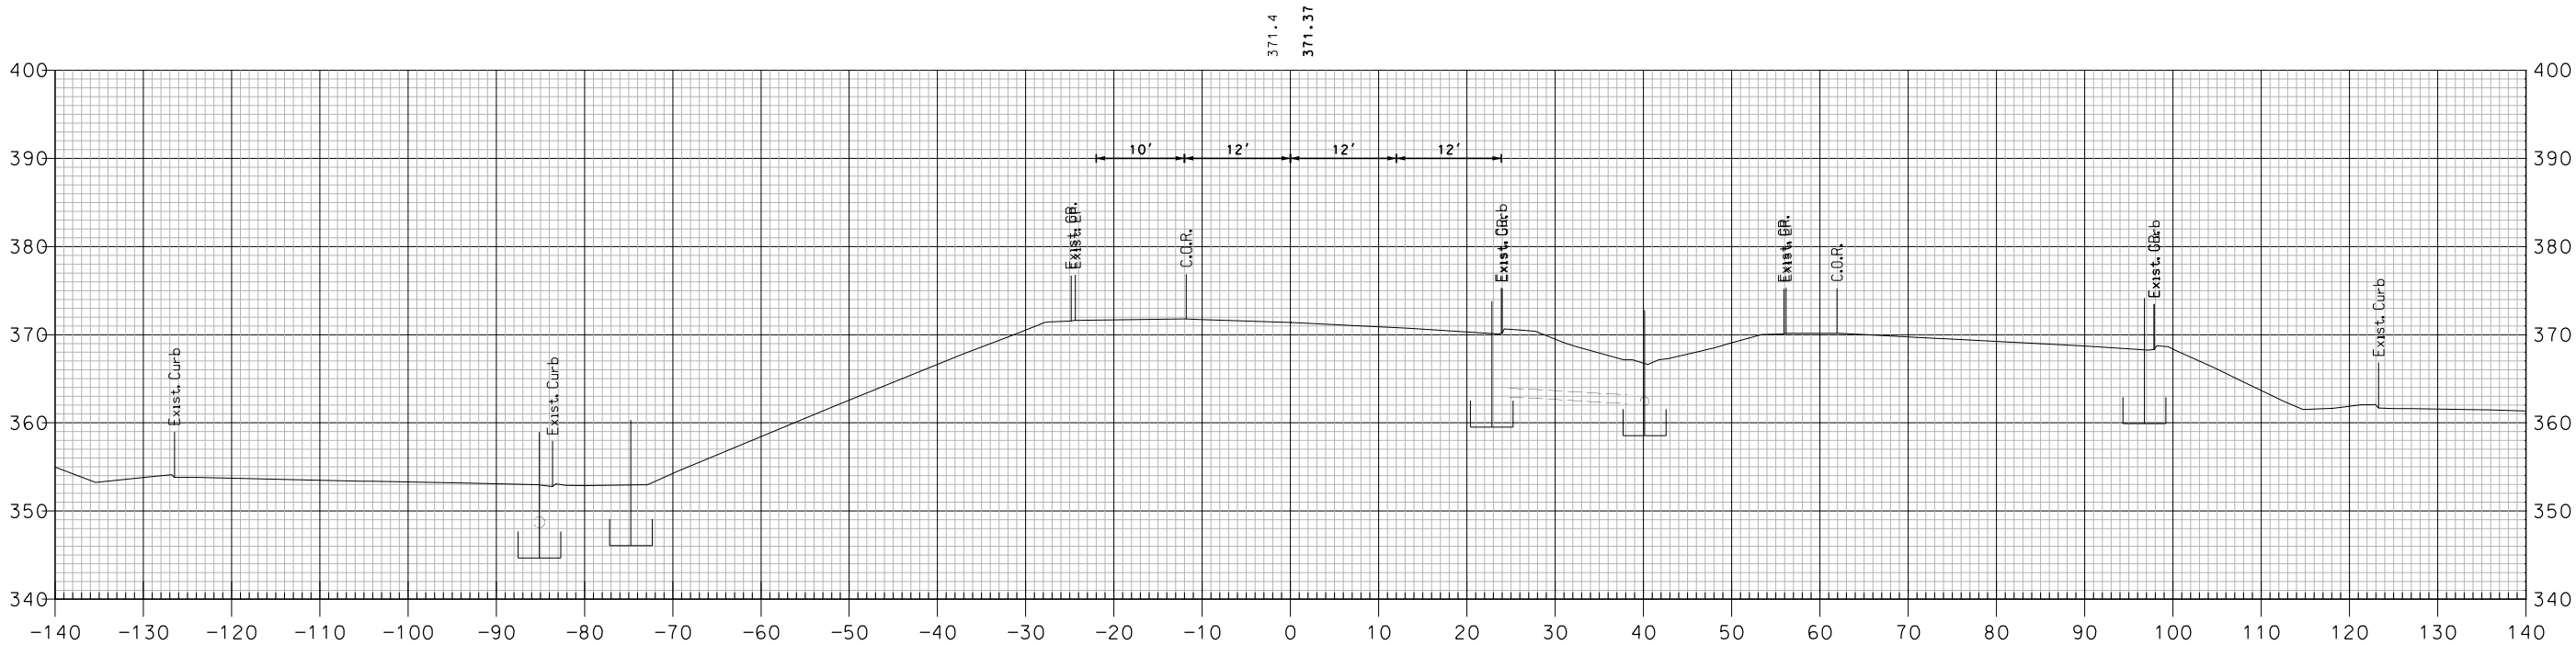


506+60

TCP PHASE 2 - I-89 SOUTHBOUND

SHEET TOTALS			
COMMON EXCAV.	— C.Y.	ROCK EXCAV.	— C.Y.
FILL	— C.Y.	MUCK EXCAV.	— C.Y.
DGN	STATE PROJECT NO.	SHEET NO.	TOTAL SHEETS
16148TCP X-SECT	16148	449	600

REVISIONS AFTER PROPOSAL			
NUMBER	DATE	STATION	DESCRIPTION

SDR PROCESSED	NHDDT	DATE	04-2015
NEW DESIGN	MJ	DATE	04-2016
SHEET CHECKED	BRC	DATE	02-2018
AS BUILT DETAILS		DATE	

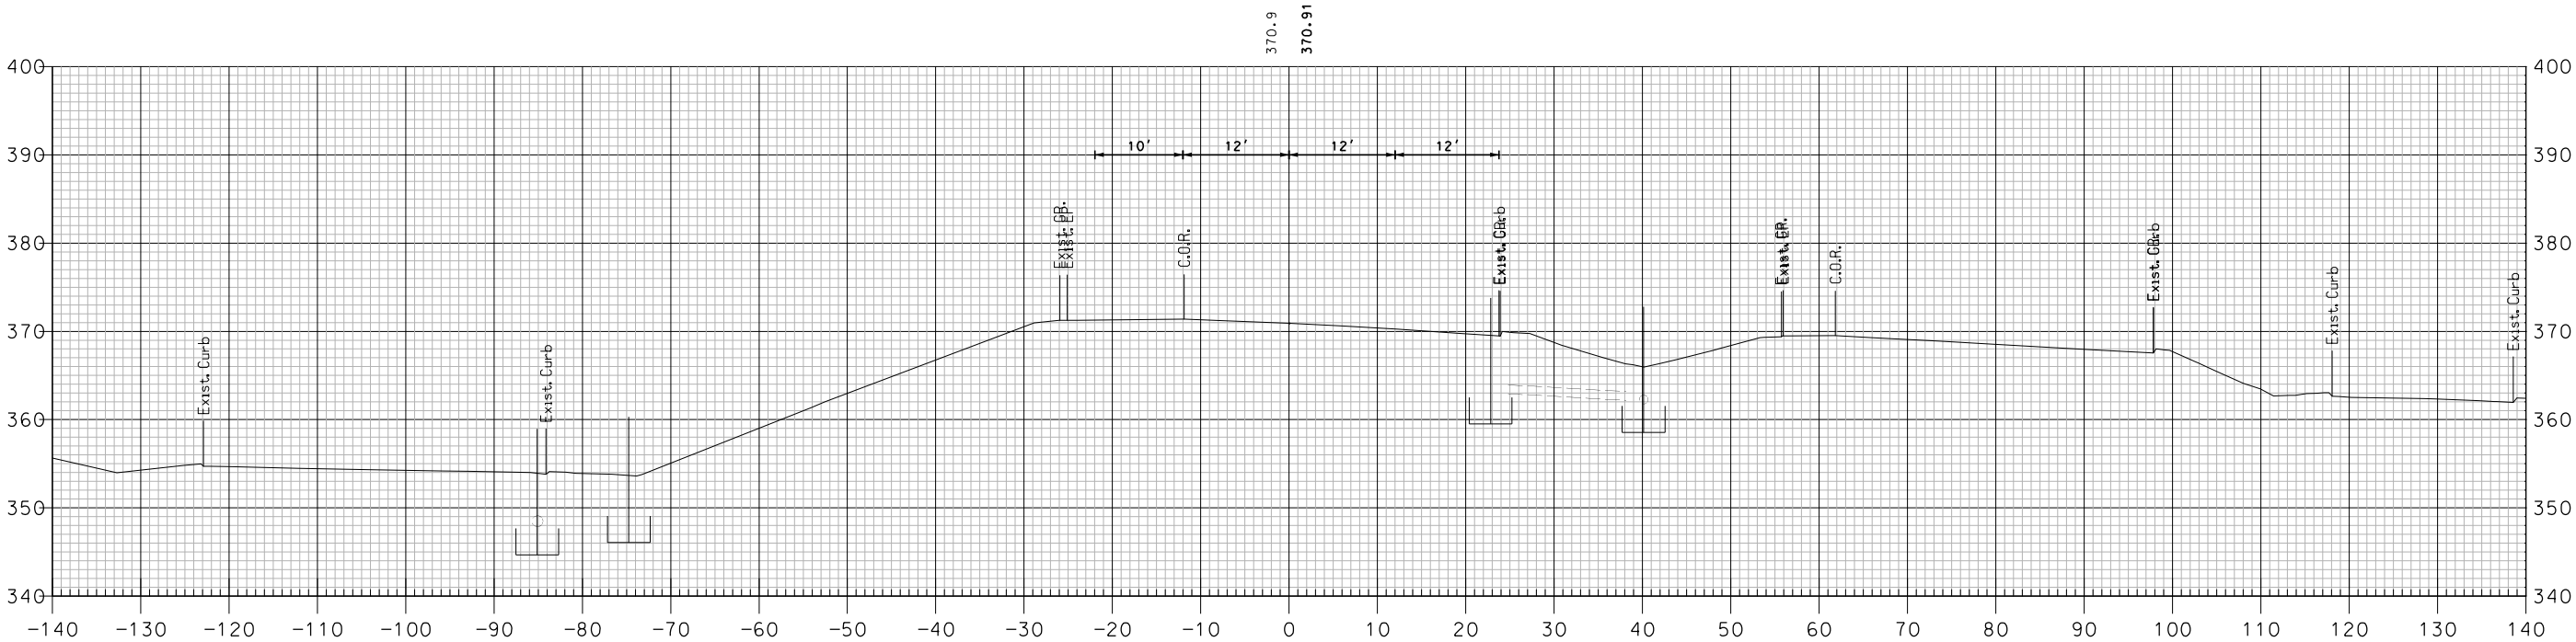


507+00

TCP PHASE 2 - I-89 SOUTHBOUND

SHEET TOTALS			
COMMON EXCAV.	— C.Y.	ROCK EXCAV.	— C.Y.
FILL	— C.Y.	MUCK EXCAV.	— C.Y.
DGN	STATE PROJECT NO.	SHEET NO.	TOTAL SHEETS
16148TCP X-SECT	16148	450	600

REVISIONS AFTER PROPOSAL			
NUMBER	DATE	STATION	DESCRIPTION

SDR PROCESSED	NHDDT	DATE	04-2015
NEW DESIGN	MJ	DATE	04-2016
SHEET CHECKED	BRC	DATE	02-2018
AS BUILT DETAILS		DATE	

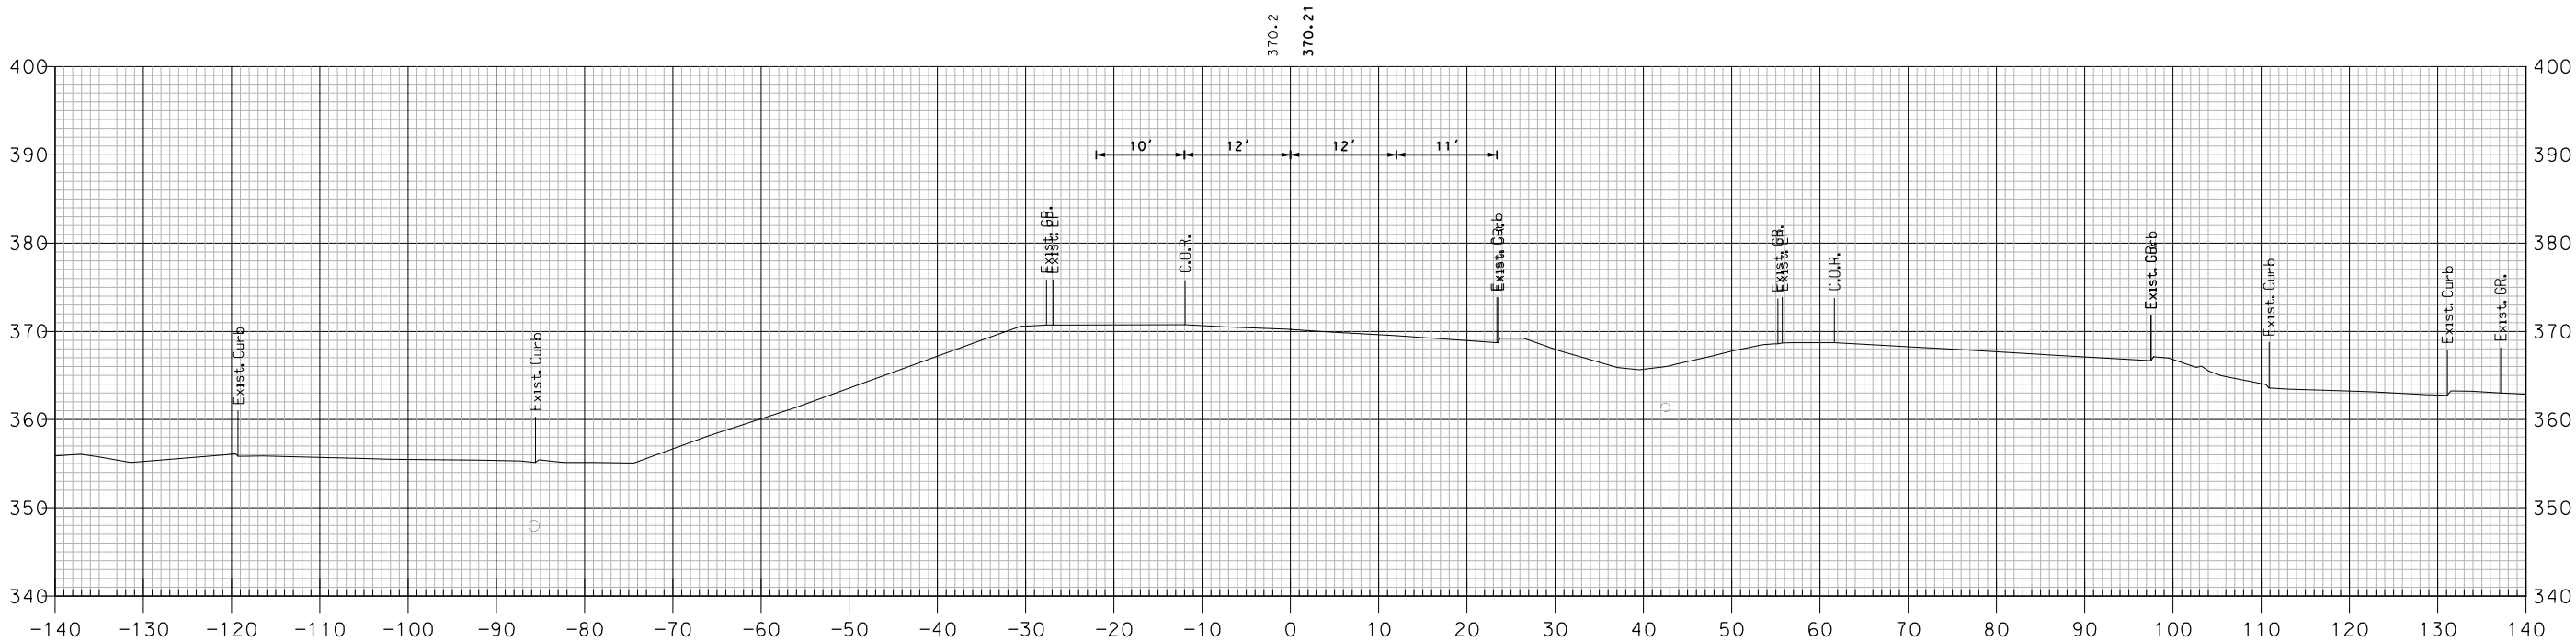


507+50

TCP PHASE 2 - I-89 SOUTHBOUND

SHEET TOTALS			
COMMON EXCAV.	— C.Y.	ROCK EXCAV.	— C.Y.
FILL	— C.Y.	MUCK EXCAV.	— C.Y.
DGN	STATE PROJECT NO.	SHEET NO.	TOTAL SHEETS
16148TCP X-SECT	16148	451	600

REVISIONS AFTER PROPOSAL			
NUMBER	DATE	STATION	DESCRIPTION

SDR PROCESSED	NHDDT	DATE	04-2015
NEW DESIGN	MJ	DATE	04-2016
SHEET CHECKED	BRC	DATE	02-2018
AS BUILT DETAILS		DATE	

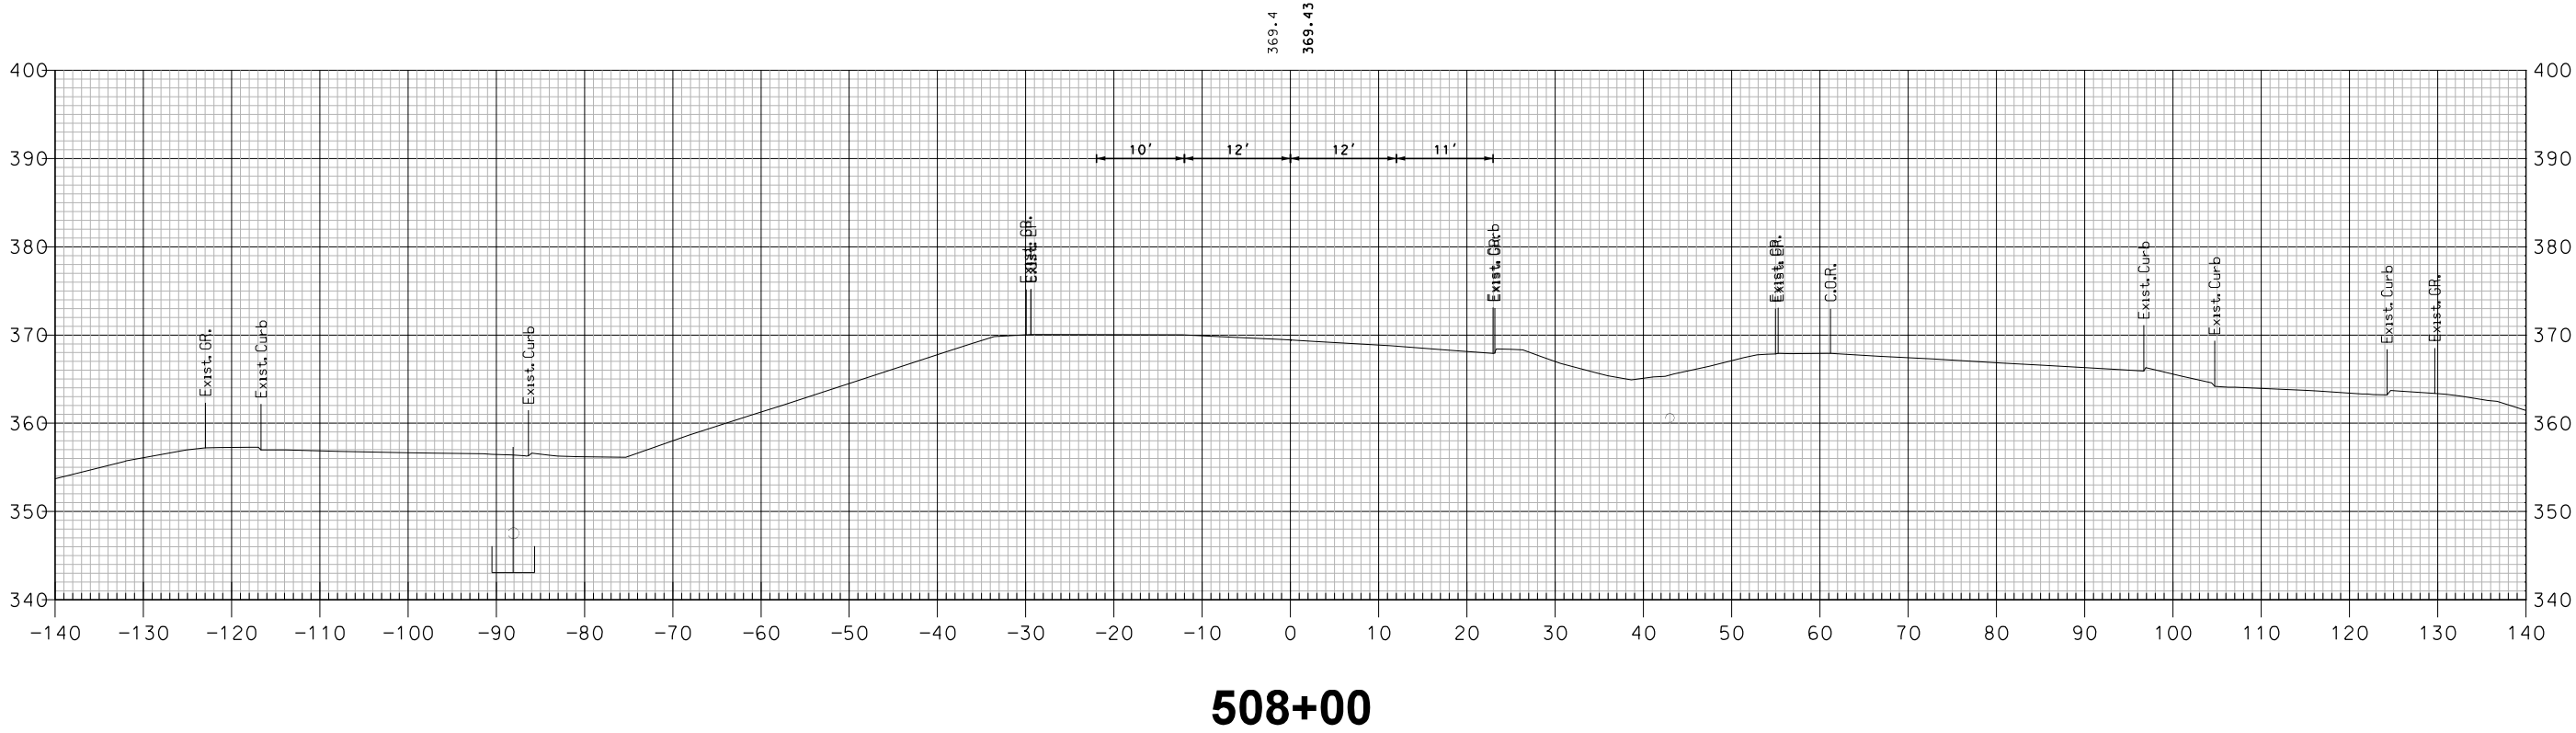


TCP PHASE 2 - I-89 SOUTHBOUND

SHEET TOTALS			
COMMON EXCAV.	— C.Y.	ROCK EXCAV.	— C.Y.
FILL	— C.Y.	MUCK EXCAV.	— C.Y.
DGN	STATE PROJECT NO.	SHEET NO.	TOTAL SHEETS
16148TCP X-SECT	16148	452	600

REVISIONS AFTER PROPOSAL			
NUMBER	DATE	STATION	DESCRIPTION

SDR PROCESSED	NHDDT	DATE	04-2015
NEW DESIGN	MJ	DATE	04-2016
SHEET CHECKED	BRC	DATE	02-2018
AS BUILT DETAILS		DATE	

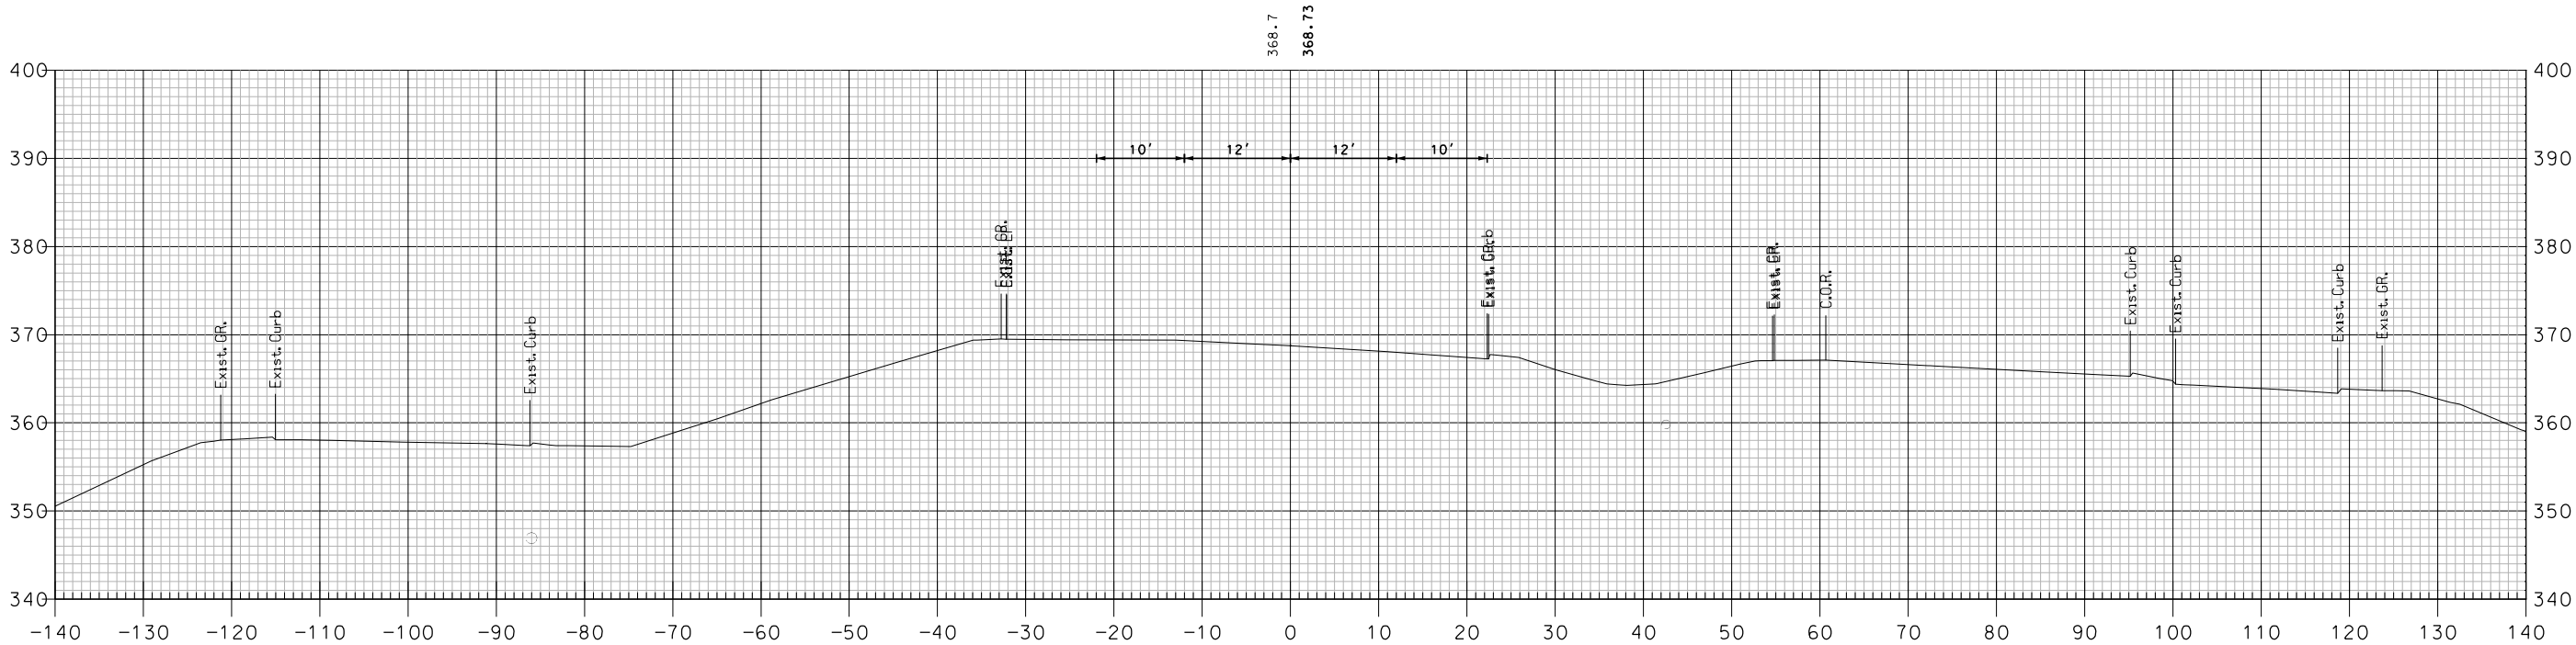


508+50

TCP PHASE 2 - I-89 SOUTHBOUND

SHEET TOTALS			
COMMON EXCAV.	— C.Y.	ROCK EXCAV.	— C.Y.
FILL	— C.Y.	MUCK EXCAV.	— C.Y.
DGN	STATE PROJECT NO.	SHEET NO.	TOTAL SHEETS
16148TCP X-SECT	16148	453	600


SDR PROCESSED	NHDDT	DATE	04-2015	REVISIONS AFTER PROPOSAL		
NEW DESIGN	MJ	DATE	04-2016	NUMBER	DATE	STATION
SHEET CHECKED	BRC	DATE	02-2018			
AS BUILT DETAILS						

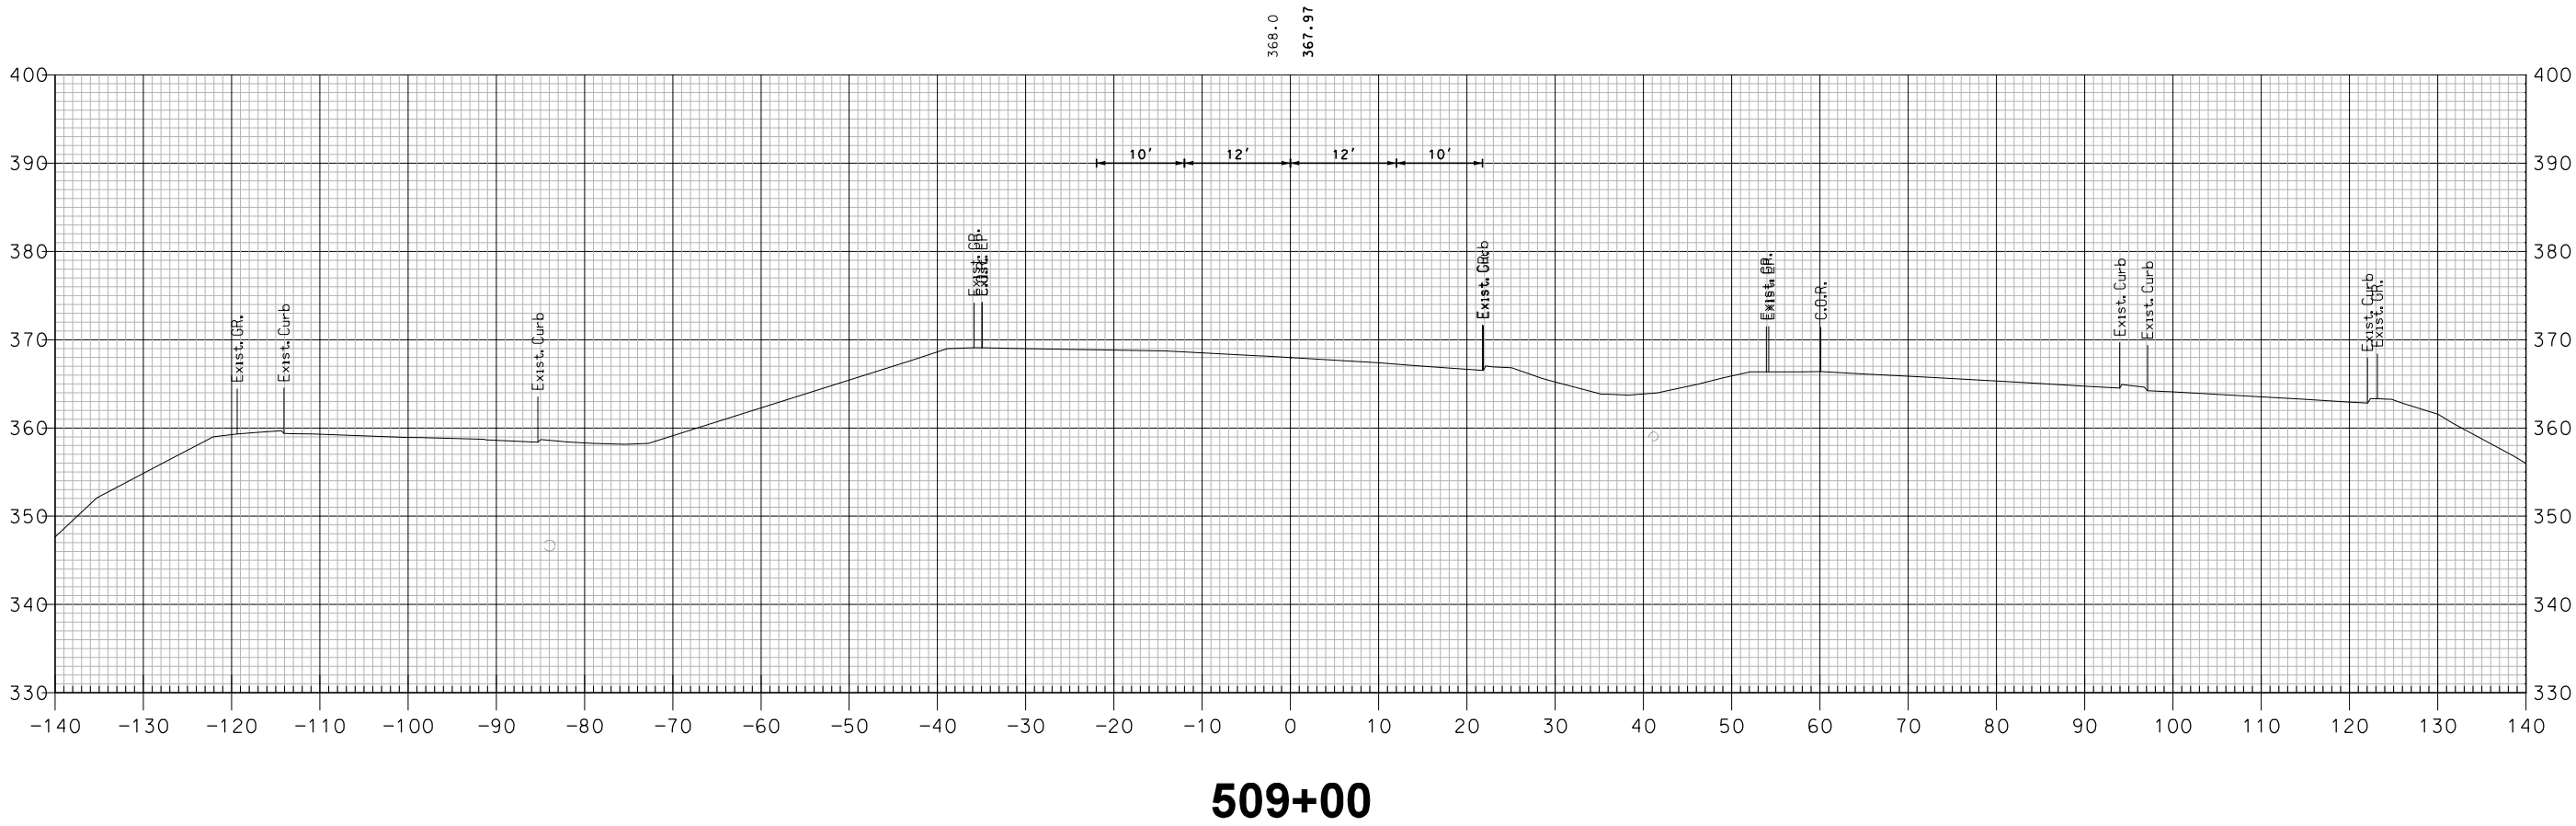

SHEET TOTALS			
COMMON EXCAV.	— C.Y.	ROCK EXCAV.	— C.Y.
FILL	— C.Y.	MUCK EXCAV.	— C.Y.
DGN	STATE PROJECT NO.	SHEET NO.	TOTAL SHEETS
16148TCP X-SECT	16148	454	600

REVISIONS AFTER PROPOSAL			
NUMBER	DATE	STATION	DESCRIPTION

SDR PROCESSED	NHDDT	DATE	04-2015
NEW DESIGN	MJ	DATE	04-2016
SHEET CHECKED	BRC	DATE	02-2018
AS BUILT DETAILS		DATE	

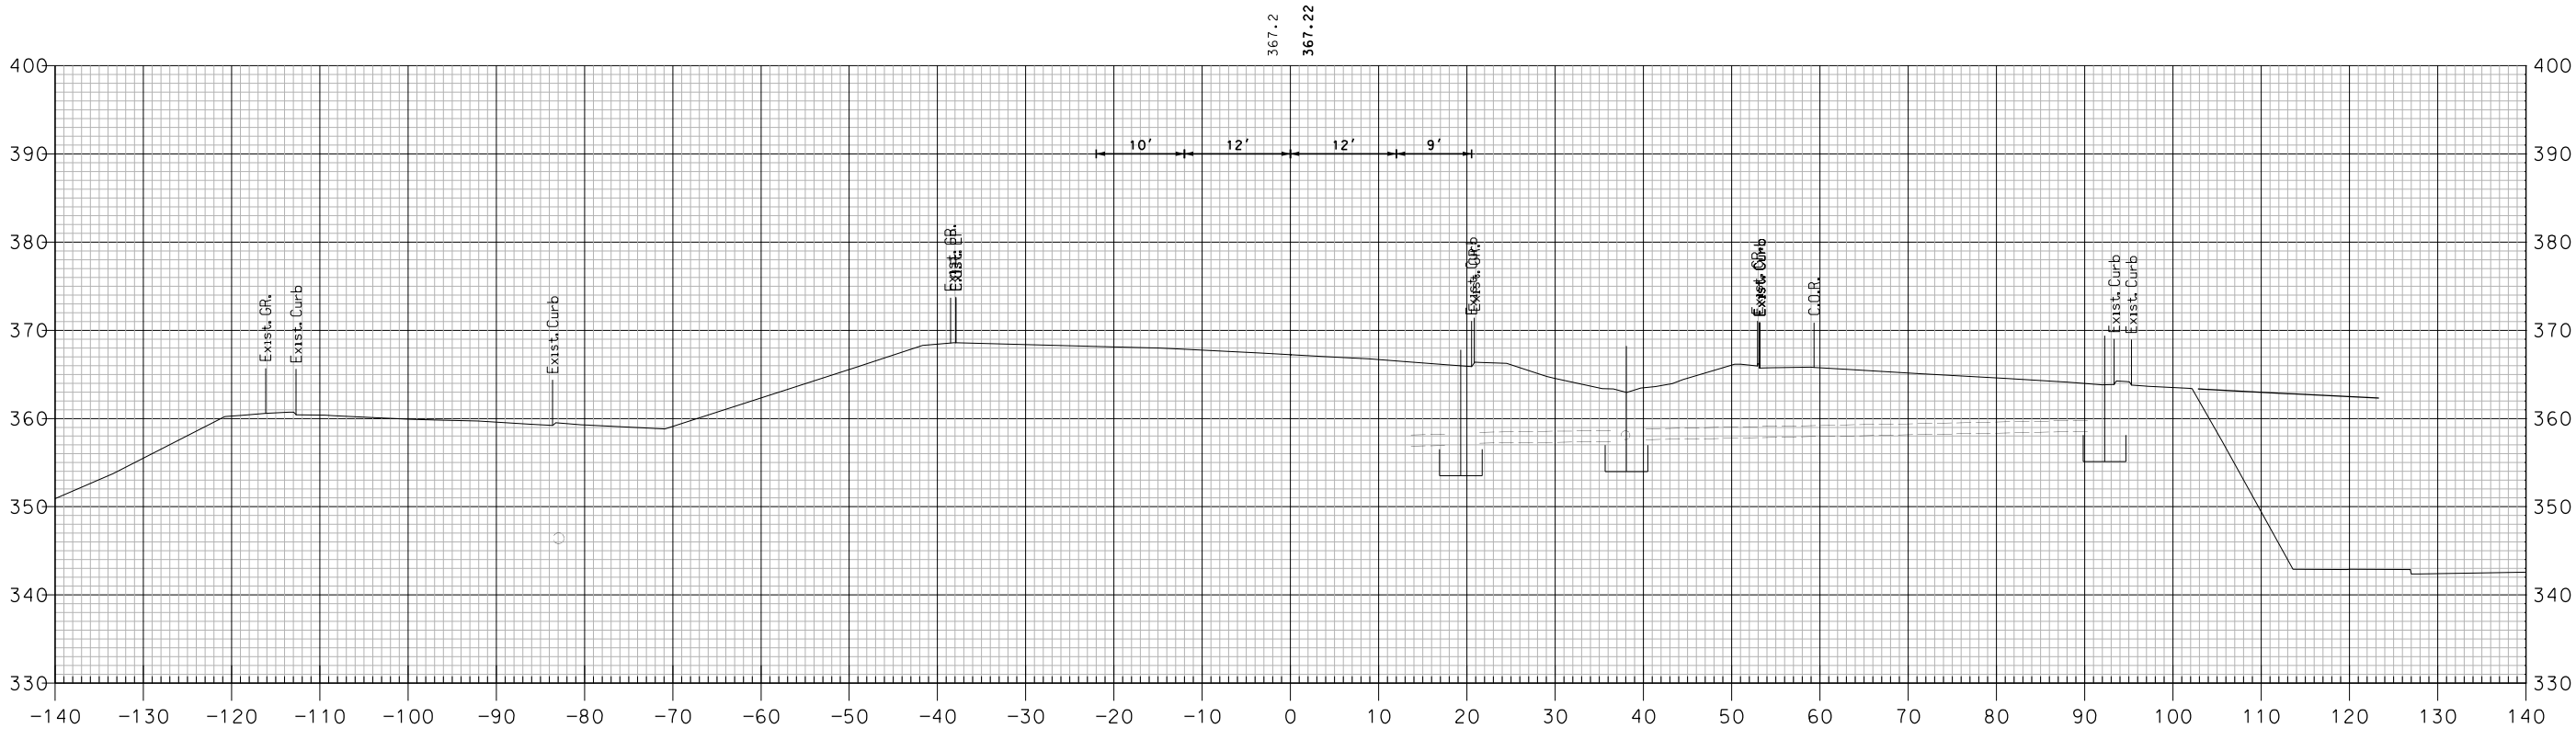


509+50

TCP PHASE 2 - I-89 SOUTHBOUND

SHEET TOTALS			
COMMON EXCAV.	— C.Y.	ROCK EXCAV.	— C.Y.
FILL	— C.Y.	MUCK EXCAV.	— C.Y.
DGN	STATE PROJECT NO.	SHEET NO.	TOTAL SHEETS
16148TCP X-SECT	16148	455	600

REVISIONS AFTER PROPOSAL			
NUMBER	DATE	STATION	DESCRIPTION

SDR PROCESSED	NHDDT	DATE	04-2015
NEW DESIGN	MJ	DATE	04-2016
SHEET CHECKED	BRC	DATE	02-2018
AS BUILT DETAILS		DATE	

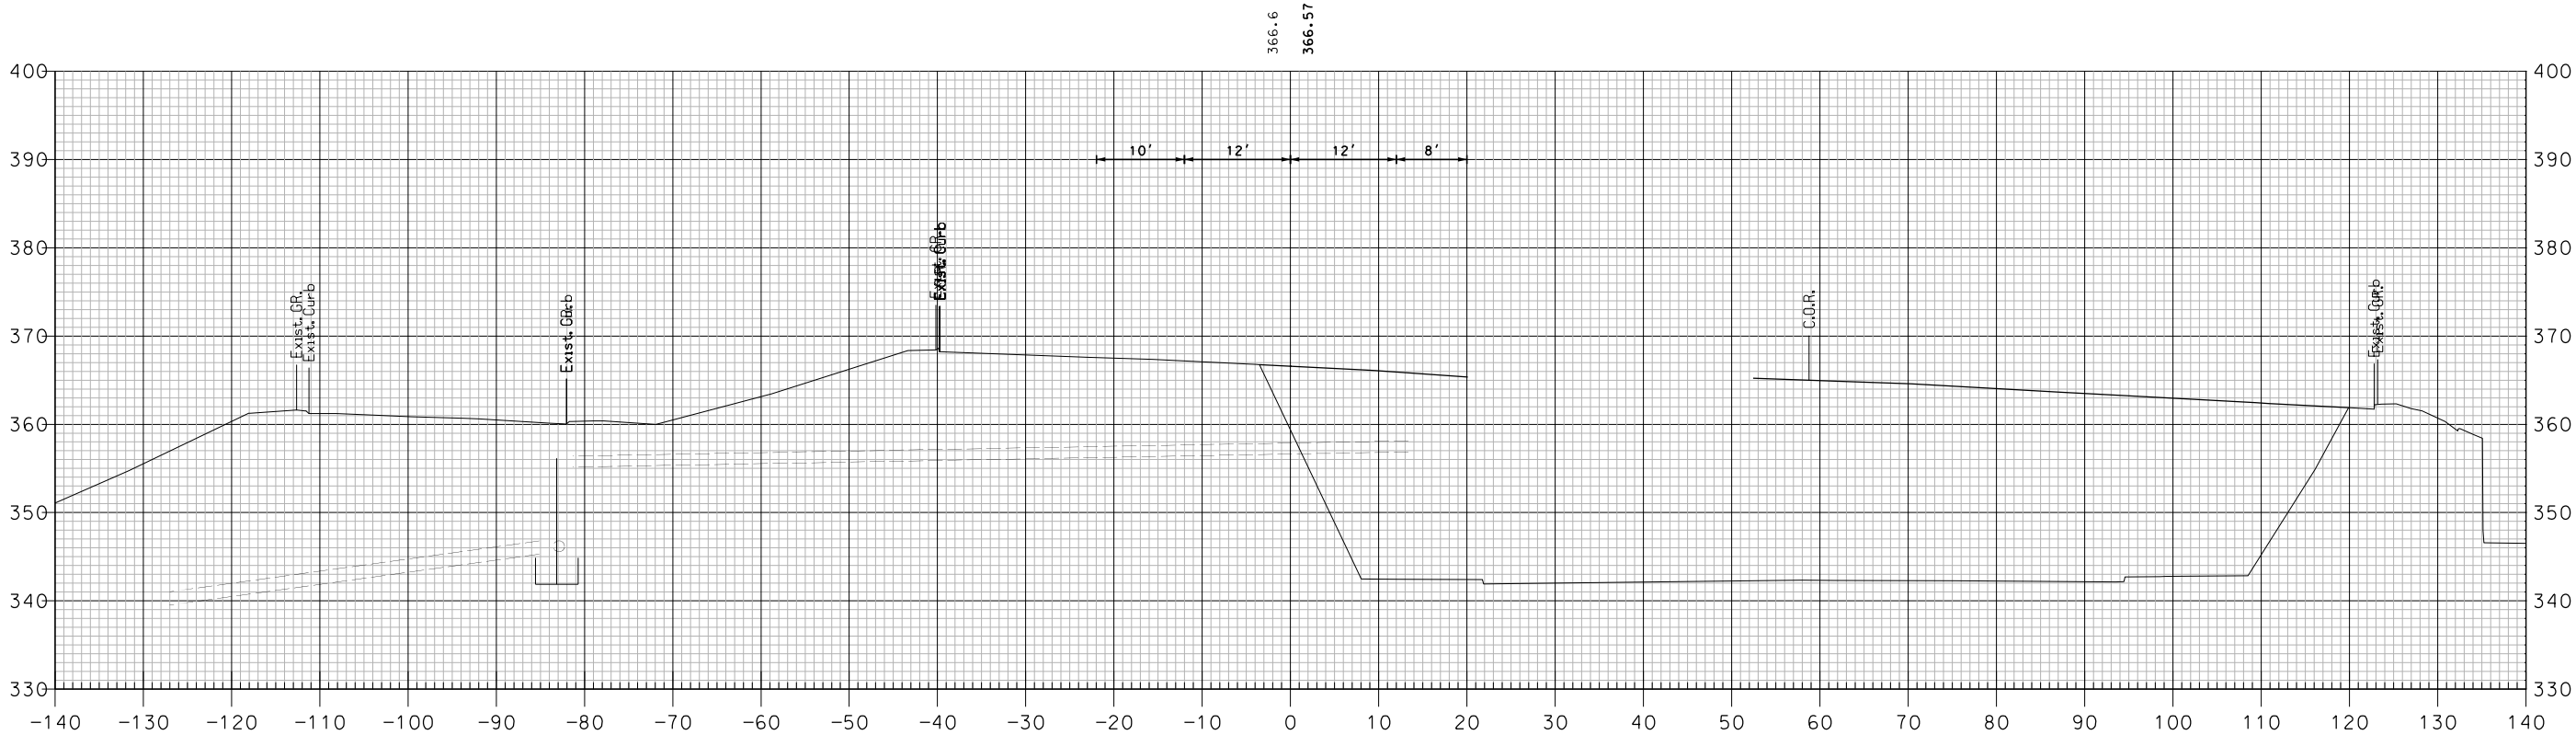


510+00

TCP PHASE 2 - I-89 SOUTHBOUND

SHEET TOTALS			
COMMON EXCAV.	— C.Y.	ROCK EXCAV.	— C.Y.
FILL	— C.Y.	MUCK EXCAV.	— C.Y.
DGN	STATE PROJECT NO.	SHEET NO.	TOTAL SHEETS
16148TCP X-SECT	16148	456	600

REVISIONS AFTER PROPOSAL			
NUMBER	DATE	STATION	DESCRIPTION

SDR PROCESSED	NHDDT	DATE	04-2015
NEW DESIGN	MJ	DATE	04-2016
SHEET CHECKED	BRC	DATE	02-2018
AS BUILT DETAILS		DATE	

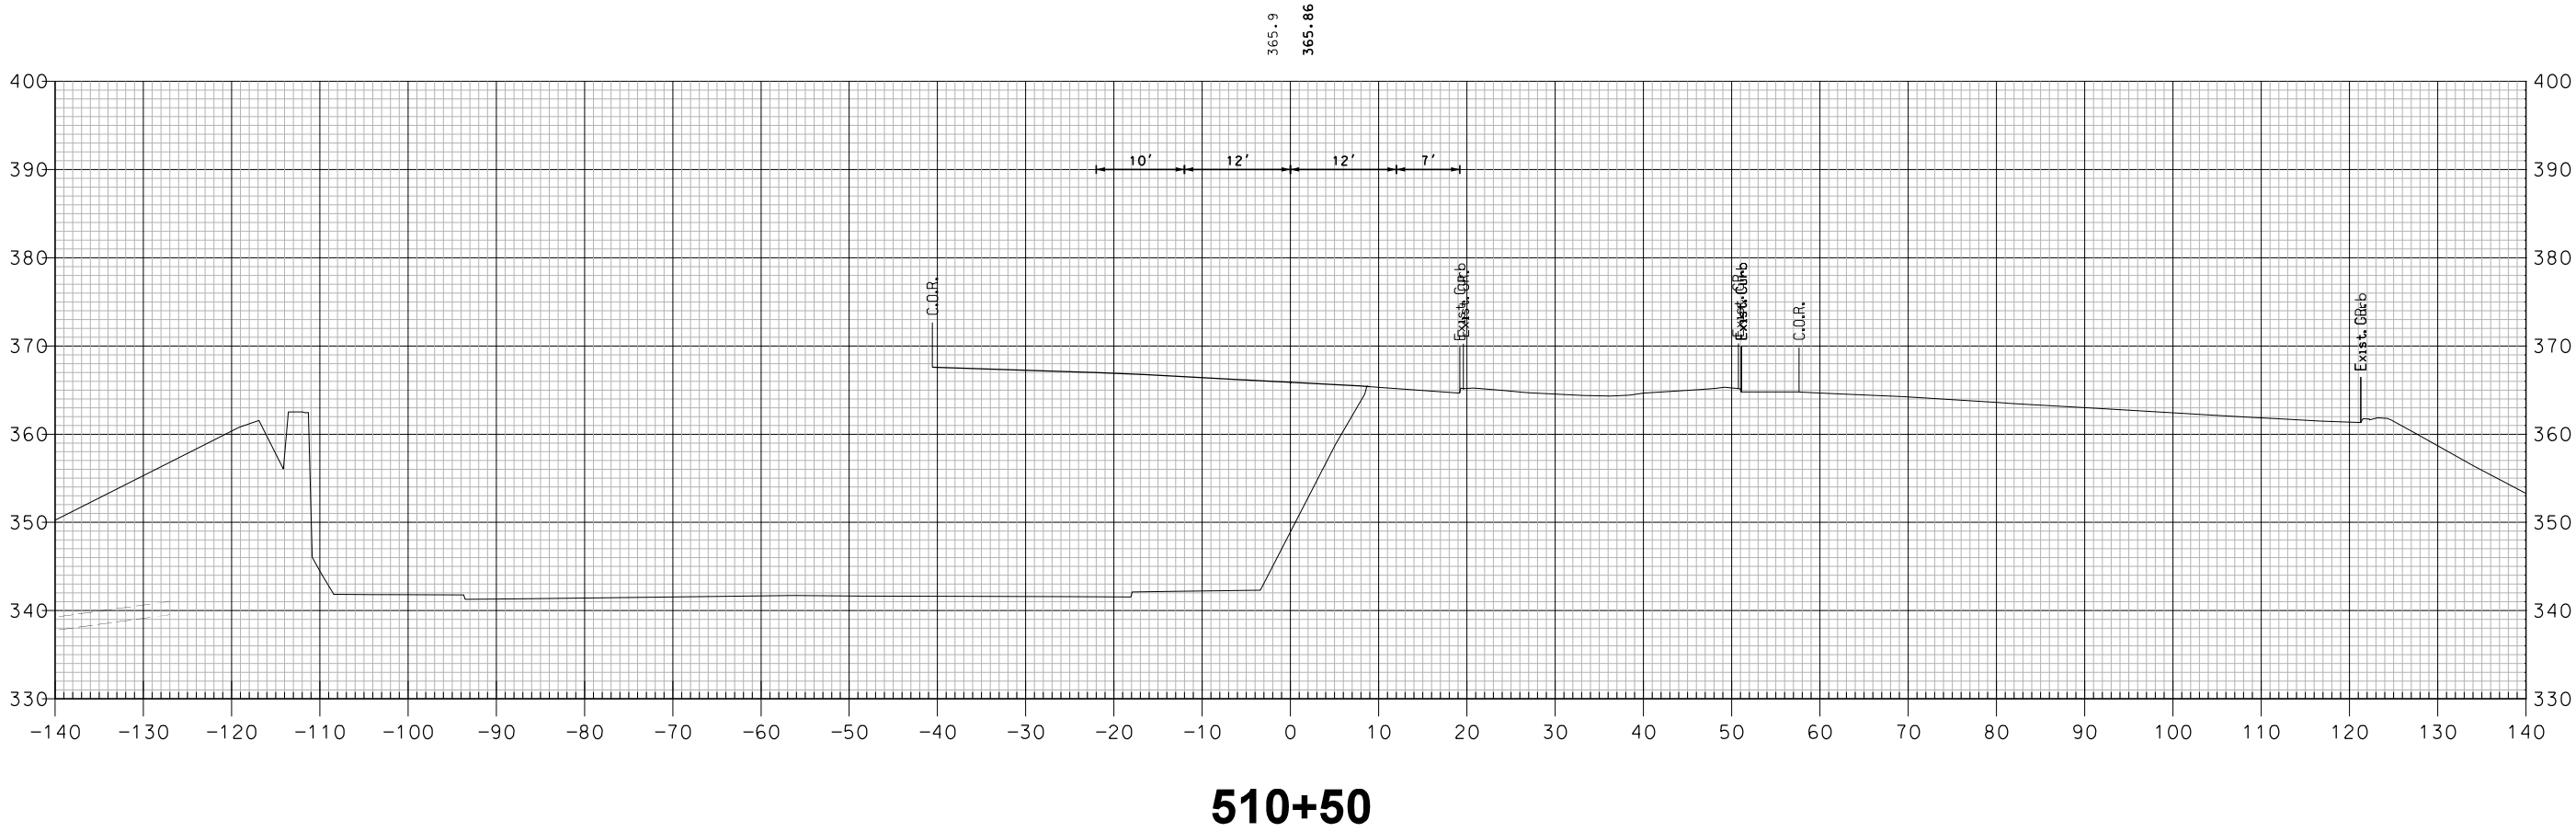


TCP PHASE 2 - I-89 SOUTHBOUND

SHEET TOTALS			
COMMON EXCAV.	— C.Y.	ROCK EXCAV.	— C.Y.
FILL	— C.Y.	MUCK EXCAV.	— C.Y.
DGN	STATE PROJECT NO.	SHEET NO.	TOTAL SHEETS
16148TCP X-SECT	16148	457	600

REVISIONS AFTER PROPOSAL			
NUMBER	DATE	STATION	DESCRIPTION

SDR PROCESSED	NHDDT	DATE	04-2015
NEW DESIGN	MJ	DATE	04-2016
SHEET CHECKED	BRC	DATE	02-2018
AS BUILT DETAILS		DATE	

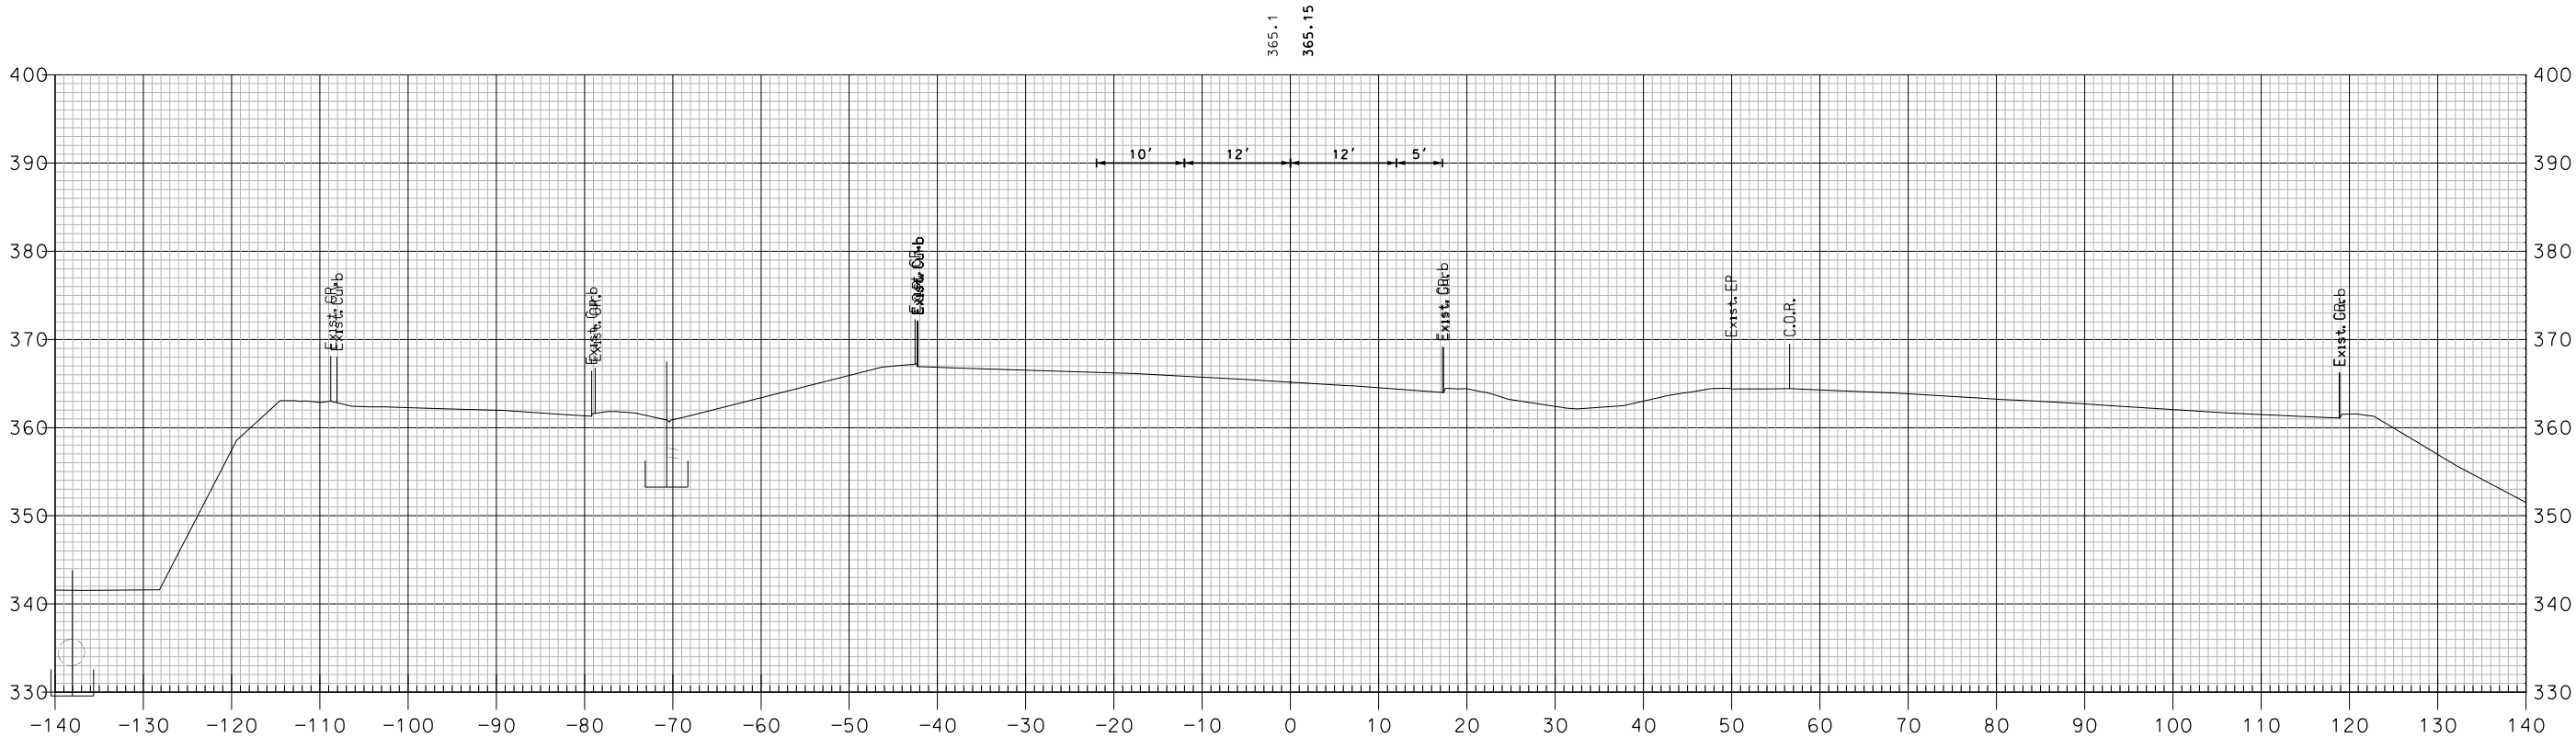


511+00

TCP PHASE 2 - I-89 SOUTHBOUND

SHEET TOTALS			
COMMON EXCAV.	— C.Y.	ROCK EXCAV.	— C.Y.
FILL	— C.Y.	MUCK EXCAV.	— C.Y.
DGN	STATE PROJECT NO.	SHEET NO.	TOTAL SHEETS
16148TCP X-SECT	16148	458	600

[illegible]

SDR PROCESSED	NH00T	DATE	04-2015
NEW DESIGN	MJ	DATE	04-2016
SHEET CHECKED	BRC	DATE	02-2018
AS BUILT DETAILS			DATE

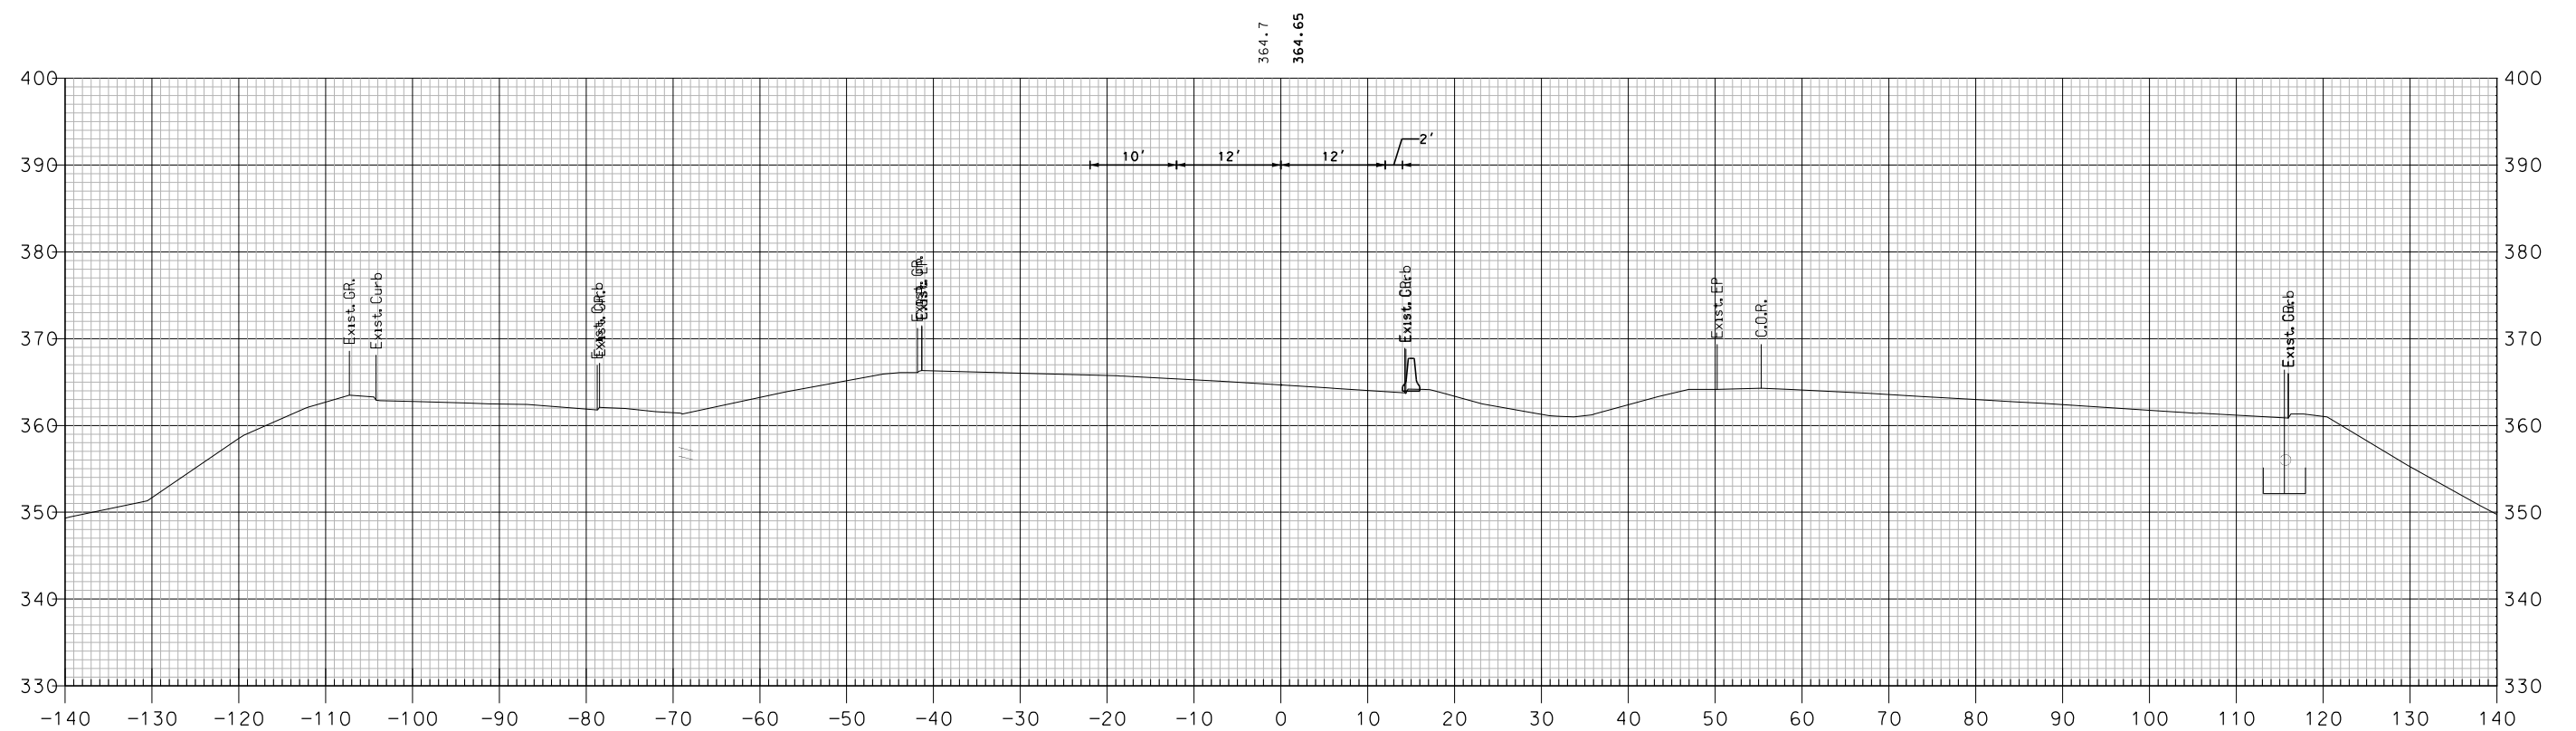


511+50

TCP PHASE 2 - I-89 SOUTHBOUND

COMMON EXCAV. _____ C.Y.		SHEET TOTALS		ROCK EXCAV. _____ C.Y.	
FILL _____ C.Y.				MUCK EXCAV. _____ C.Y.	
DGN	STATE PROJECT NO.	SHEET NO.	TOTAL SHEETS		
16148TCP X-SECT	16148	459	600		

REVISIONS AFTER PROPOSAL			
NUMBER	DATE	STATION	DESCRIPTION

SDR PROCESSED	NHDDT	DATE	04-2015
NEW DESIGN	MJ	DATE	04-2016
SHEET CHECKED	BRC	DATE	02-2018
AS BUILT DETAILS		DATE	

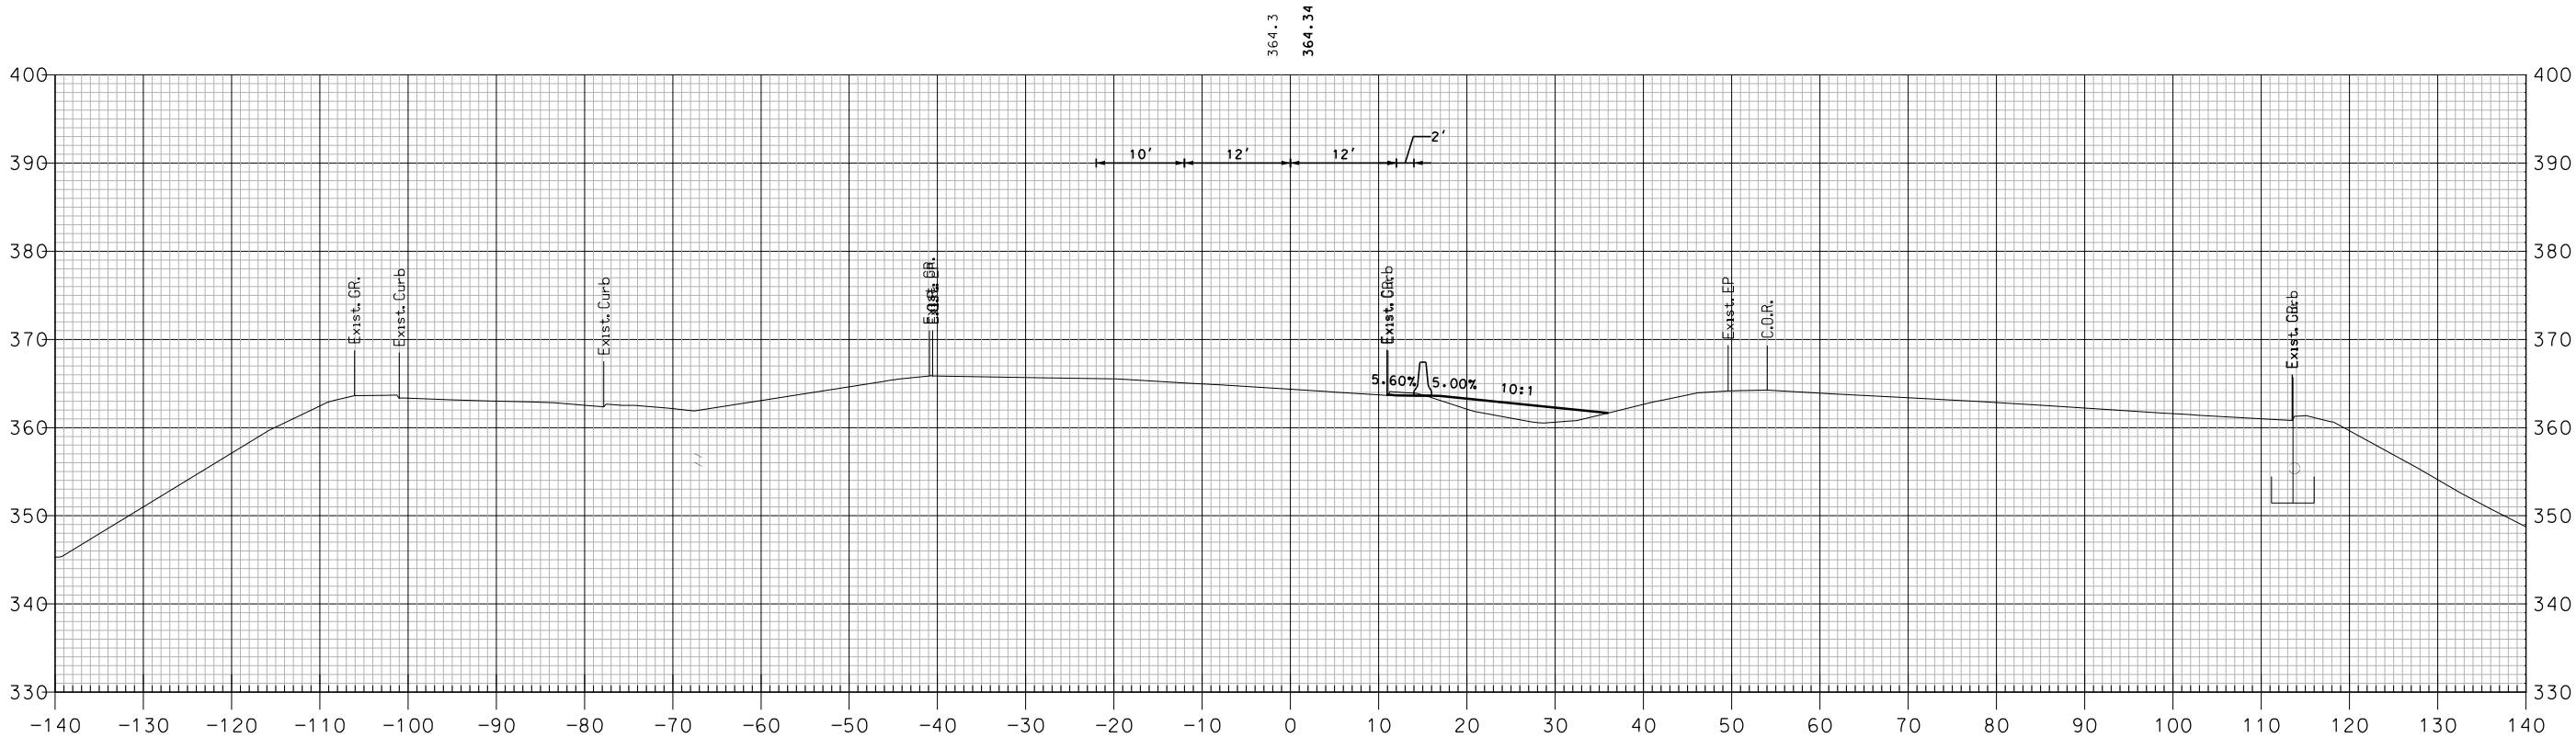


512+00

TCP PHASE 2 - I-89 SOUTHBOUND

SHEET TOTALS			
COMMON EXCAV.	— C.Y.	ROCK EXCAV.	— C.Y.
FILL	— C.Y.	MUCK EXCAV.	— C.Y.
DGN	STATE PROJECT NO.	SHEET NO.	TOTAL SHEETS
16148TCP X-SECT	16148	460	600

REVISIONS AFTER PROPOSAL			
NUMBER	DATE	STATION	DESCRIPTION

SDR PROCESSED	NHDDT	DATE	04-2015
NEW DESIGN	MJ	DATE	04-2016
SHEET CHECKED	BRC	DATE	02-2018
AS BUILT DETAILS		DATE	

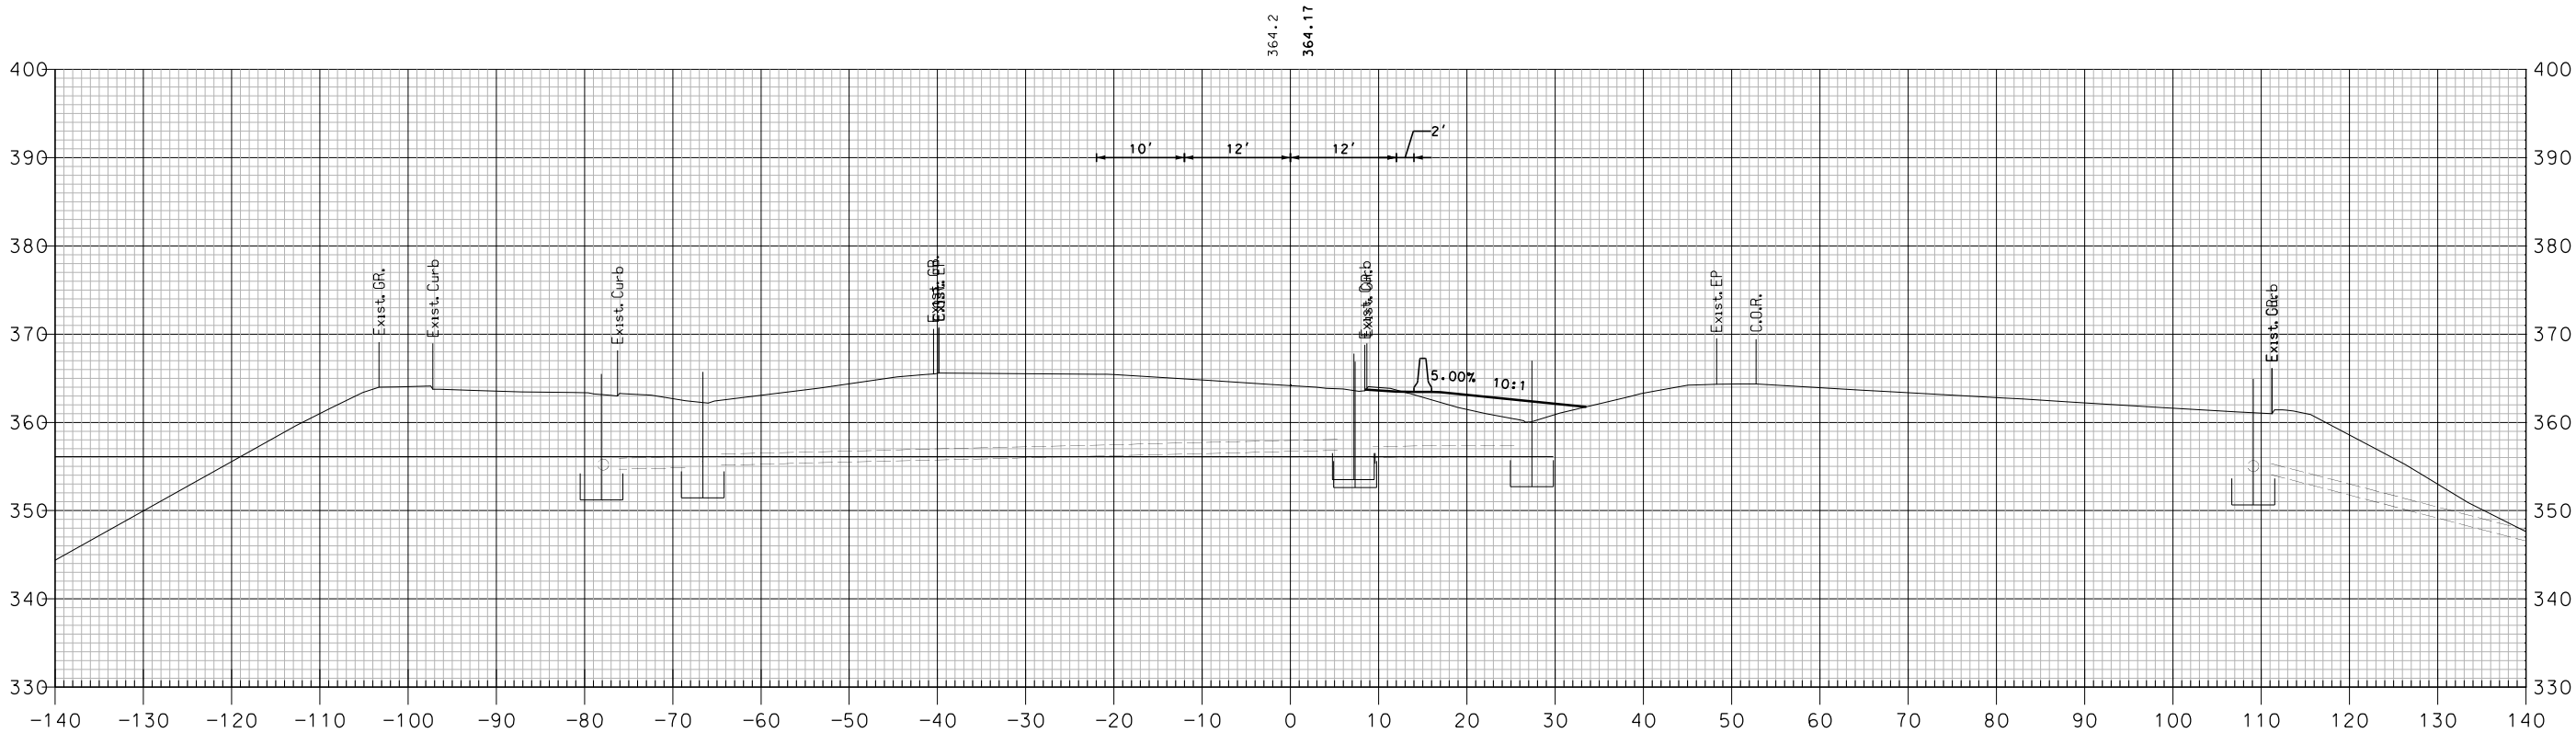


512+50

TCP PHASE 2 - I-89 SOUTHBOUND

SHEET TOTALS			
COMMON EXCAV.	— C.Y.	ROCK EXCAV.	— C.Y.
FILL	— C.Y.	MUCK EXCAV.	— C.Y.
DGN	STATE PROJECT NO.	SHEET NO.	TOTAL SHEETS
16148TCP X-SECT	16148	461	600

[illegible]

SOR PROCESSED	NHDDT	DATE	04-2015
NEW DESIGN	MJ	DATE	04-2016
SHEET CHECKED	BRC	DATE	02-2018
AS BUILT DETAILS			DATE

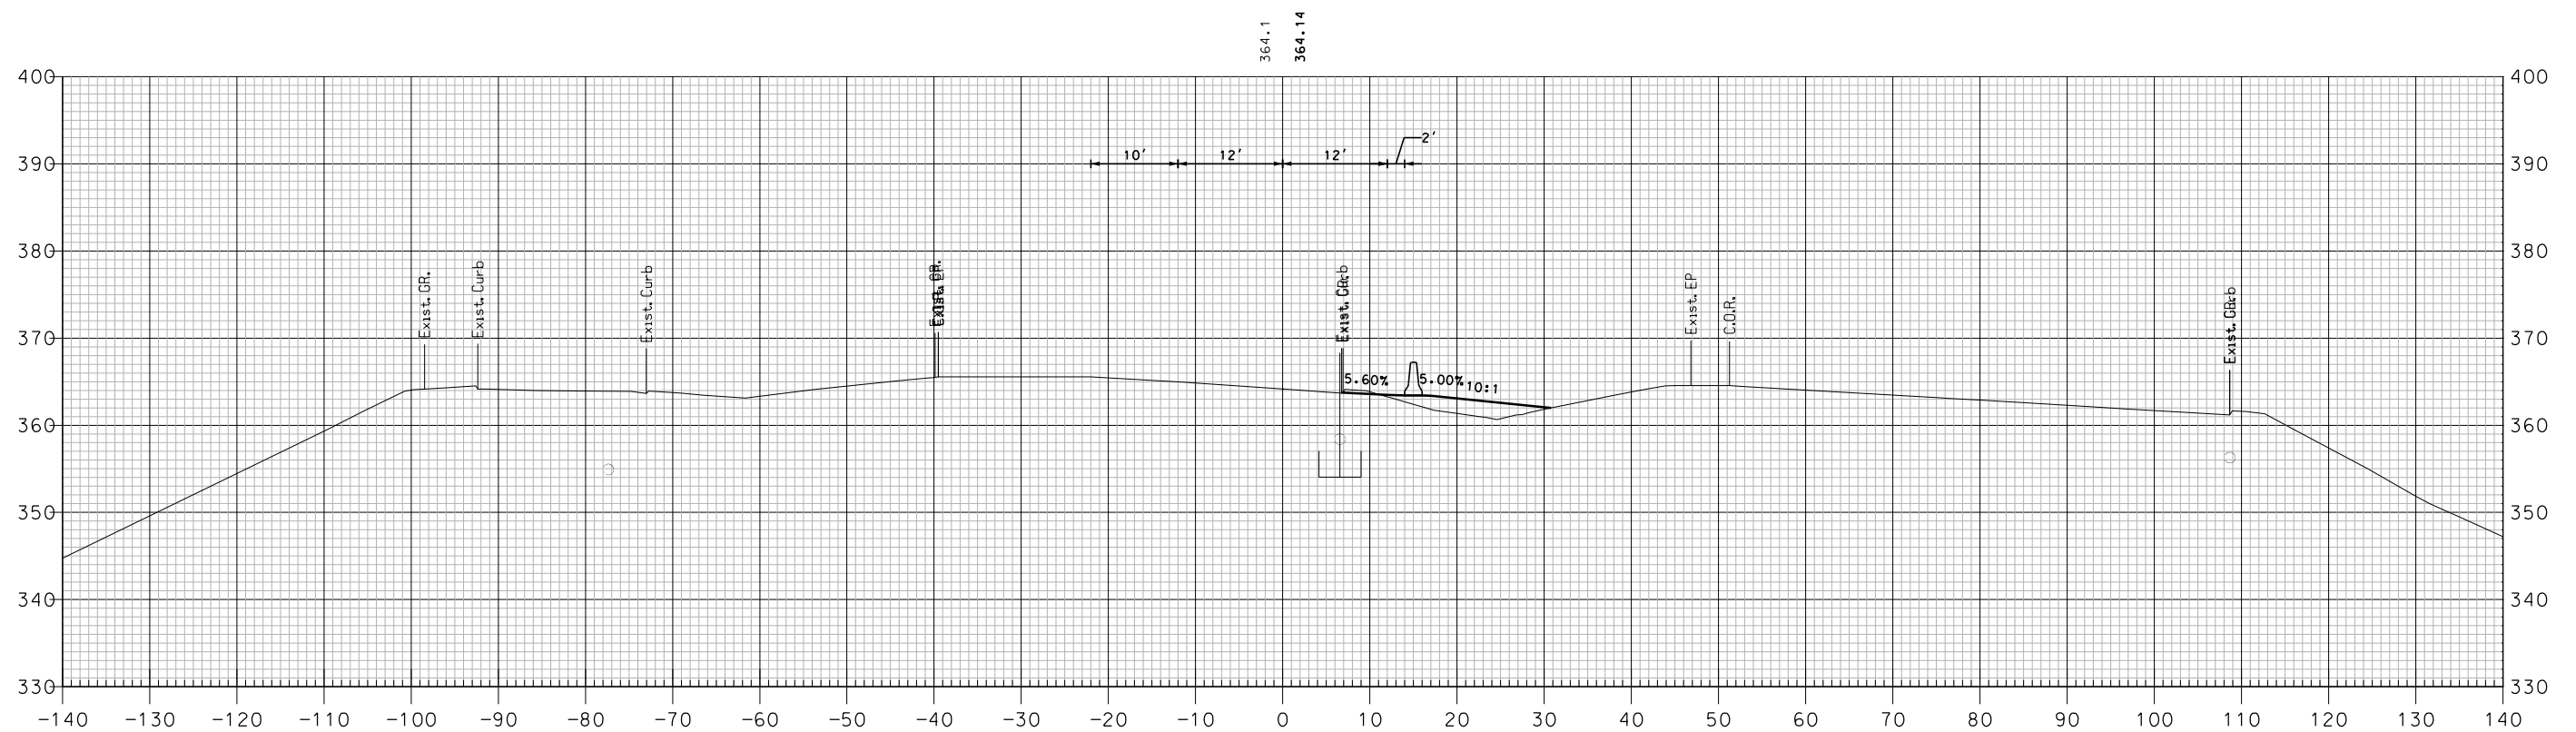


513+00

TCP PHASE 2 - I-89 SOUTHBOUND

COMMON EXCAV. _____ C.Y.		SHEET TOTALS		ROCK EXCAV. _____ C.Y.	
FILL _____ C.Y.				MUCK EXCAV. _____ C.Y.	
DGN		STATE PROJECT NO.		SHEET NO.	
16148TCP X-SECT		16148		462	
				TOTAL SHEETS	
				600	

REVISIONS AFTER PROPOSAL			
NUMBER	DATE	STATION	DESCRIPTION

SDR PROCESSED	NHDDT	DATE	04-2015
NEW DESIGN	MJ	DATE	04-2016
SHEET CHECKED	BRC	DATE	02-2018
AS BUILT DETAILS		DATE	

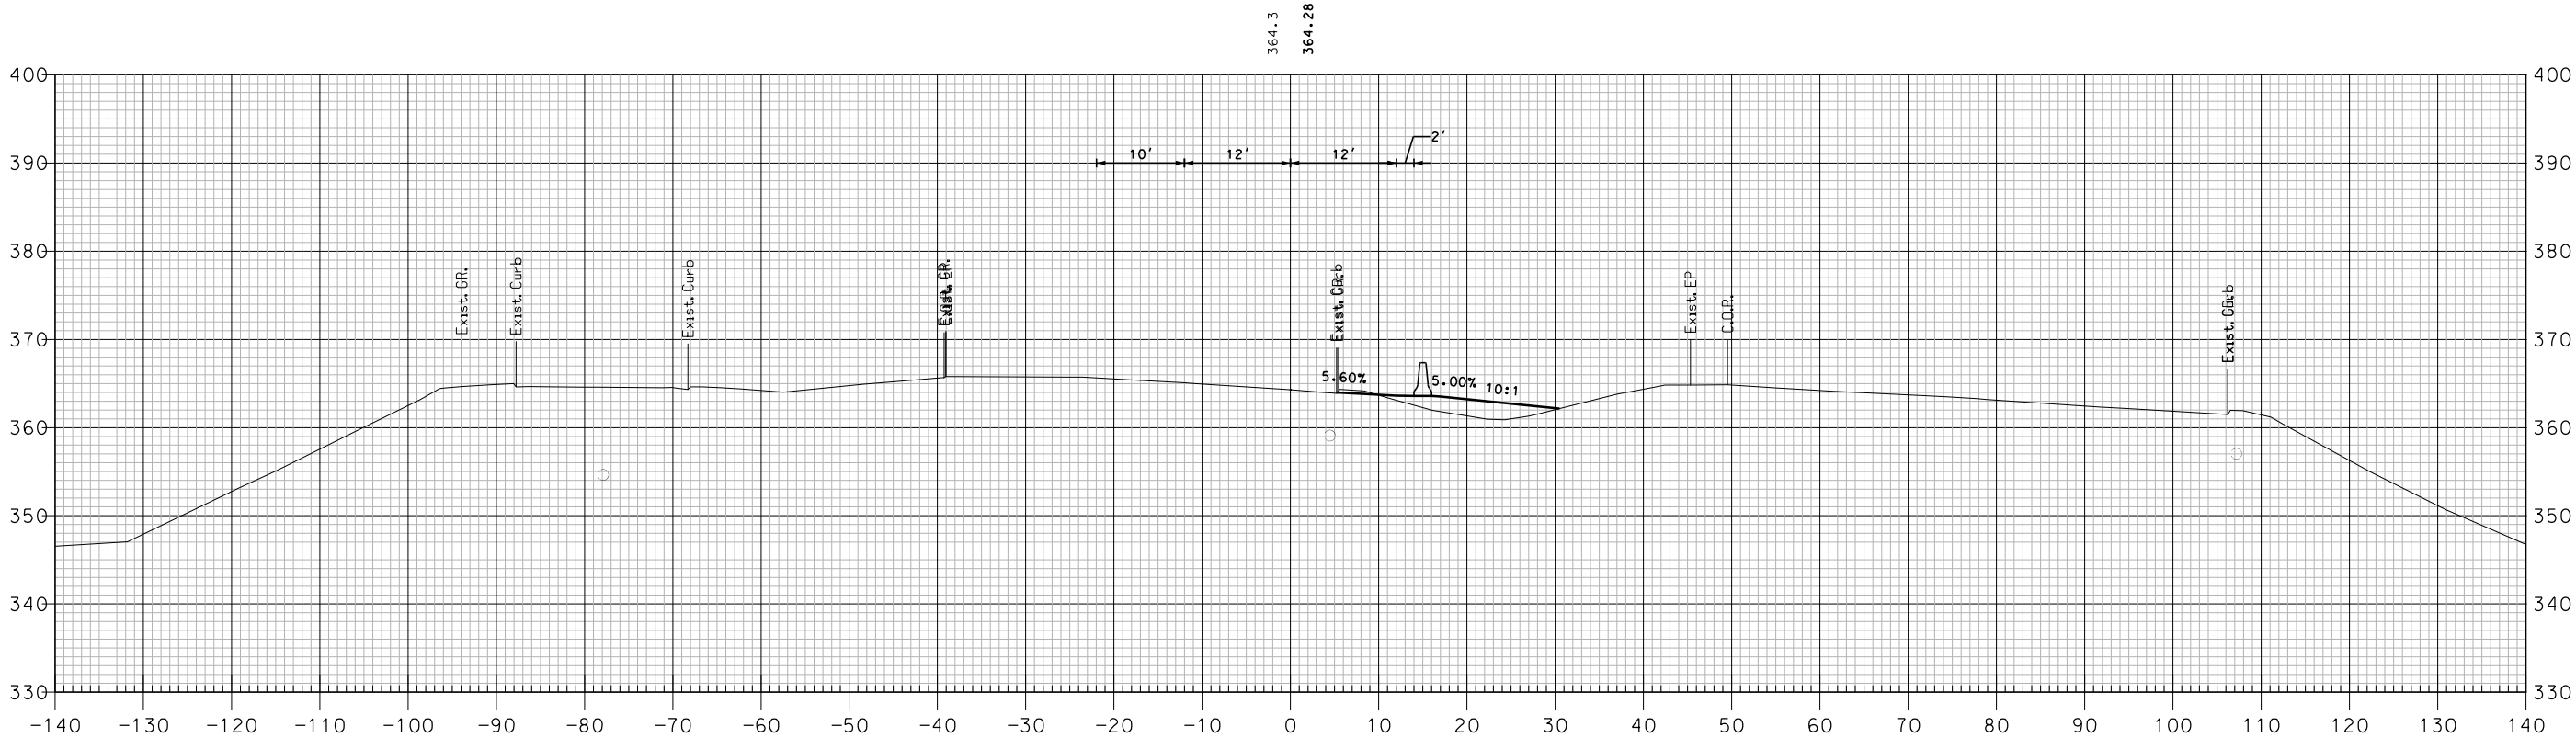


513+50

TCP PHASE 2 - I-89 SOUTHBOUND

SHEET TOTALS			
COMMON EXCAV.	— C.Y.	ROCK EXCAV.	— C.Y.
FILL	— C.Y.	MUCK EXCAV.	— C.Y.
DGN	STATE PROJECT NO.	SHEET NO.	TOTAL SHEETS
16148TCP X-SECT	16148	463	600

REVISIONS AFTER PROPOSAL			
NUMBER	DATE	STATION	DESCRIPTION

SDR PROCESSED	NHDDT	DATE	04-2015
NEW DESIGN	MJ	DATE	04-2016
SHEET CHECKED	BRC	DATE	02-2018
AS BUILT DETAILS		DATE	

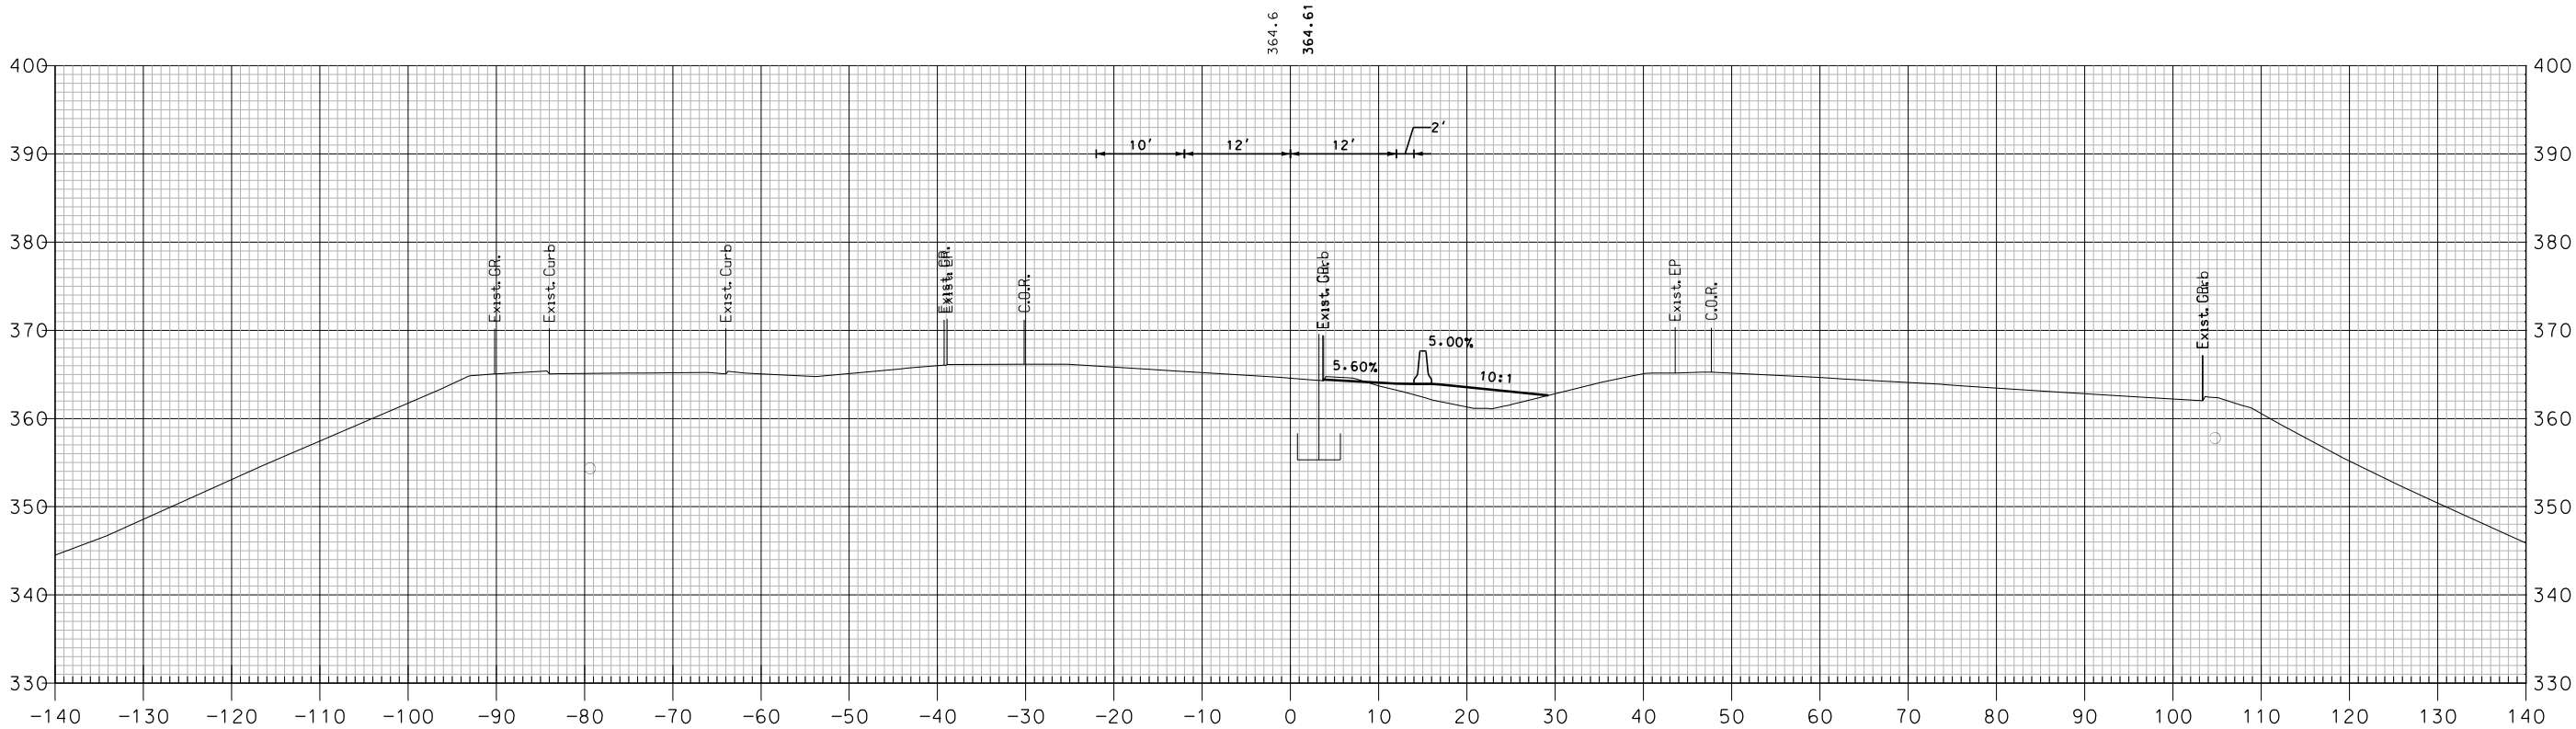


514+00

TCP PHASE 2 - I-89 SOUTHBOUND

SHEET TOTALS			
COMMON EXCAV.	— C.Y.	ROCK EXCAV.	— C.Y.
FILL	— C.Y.	MUCK EXCAV.	— C.Y.
DGN	STATE PROJECT NO.	SHEET NO.	TOTAL SHEETS
16148TCP X-SECT	16148	464	600

[illegible]

SDR PROCESSED	NHDOT	DATE	04-2015
NEW DESIGN	MJ	DATE	04-2016
SHEET CHECKED	BRC	DATE	02-2018
AS BUILT DETAILS		DATE	

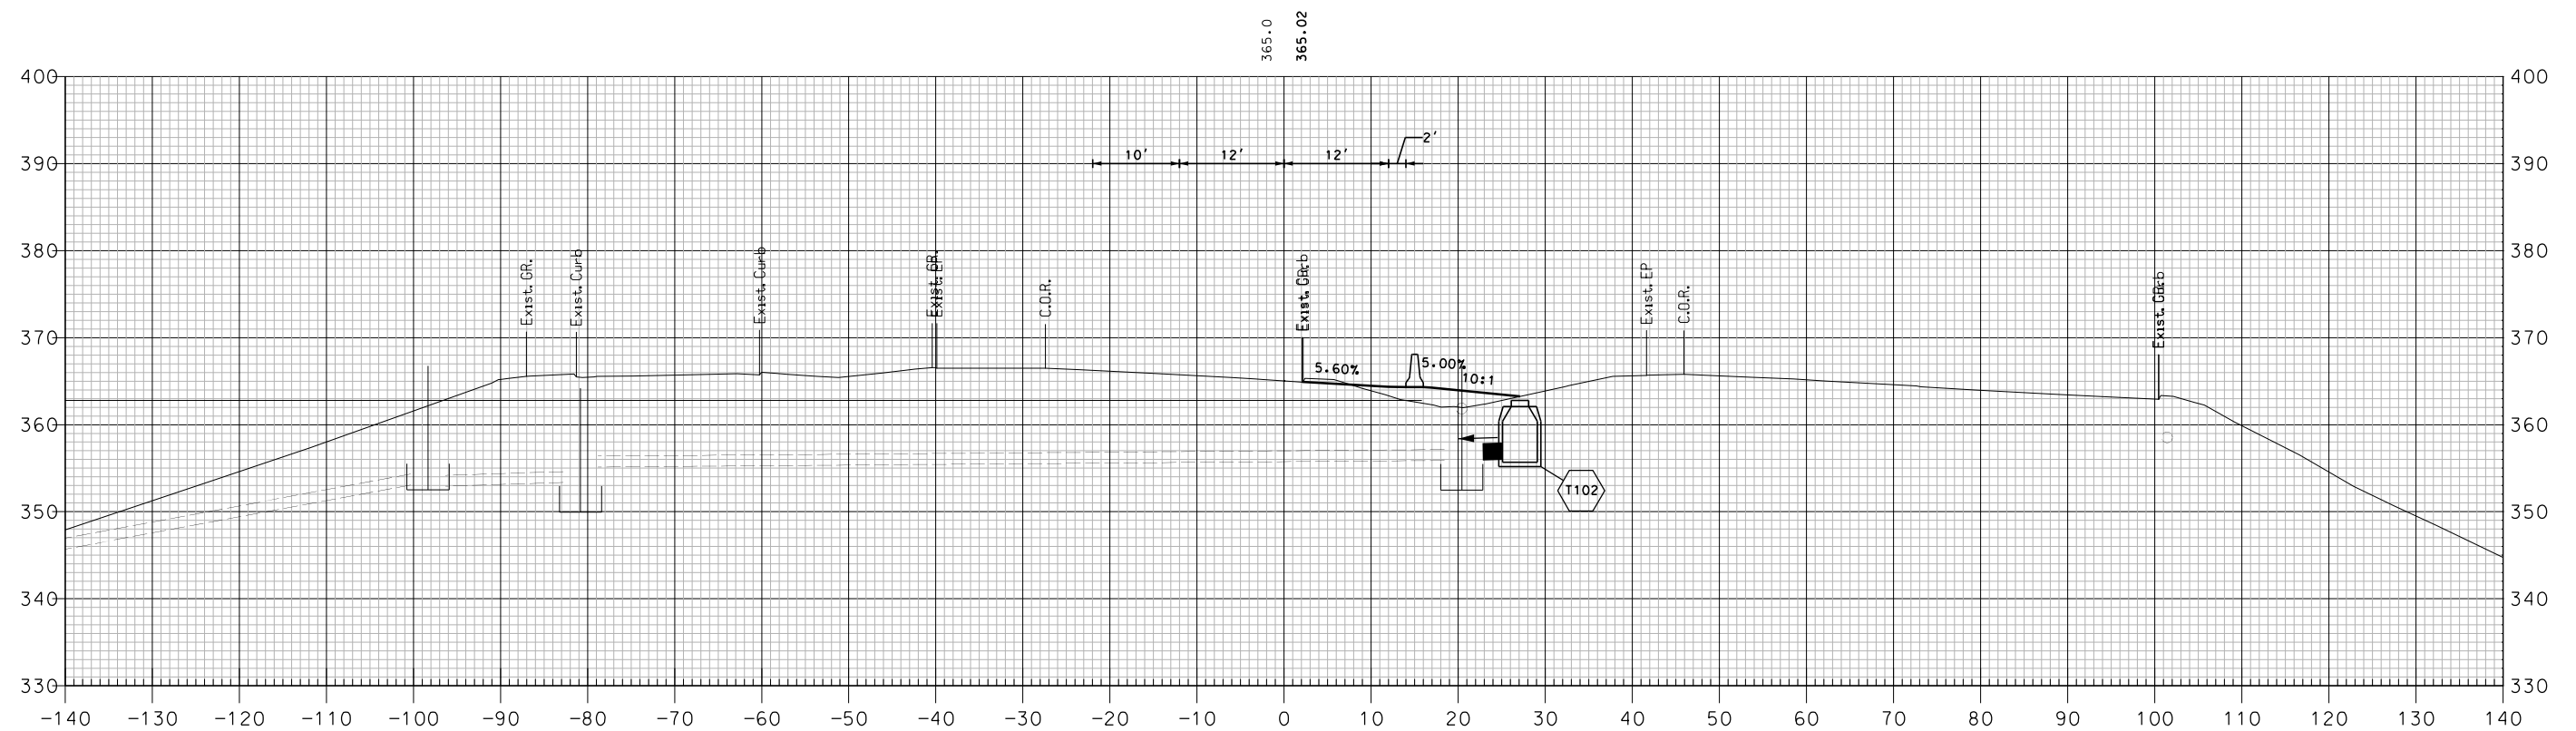


514+50

TCP PHASE 2 - I-89 SOUTHBOUND

COMMON EXCAV. _____ C.Y.		SHEET TOTALS		ROCK EXCAV. _____ C.Y.	
FILL _____ C.Y.				MUCK EXCAV. _____ C.Y.	
DGN	STATE PROJECT NO.	SHEET NO.	TOTAL SHEETS		
16148TCP X-SECT	16148	465	600		

REVISIONS AFTER PROPOSAL			
NUMBER	DATE	STATION	DESCRIPTION

SDR PROCESSED	NHDDT	DATE	04-2015
NEW DESIGN	MJ	DATE	04-2016
SHEET CHECKED	BRC	DATE	02-2018
AS BUILT DETAILS		DATE	

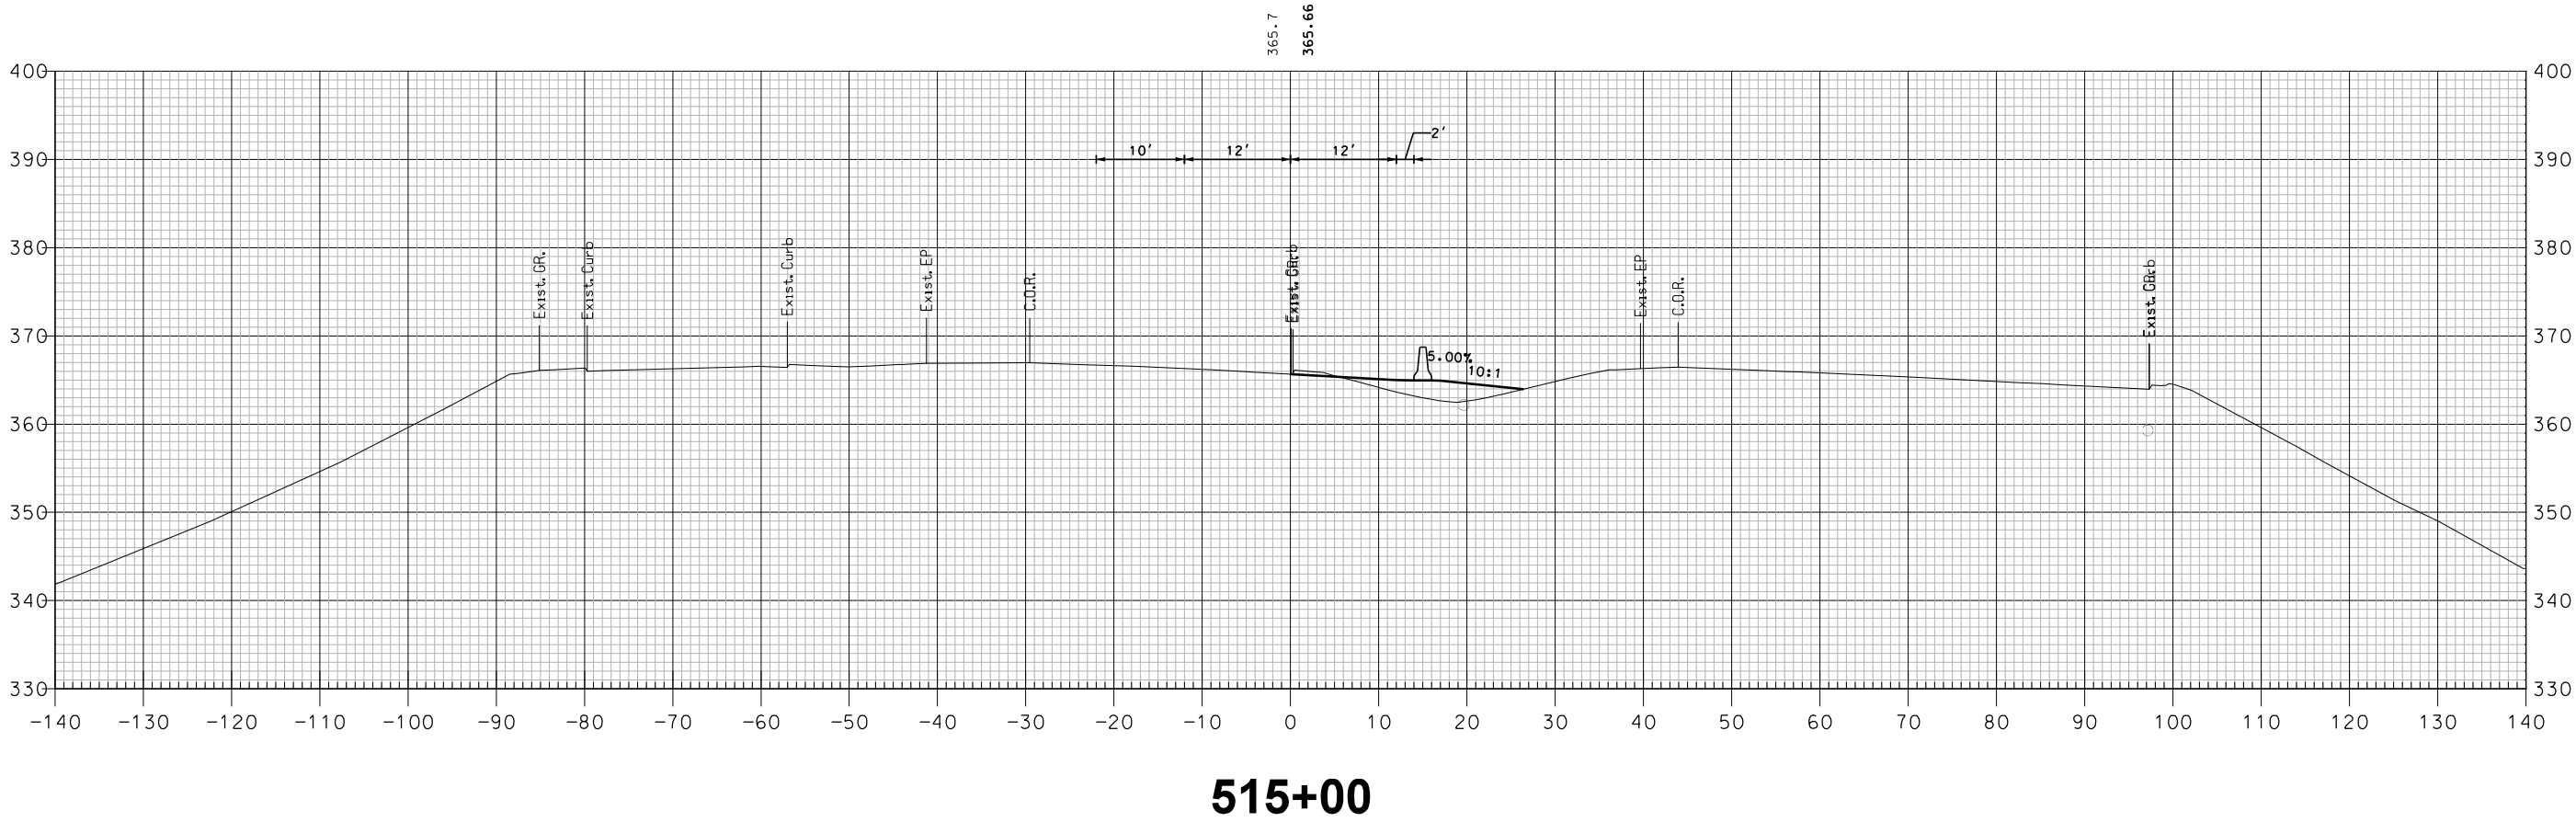


TCP PHASE 2 - I-89 SOUTHBOUND

SHEET TOTALS			
COMMON EXCAV.	— C.Y.	ROCK EXCAV.	— C.Y.
FILL	— C.Y.	MUCK EXCAV.	— C.Y.
DGN	STATE PROJECT NO.	SHEET NO.	TOTAL SHEETS
16148TCP X-SECT	16148	466	600

NUMBER	DATE	REVISIONS AFTER PROPOSAL		DESCRIPTION
		STATION	STATION	

SDR PROCESSED	NHDOT	DATE	04-2015
NEW DESIGN	MJ	DATE	04-2016
SHEET CHECKED	BRC	DATE	02-2018
AS BUILT DETAILS		DATE	

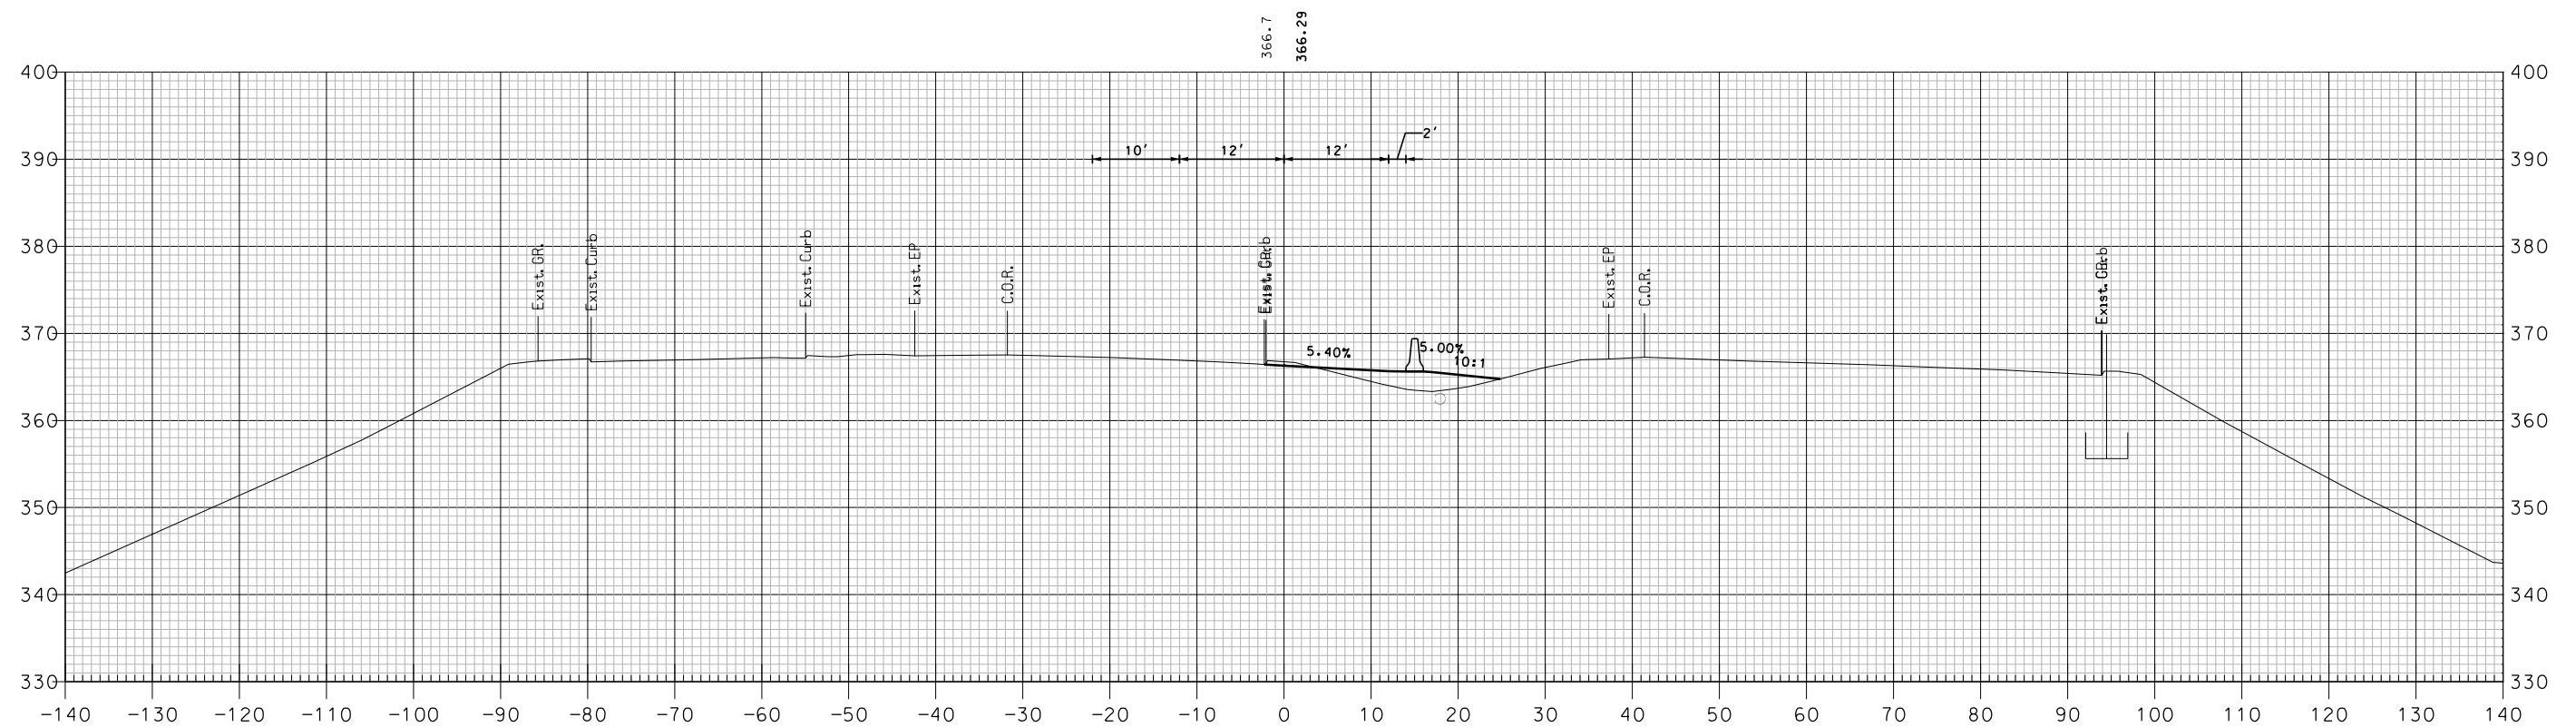


515+50

TCP PHASE 2 - I-89 SOUTHBOUND

COMMON EXCAV. _____ C.Y.		SHEET TOTALS		ROCK EXCAV. _____ C.Y.	
FILL _____ C.Y.				MUCK EXCAV. _____ C.Y.	
DGN	STATE PROJECT NO.	SHEET NO.	TOTAL SHEETS		
16148TCP X-SECT	16148	467	600		

REVISIONS AFTER PROPOSAL			
NUMBER	DATE	STATION	DESCRIPTION

SDR PROCESSED	NHDDT	DATE	04-2015
NEW DESIGN	MJ	DATE	04-2016
SHEET CHECKED	BRC	DATE	02-2018
AS BUILT DETAILS		DATE	

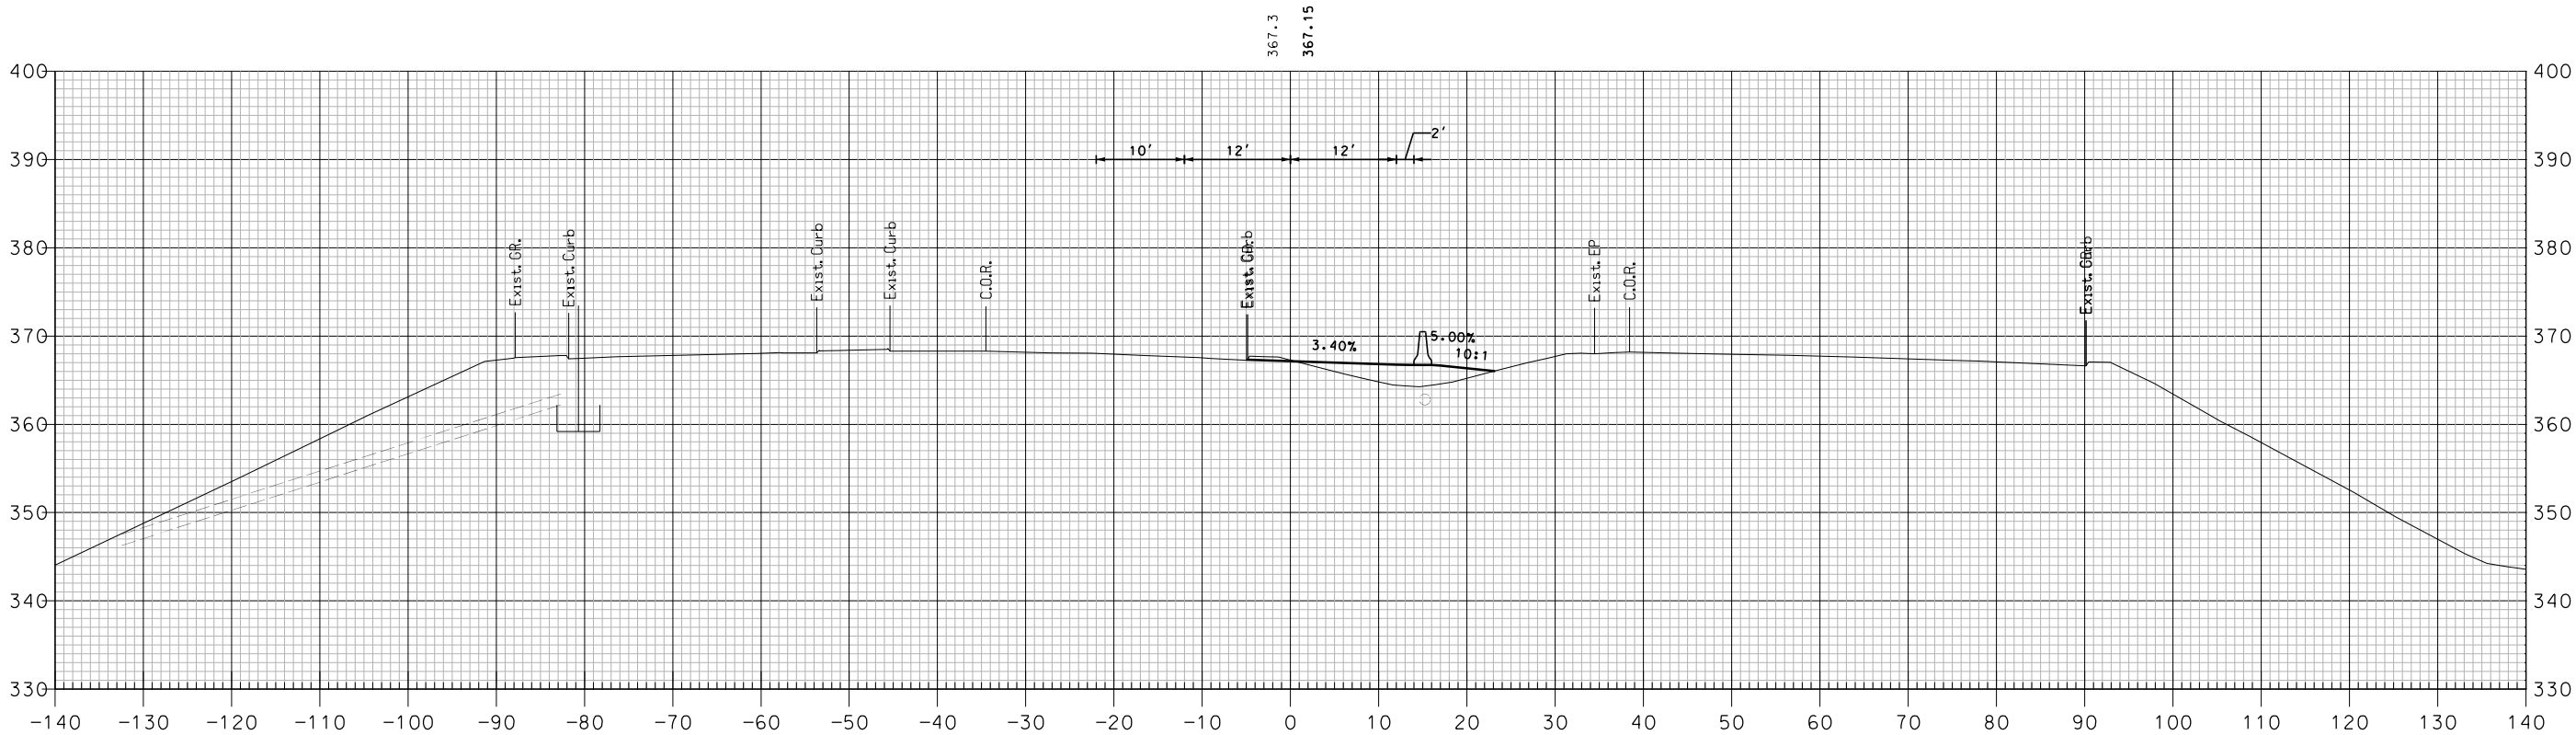


516+00

TCP PHASE 2 - I-89 SOUTHBOUND

SHEET TOTALS			
COMMON EXCAV.	— C.Y.	ROCK EXCAV.	— C.Y.
FILL	— C.Y.	MUCK EXCAV.	— C.Y.
DGN	STATE PROJECT NO.	SHEET NO.	TOTAL SHEETS
16148TCP X-SECT	16148	468	600

REVISIONS AFTER PROPOSAL			
NUMBER	DATE	STATION	DESCRIPTION

SDR PROCESSED	NHDDT	DATE	04-2015
NEW DESIGN	MJ	DATE	04-2016
SHEET CHECKED	BRC	DATE	02-2018
AS BUILT DETAILS		DATE	

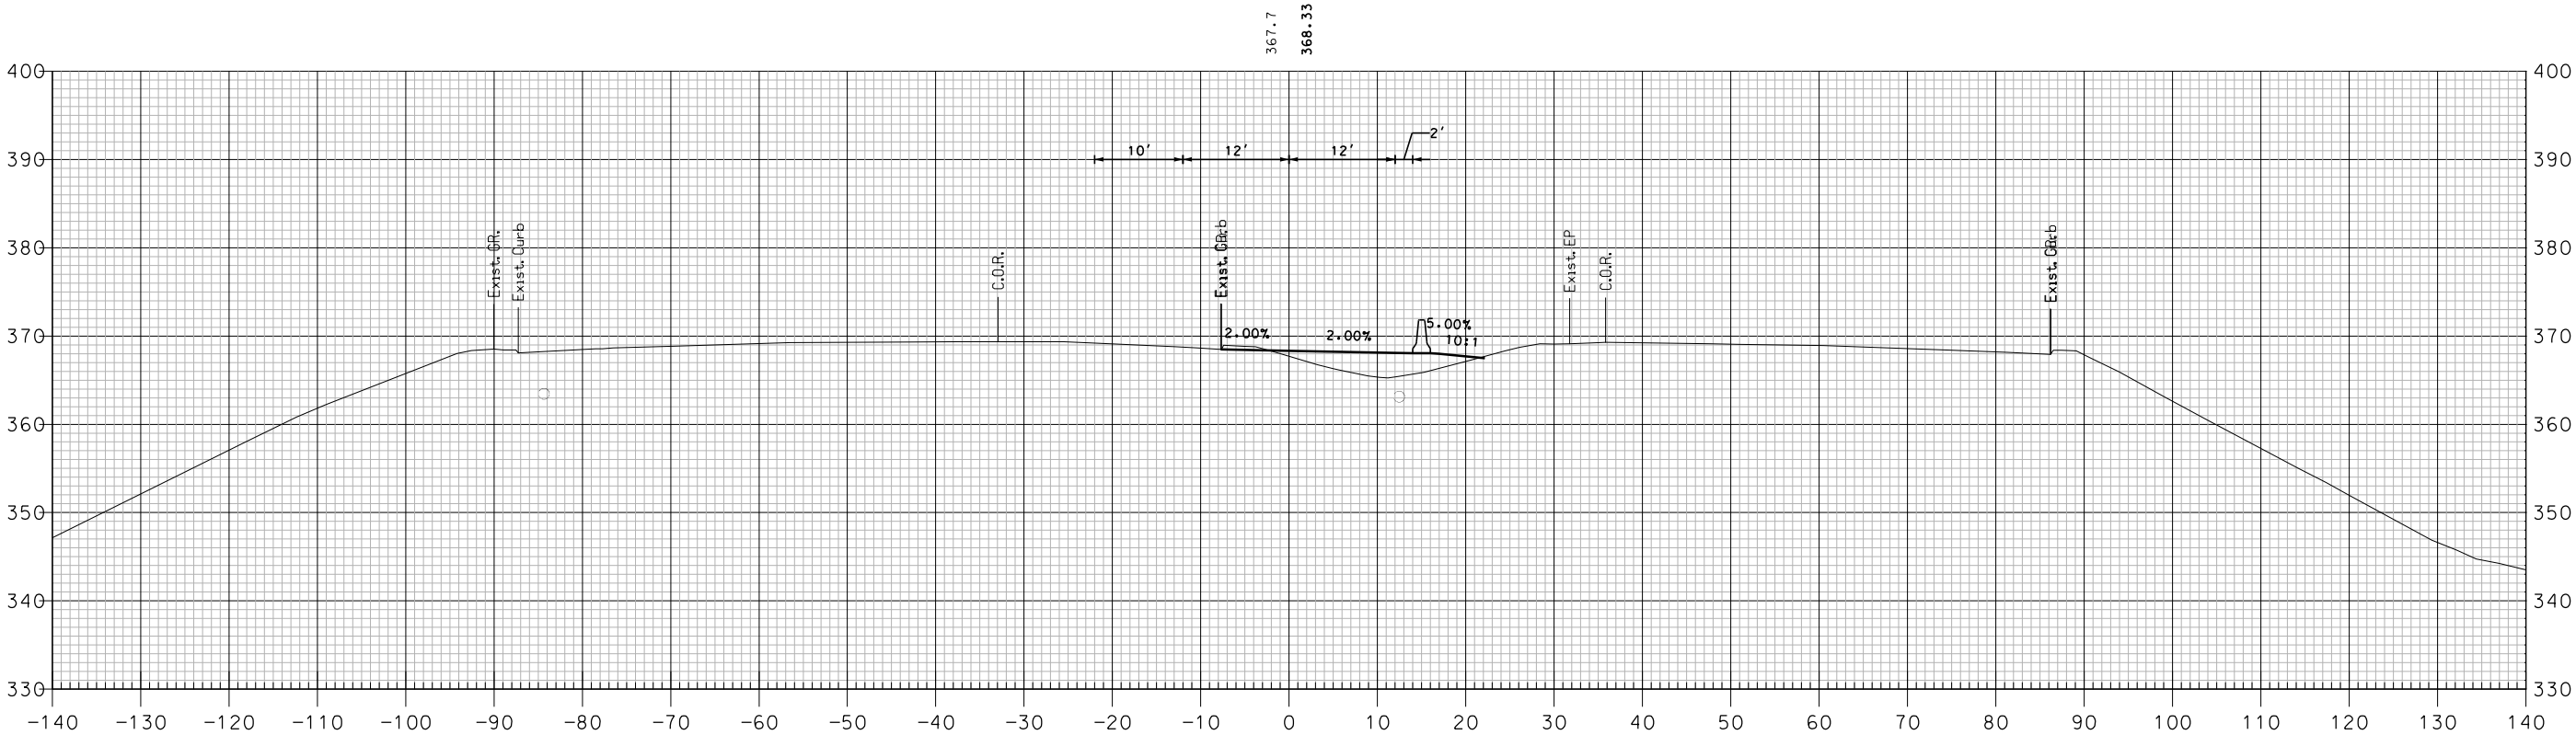


516+50

TCP PHASE 2 - I-89 SOUTHBOUND

SHEET TOTALS			
COMMON EXCAV.	— C.Y.	ROCK EXCAV.	— C.Y.
FILL	— C.Y.	MUCK EXCAV.	— C.Y.
DGN	STATE PROJECT NO.	SHEET NO.	TOTAL SHEETS
16148TCP X-SECT	16148	469	600

REVISIONS AFTER PROPOSAL			
NUMBER	DATE	STATION	DESCRIPTION

SDR PROCESSED	NHDDT	DATE	04-2015
NEW DESIGN	MJ	DATE	04-2016
SHEET CHECKED	BRC	DATE	02-2018
AS BUILT DETAILS		DATE	

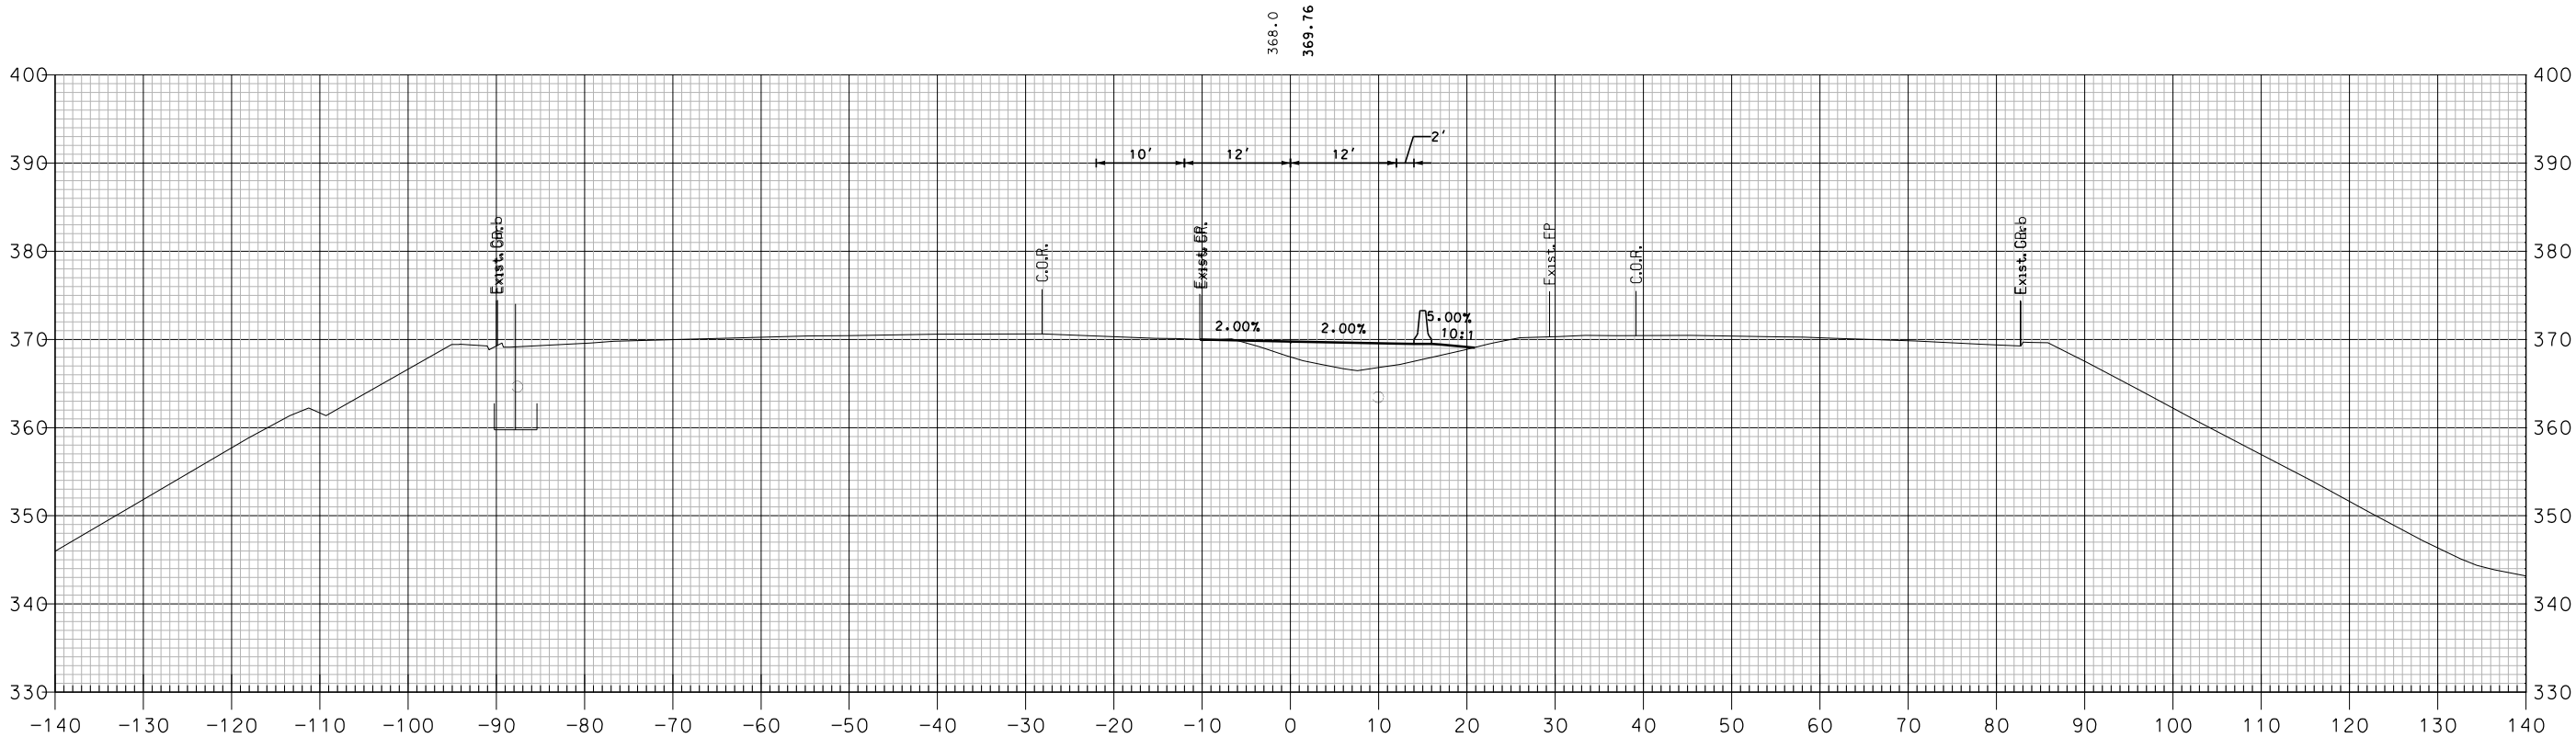


517+00

TCP PHASE 2 - I-89 SOUTHBOUND

SHEET TOTALS			
COMMON EXCAV.	— C.Y.	ROCK EXCAV.	— C.Y.
FILL	— C.Y.	MUCK EXCAV.	— C.Y.
DGN	STATE PROJECT NO.	SHEET NO.	TOTAL SHEETS
16148TCP X-SECT	16148	470	600

REVISIONS AFTER PROPOSAL			
NUMBER	DATE	STATION	DESCRIPTION

SDR PROCESSED	NHDDT	DATE	04-2015
NEW DESIGN	MJ	DATE	04-2016
SHEET CHECKED	BRC	DATE	02-2018
AS BUILT DETAILS		DATE	

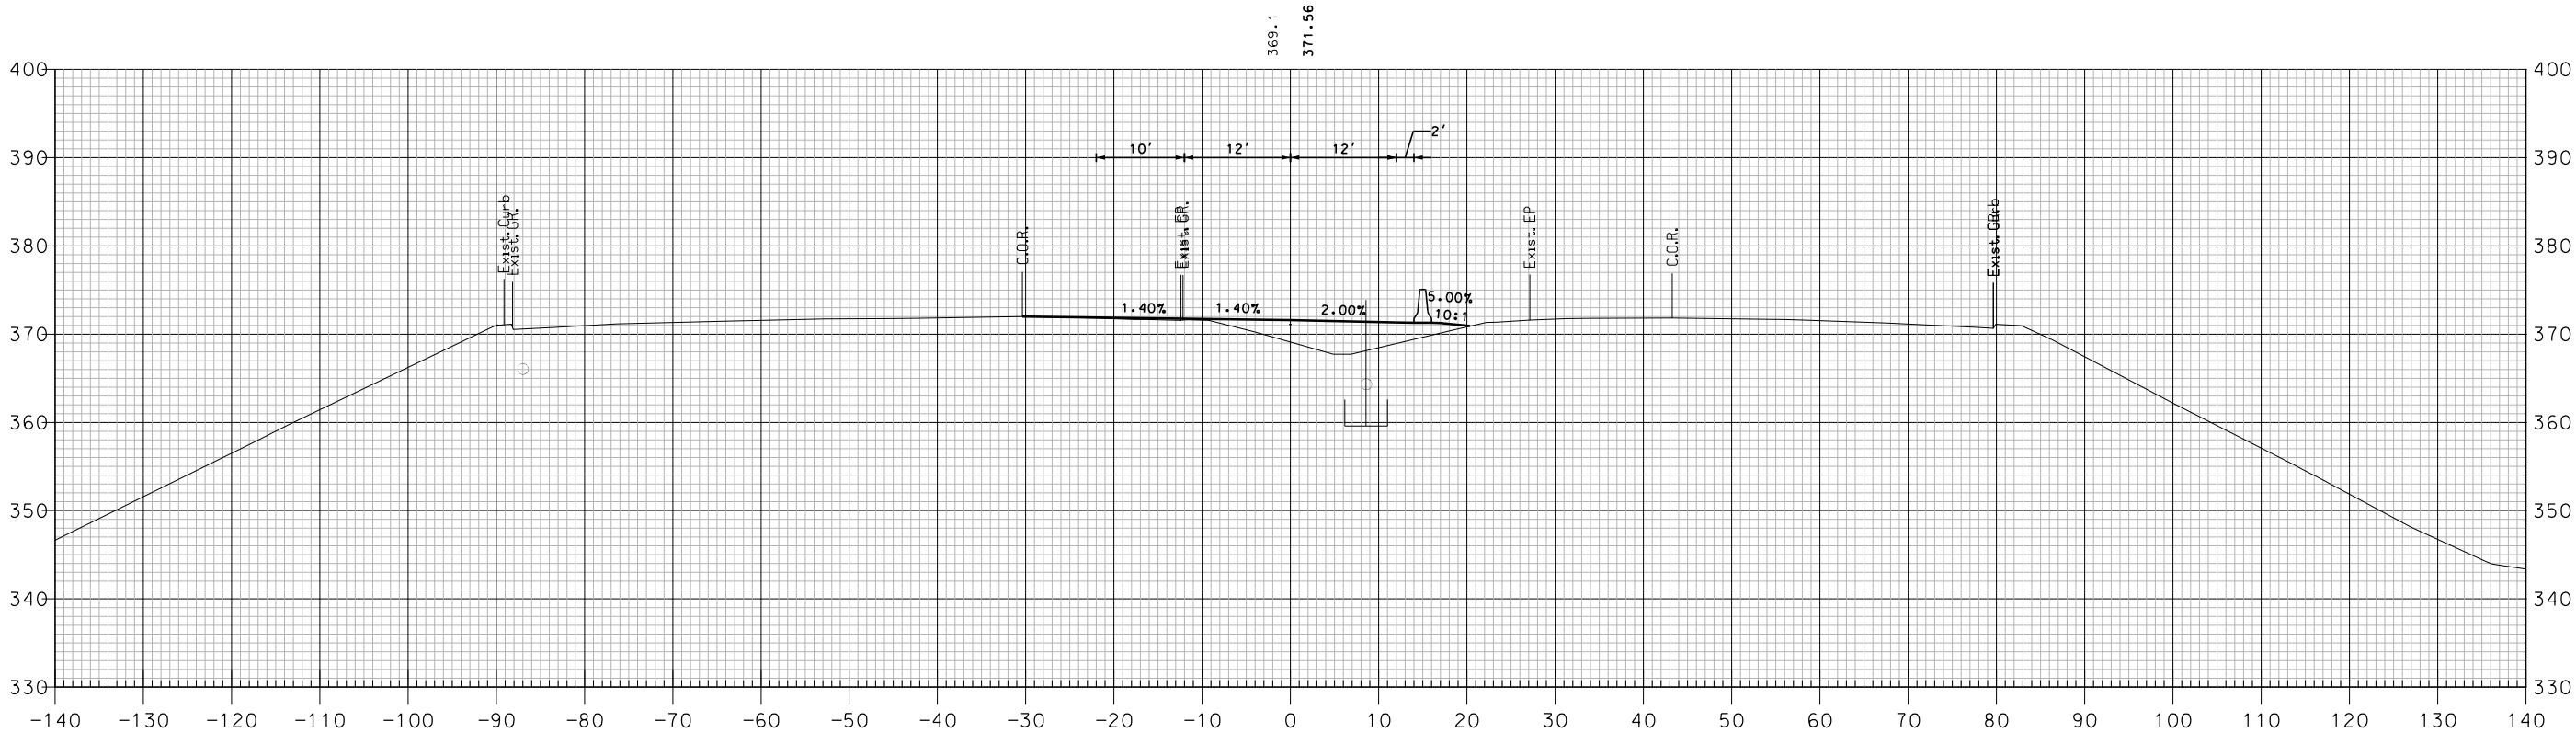


517+50

TCP PHASE 2 - I-89 SOUTHBOUND

SHEET TOTALS			
COMMON EXCAV.	— C.Y.	ROCK EXCAV.	— C.Y.
FILL	— C.Y.	MUCK EXCAV.	— C.Y.
DGN	STATE PROJECT NO.	SHEET NO.	TOTAL SHEETS
16148TCP X-SECT	16148	471	600

REVISIONS AFTER PROPOSAL			
NUMBER	DATE	STATION	DESCRIPTION

SDR PROCESSED	NHDDT	DATE	04-2015
NEW DESIGN	MJ	DATE	04-2016
SHEET CHECKED	BRC	DATE	02-2018
AS BUILT DETAILS		DATE	

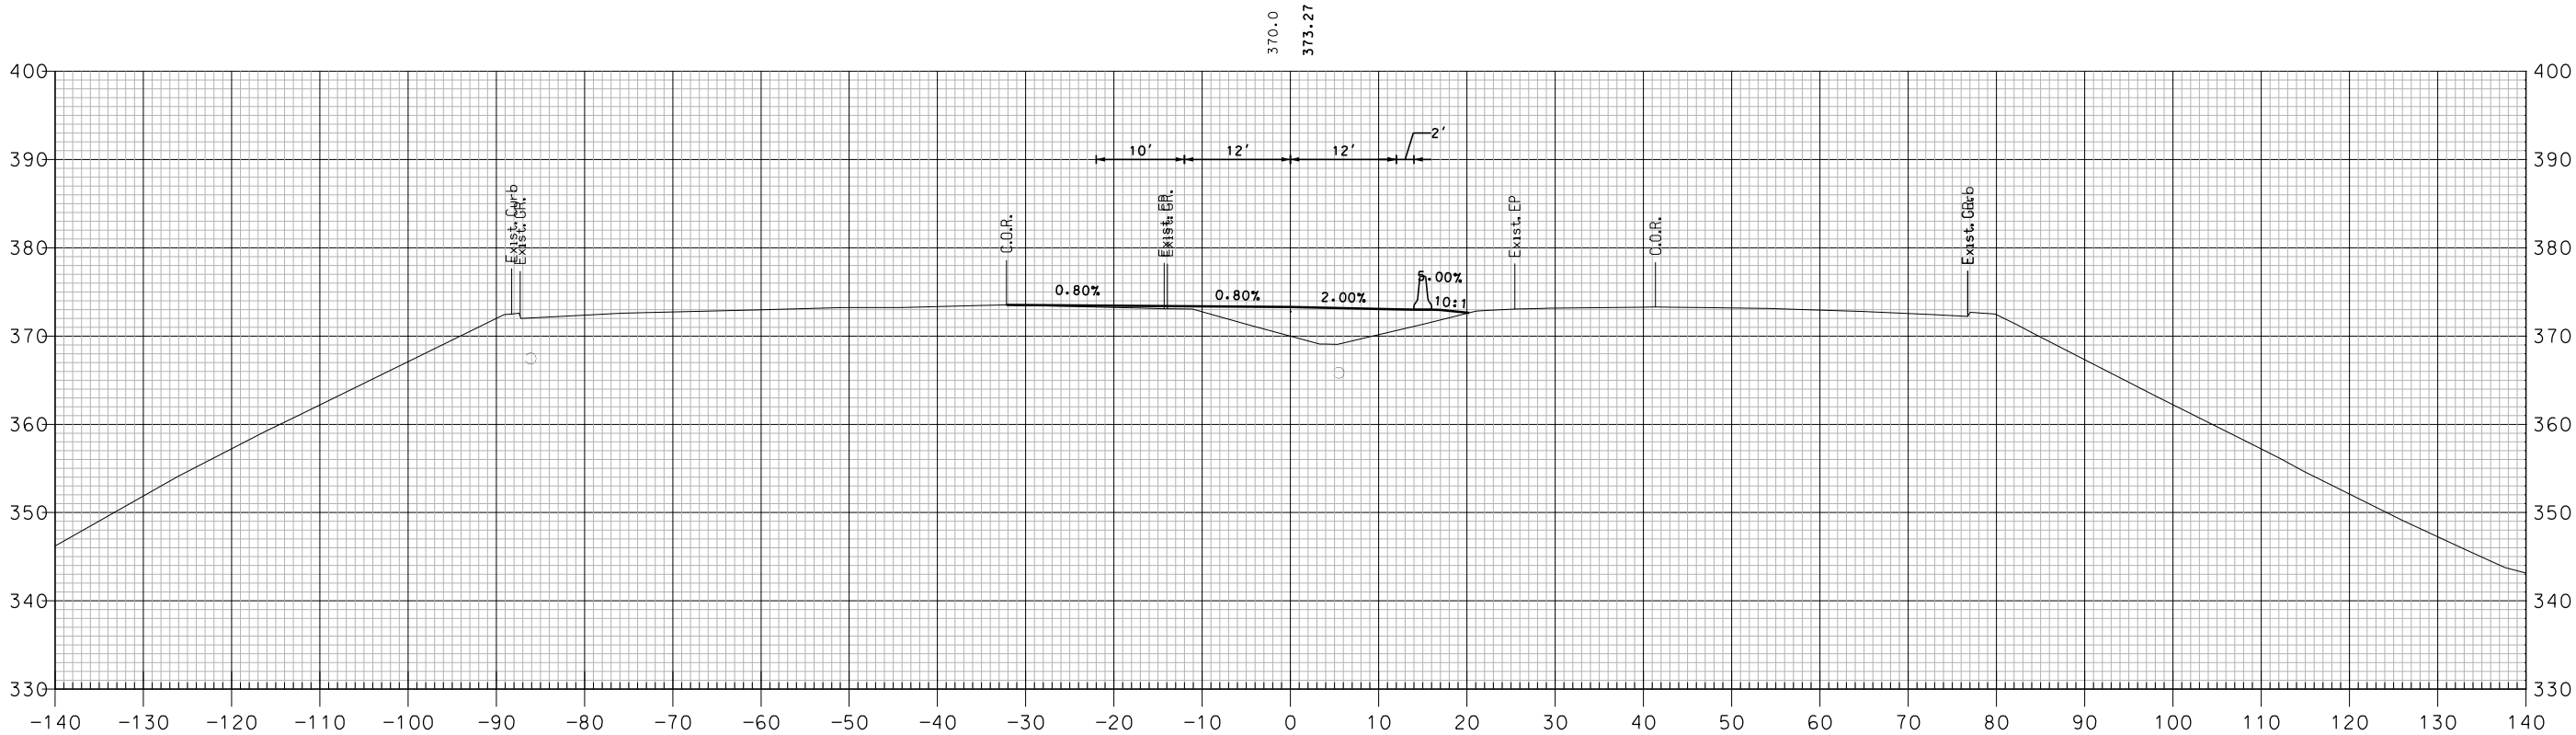


518+00

TCP PHASE 2 - I-89 SOUTHBOUND

SHEET TOTALS			
COMMON EXCAV.	— C.Y.	ROCK EXCAV.	— C.Y.
FILL	— C.Y.	MUCK EXCAV.	— C.Y.
DGN	STATE PROJECT NO.	SHEET NO.	TOTAL SHEETS
16148TCP X-SECT	16148	472	600

[illegible]

SDR PROCESSED	NHDOT	DATE	04-2015
NEW DESIGN	WJ	DATE	04-2016
SHEET CHECKED	BRC	DATE	02-2018
AS BUILT DETAILS			DATE

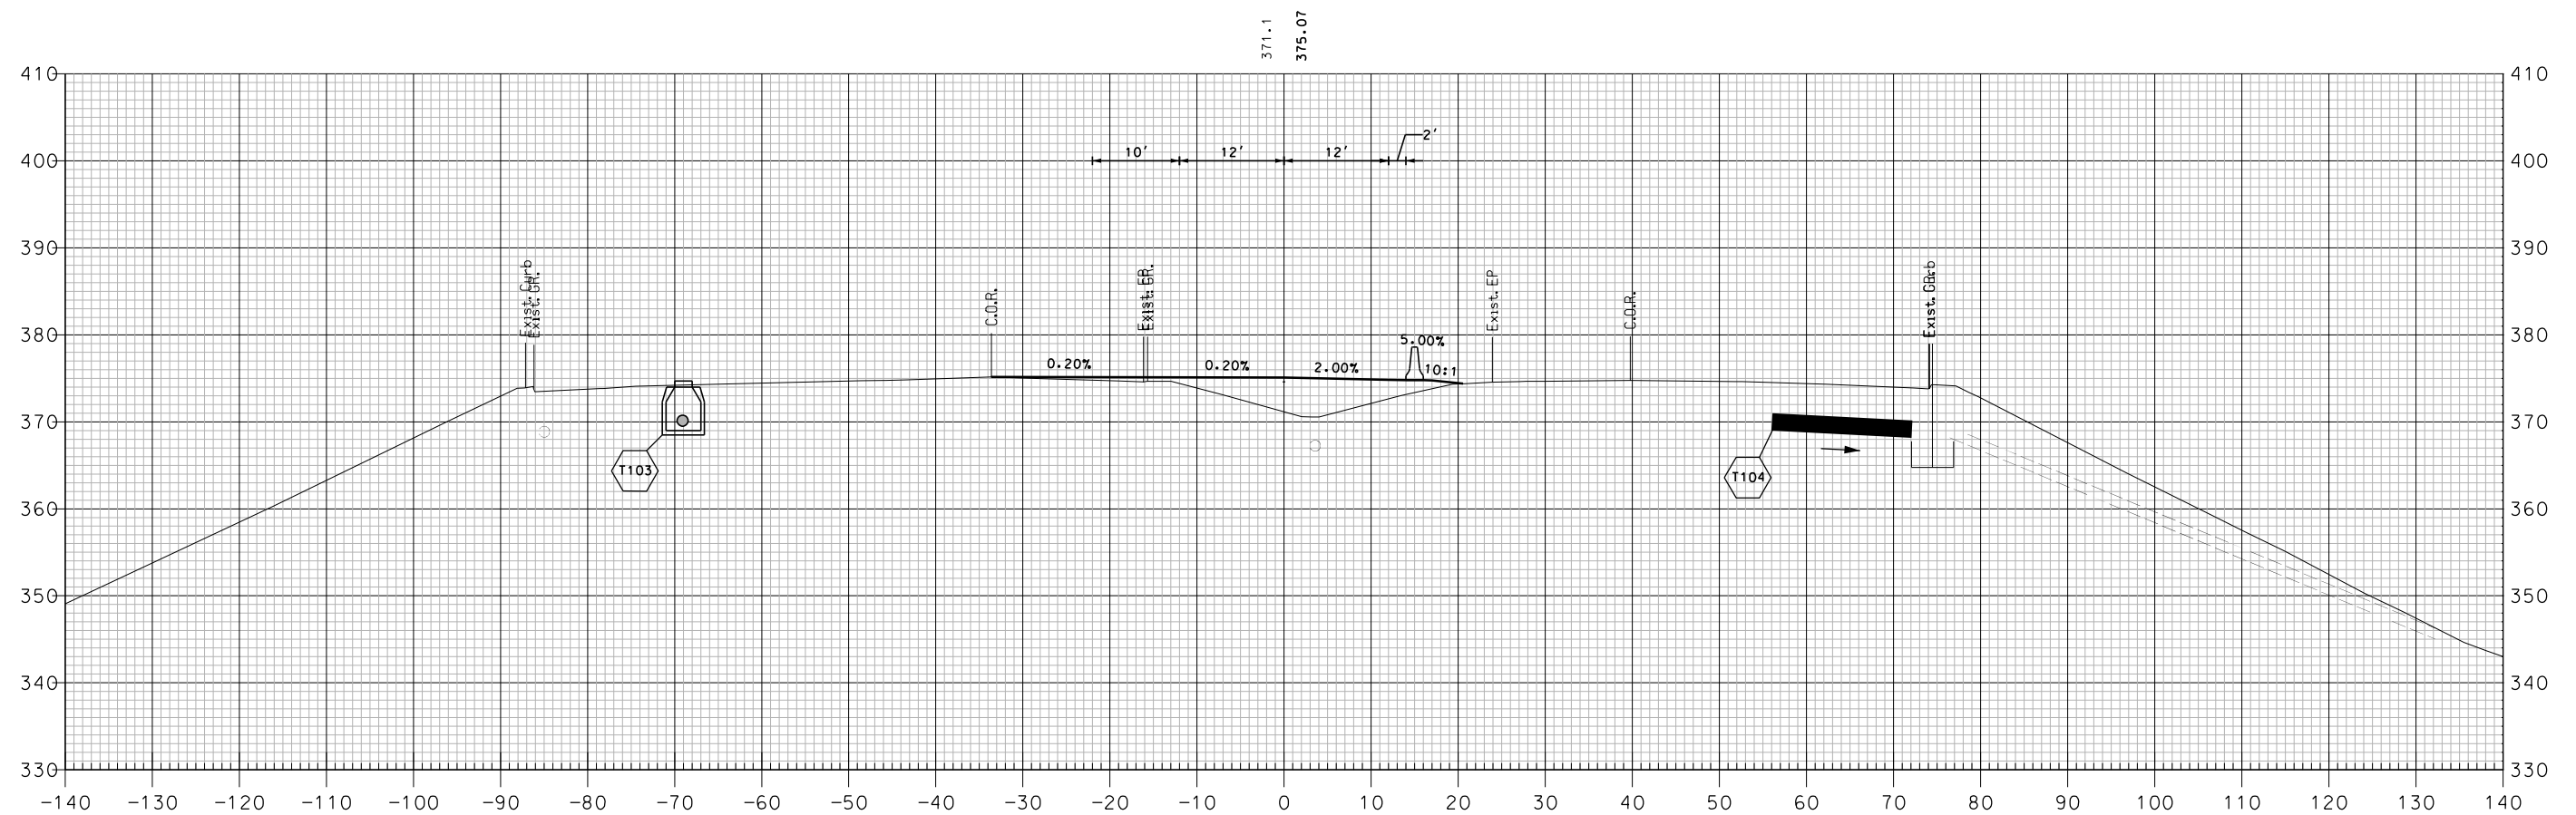


518+50

TCP PHASE 2 - I-89 SOUTHBOUND

COMMON EXCAV. _____ C.Y.		SHEET TOTALS	
FILL _____ C.Y.		ROCK EXCAV. _____ C.Y.	
		MUCK EXCAV. _____ C.Y.	
DGN	STATE PROJECT NO.	SHEET NO.	TOTAL SHEETS
16148TCP X-SECT	16148	473	600

REVISIONS AFTER PROPOSAL			
NUMBER	DATE	STATION	DESCRIPTION

SDR PROCESSED	NHDDT	DATE	04-2015
NEW DESIGN	MJ	DATE	04-2016
SHEET CHECKED	BRC	DATE	02-2018
AS BUILT DETAILS		DATE	

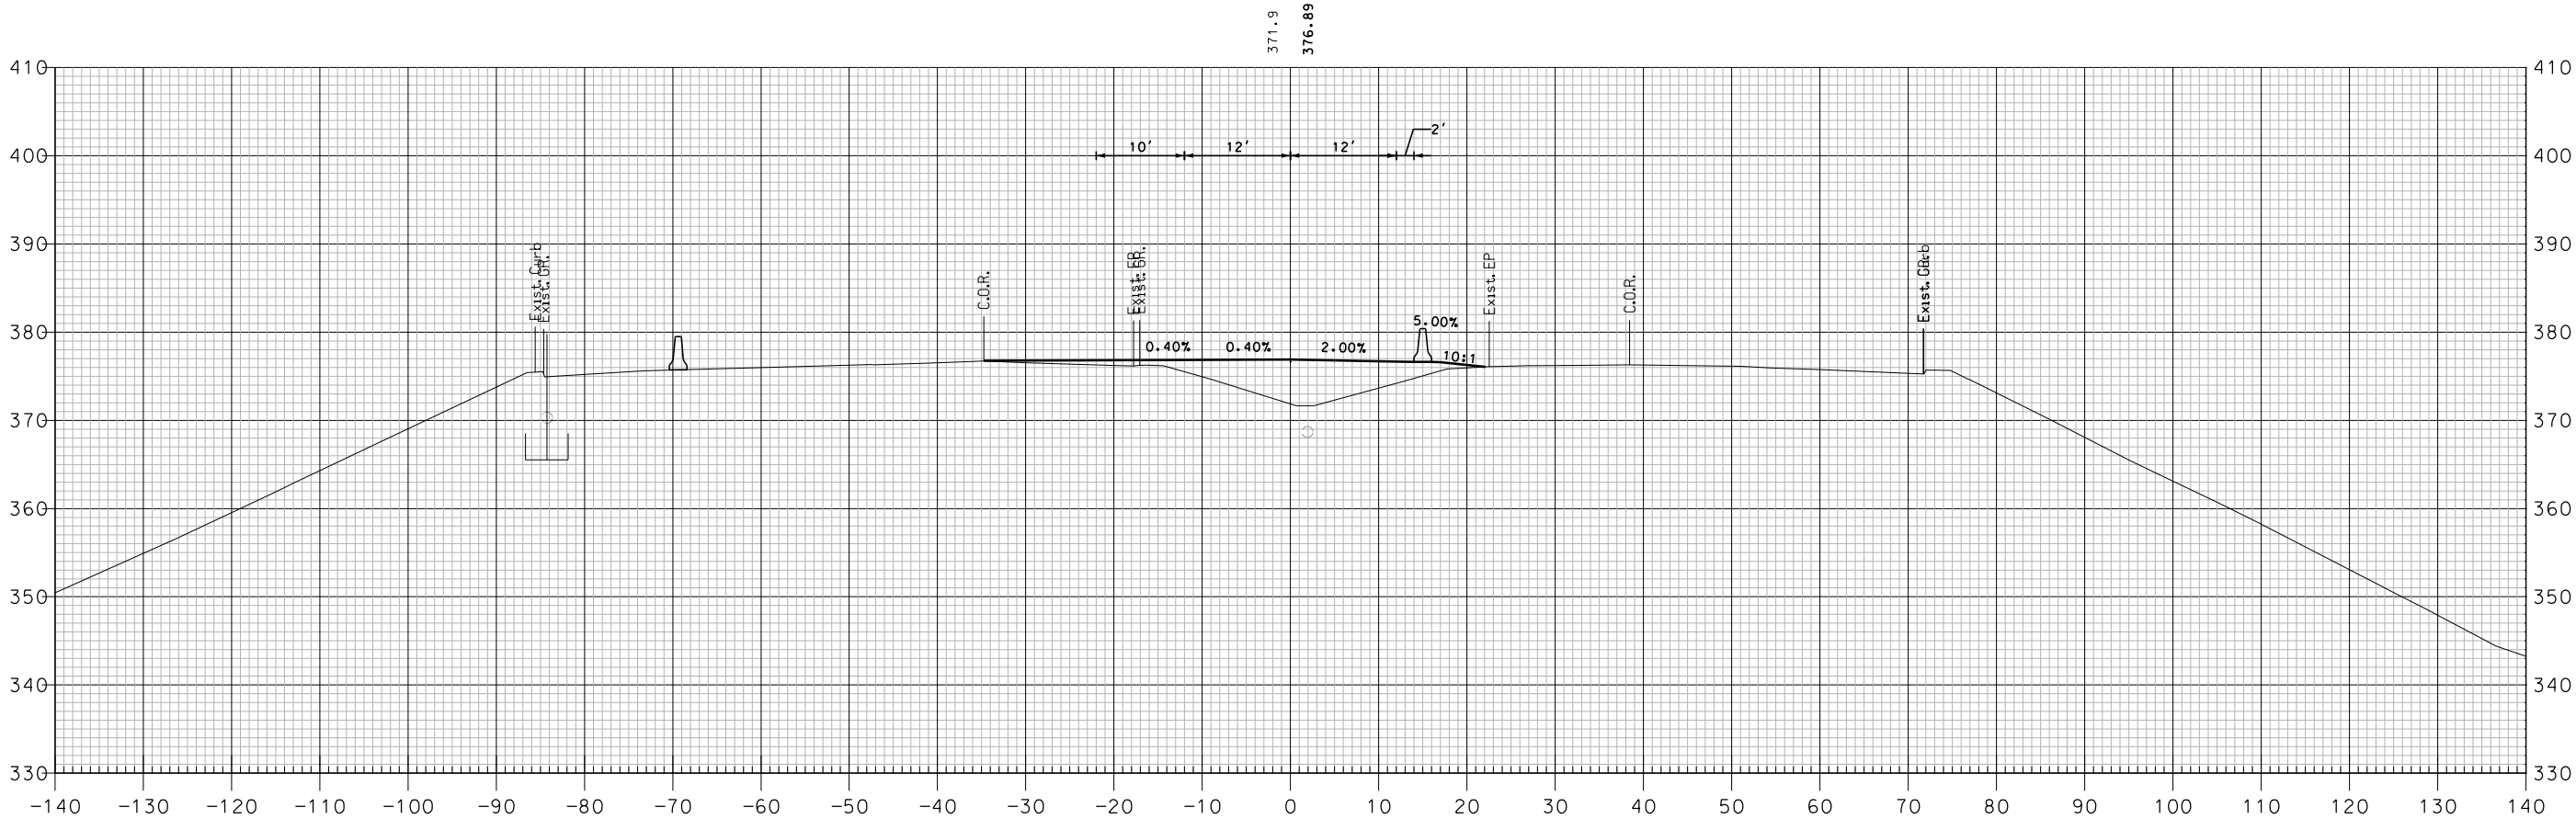


519+00

TCP PHASE 2 - I-89 SOUTHBOUND

SHEET TOTALS			
COMMON EXCAV.	— C.Y.	ROCK EXCAV.	— C.Y.
FILL	— C.Y.	MUCK EXCAV.	— C.Y.
DGN	STATE PROJECT NO.	SHEET NO.	TOTAL SHEETS
16148TCP X-SECT	16148	474	600

REVISIONS AFTER PROPOSAL			
NUMBER	DATE	STATION	DESCRIPTION

SDR PROCESSED	NHDDT	DATE	04-2015
NEW DESIGN	MJ	DATE	04-2016
SHEET CHECKED	BRC	DATE	02-2018
AS BUILT DETAILS		DATE	

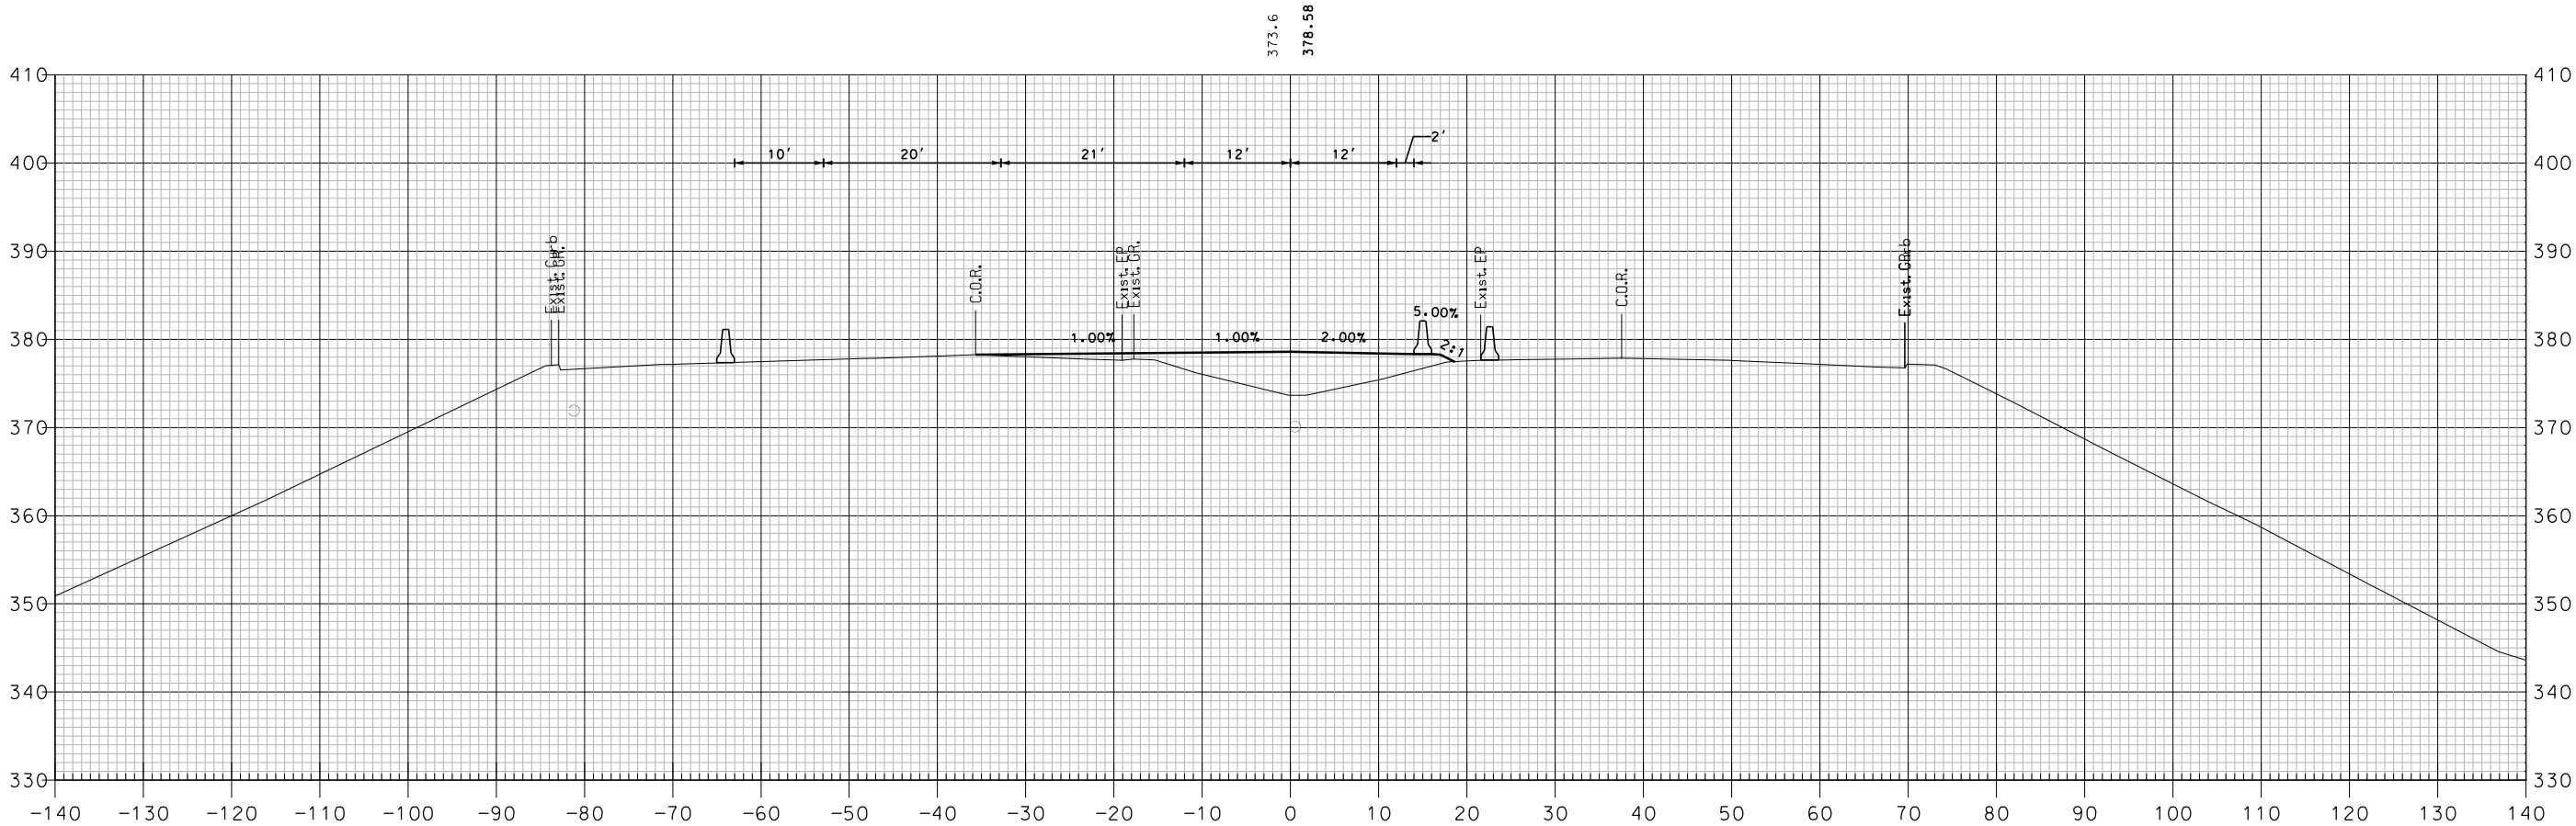


519+50

TCP PHASE 2 - I-89 SOUTHBOUND

SHEET TOTALS			
COMMON EXCAV.	— C.Y.	ROCK EXCAV.	— C.Y.
FILL	— C.Y.	MUCK EXCAV.	— C.Y.
DGN	STATE PROJECT NO.	SHEET NO.	TOTAL SHEETS
16148TCP X-SECT	16148	475	600

SDR PROCESSED	NHDOT	REVISIONS AFTER PROPOSAL			
		NUMBER	DATE	STATION	DESCRIPTION
NEW DESIGN	MJ				
SHEET CHECKED	BRC				
AS BUILT DETAILS					
DATE	DATE	DATE	DATE	DATE	DATE
04-2015	04-2016	02-2018			

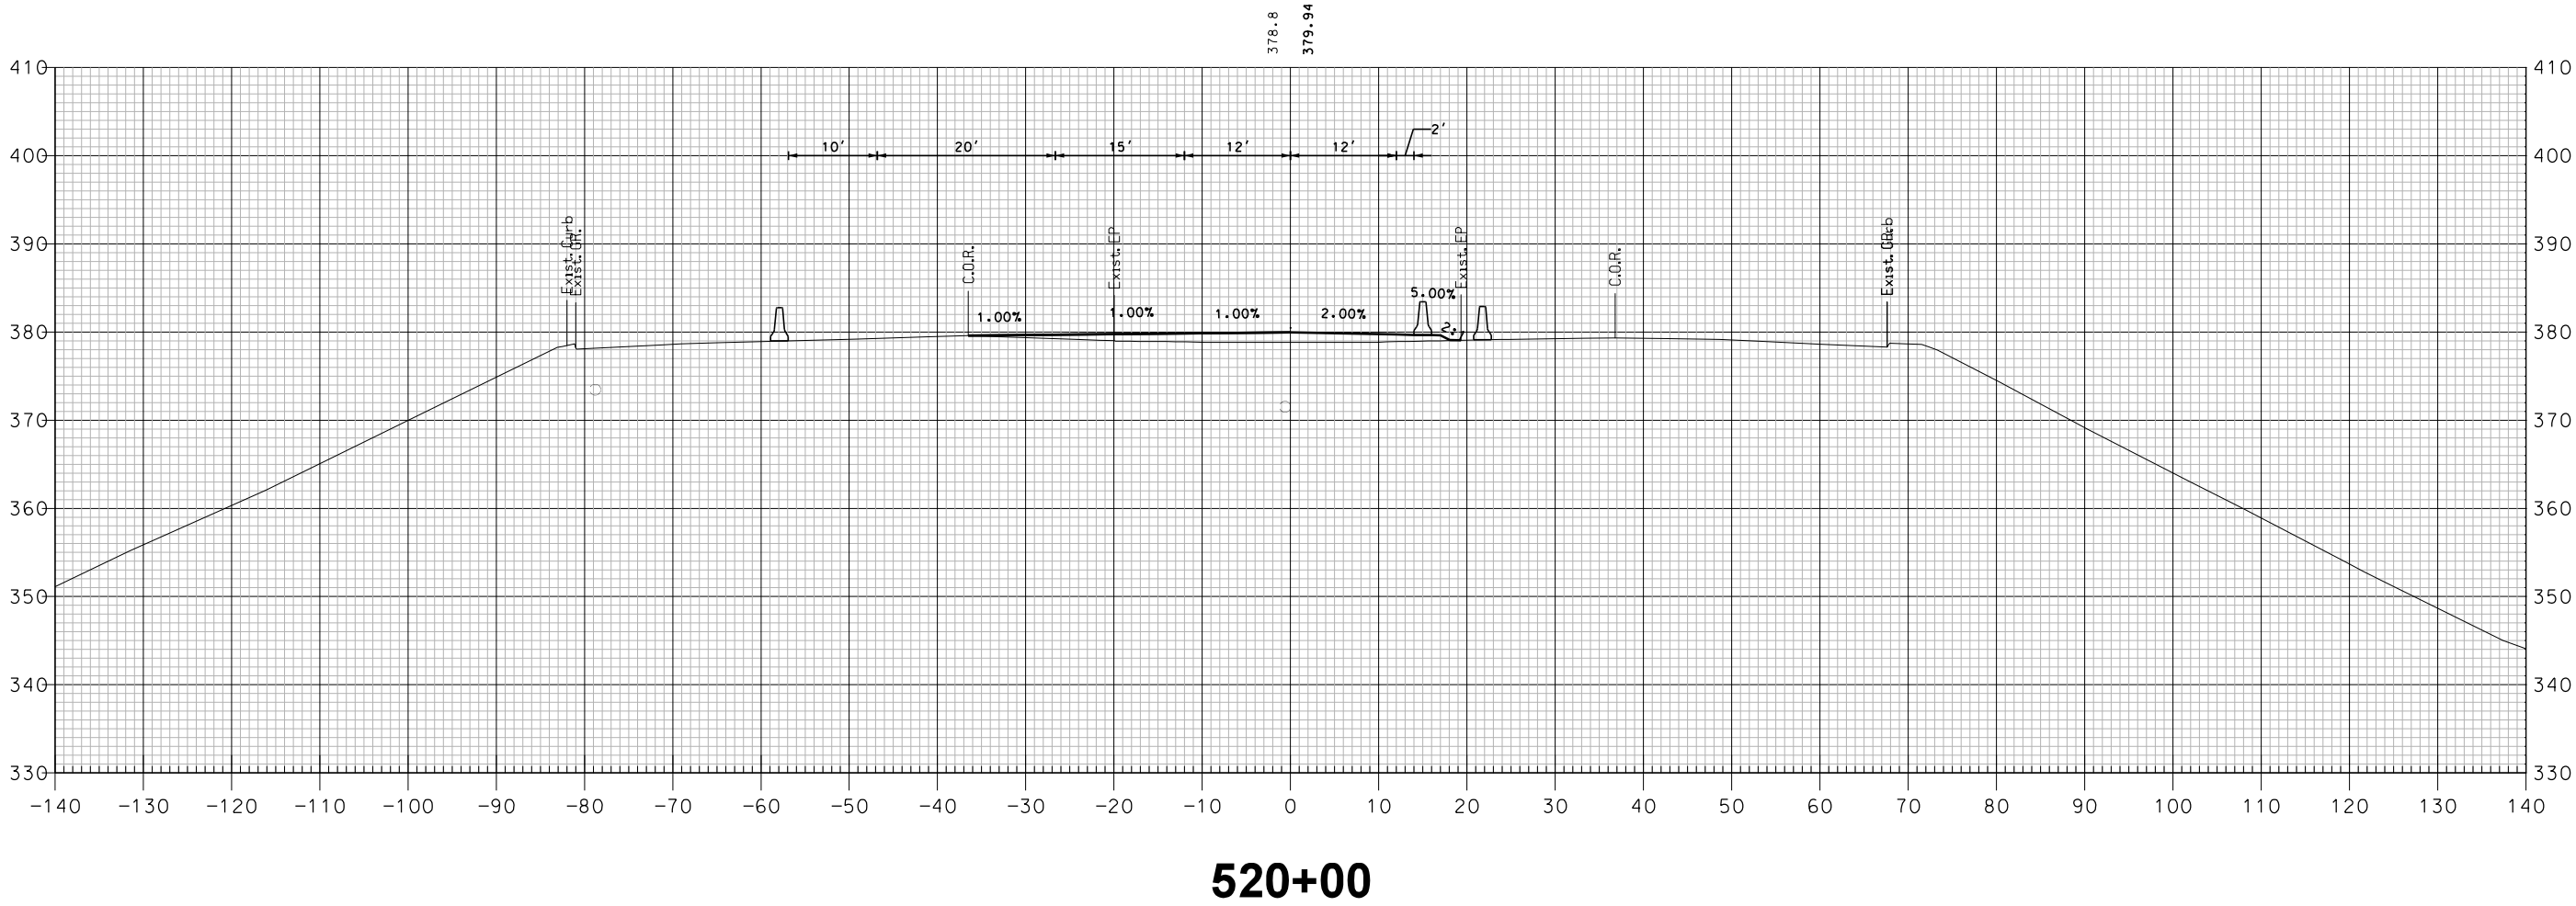


TCP PHASE 2 - I-89 SOUTHBOUND

SHEET TOTALS			
COMMON EXCAV.	— C.Y.	ROCK EXCAV.	— C.Y.
FILL	— C.Y.	MUCK EXCAV.	— C.Y.
DGN	STATE PROJECT NO.	SHEET NO.	TOTAL SHEETS
16148TCP X-SECT	16148	476	600

REVISIONS AFTER PROPOSAL			
NUMBER	DATE	STATION	DESCRIPTION

SDR PROCESSED	NHDDT	DATE	04-2015
NEW DESIGN	MJ	DATE	04-2016
SHEET CHECKED	BRC	DATE	02-2018
AS BUILT DETAILS		DATE	

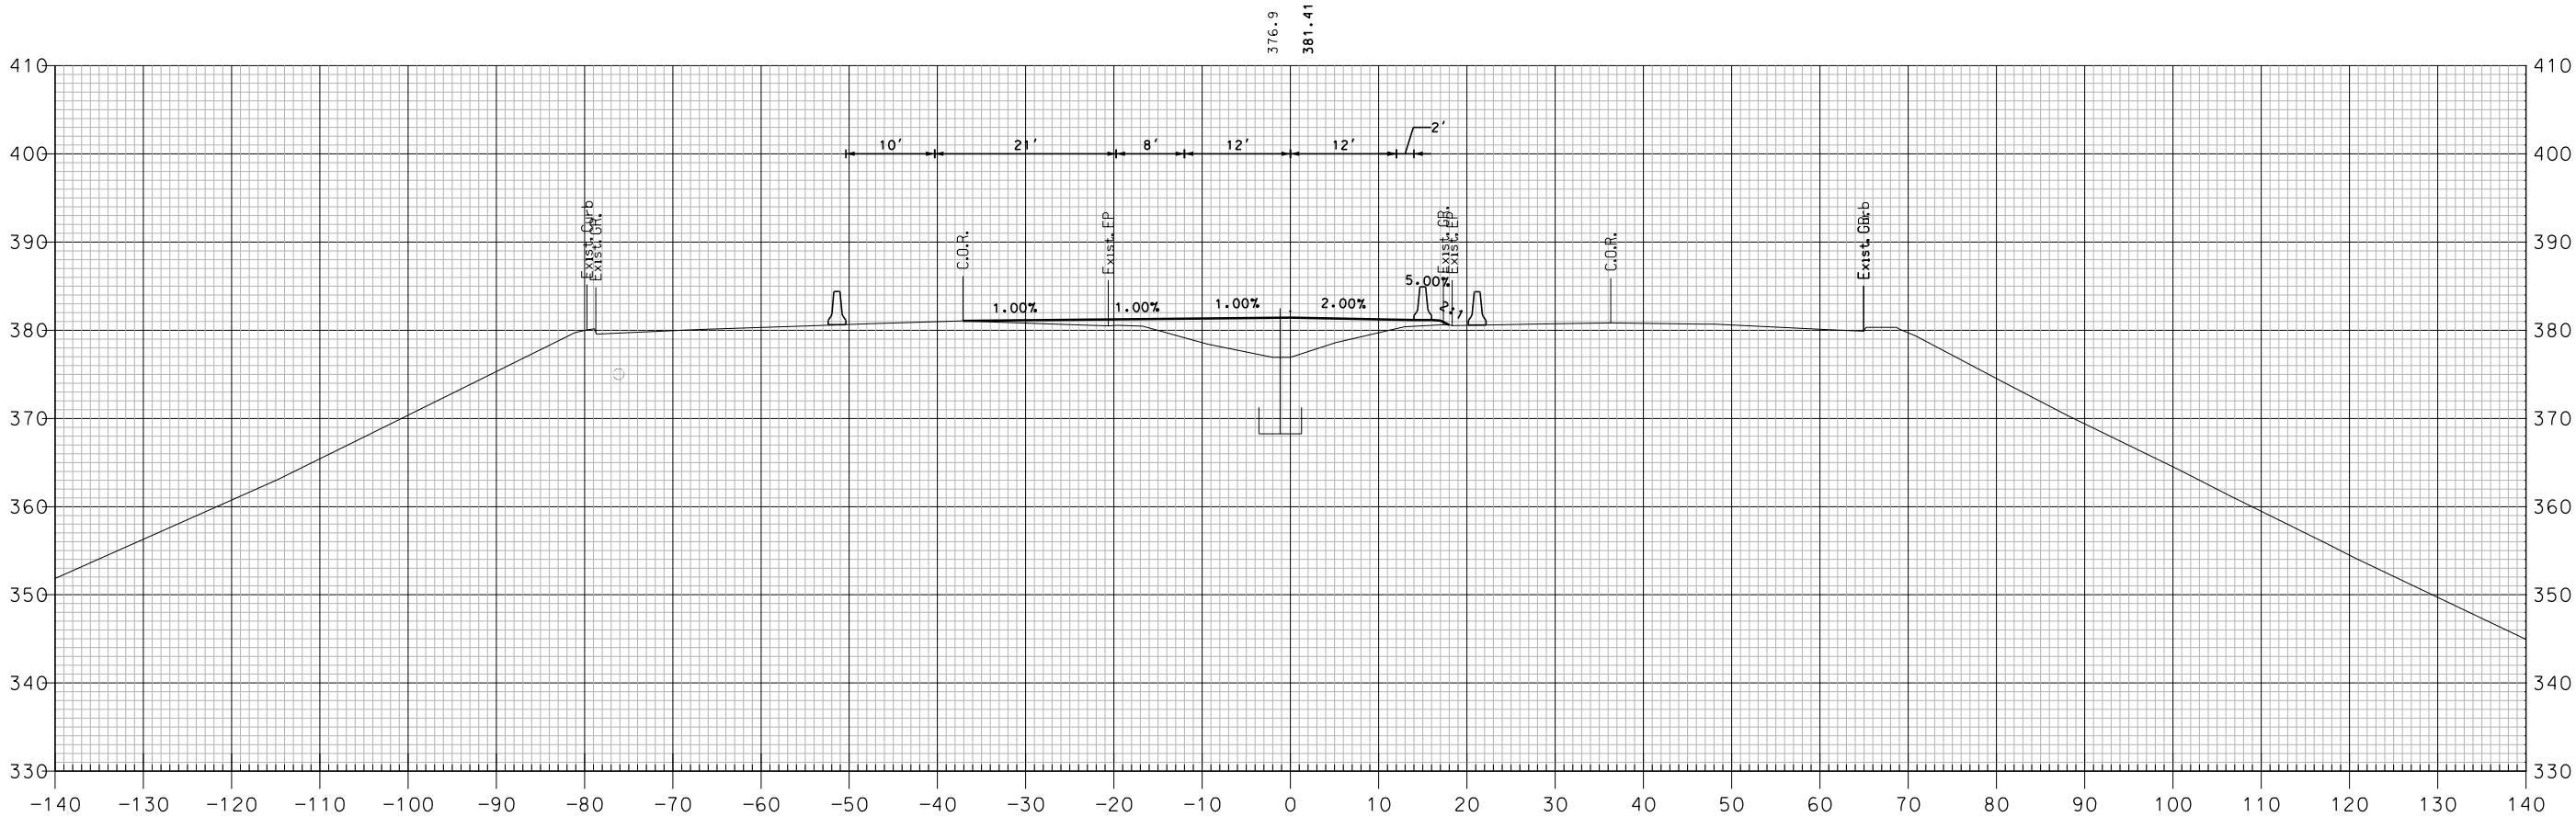


520+50

TCP PHASE 2 - I-89 SOUTHBOUND

SHEET TOTALS			
COMMON EXCAV.	— C.Y.	ROCK EXCAV.	— C.Y.
FILL	— C.Y.	MUCK EXCAV.	— C.Y.
DGN	STATE PROJECT NO.	SHEET NO.	TOTAL SHEETS
16148TCP X-SECT	16148	477	600

REVISIONS AFTER PROPOSAL			
NUMBER	DATE	STATION	DESCRIPTION

SDR PROCESSED	NHDDT	DATE	04-2015
NEW DESIGN	MJ	DATE	04-2016
SHEET CHECKED	BRC	DATE	02-2018
AS BUILT DETAILS		DATE	

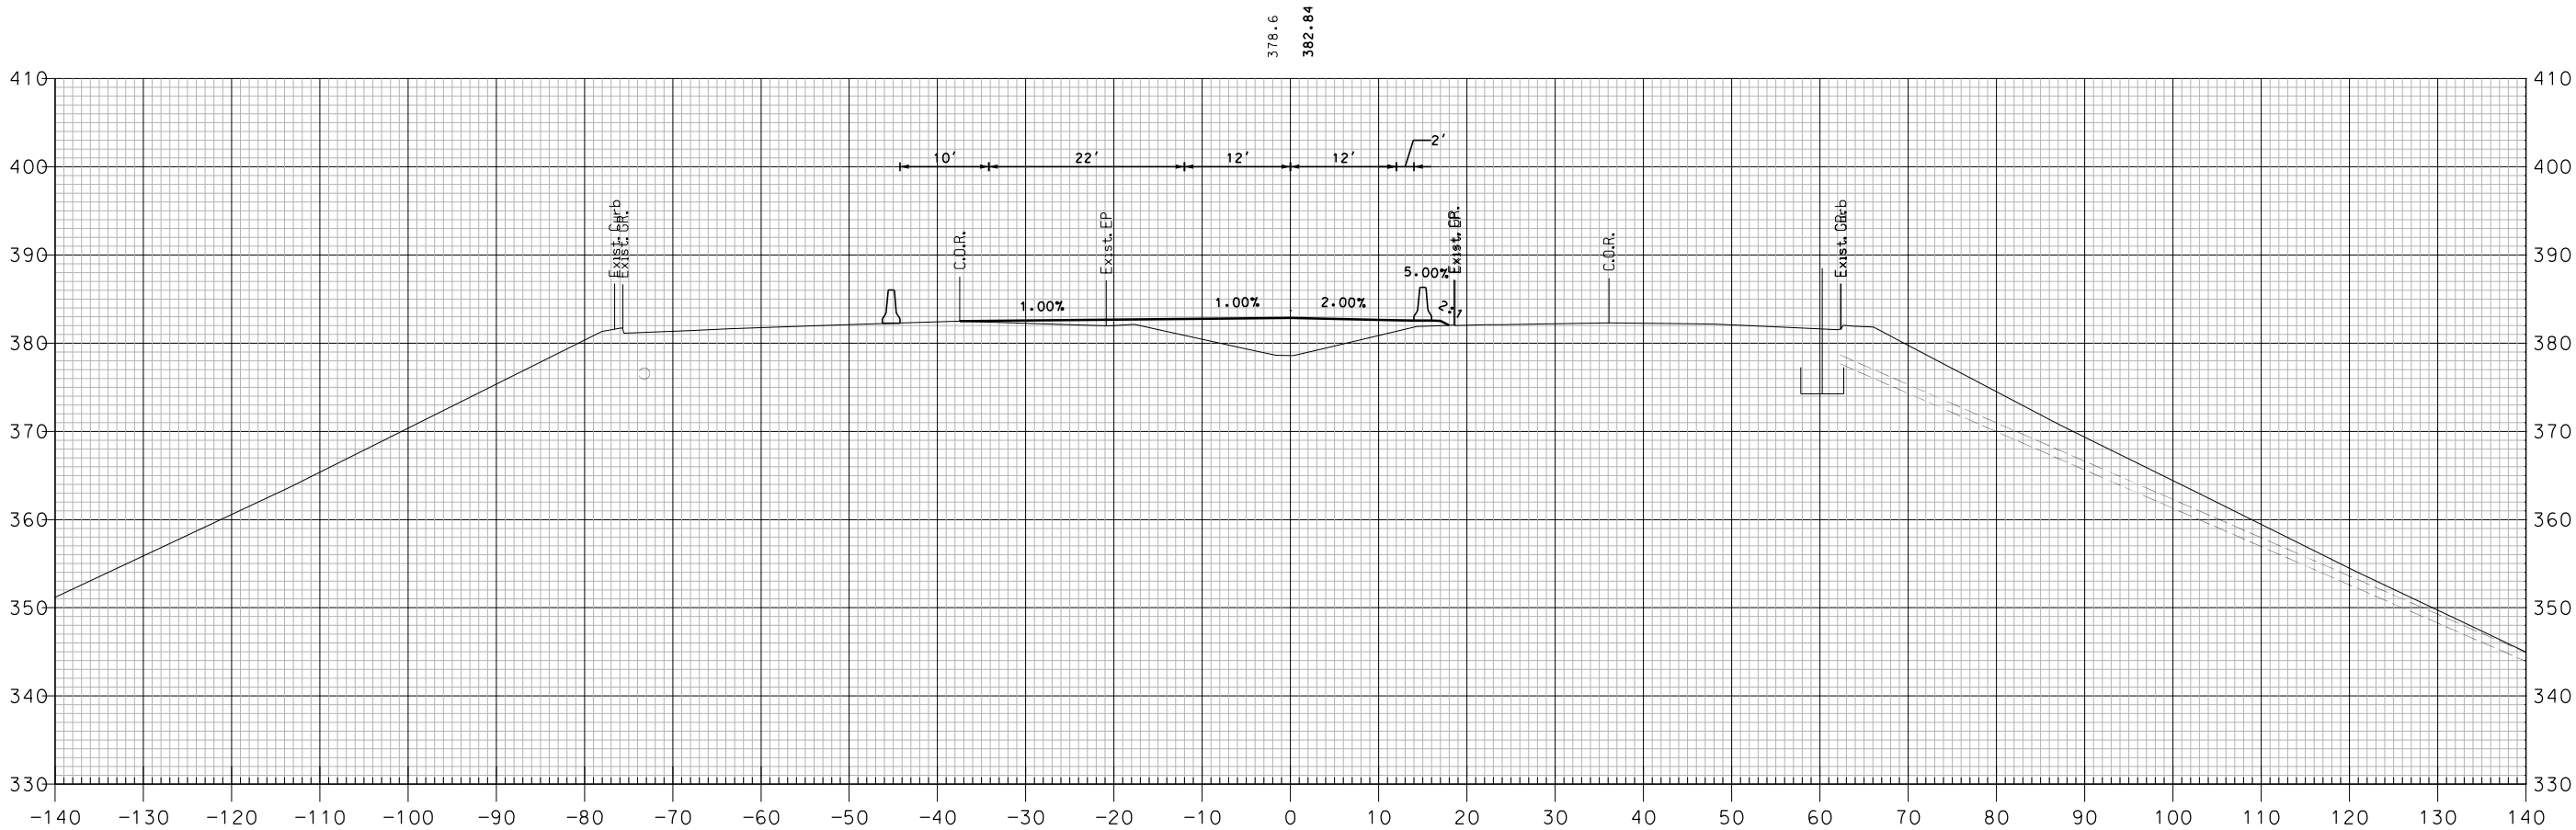


521+00

TCP PHASE 2 - I-89 SOUTHBOUND

SHEET TOTALS			
COMMON EXCAV.	— C.Y.	ROCK EXCAV.	— C.Y.
FILL	— C.Y.	MUCK EXCAV.	— C.Y.
DGN	STATE PROJECT NO.	SHEET NO.	TOTAL SHEETS
16148TCP X-SECT	16148	478	600

SDR PROCESSED	NHDDT	DATE	04-2015	REVISIONS AFTER PROPOSAL			
NEW DESIGN	MJ	DATE	04-2016	STATION		DESCRIPTION	
SHEET CHECKED	BRC	DATE	02-2018				
AS BUILT DETAILS							

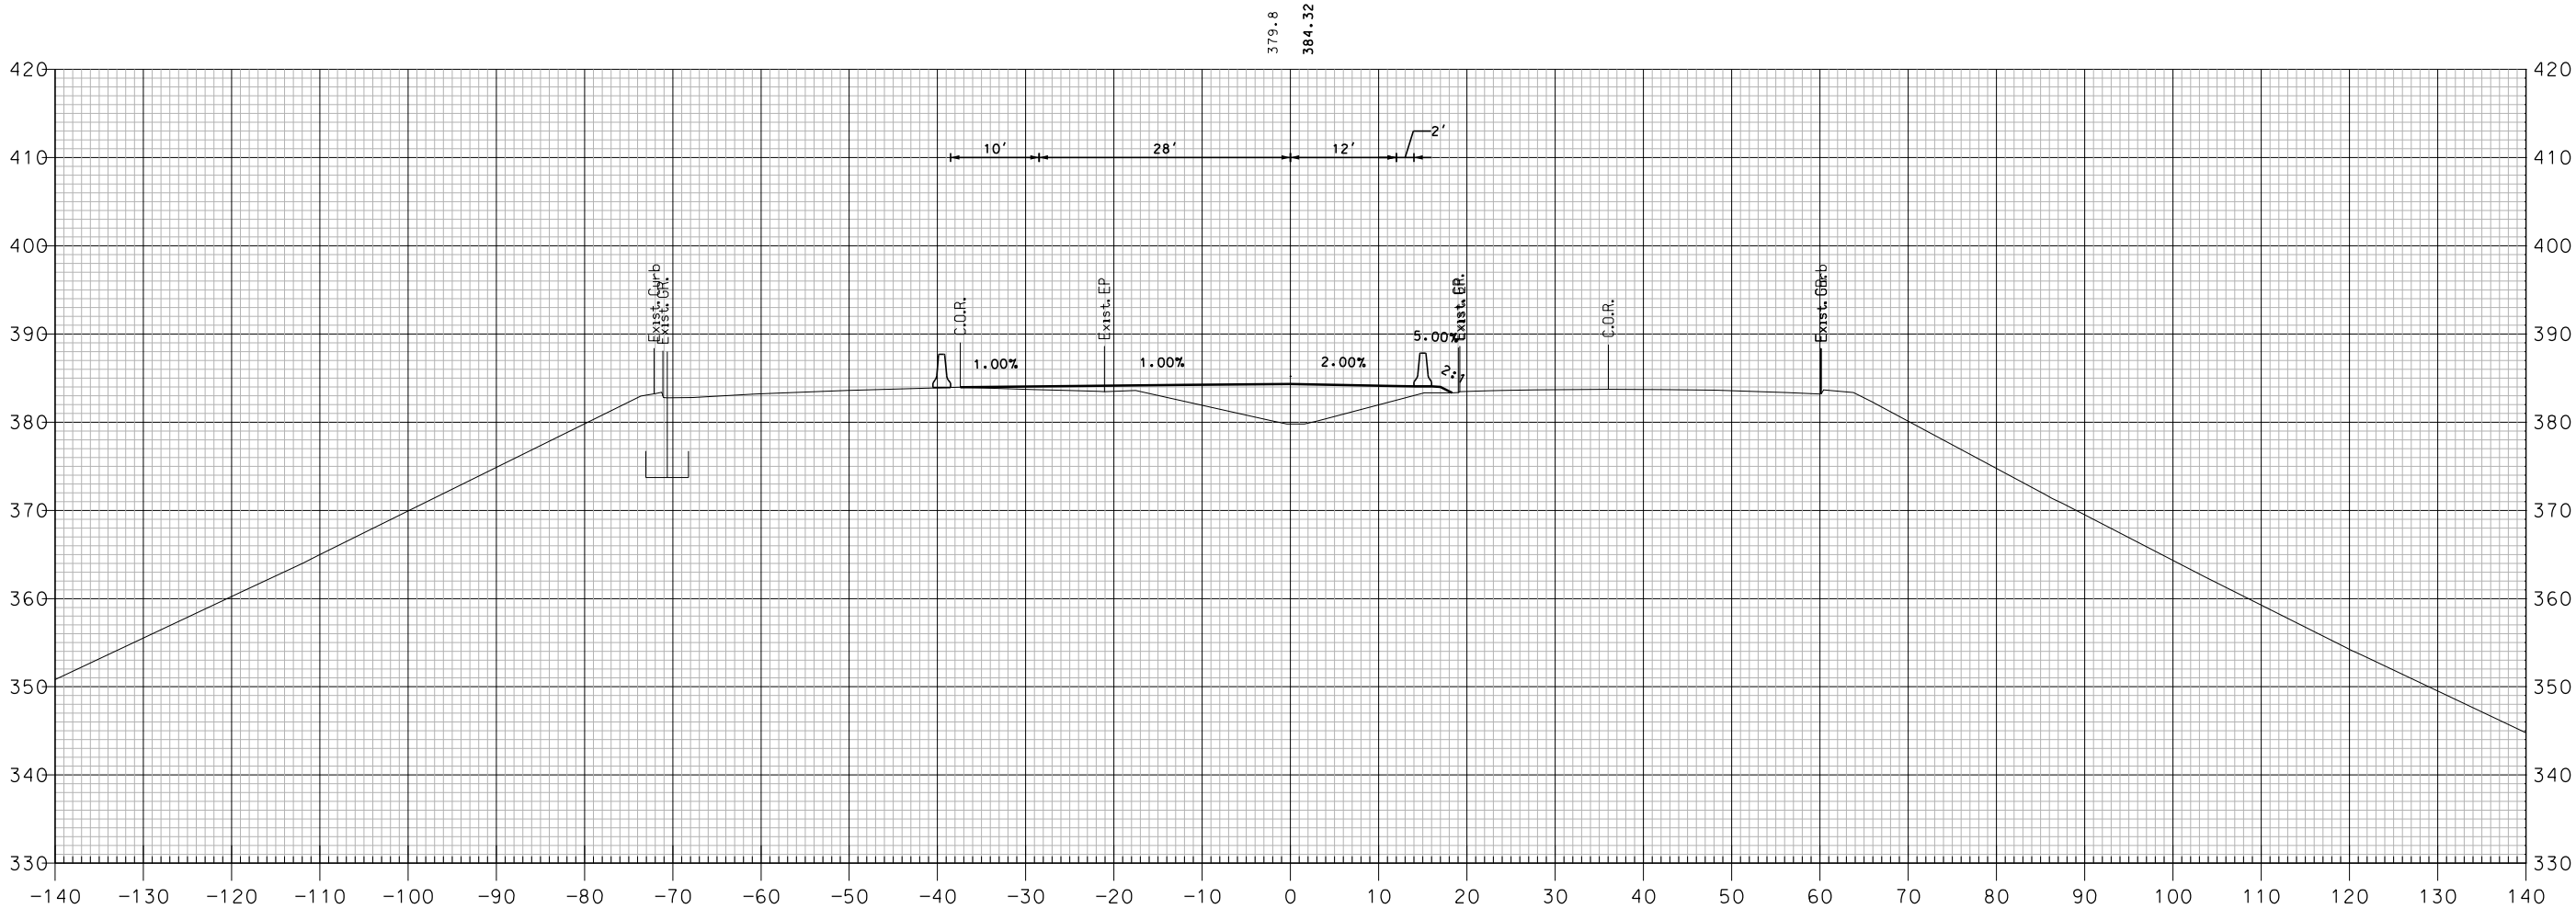


521+50

TCP PHASE 2 - I-89 SOUTHBOUND

SHEET TOTALS			
COMMON EXCAV.	— C.Y.	ROCK EXCAV.	— C.Y.
FILL	— C.Y.	MUCK EXCAV.	— C.Y.
DGN	STATE PROJECT NO.	SHEET NO.	TOTAL SHEETS
16148TCP X-SECT	16148	479	600

REVISIONS AFTER PROPOSAL			
NUMBER	DATE	STATION	DESCRIPTION

SDR PROCESSED	NHDDT	DATE	04-2015
NEW DESIGN	MJ	DATE	04-2016
SHEET CHECKED	BRC	DATE	02-2018
AS BUILT DETAILS		DATE	

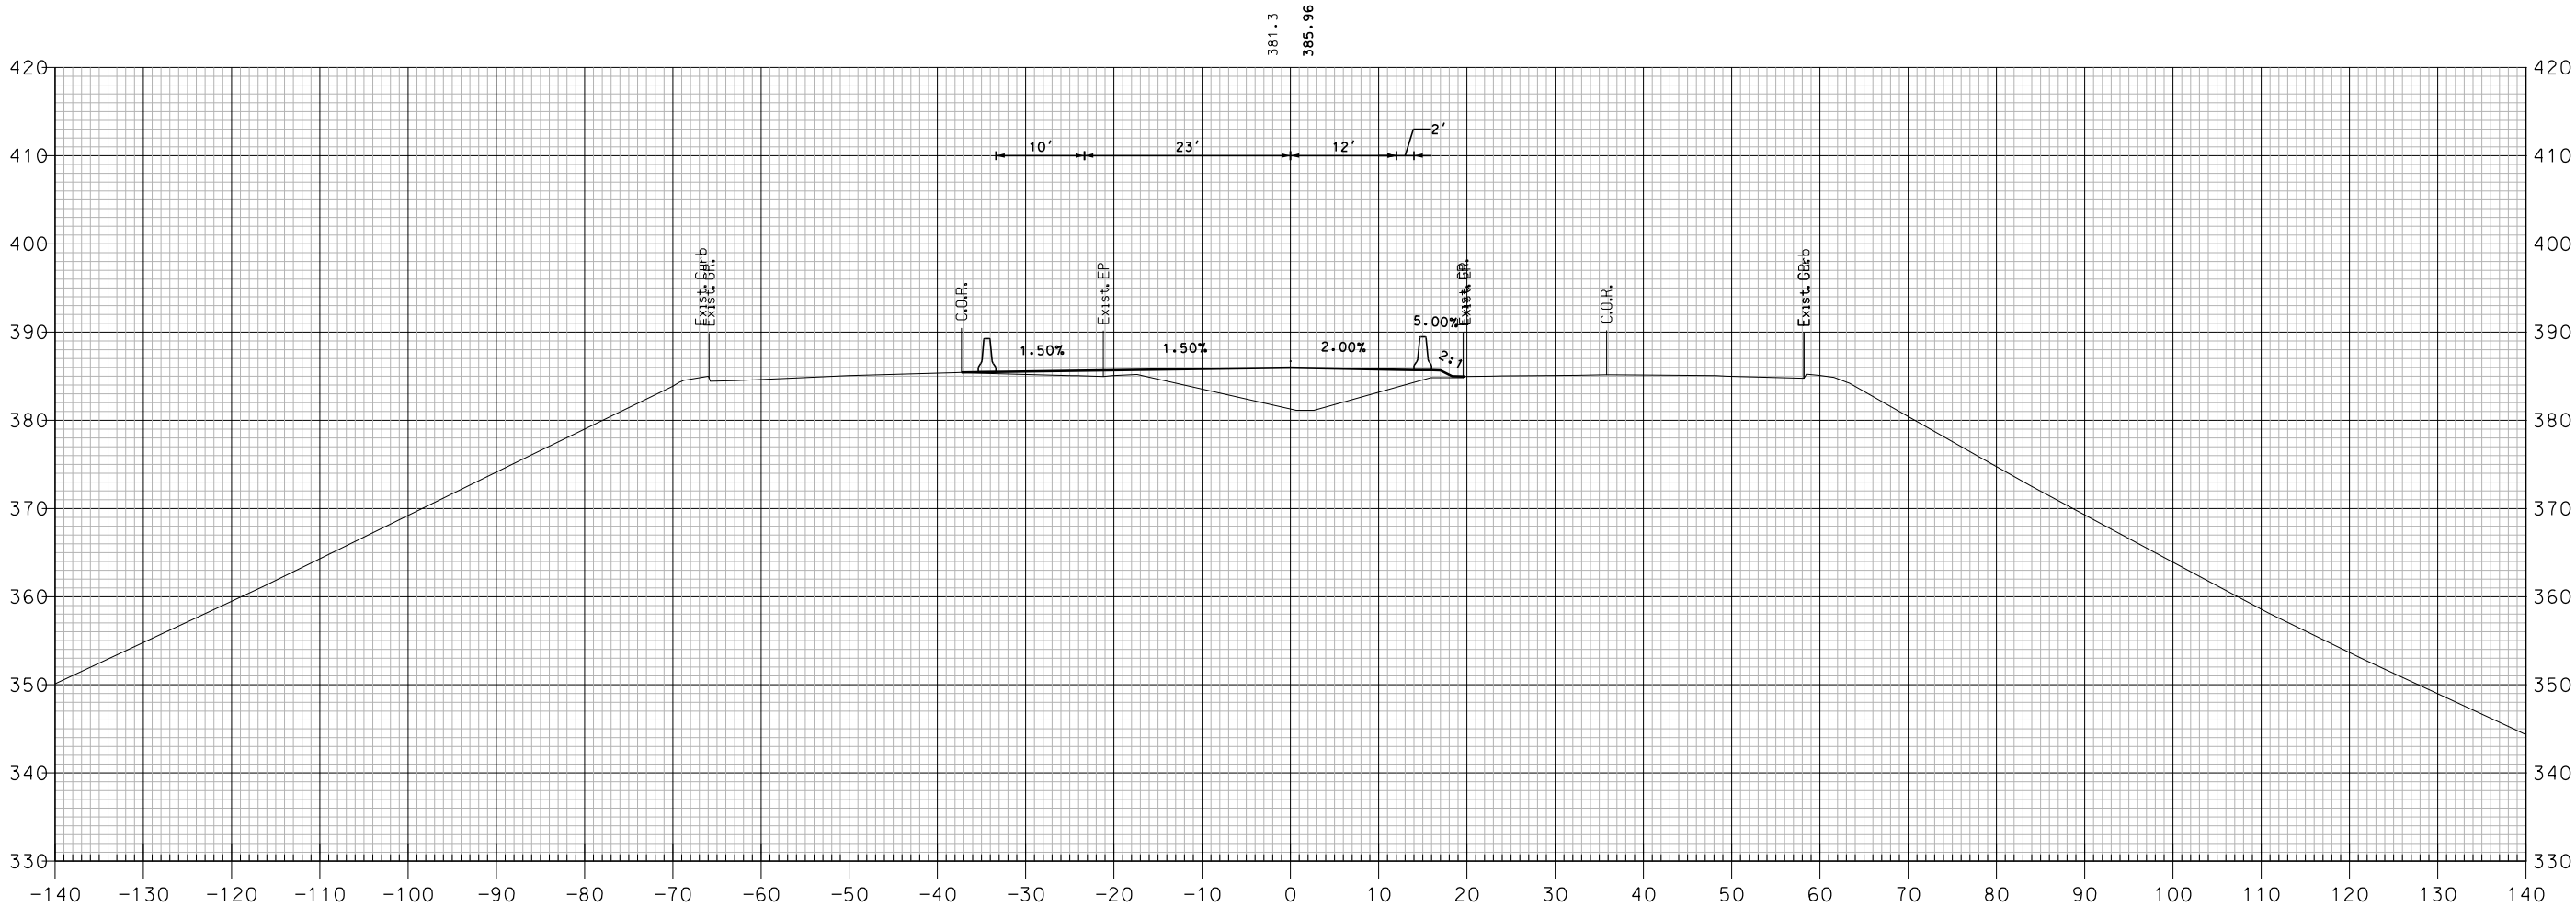


522+00

TCP PHASE 2 - I-89 SOUTHBOUND

SHEET TOTALS			
COMMON EXCAV.	— C.Y.	ROCK EXCAV.	— C.Y.
FILL	— C.Y.	MUCK EXCAV.	— C.Y.
DGN	STATE PROJECT NO.	SHEET NO.	TOTAL SHEETS
16148TCP X-SECT	16148	480	600

REVISIONS AFTER PROPOSAL			
NUMBER	DATE	STATION	DESCRIPTION

SDR PROCESSED	NHDDT	DATE	04-2015
NEW DESIGN	MJ	DATE	04-2016
SHEET CHECKED	BRC	DATE	02-2018
AS BUILT DETAILS		DATE	

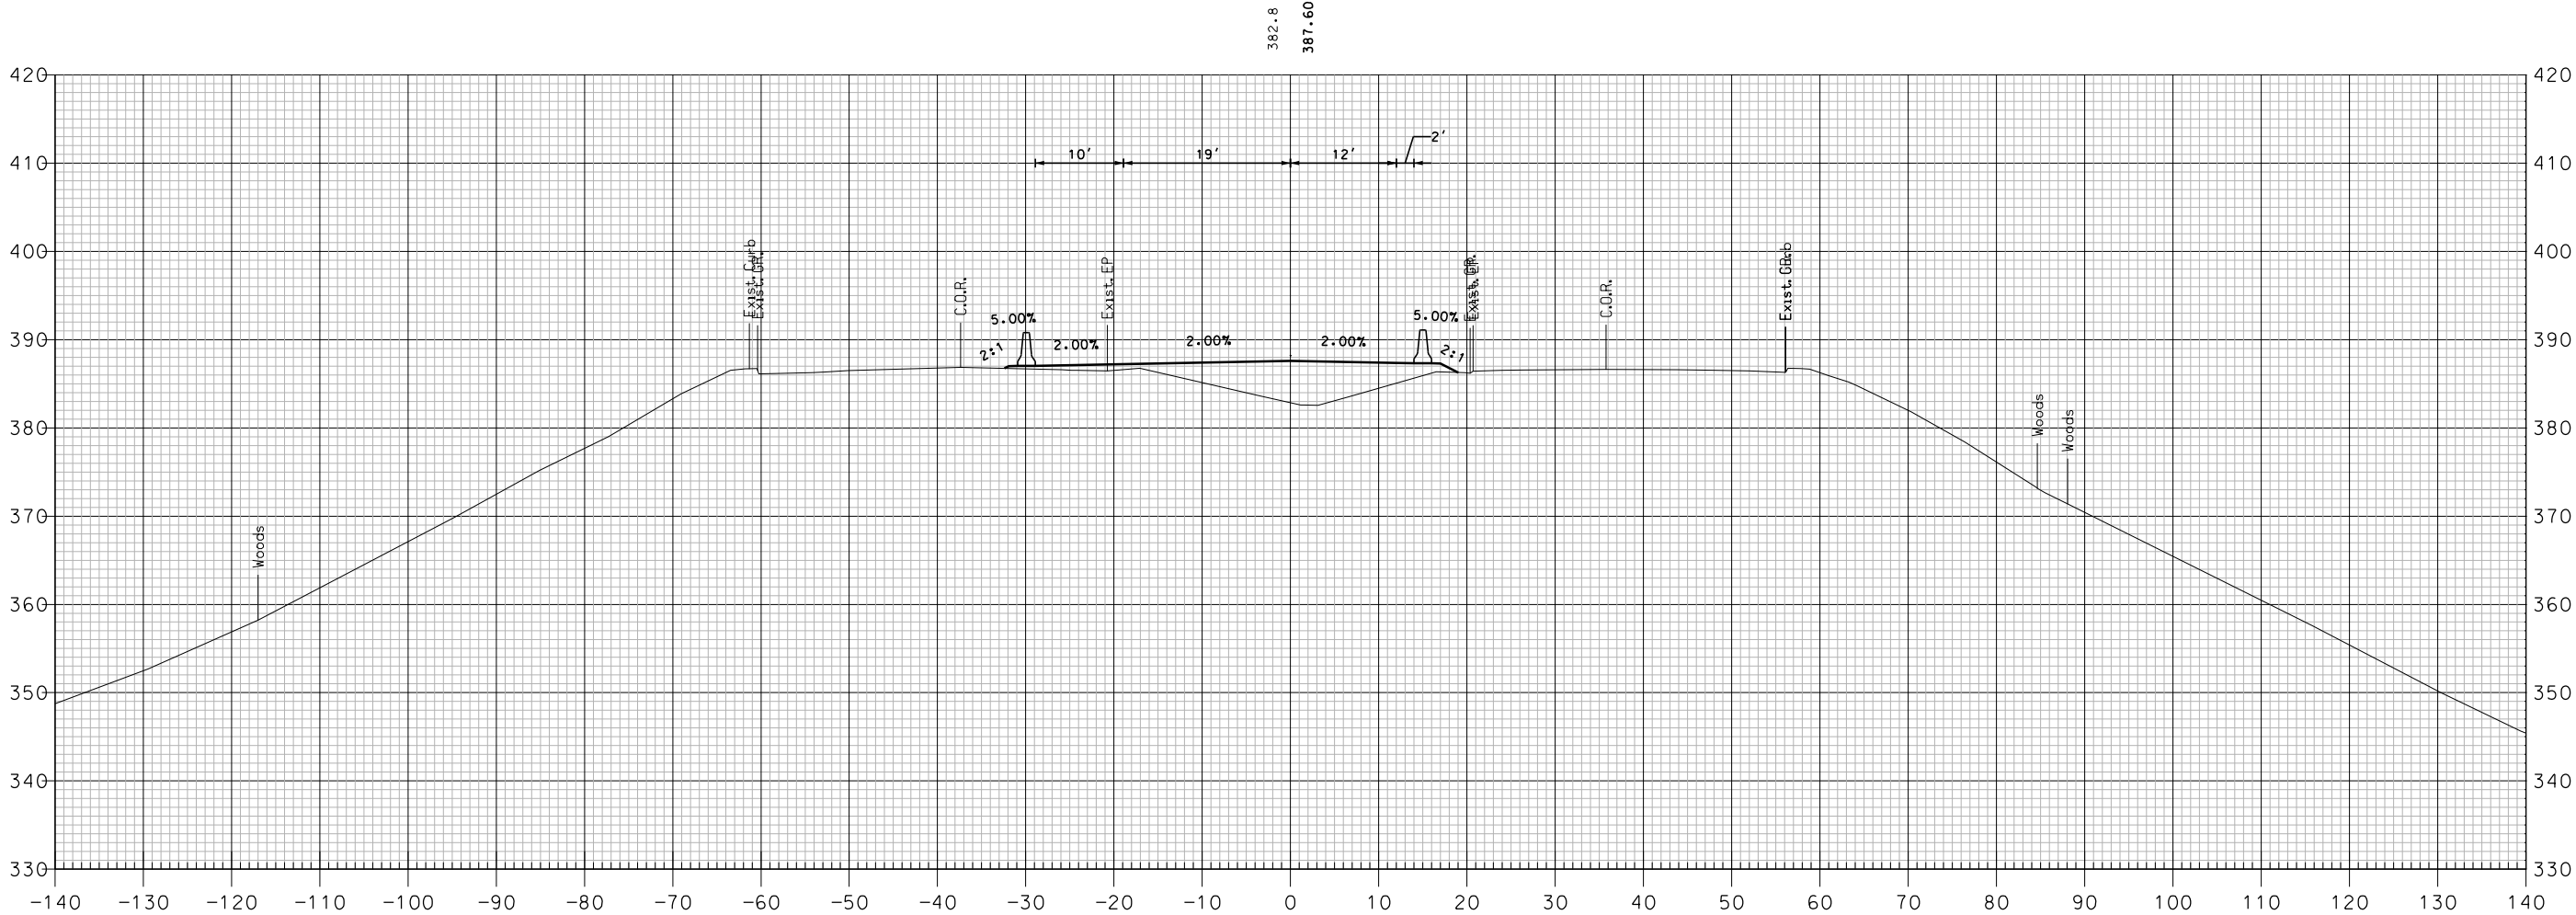


522+50

TCP PHASE 2 - I-89 SOUTHBOUND

SHEET TOTALS			
COMMON EXCAV.	— C.Y.	ROCK EXCAV.	— C.Y.
FILL	— C.Y.	MUCK EXCAV.	— C.Y.
DGN	STATE PROJECT NO.	SHEET NO.	TOTAL SHEETS
16148TCP X-SECT	16148	481	600

REVISIONS AFTER PROPOSAL			
NUMBER	DATE	STATION	DESCRIPTION

SDR PROCESSED	NHDDT	DATE	04-2015
NEW DESIGN	MJ	DATE	04-2016
SHEET CHECKED	BRC	DATE	02-2018
AS BUILT DETAILS		DATE	

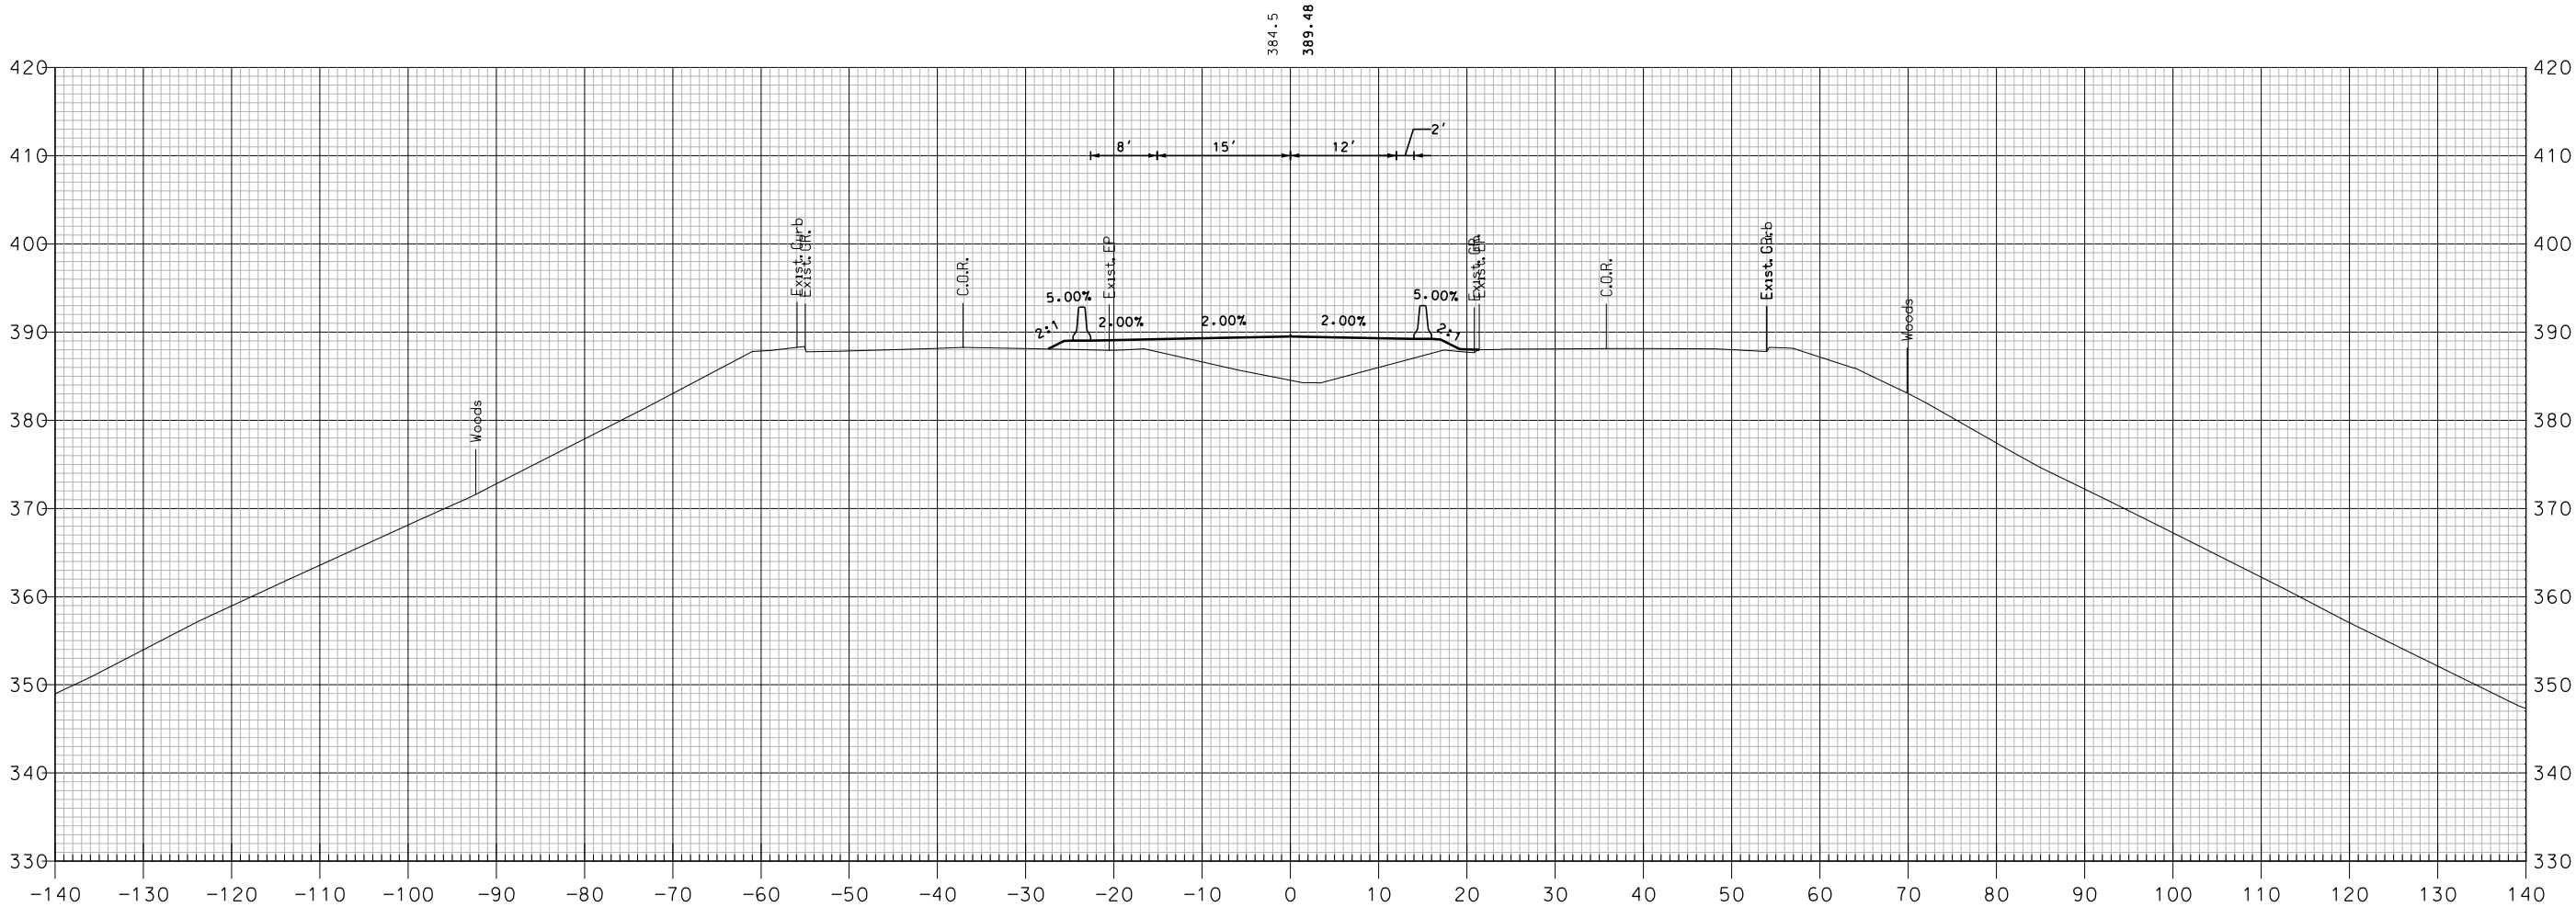


523+00

TCP PHASE 2 - I-89 SOUTHBOUND

SHEET TOTALS			
COMMON EXCAV.	— C.Y.	ROCK EXCAV.	— C.Y.
FILL	— C.Y.	MUCK EXCAV.	— C.Y.
DGN	STATE PROJECT NO.	SHEET NO.	TOTAL SHEETS
16148TCP X-SECT	16148	482	600

REVISIONS AFTER PROPOSAL			
NUMBER	DATE	STATION	DESCRIPTION

SDR PROCESSED	NHDDT	DATE	04-2015
NEW DESIGN	MJ	DATE	04-2016
SHEET CHECKED	BRC	DATE	02-2018
AS BUILT DETAILS		DATE	

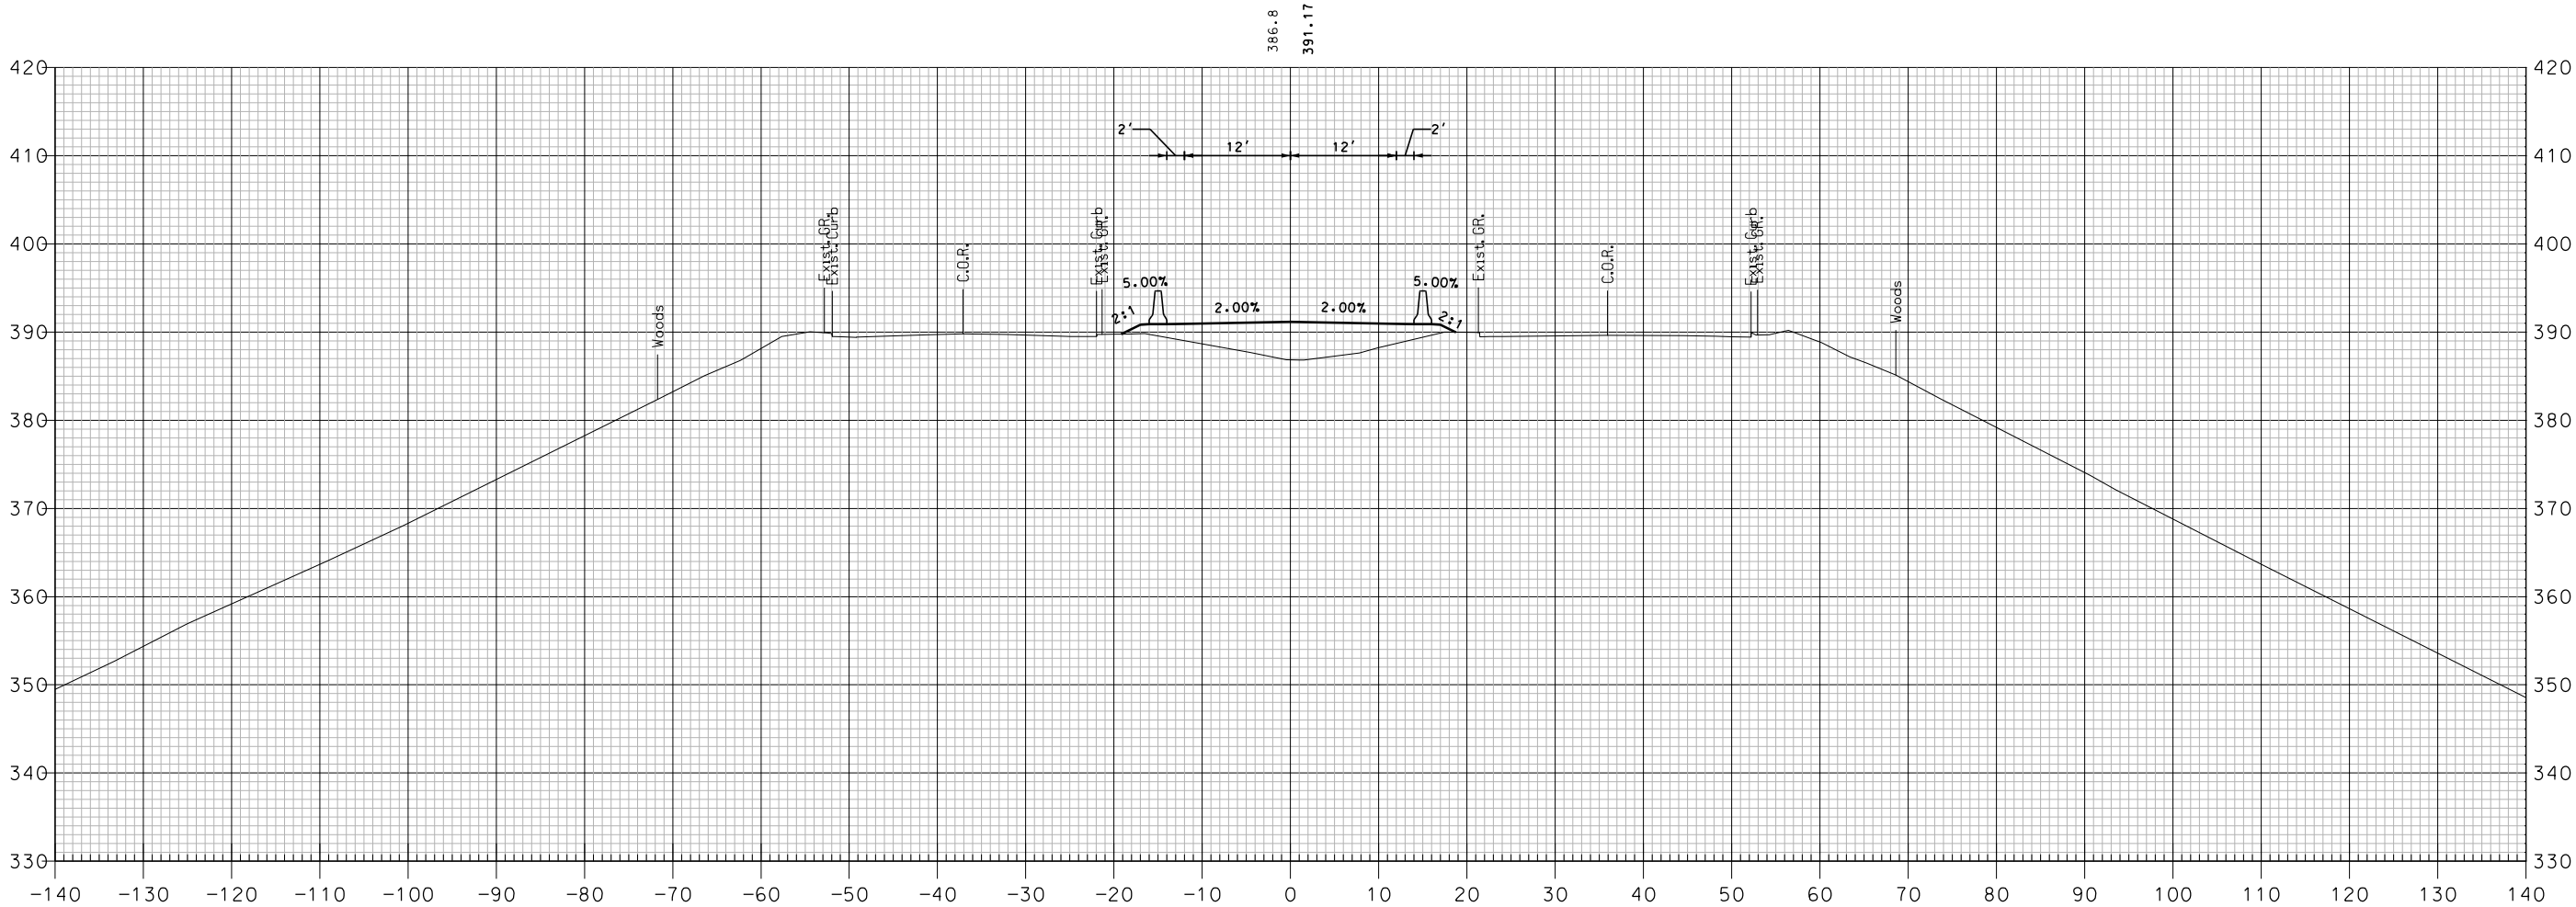


523+50

TCP PHASE 2 - I-89 SOUTHBOUND

SHEET TOTALS			
COMMON EXCAV.	— C.Y.	ROCK EXCAV.	— C.Y.
FILL	— C.Y.	MUCK EXCAV.	— C.Y.
DGN	STATE PROJECT NO.	SHEET NO.	TOTAL SHEETS
16148TCP X-SECT	16148	483	600

SDR PROCESSED NEW DESIGN SHEET CHECKED AS BUILT DETAILS	NHDOT MJ BRC	DATE	04-2015	REVISIONS AFTER PROPOSAL	
		DATE	04-2016	STATION	DESCRIPTION
		DATE	02-2018		
		DATE			

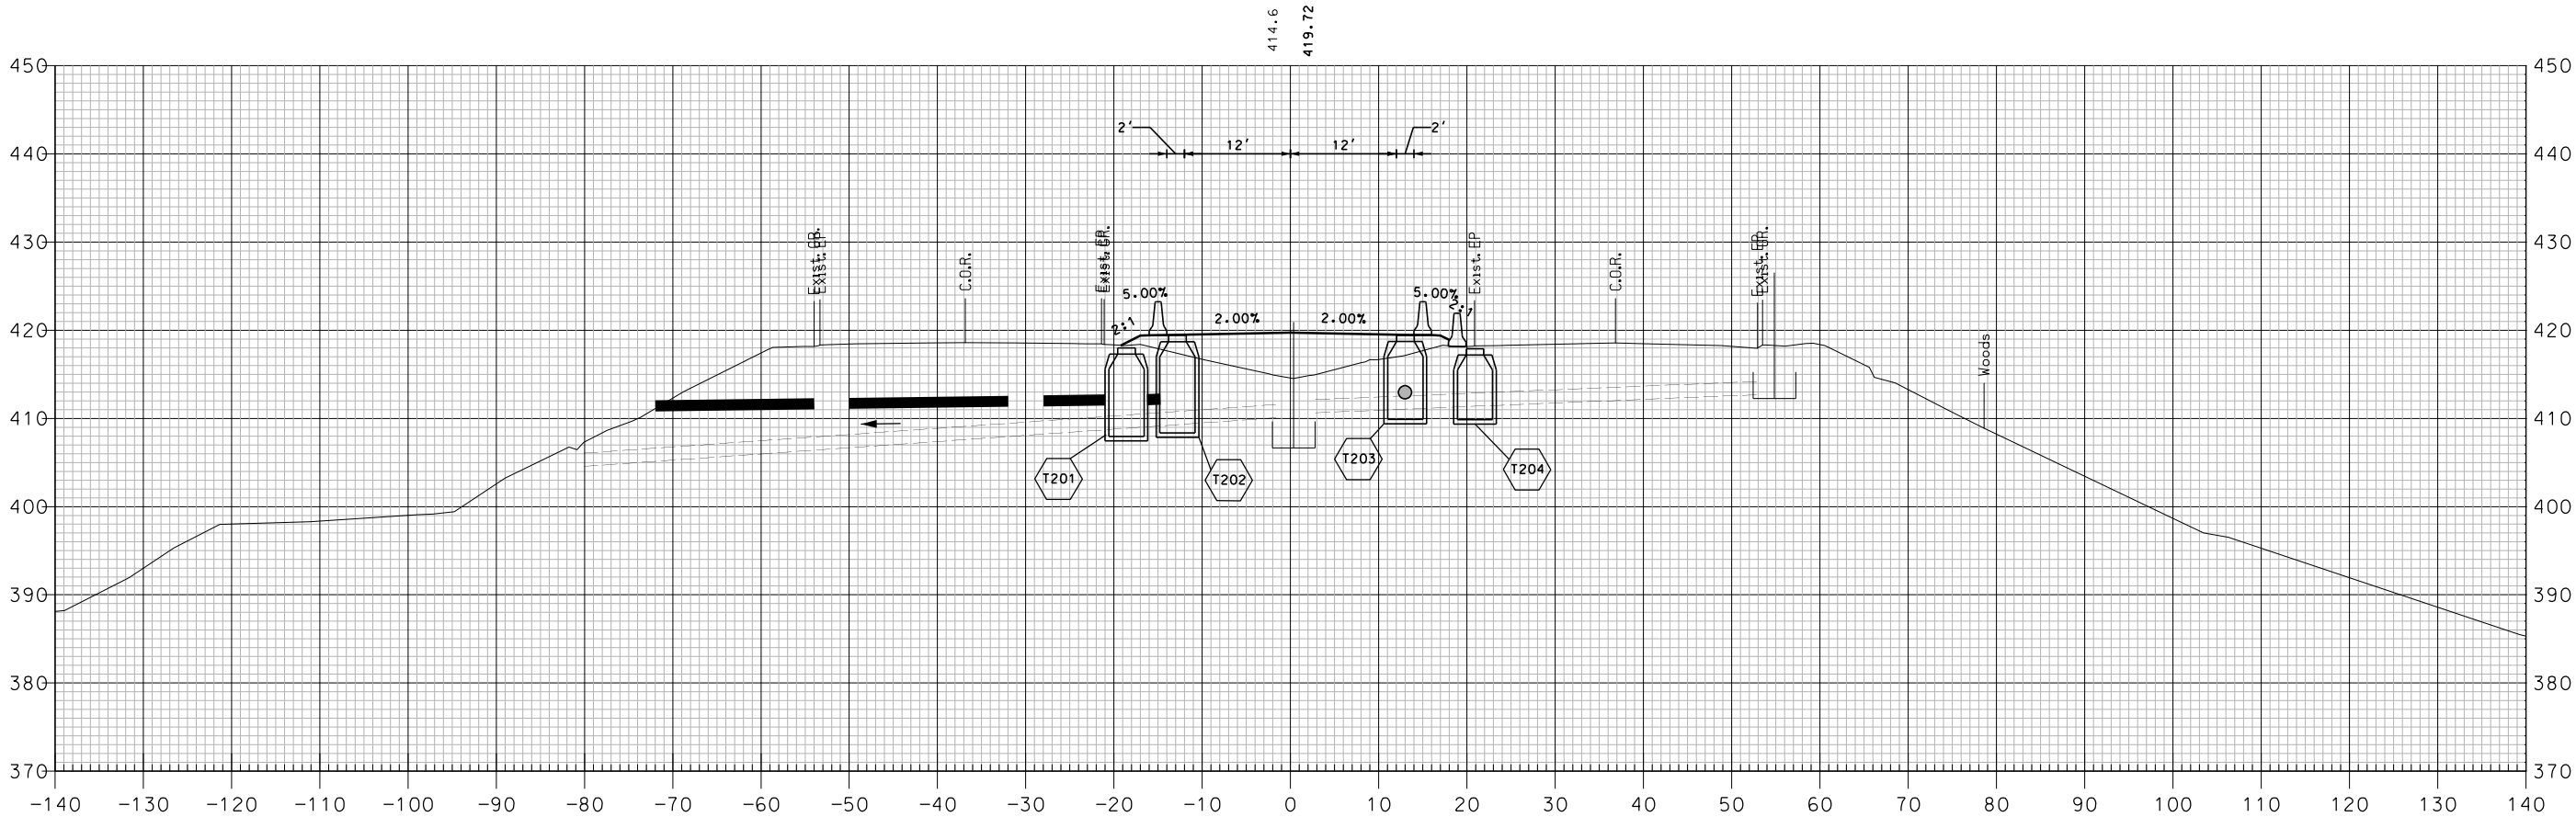


533+00

TCP PHASE 2 - I-89 SOUTHBOUND

SHEET TOTALS			
COMMON EXCAV.	— C.Y.	ROCK EXCAV.	— C.Y.
FILL	— C.Y.	MUCK EXCAV.	— C.Y.
DGN	STATE PROJECT NO.	SHEET NO.	TOTAL SHEETS
16148TCP X-SECT	16148	485	600

REVISIONS AFTER PROPOSAL			
NUMBER	DATE	STATION	DESCRIPTION

SDR PROCESSED	NHDDT	DATE	04-2015
NEW DESIGN	MJ	DATE	04-2016
SHEET CHECKED	BRC	DATE	02-2018
AS BUILT DETAILS		DATE	

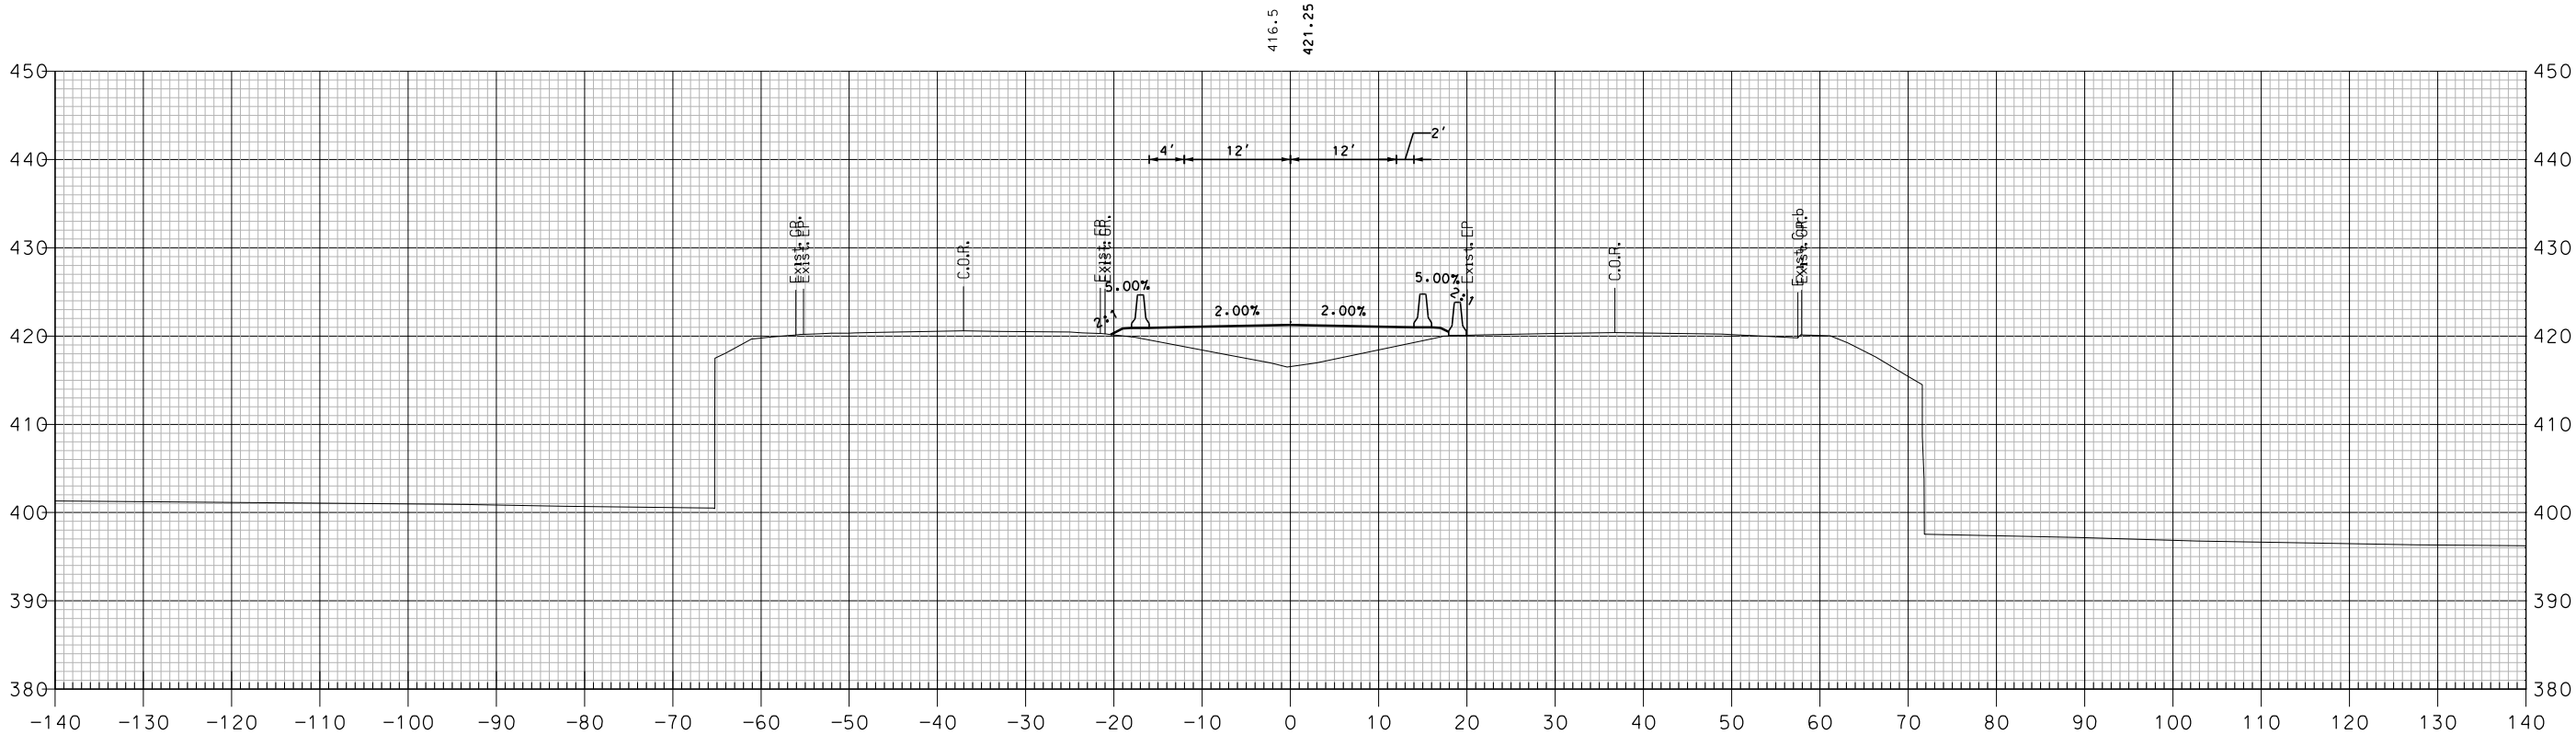


533+50

TCP PHASE 2 - I-89 SOUTHBOUND

SHEET TOTALS			
COMMON EXCAV.	— C.Y.	ROCK EXCAV.	— C.Y.
FILL	— C.Y.	MUCK EXCAV.	— C.Y.
DGN	STATE PROJECT NO.	SHEET NO.	TOTAL SHEETS
16148TCP X-SECT	16148	486	600

REVISIONS AFTER PROPOSAL			
NUMBER	DATE	STATION	DESCRIPTION

SDR PROCESSED	NHDDT	DATE	04-2015
NEW DESIGN	MJ	DATE	04-2016
SHEET CHECKED	BRC	DATE	02-2018
AS BUILT DETAILS		DATE	

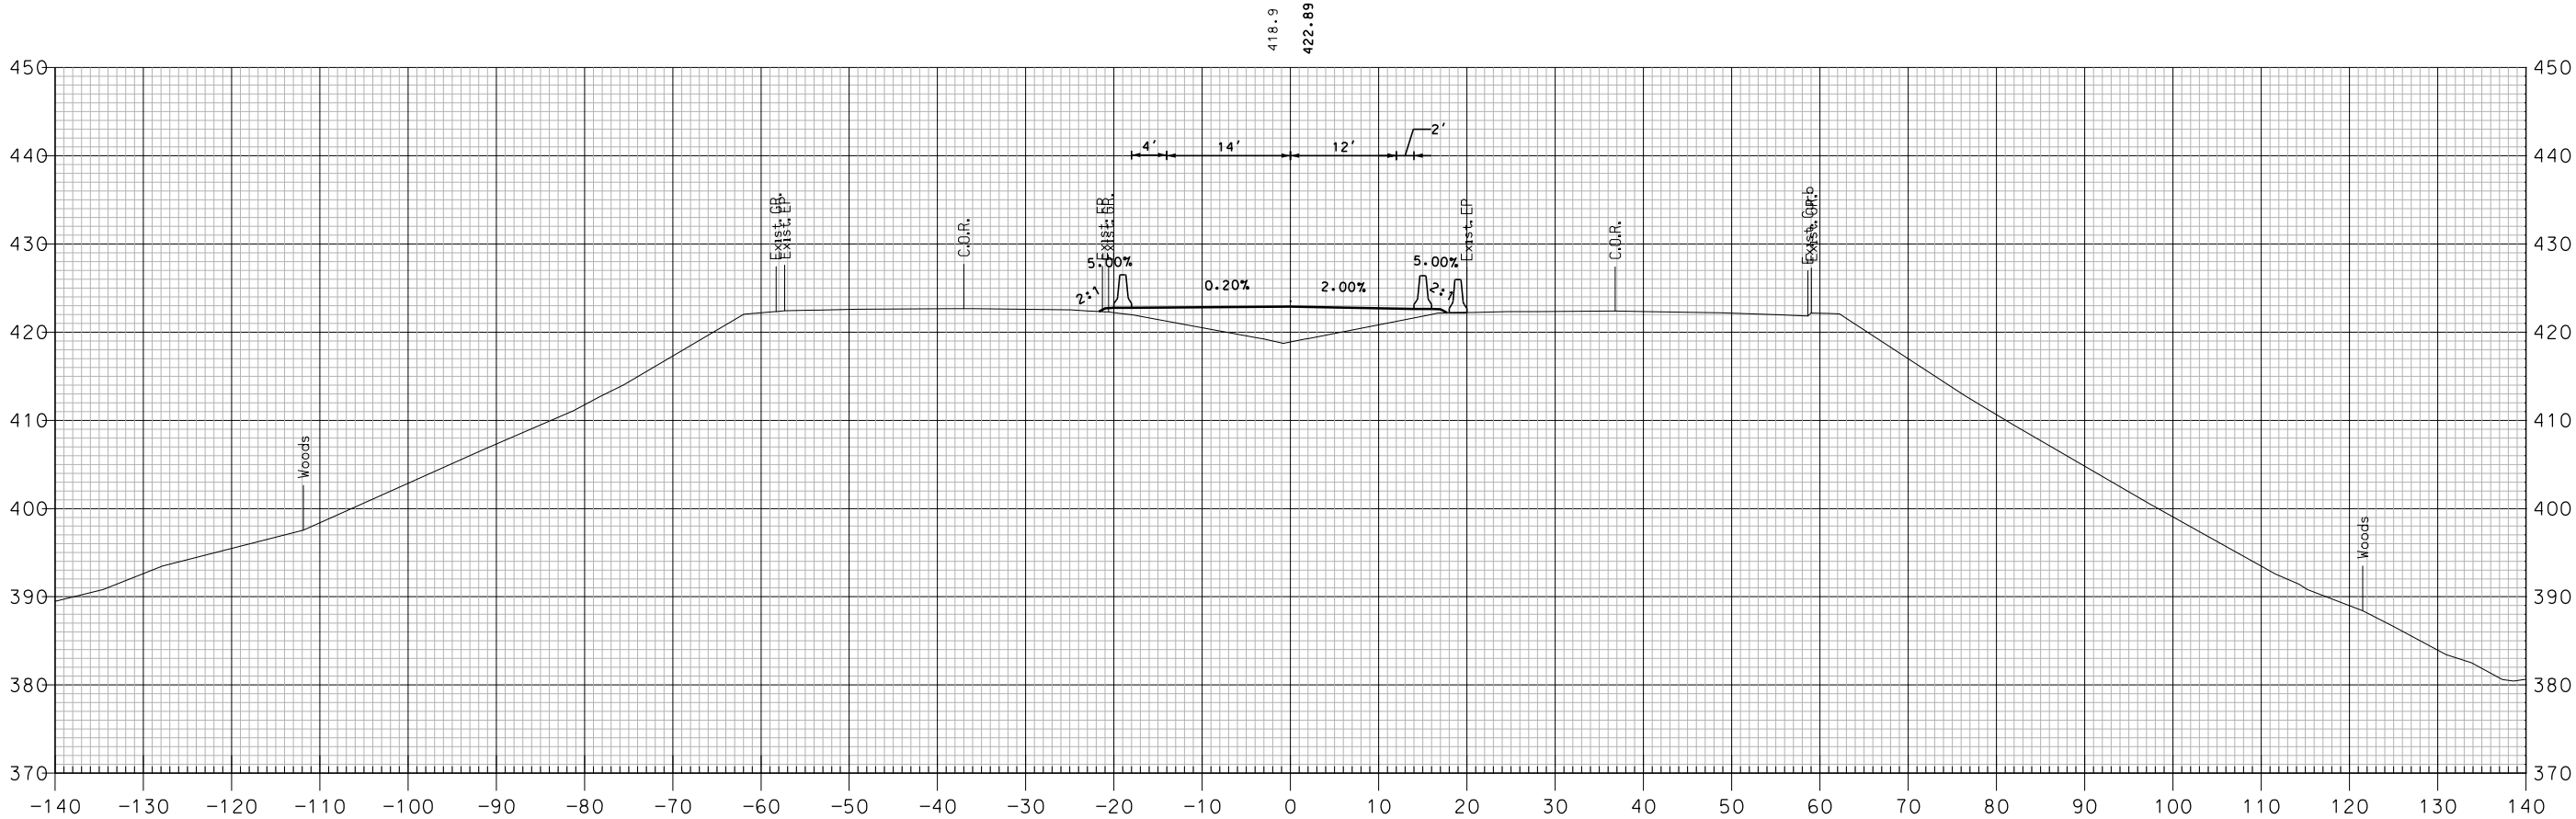


534+00

TCP PHASE 2 - I-89 SOUTHBOUND

SHEET TOTALS			
COMMON EXCAV.	— C.Y.	ROCK EXCAV.	— C.Y.
FILL	— C.Y.	MUCK EXCAV.	— C.Y.
DGN	STATE PROJECT NO.	SHEET NO.	TOTAL SHEETS
16148TCP X-SECT	16148	487	600

REVISIONS AFTER PROPOSAL			
NUMBER	DATE	STATION	DESCRIPTION

SDR PROCESSED	NHDDT	DATE	04-2015
NEW DESIGN	MJ	DATE	04-2016
SHEET CHECKED	BRC	DATE	02-2018
AS BUILT DETAILS		DATE	

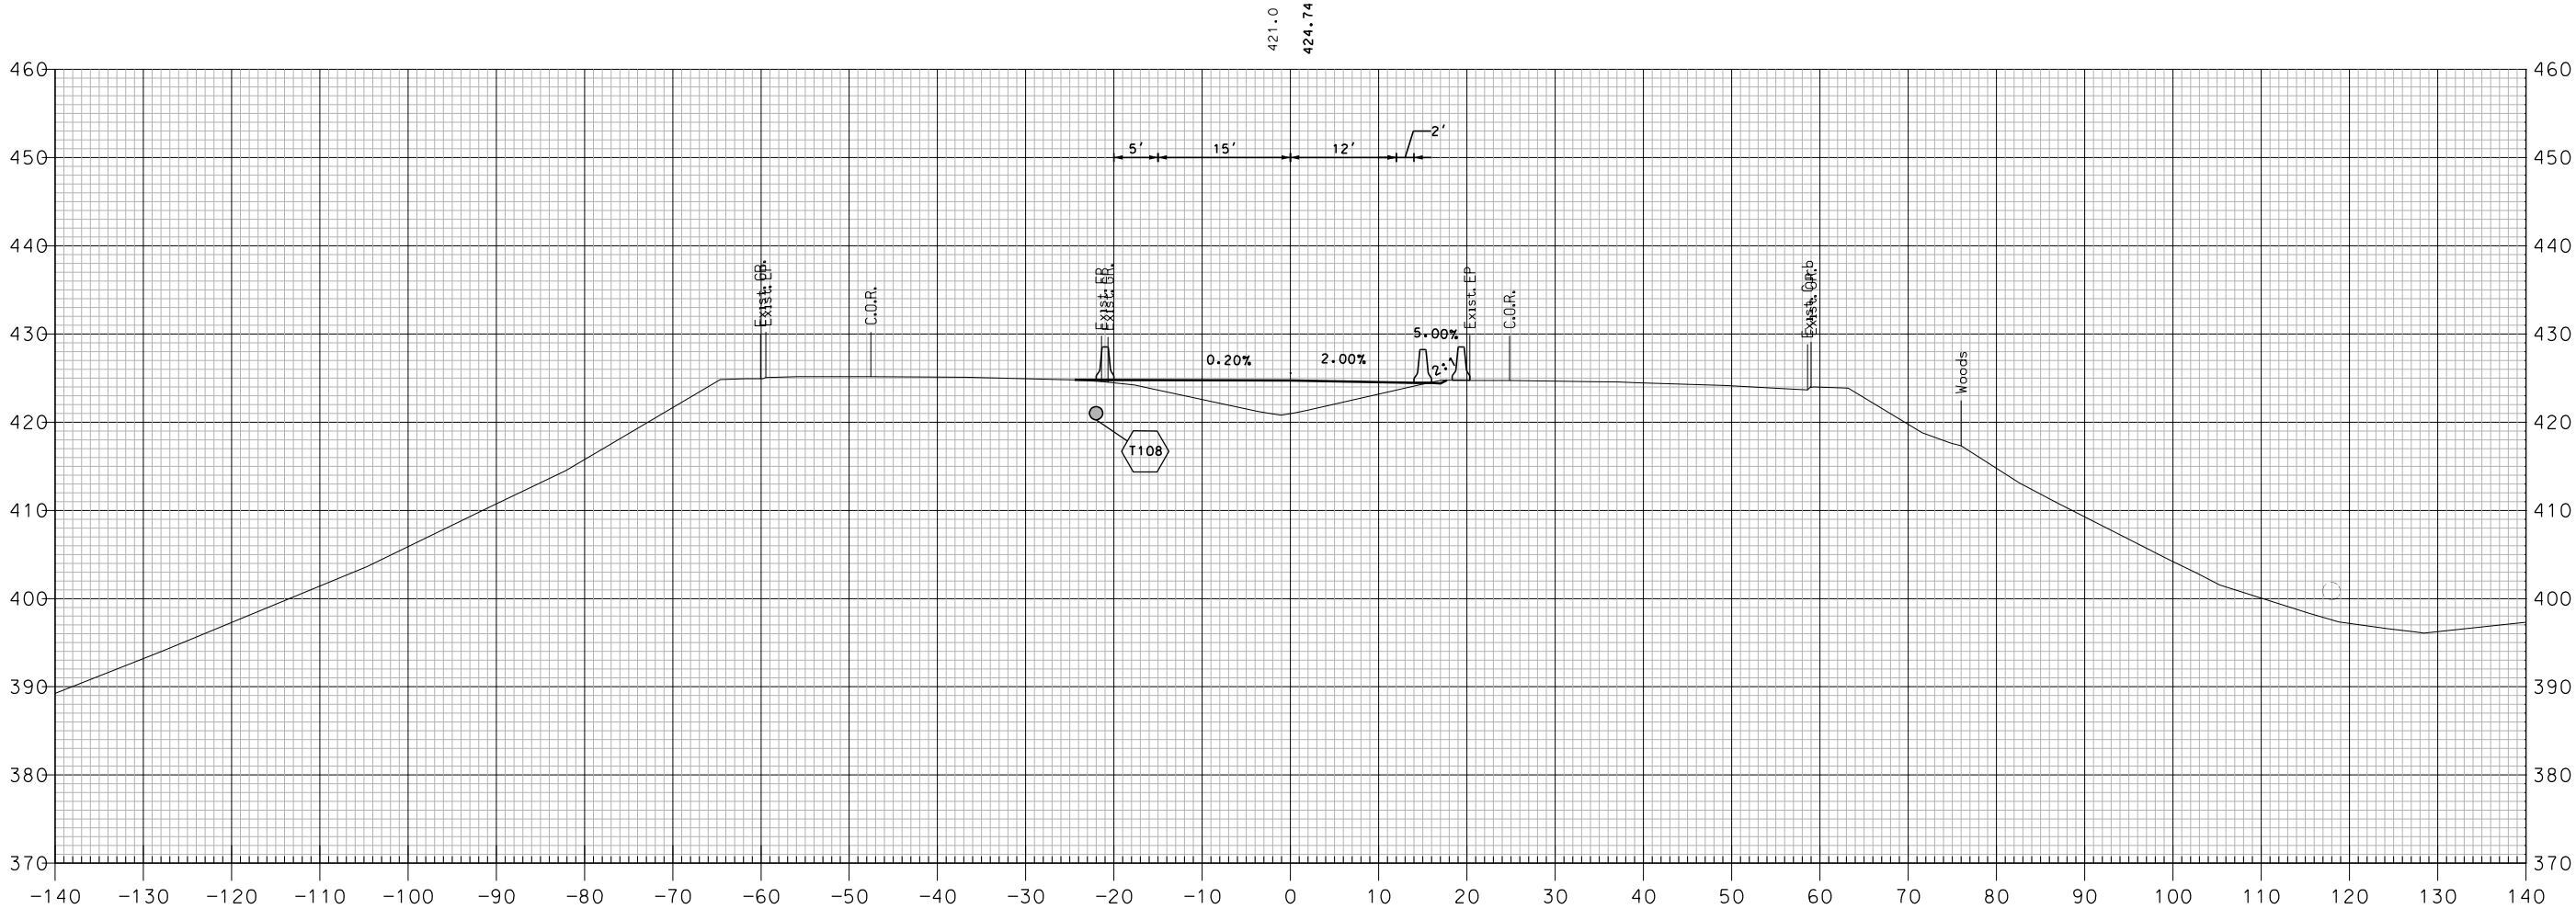


534+50

TCP PHASE 2 - I-89 SOUTHBOUND

SHEET TOTALS			
COMMON EXCAV.	— C.Y.	ROCK EXCAV.	— C.Y.
FILL	— C.Y.	MUCK EXCAV.	— C.Y.
DGN	STATE PROJECT NO.	SHEET NO.	TOTAL SHEETS
16148TCP X-SECT	16148	488	600

SDR PROCESSED	NHDOT	REVISIONS AFTER PROPOSAL			
		STATION		DESCRIPTION	
		DATE		STATION	
		NUMBER		DATE	
NEW DESIGN	MJ	DATE 04-2015			
SHEET CHECKED	BRC	DATE 04-2016			
AS BUILT DETAILS		DATE 02-2018			

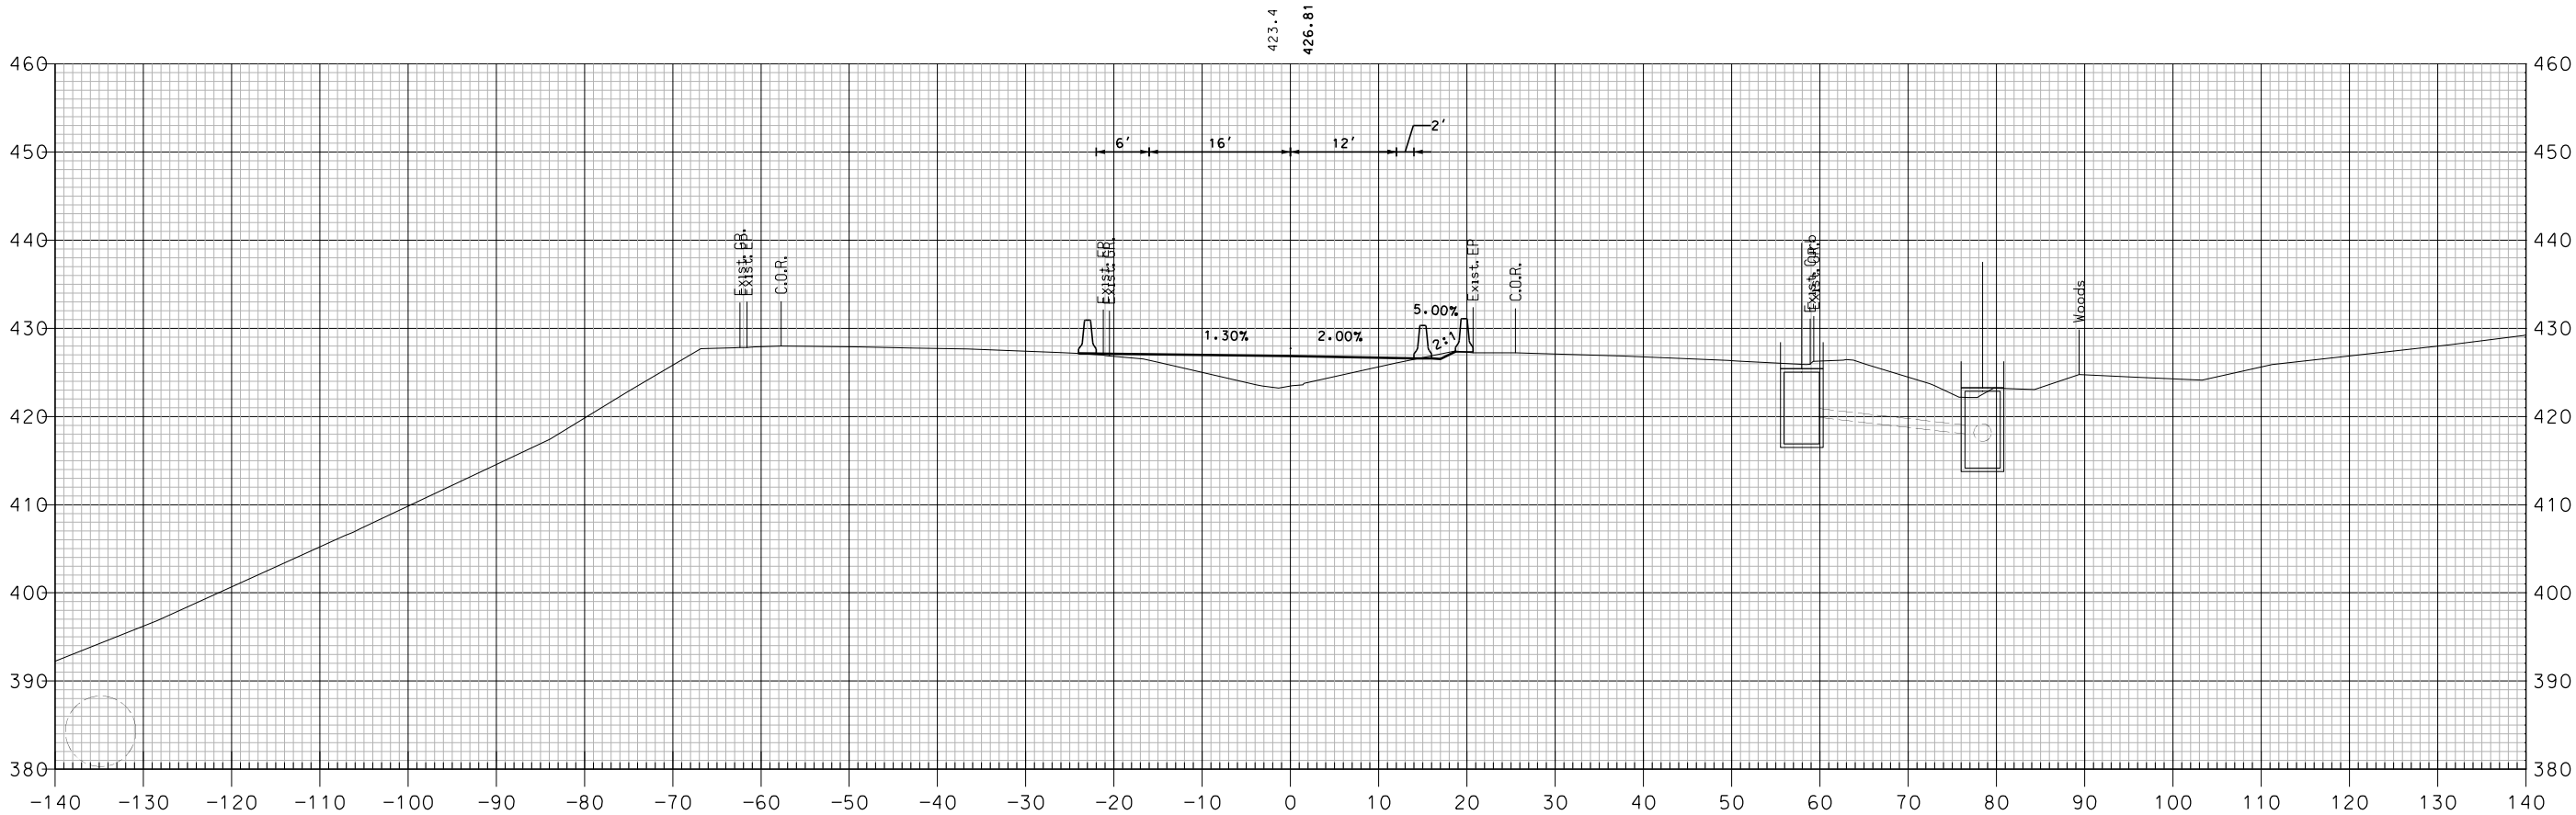


535+00

TCP PHASE 2 - I-89 SOUTHBOUND

SHEET TOTALS			
COMMON EXCAV.	— C.Y.	ROCK EXCAV.	— C.Y.
FILL	— C.Y.	MUCK EXCAV.	— C.Y.
DGN	STATE PROJECT NO.	SHEET NO.	TOTAL SHEETS
16148TCP X-SECT	16148	489	600

REVISIONS AFTER PROPOSAL			
NUMBER	DATE	STATION	DESCRIPTION

SDR PROCESSED	NHDDT	DATE	04-2015
NEW DESIGN	MJ	DATE	04-2016
SHEET CHECKED	BRC	DATE	02-2018
AS BUILT DETAILS		DATE	

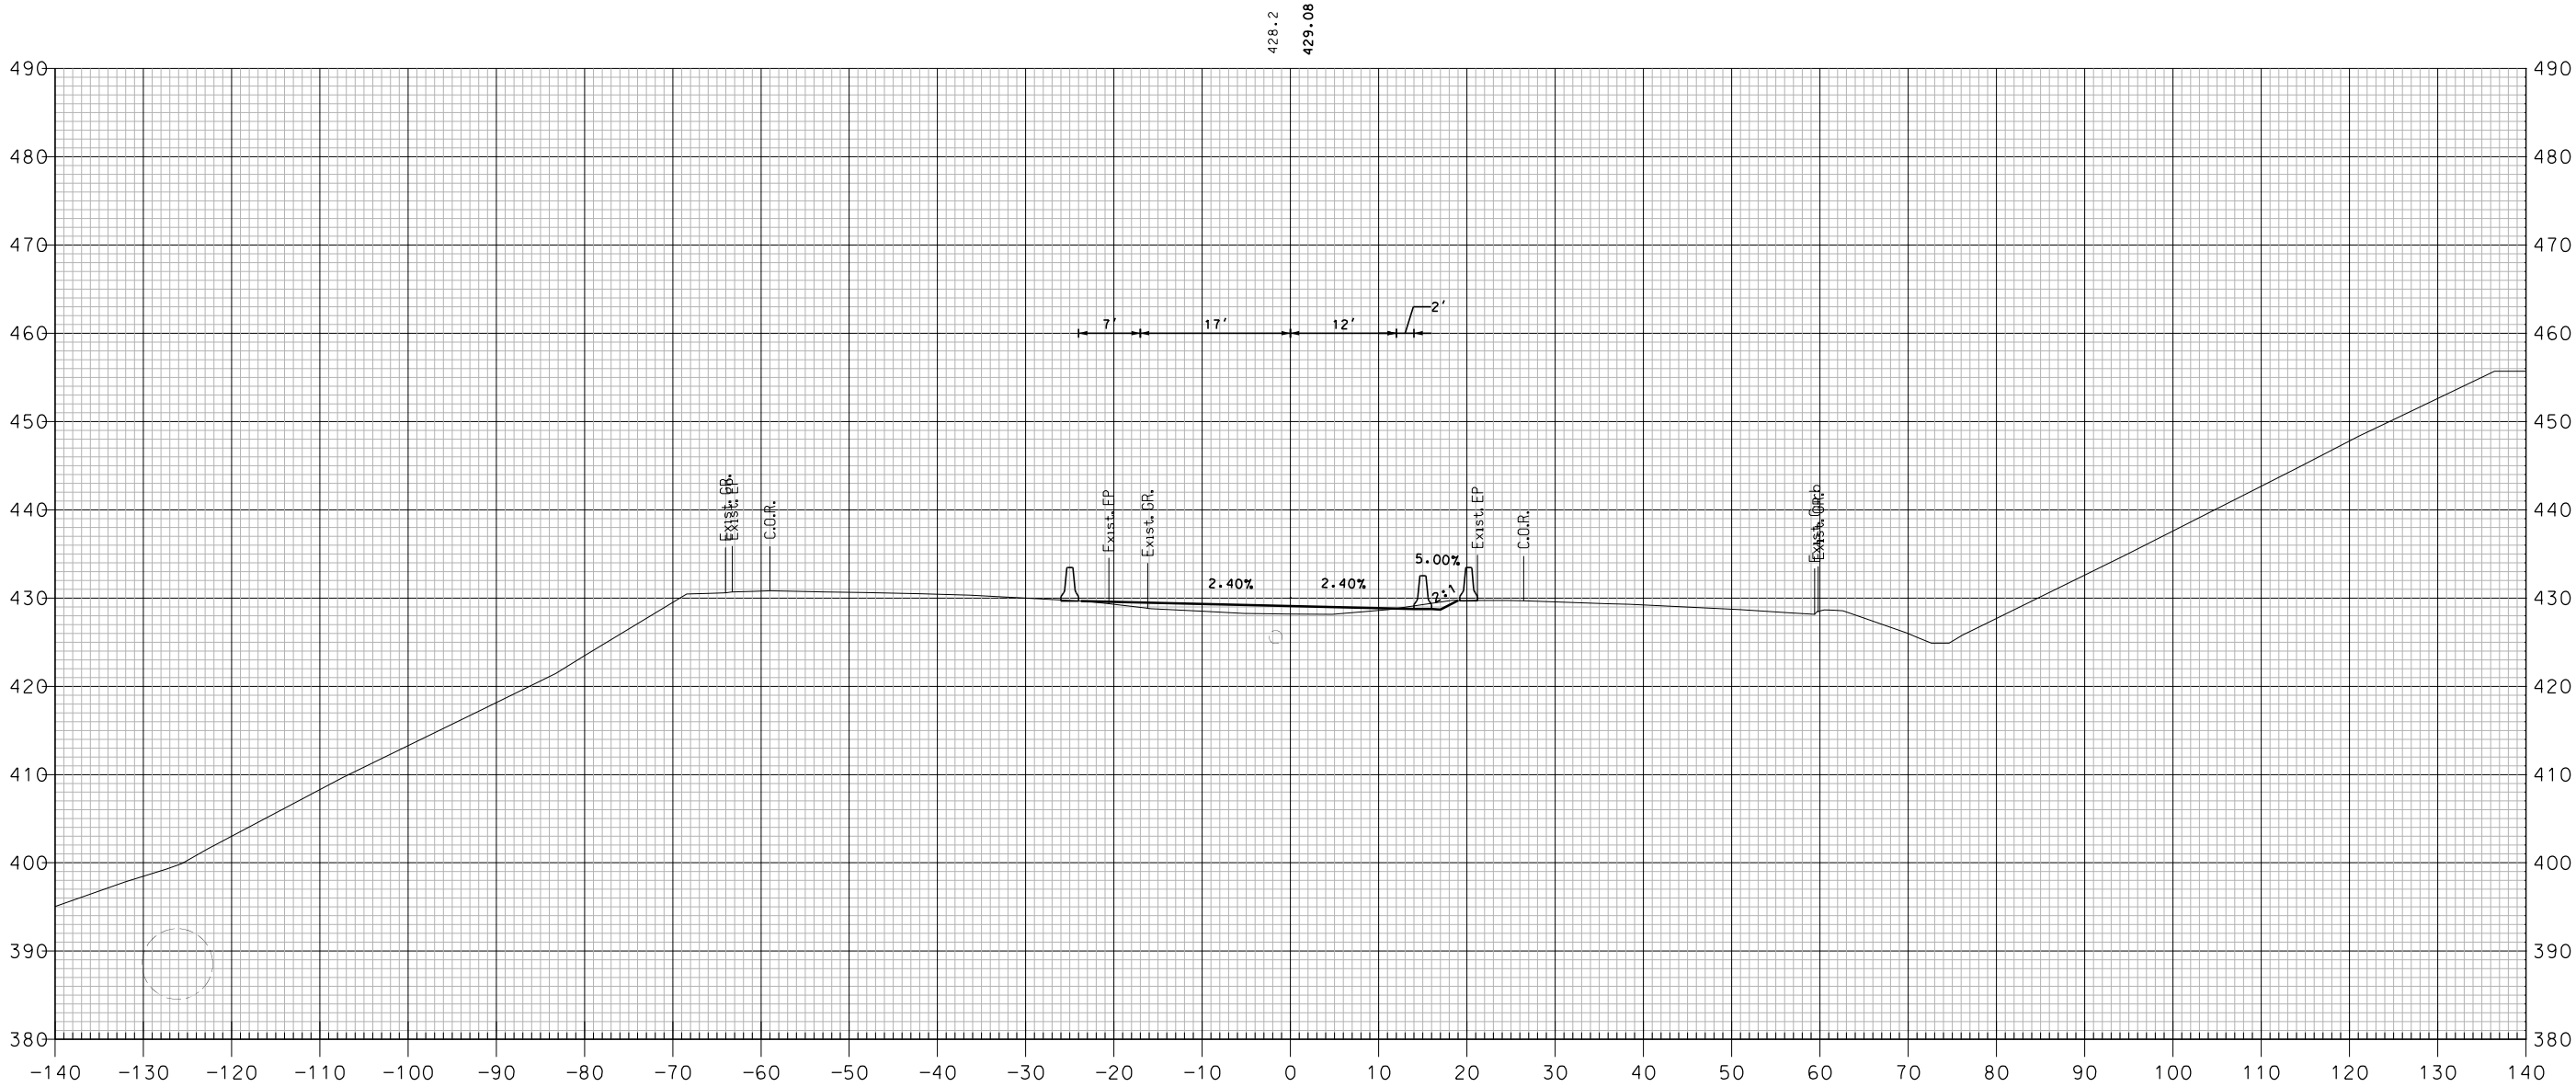


535+50

TCP PHASE 2 - I-89 SOUTHBOUND

SHEET TOTALS			
COMMON EXCAV.	— C.Y.	ROCK EXCAV.	— C.Y.
FILL	— C.Y.	MUCK EXCAV.	— C.Y.
DGN	STATE PROJECT NO.	SHEET NO.	TOTAL SHEETS
16148TCP X-SECT	16148	490	600

REVISIONS AFTER PROPOSAL			
NUMBER	DATE	STATION	DESCRIPTION

SDR PROCESSED	NHDDT	DATE	04-2015
NEW DESIGN	MJ	DATE	04-2016
SHEET CHECKED	BRC	DATE	02-2018
AS BUILT DETAILS		DATE	

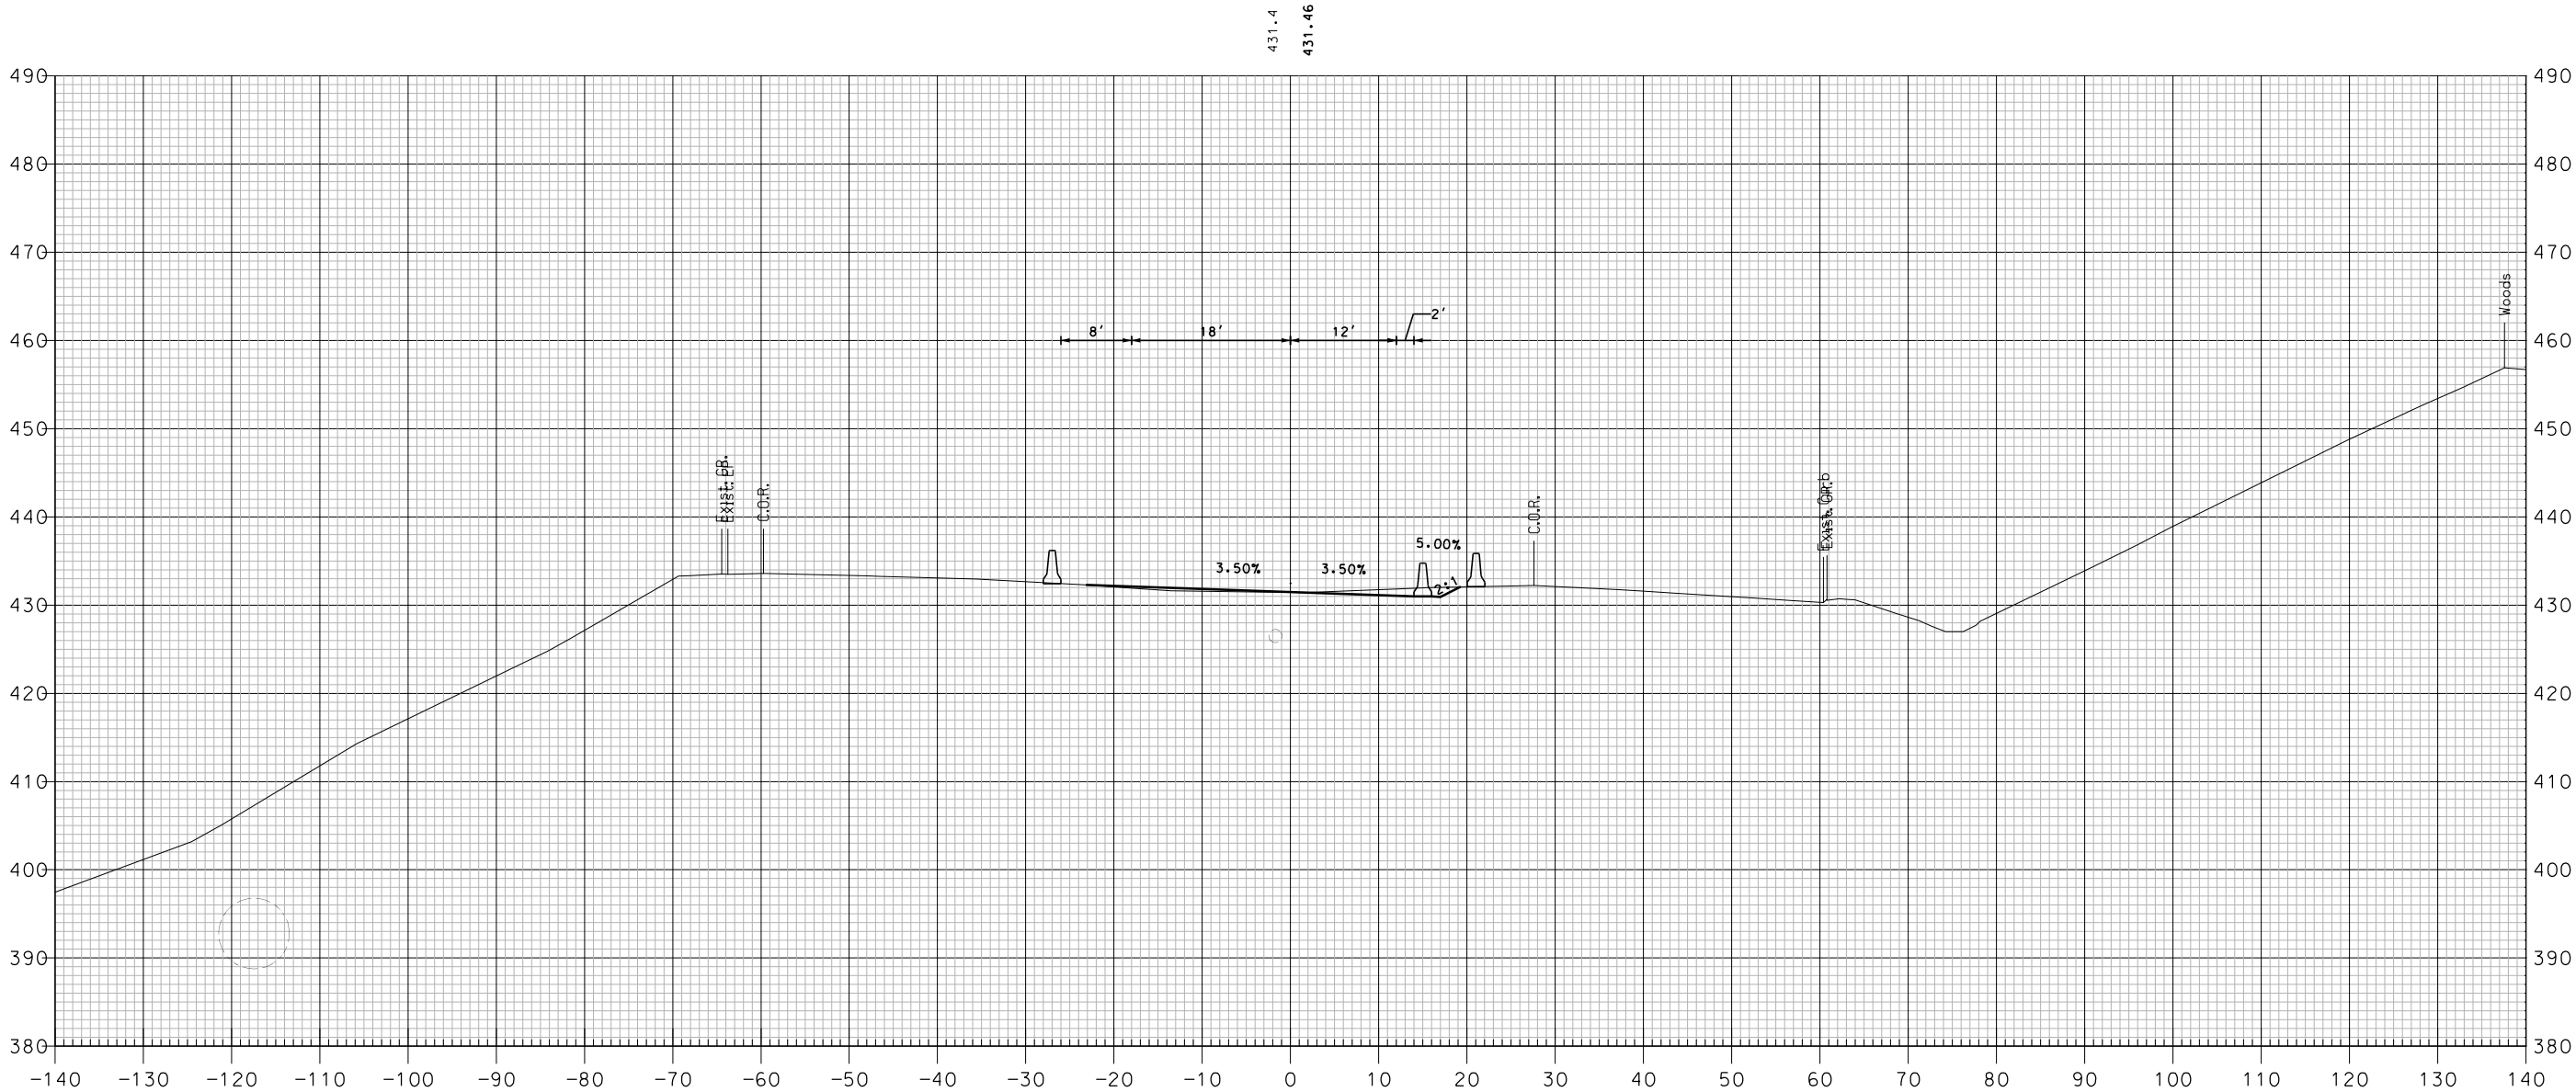


536+00

TCP PHASE 2 - I-89 SOUTHBOUND

SHEET TOTALS			
COMMON EXCAV.	— C.Y.	ROCK EXCAV.	— C.Y.
FILL	— C.Y.	MUCK EXCAV.	— C.Y.
DGN	STATE PROJECT NO.	SHEET NO.	TOTAL SHEETS
16148TCP X-SECT	16148	491	600

SDR PROCESSED NEW DESIGN SHEET CHECKED AS BUILT DETAILS	NHDDT MJ BRC	DATE	04-2015	REVISIONS AFTER PROPOSAL		
		DATE	04-2016	STATION	DATE	DESCRIPTION
		DATE	02-2018			
		DATE				

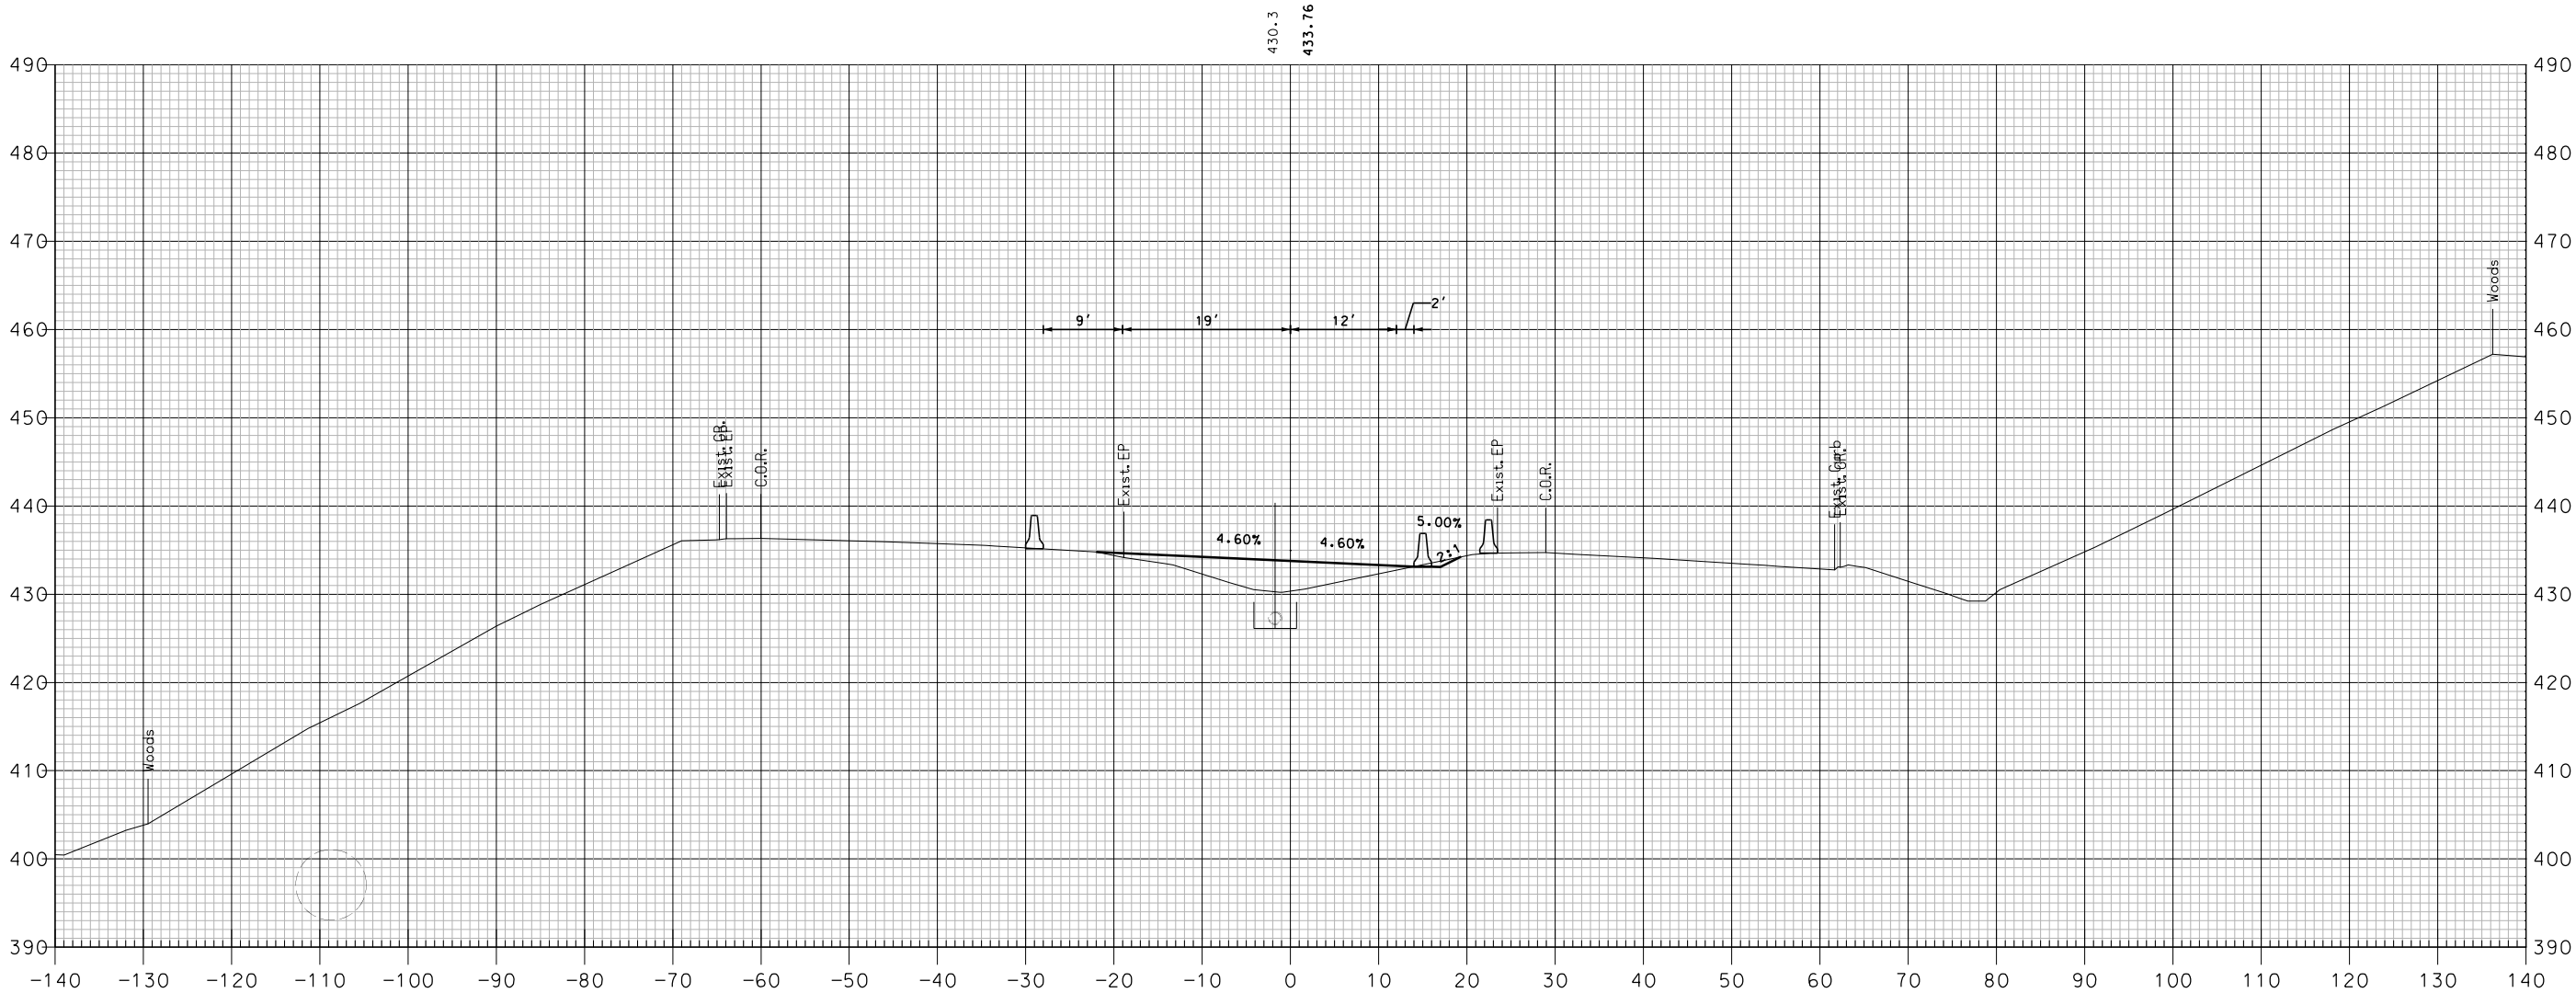


536+50

TCP PHASE 2 - I-89 SOUTHBOUND

SHEET TOTALS					
COMMON EXCAV.	-	C.Y.	ROCK EXCAV.	-	C.Y.
FILL	-	C.Y.	MUCK EXCAV.	-	C.Y.
DGN	STATE PROJECT NO.		SHEET NO.	TOTAL SHEETS	
16148TCP X-SECT	16148		492	600	

REVISIONS AFTER PROPOSAL

SDR PROCESSED	NHDOT

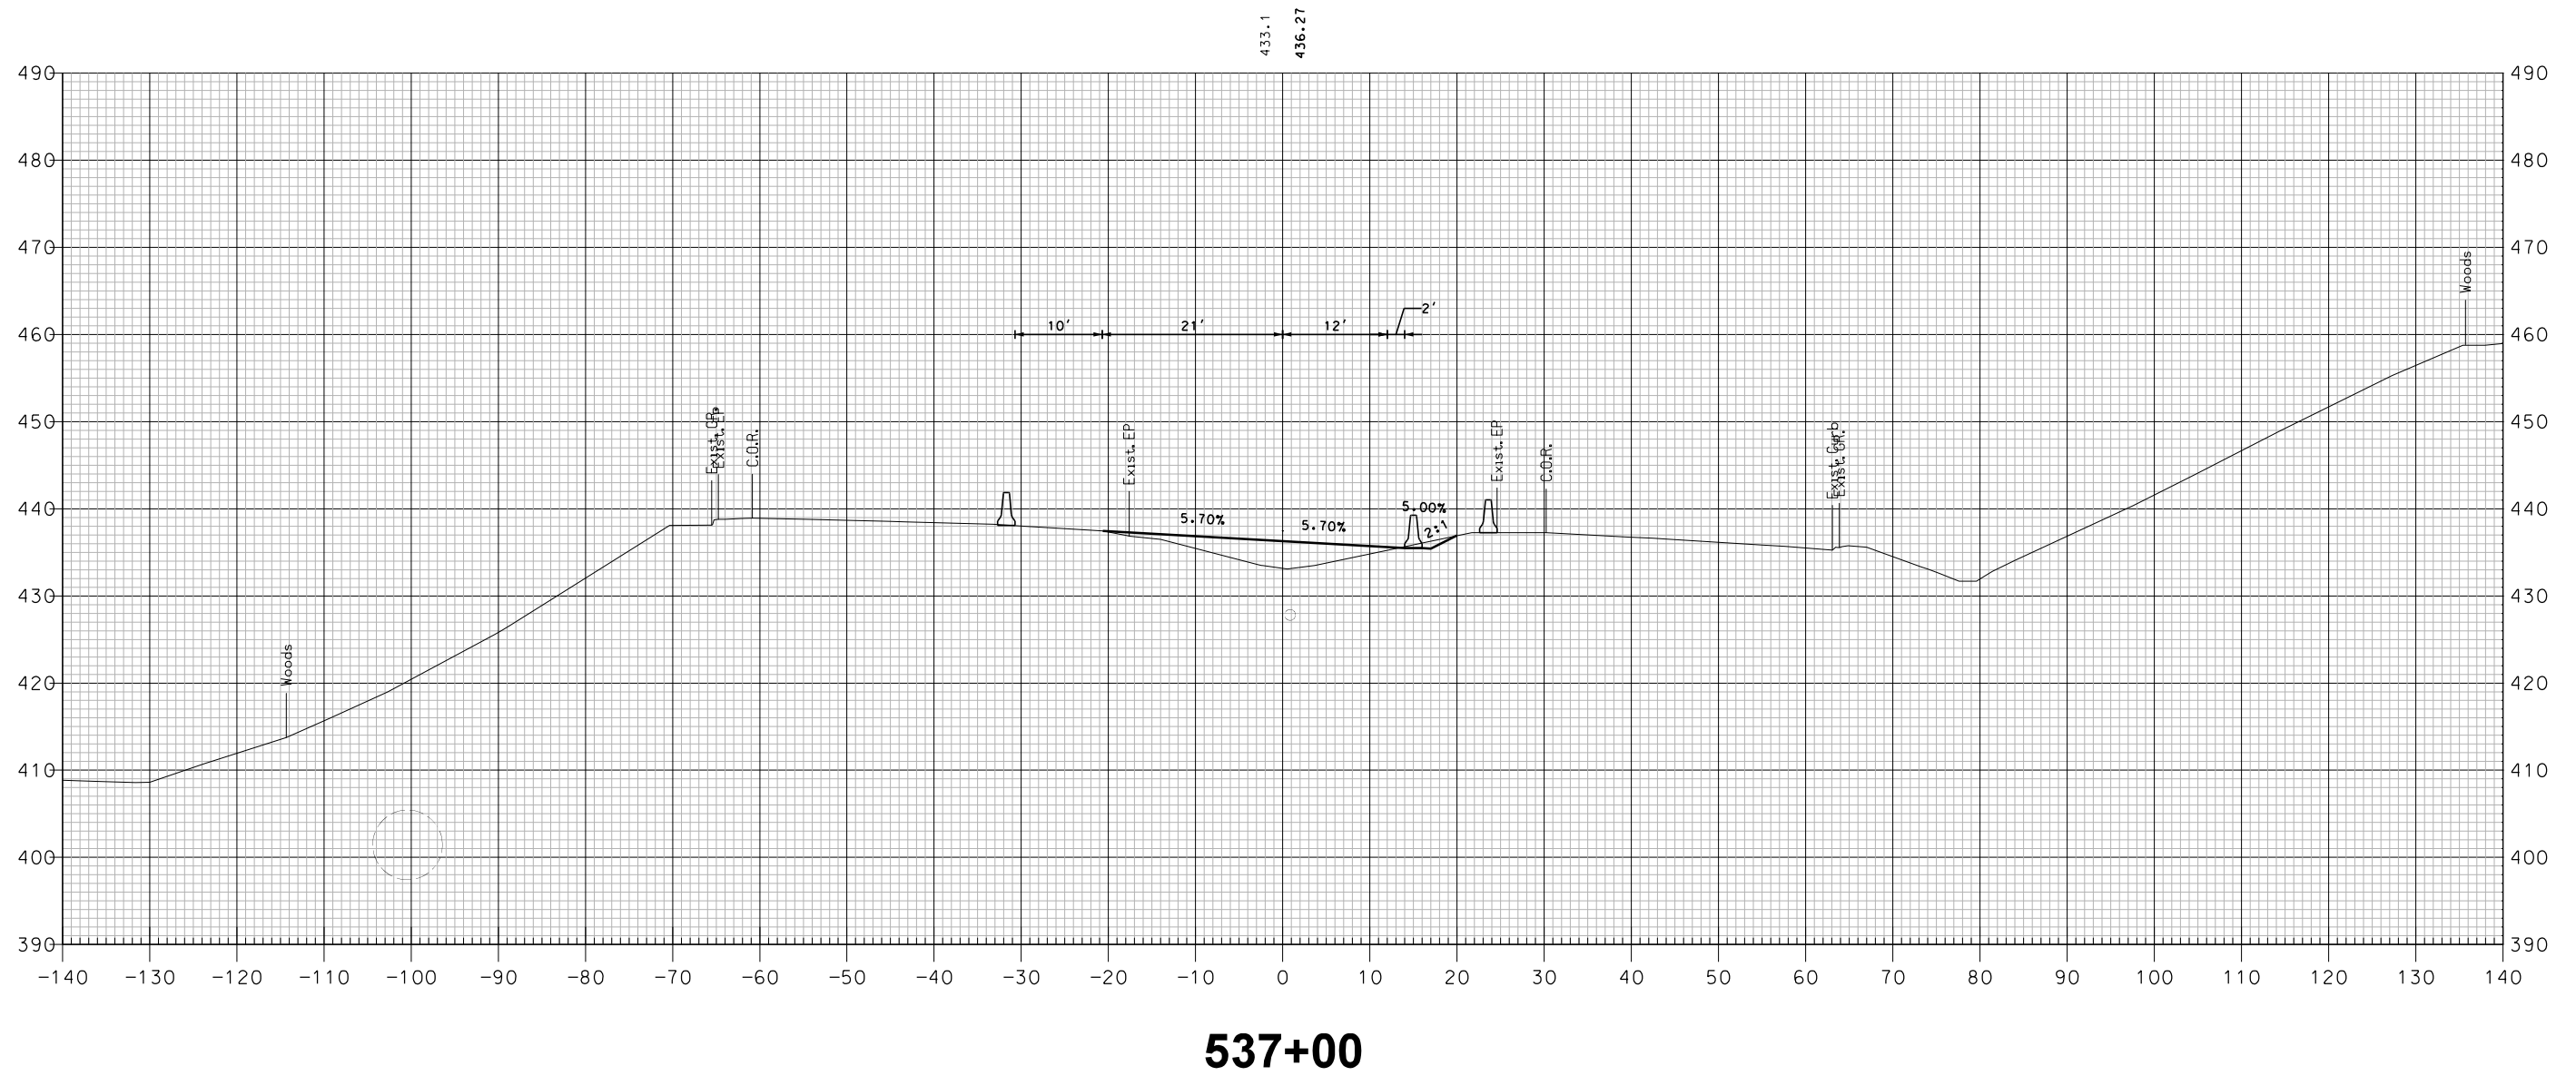

TCP PHASE 2 - I-89 SOUTHBOUND

COMMON EXCAV. _____ C.Y.		SHEET TOTALS		ROCK EXCAV. _____ C.Y.	
FILL _____ C.Y.				MUCK EXCAV. _____ C.Y.	
DGN	STATE PROJECT NO.	SHEET NO.	TOTAL SHEETS		
16148TCP X-SECT	16148	493	600		


REVISIONS AFTER PROPOSALDATE 04-2015

TCP PHASE 2 - I-89 SOUTHBOUND

COMMON EXCAV. _____ C.Y.		SHEET TOTALS		ROCK EXCAV. _____ C.Y.	
FILL _____ C.Y.				MUCK EXCAV. _____ C.Y.	
DGN	STATE PROJECT NO.	SHEET NO.	TOTAL SHEETS		
16148TCP X-SECT	16148	494	600		

REVISIONS AFTER PROPOSAL			
NUMBER	DATE	STATION	DESCRIPTION

SDR PROCESSED	NHDDT	DATE	04-2015
NEW DESIGN	MJ	DATE	04-2016
SHEET CHECKED	BRC	DATE	02-2018
AS BUILT DETAILS		DATE	

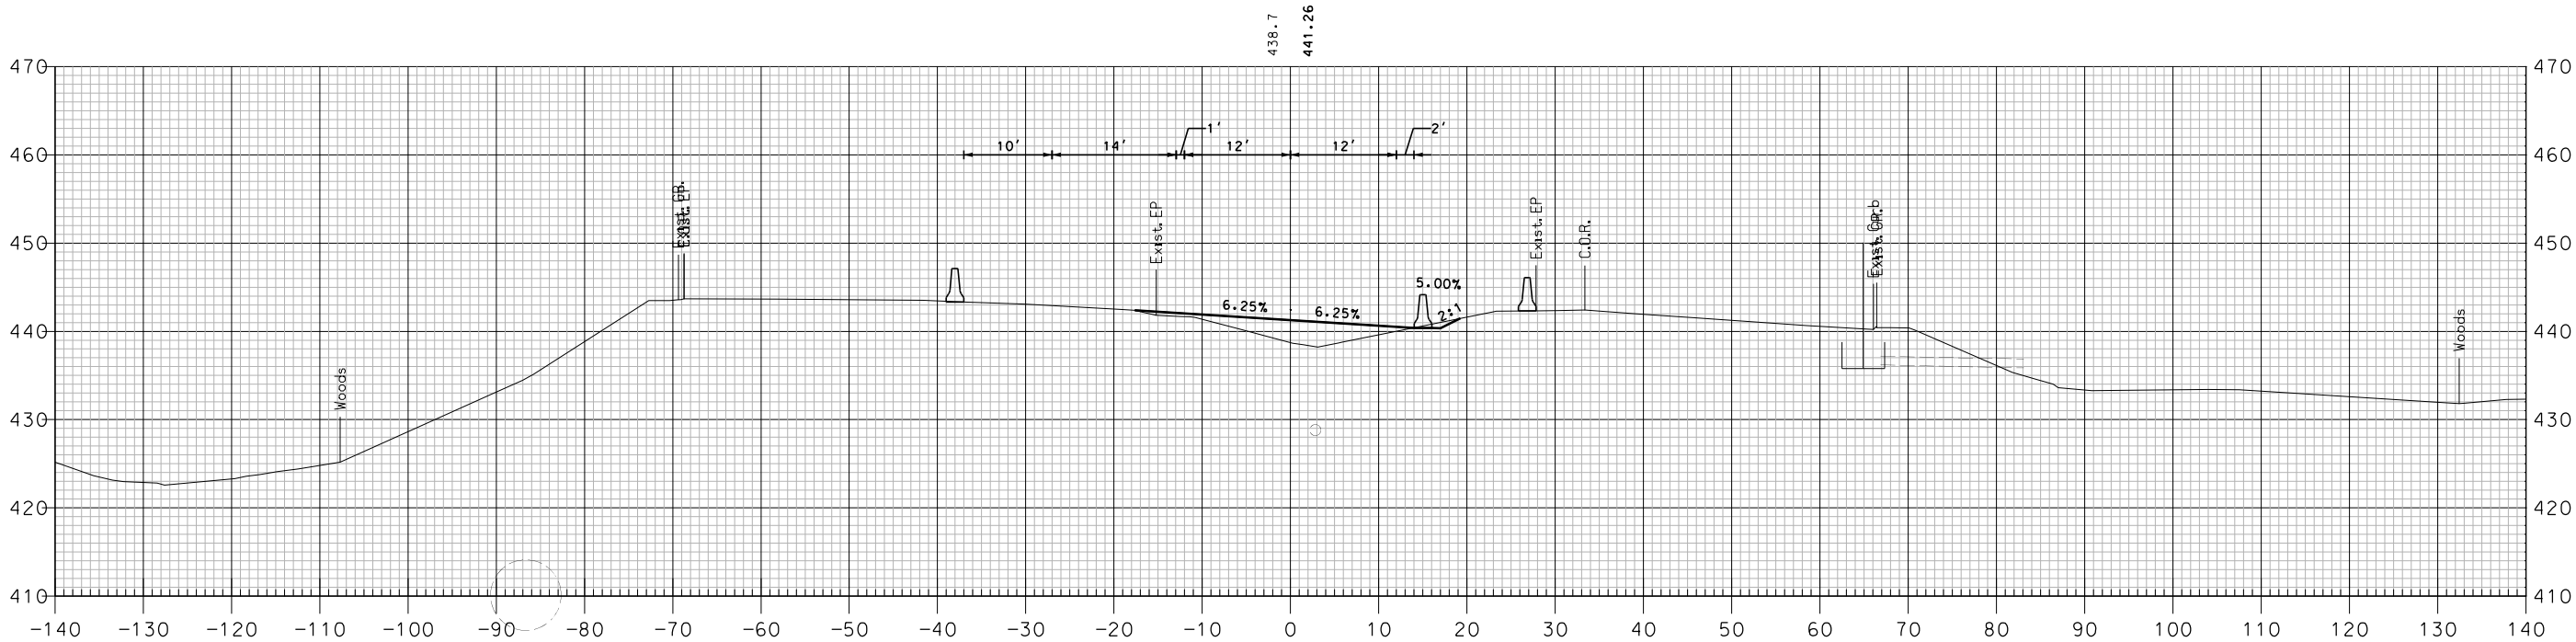


538+00

TCP PHASE 2 - I-89 SOUTHBOUND

SHEET TOTALS			
COMMON EXCAV.	— C.Y.	ROCK EXCAV.	— C.Y.
FILL	— C.Y.	MUCK EXCAV.	— C.Y.
DGN	STATE PROJECT NO.	SHEET NO.	TOTAL SHEETS
16148TCP X-SECT	16148	495	600

REVISIONS AFTER PROPOSAL			
NUMBER	DATE	STATION	DESCRIPTION

SDR PROCESSED	NHDDT	DATE	04-2015
NEW DESIGN	MJ	DATE	04-2016
SHEET CHECKED	BRC	DATE	02-2018
AS BUILT DETAILS		DATE	

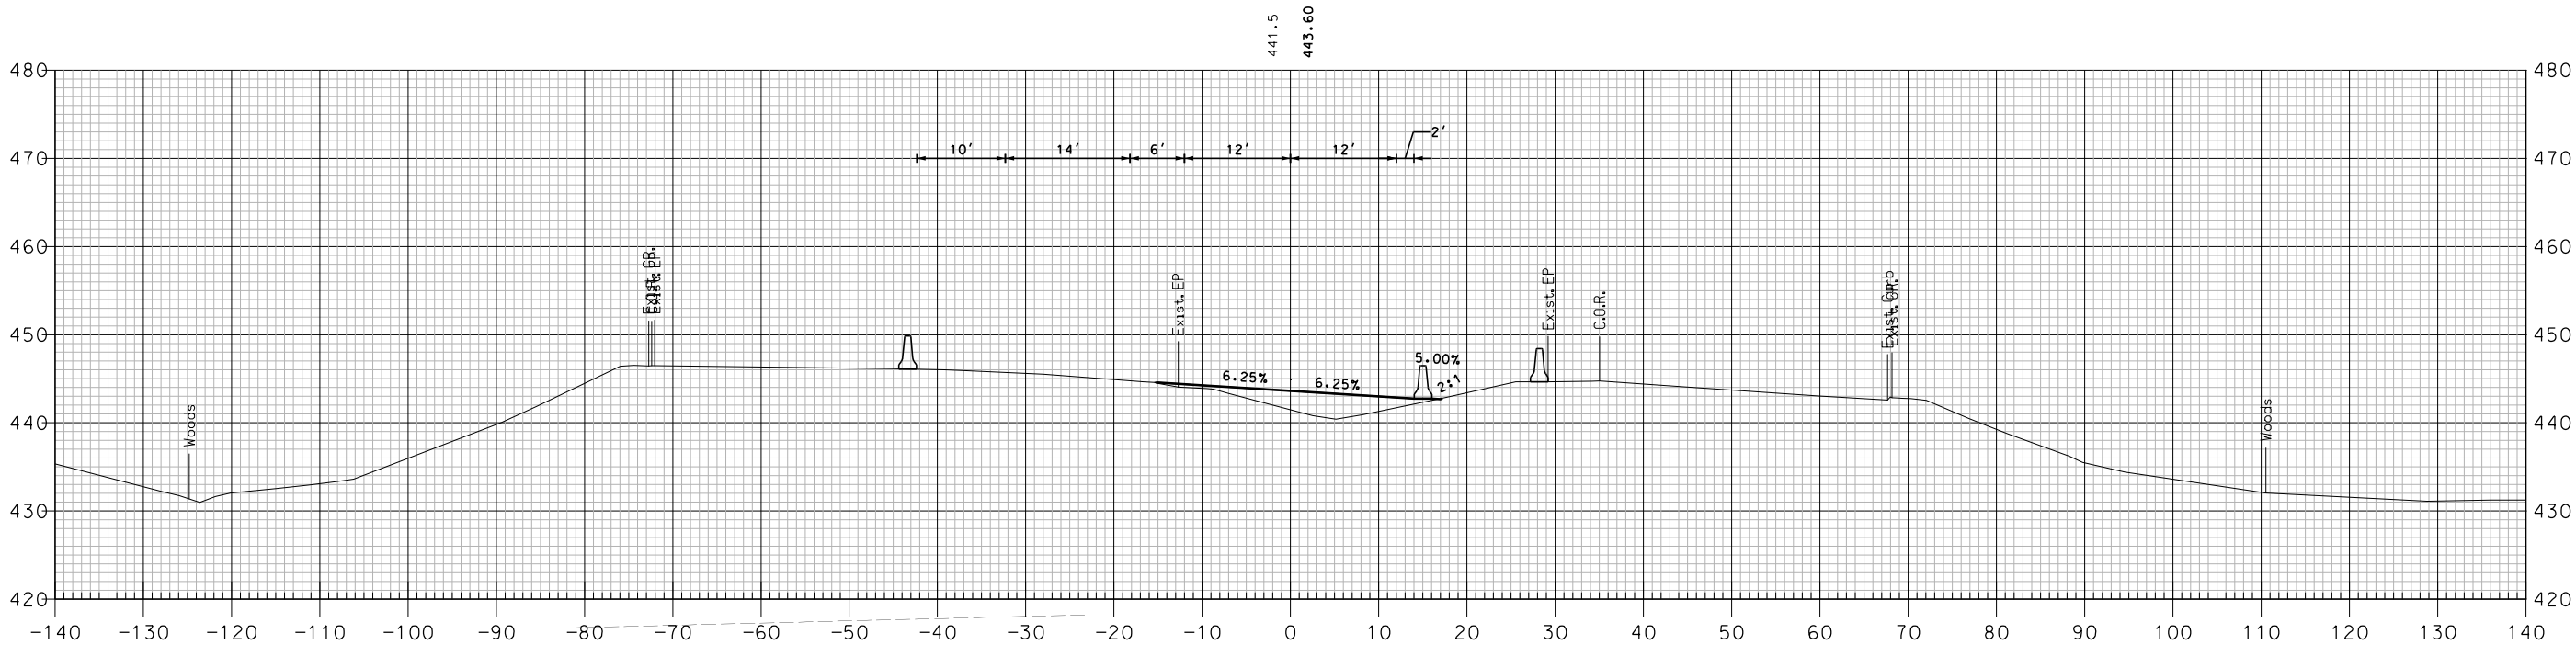


538+50

TCP PHASE 2 - I-89 SOUTHBOUND

SHEET TOTALS			
COMMON EXCAV.	— C.Y.	ROCK EXCAV.	— C.Y.
FILL	— C.Y.	MUCK EXCAV.	— C.Y.
DGN	STATE PROJECT NO.	SHEET NO.	TOTAL SHEETS
16148TCP X-SECT	16148	496	600

REVISIONS AFTER PROPOSAL			
NUMBER	DATE	STATION	DESCRIPTION

SDR PROCESSED	NHDDT	DATE	04-2015
NEW DESIGN	MJ	DATE	04-2016
SHEET CHECKED	BRC	DATE	02-2018
AS BUILT DETAILS		DATE	

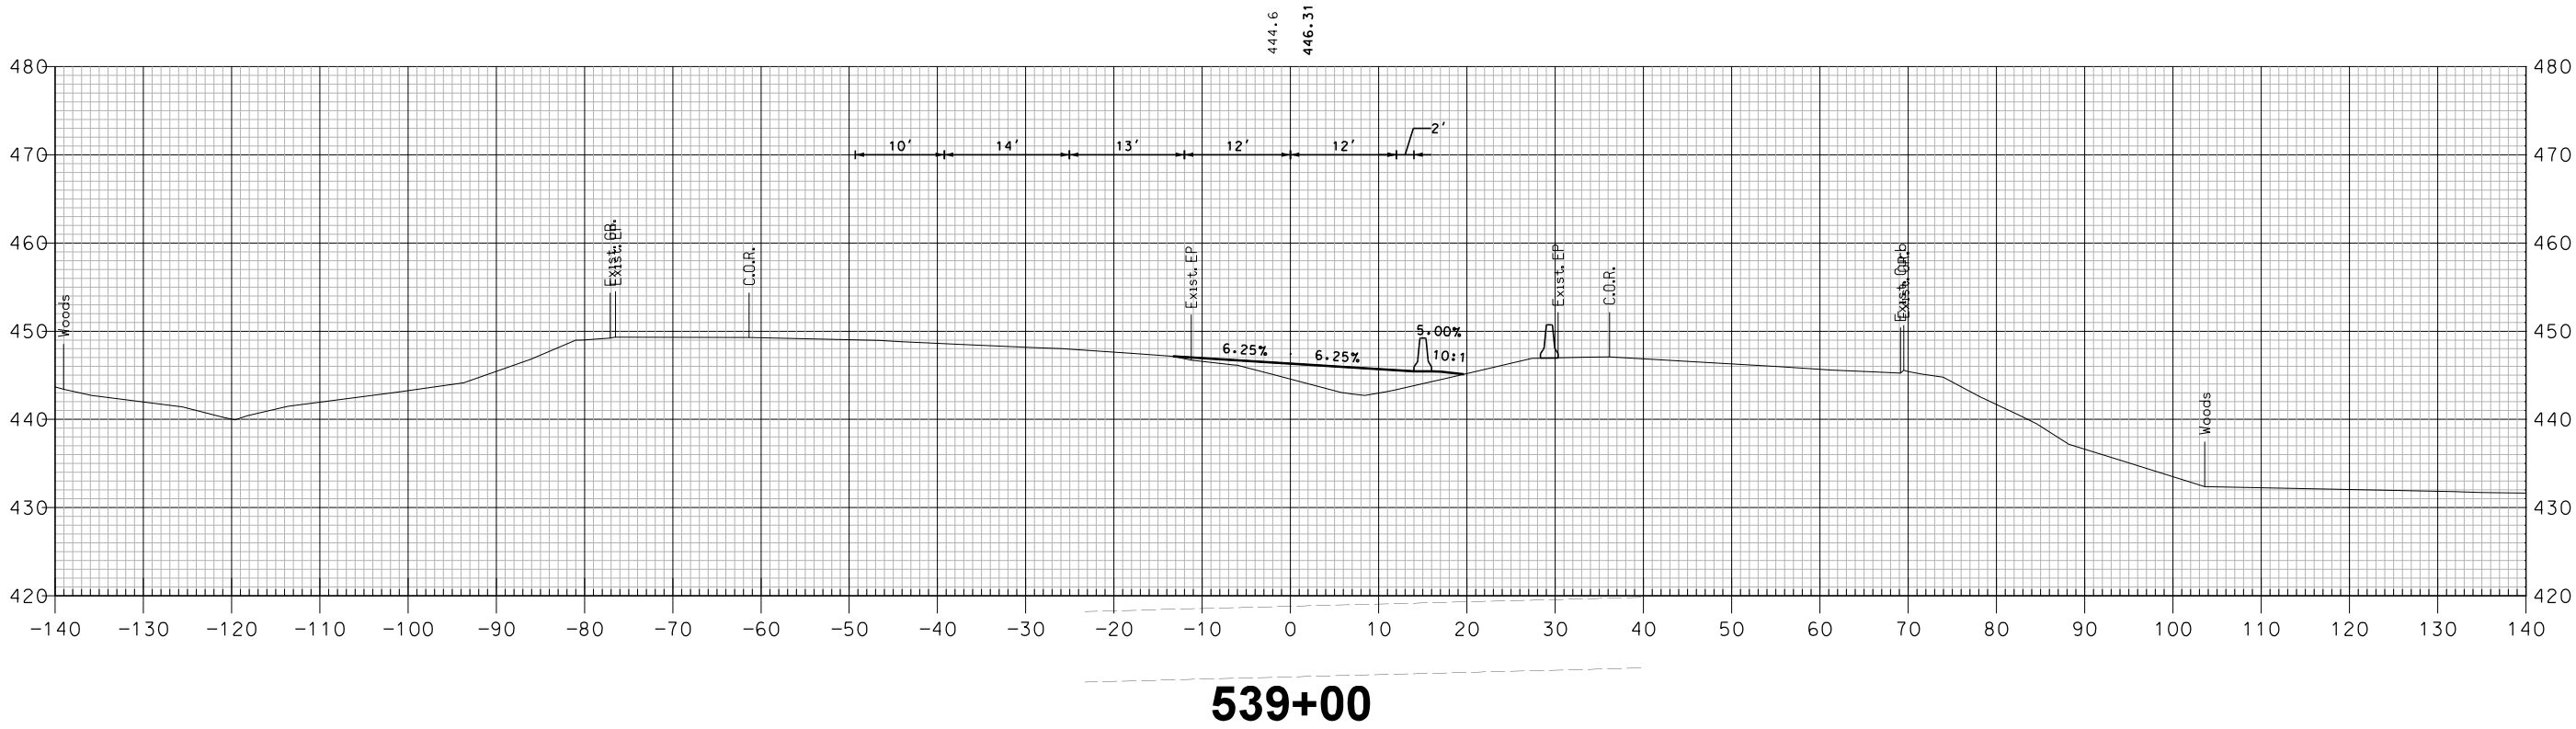


TCP PHASE 2 - I-89 SOUTHBOUND

SHEET TOTALS			
COMMON EXCAV.	— C.Y.	ROCK EXCAV.	— C.Y.
FILL	— C.Y.	MUCK EXCAV.	— C.Y.
DGN	STATE PROJECT NO.	SHEET NO.	TOTAL SHEETS
16148TCP X-SECT	16148	497	600

NUMBER	DATE	REVISIONS AFTER PROPOSAL		DESCRIPTION
		STATION	STATION	

SDR PROCESSED	NHDOT	DATE	04-2015
NEW DESIGN	MJ	DATE	04-2016
SHEET CHECKED	BRC	DATE	02-2018
AS BUILT DETAILS		DATE	

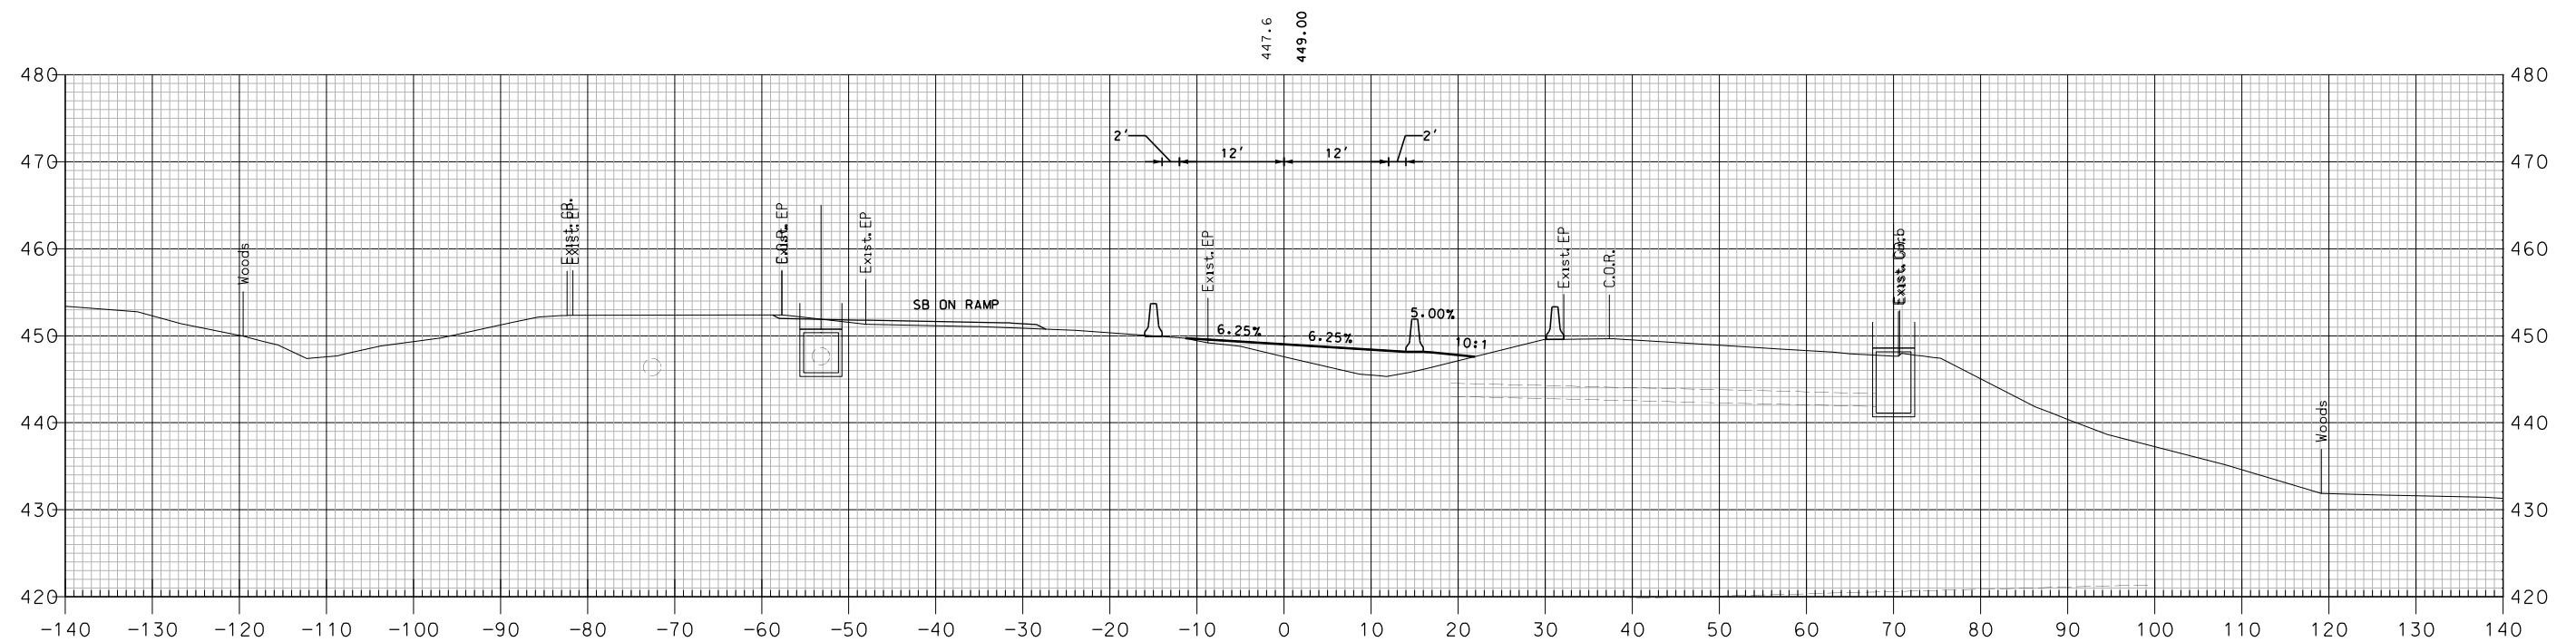


539+50

TCP PHASE 2 - I-89 SOUTHBOUND

COMMON EXCAV. _____ C.Y.		ROCK EXCAV. _____ C.Y.	
FILL _____ C.Y.		MUCK EXCAV. _____ C.Y.	
DGN	STATE PROJECT NO.	SHEET NO.	TOTAL SHEETS
16148TCP X-SECT	16148	498	600

REVISIONS AFTER PROPOSAL			
NUMBER	DATE	STATION	DESCRIPTION

SDR PROCESSED	NHDDT	DATE	04-2015
NEW DESIGN	MJ	DATE	04-2016
SHEET CHECKED	BRC	DATE	02-2018
AS BUILT DETAILS		DATE	

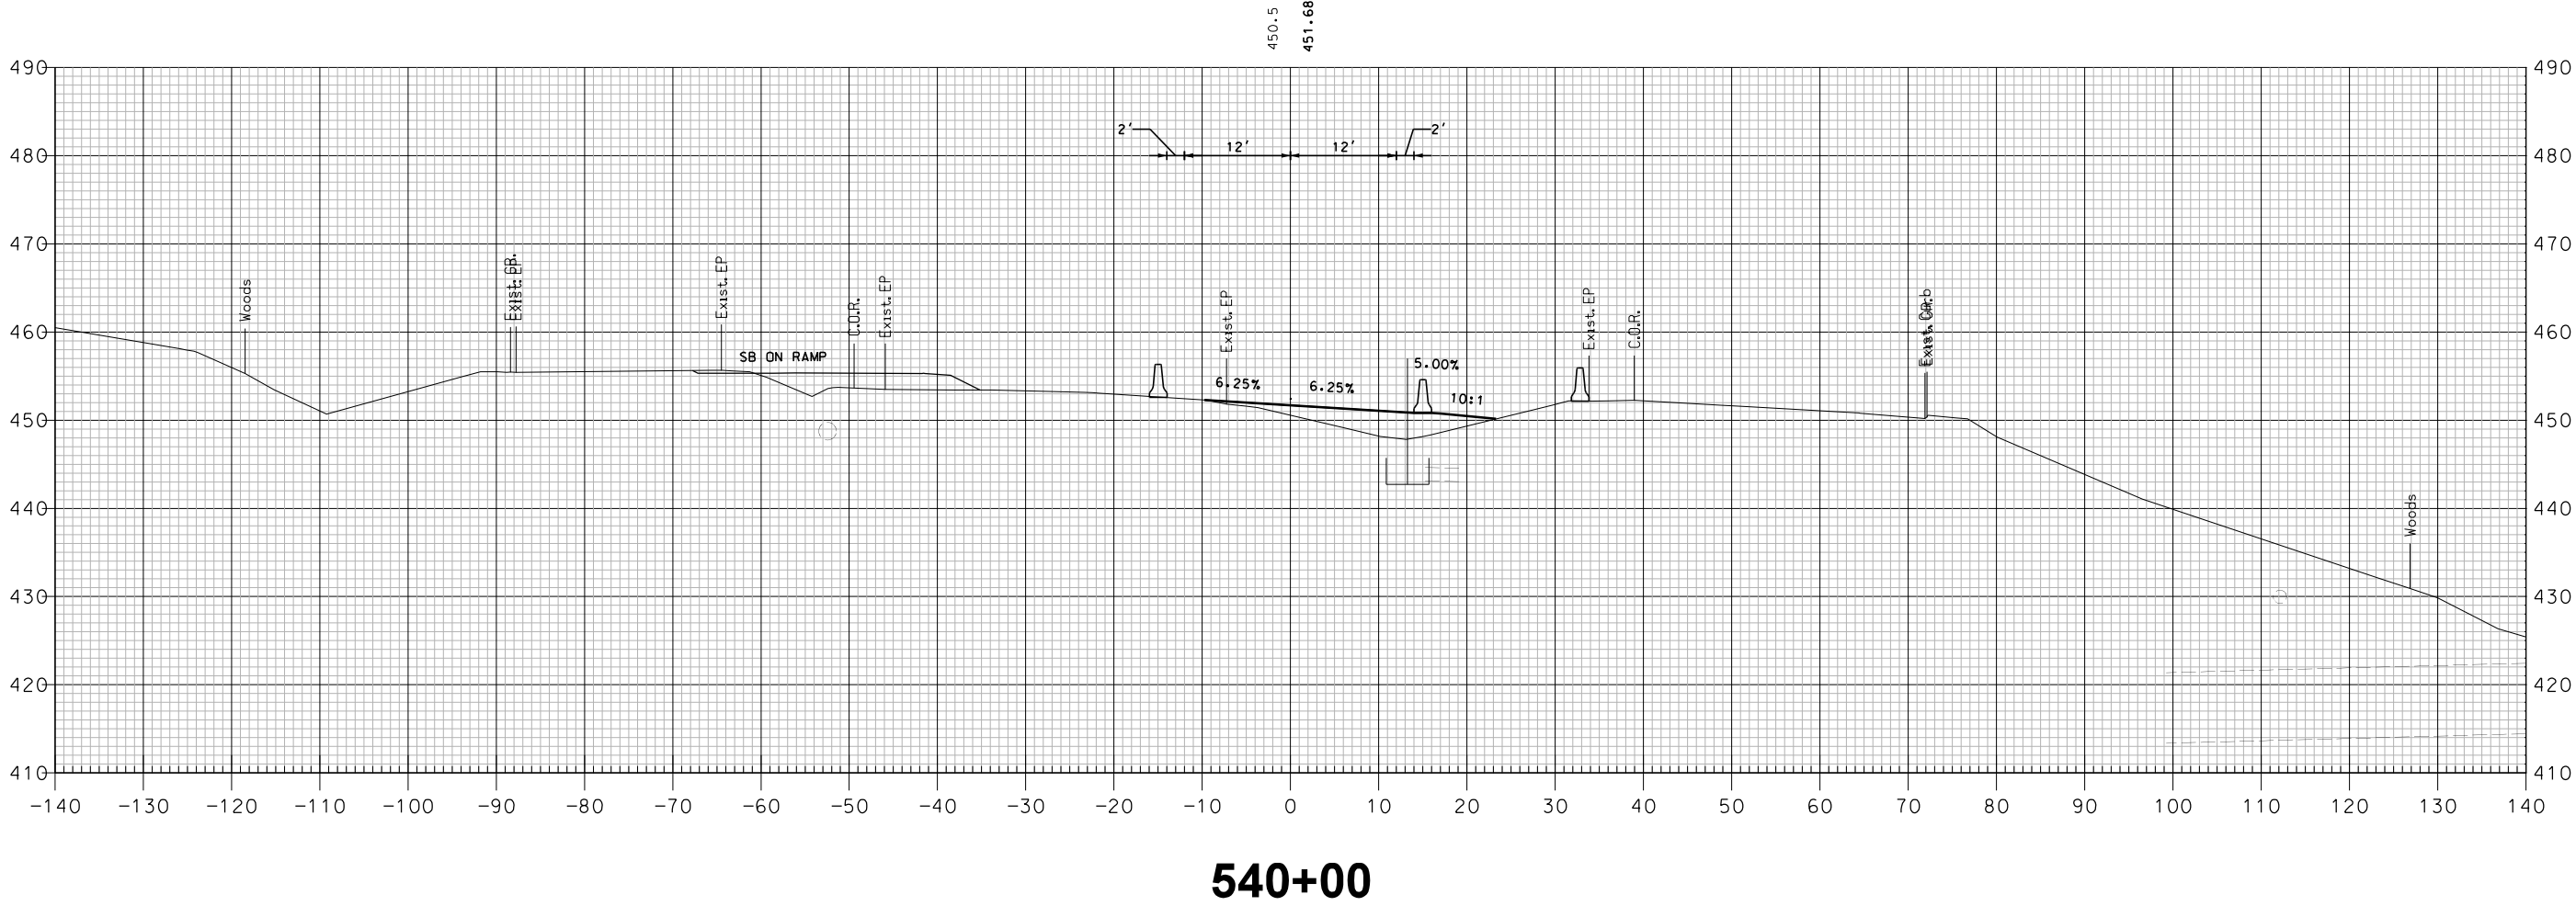


TCP PHASE 2 - I-89 SOUTHBOUND

SHEET TOTALS			
COMMON EXCAV.	— C.Y.	ROCK EXCAV.	— C.Y.
FILL	— C.Y.	MUCK EXCAV.	— C.Y.
DGN	STATE PROJECT NO.	SHEET NO.	TOTAL SHEETS
16148TCP X-SECT	16148	499	600

REVISIONS AFTER PROPOSAL			
NUMBER	DATE	STATION	DESCRIPTION

SDR PROCESSED	NHDDT	DATE	04-2015
NEW DESIGN	MJ	DATE	04-2016
SHEET CHECKED	BRC	DATE	02-2018
AS BUILT DETAILS		DATE	

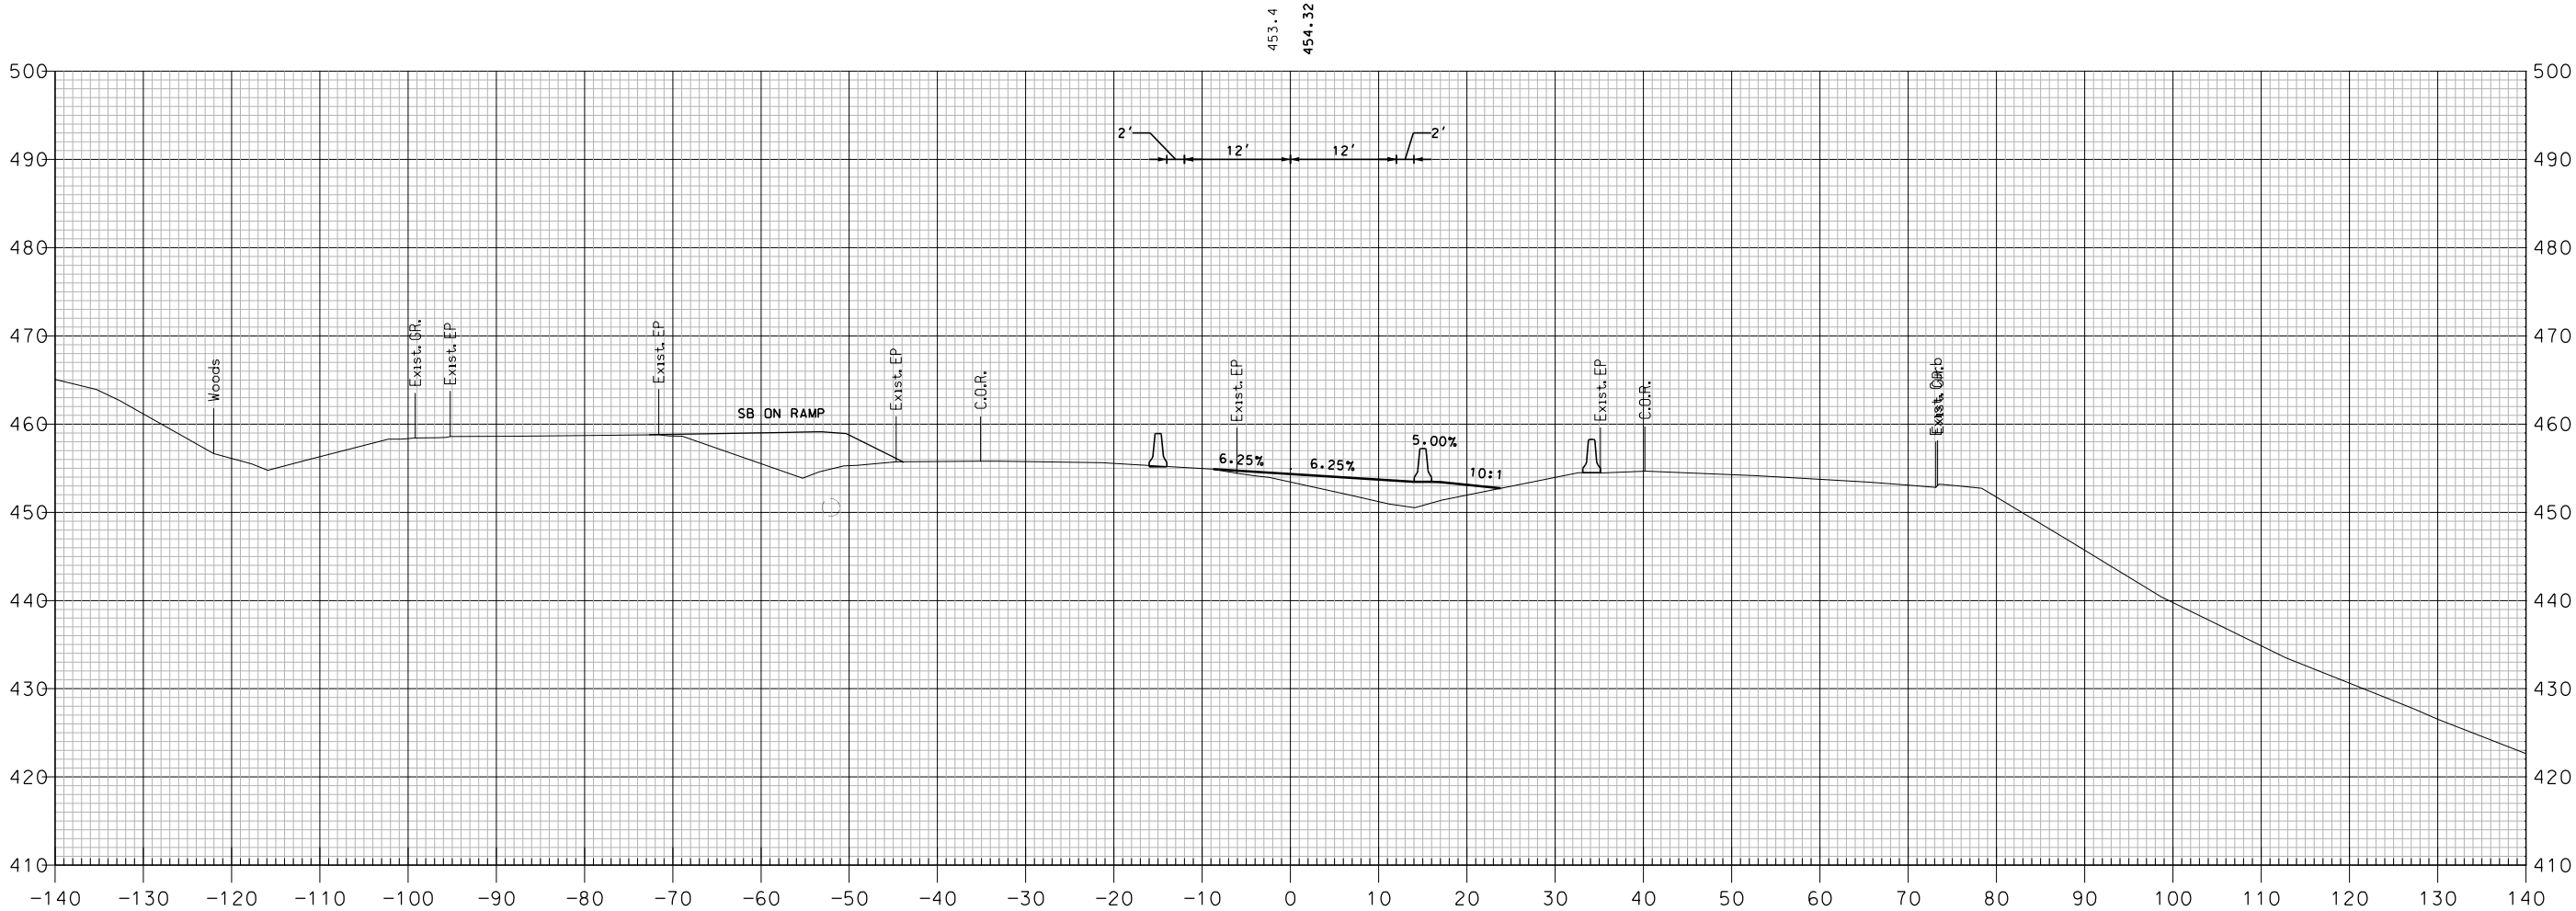


540+50

TCP PHASE 2 - I-89 SOUTHBOUND

SHEET TOTALS			
COMMON EXCAV.	- C.Y.	ROCK EXCAV.	- C.Y.
FILL	- C.Y.	MUCK EXCAV.	- C.Y.
DGN	STATE PROJECT NO.	SHEET NO.	TOTAL SHEETS
16148TCP X-SECT	16148	500	600

REVISIONS AFTER PROPOSAL			
NUMBER	DATE	STATION	DESCRIPTION

SDR PROCESSED	NHDDT	DATE	04-2015
NEW DESIGN	MJ	DATE	04-2016
SHEET CHECKED	BRC	DATE	02-2018
AS BUILT DETAILS		DATE	

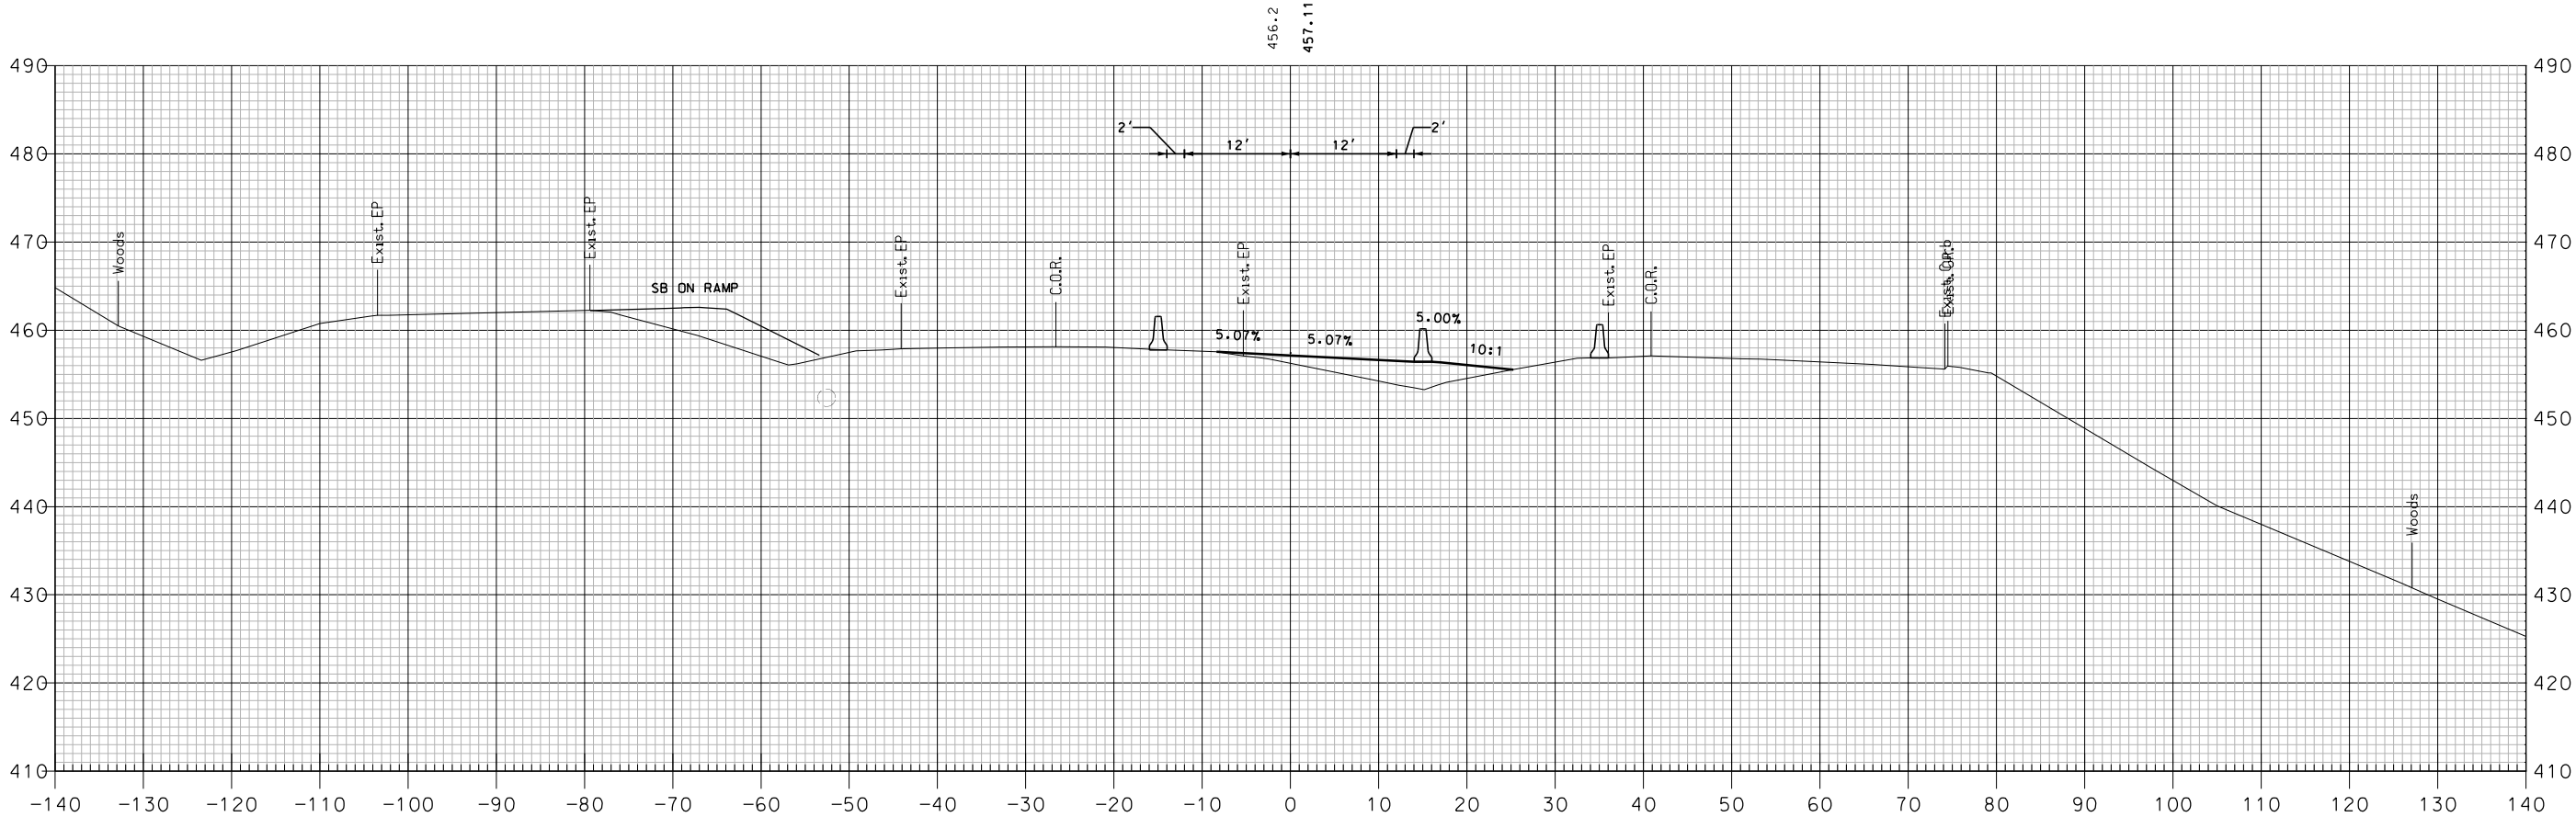


541+00

TCP PHASE 2 - I-89 SOUTHBOUND

SHEET TOTALS			
COMMON EXCAV.	— C.Y.	ROCK EXCAV.	— C.Y.
FILL	— C.Y.	MUCK EXCAV.	— C.Y.
DGN	STATE PROJECT NO.	SHEET NO.	TOTAL SHEETS
16148TCP X-SECT	16148	501	600

REVISIONS AFTER PROPOSAL			
NUMBER	DATE	STATION	DESCRIPTION

SDR PROCESSED	NHDDT	DATE	04-2015
NEW DESIGN	MJ	DATE	04-2016
SHEET CHECKED	BRC	DATE	02-2018
AS BUILT DETAILS		DATE	

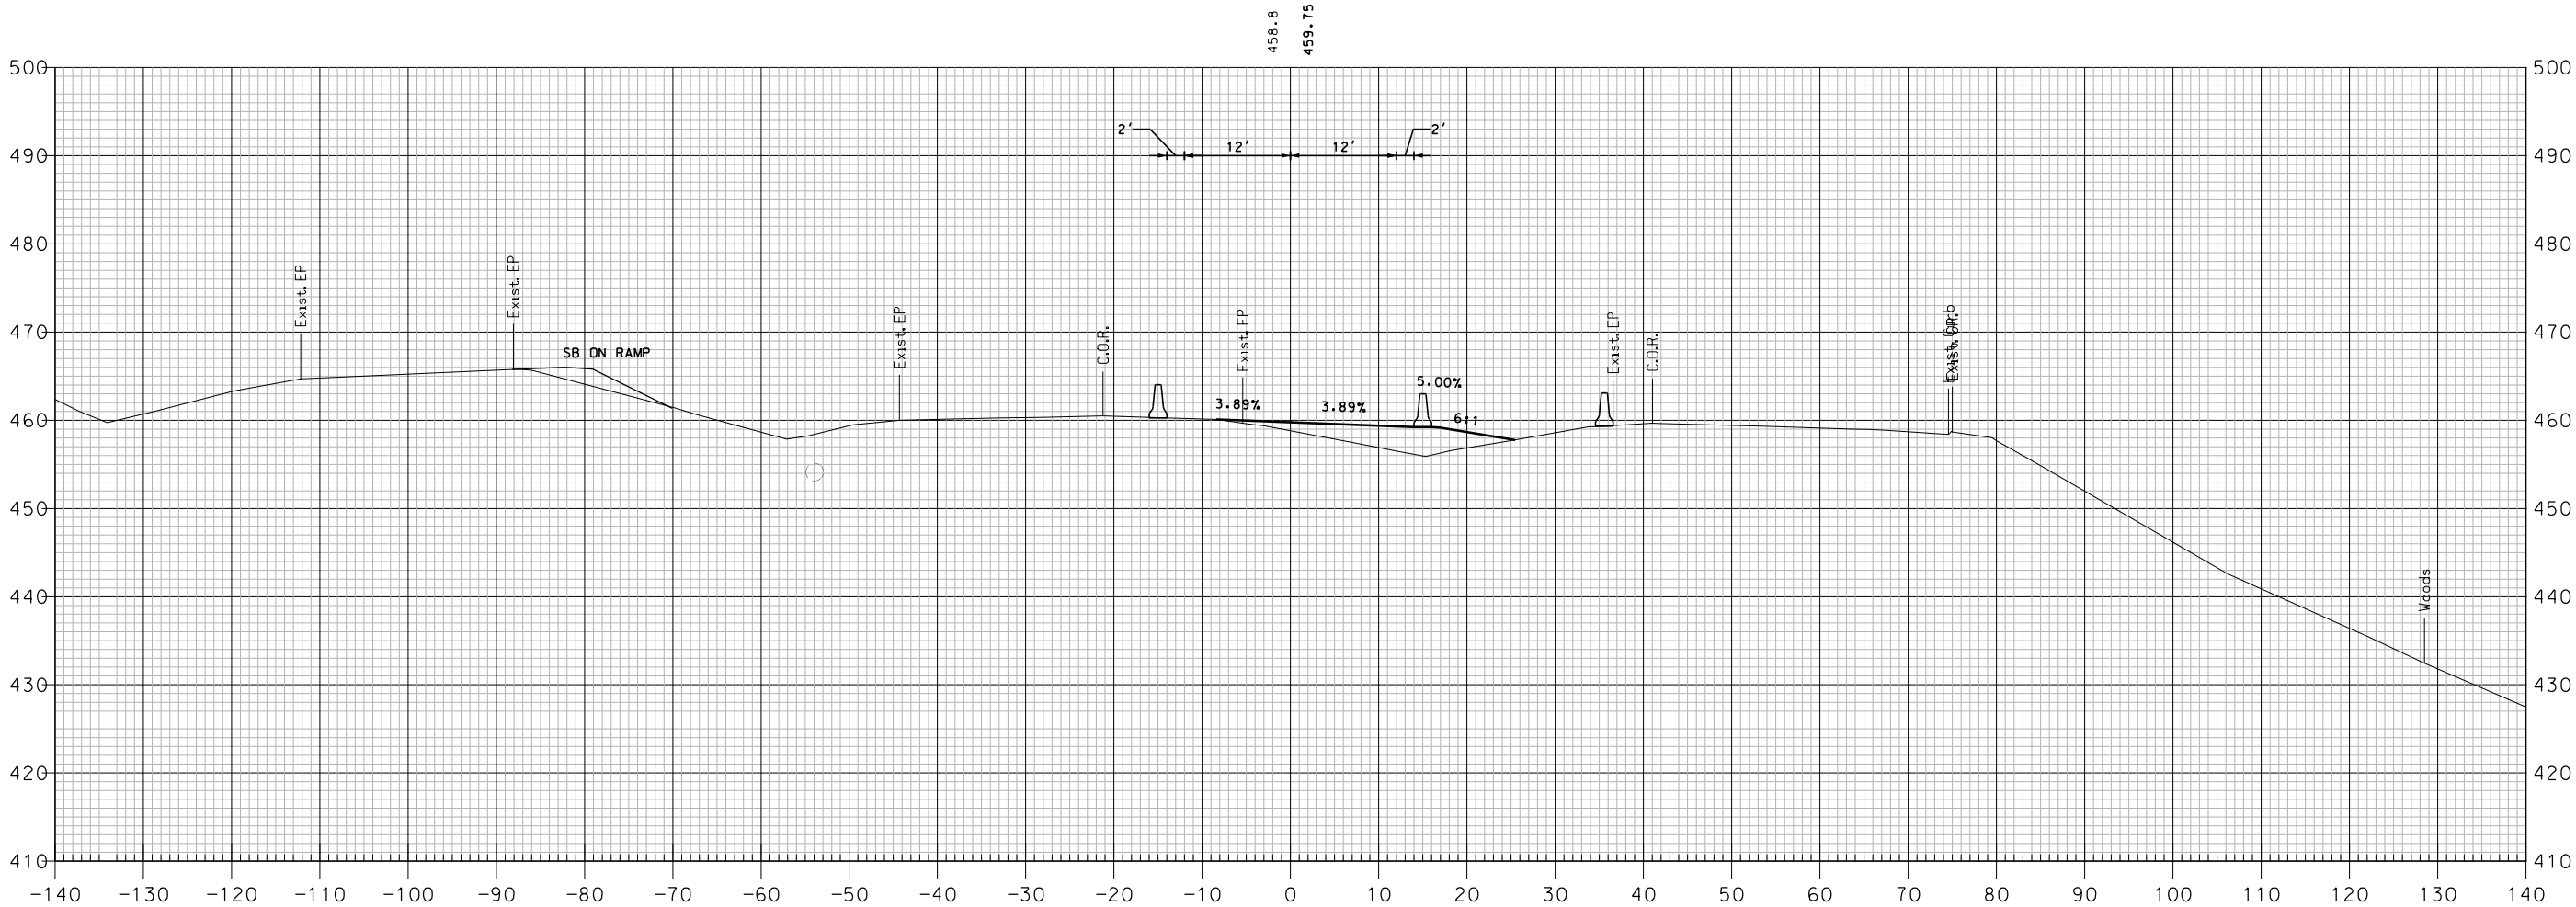


541+50

TCP PHASE 2 - I-89 SOUTHBOUND

SHEET TOTALS			
COMMON EXCAV.	— C.Y.	ROCK EXCAV.	— C.Y.
FILL	— C.Y.	MUCK EXCAV.	— C.Y.
DGN	STATE PROJECT NO.	SHEET NO.	TOTAL SHEETS
16148TCP X-SECT	16148	502	600

REVISIONS AFTER PROPOSAL			
NUMBER	DATE	STATION	DESCRIPTION

SDR PROCESSED	NHDDT	DATE	04-2015
NEW DESIGN	MJ	DATE	04-2016
SHEET CHECKED	BRC	DATE	02-2018
AS BUILT DETAILS		DATE	

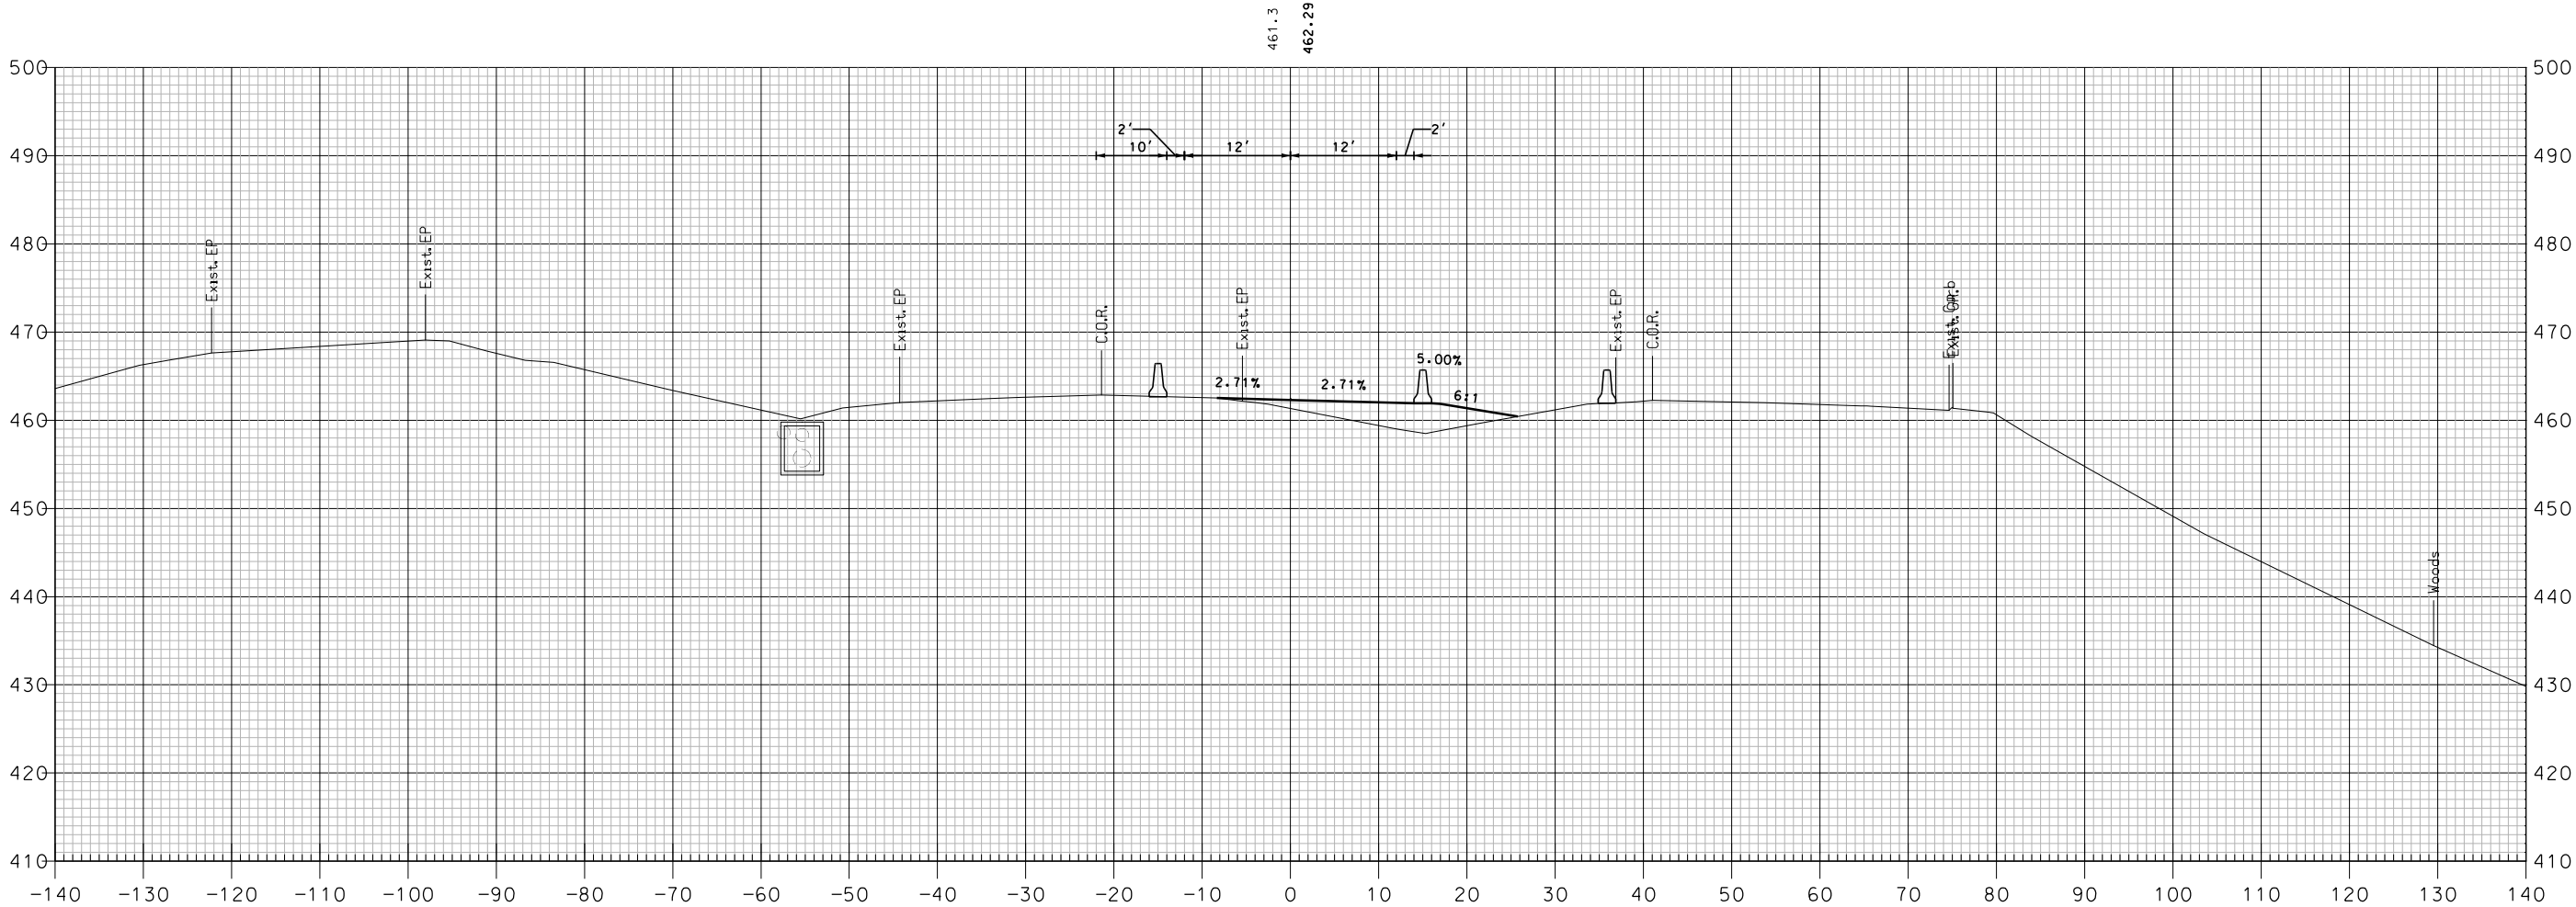


542+00

TCP PHASE 2 - I-89 SOUTHBOUND

SHEET TOTALS			
COMMON EXCAV.	— C.Y.	ROCK EXCAV.	— C.Y.
FILL	— C.Y.	MUCK EXCAV.	— C.Y.
DGN	STATE PROJECT NO.	SHEET NO.	TOTAL SHEETS
16148TCP X-SECT	16148	503	600

REVISIONS AFTER PROPOSAL			
NUMBER	DATE	STATION	DESCRIPTION

SDR PROCESSED	NHDDT	DATE	04-2015
NEW DESIGN	MJ	DATE	04-2016
SHEET CHECKED	BRC	DATE	02-2018
AS BUILT DETAILS		DATE	

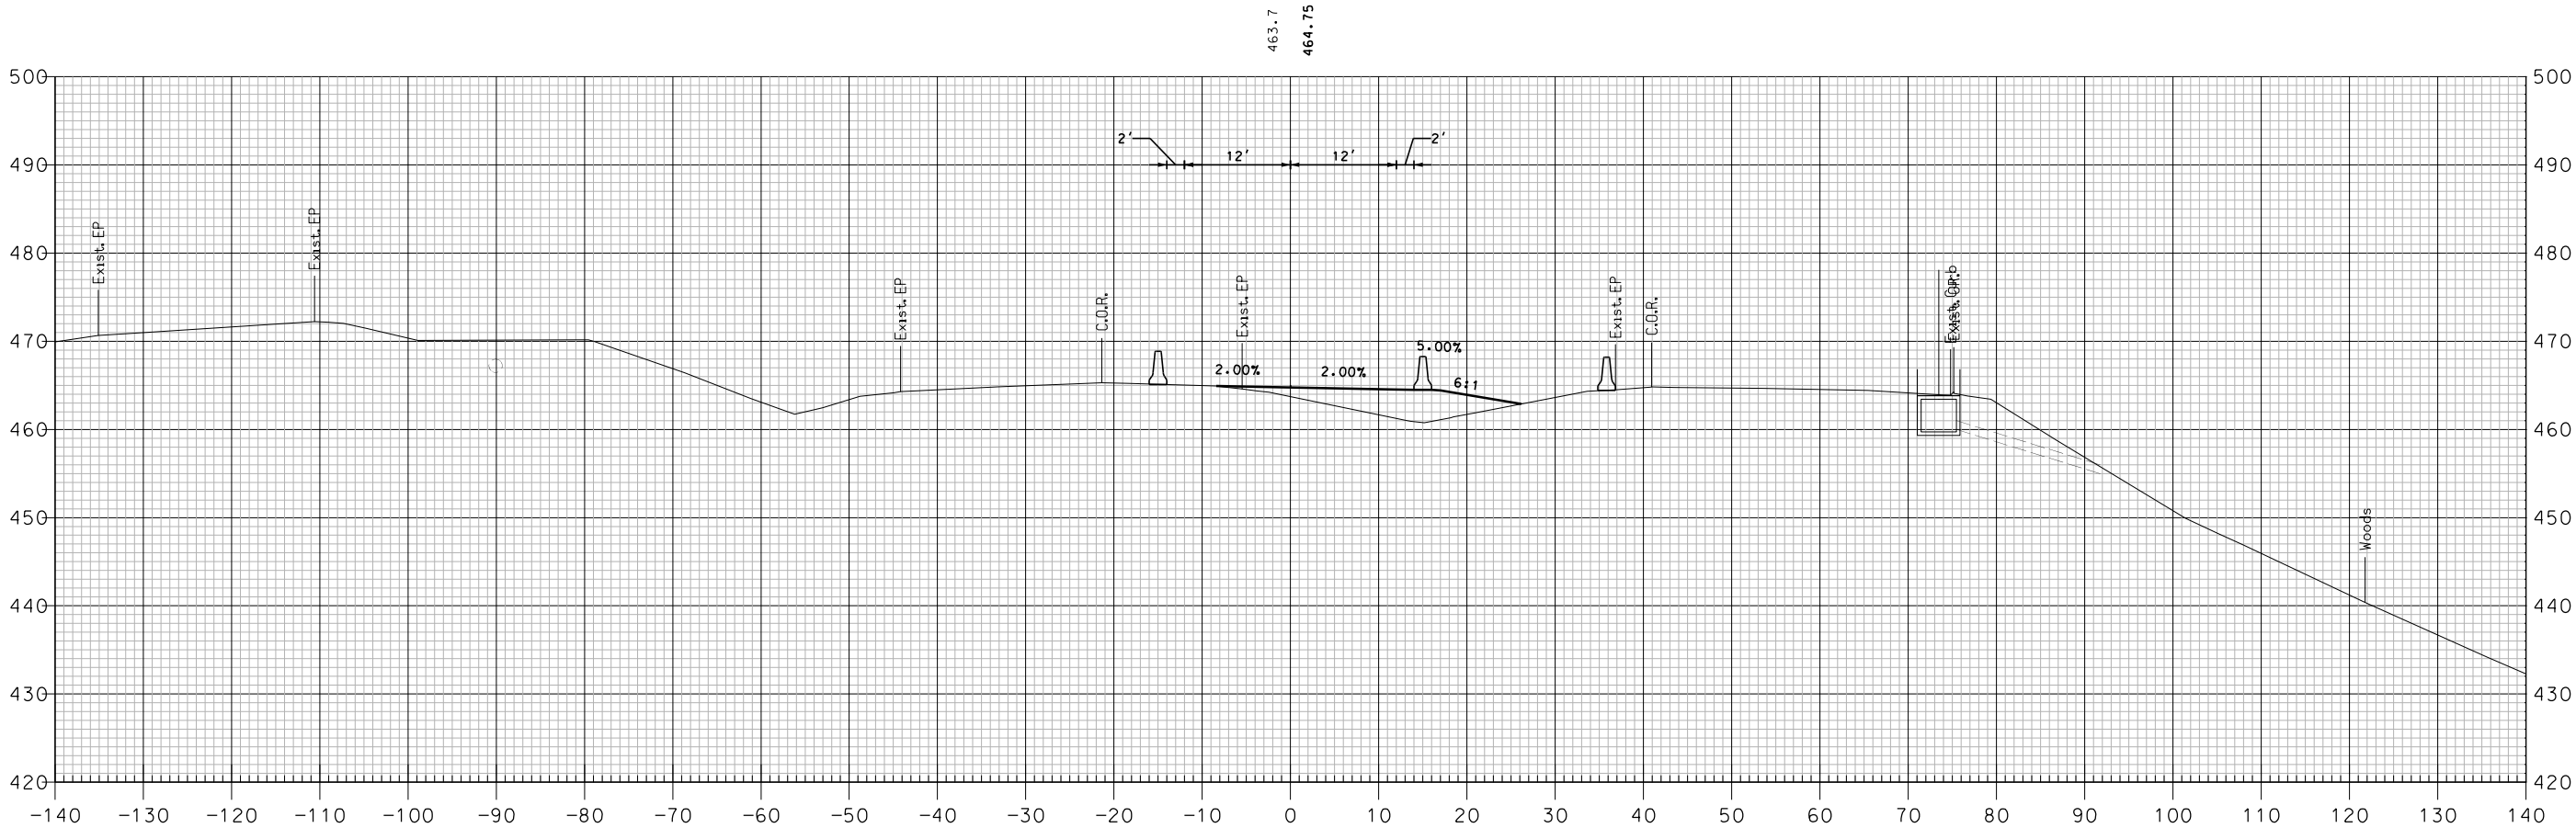


542+50

TCP PHASE 2 - I-89 SOUTHBOUND

SHEET TOTALS			
COMMON EXCAV.	— C.Y.	ROCK EXCAV.	— C.Y.
FILL	— C.Y.	MUCK EXCAV.	— C.Y.
DGN	STATE PROJECT NO.	SHEET NO.	TOTAL SHEETS
16148TCP X-SECT	16148	504	600

REVISIONS AFTER PROPOSAL			
NUMBER	DATE	STATION	DESCRIPTION

SDR PROCESSED	NHDDT	DATE	04-2015
NEW DESIGN	MJ	DATE	04-2016
SHEET CHECKED	BRC	DATE	02-2018
AS BUILT DETAILS		DATE	

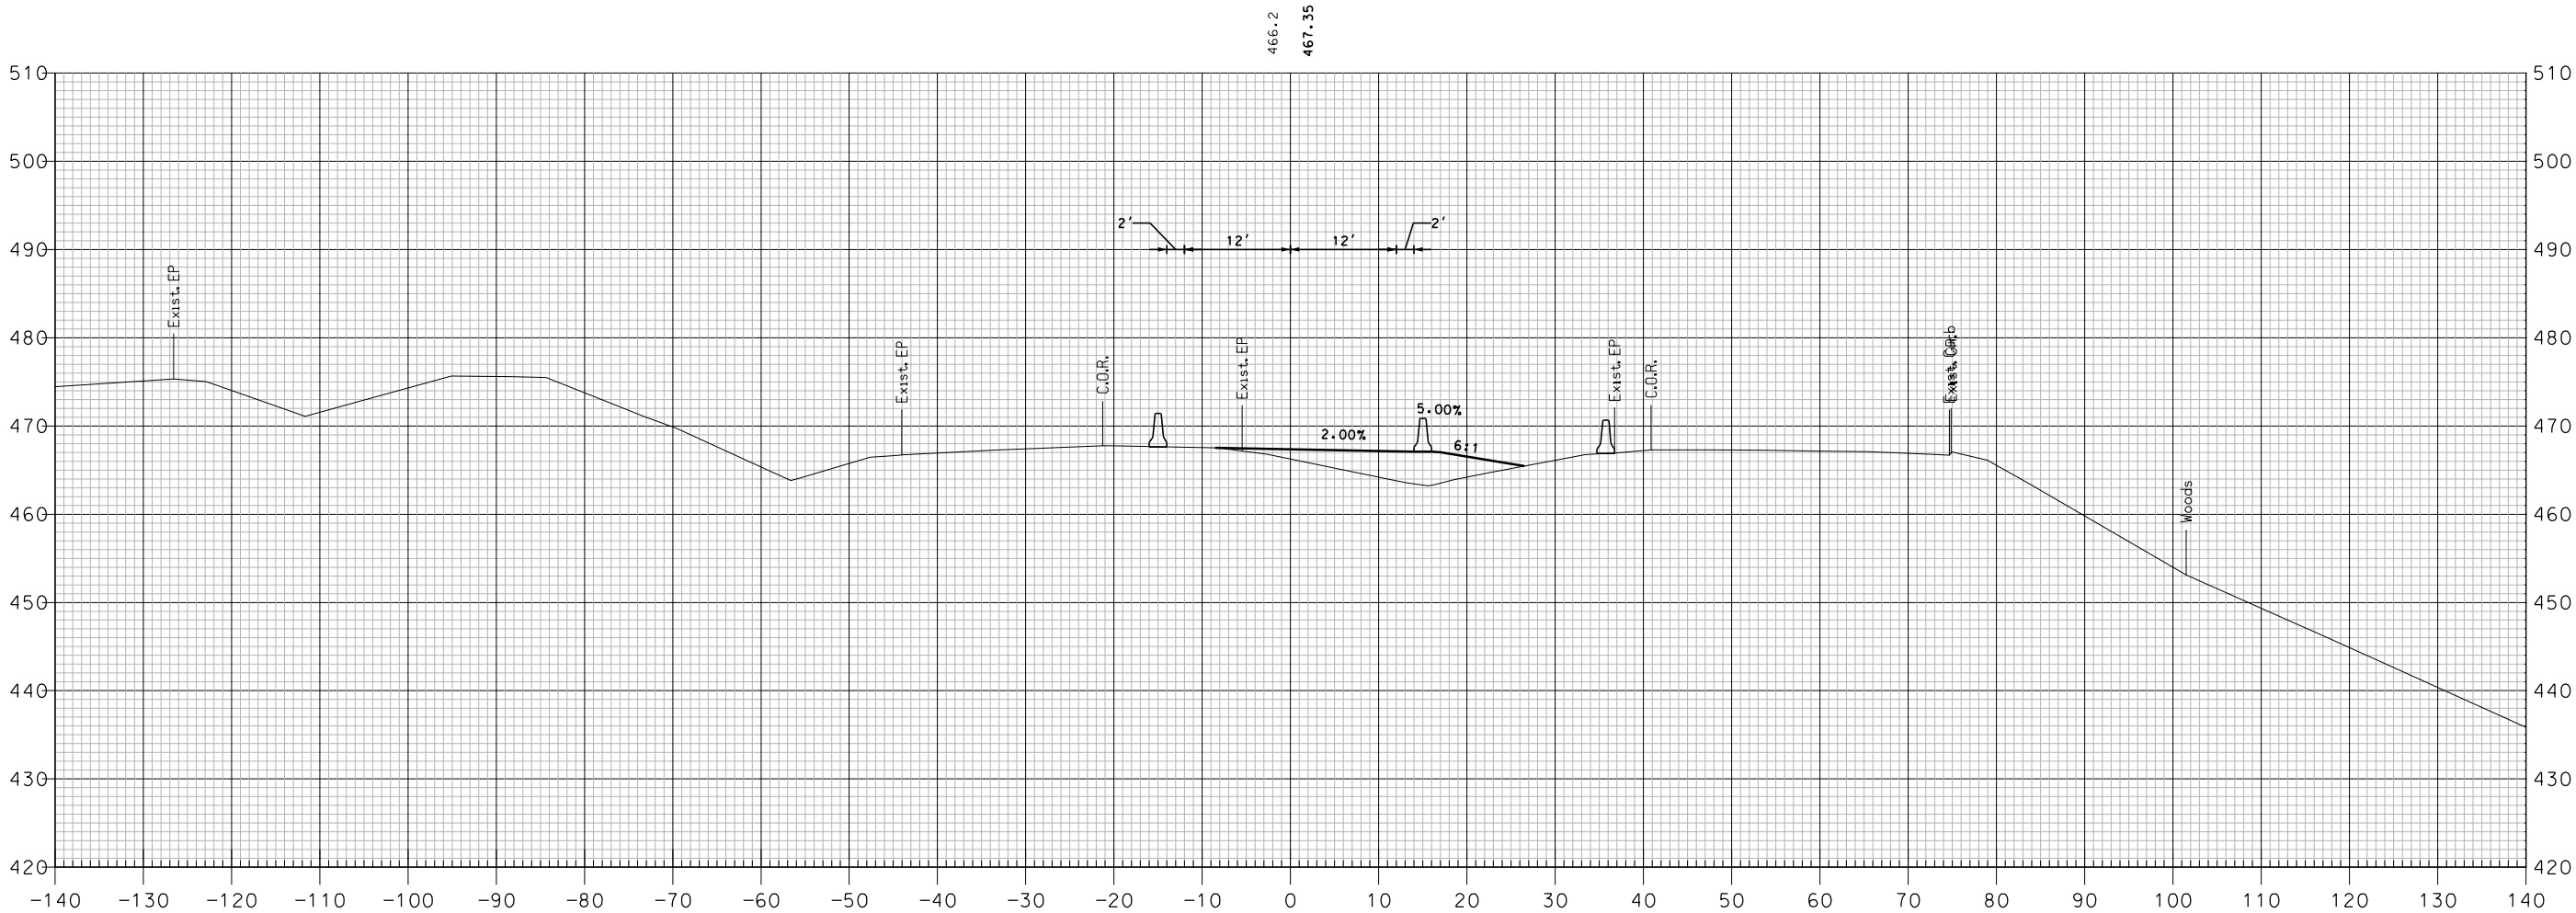


543+00

TCP PHASE 2 - I-89 SOUTHBOUND

SHEET TOTALS			
COMMON EXCAV.	- C.Y.	ROCK EXCAV.	- C.Y.
FILL	- C.Y.	MUCK EXCAV.	- C.Y.
DGN	STATE PROJECT NO.	SHEET NO.	TOTAL SHEETS
16148TCP X-SECT	16148	505	600

REVISIONS AFTER PROPOSAL			
NUMBER	DATE	STATION	DESCRIPTION

SDR PROCESSED	NHDDT	DATE	04-2015
NEW DESIGN	MJ	DATE	04-2016
SHEET CHECKED	BRC	DATE	02-2018
AS BUILT DETAILS		DATE	

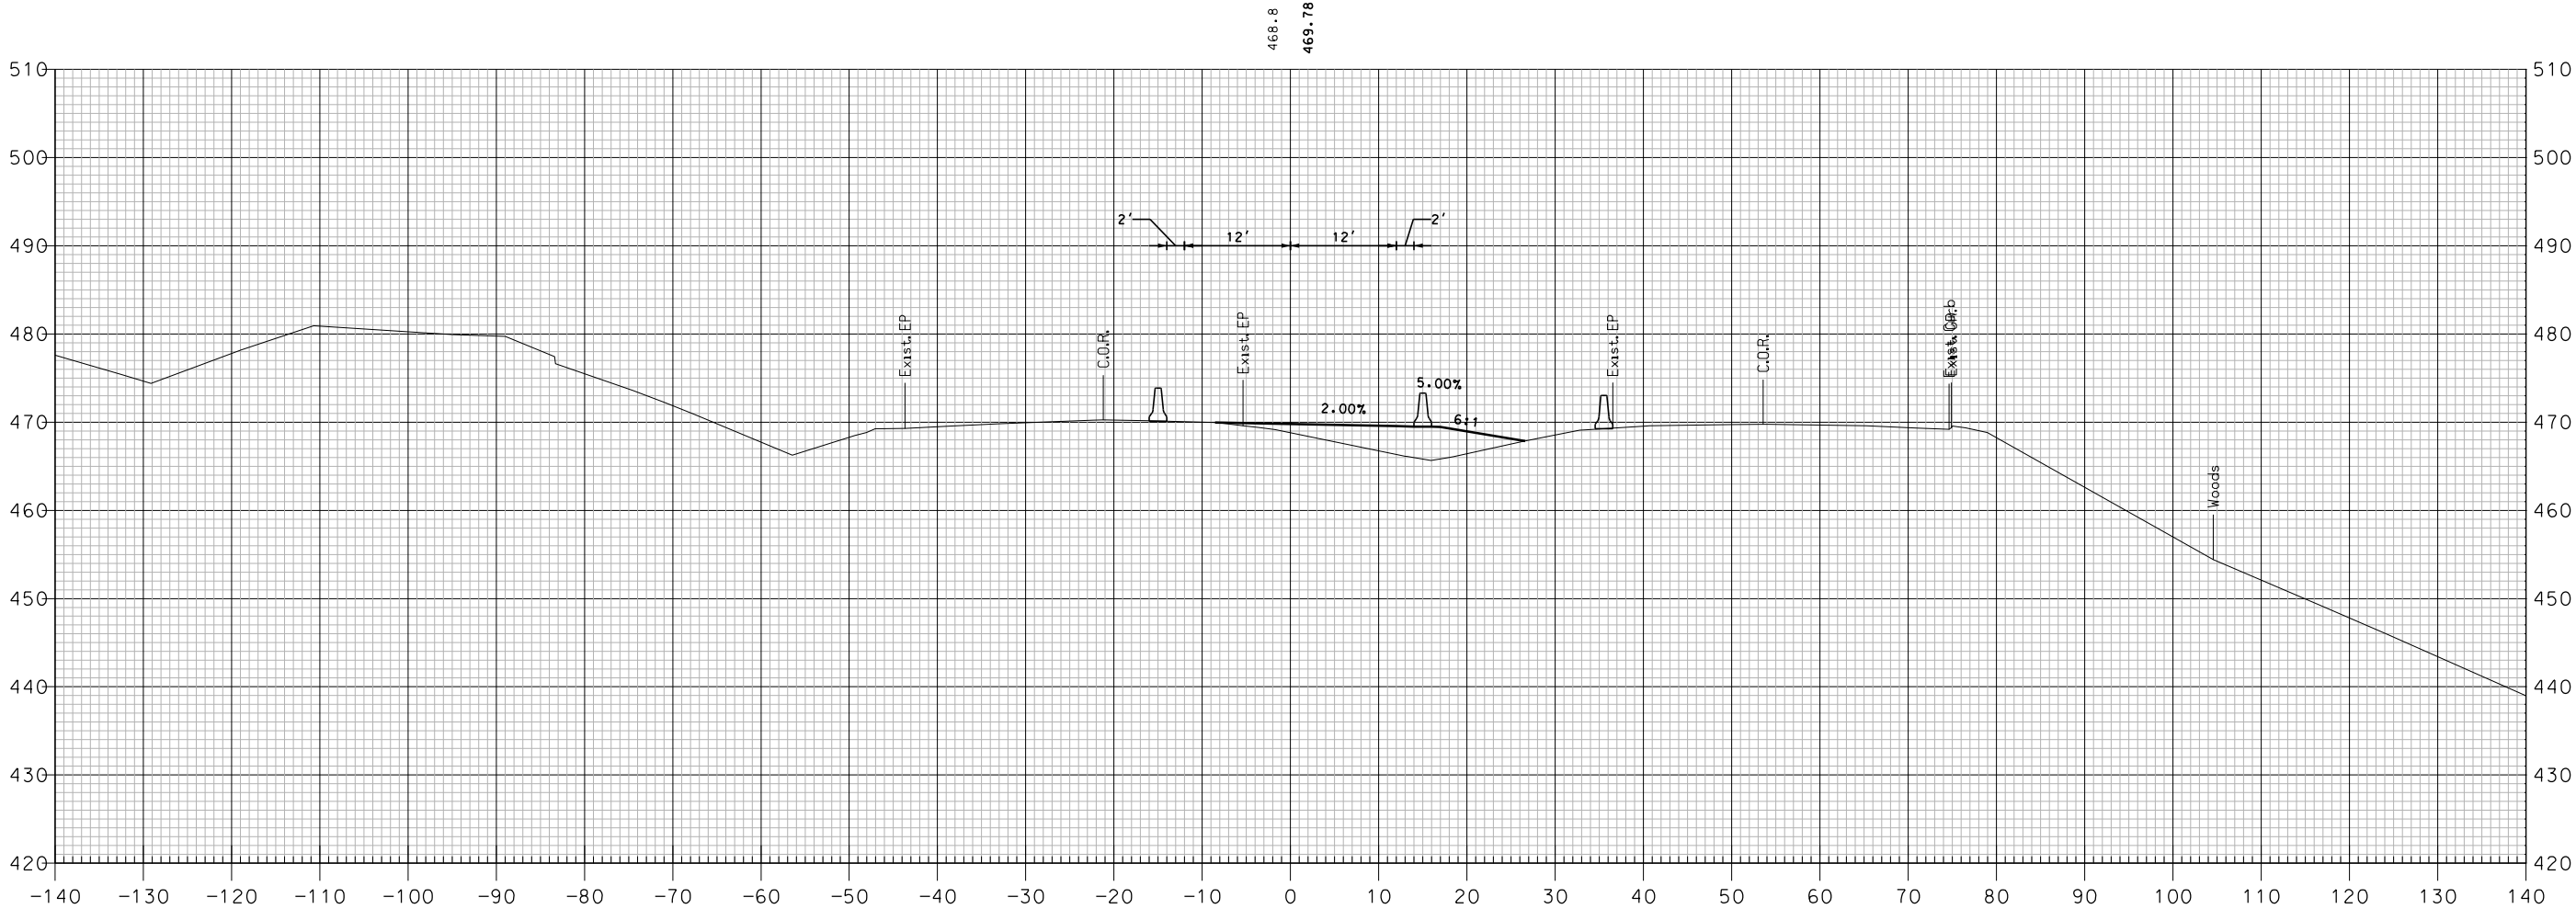

543+50

TCP PHASE 2 - I-89 SOUTHBOUND

SHEET TOTALS			
COMMON EXCAV.	— C.Y.	ROCK EXCAV.	— C.Y.
FILL	— C.Y.	MUCK EXCAV.	— C.Y.
DGN	STATE PROJECT NO.	SHEET NO.	TOTAL SHEETS
16148TCP X-SECT	16148	506	600


SDR PROCESSED	NHDOT	REVISIONS AFTER PROPOSAL			
		STATION		DESCRIPTION	
		DATE			
		NUMBER			
NEW DESIGN	MJ	DATE	04-2016		
SHEET CHECKED	BRC	DATE	02-2018		
AS BUILT DETAILS		DATE			



SHEET TOTALS			
COMMON EXCAV.	— C.Y.	ROCK EXCAV.	— C.Y.
FILL	— C.Y.	MUCK EXCAV.	— C.Y.
DGN	STATE PROJECT NO.	SHEET NO.	TOTAL SHEETS
16148TCP X-SECT	16148	507	600

REVISIONS AFTER PROPOSAL			
NUMBER	DATE	STATION	DESCRIPTION

SDR PROCESSED	NHDDT	DATE	04-2015
NEW DESIGN	MJ	DATE	04-2016
SHEET CHECKED	BRC	DATE	02-2018
AS BUILT DETAILS		DATE	

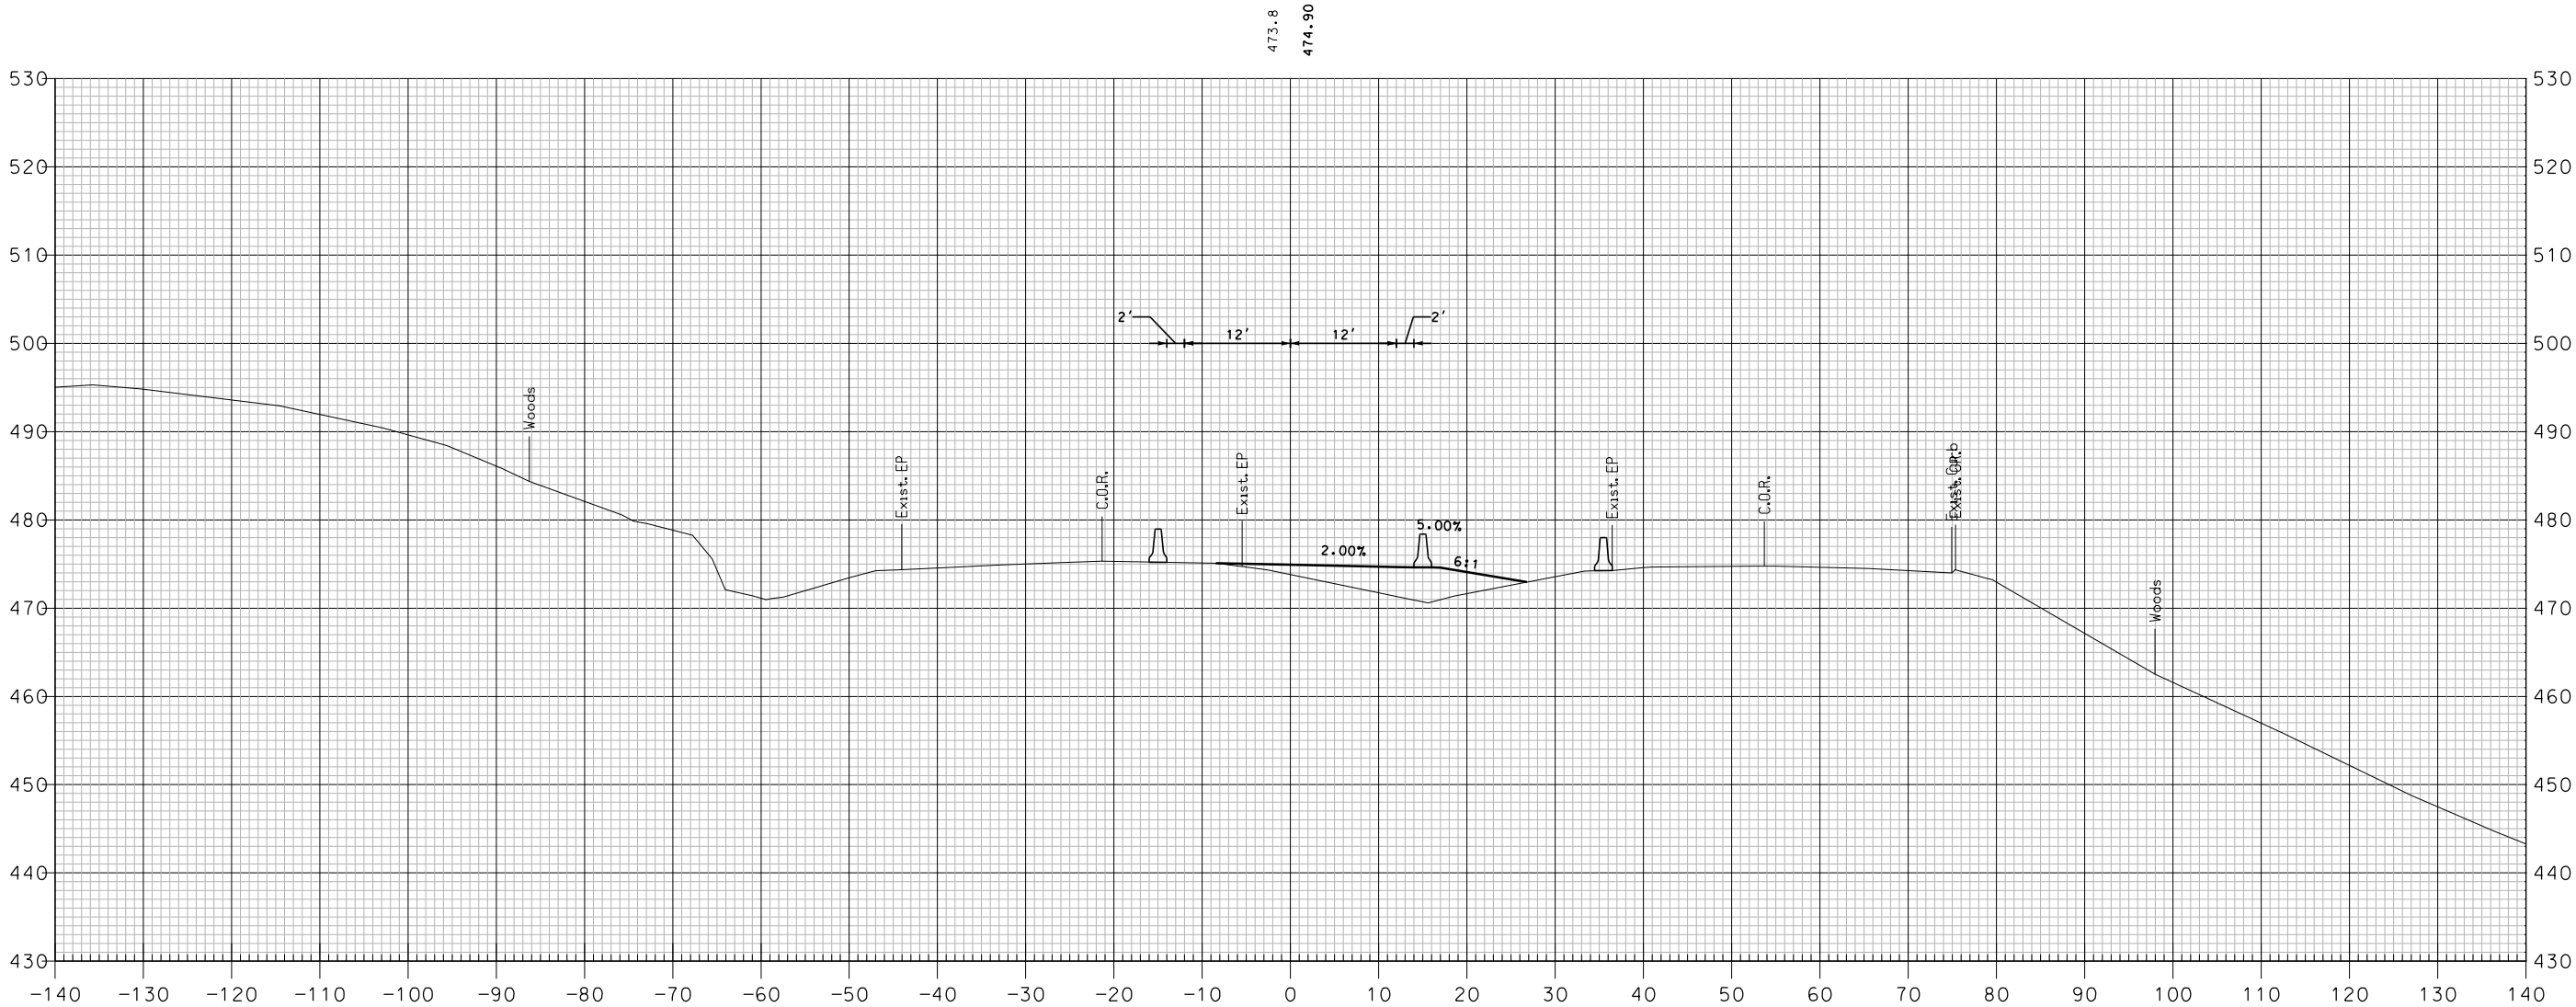


544+50

TCP PHASE 2 - I-89 SOUTHBOUND

SHEET TOTALS			
COMMON EXCAV.	— C.Y.	ROCK EXCAV.	— C.Y.
FILL	— C.Y.	MUCK EXCAV.	— C.Y.
DGN	STATE PROJECT NO.	SHEET NO.	TOTAL SHEETS
16148TCP X-SECT	16148	508	600

SDR PROCESSED	NHDT	DATE	04-2015
NEW DESIGN	MJ	DATE	04-2016
SHEET CHECKED	BRC	DATE	02-2018
AS BUILT DETAILS			

REVISIONS AFTER PROPOSAL			
NUMBER	DATE	STATION	DESCRIPTION

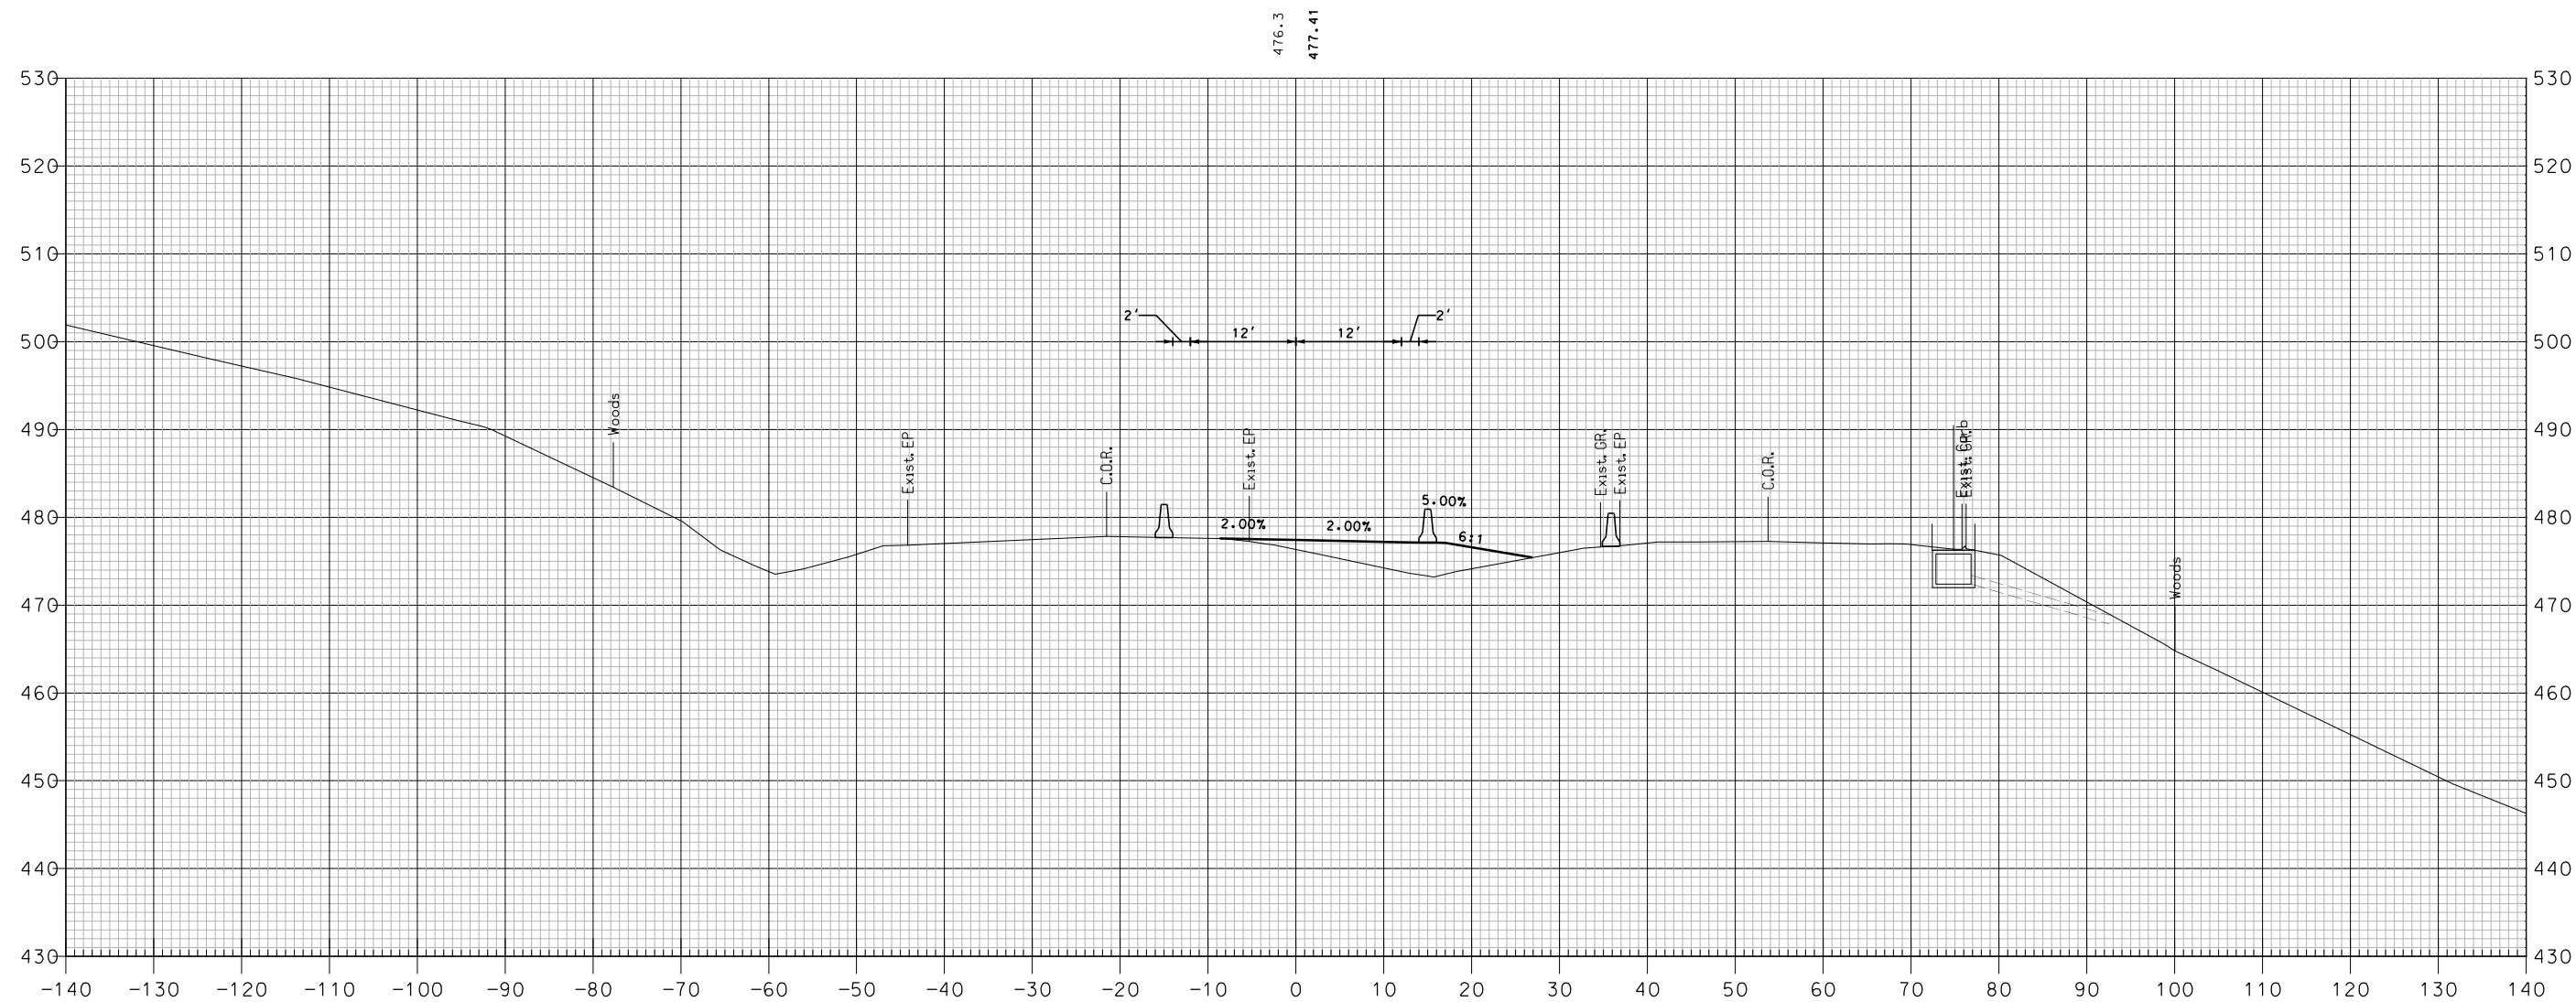


545+00

TCP PHASE 2 - I-89 SOUTHBOUND

SHEET TOTALS			
COMMON EXCAV. _____ C.Y.	ROCK EXCAV. _____ C.Y.		
FILL _____ C.Y.	MUCK EXCAV. _____ C.Y.		
DGN _____	STATE PROJECT NO. _____	SHEET NO. _____	TOTAL SHEETS _____
16148TCP X-SECT	16148	509	600

REVISIONS AFTER PROPOSAL			
NUMBER	DATE	STATION	DESCRIPTION

SDR PROCESSED	NHDDT	DATE	04-2015
NEW DESIGN	MJ	DATE	04-2016
SHEET CHECKED	BRC	DATE	02-2018
AS BUILT DETAILS		DATE	

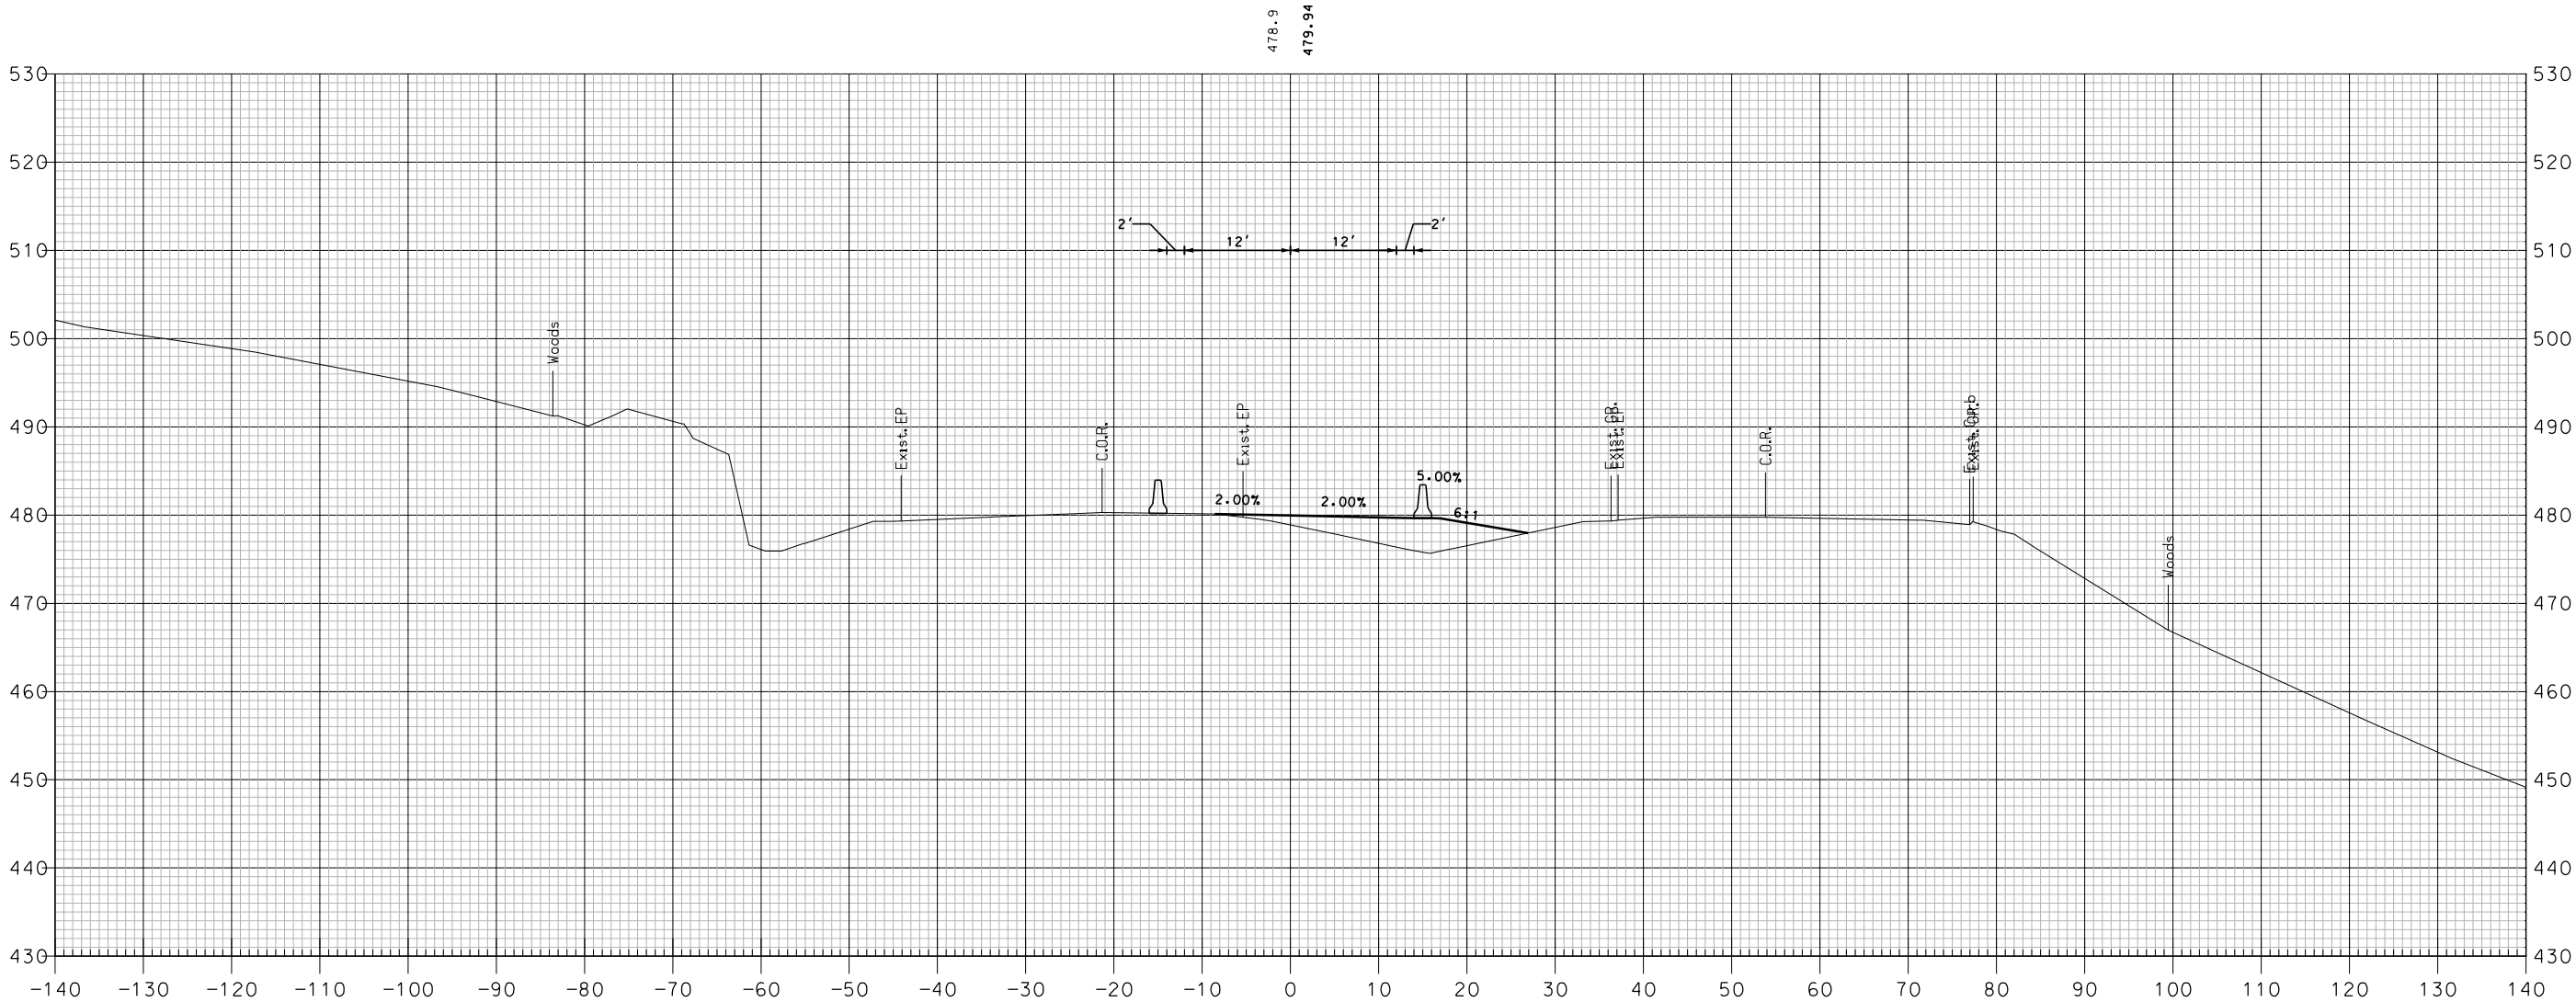


545+50

TCP PHASE 2 - I-89 SOUTHBOUND

SHEET TOTALS			
COMMON EXCAV.	— C.Y.	ROCK EXCAV.	— C.Y.
FILL	— C.Y.	MUCK EXCAV.	— C.Y.
DGN	STATE PROJECT NO.	SHEET NO.	TOTAL SHEETS
16148TCP X-SECT	16148	510	600

[illegible]

SDR PROCESSED	NHDOT	DATE	04-2015
NEW DESIGN	MJ	DATE	04-2016
SHEET CHECKED	BRC	DATE	02-2018
AS BUILT DETAILS		DATE	

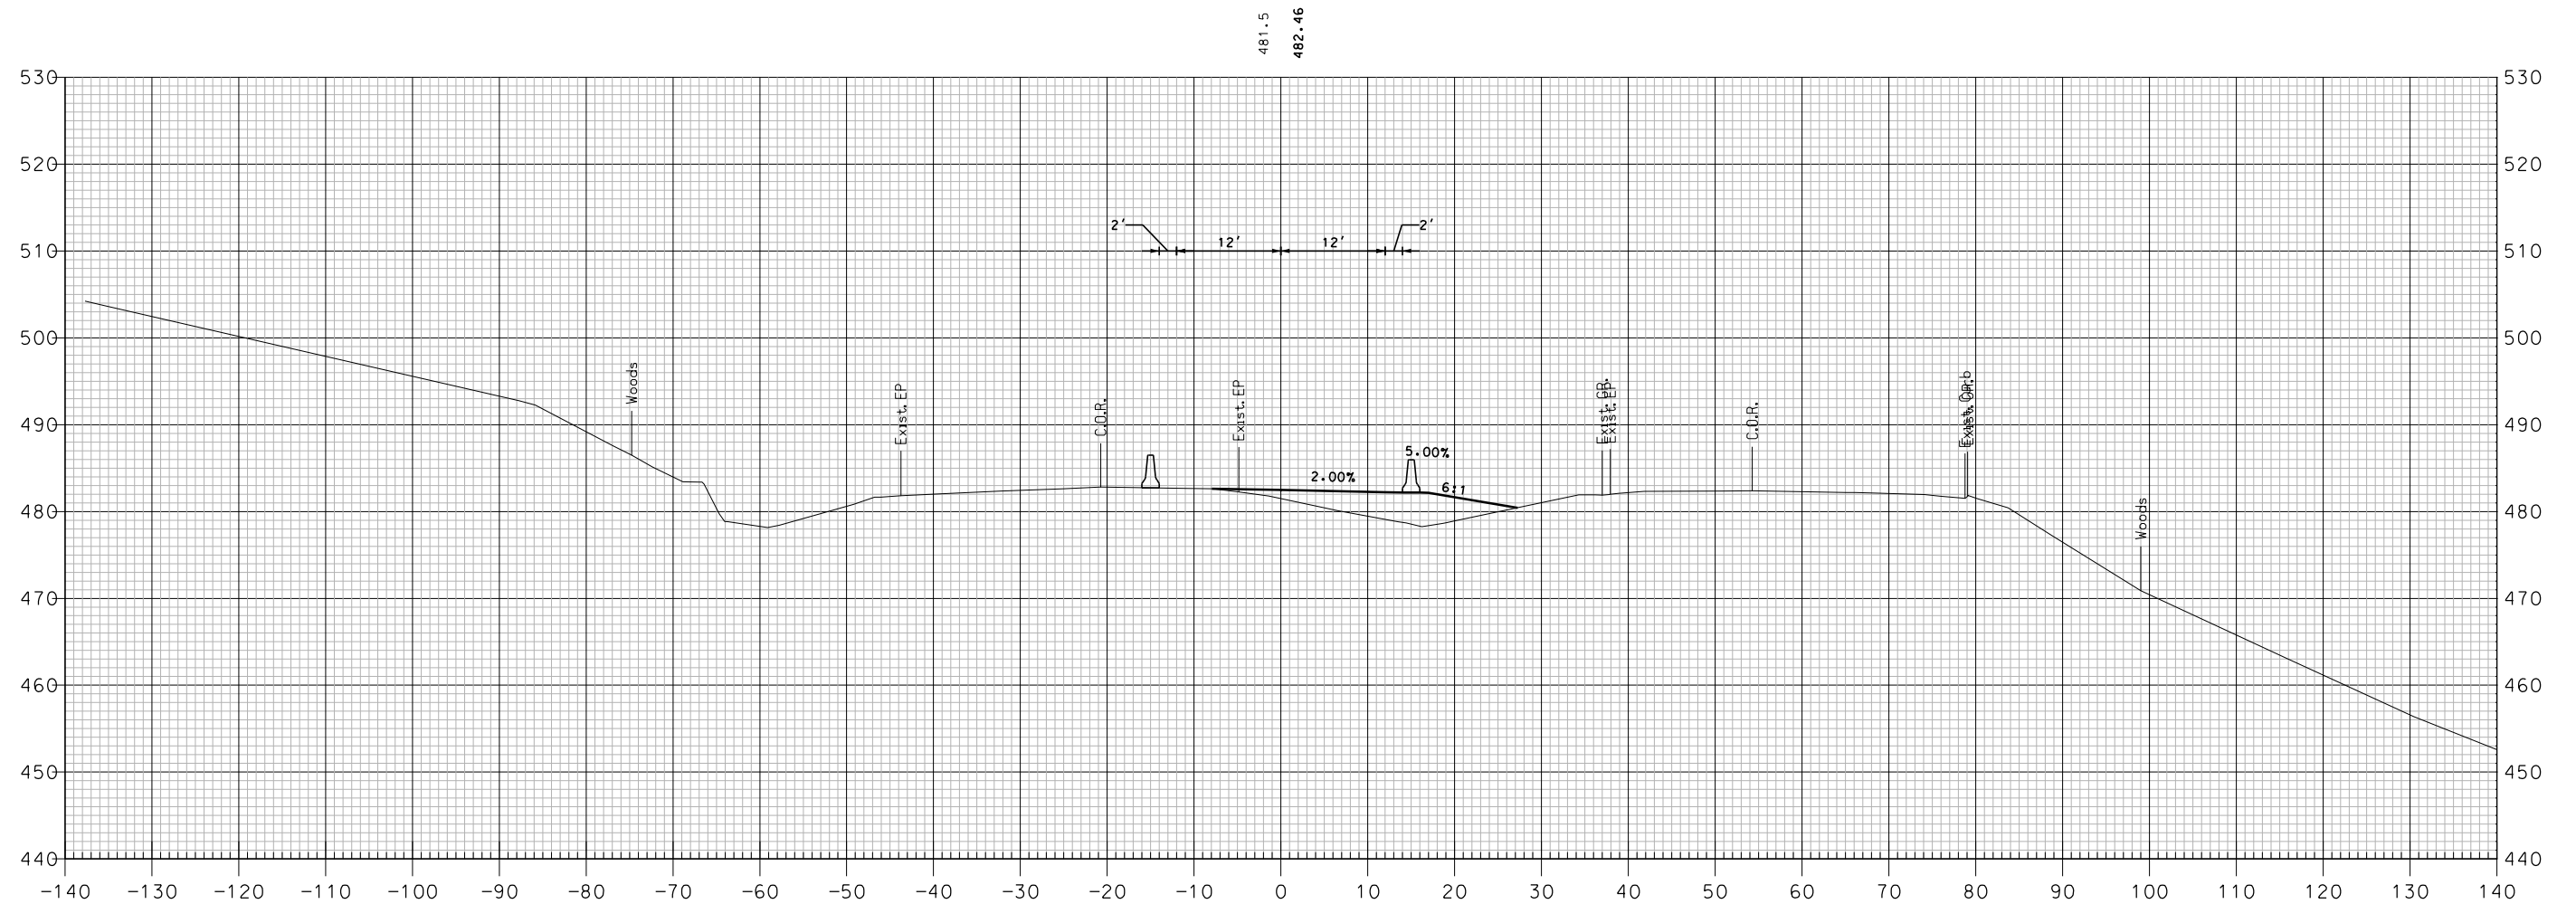


546+00

TCP PHASE 2 - I-89 SOUTHBOUND

COMMON EXCAV. _____ C.Y.		SHEET TOTALS		ROCK EXCAV. _____ C.Y.	
FILL _____ C.Y.				MUCK EXCAV. _____ C.Y.	
DGN	STATE PROJECT NO.	SHEET NO.	TOTAL SHEETS		
16148TCP X-SECT	16148	511	600		

REVISIONS AFTER PROPOSAL			
NUMBER	DATE	STATION	DESCRIPTION

SDR PROCESSED	NHDDT	DATE	04-2015
NEW DESIGN	MJ	DATE	04-2016
SHEET CHECKED	BRC	DATE	02-2018
AS BUILT DETAILS		DATE	

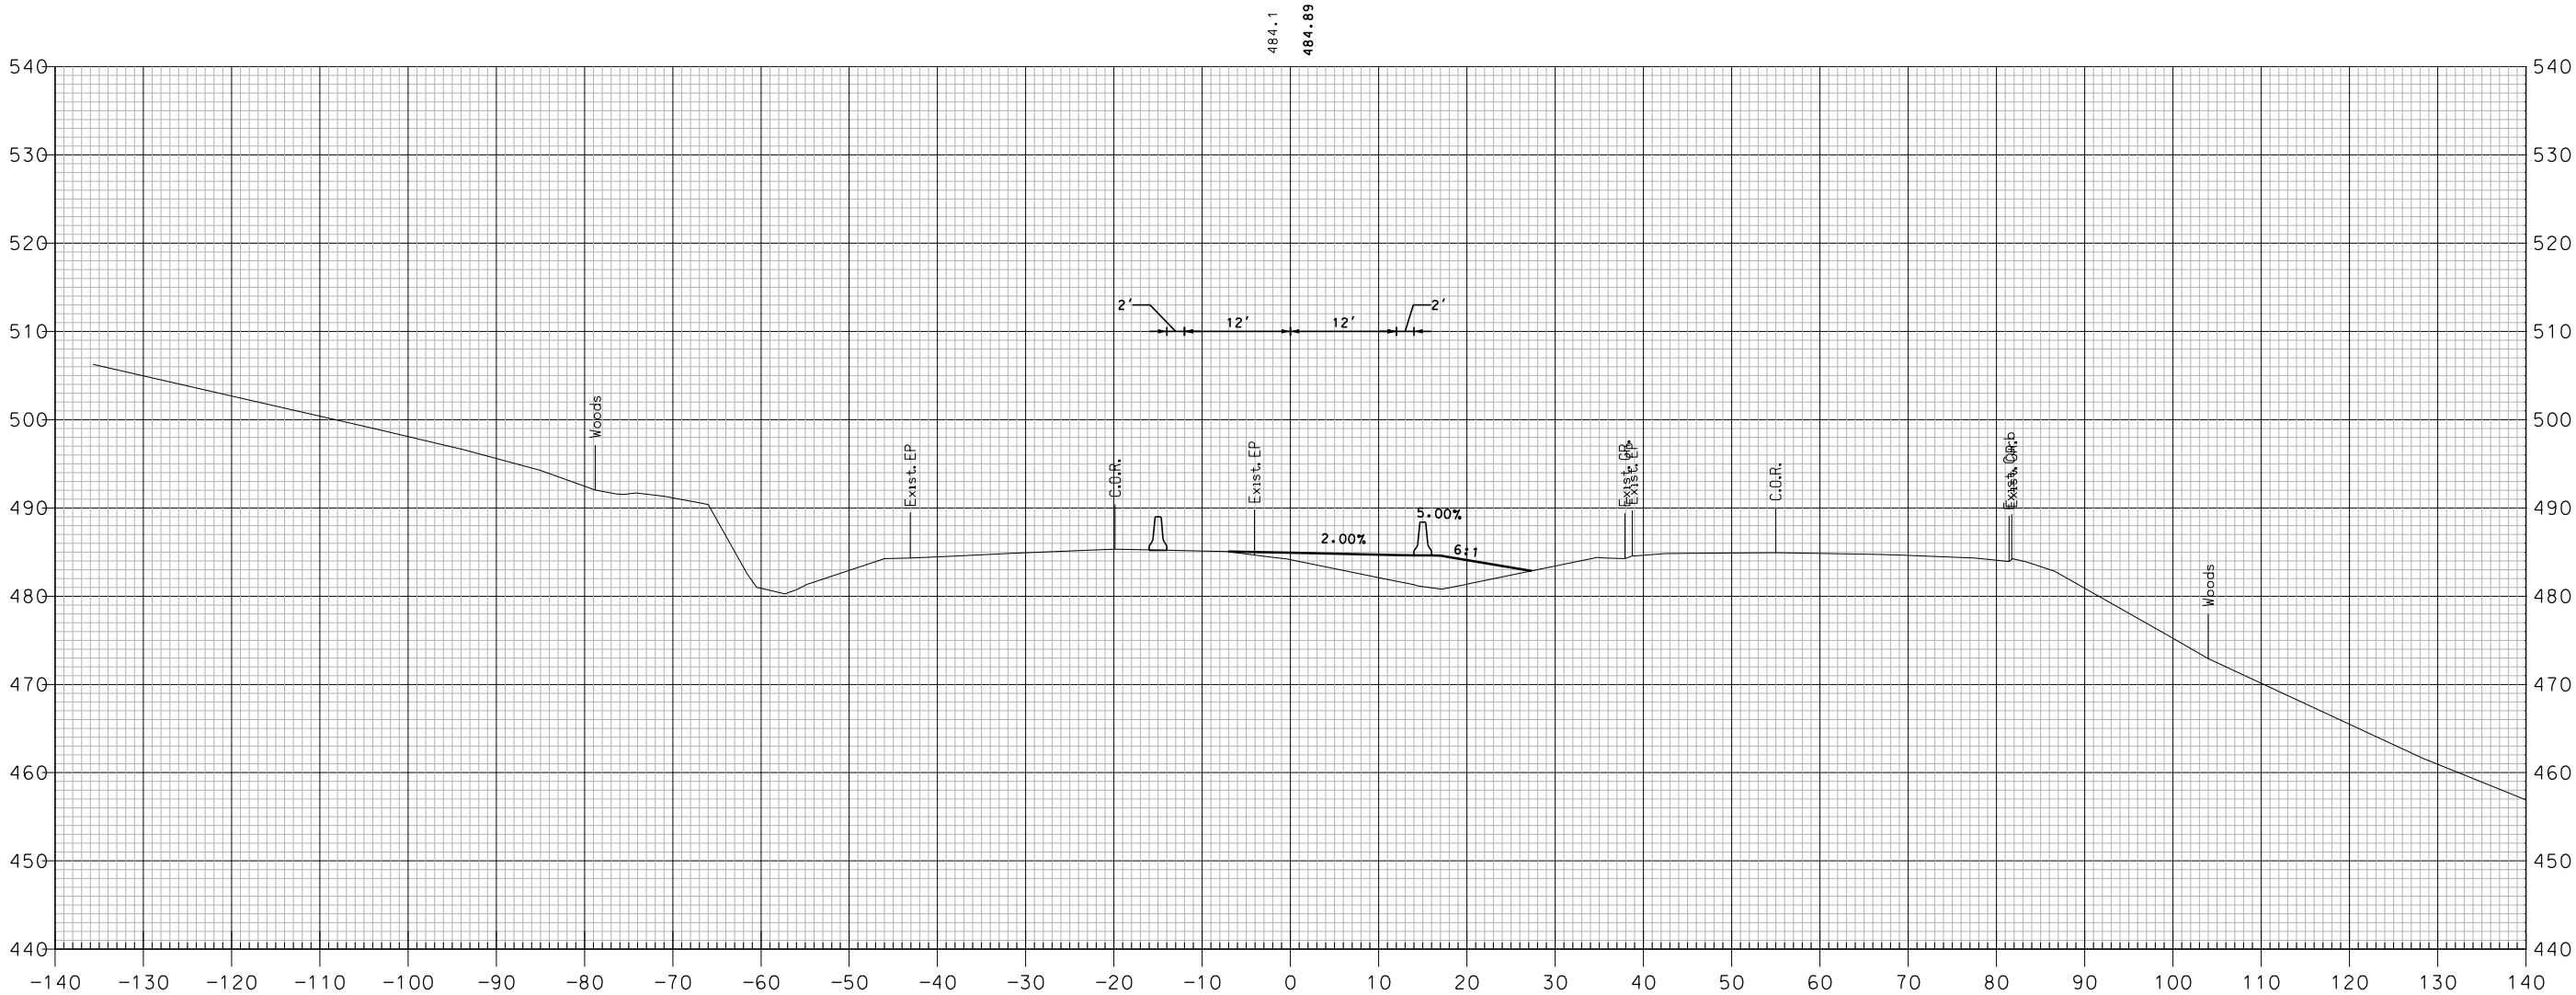


546+50

TCP PHASE 2 - I-89 SOUTHBOUND

SHEET TOTALS			
COMMON EXCAV.	— C.Y.	ROCK EXCAV.	— C.Y.
FILL	— C.Y.	MUCK EXCAV.	— C.Y.
DGN	STATE PROJECT NO.	SHEET NO.	TOTAL SHEETS
16148TCP X-SECT	16148	512	600

REVISIONS AFTER PROPOSAL			
NUMBER	DATE	STATION	DESCRIPTION

SDR PROCESSED	NHDDT	DATE	04-2015
NEW DESIGN	MJ	DATE	04-2016
SHEET CHECKED	BRC	DATE	02-2018
AS BUILT DETAILS		DATE	

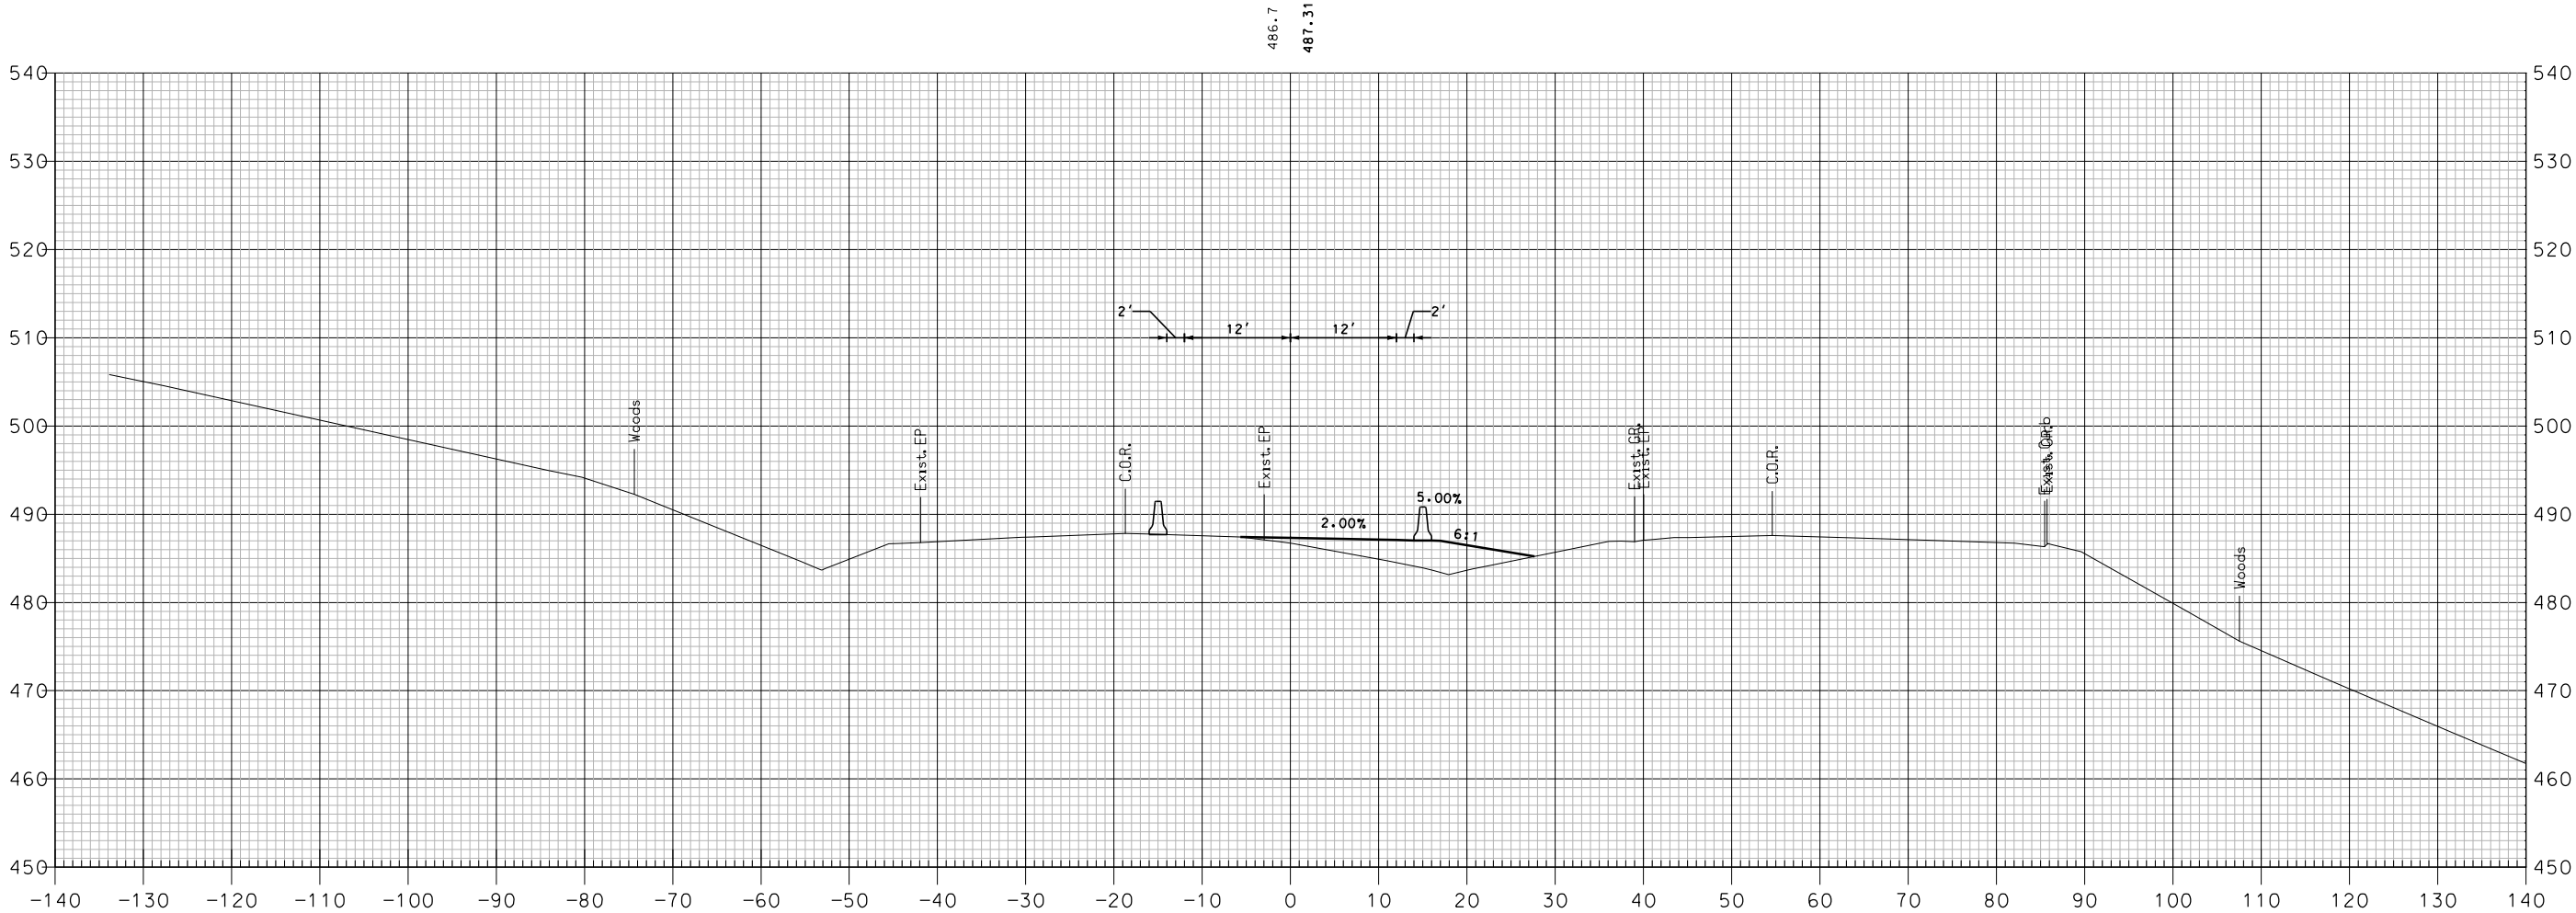


547+00

TCP PHASE 2 - I-89 SOUTHBOUND

SHEET TOTALS			
COMMON EXCAV.	— C.Y.	ROCK EXCAV.	— C.Y.
FILL	— C.Y.	MUCK EXCAV.	— C.Y.
DGN	STATE PROJECT NO.	SHEET NO.	TOTAL SHEETS
16148TCP X-SECT	16148	513	600

REVISIONS AFTER PROPOSAL			
NUMBER	DATE	STATION	DESCRIPTION

SDR PROCESSED	NHDDT	DATE	04-2015
NEW DESIGN	MJ	DATE	04-2016
SHEET CHECKED	BRC	DATE	02-2018
AS BUILT DETAILS		DATE	

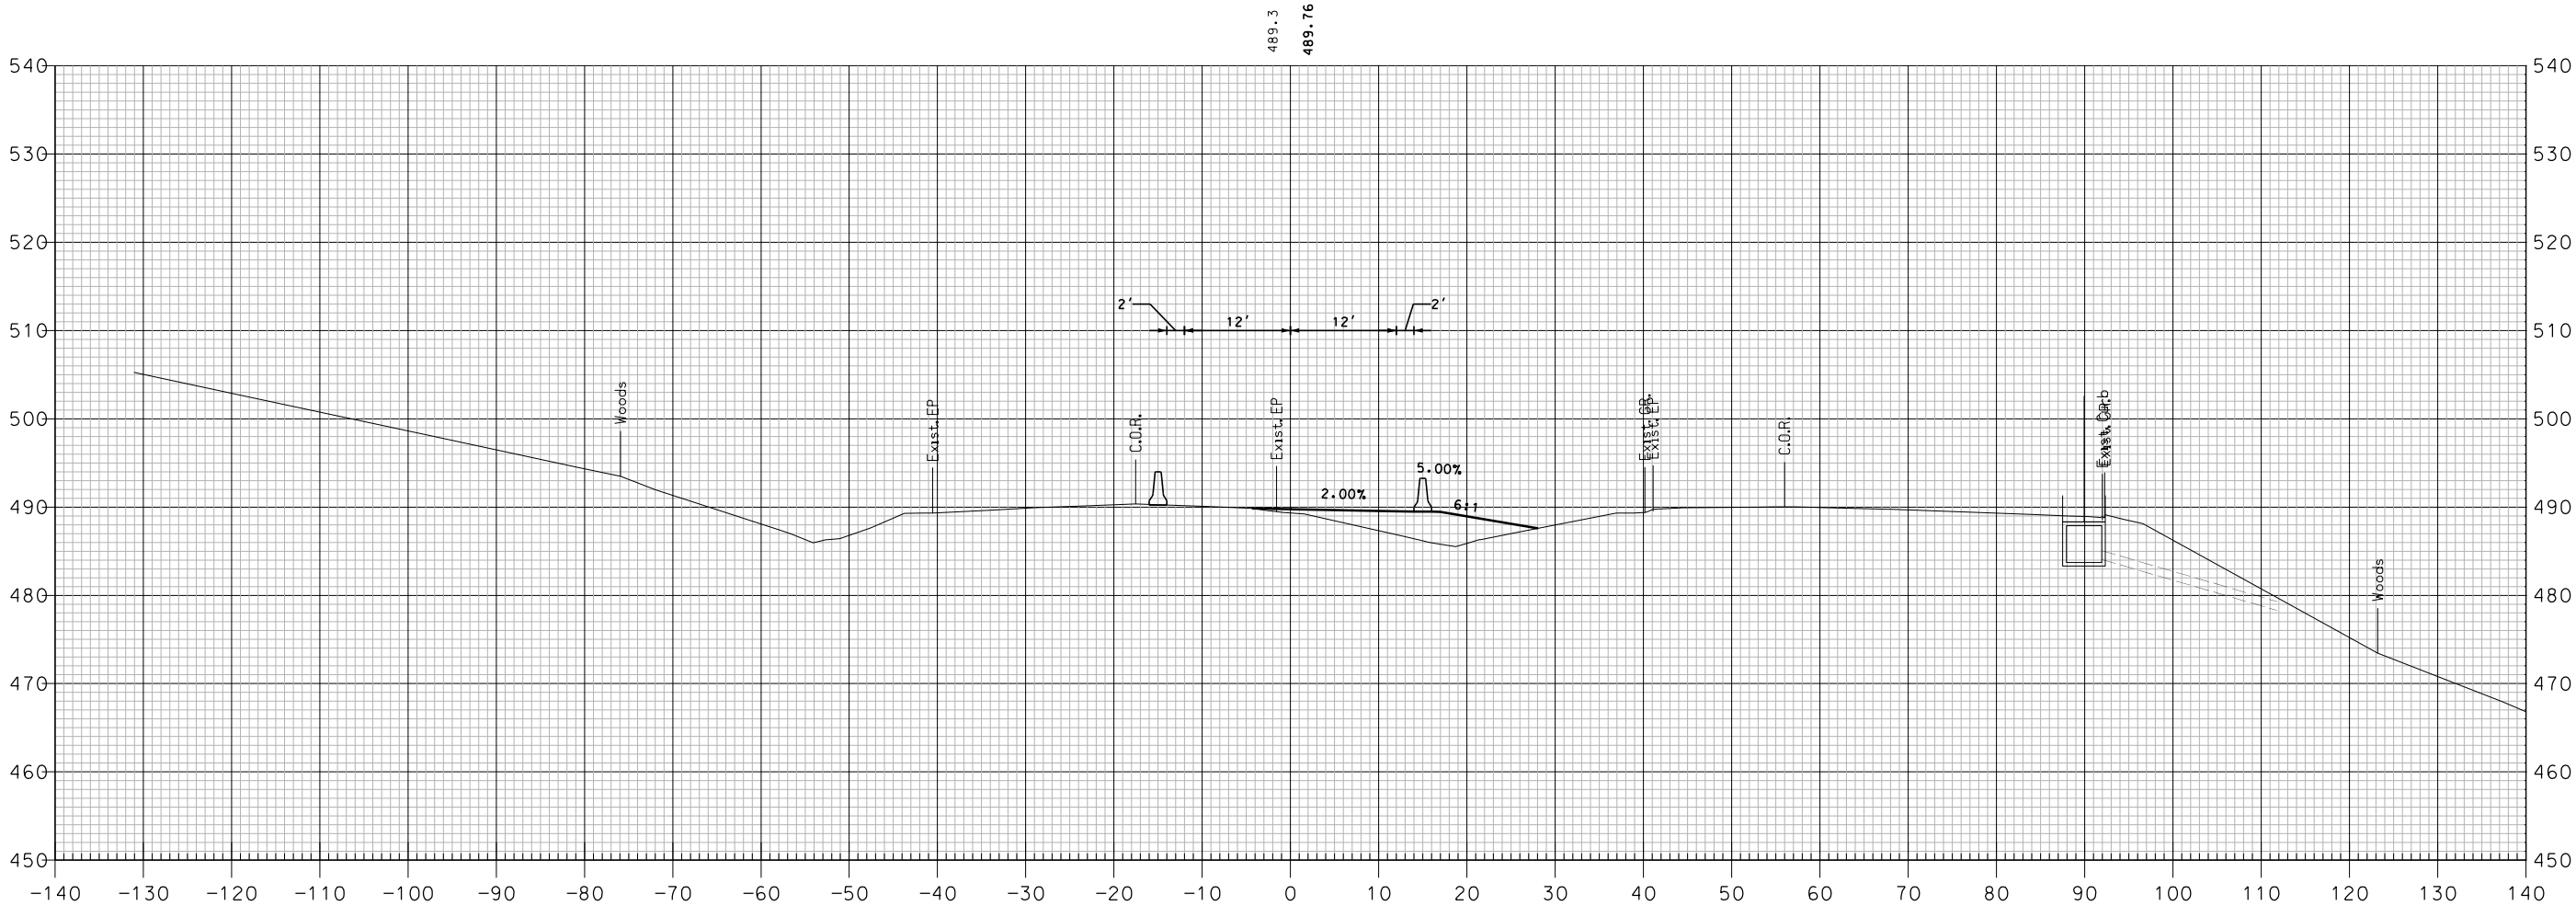


547+50

TCP PHASE 2 - I-89 SOUTHBOUND

SHEET TOTALS			
COMMON EXCAV.	— C.Y.	ROCK EXCAV.	— C.Y.
FILL	— C.Y.	MUCK EXCAV.	— C.Y.
DGN	STATE PROJECT NO.	SHEET NO.	TOTAL SHEETS
16148TCP X-SECT	16148	514	600

REVISIONS AFTER PROPOSAL			
NUMBER	DATE	STATION	DESCRIPTION

SDR PROCESSED	NHDDT	DATE	04-2015
NEW DESIGN	MJ	DATE	04-2016
SHEET CHECKED	BRC	DATE	02-2018
AS BUILT DETAILS		DATE	

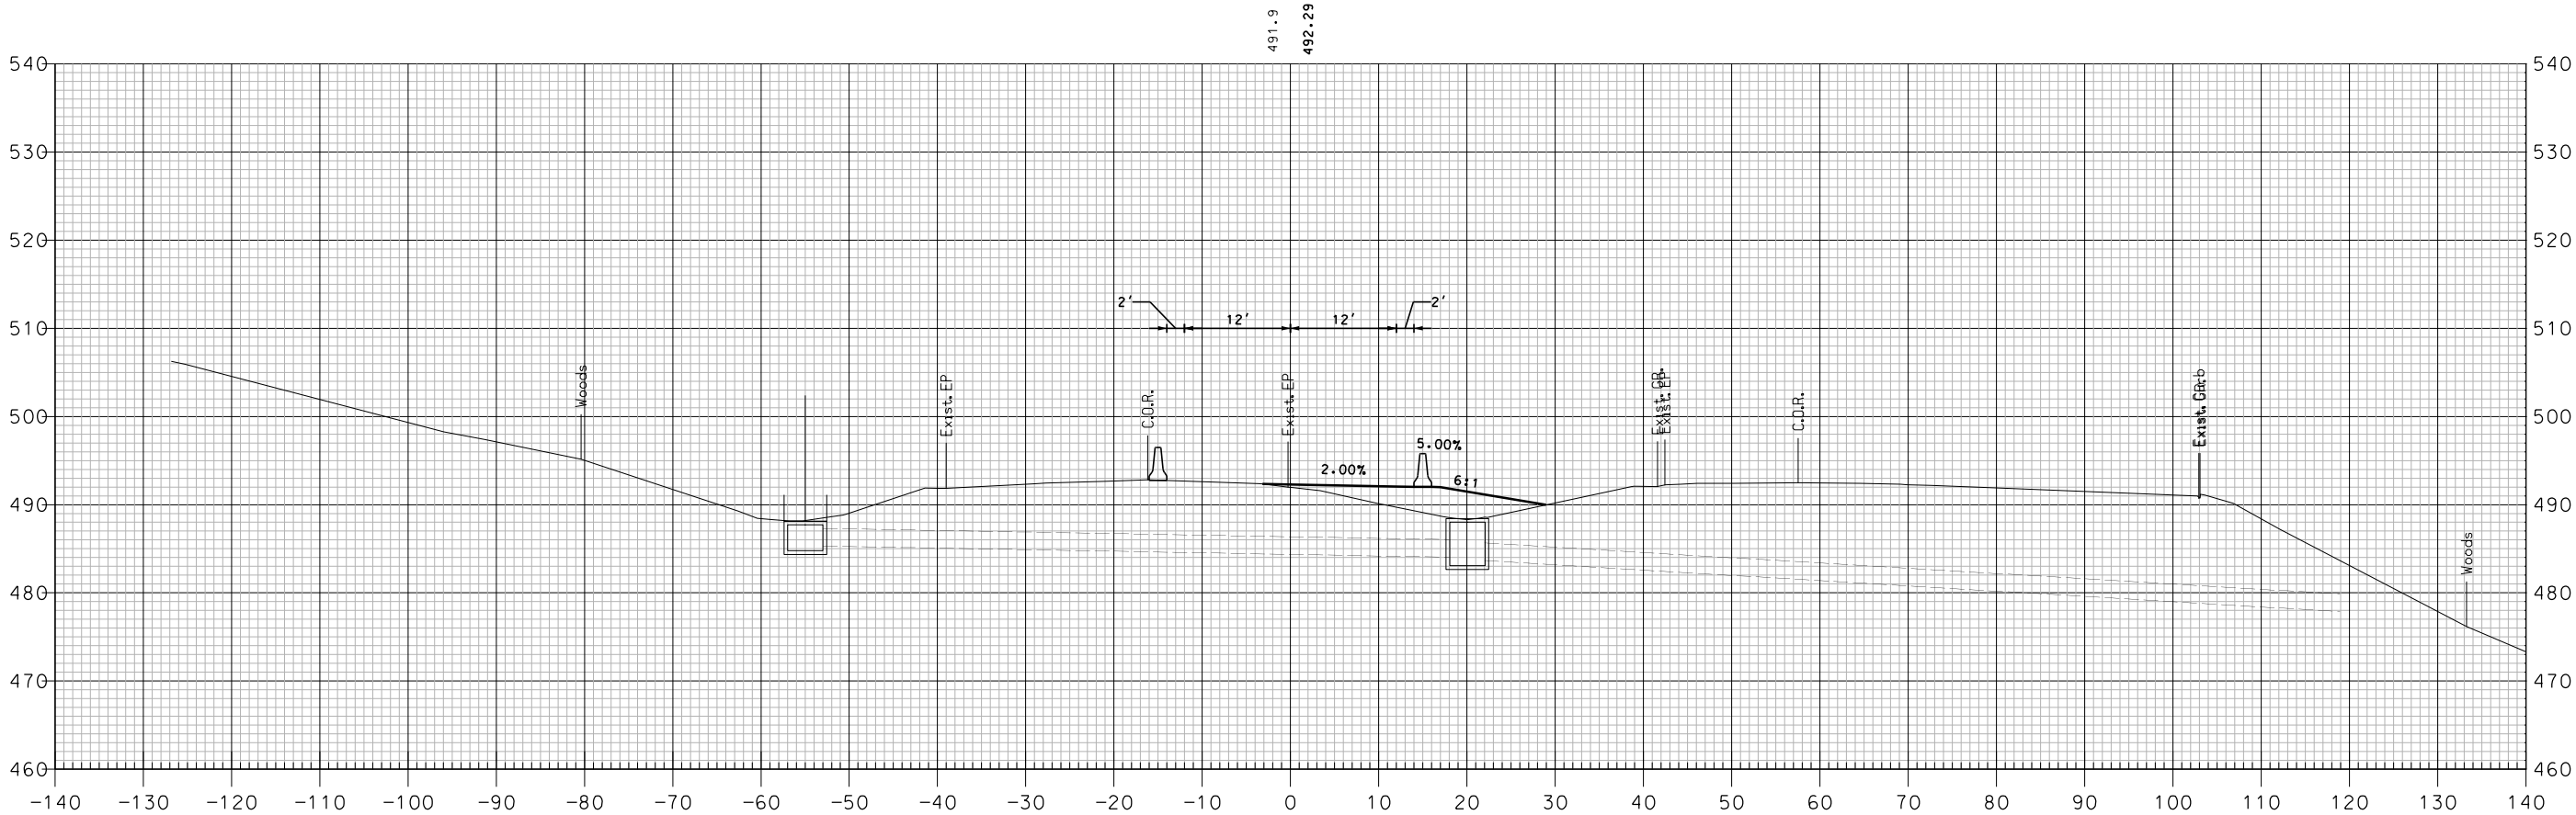


548+00

TCP PHASE 2 - I-89 SOUTHBOUND

SHEET TOTALS			
COMMON EXCAV.	— C.Y.	ROCK EXCAV.	— C.Y.
FILL	— C.Y.	MUCK EXCAV.	— C.Y.
DGN	STATE PROJECT NO.	SHEET NO.	TOTAL SHEETS
16148TCP X-SECT	16148	515	600

REVISIONS AFTER PROPOSAL			
NUMBER	DATE	STATION	DESCRIPTION

SDR PROCESSED	NHDDT	DATE	04-2015
NEW DESIGN	MJ	DATE	04-2016
SHEET CHECKED	BRC	DATE	02-2018
AS BUILT DETAILS		DATE	

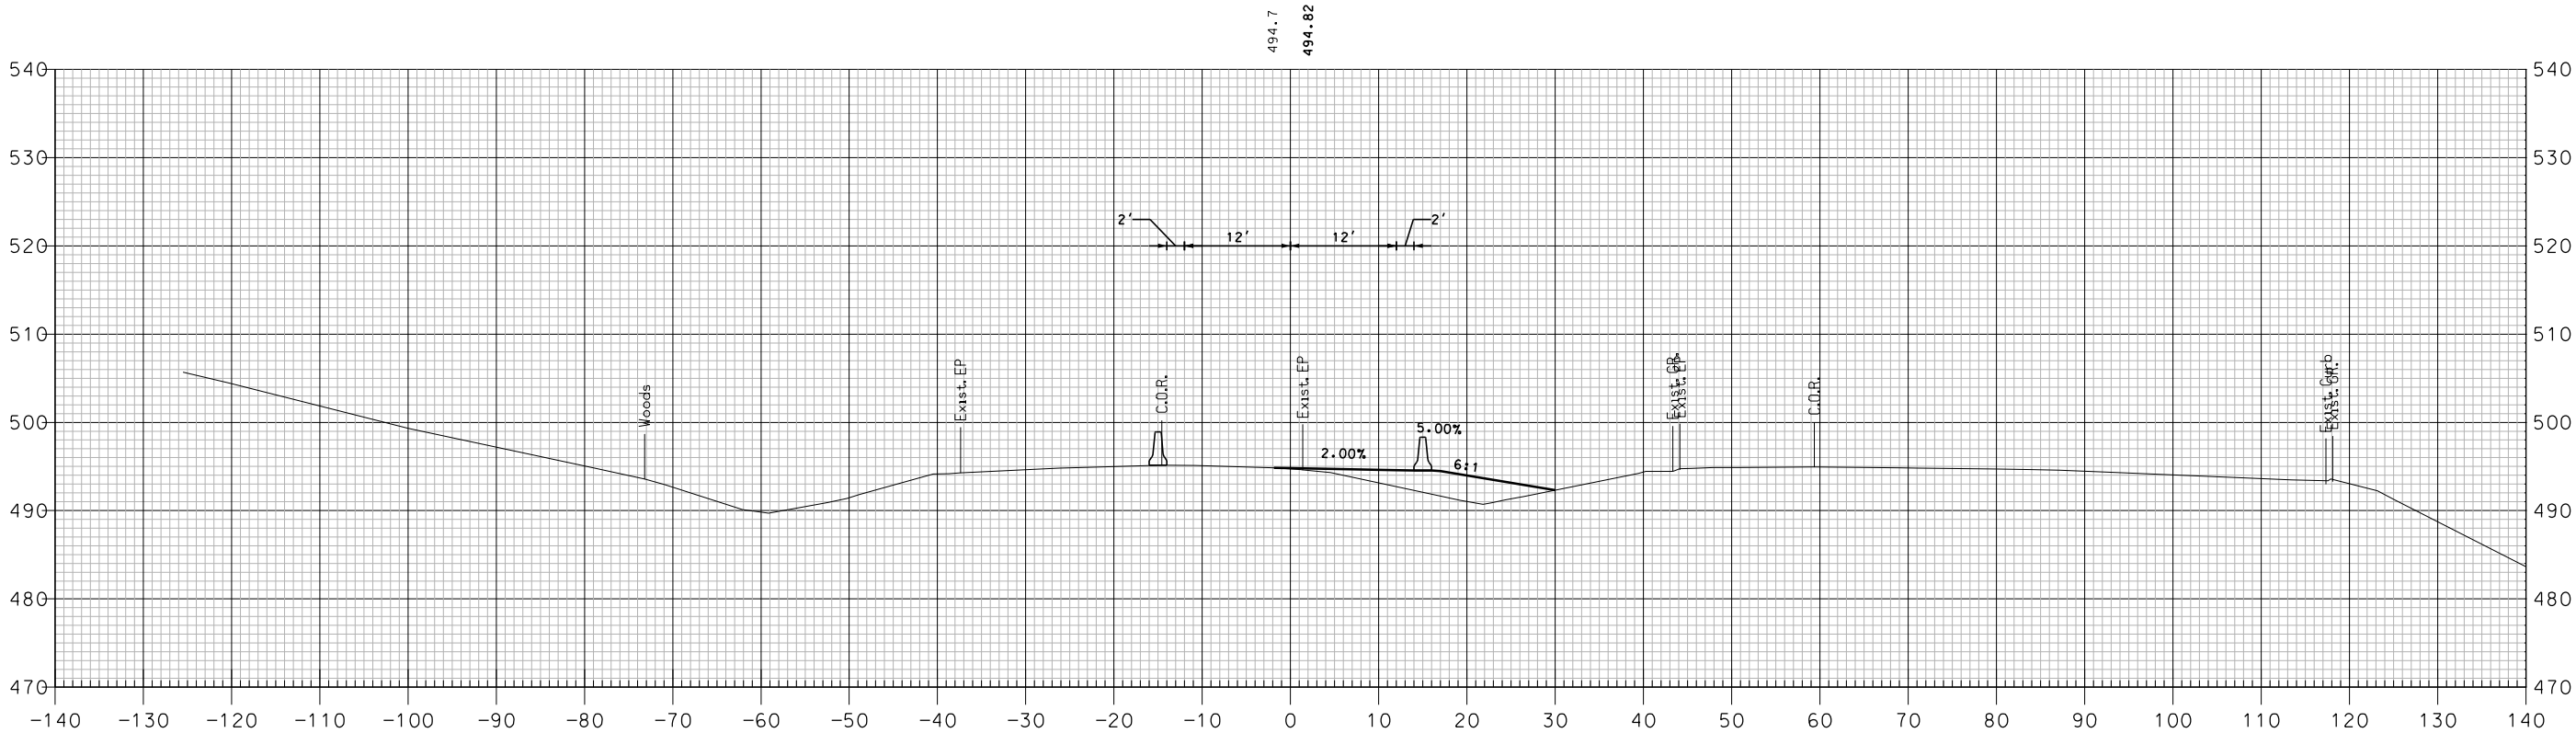


548+50

TCP PHASE 2 - I-89 SOUTHBOUND


SHEET TOTALS			
COMMON EXCAV.	— C.Y.	ROCK EXCAV.	— C.Y.
FILL	— C.Y.	MUCK EXCAV.	— C.Y.
DGN	STATE PROJECT NO.	SHEET NO.	TOTAL SHEETS
16148TCP X-SECT	16148	516	600

REVISIONS AFTER PROPOSAL			
STATION		DESCRIPTION	
NUMBER	DATE	STATION	

SDR PROCESSED	NHDDT	DATE	04-2015
NEW DESIGN	MJ	DATE	04-2016
SHEET CHECKED	BRC	DATE	02-2018
AS BUILT DETAILS		DATE	

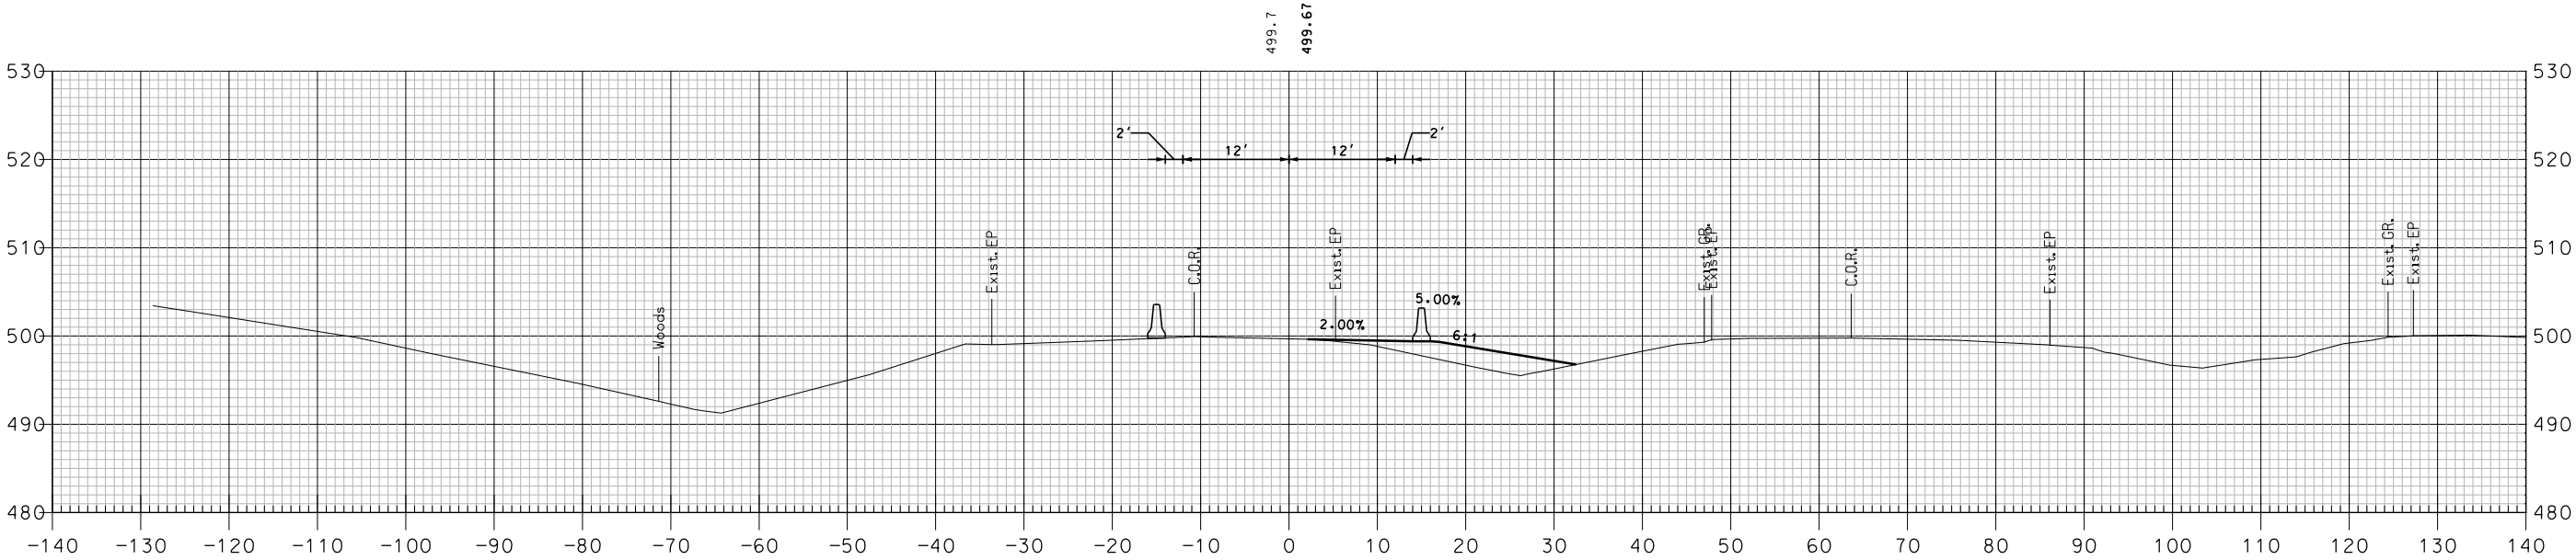

549+50

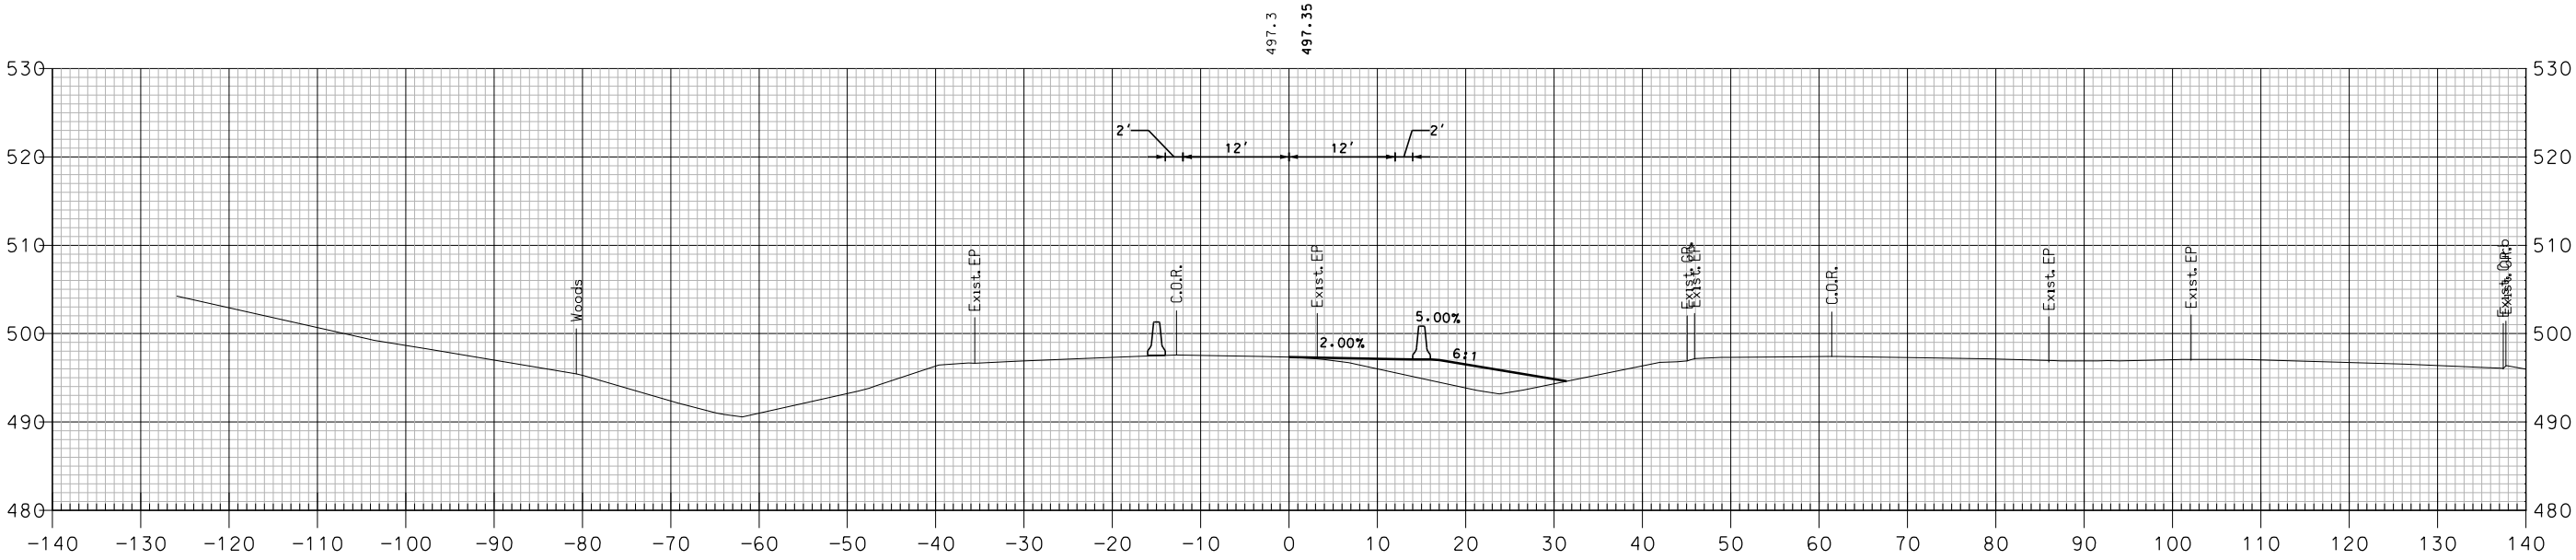


549+00

TCP PHASE 2 - I-89 SOUTHBOUND


SHEET TOTALS			
COMMON EXCAV.	— C.Y.	ROCK EXCAV.	— C.Y.
FILL	— C.Y.	MUCK EXCAV.	— C.Y.
DGN	STATE PROJECT NO.	SHEET NO.	TOTAL SHEETS
16148TCP X-SECT	16148	517	600

REVISIONS AFTER PROPOSAL			
STATION		DESCRIPTION	
NUMBER	DATE	STATION	

SDR PROCESSED	NHDDT	DATE	04-2015
NEW DESIGN	MJ	DATE	04-2016
SHEET CHECKED	BRC	DATE	02-2018
AS BUILT DETAILS		DATE	

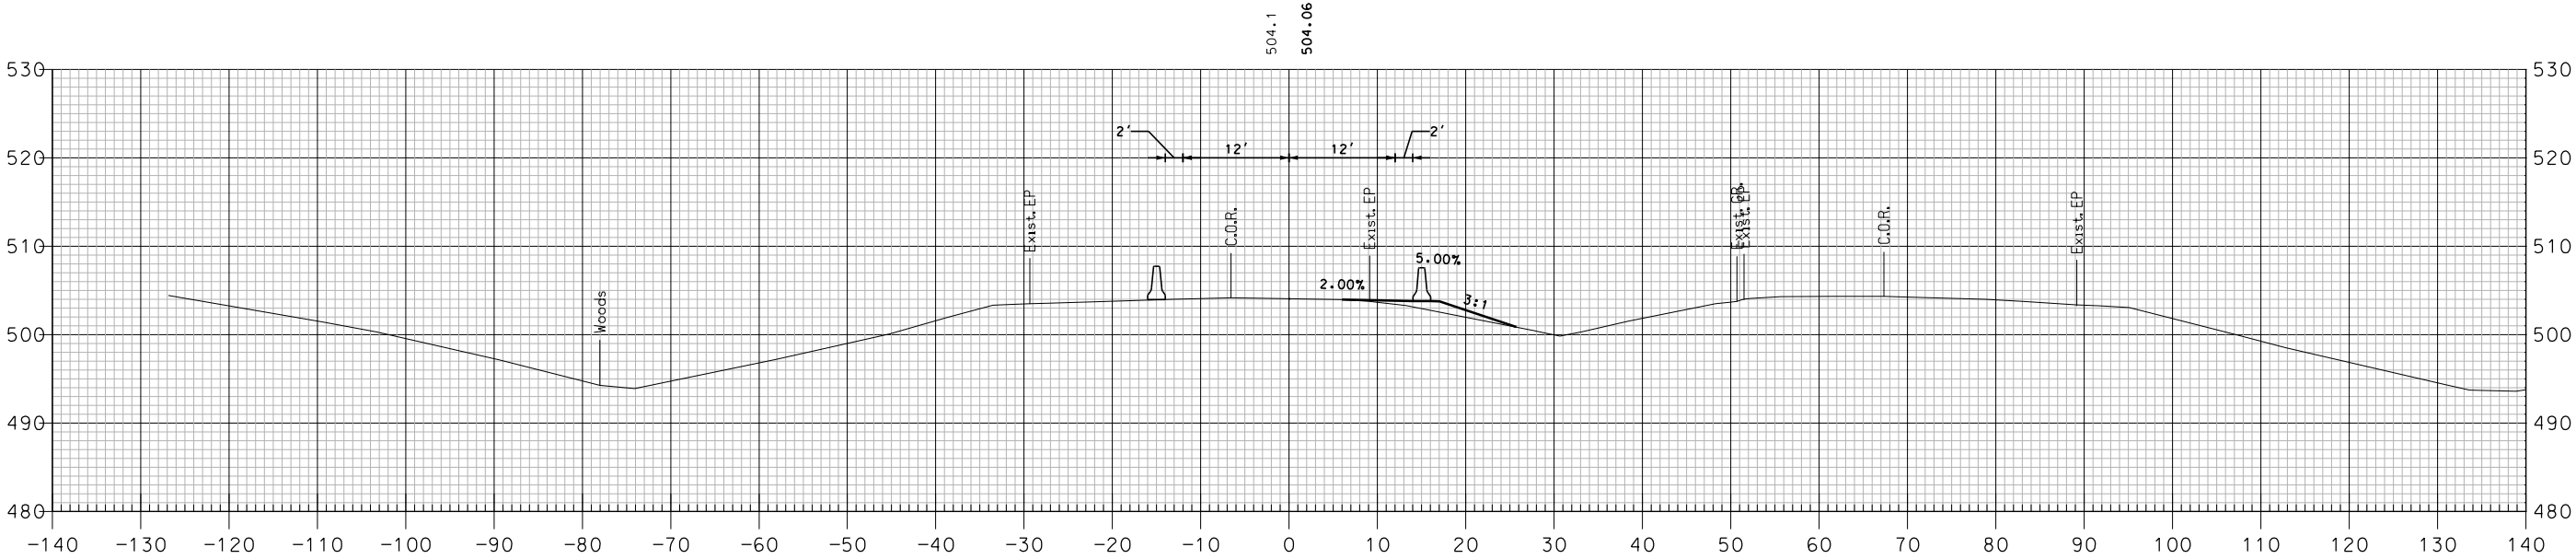

550+50

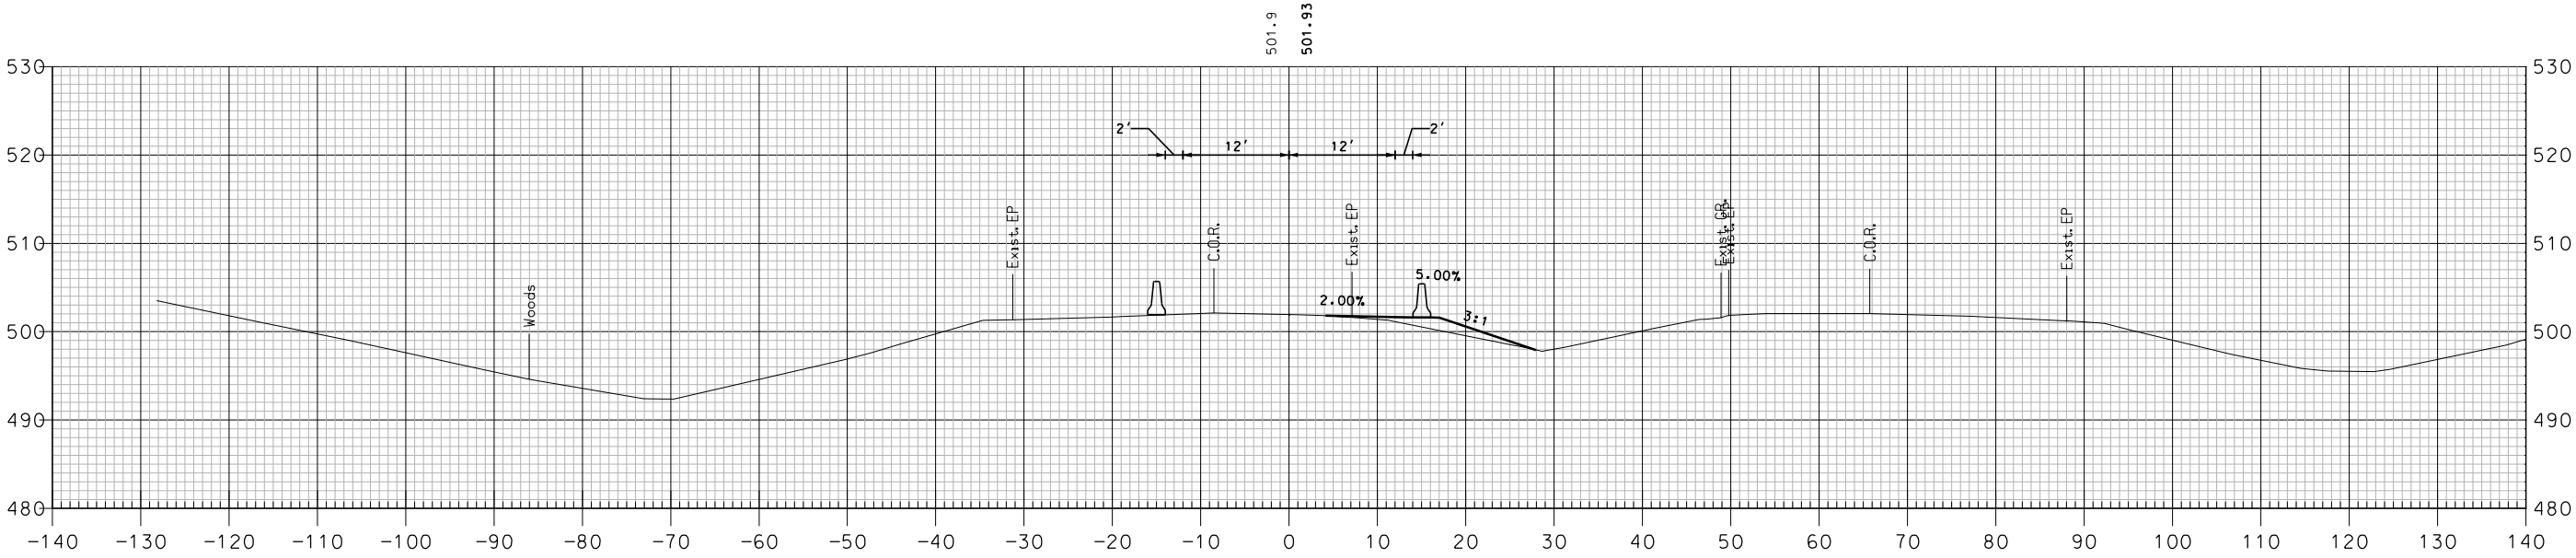


550+00

TCP PHASE 2 - I-89 SOUTHBOUND

SHEET TOTALS					
COMMON EXCAV.	—	C.Y.	ROCK EXCAV.	—	C.Y.
FILL	—	C.Y.	MUCK EXCAV.	—	C.Y.
DGN	STATE PROJECT NO.		SHEET NO.		TOTAL SHEETS
16148TCP X-SECT	16148		518		600

REVISIONS AFTER PROPOSAL			
NUMBER	DATE	STATION	DESCRIPTION

SDR PROCESSED	NHDDT	DATE	04-2015
NEW DESIGN	MJ	DATE	04-2016
SHEET CHECKED	BRC	DATE	02-2018
AS BUILT DETAILS		DATE	

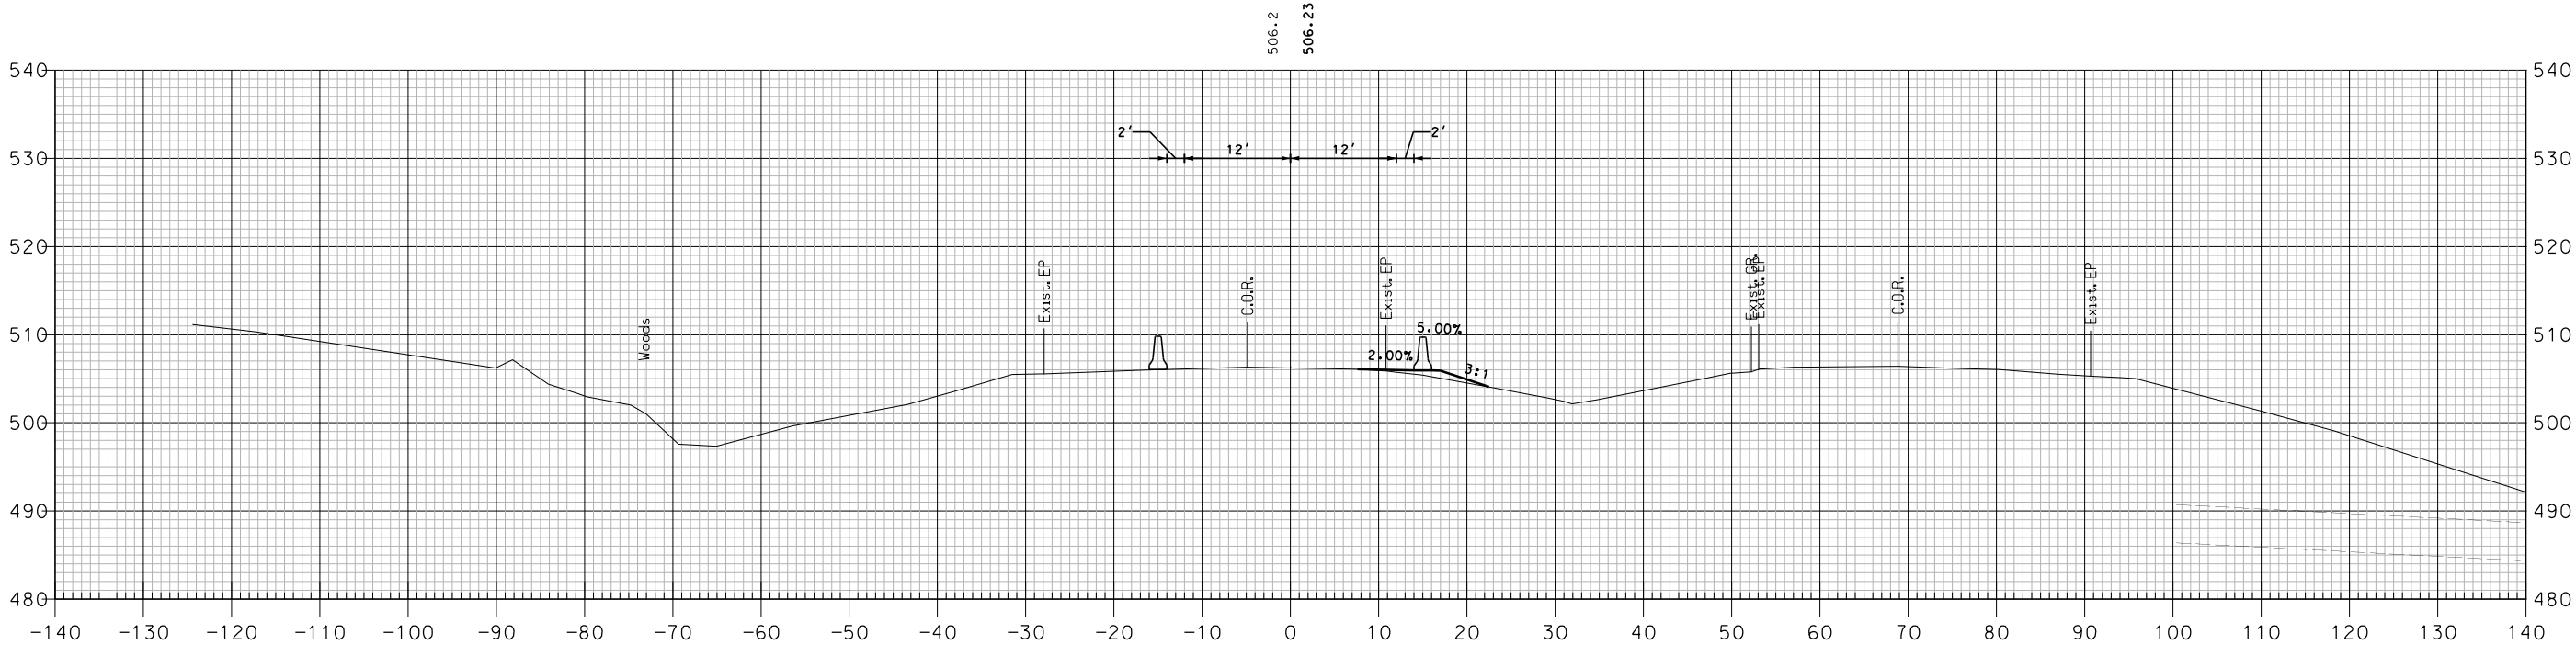


TCP PHASE 2 - I-89 SOUTHBOUND

SHEET TOTALS			
COMMON EXCAV.	— C.Y.	ROCK EXCAV.	— C.Y.
FILL	— C.Y.	MUCK EXCAV.	— C.Y.
DGN	STATE PROJECT NO.	SHEET NO.	TOTAL SHEETS
16148TCP X-SECT	16148	519	600

REVISIONS AFTER PROPOSAL			
NUMBER	DATE	STATION	DESCRIPTION

SDR PROCESSED	NHDDT	DATE	04-2015
NEW DESIGN	MJ	DATE	04-2016
SHEET CHECKED	BRC	DATE	02-2018
AS BUILT DETAILS		DATE	

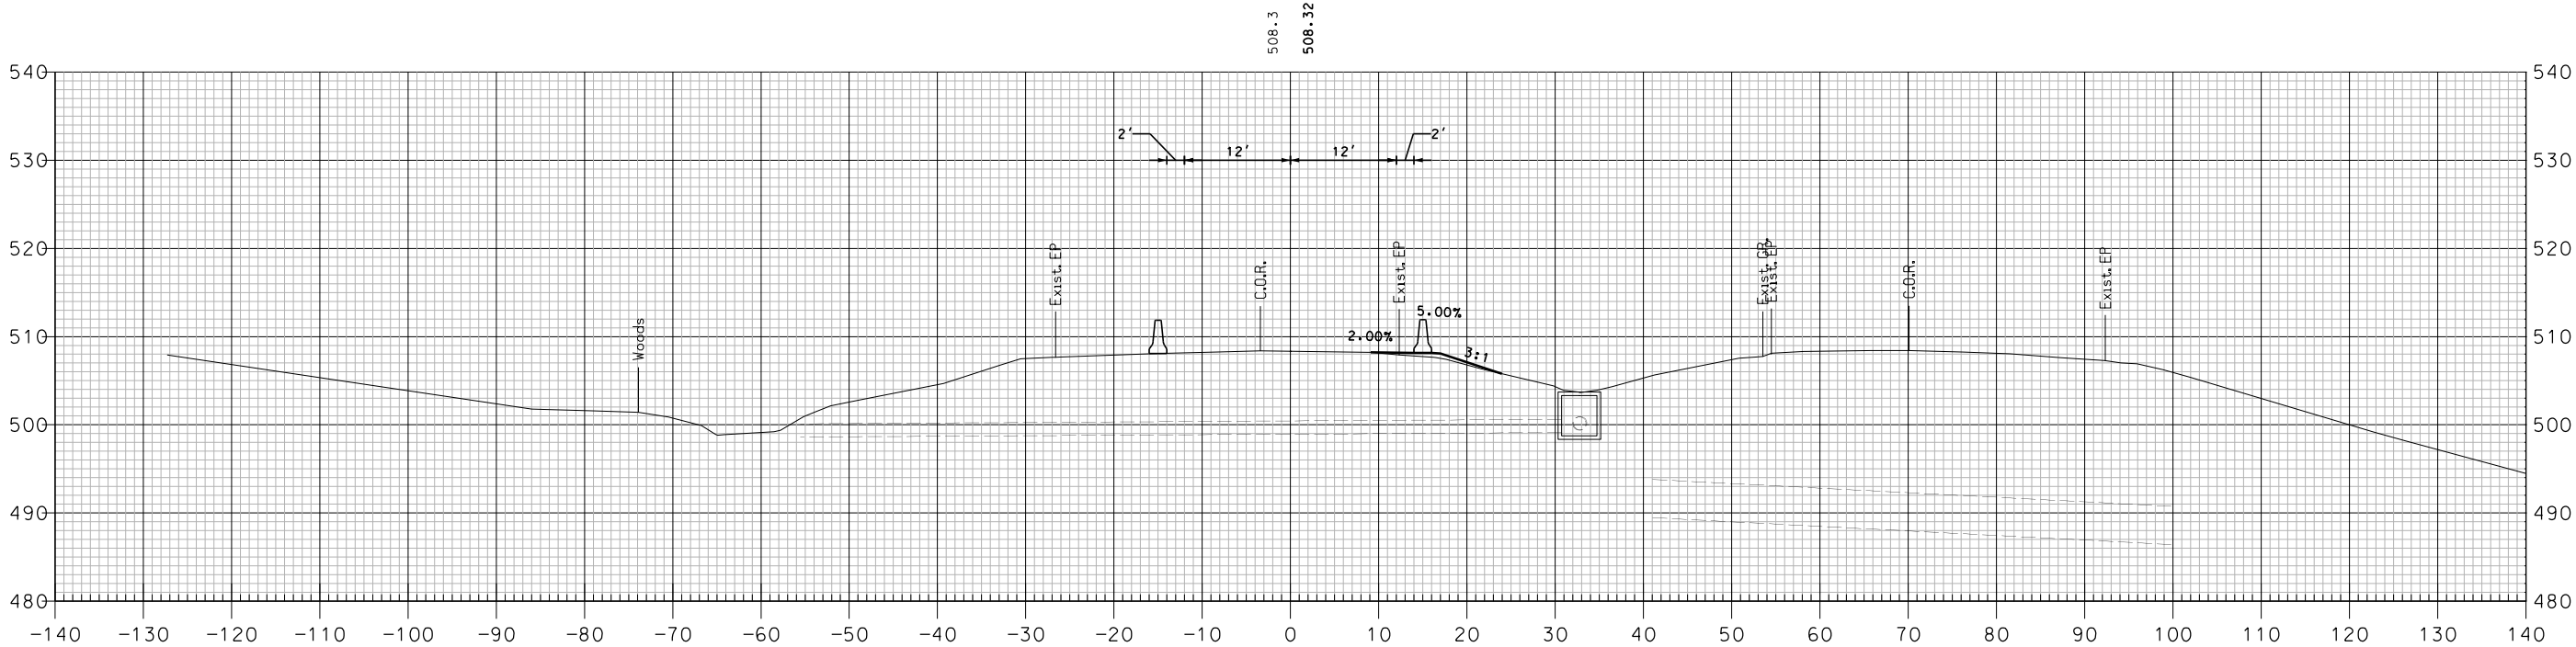


551+50

TCP PHASE 2 - I-89 SOUTHBOUND

SHEET TOTALS			
COMMON EXCAV.	— C.Y.	ROCK EXCAV.	— C.Y.
FILL	— C.Y.	MUCK EXCAV.	— C.Y.
DGN	STATE PROJECT NO.	SHEET NO.	TOTAL SHEETS
16148TCP X-SECT	16148	520	600

REVISIONS AFTER PROPOSAL			
NUMBER	DATE	STATION	DESCRIPTION

SDR PROCESSED	NHDDT	DATE	04-2015
NEW DESIGN	MJ	DATE	04-2016
SHEET CHECKED	BRC	DATE	02-2018
AS BUILT DETAILS		DATE	

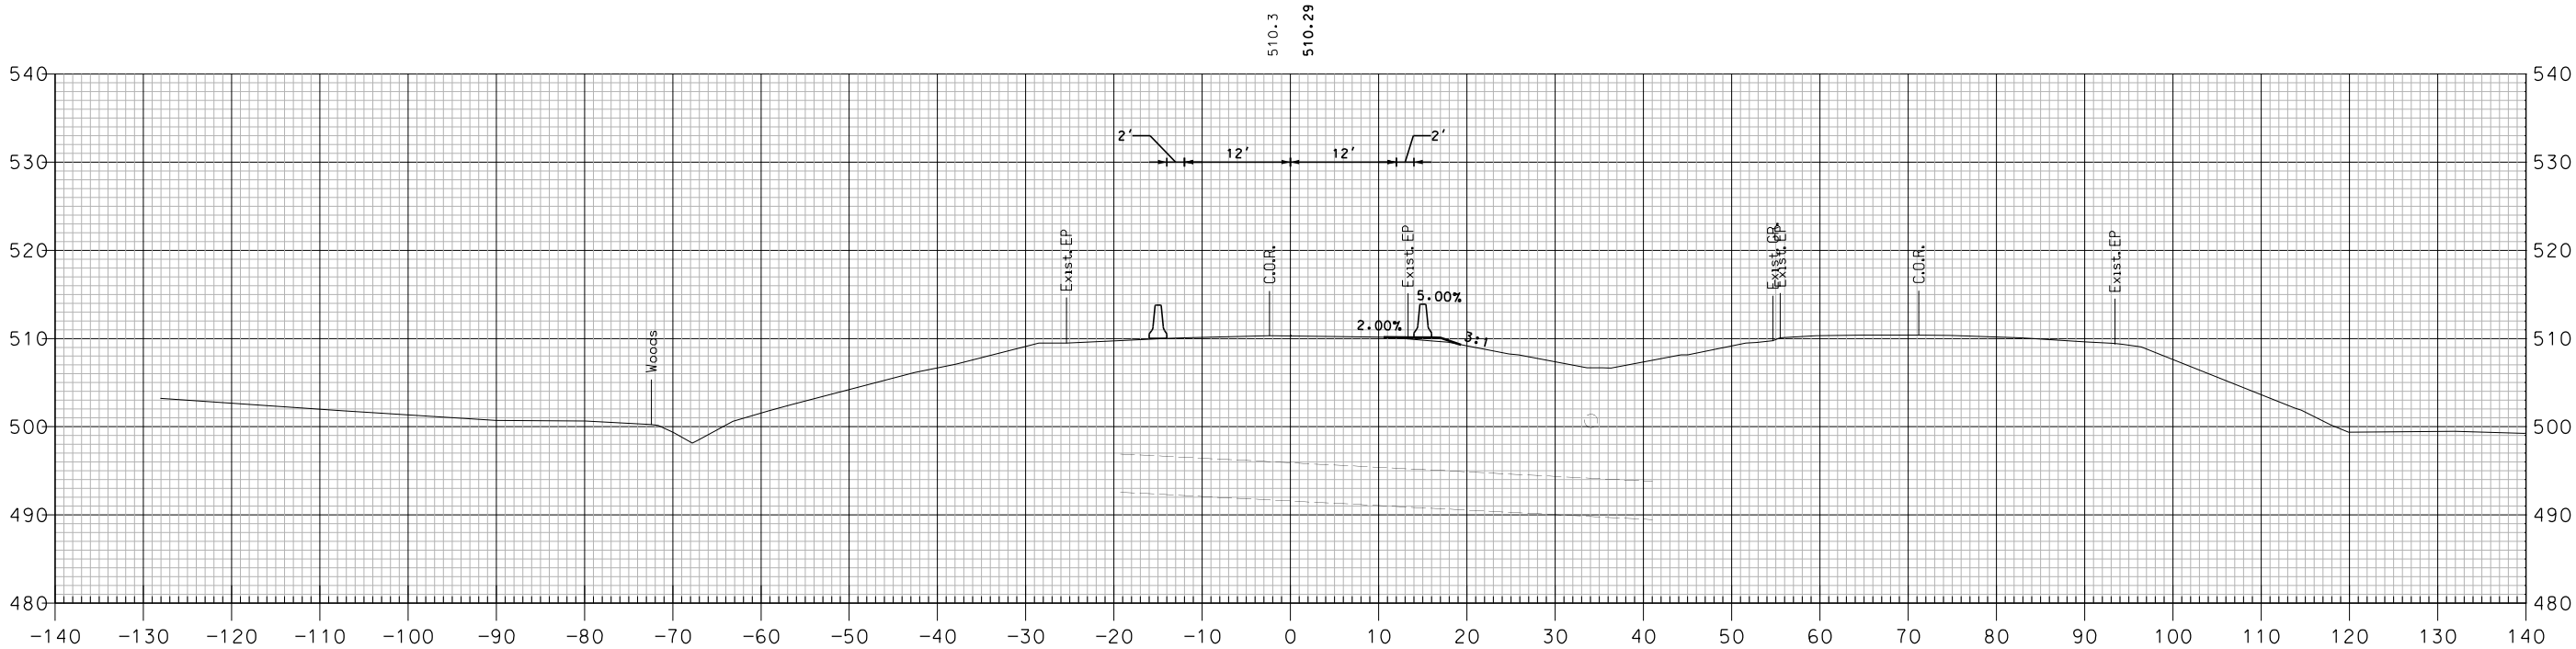


552+00

TCP PHASE 2 - I-89 SOUTHBOUND

SHEET TOTALS			
COMMON EXCAV.	— C.Y.	ROCK EXCAV.	— C.Y.
FILL	— C.Y.	MUCK EXCAV.	— C.Y.
DGN	STATE PROJECT NO.	SHEET NO.	TOTAL SHEETS
16148TCP X-SECT	16148	521	600

REVISIONS AFTER PROPOSAL			
NUMBER	DATE	STATION	DESCRIPTION

SDR PROCESSED	NHDDT	DATE	04-2015
NEW DESIGN	MJ	DATE	04-2016
SHEET CHECKED	BRC	DATE	02-2018
AS BUILT DETAILS		DATE	

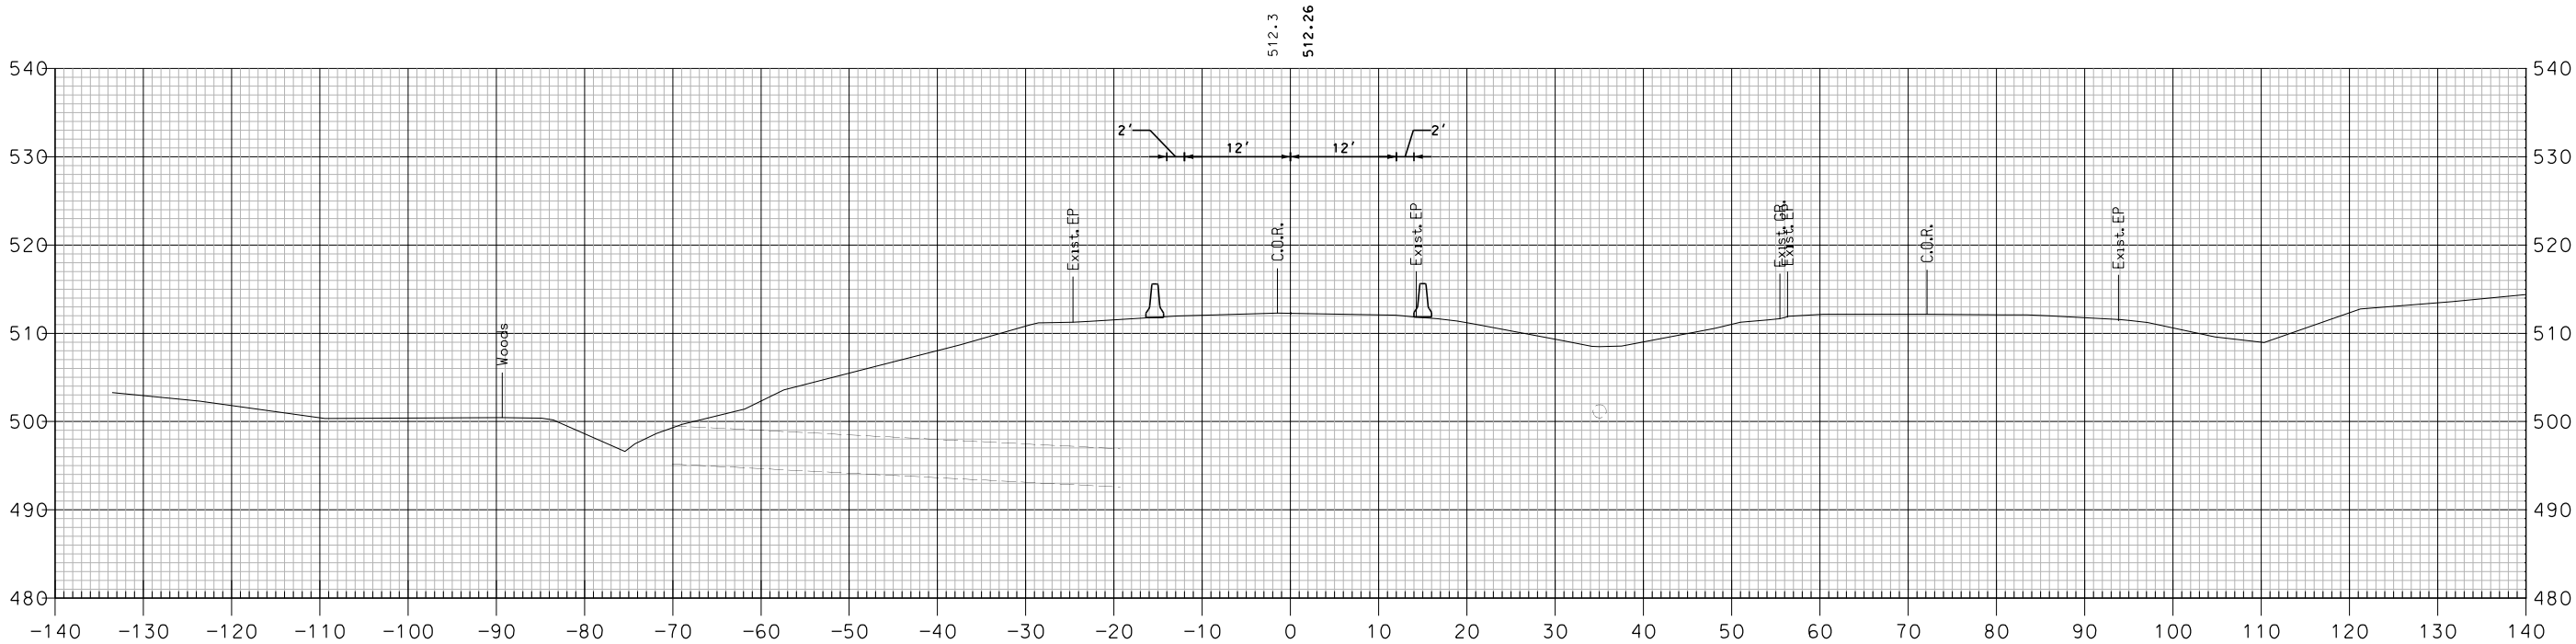


552+50

TCP PHASE 2 - I-89 SOUTHBOUND

SHEET TOTALS			
COMMON EXCAV.	— C.Y.	ROCK EXCAV.	— C.Y.
FILL	— C.Y.	MUCK EXCAV.	— C.Y.
DGN	STATE PROJECT NO.	SHEET NO.	TOTAL SHEETS
16148TCP X-SECT	16148	522	600

REVISIONS AFTER PROPOSAL			
NUMBER	DATE	STATION	DESCRIPTION

SDR PROCESSED	NHDDT	DATE	04-2015
NEW DESIGN	MJ	DATE	04-2016
SHEET CHECKED	BRC	DATE	02-2018
AS BUILT DETAILS		DATE	

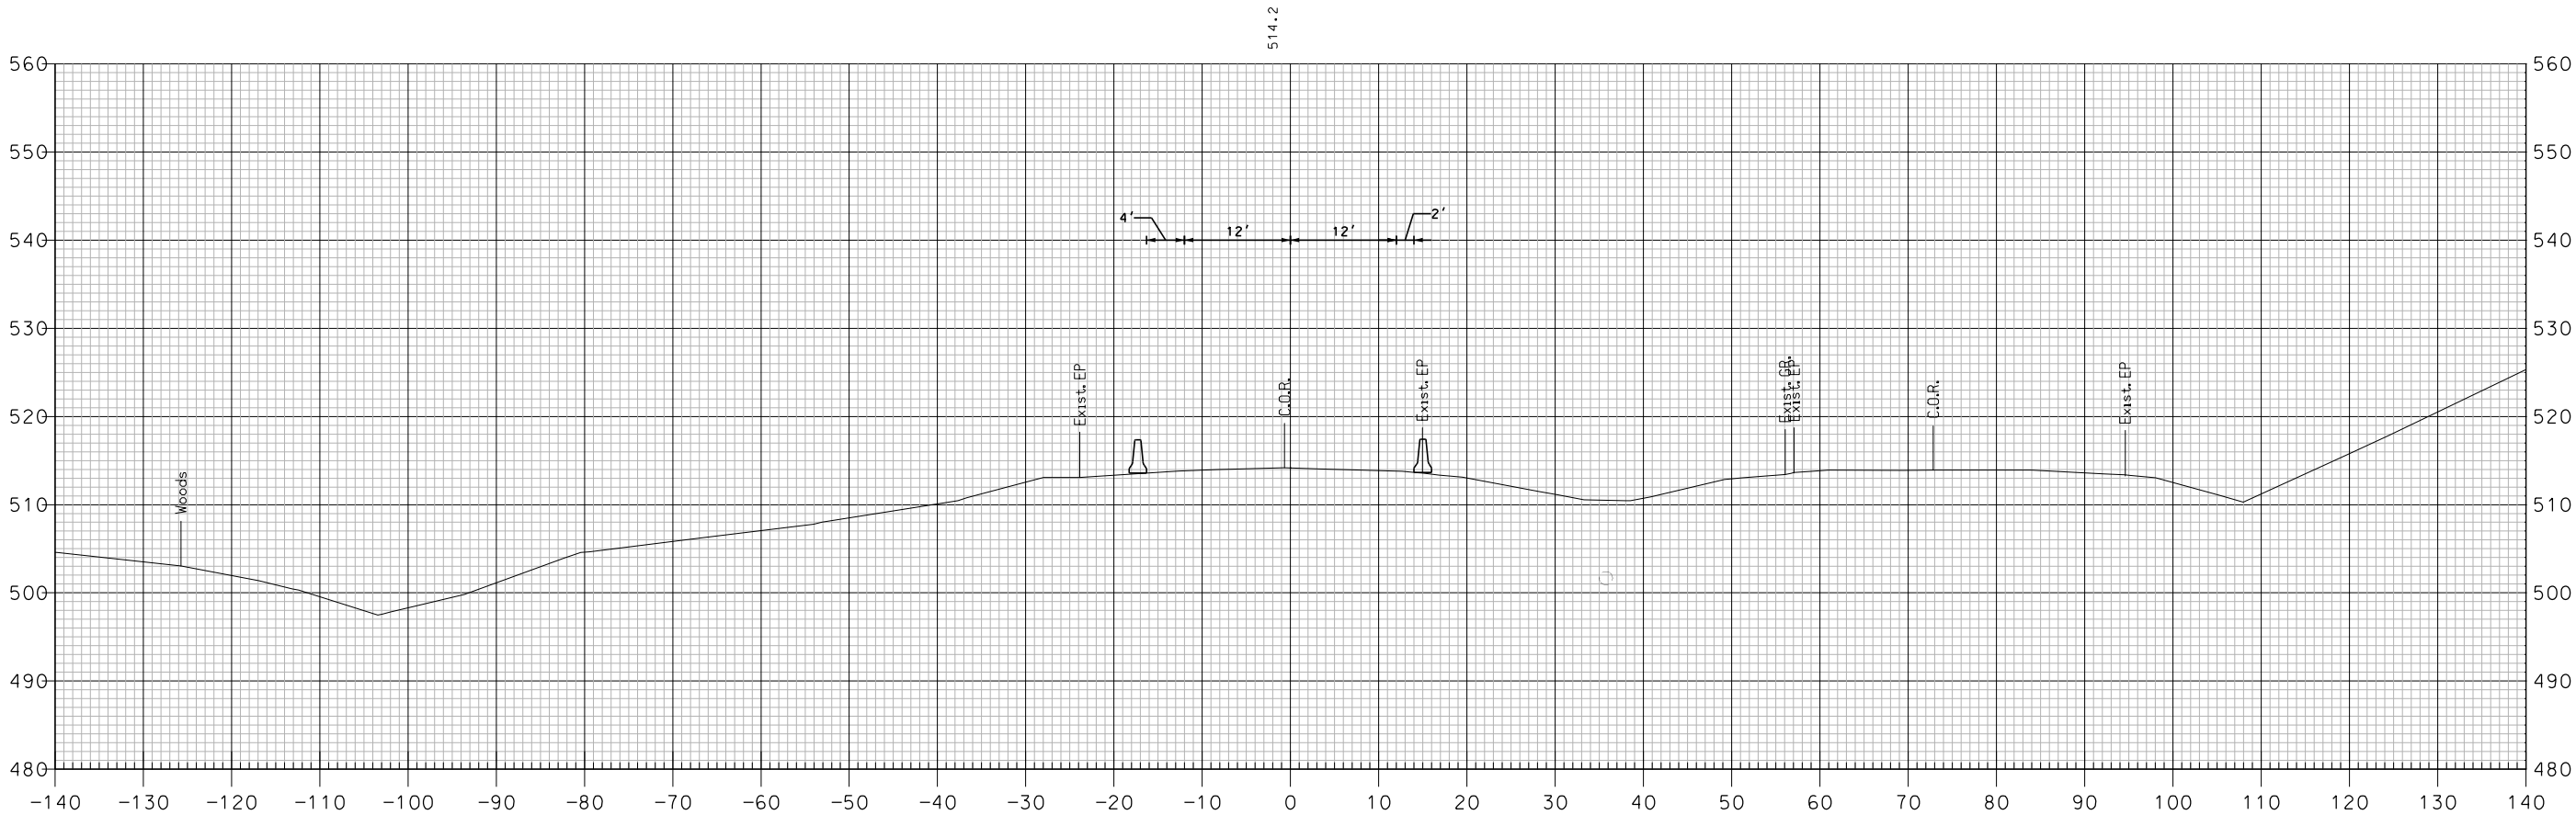

553+00

TCP PHASE 2 - I-89 SOUTHBOUND

SHEET TOTALS			
COMMON EXCAV.	- C.Y.	ROCK EXCAV.	- C.Y.
FILL	- C.Y.	MUCK EXCAV.	- C.Y.
DGN	STATE PROJECT NO.	SHEET NO.	TOTAL SHEETS
16148TCP X-SECT	16148	523	600


REVISIONS AFTER PROPOSALDATE 04-2015

TCP PHASE 2 - I-89 SOUTHBOUND

SHEET TOTALS			
COMMON EXCAV. _____	C.Y. _____	ROCK EXCAV. _____	C.Y. _____
FILL _____	C.Y. _____	MUCK EXCAV. _____	C.Y. _____
DGN	STATE PROJECT NO.	SHEET NO.	TOTAL SHEETS
16148TCP X-SECT	16148	524	600

REVISIONS AFTER PROPOSAL			
NUMBER	DATE	STATION	DESCRIPTION

SDR PROCESSED	NHDDT	DATE	04-2015
NEW DESIGN	MJ	DATE	04-2016
SHEET CHECKED	BRC	DATE	02-2018
AS BUILT DETAILS		DATE	

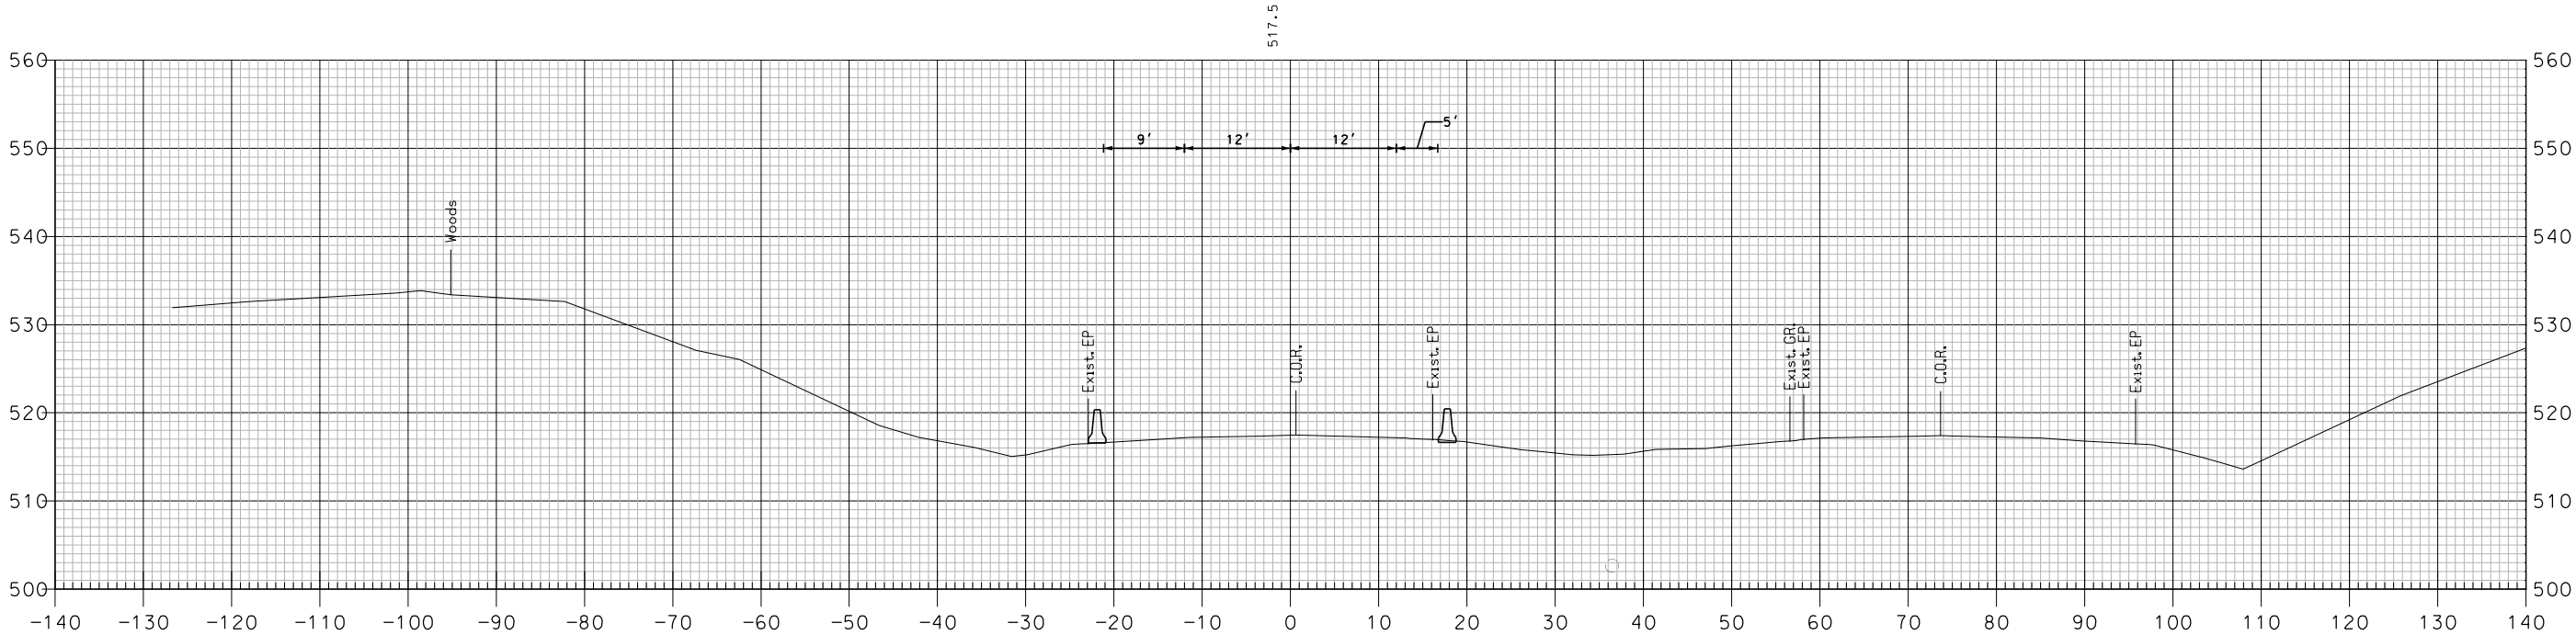


TCP PHASE 2 - I-89 SOUTHBOUND

SHEET TOTALS			
COMMON EXCAV.	— C.Y.	ROCK EXCAV.	— C.Y.
FILL	— C.Y.	MUCK EXCAV.	— C.Y.
DGN	STATE PROJECT NO.	SHEET NO.	TOTAL SHEETS
16148TCP X-SECT	16148	525	600

REVISIONS AFTER PROPOSAL			
NUMBER	DATE	STATION	DESCRIPTION

SDR PROCESSED	NHDDT	DATE	04-2015
NEW DESIGN	MJ	DATE	04-2016
SHEET CHECKED	BRC	DATE	02-2018
AS BUILT DETAILS		DATE	

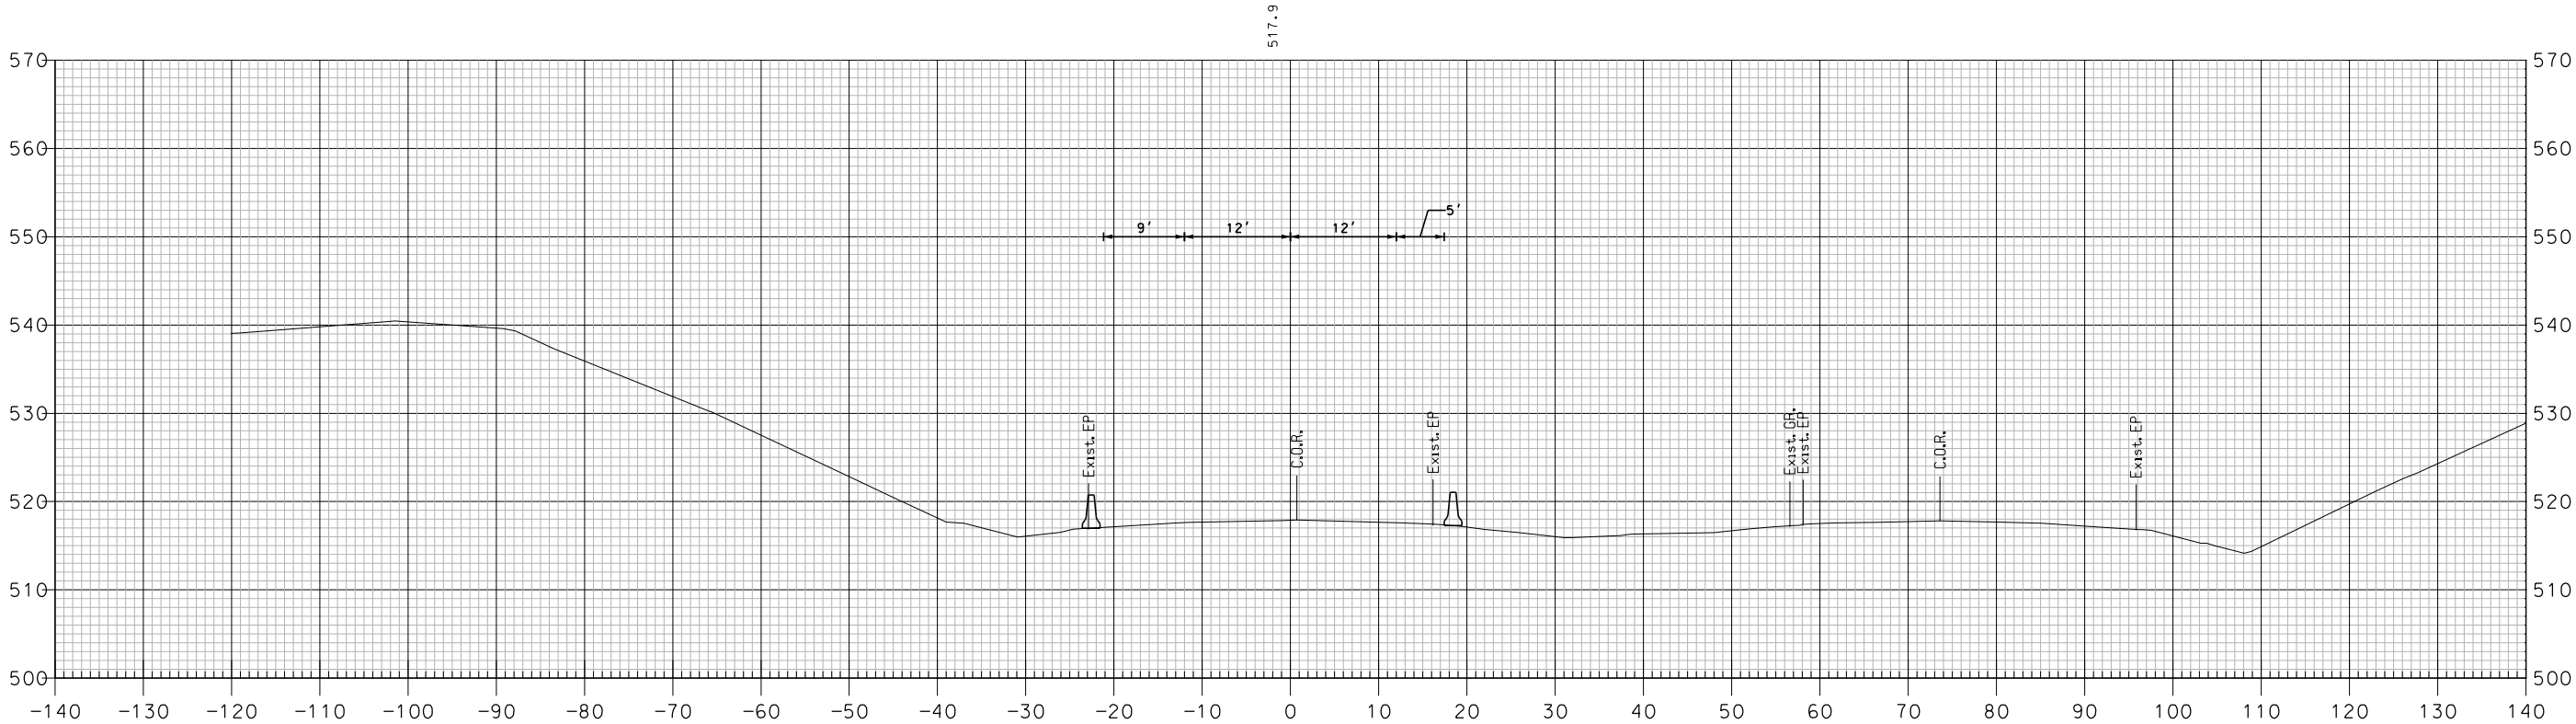


554+13

TCP PHASE 2 - I-89 SOUTHBOUND

SHEET TOTALS			
COMMON EXCAV.	— C.Y.	ROCK EXCAV.	— C.Y.
FILL	— C.Y.	MUCK EXCAV.	— C.Y.
DGN	STATE PROJECT NO.	SHEET NO.	TOTAL SHEETS
16148TCP X-SECT	16148	526	600

REVISIONS AFTER PROPOSAL			
NUMBER	DATE	STATION	DESCRIPTION

SDR PROCESSED	NHDDT	DATE	04-2015
NEW DESIGN	MJ	DATE	04-2016
SHEET CHECKED	BRC	DATE	02-2018
AS BUILT DETAILS		DATE	

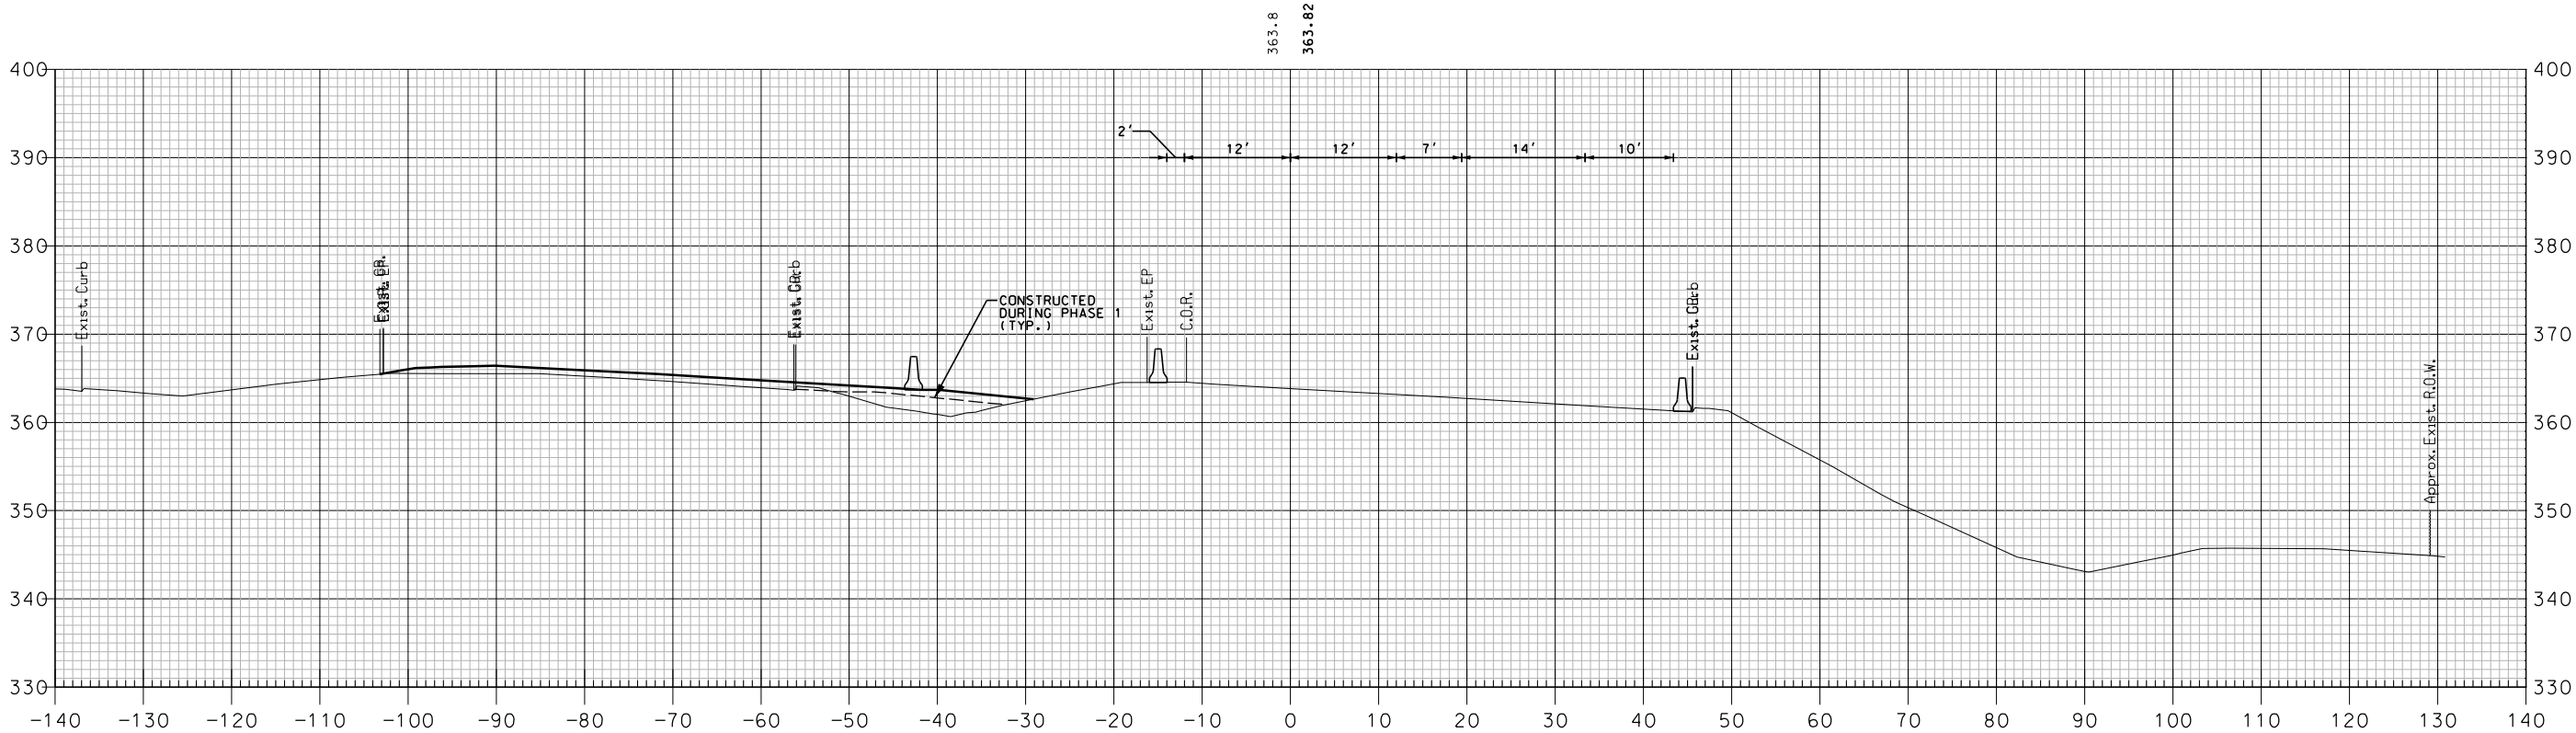


613+00

TCP PHASE 4 - I-89 NORTHBOUND

SHEET TOTALS			
COMMON EXCAV.	— C.Y.	ROCK EXCAV.	— C.Y.
FILL	— C.Y.	MUCK EXCAV.	— C.Y.
DGN	STATE PROJECT NO.	SHEET NO.	TOTAL SHEETS
16148TCP X-SECT	16148	527	600

REVISIONS AFTER PROPOSAL			
NUMBER	DATE	STATION	DESCRIPTION


SDR PROCESSED	NHDDT	DATE	04-2015
NEW DESIGN	MJ	DATE	04-2016
SHEET CHECKED	BRC	DATE	02-2018
AS BUILT DETAILS		DATE	

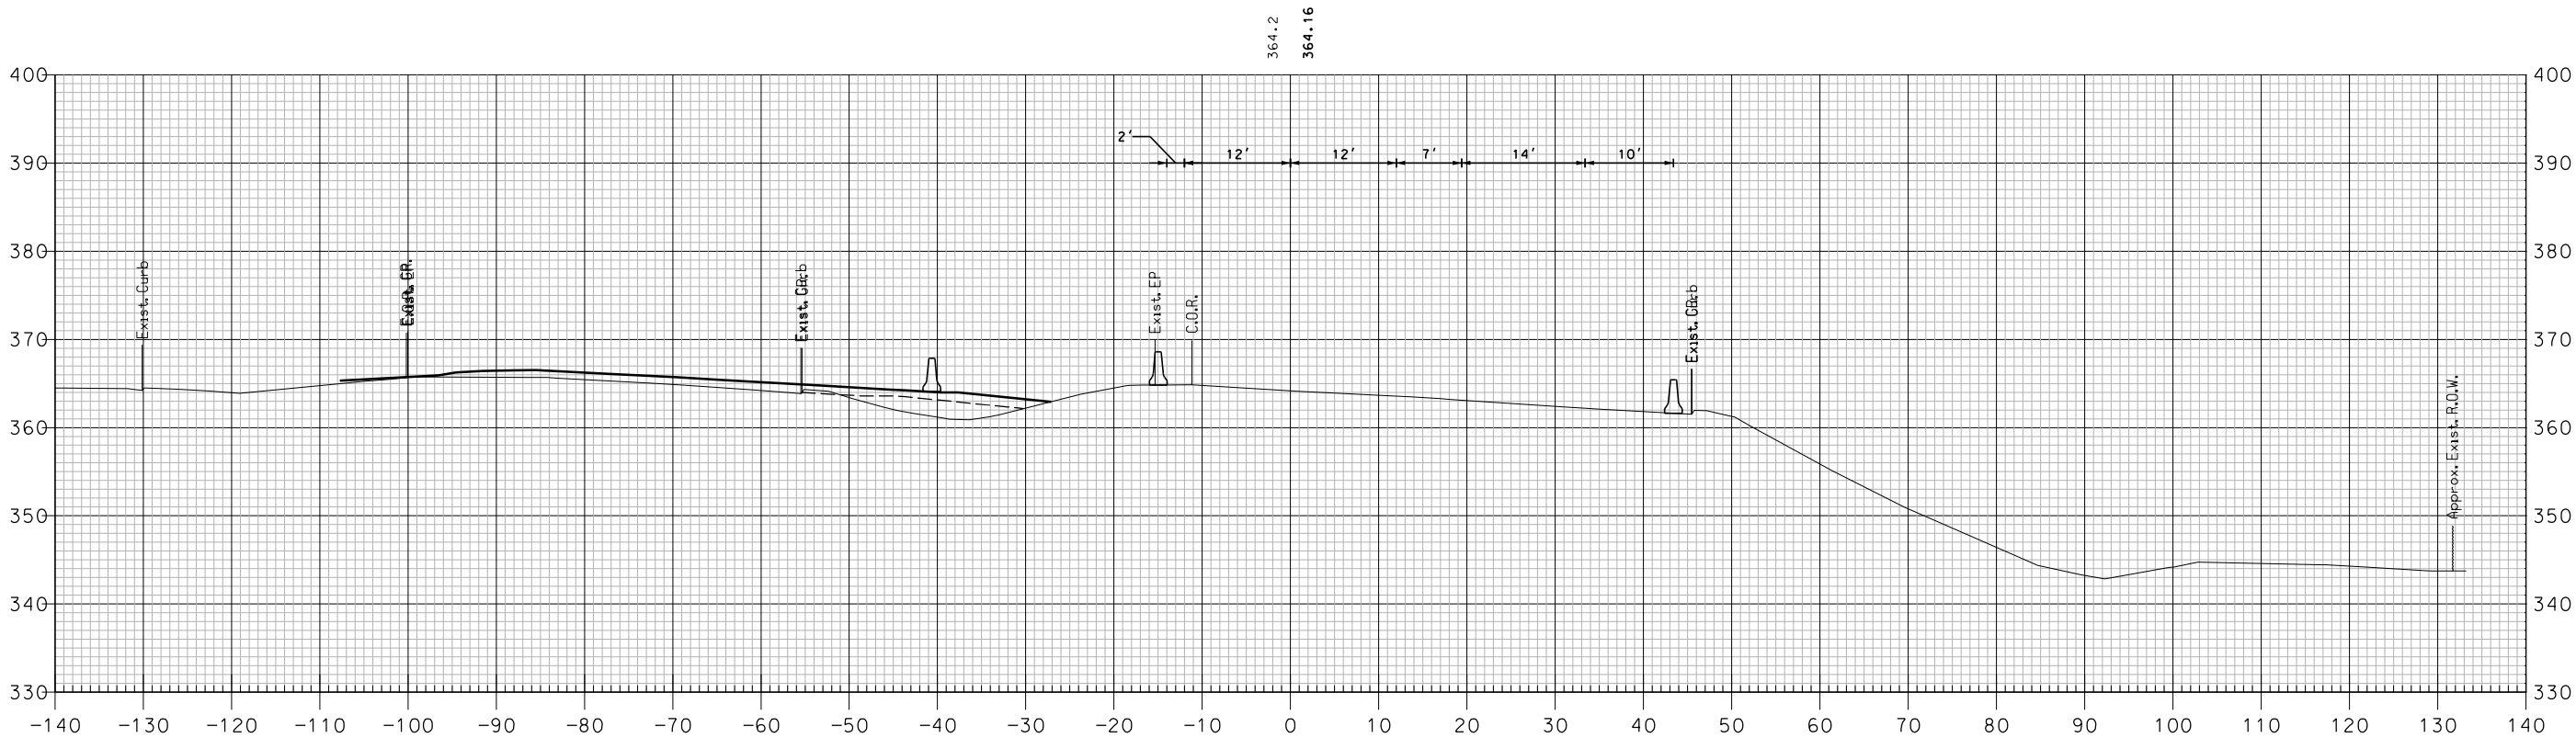

TCP PHASE 4 - I-89 NORTHBOUND

SHEET TOTALS			
COMMON EXCAV.	— C.Y.	ROCK EXCAV.	— C.Y.
FILL	— C.Y.	MUCK EXCAV.	— C.Y.
DGN	STATE PROJECT NO.	SHEET NO.	TOTAL SHEETS
16148TCP X-SECT	16148	528	600

SDR PROCESSED NEW DESIGN SHEET CHECKED AS BUILT DETAILS	NHDDT MJ BRC	DATE	04-2015	REVISIONS AFTER PROPOSAL		
		DATE	04-2016	STATION	DATE	DESCRIPTION
		DATE	02-2018			
		DATE				

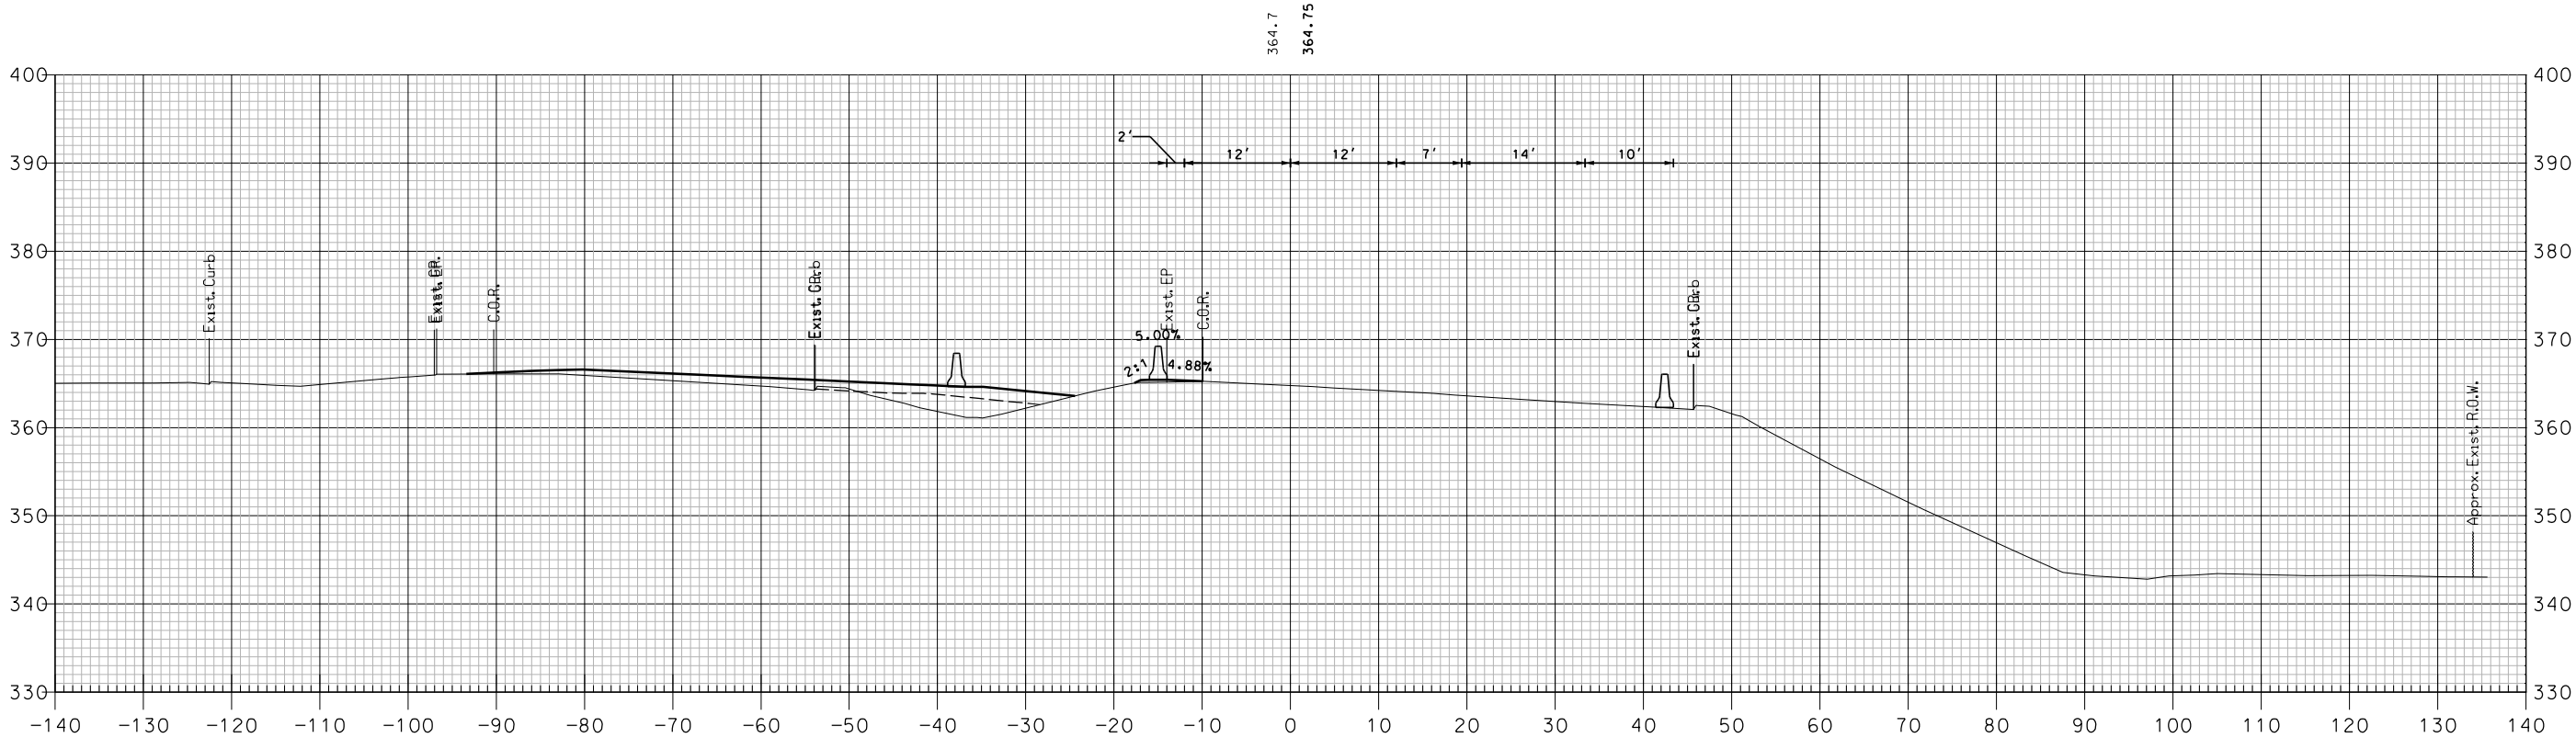


614+00

TCP PHASE 4 - I-89 NORTHBOUND

SHEET TOTALS			
COMMON EXCAV.	— C.Y.	ROCK EXCAV.	— C.Y.
FILL	— C.Y.	MUCK EXCAV.	— C.Y.
DGN	STATE PROJECT NO.	SHEET NO.	TOTAL SHEETS
16148TCP X-SECT	16148	529	600

REVISIONS AFTER PROPOSAL			
NUMBER	DATE	STATION	DESCRIPTION


SDR PROCESSED	NHDDT	DATE	04-2015
NEW DESIGN	MJ	DATE	04-2016
SHEET CHECKED	BRC	DATE	02-2018
AS BUILT DETAILS		DATE	

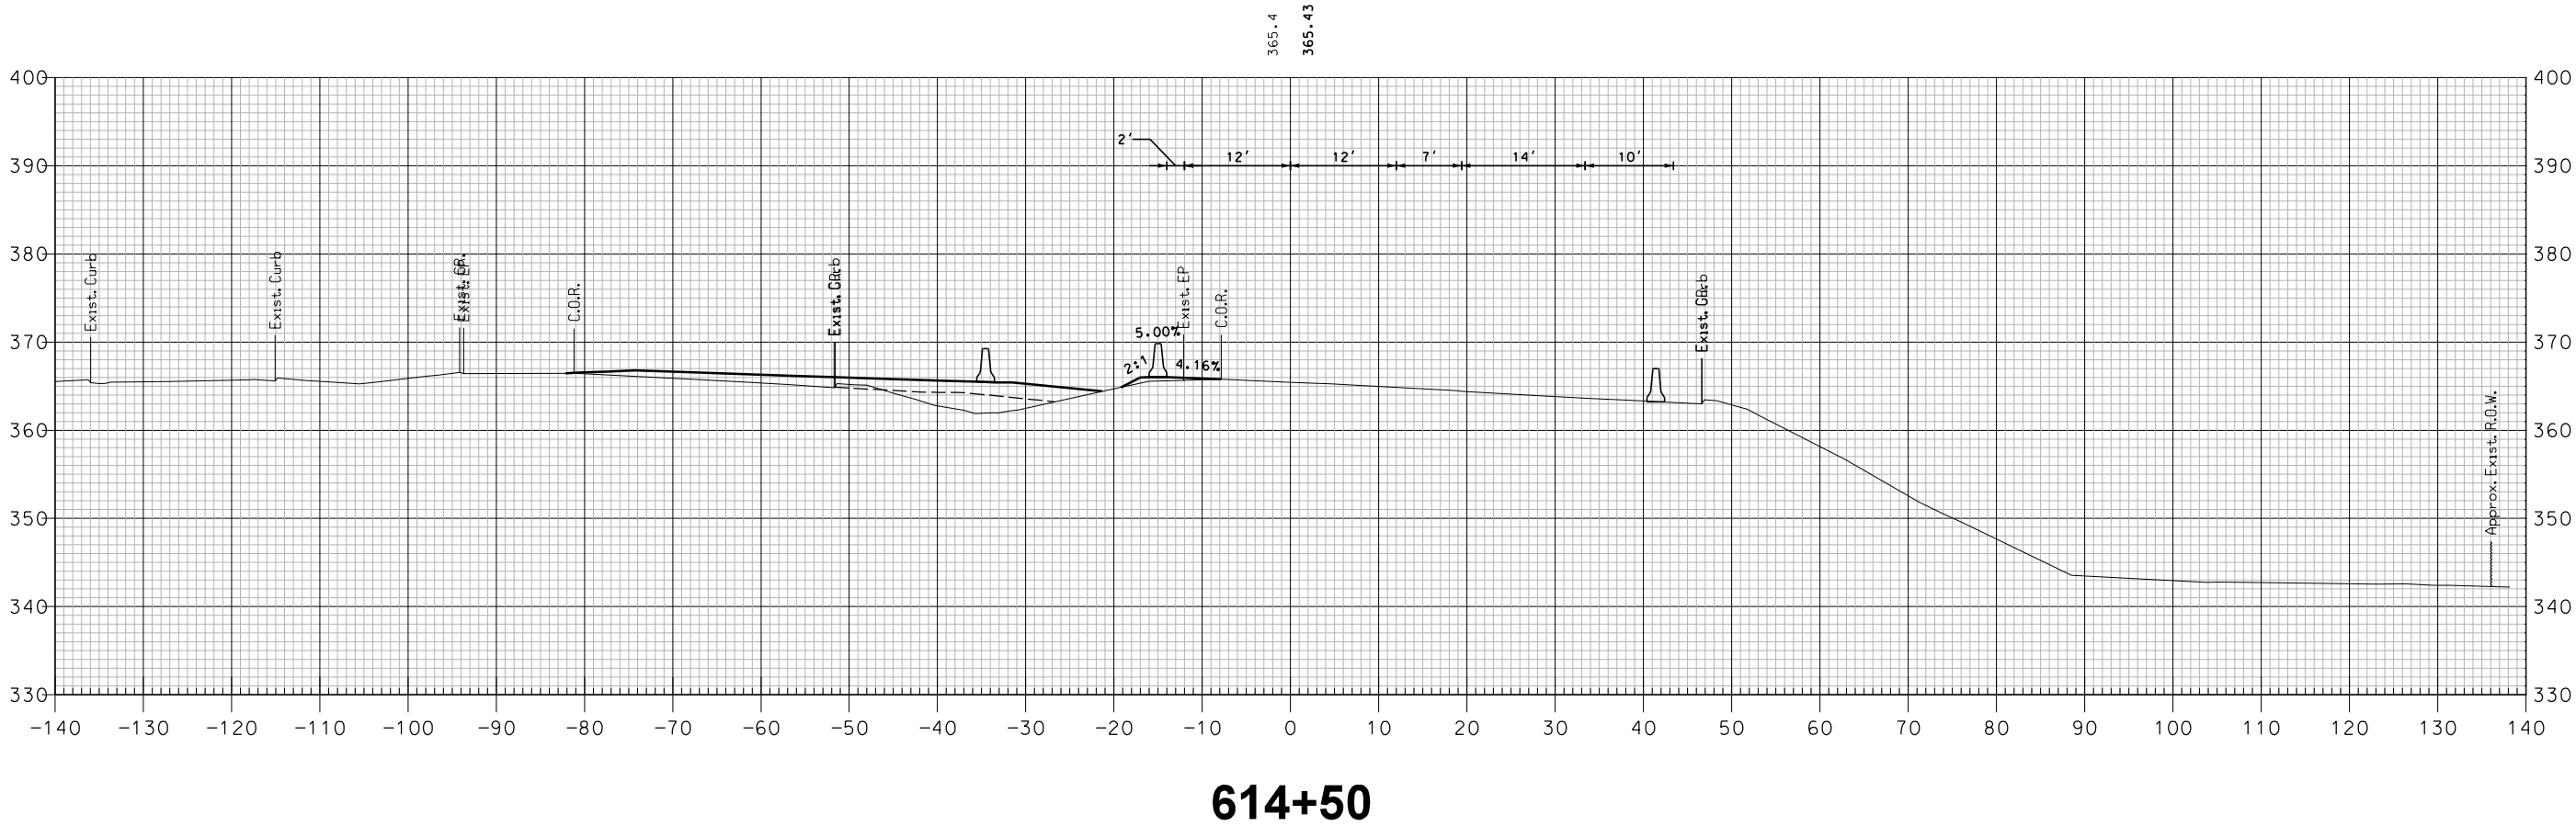

TCP PHASE 4 - I-89 NORTHBOUND

SHEET TOTALS			
COMMON EXCAV.	— C.Y.	ROCK EXCAV.	— C.Y.
FILL	— C.Y.	MUCK EXCAV.	— C.Y.
DGN	STATE PROJECT NO.	SHEET NO.	TOTAL SHEETS
16148TCP X-SECT	16148	530	600

SDR PROCESSED NEW DESIGN SHEET CHECKED AS BUILT DETAILS	NHDOT MJ BRC	DATE	04-2015	REVISIONS AFTER PROPOSAL		
		DATE	04-2016	STATION		DESCRIPTION
		DATE	02-2018			
		DATE				
		DATE				

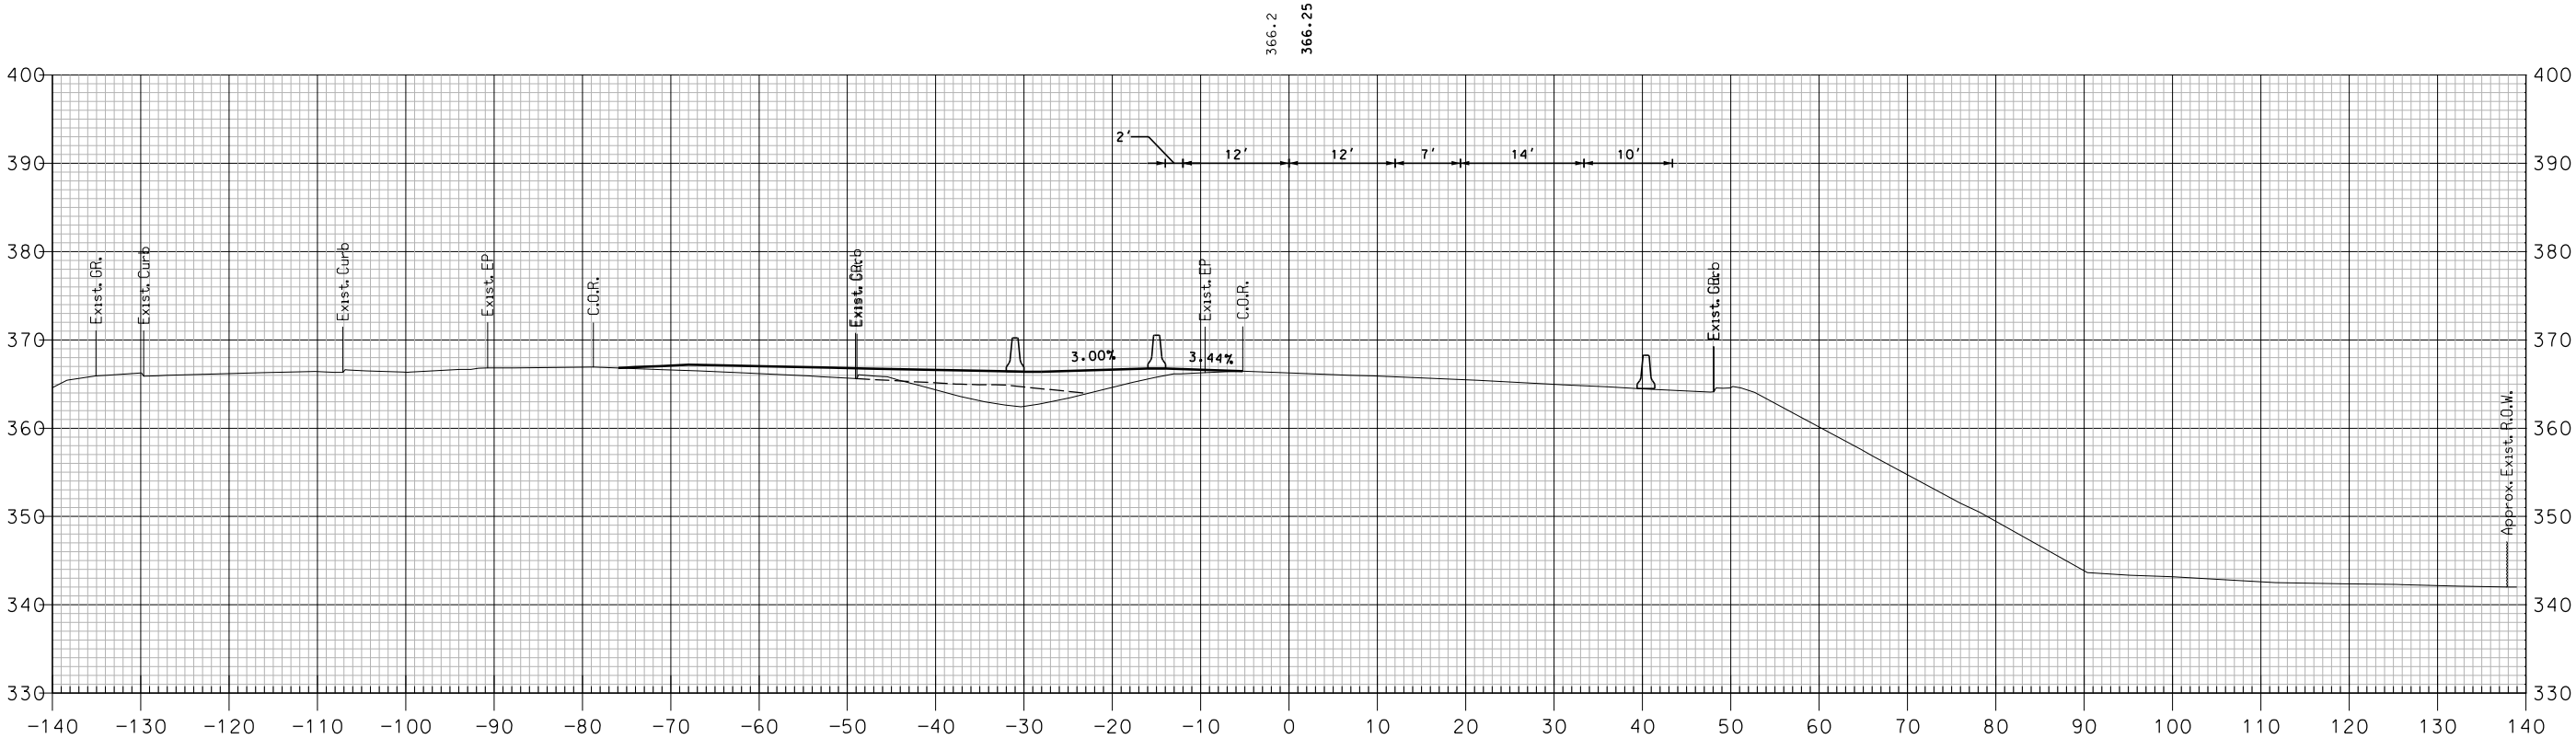


615+00

TCP PHASE 4 - I-89 NORTHBOUND

SHEET TOTALS			
COMMON EXCAV.	— C.Y.	ROCK EXCAV.	— C.Y.
FILL	— C.Y.	MUCK EXCAV.	— C.Y.
DGN	STATE PROJECT NO.	SHEET NO.	TOTAL SHEETS
16148TCP X-SECT	16148	531	600

REVISIONS AFTER PROPOSAL			
NUMBER	DATE	STATION	DESCRIPTION

SDR PROCESSED	NHDDT	DATE	04-2015
NEW DESIGN	MJ	DATE	04-2016
SHEET CHECKED	BRC	DATE	02-2018
AS BUILT DETAILS		DATE	

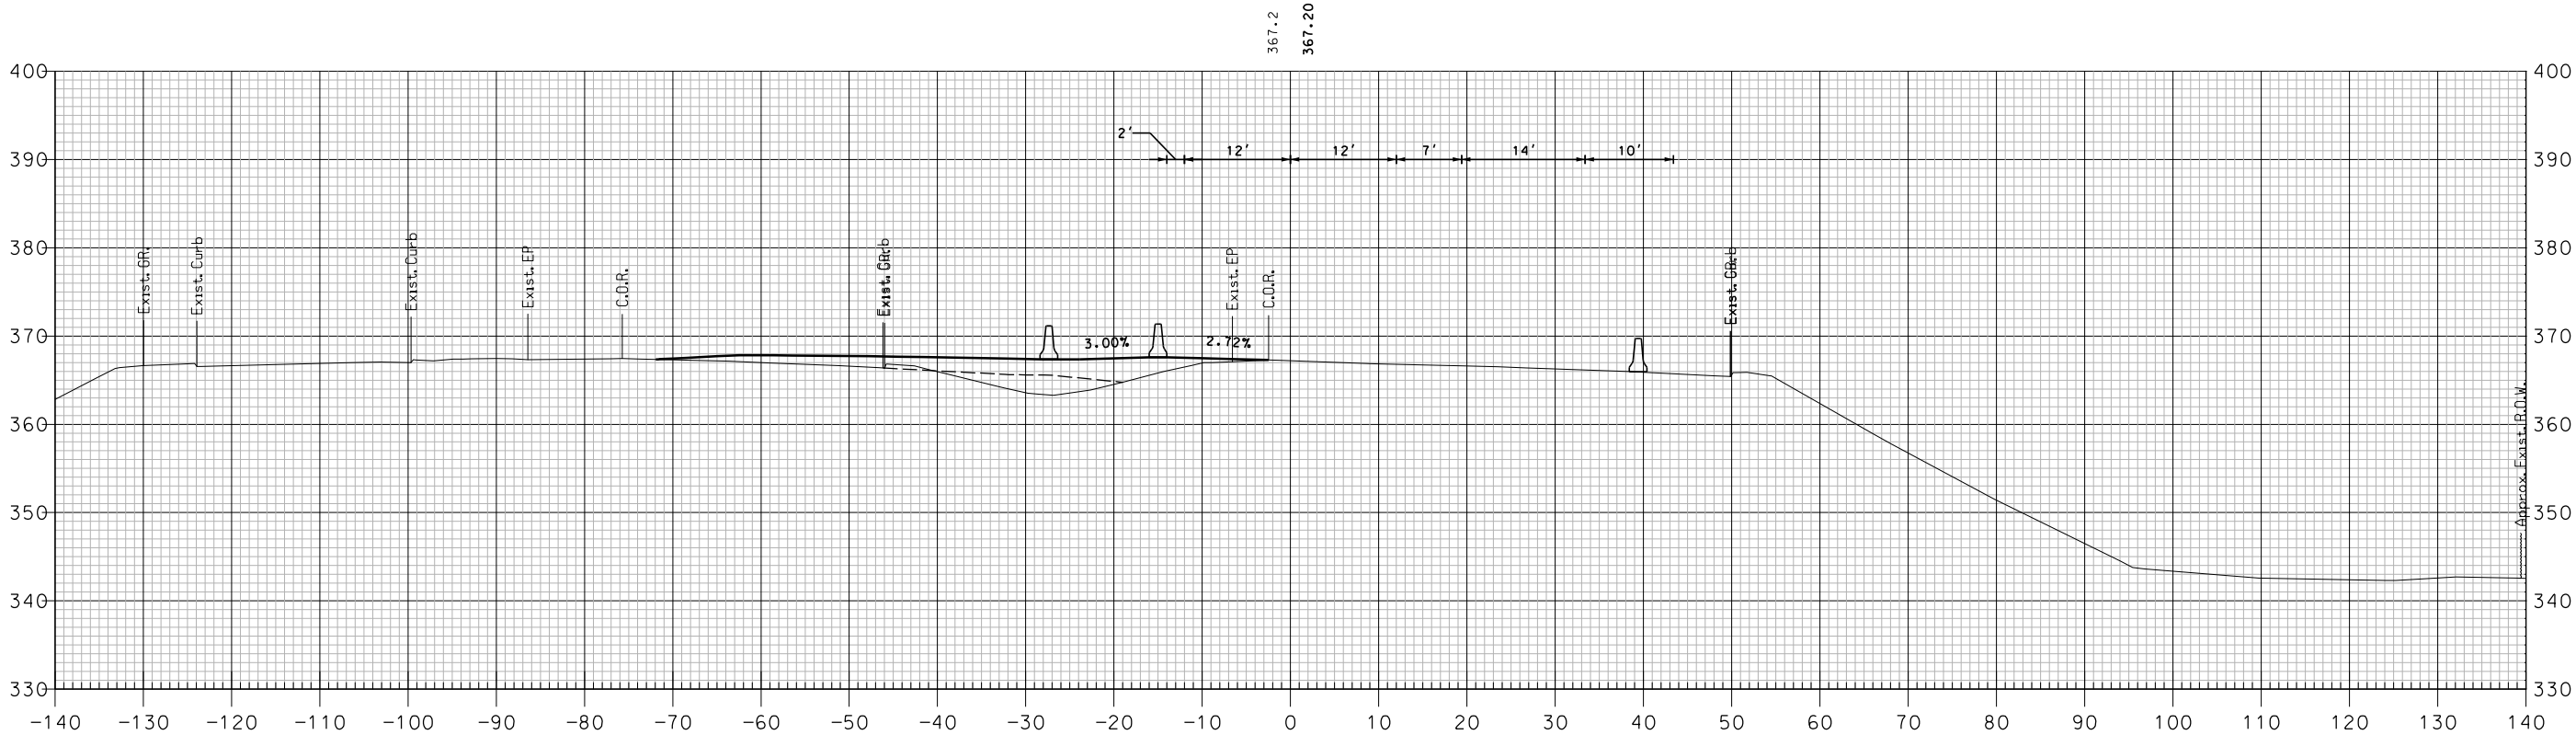


615+50

TCP PHASE 4 - I-89 NORTHBOUND

SHEET TOTALS			
COMMON EXCAV.	— C.Y.	ROCK EXCAV.	— C.Y.
FILL	— C.Y.	MUCK EXCAV.	— C.Y.
DGN	STATE PROJECT NO.	SHEET NO.	TOTAL SHEETS
16148TCP X-SECT	16148	532	600

REVISIONS AFTER PROPOSAL			
NUMBER	DATE	STATION	DESCRIPTION

SDR PROCESSED	NHDDT	DATE	04-2015
NEW DESIGN	MJ	DATE	04-2016
SHEET CHECKED	BRC	DATE	02-2018
AS BUILT DETAILS		DATE	

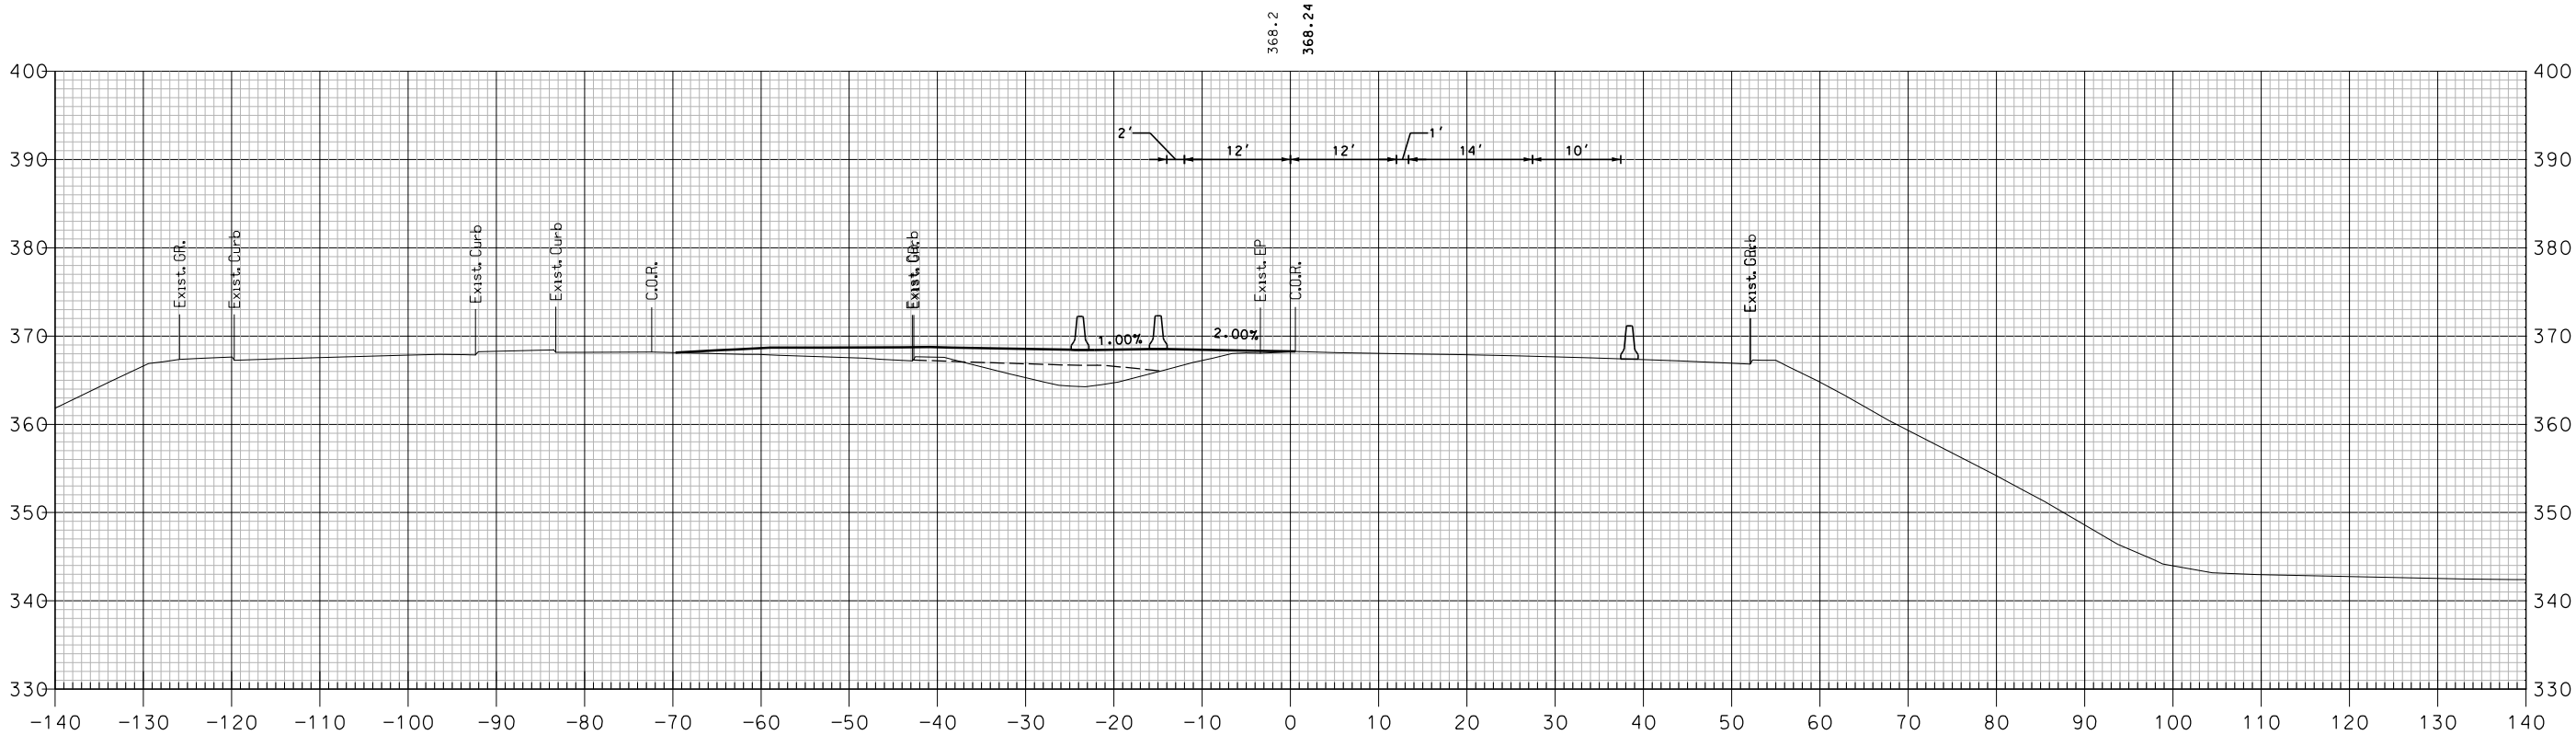


616+00

TCP PHASE 4 - I-89 NORTHBOUND

SHEET TOTALS			
COMMON EXCAV.	— C.Y.	ROCK EXCAV.	— C.Y.
FILL	— C.Y.	MUCK EXCAV.	— C.Y.
DGN	STATE PROJECT NO.	SHEET NO.	TOTAL SHEETS
16148TCP X-SECT	16148	533	600

[illegible]

SDR PROCESSED	NHDOT	DATE	04-2015
NEW DESIGN	MJ	DATE	04-2016
SHEET CHECKED	BRC	DATE	02-2018
AS BUILT DETAILS		DATE	

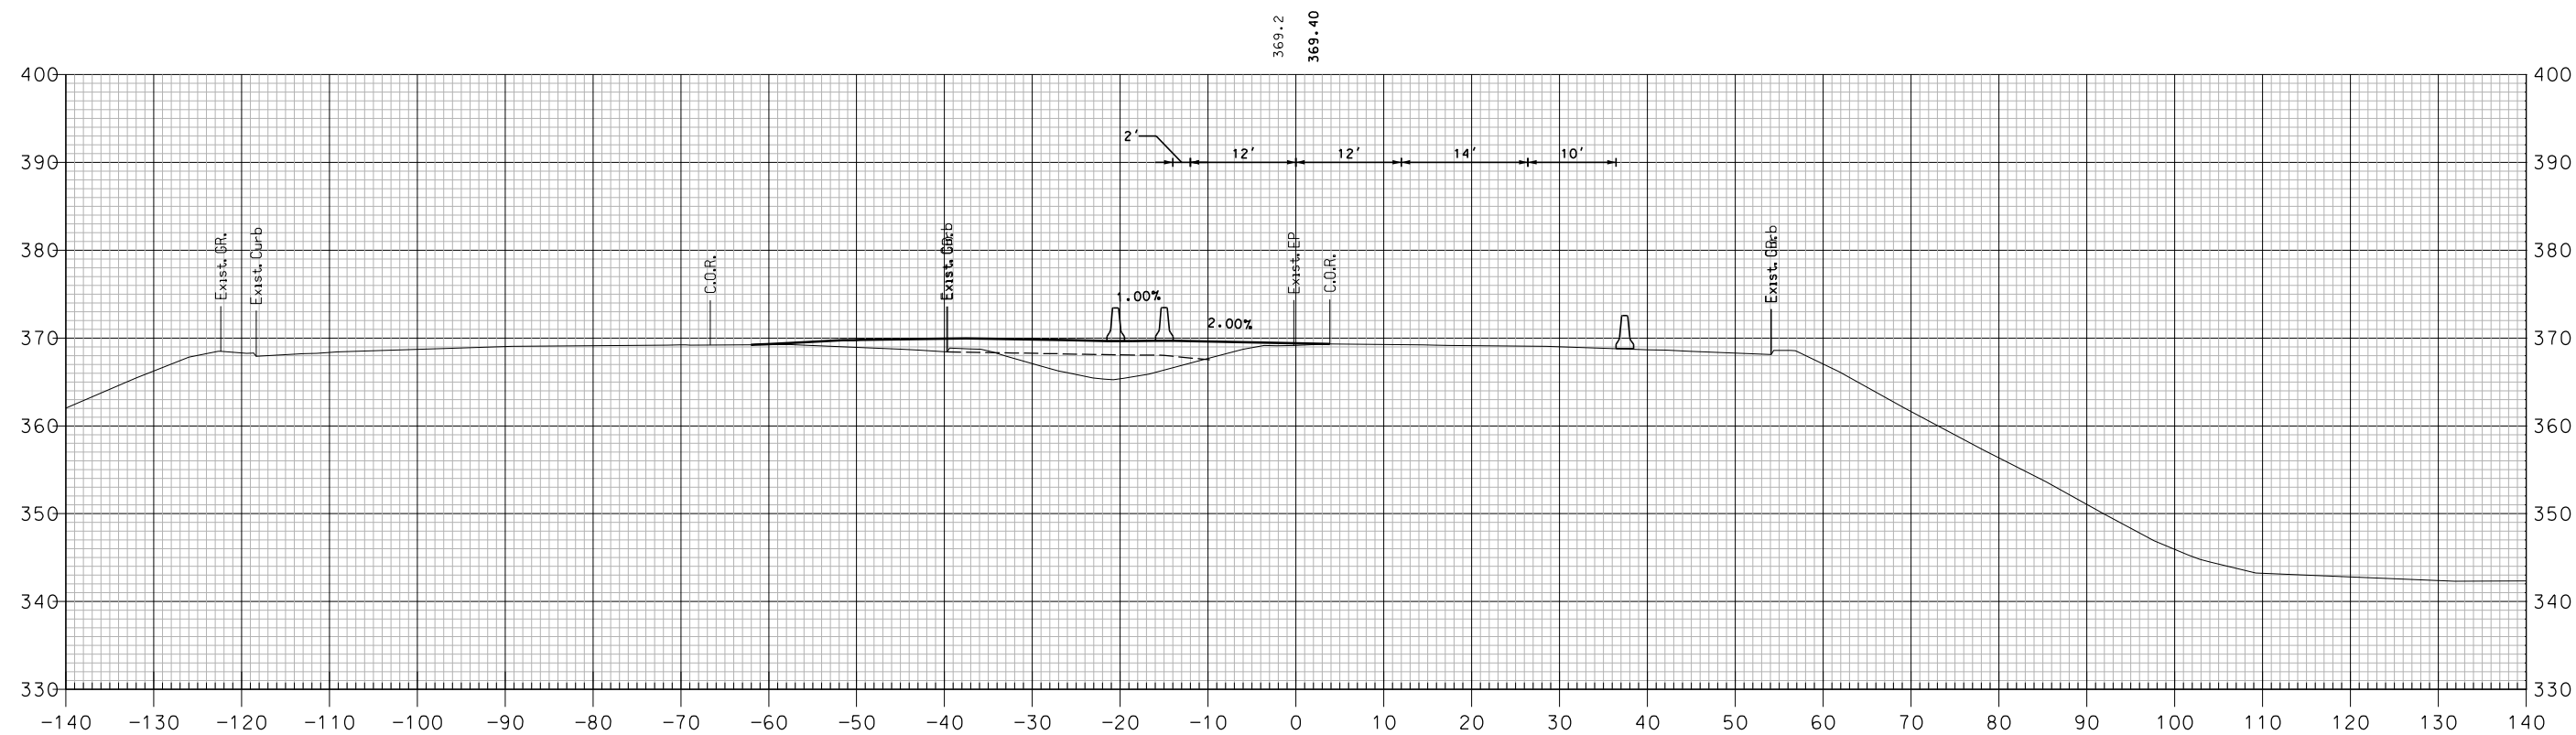


616+50

TCP PHASE 4 - I-89 NORTHBOUND

COMMON EXCAV. _____ C.Y.		SHEET TOTALS		ROCK EXCAV. _____ C.Y.	
FILL _____ C.Y.				MUCK EXCAV. _____ C.Y.	
DGN	STATE PROJECT NO.	SHEET NO.	TOTAL SHEETS		
16148TCP X-SECT	16148	534	600		

REVISIONS AFTER PROPOSAL			
NUMBER	DATE	STATION	DESCRIPTION

SDR PROCESSED	NHDDT	DATE	04-2015
NEW DESIGN	MJ	DATE	04-2016
SHEET CHECKED	BRC	DATE	02-2018
AS BUILT DETAILS		DATE	

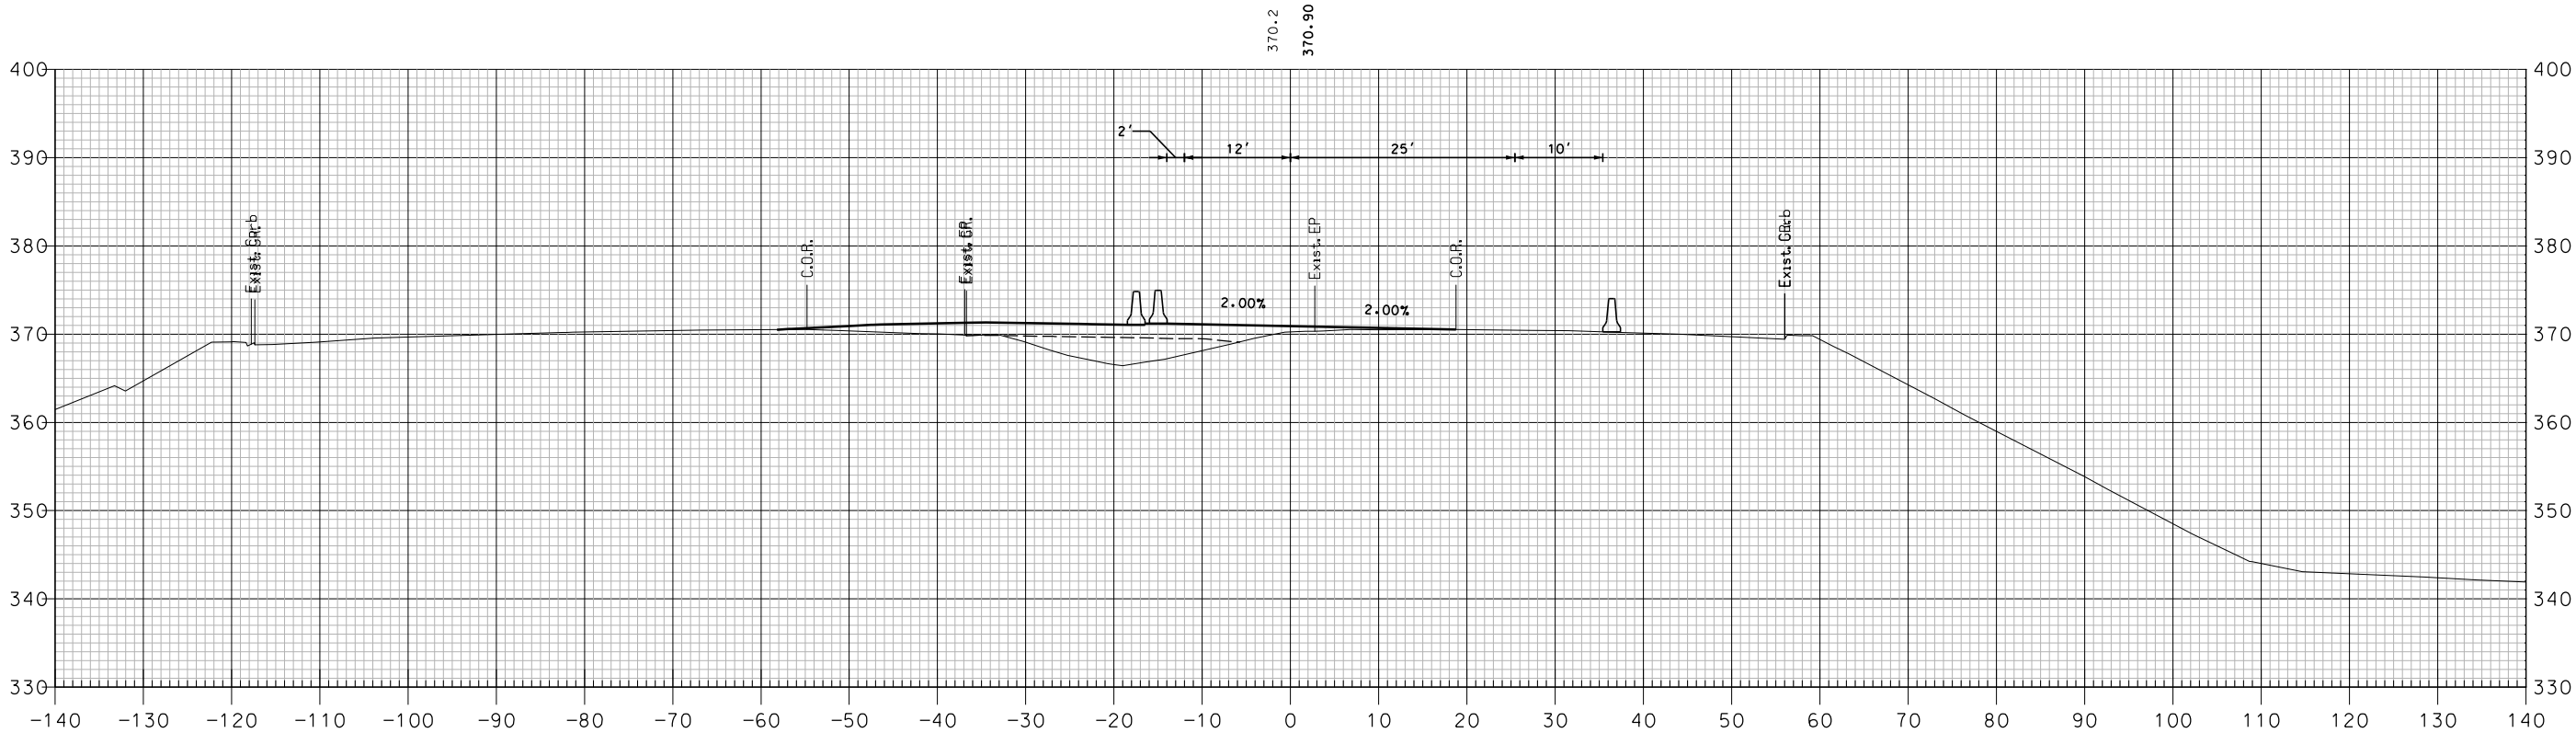


617+00

TCP PHASE 4 - I-89 NORTHBOUND

SHEET TOTALS			
COMMON EXCAV.	— C.Y.	ROCK EXCAV.	— C.Y.
FILL	— C.Y.	MUCK EXCAV.	— C.Y.
DGN	STATE PROJECT NO.	SHEET NO.	TOTAL SHEETS
16148TCP X-SECT	16148	535	600

REVISIONS AFTER PROPOSAL			
NUMBER	DATE	STATION	DESCRIPTION

SDR PROCESSED	NHDDT	DATE	04-2015
NEW DESIGN	MJ	DATE	04-2016
SHEET CHECKED	BRC	DATE	02-2018
AS BUILT DETAILS		DATE	

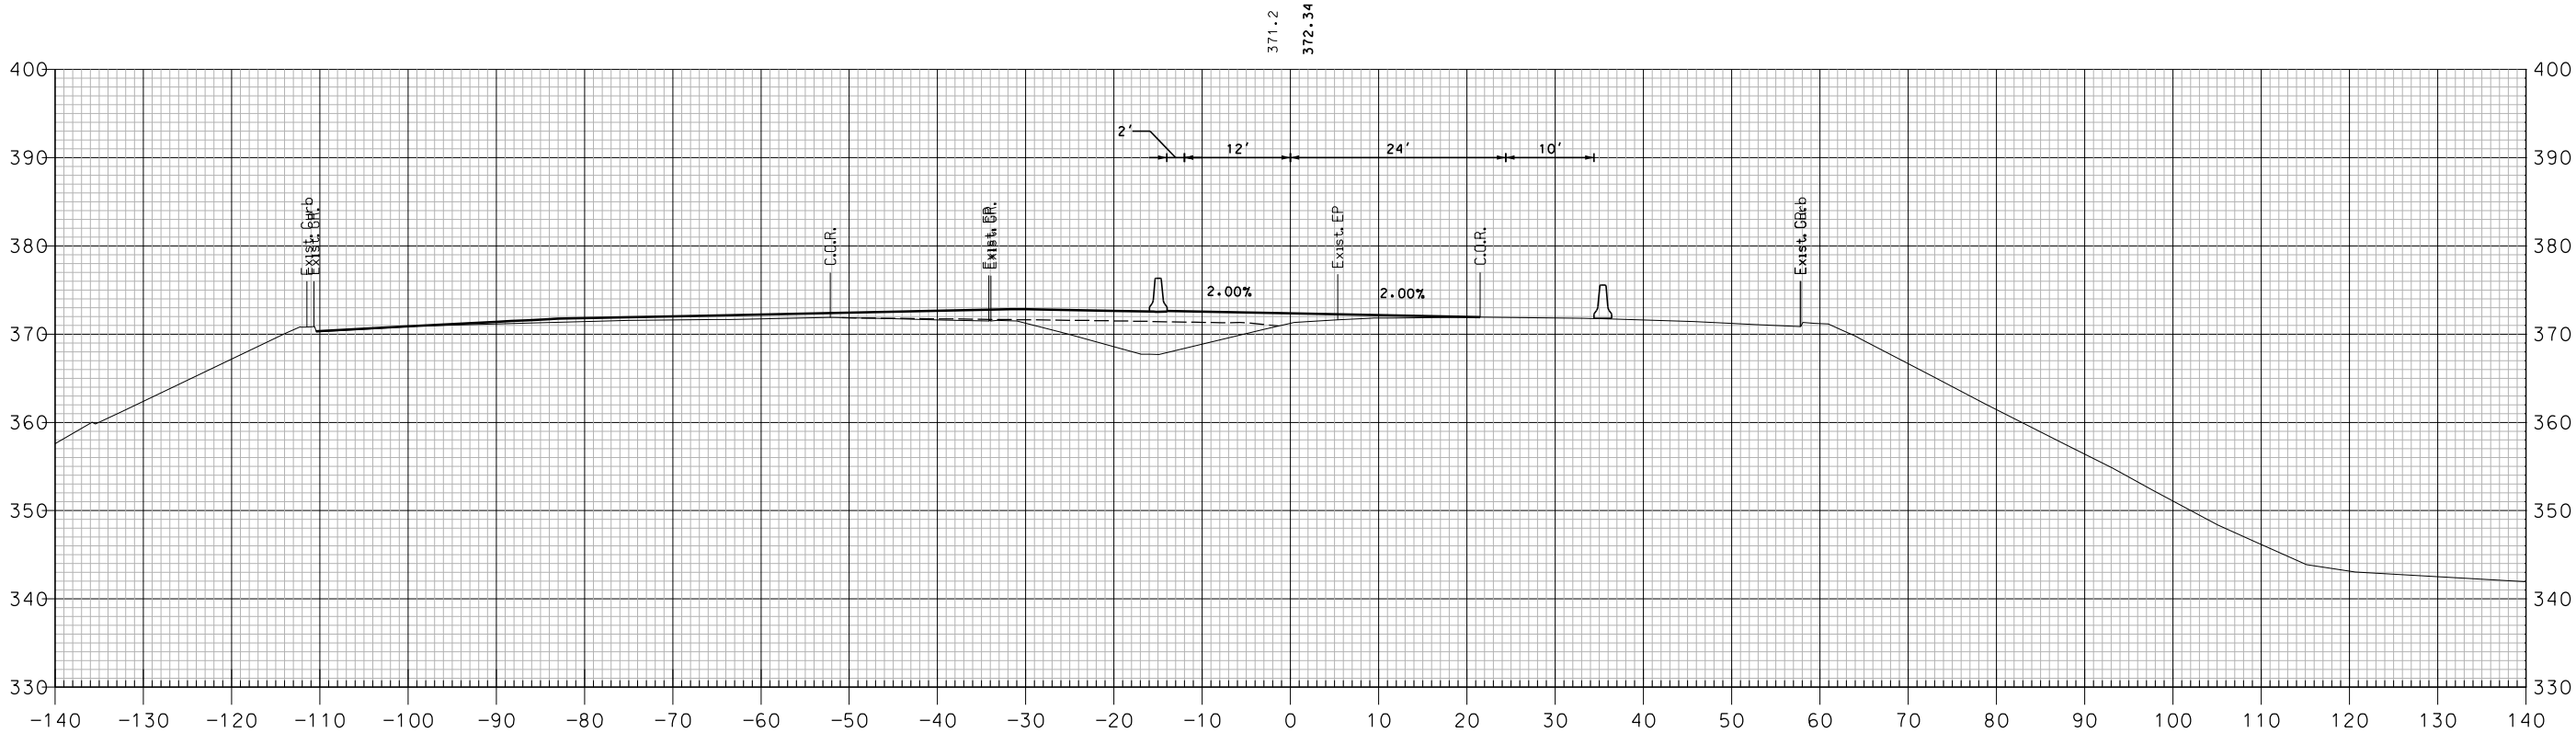


617+50

TCP PHASE 4 - I-89 NORTHBOUND

SHEET TOTALS			
COMMON EXCAV.	— C.Y.	ROCK EXCAV.	— C.Y.
FILL	— C.Y.	MUCK EXCAV.	— C.Y.
DGN	STATE PROJECT NO.	SHEET NO.	TOTAL SHEETS
16148TCP X-SECT	16148	536	600

REVISIONS AFTER PROPOSAL			
NUMBER	DATE	STATION	DESCRIPTION

SDR PROCESSED	NHDDT	DATE	04-2015
NEW DESIGN	MJ	DATE	04-2016
SHEET CHECKED	BRC	DATE	02-2018
AS BUILT DETAILS		DATE	

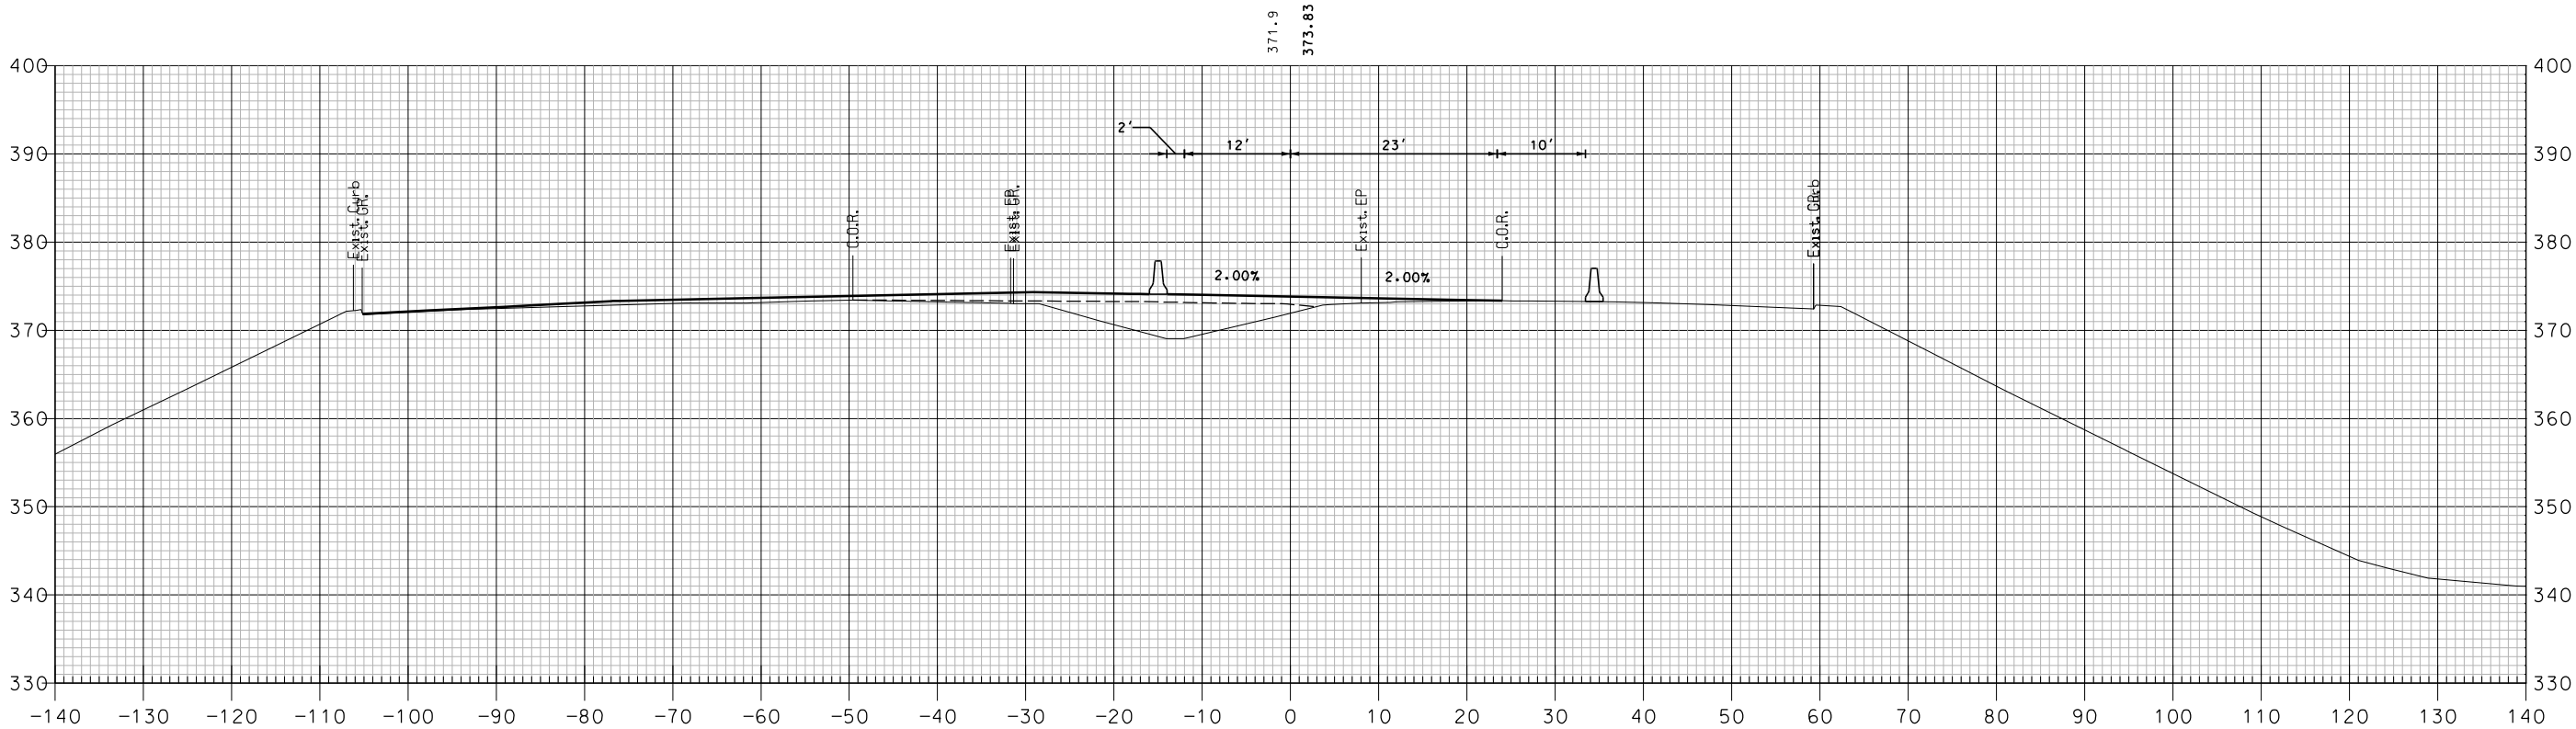


618+00

TCP PHASE 4 - I-89 NORTHBOUND

SHEET TOTALS			
COMMON EXCAV.	— C.Y.	ROCK EXCAV.	— C.Y.
FILL	— C.Y.	MUCK EXCAV.	— C.Y.
DGN	STATE PROJECT NO.	SHEET NO.	TOTAL SHEETS
16148TCP X-SECT	16148	537	600

REVISIONS AFTER PROPOSAL			
NUMBER	DATE	STATION	DESCRIPTION

SDR PROCESSED	NHDDT	DATE	04-2015
NEW DESIGN	MJ	DATE	04-2016
SHEET CHECKED	BRC	DATE	02-2018
AS BUILT DETAILS		DATE	

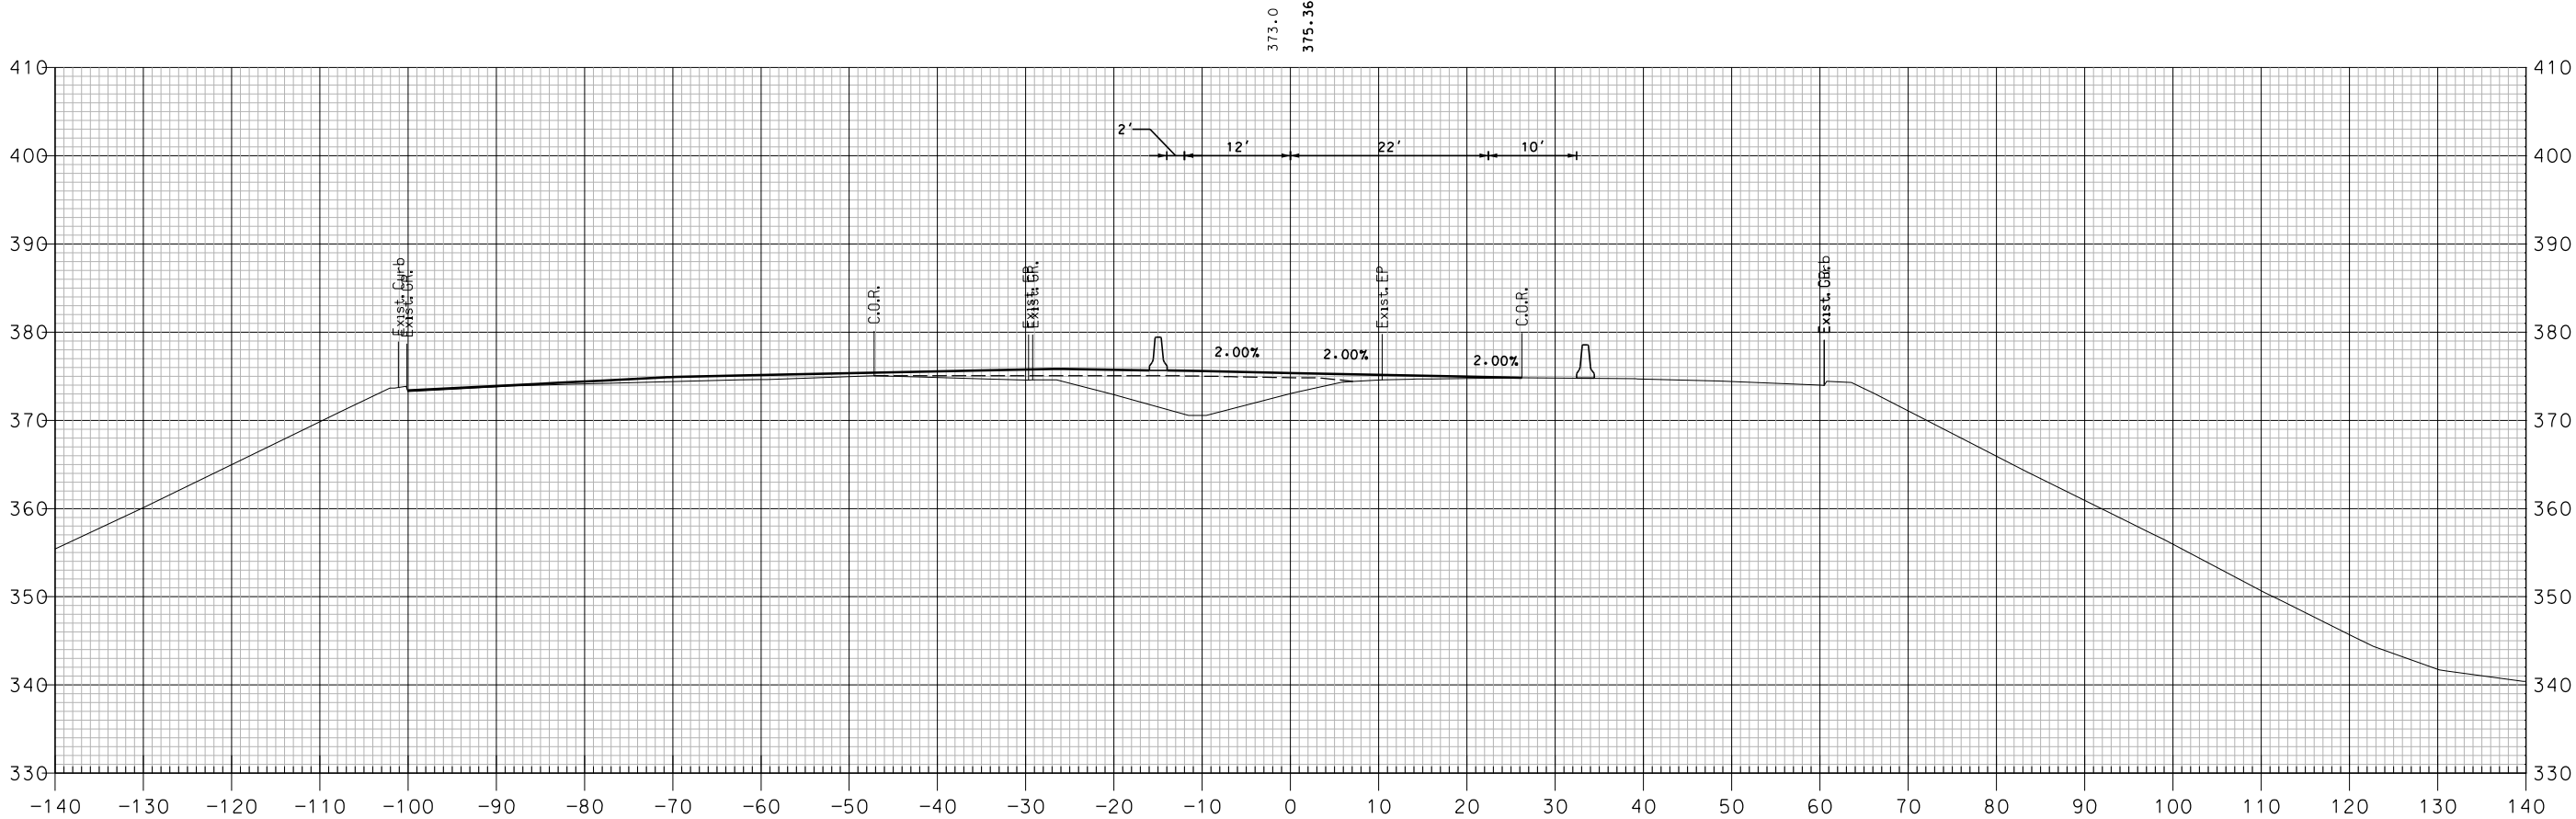


618+50

TCP PHASE 4 - I-89 NORTHBOUND

SHEET TOTALS			
COMMON EXCAV.	— C.Y.	ROCK EXCAV.	— C.Y.
FILL	— C.Y.	MUCK EXCAV.	— C.Y.
DGN	STATE PROJECT NO.	SHEET NO.	TOTAL SHEETS
16148TCP X-SECT	16148	538	600

SDR PROCESSED NEW DESIGN SHEET CHECKED AS BUILT DETAILS	NHDOT MJ BRC	DATE	04-2015	REVISIONS AFTER PROPOSAL		
		DATE	04-2016	STATION	DATE	DESCRIPTION
		DATE	02-2018			
		DATE				

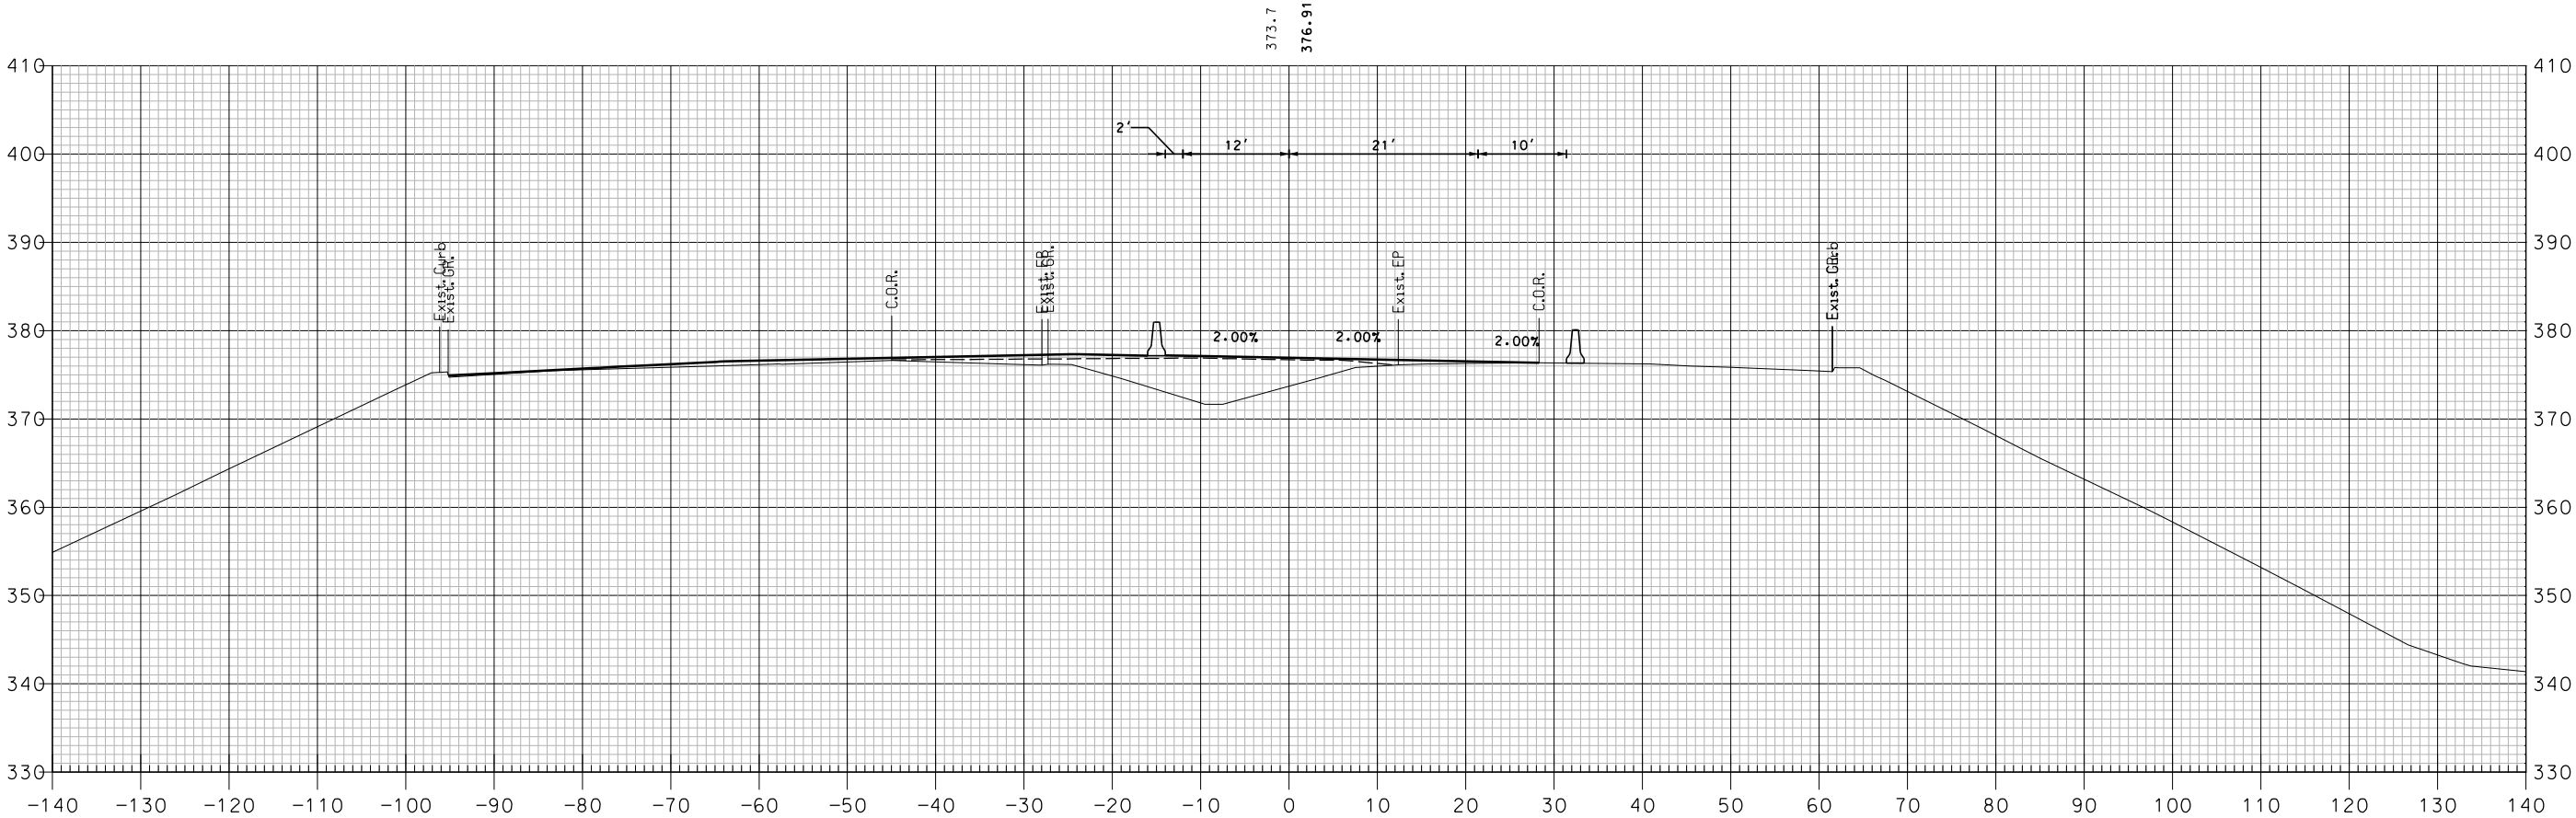


619+00

TCP PHASE 4 - I-89 NORTHBOUND

SHEET TOTALS			
COMMON EXCAV.	— C.Y.	ROCK EXCAV.	— C.Y.
FILL	— C.Y.	MUCK EXCAV.	— C.Y.
DGN	STATE PROJECT NO.	SHEET NO.	TOTAL SHEETS
16148TCP X-SECT	16148	539	600

REVISIONS AFTER PROPOSAL			
NUMBER	DATE	STATION	DESCRIPTION

SDR PROCESSED	NHDDT	DATE	04-2015
NEW DESIGN	MJ	DATE	04-2016
SHEET CHECKED	BRC	DATE	02-2018
AS BUILT DETAILS		DATE	

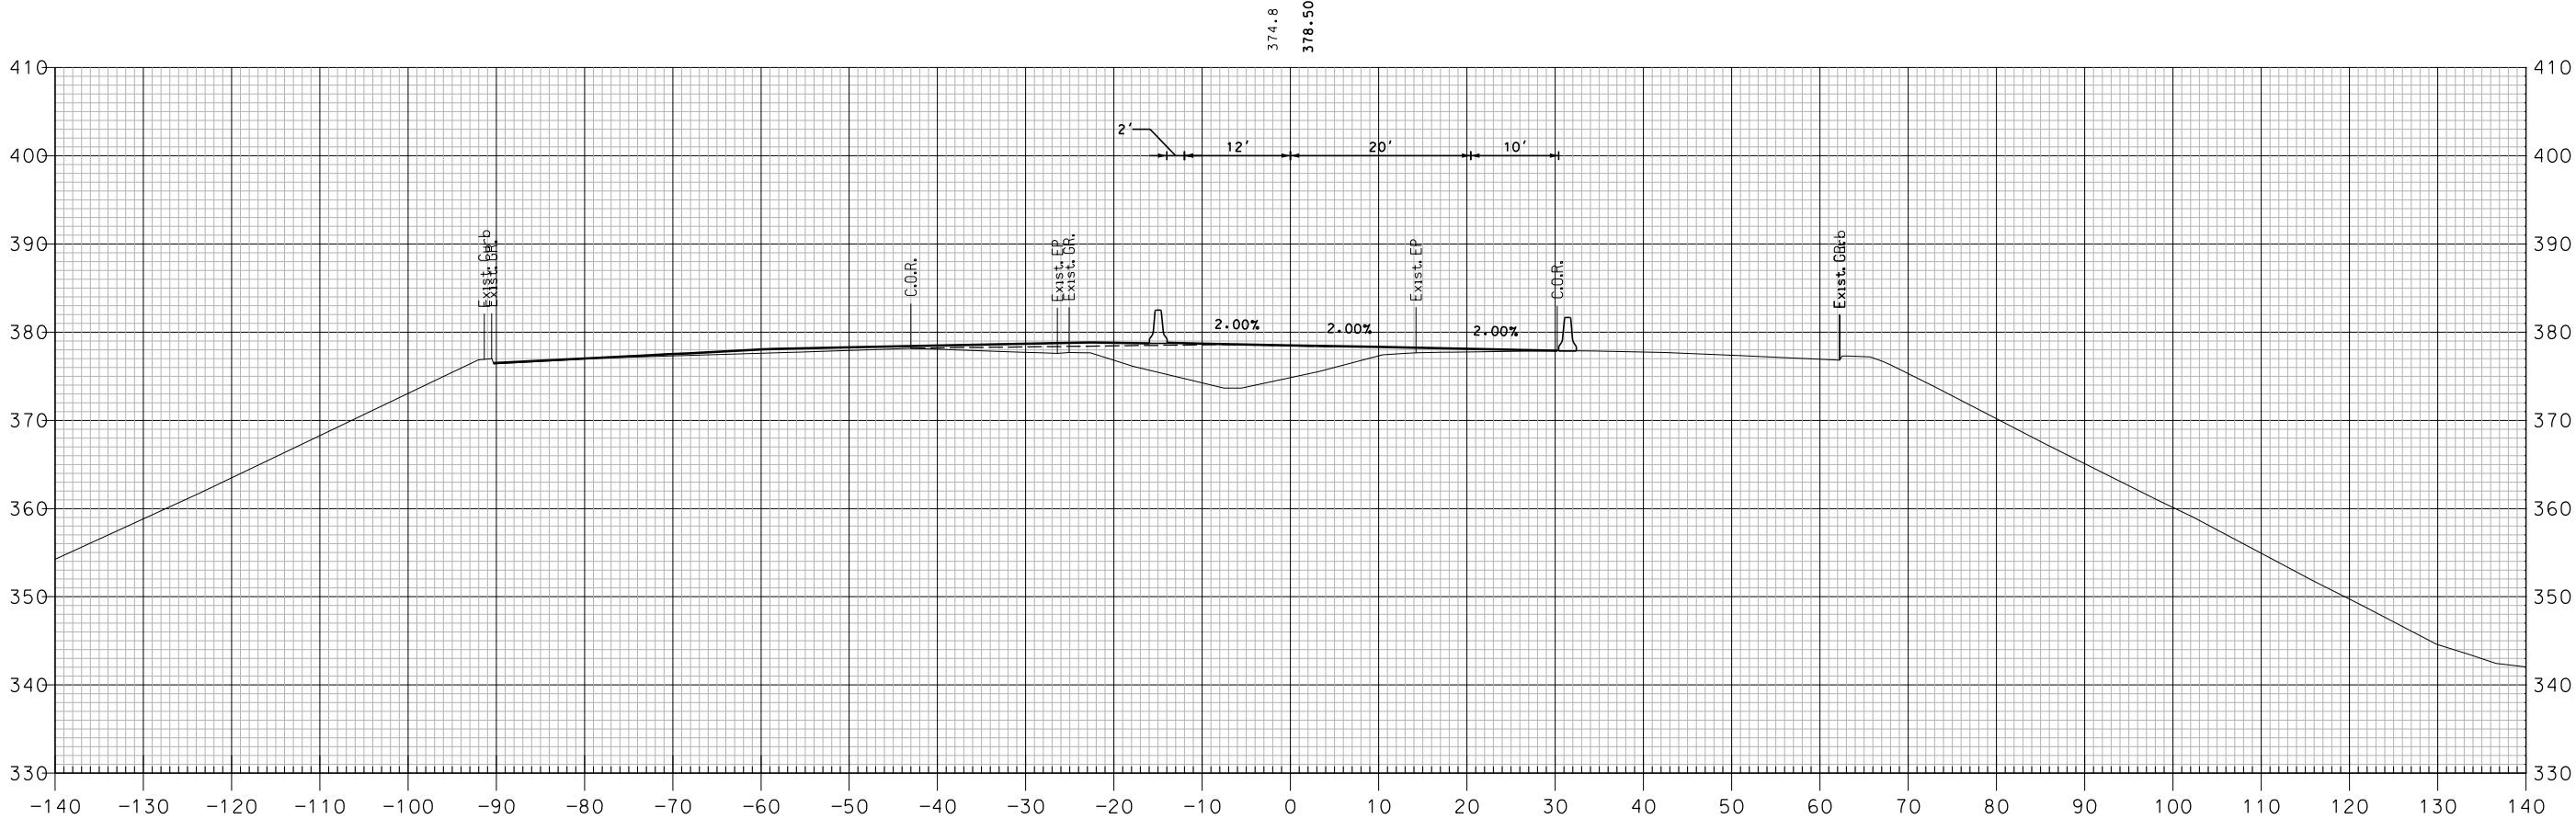


619+50

TCP PHASE 4 - I-89 NORTHBOUND

SHEET TOTALS			
COMMON EXCAV.	— C.Y.	ROCK EXCAV.	— C.Y.
FILL	— C.Y.	MUCK EXCAV.	— C.Y.
DGN	STATE PROJECT NO.	SHEET NO.	TOTAL SHEETS
16148TCP X-SECT	16148	540	600

SDR PROCESSED NEW DESIGN SHEET CHECKED AS BUILT DETAILS	NHDOT MJ BRC	DATE	04-2015	REVISIONS AFTER PROPOSAL		
		DATE	04-2016	STATION	DATE	DESCRIPTION
		DATE	02-2018			
		DATE				

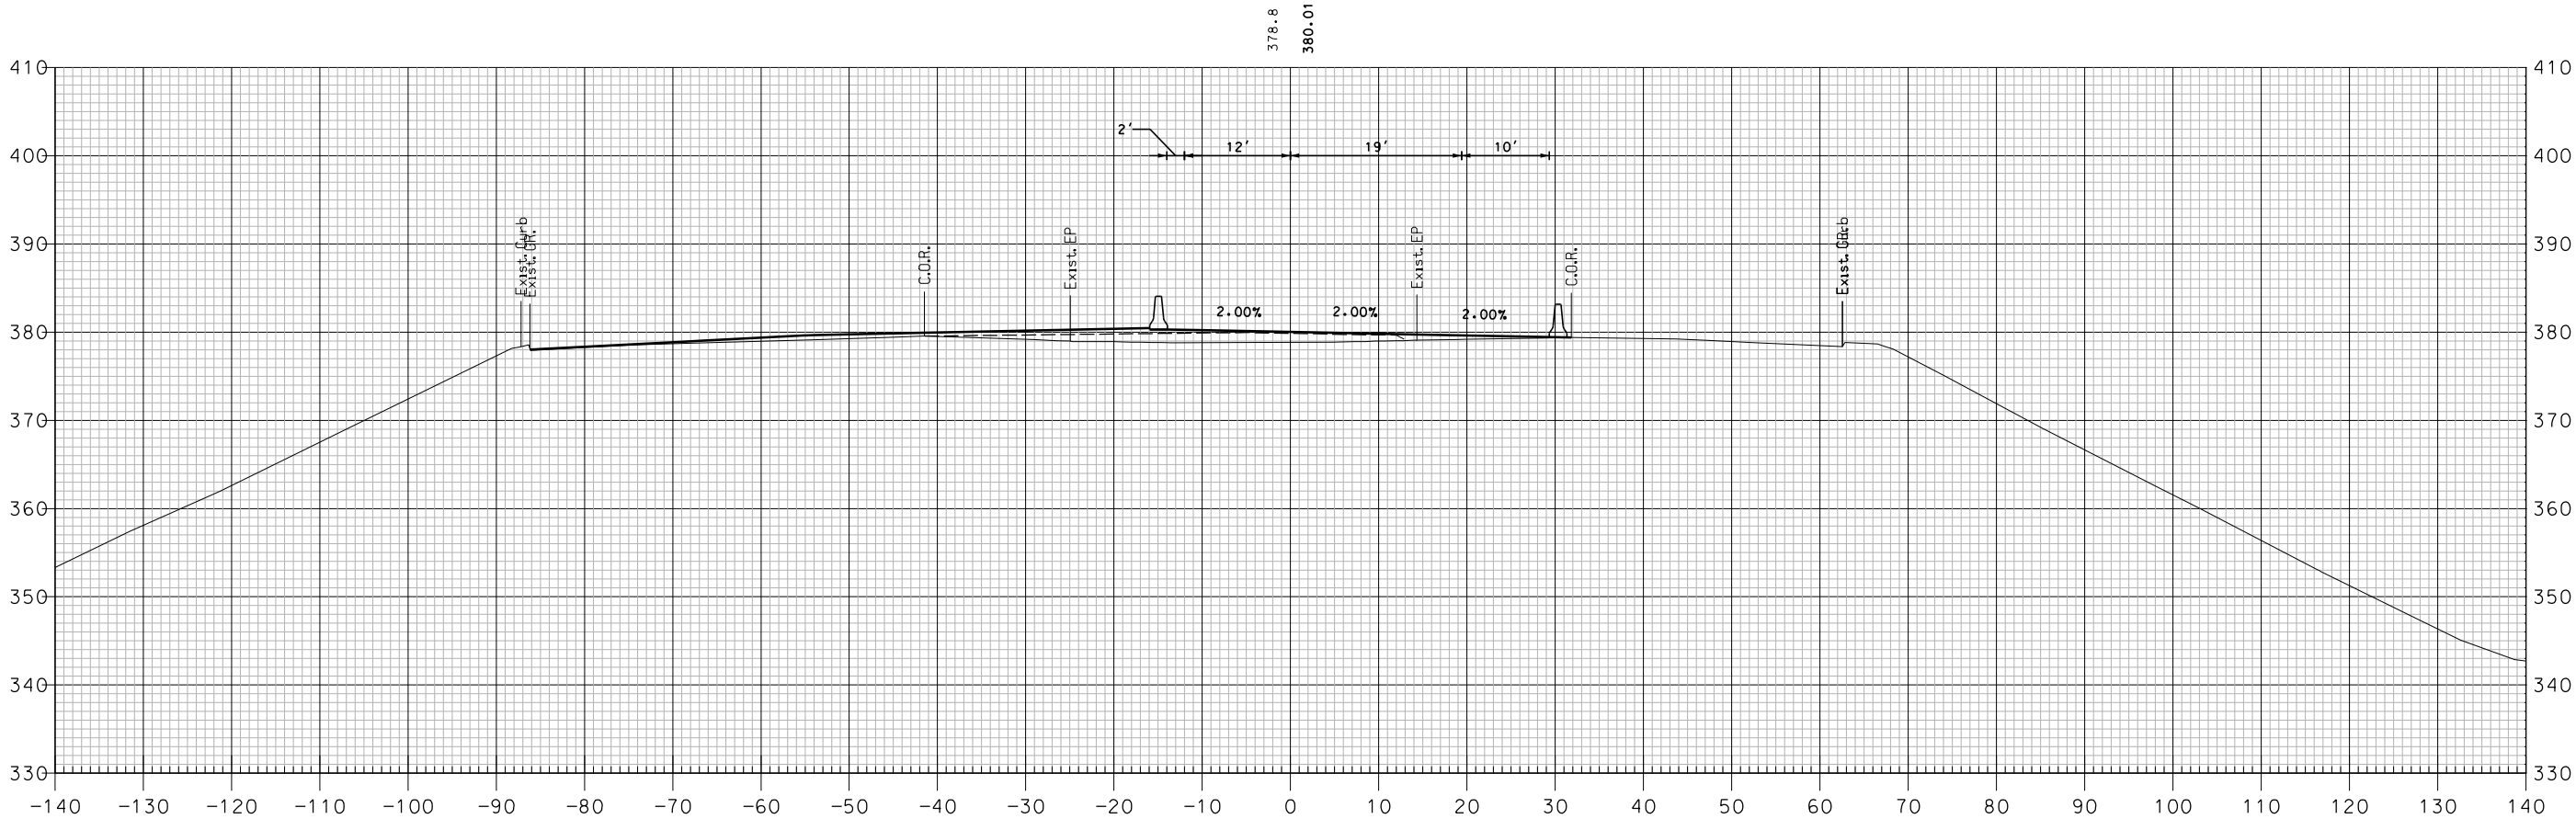


620+00

TCP PHASE 4 - I-89 NORTHBOUND

SHEET TOTALS					
COMMON EXCAV.	-	C.Y.	ROCK EXCAV.	-	C.Y.
FILL	-	C.Y.	MUCK EXCAV.	-	C.Y.
DGN	STATE PROJECT NO.		SHEET NO.	TOTAL SHEETS	
16148TCP X-SECT	16148		541	600	

REVISIONS AFTER PROPOSAL			
NUMBER	DATE	STATION	DESCRIPTION

SDR PROCESSED	NHDDT	DATE	04-2015
NEW DESIGN	MJ	DATE	04-2016
SHEET CHECKED	BRC	DATE	02-2018
AS BUILT DETAILS		DATE	

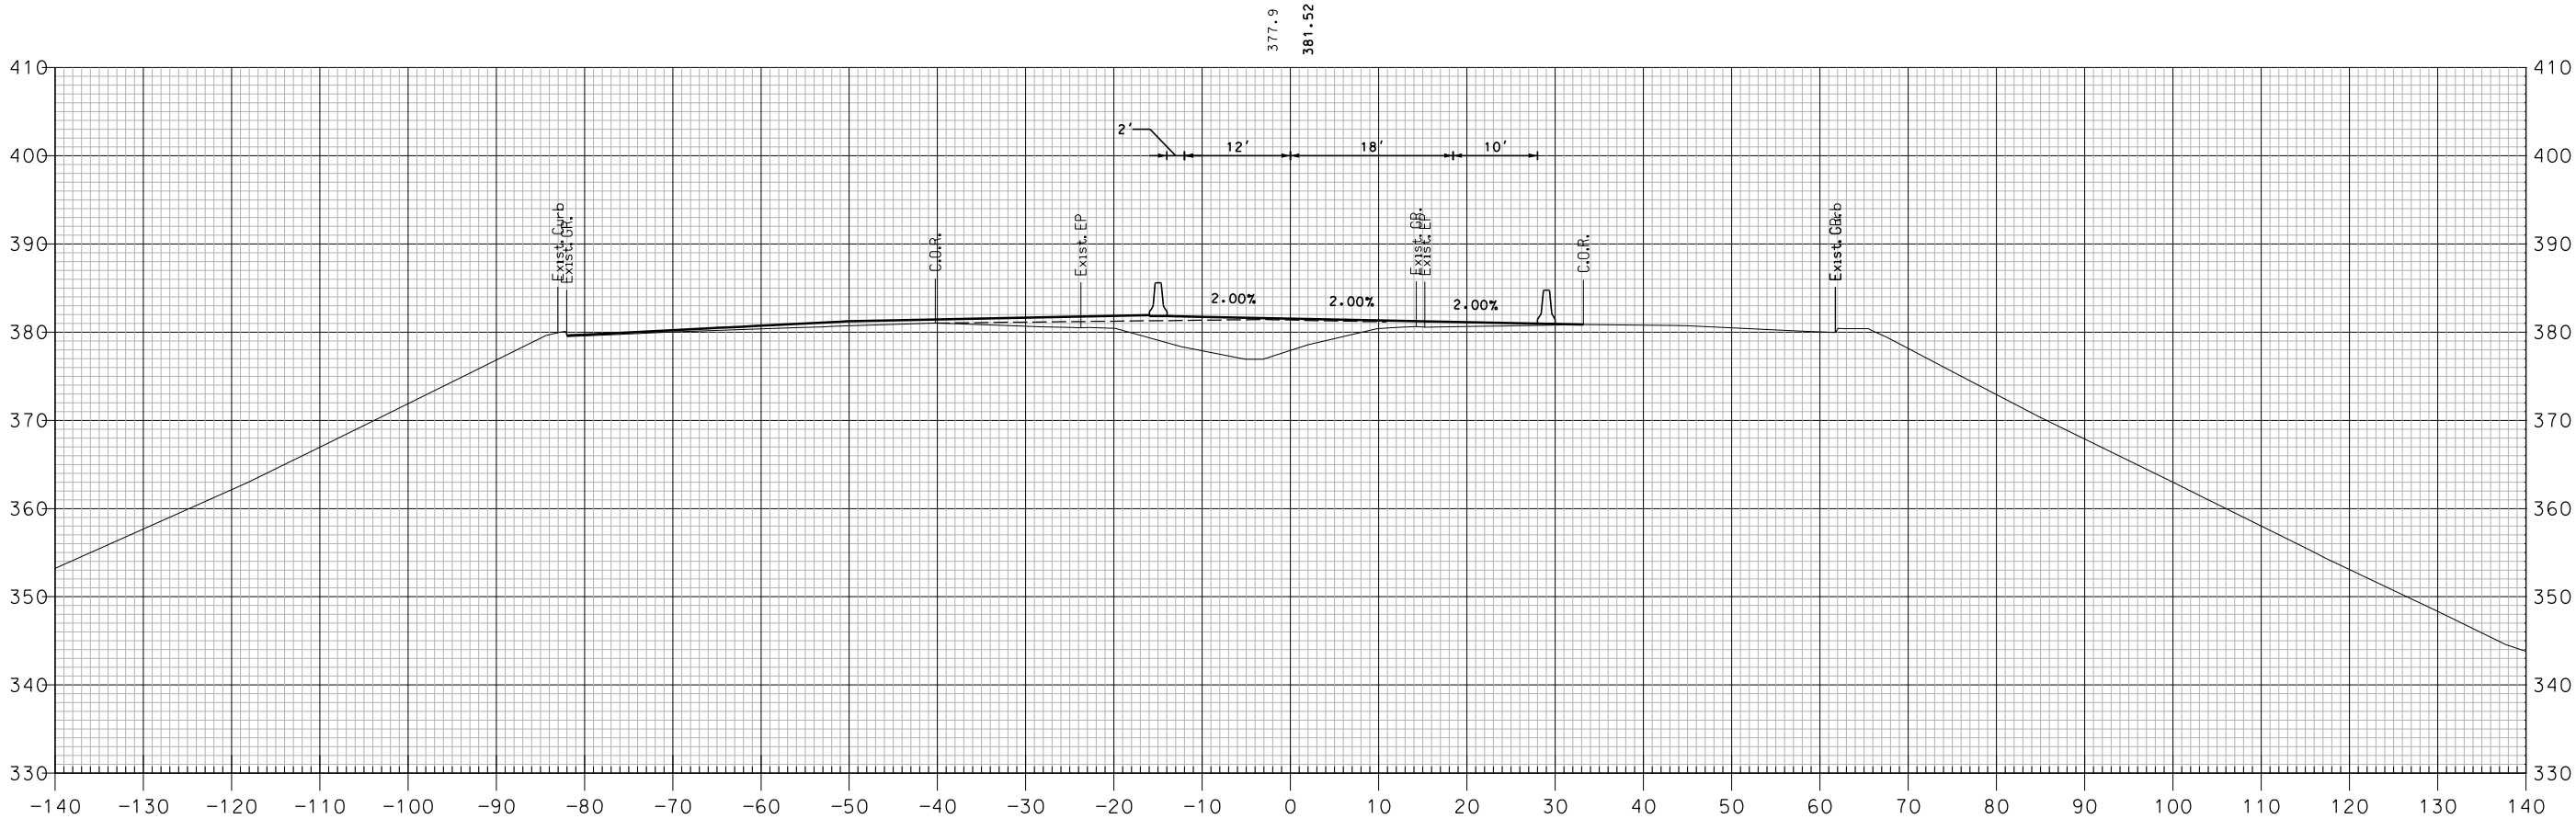


620+50

TCP PHASE 4 - I-89 NORTHBOUND

SHEET TOTALS			
COMMON EXCAV.	— C.Y.	ROCK EXCAV.	— C.Y.
FILL	— C.Y.	MUCK EXCAV.	— C.Y.
DGN	STATE PROJECT NO.	SHEET NO.	TOTAL SHEETS
16148TCP X-SECT	16148	542	600

REVISIONS AFTER PROPOSAL			
NUMBER	DATE	STATION	DESCRIPTION

SDR PROCESSED	NHDDT	DATE	04-2015
NEW DESIGN	MJ	DATE	04-2016
SHEET CHECKED	BRC	DATE	02-2018
AS BUILT DETAILS		DATE	

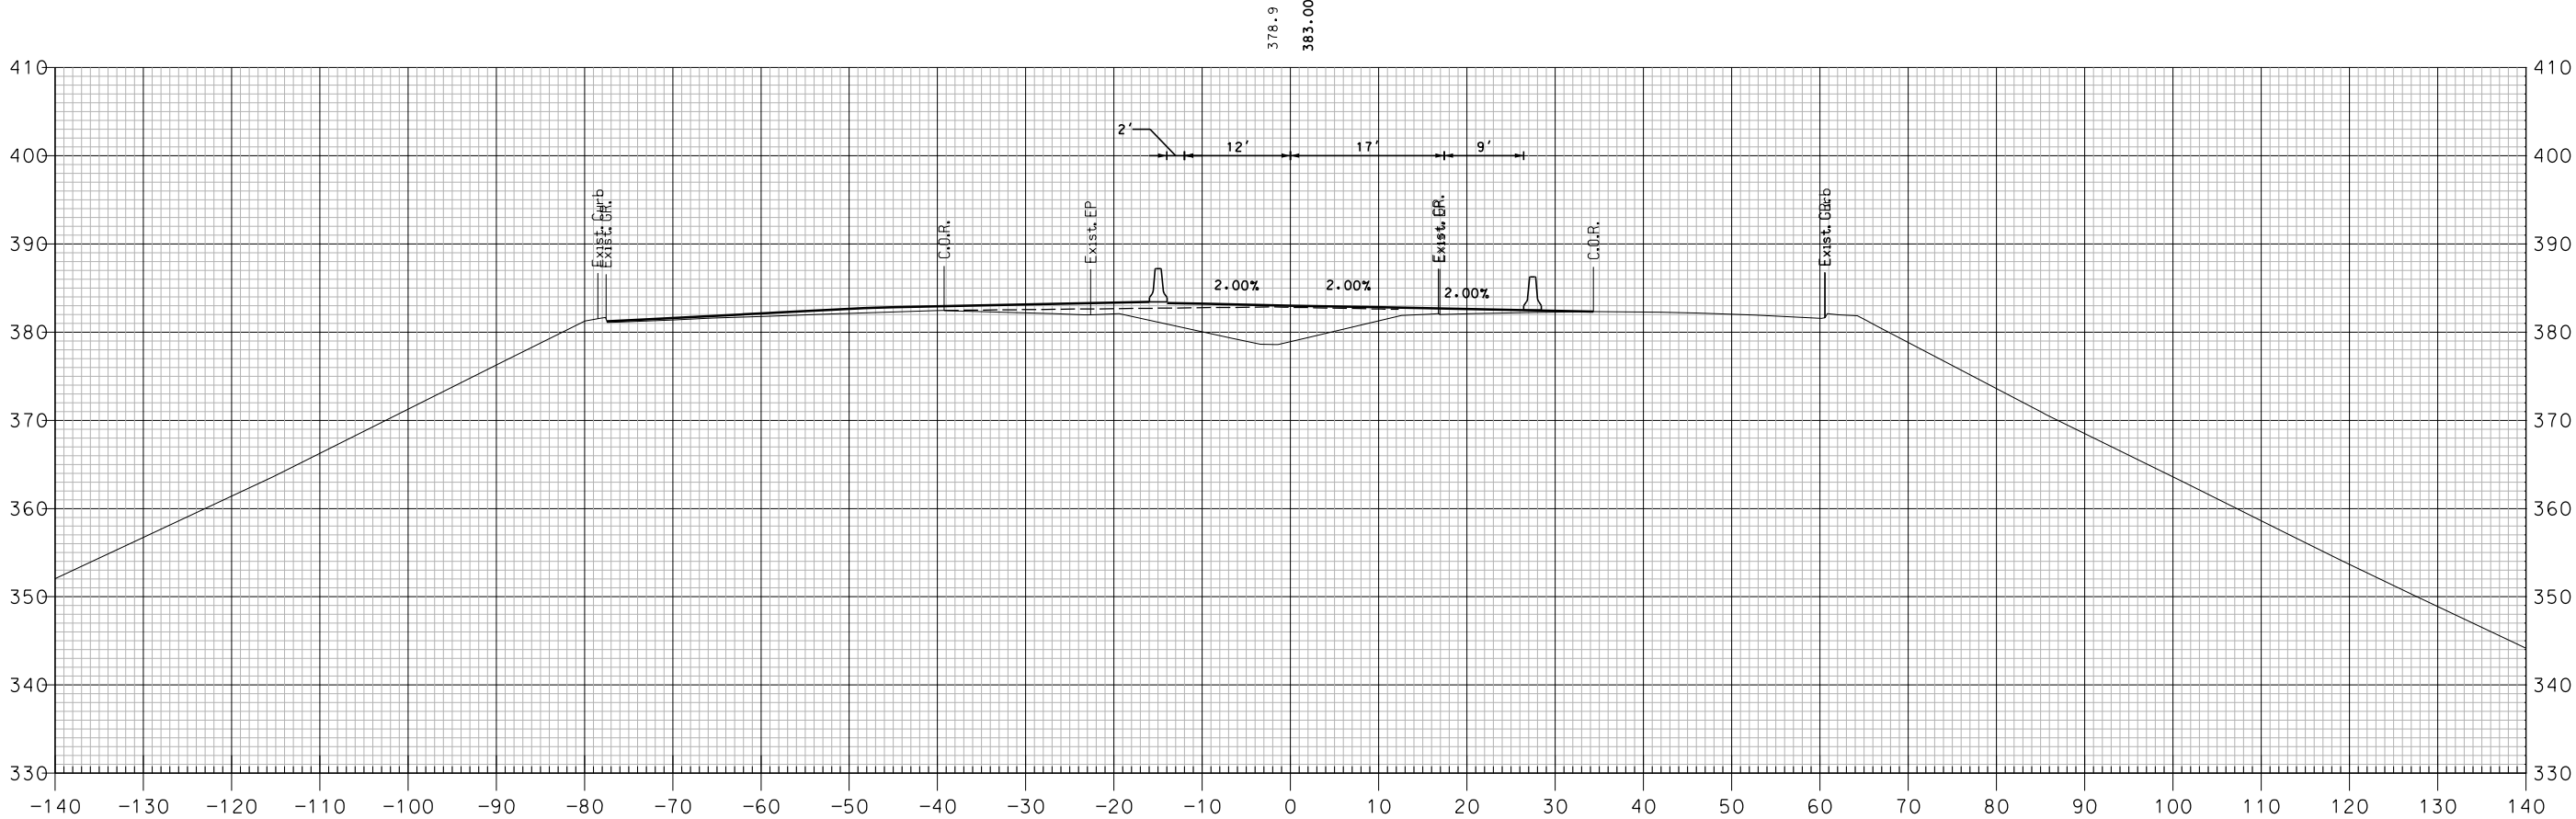


621+00

TCP PHASE 4 - I-89 NORTHBOUND

SHEET TOTALS			
COMMON EXCAV.	— C.Y.	ROCK EXCAV.	— C.Y.
FILL	— C.Y.	MUCK EXCAV.	— C.Y.
DGN	STATE PROJECT NO.	SHEET NO.	TOTAL SHEETS
16148TCP X-SECT	16148	543	600

REVISIONS AFTER PROPOSAL			
NUMBER	DATE	STATION	DESCRIPTION

SDR PROCESSED	NHDDT	DATE	04-2015
NEW DESIGN	MJ	DATE	04-2016
SHEET CHECKED	BRC	DATE	02-2018
AS BUILT DETAILS		DATE	

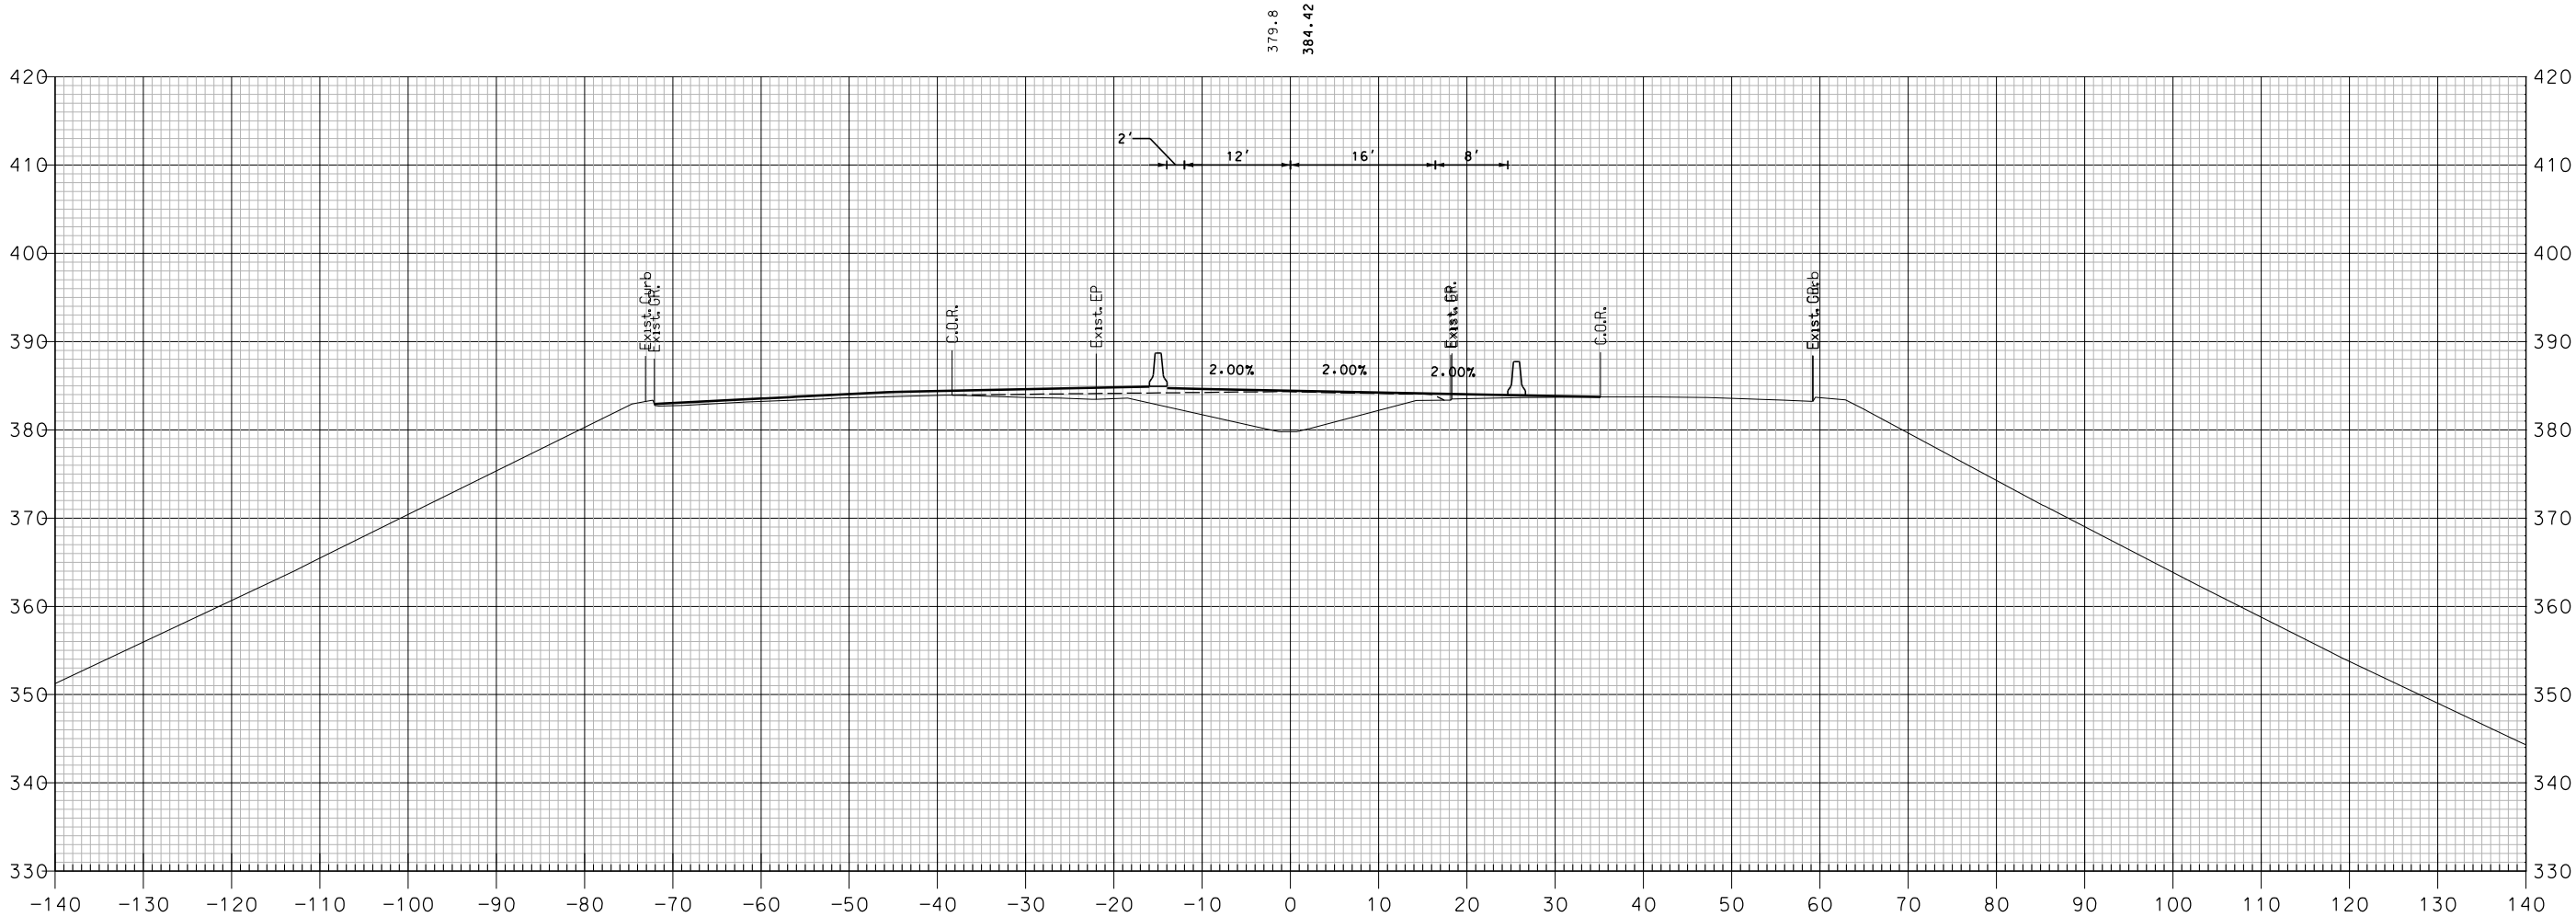


621+50

TCP PHASE 4 - I-89 NORTHBOUND

SHEET TOTALS			
COMMON EXCAV.	— C.Y.	ROCK EXCAV.	— C.Y.
FILL	— C.Y.	MUCK EXCAV.	— C.Y.
DGN	STATE PROJECT NO.	SHEET NO.	TOTAL SHEETS
16148TCP X-SECT	16148	544	600

REVISIONS AFTER PROPOSAL			
NUMBER	DATE	STATION	DESCRIPTION

SDR PROCESSED	NHDDT	DATE	04-2015
NEW DESIGN	MJ	DATE	04-2016
SHEET CHECKED	BRC	DATE	02-2018
AS BUILT DETAILS		DATE	

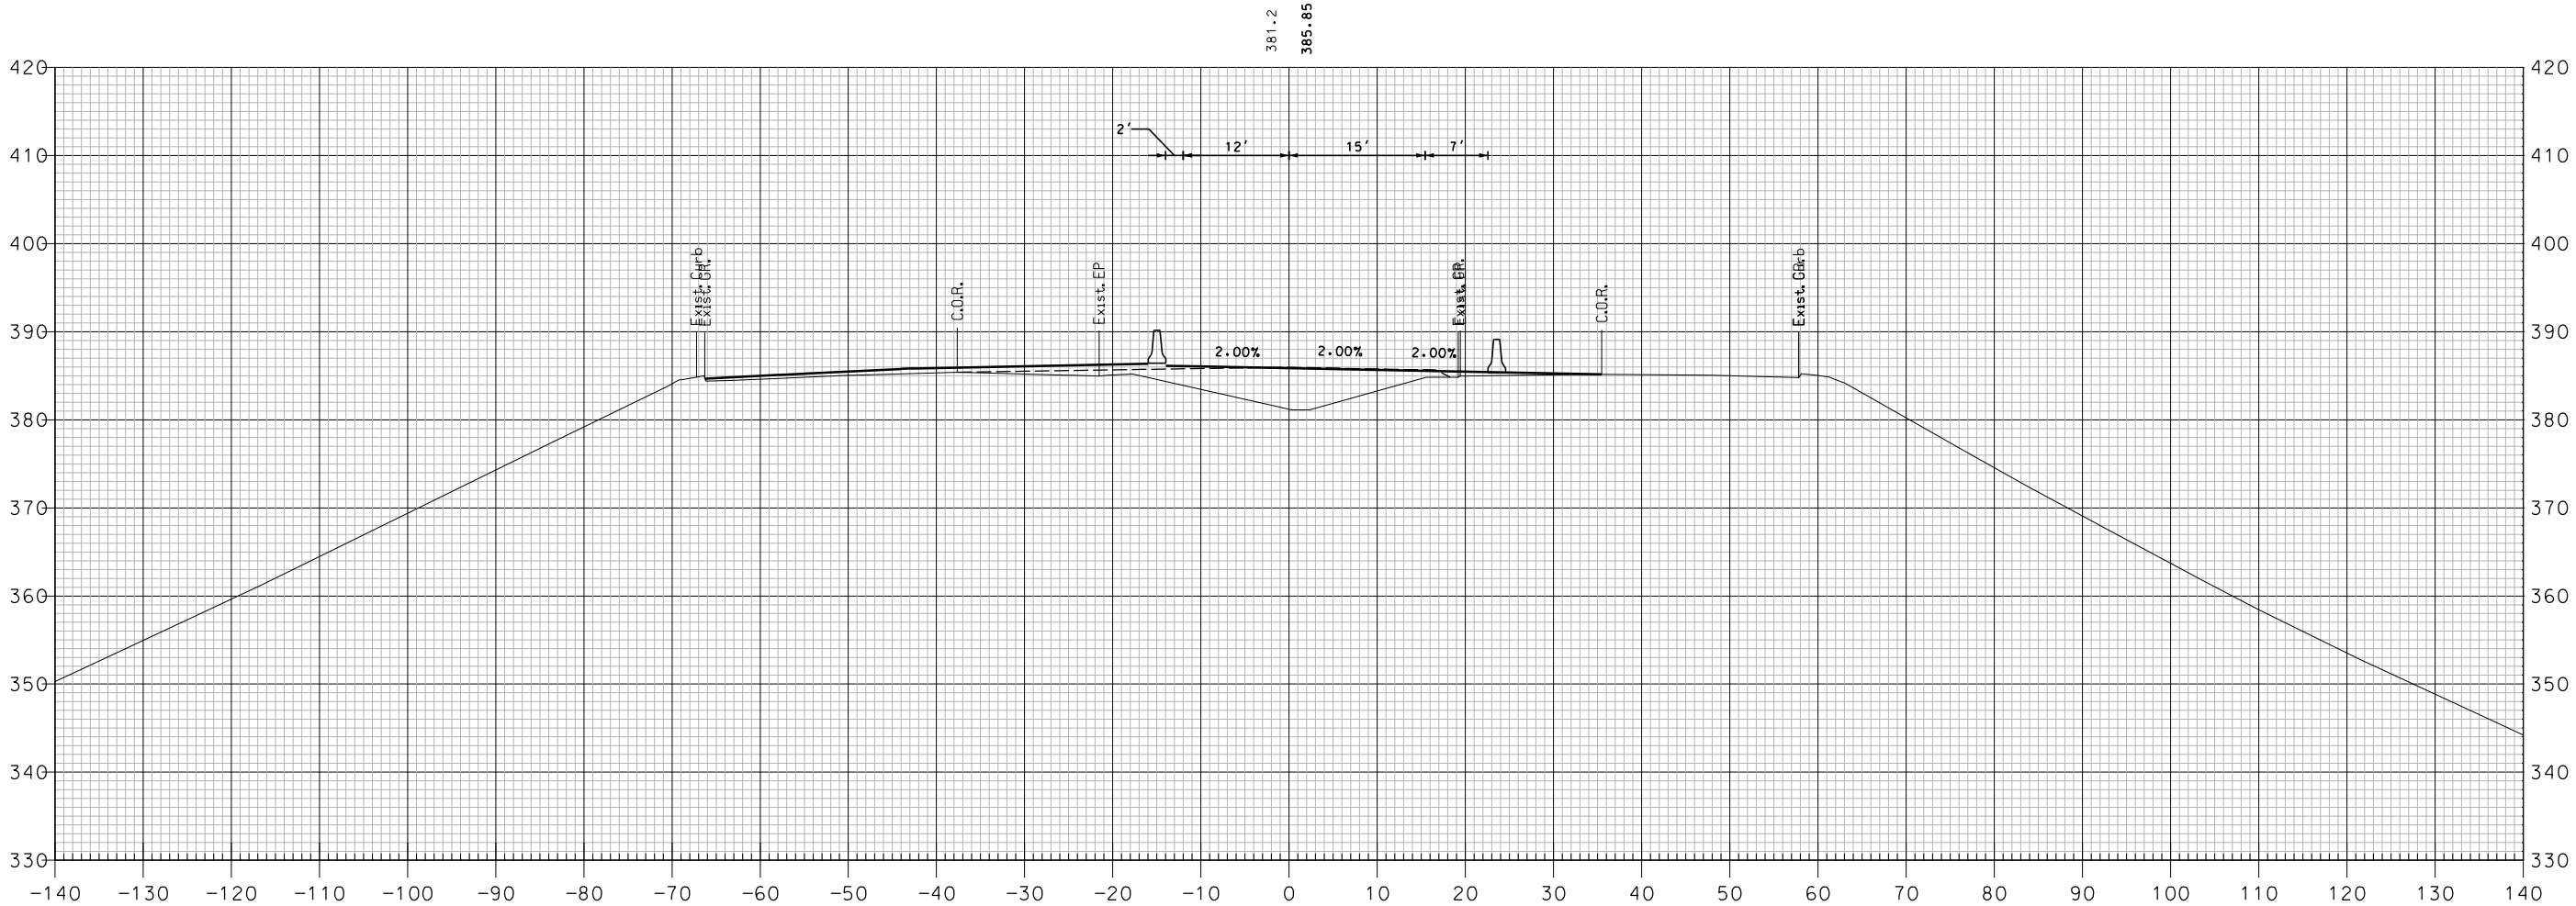


622+00

TCP PHASE 4 - I-89 NORTHBOUND

SHEET TOTALS			
COMMON EXCAV.	— C.Y.	ROCK EXCAV.	— C.Y.
FILL	— C.Y.	MUCK EXCAV.	— C.Y.
DGN	STATE PROJECT NO.	SHEET NO.	TOTAL SHEETS
16148TCP X-SECT	16148	545	600

[illegible]

SDR PROCESSED	NHDOT	DATE	04-2015
NEW DESIGN	MJ	DATE	04-2016
SHEET CHECKED	BRC	DATE	02-2018
AS BUILT DETAILS		DATE	

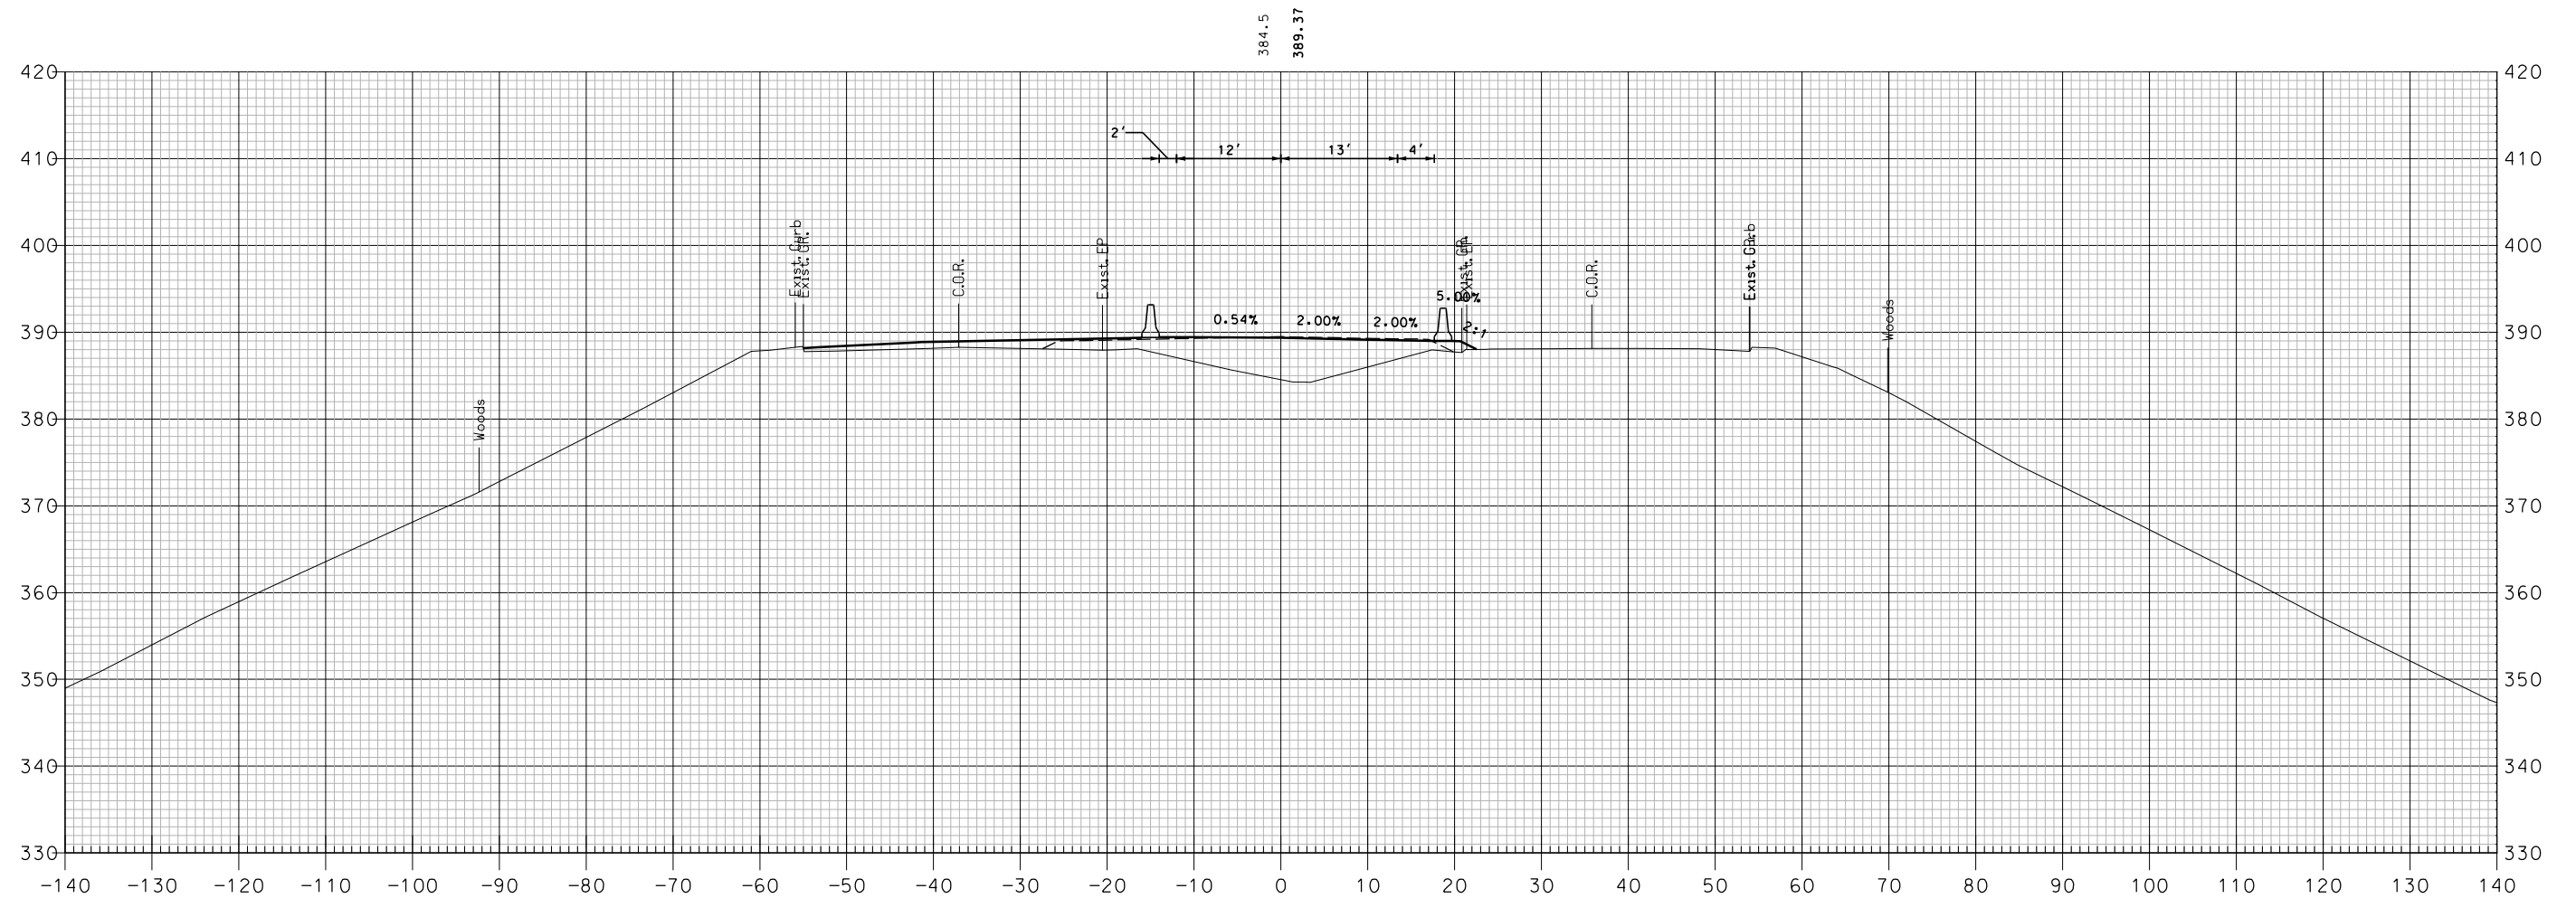


623+00

TCP PHASE 4 - I-89 NORTHBOUND

COMMON EXCAV. _____ C.Y.		SHEET TOTALS	
FILL _____ C.Y.		ROCK EXCAV. _____ C.Y.	
		MUCK EXCAV. _____ C.Y.	
DGN	STATE PROJECT NO.	SHEET NO.	TOTAL SHEETS
16148TCP X-SECT	16148	547	600

NUMBER	DATE	STATION	STATION	DESCRIPTION

SDR PROCESSED	NHDDT	DATE
NEW DESIGN	MJ	04-2016
SHEET CHECKED	BRC	02-2018
AS BUILT DETAILS		DATE

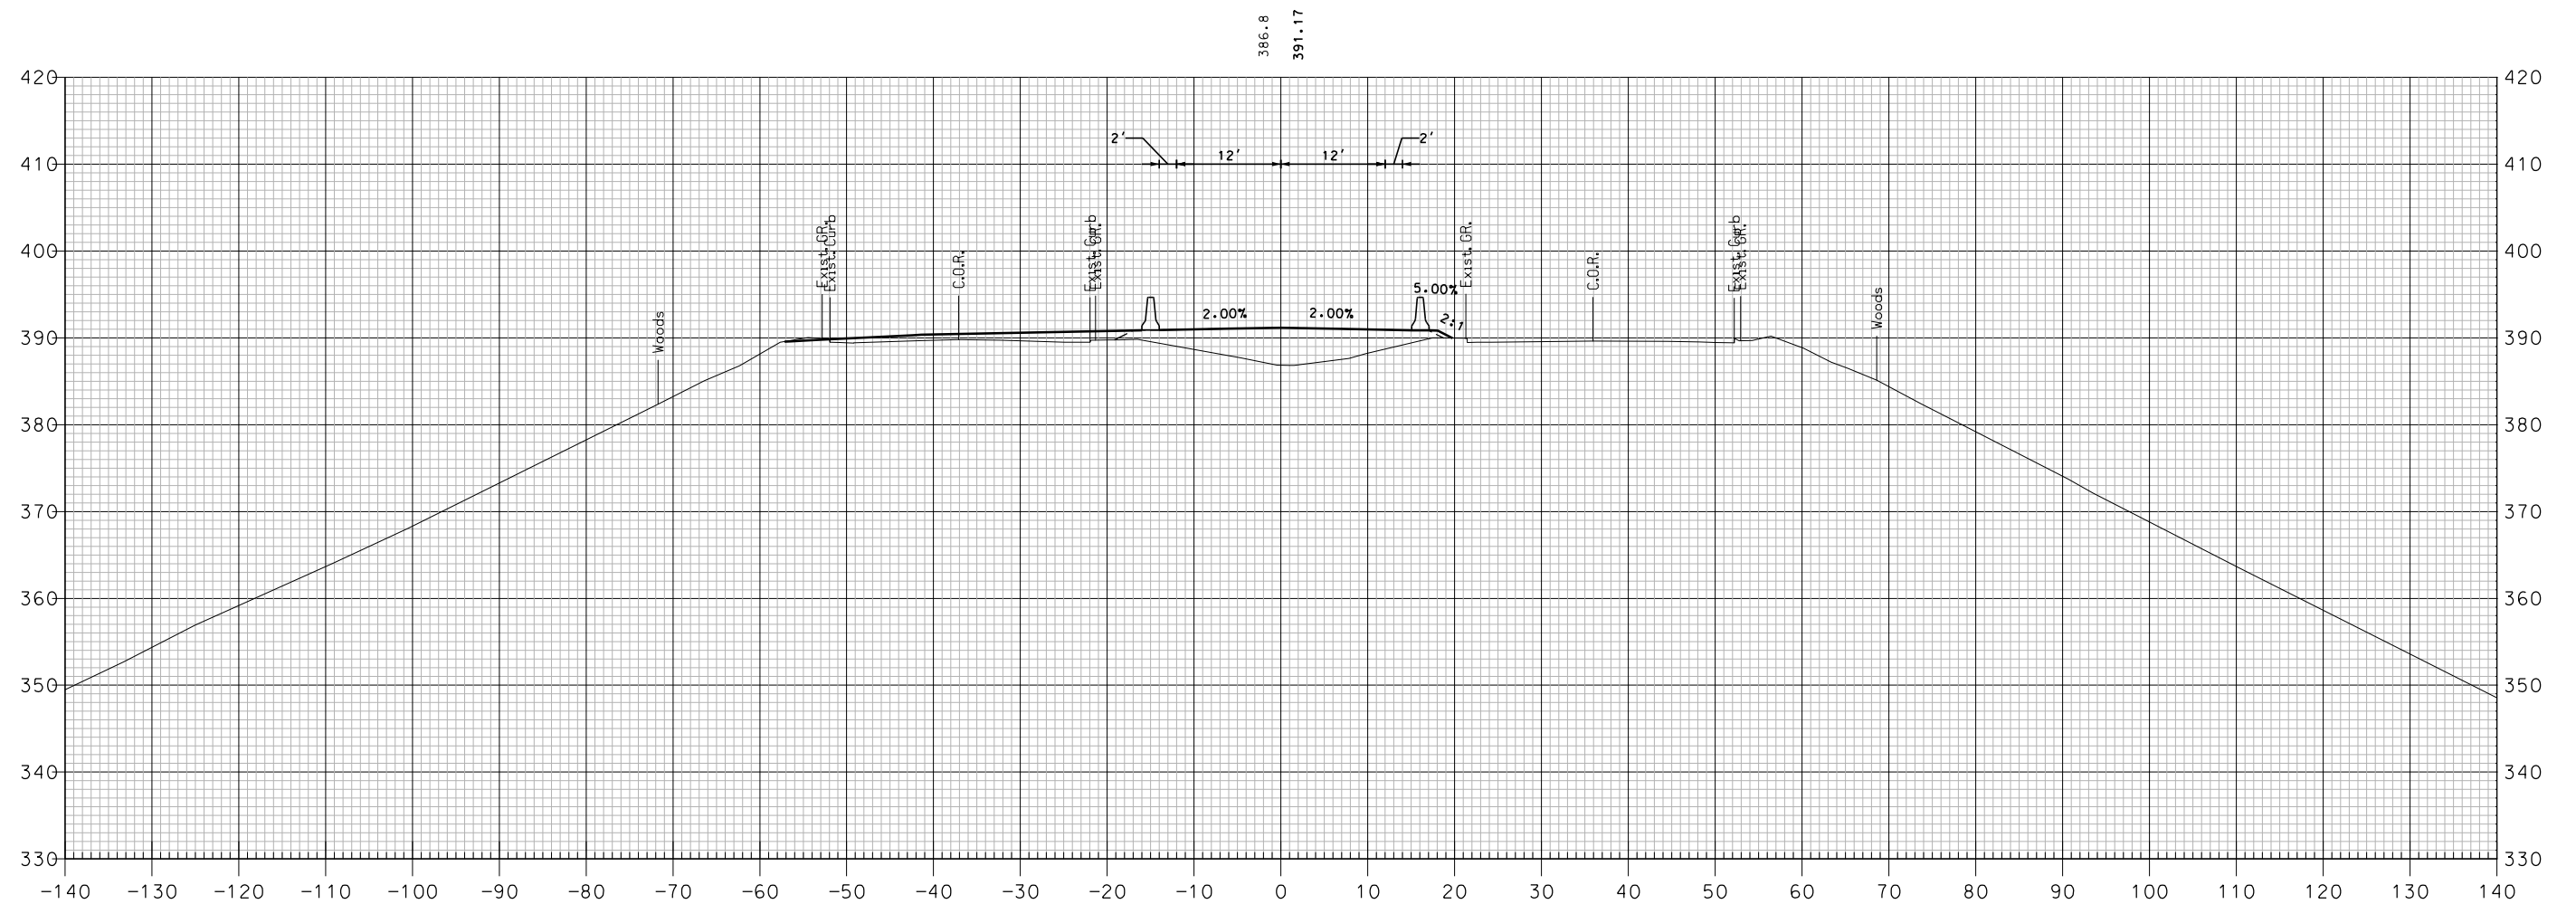


623+50

TCP PHASE 4 - I-89 NORTHBOUND

COMMON EXCAV. _____ C.Y.		SHEET TOTALS		ROCK EXCAV. _____ C.Y.	
FILL _____ C.Y.				MUCK EXCAV. _____ C.Y.	
DGN	STATE PROJECT NO.	SHEET NO.	TOTAL SHEETS		
16148TCP X-SECT	16148	548	600		

REVISIONS AFTER PROPOSAL			
NUMBER	DATE	STATION	DESCRIPTION

SDR PROCESSED	NHDDT	DATE	04-2015
NEW DESIGN	MJ	DATE	04-2016
SHEET CHECKED	BRC	DATE	02-2018
AS BUILT DETAILS		DATE	

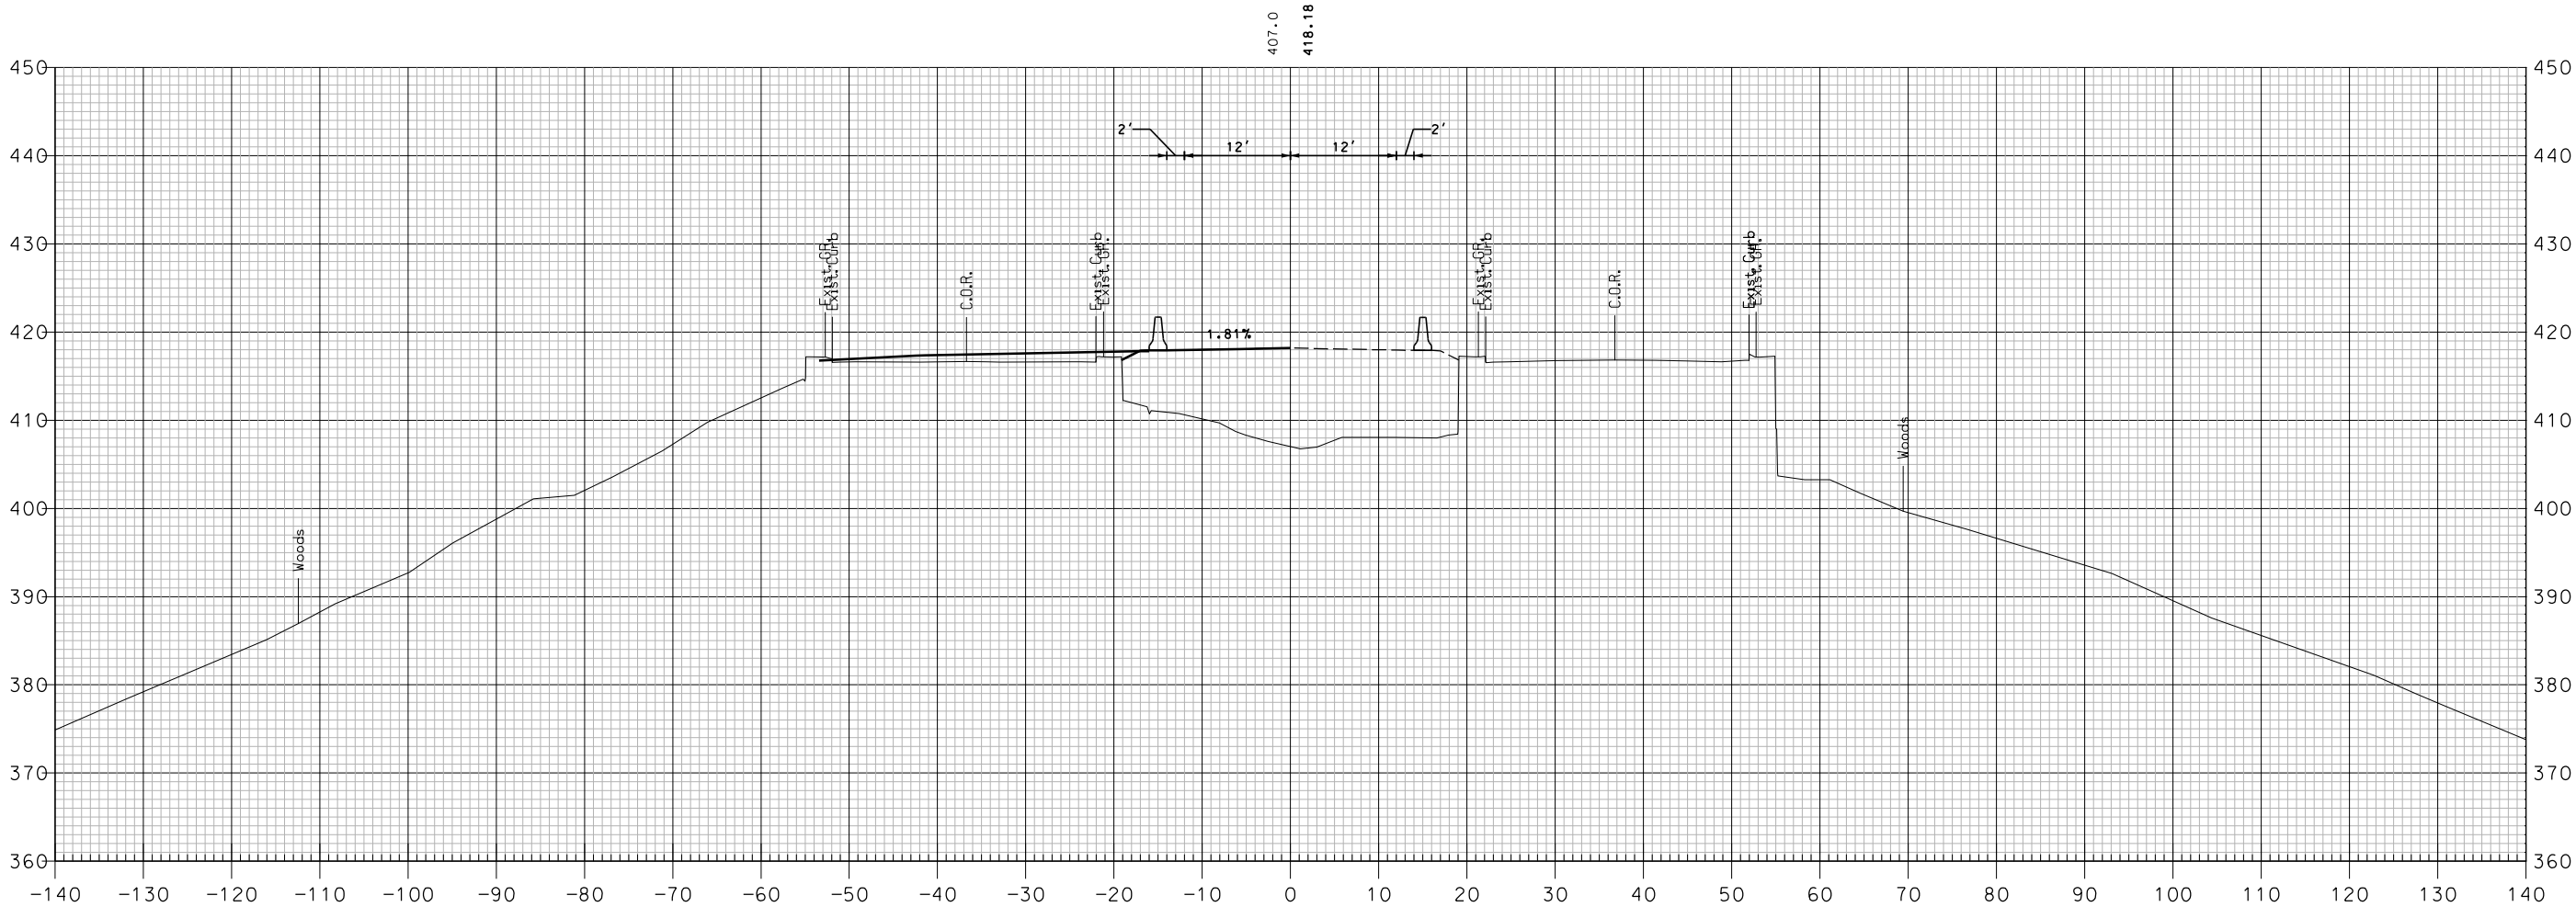

632+50

TCP PHASE 4 - I-89 NORTHBOUND

SHEET TOTALS			
COMMON EXCAV.	— C.Y.	ROCK EXCAV.	— C.Y.
FILL	— C.Y.	MUCK EXCAV.	— C.Y.
DGN	STATE PROJECT NO.	SHEET NO.	TOTAL SHEETS
16148TCP X-SECT	16148	549	600

REVISIONS AFTER PROPOSAL			
NUMBER	DATE	STATION	DESCRIPTION

SDR PROCESSED	NHDDT	DATE	04-2015
NEW DESIGN	MJ	DATE	04-2016
SHEET CHECKED	BRC	DATE	02-2018
AS BUILT DETAILS		DATE	




SHEET TOTALS			
COMMON EXCAV.	— C.Y.	ROCK EXCAV.	— C.Y.
FILL	— C.Y.	MUCK EXCAV.	— C.Y.
DGN	STATE PROJECT NO.	SHEET NO.	TOTAL SHEETS
16148TCP X-SECT	16148	550	600

TCP PHASE 4 - I-89 NORTHBOUND

REVISIONS AFTER PROPOSAL			
NUMBER	DATE	STATION	DESCRIPTION

SDR PROCESSED	NHDDT	DATE	04-2015
NEW DESIGN	MJ	DATE	04-2016
SHEET CHECKED	BRC	DATE	02-2018
AS BUILT DETAILS		DATE	

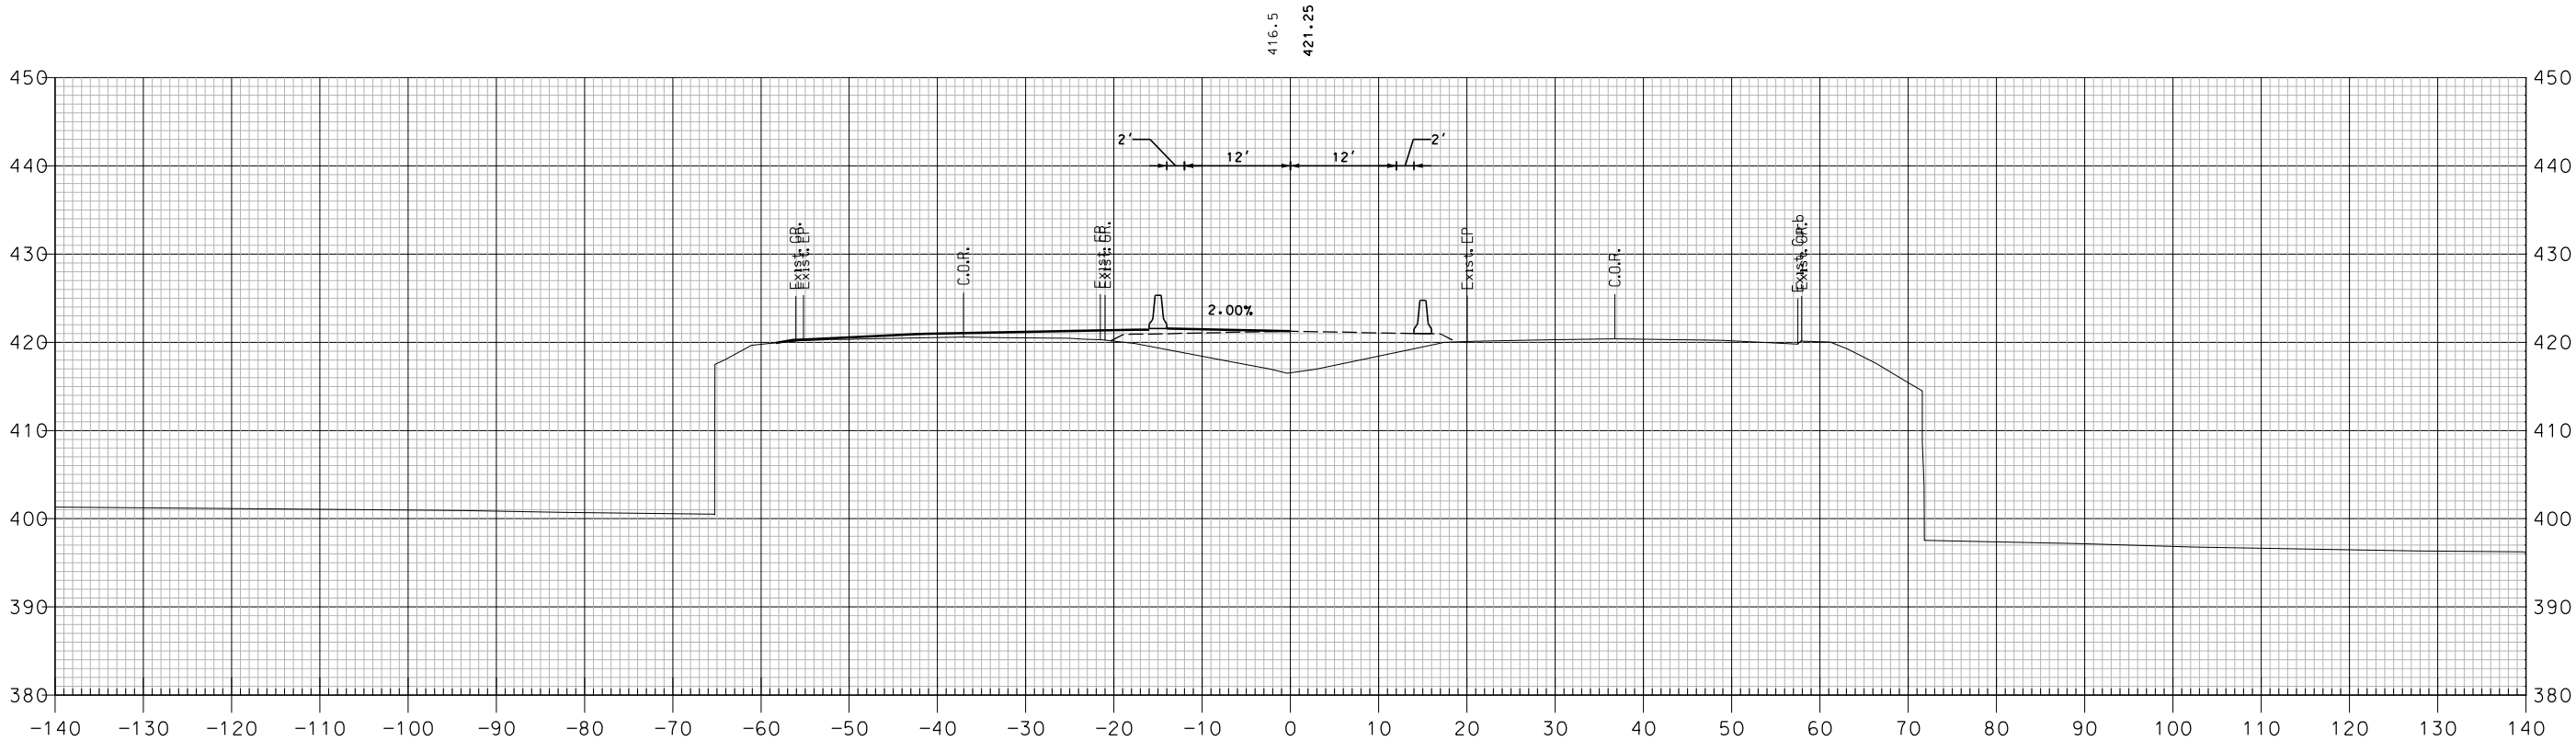


633+50

TCP PHASE 4 - I-89 NORTHBOUND

SHEET TOTALS			
COMMON EXCAV.	— C.Y.	ROCK EXCAV.	— C.Y.
FILL	— C.Y.	MUCK EXCAV.	— C.Y.
DGN	STATE PROJECT NO.	SHEET NO.	TOTAL SHEETS
16148TCP X-SECT	16148	551	600

[illegible]

SDR PROCESSED	NH00T	DATE
NEW DESIGN	MJ	04-2016
SHEET CHECKED	BRC	02-2018
AS BUILT DETAILS		DATE

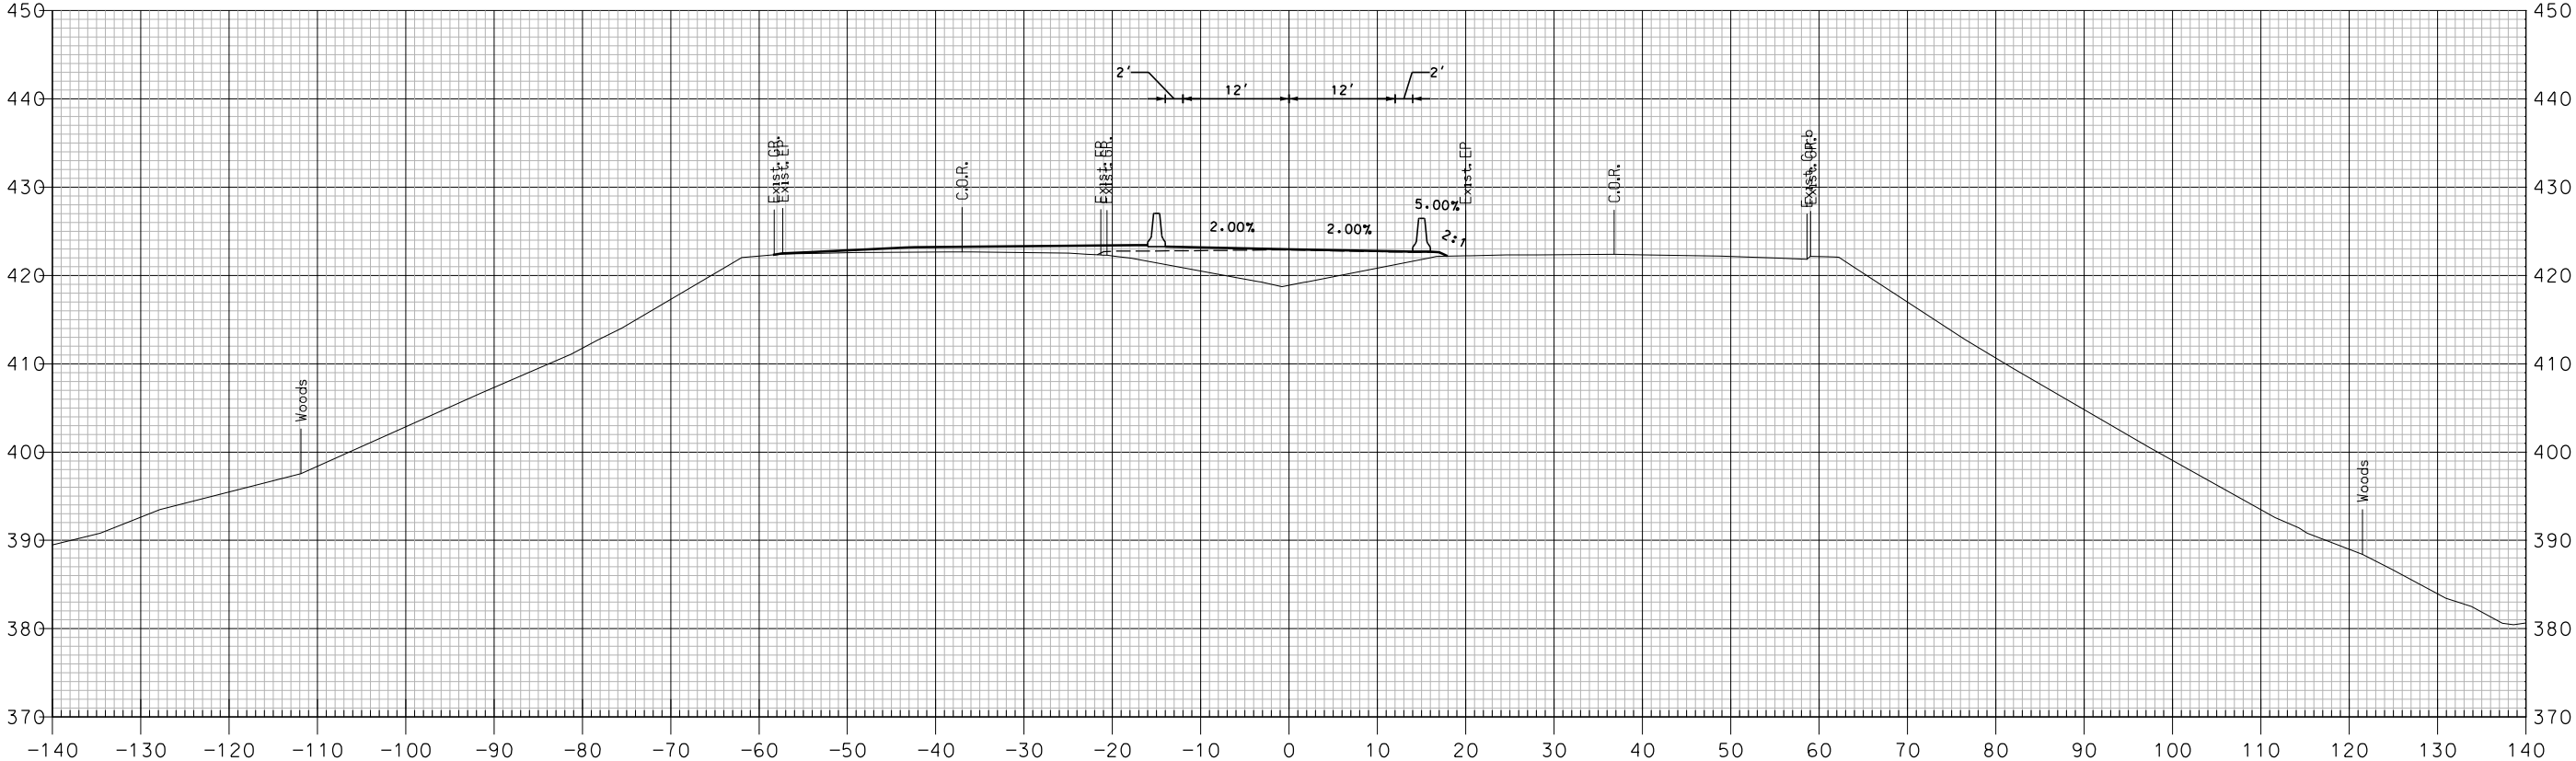


634+00

TCP PHASE 4 - I-89 NORTHBOUND

SHEET TOTALS			
COMMON EXCAV. _____	- C.Y.	ROCK EXCAV. _____	- C.Y.
FILL _____	- C.Y.	MUCK EXCAV. _____	- C.Y.
DGN	STATE PROJECT NO.	SHEET NO.	TOTAL SHEETS
16148TCP X-SECT	16148	552	600

REVISIONS AFTER PROPOSAL			
NUMBER	DATE	STATION	DESCRIPTION

SDR PROCESSED	NHDDT	DATE	04-2015
NEW DESIGN	MJ	DATE	04-2016
SHEET CHECKED	BRC	DATE	02-2018
AS BUILT DETAILS		DATE	

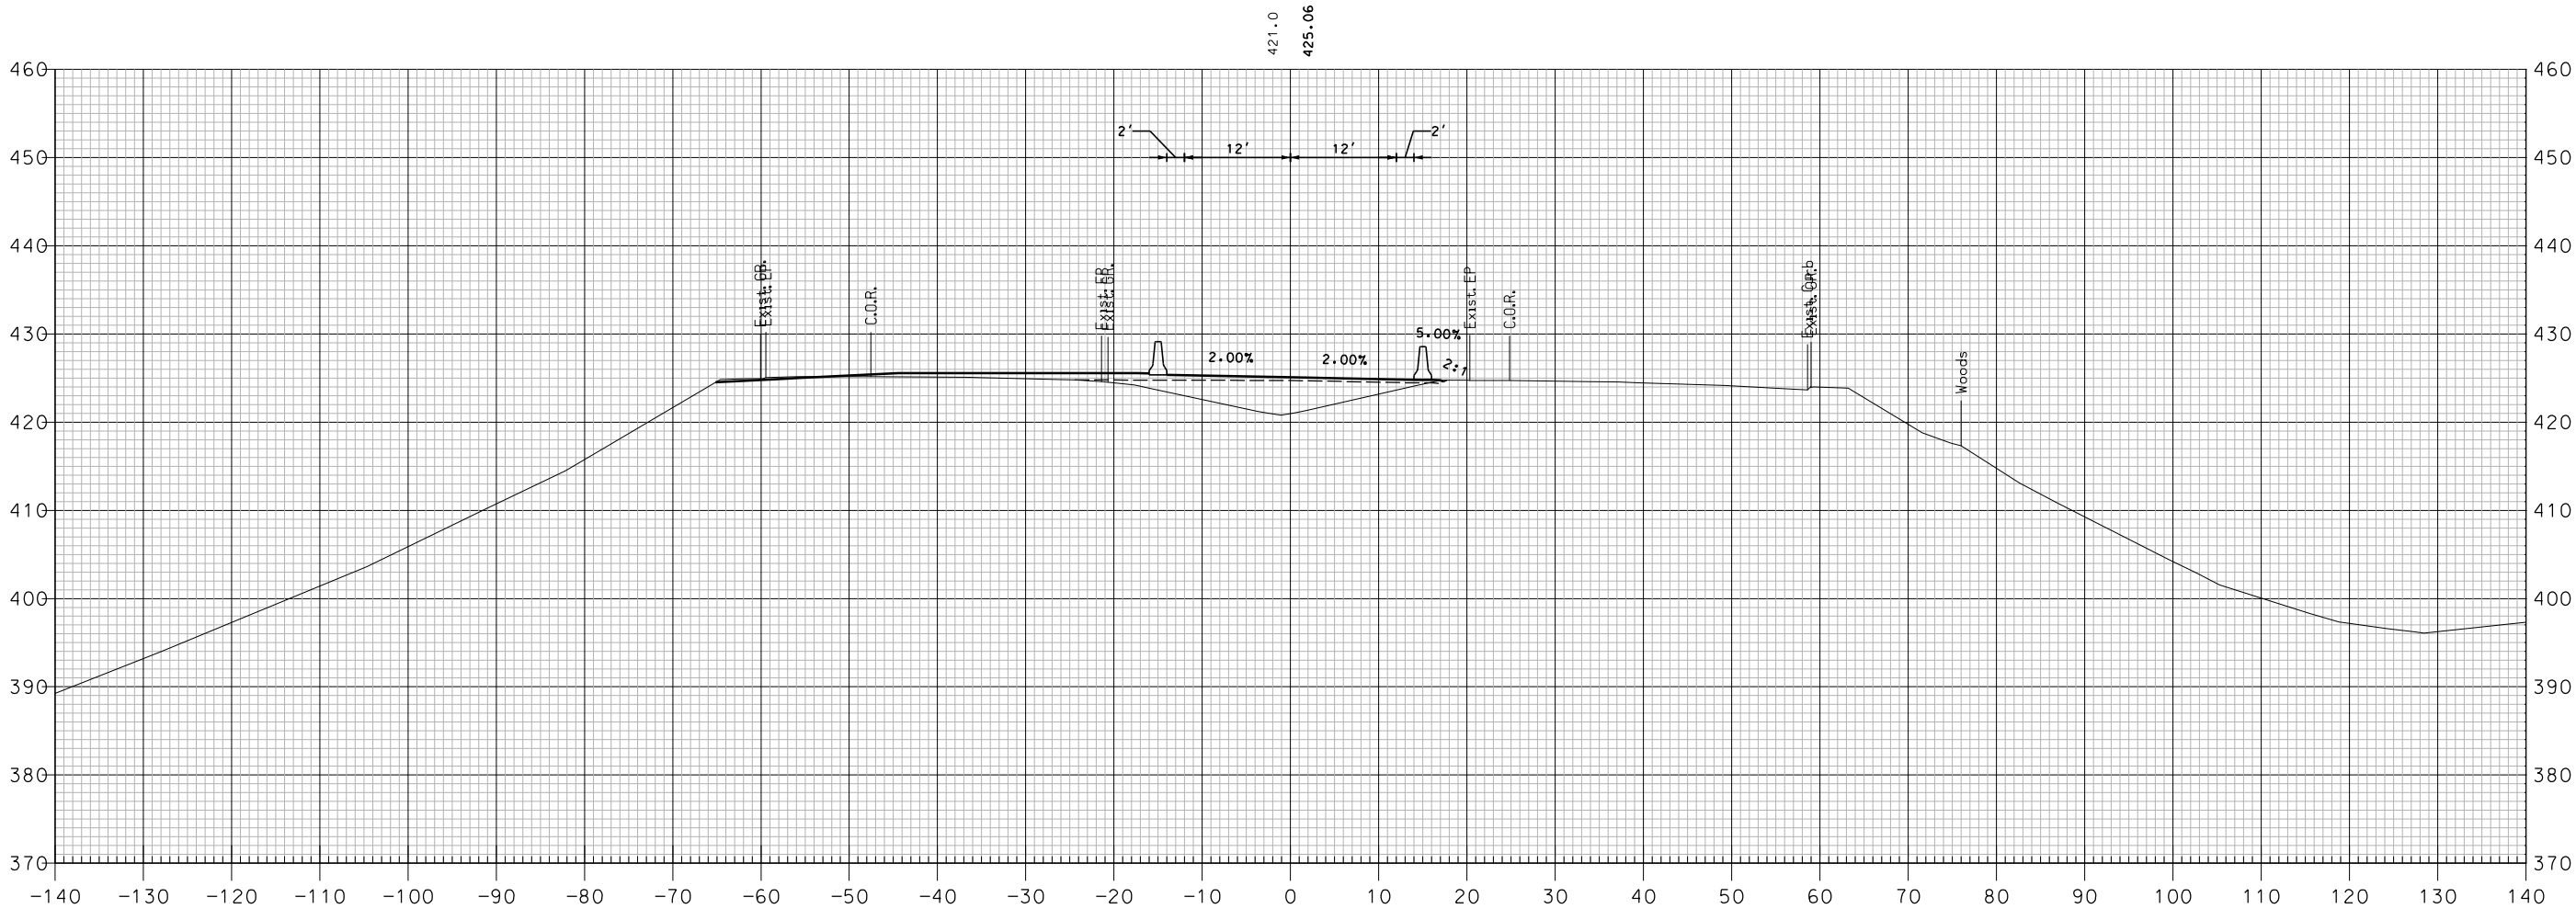


634+50

TCP PHASE 4 - I-89 NORTHBOUND

SHEET TOTALS			
COMMON EXCAV.	— C.Y.	ROCK EXCAV.	— C.Y.
FILL	— C.Y.	MUCK EXCAV.	— C.Y.
DGN	STATE PROJECT NO.	SHEET NO.	TOTAL SHEETS
16148TCP X-SECT	16148	553	600

SDR PROCESSED NEW DESIGN SHEET CHECKED AS BUILT DETAILS	NHDOT MJ BRC	DATE	REVISIONS AFTER PROPOSAL		
		DATE	STATION	STATION	DESCRIPTION
		DATE			
		DATE			
		DATE			

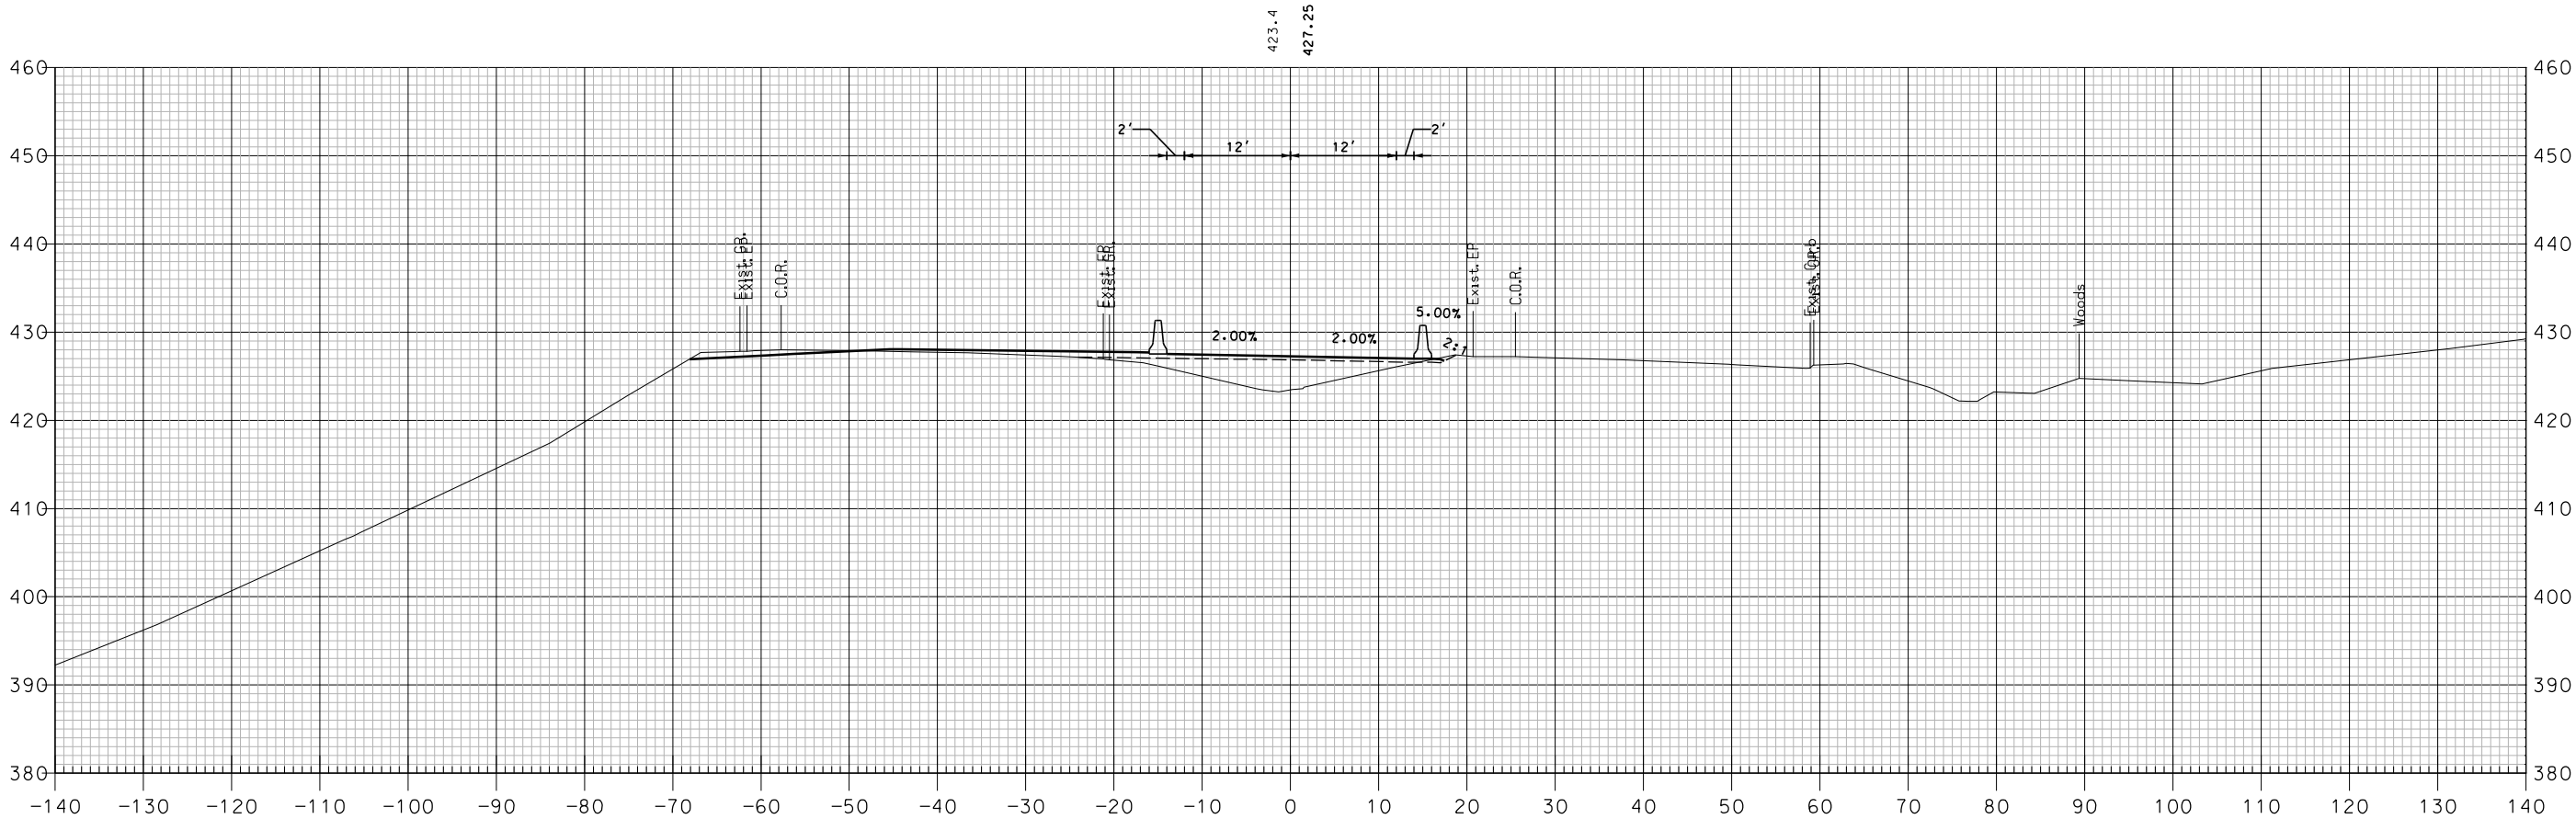


TCP PHASE 4 - I-89 NORTHBOUND

SHEET TOTALS			
COMMON EXCAV.	— C.Y.	ROCK EXCAV.	— C.Y.
FILL	— C.Y.	MUCK EXCAV.	— C.Y.
DGN	STATE PROJECT NO.	SHEET NO.	TOTAL SHEETS
16148TCP X-SECT	16148	554	600

REVISIONS AFTER PROPOSAL			
NUMBER	DATE	STATION	DESCRIPTION

SDR PROCESSED	NHDDT	DATE	04-2015
NEW DESIGN	MJ	DATE	04-2016
SHEET CHECKED	BRC	DATE	02-2018
AS BUILT DETAILS		DATE	

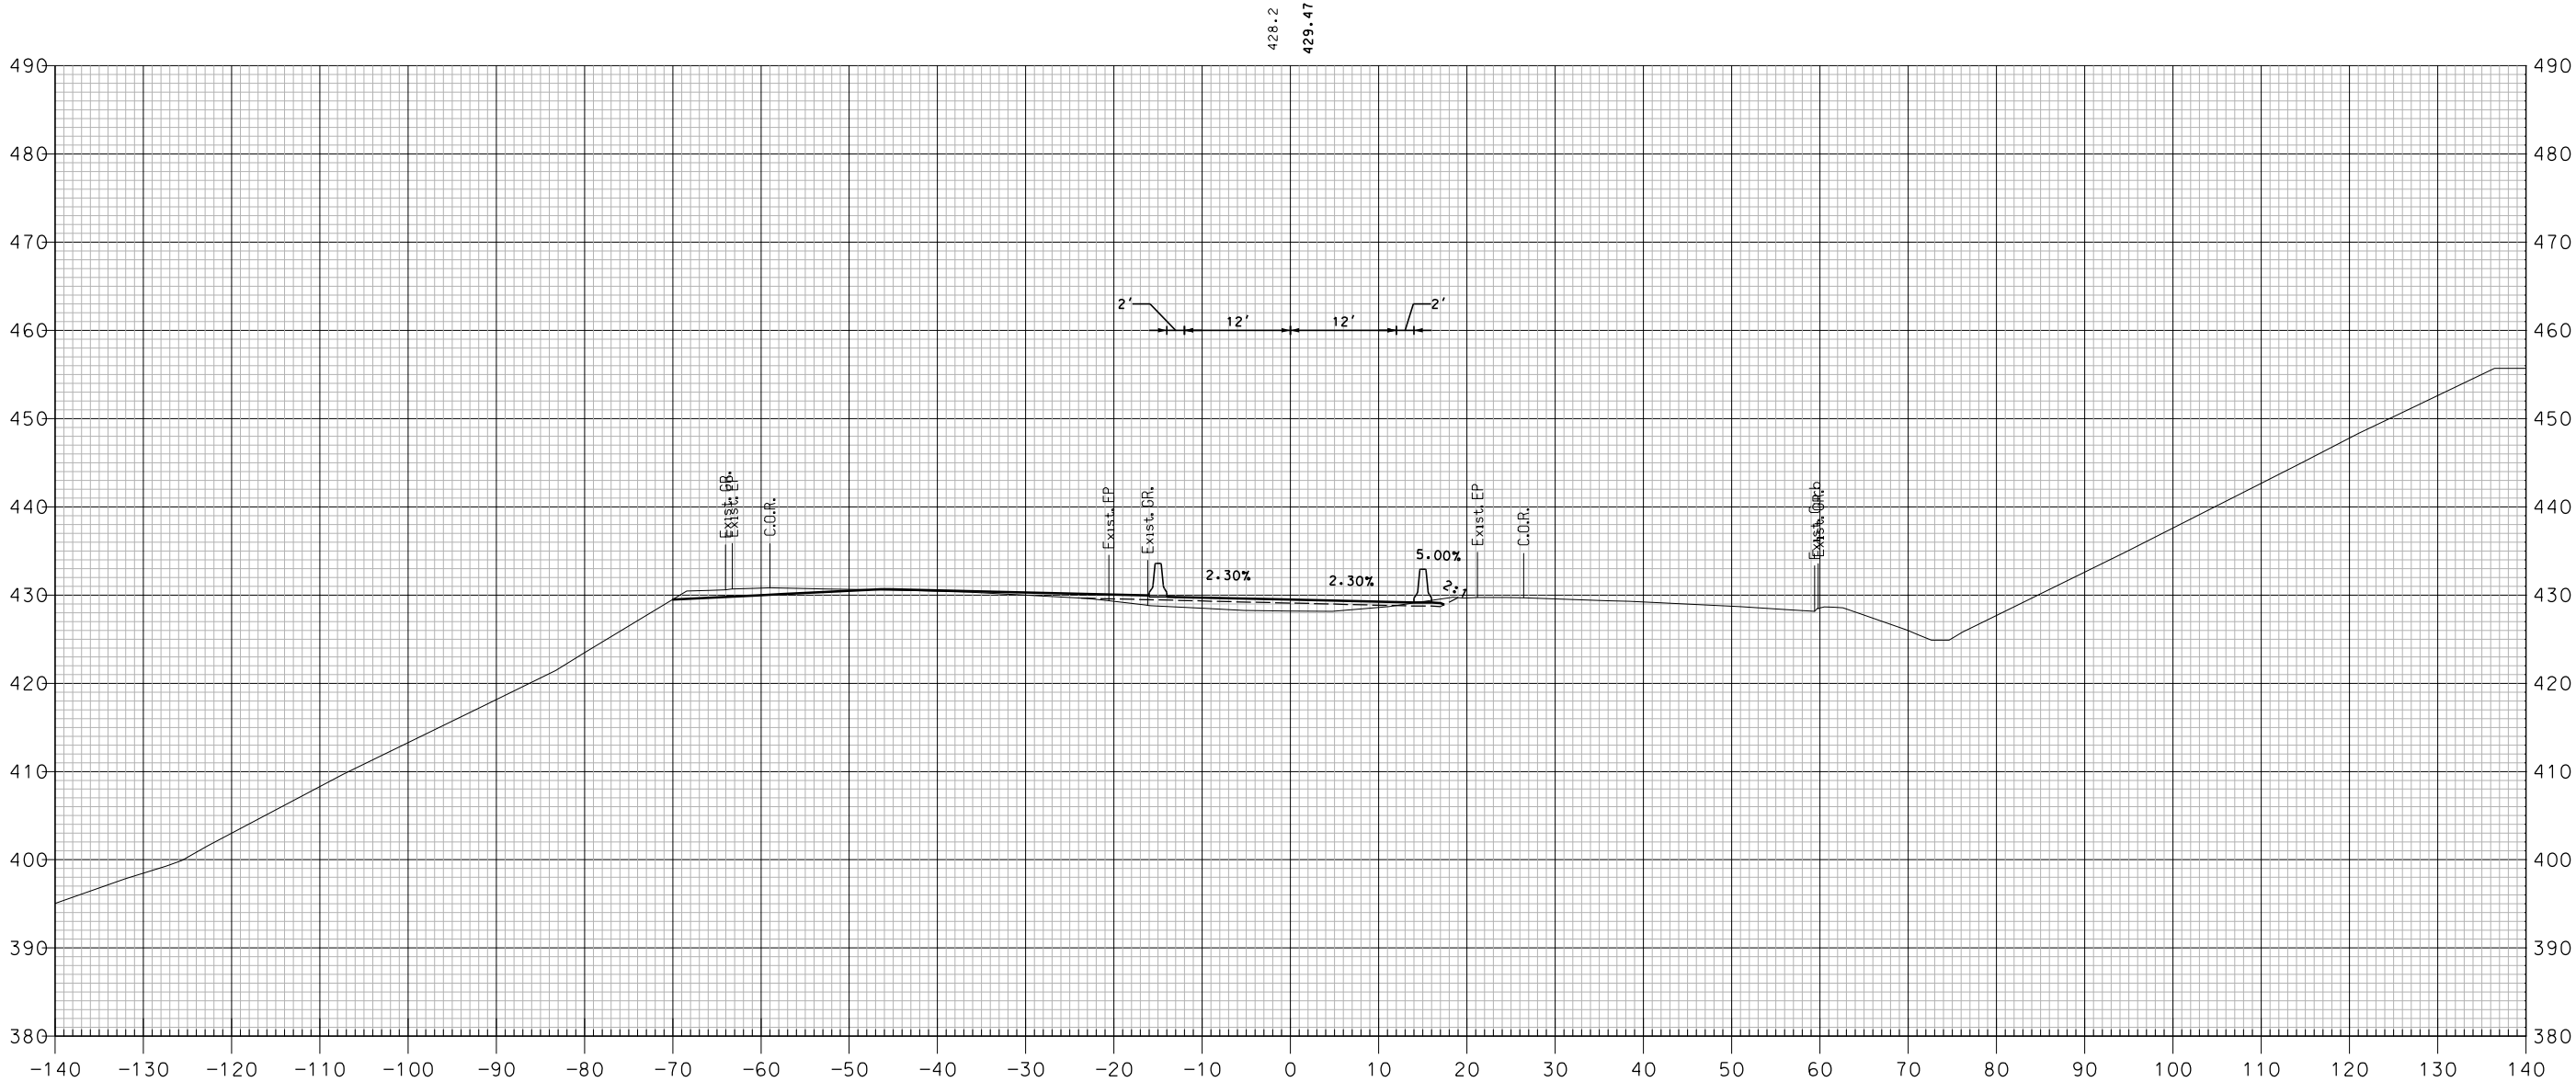


635+50

TCP PHASE 4 - I-89 NORTHBOUND

SHEET TOTALS			
COMMON EXCAV.	— C.Y.	ROCK EXCAV.	— C.Y.
FILL	— C.Y.	MUCK EXCAV.	— C.Y.
DGN	STATE PROJECT NO.	SHEET NO.	TOTAL SHEETS
16148TCP X-SECT	16148	555	600

REVISIONS AFTER PROPOSAL			
NUMBER	DATE	STATION	DESCRIPTION

SDR PROCESSED	NHDDT	DATE	04-2015
NEW DESIGN	MJ	DATE	04-2016
SHEET CHECKED	BRC	DATE	02-2018
AS BUILT DETAILS		DATE	

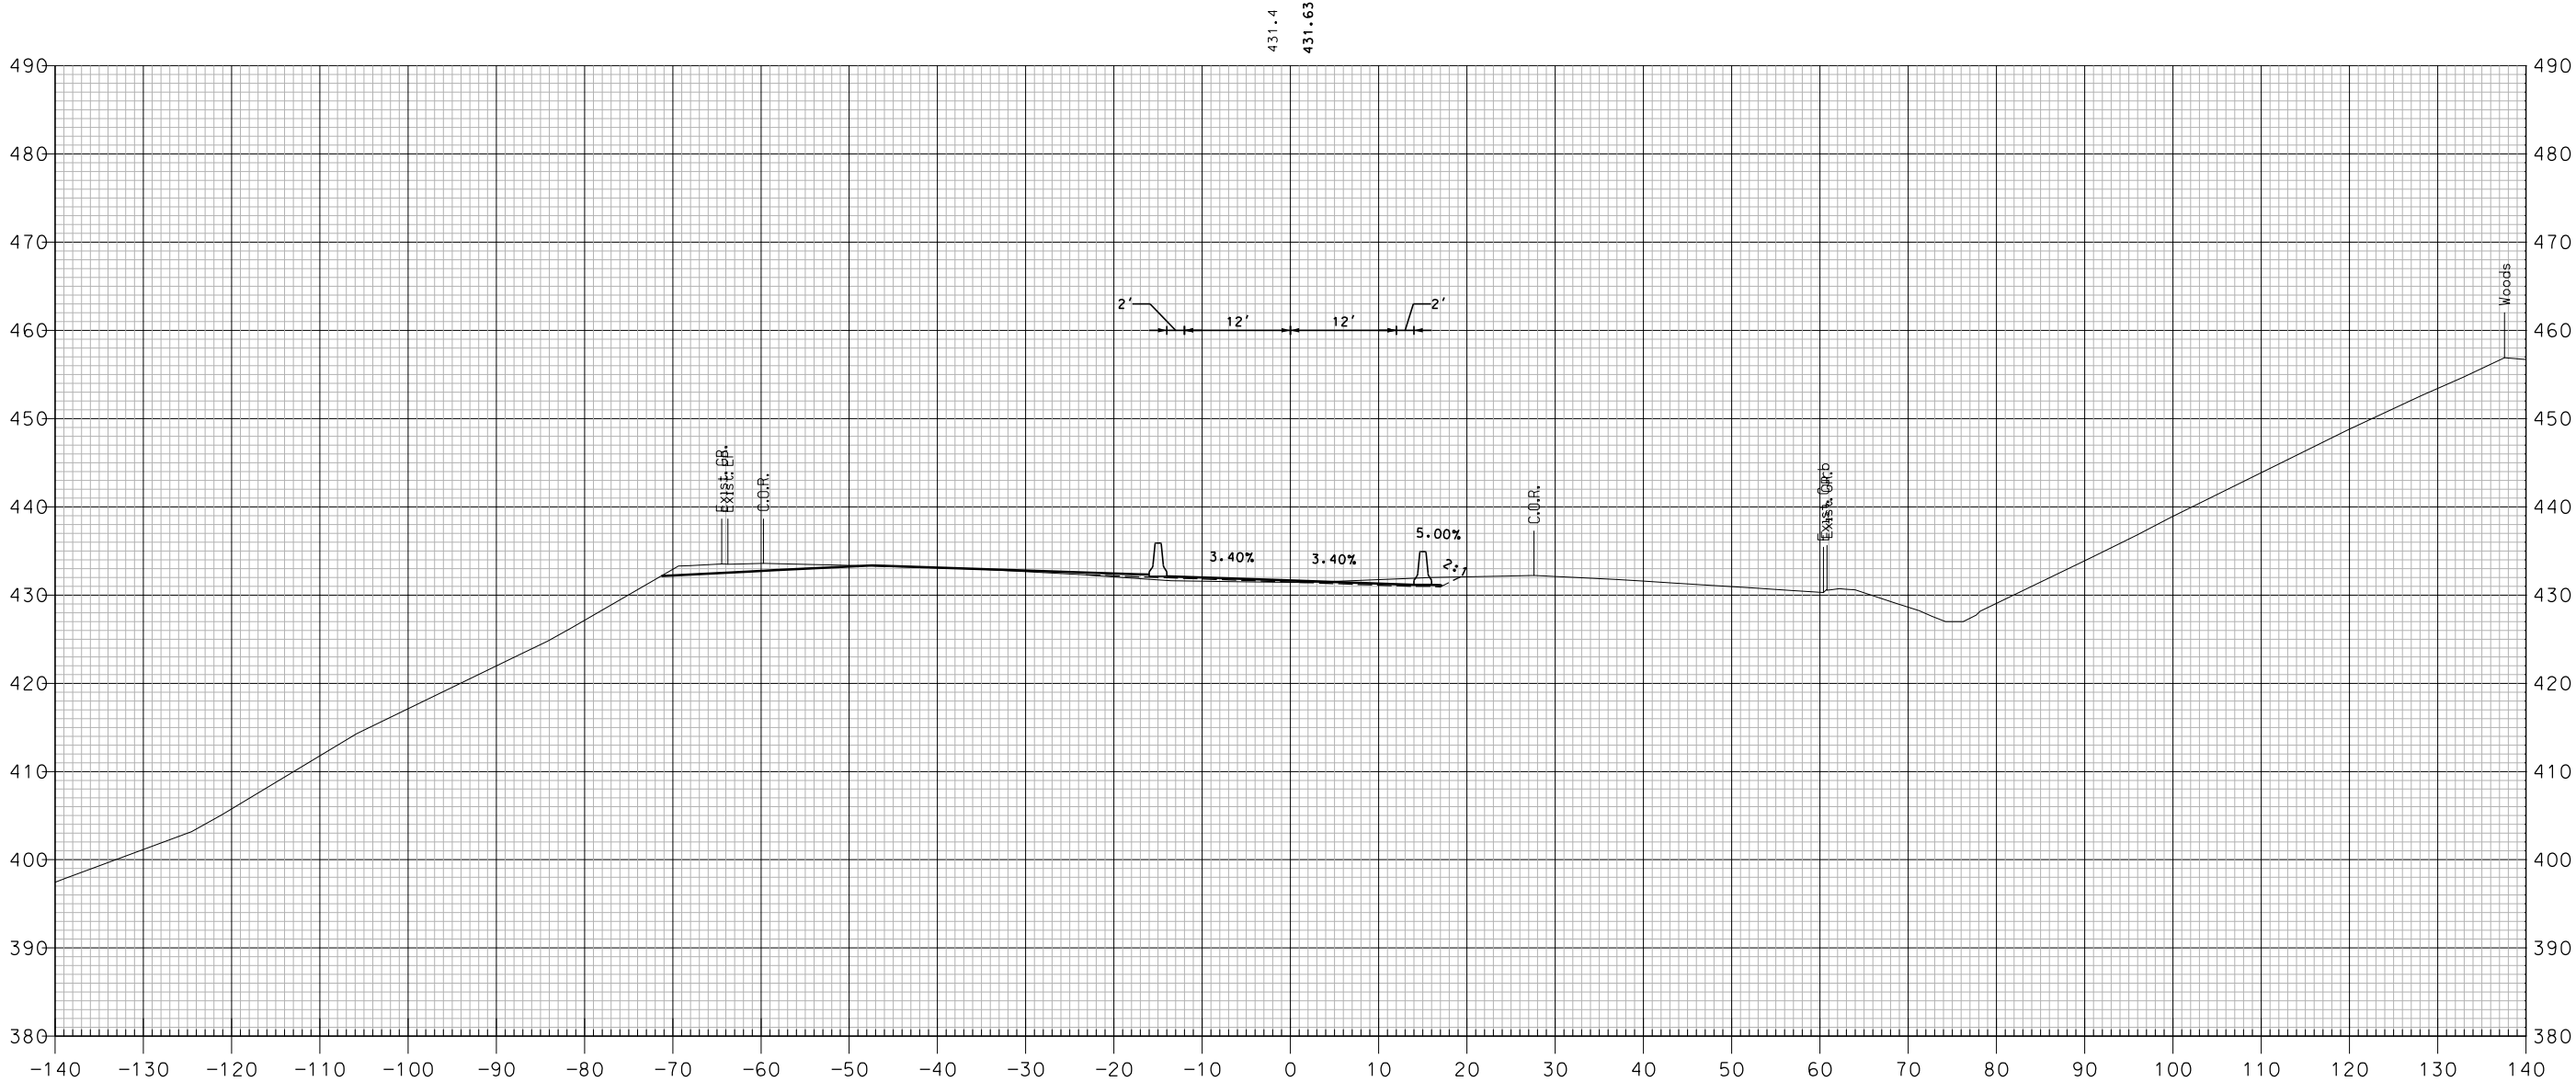


636+00

TCP PHASE 4 - I-89 NORTHBOUND

SHEET TOTALS			
COMMON EXCAV.	— C.Y.	ROCK EXCAV.	— C.Y.
FILL	— C.Y.	MUCK EXCAV.	— C.Y.
DGN	STATE PROJECT NO.	SHEET NO.	TOTAL SHEETS
16148TCP X-SECT	16148	556	600

REVISIONS AFTER PROPOSAL			
NUMBER	DATE	STATION	DESCRIPTION

SDR PROCESSED	NHDDT	DATE	04-2015
NEW DESIGN	MJ	DATE	04-2016
SHEET CHECKED	BRC	DATE	02-2018
AS BUILT DETAILS		DATE	

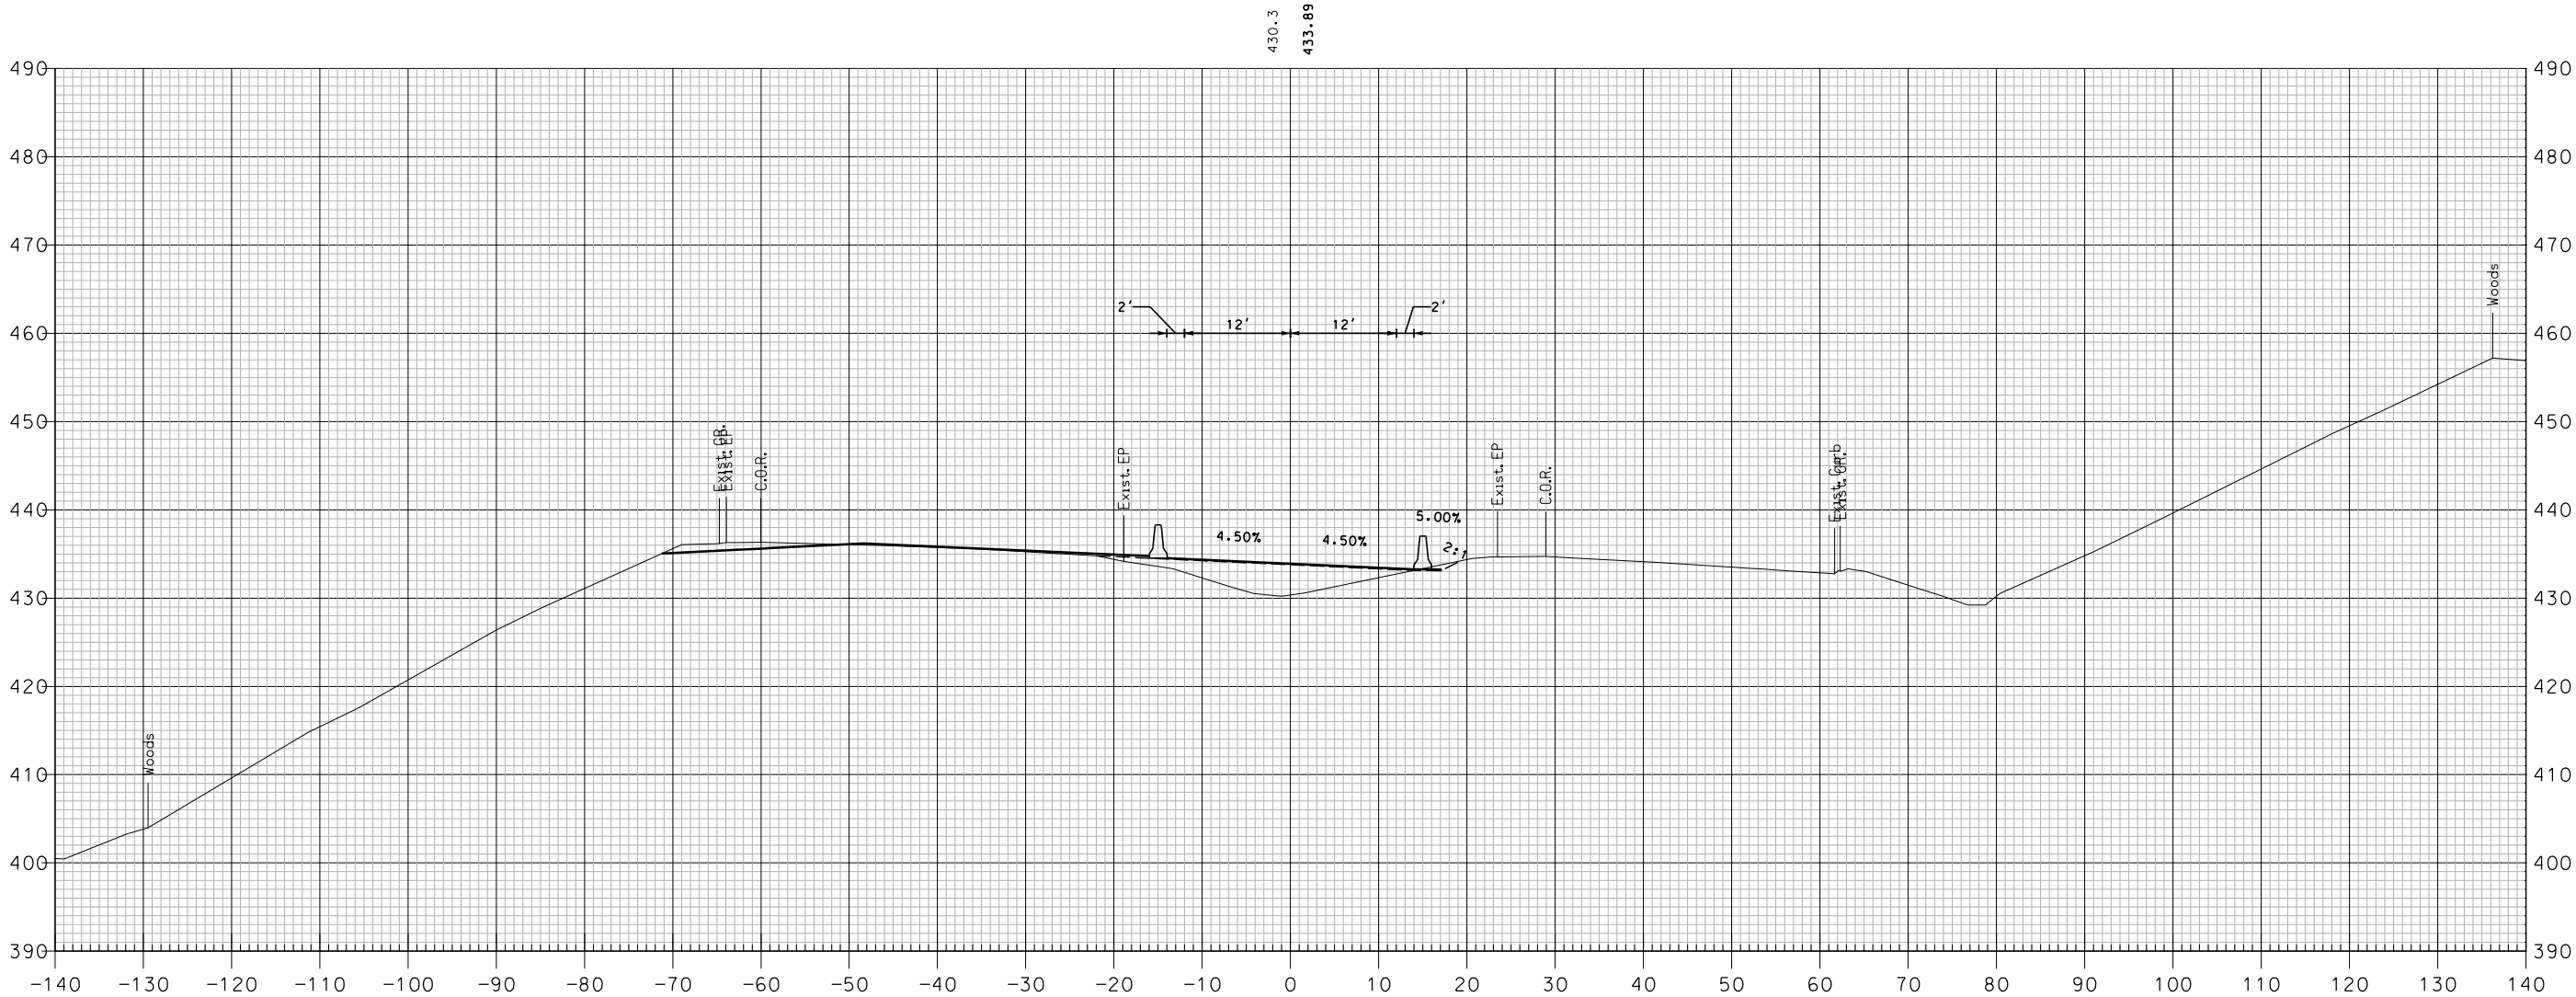


636+50

TCP PHASE 4 - I-89 NORTHBOUND

SHEET TOTALS			
COMMON EXCAV.	— C.Y.	ROCK EXCAV.	— C.Y.
FILL	— C.Y.	MUCK EXCAV.	— C.Y.
DGN	STATE PROJECT NO.	SHEET NO.	TOTAL SHEETS
16148TCP X-SECT	16148	557	600

REVISIONS AFTER PROPOSAL			
NUMBER	DATE	STATION	DESCRIPTION

SDR PROCESSED	NHDDT	DATE	04-2015
NEW DESIGN	MJ	DATE	04-2016
SHEET CHECKED	BRC	DATE	02-2018
AS BUILT DETAILS		DATE	

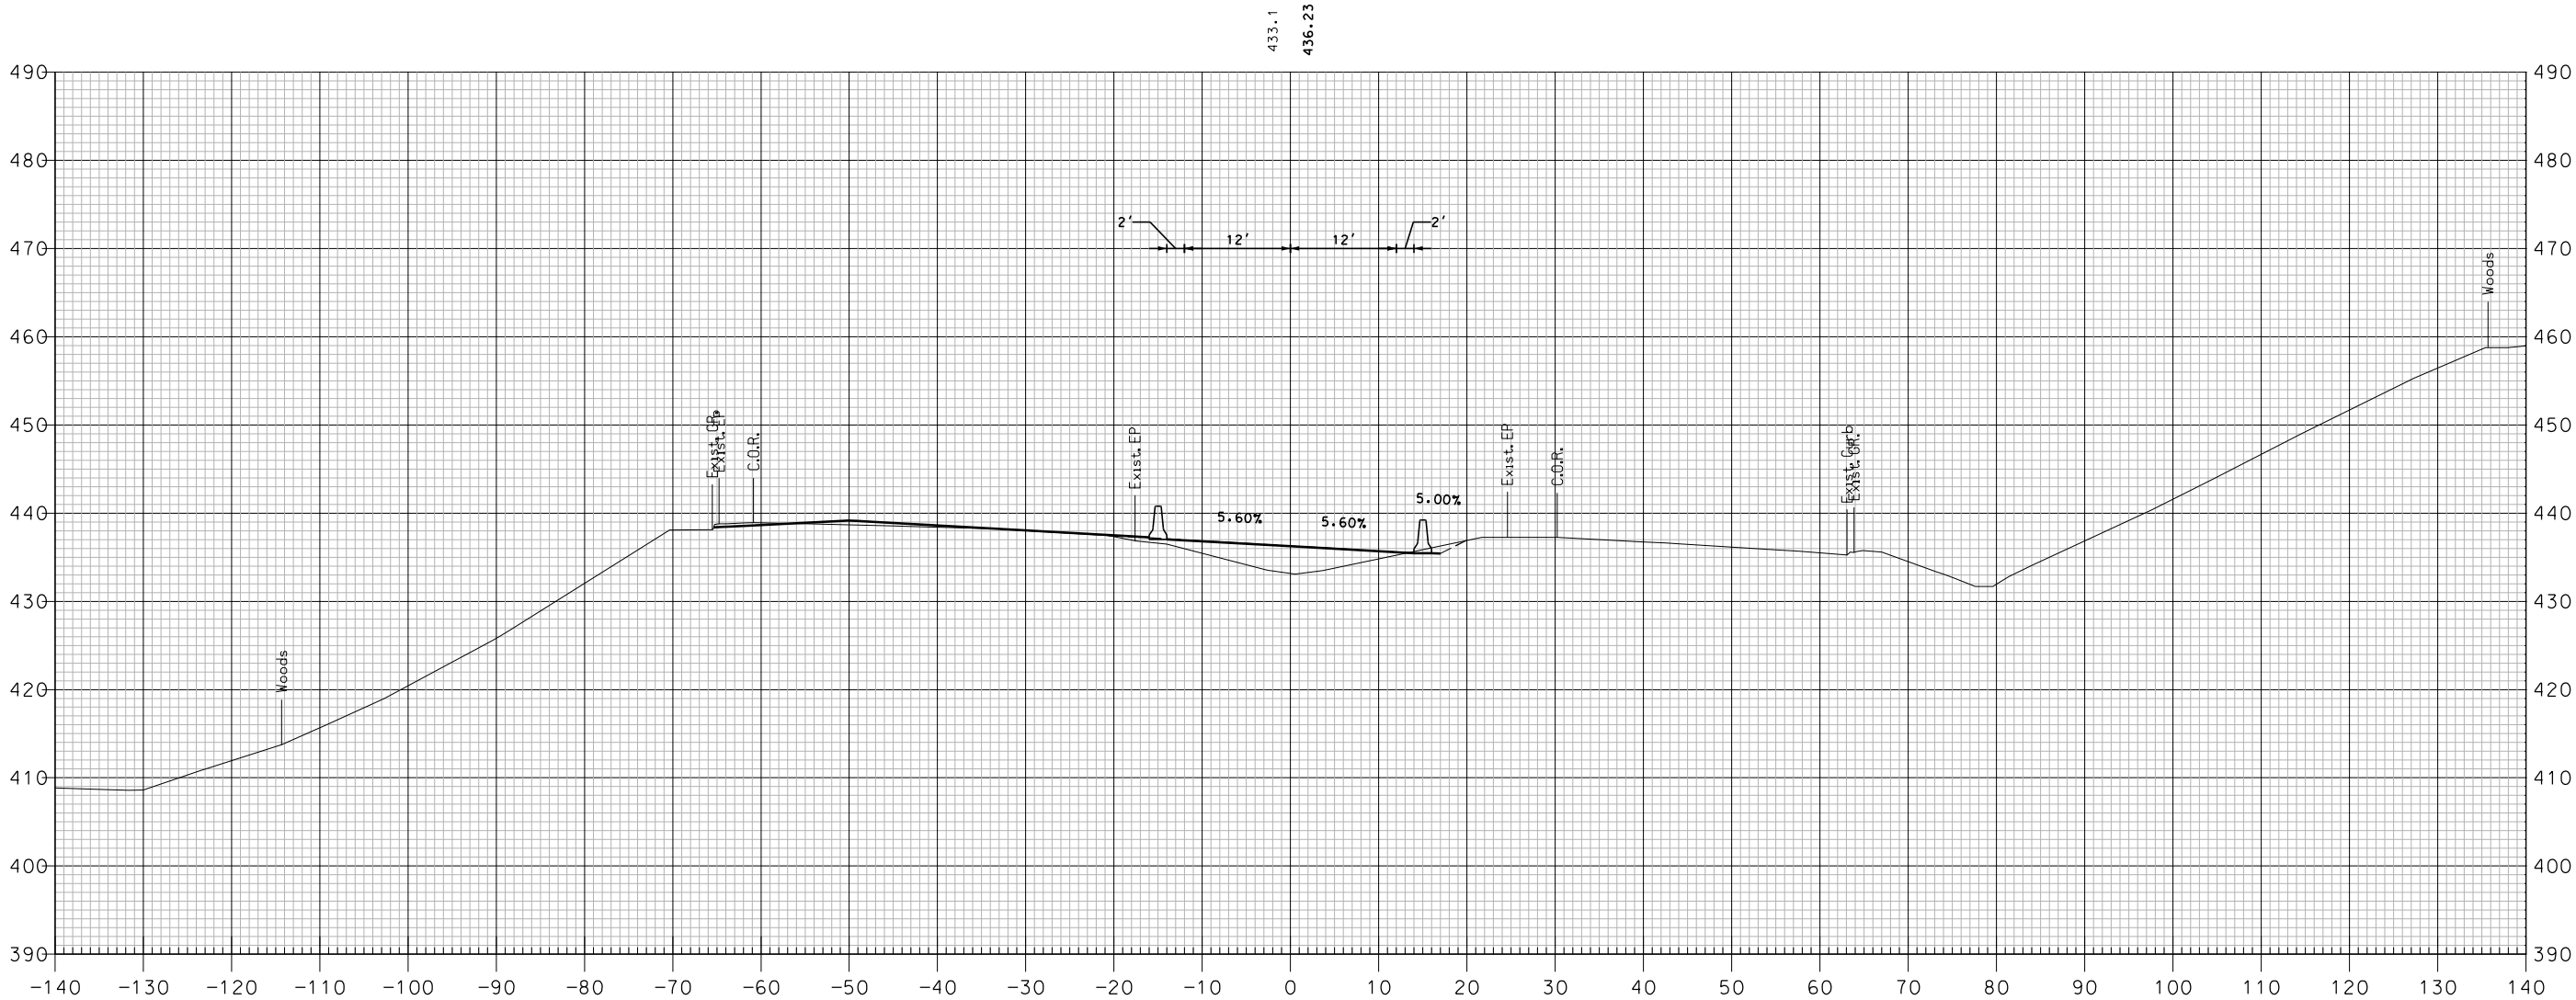


637+00

TCP PHASE 4 - I-89 NORTHBOUND

SHEET TOTALS			
COMMON EXCAV.	— C.Y.	ROCK EXCAV.	— C.Y.
FILL	— C.Y.	MUCK EXCAV.	— C.Y.
DGN	STATE PROJECT NO.	SHEET NO.	TOTAL SHEETS
16148TCP X-SECT	16148	558	600

SDR PROCESSED	NHDDT	DATE	04-2015
NEW DESIGN	MJ	DATE	04-2016
SHEET CHECKED	BRC	DATE	02-2018
AS BUILT DETAILS			

REVISIONS AFTER PROPOSAL			
NUMBER	DATE	STATION	DESCRIPTION

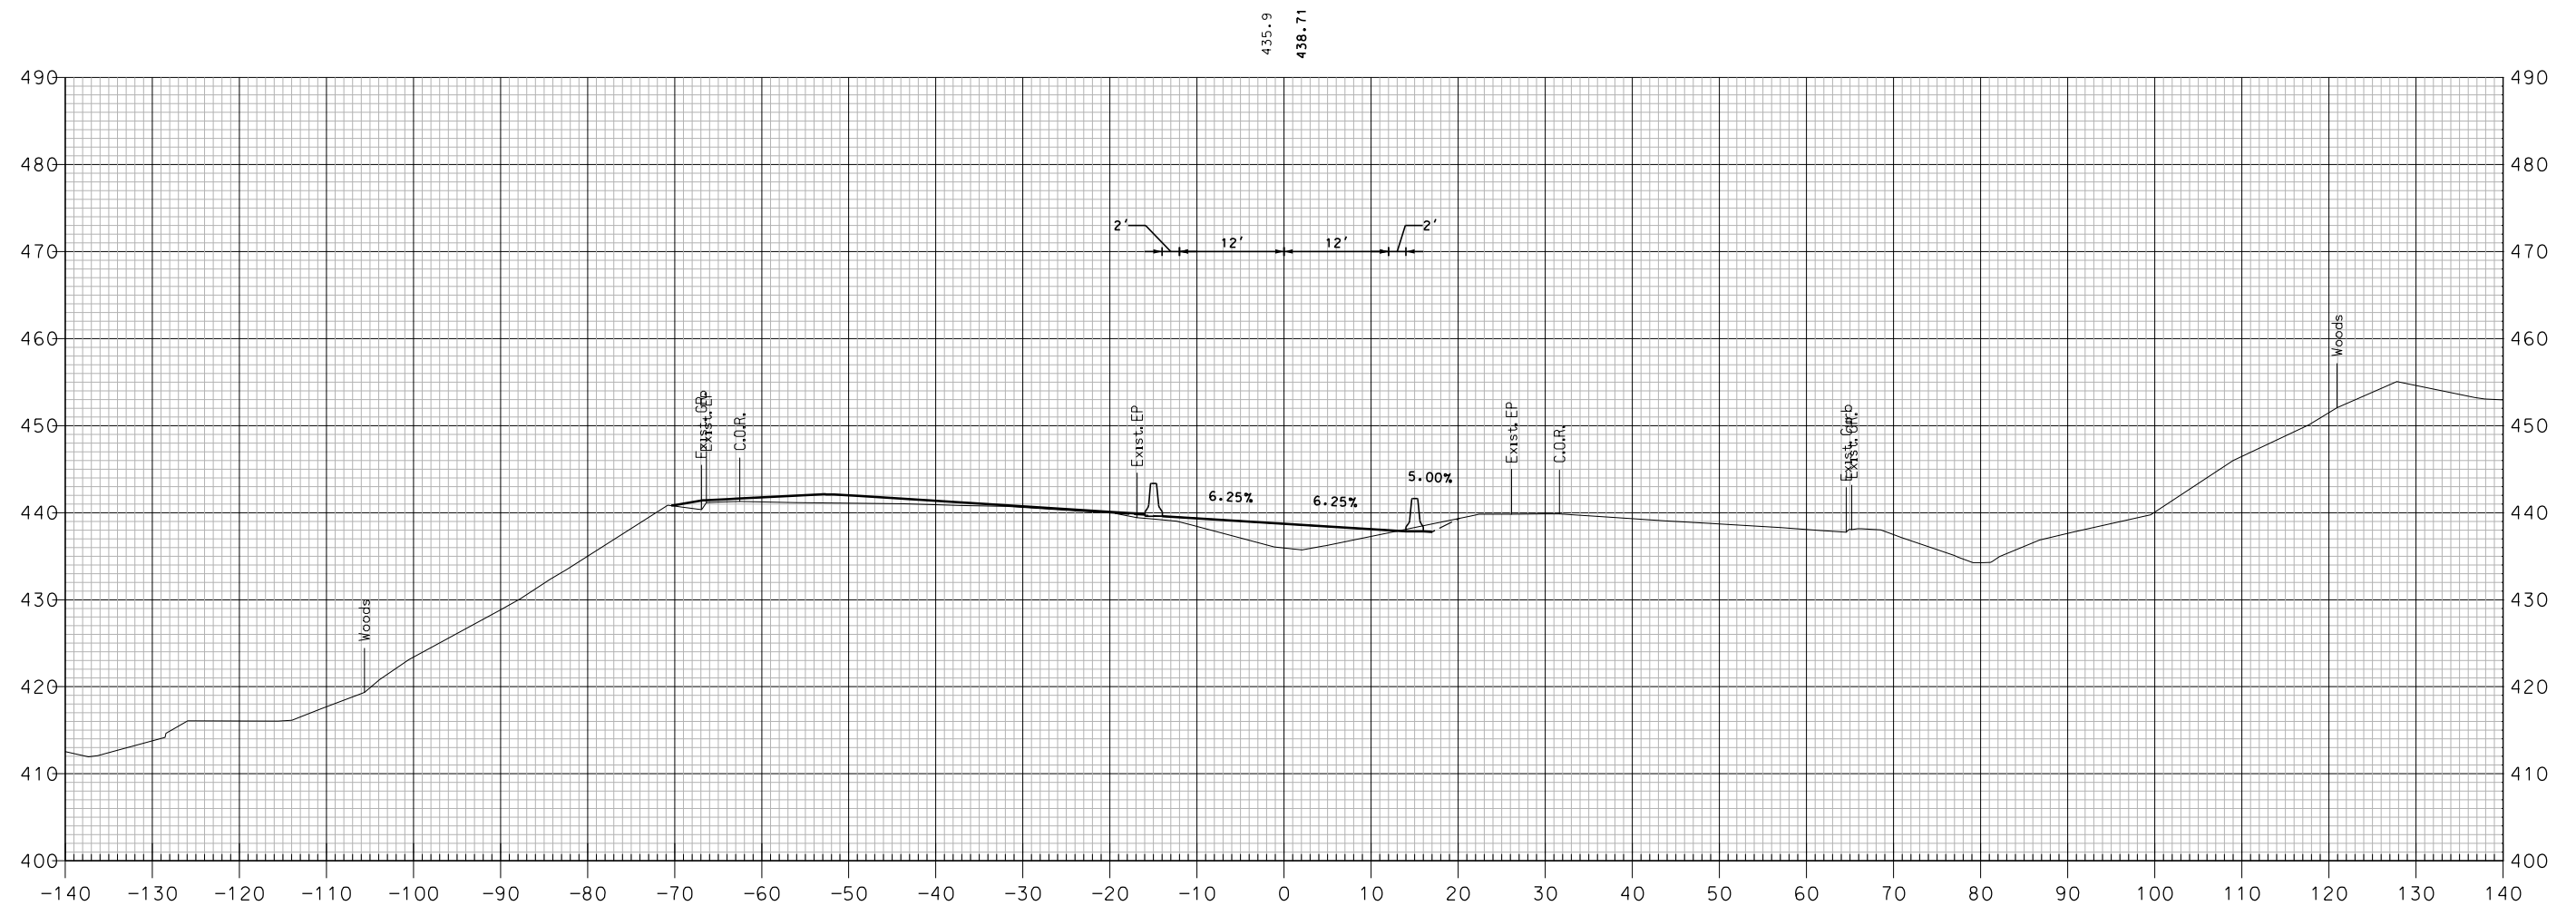


637+50

TCP PHASE 4 - I-89 NORTHBOUND

SHEET TOTALS			
COMMON EXCAV. _____ C.Y.	ROCK EXCAV. _____ C.Y.		
FILL _____ C.Y.	MUCK EXCAV. _____ C.Y.		
DGN	STATE PROJECT NO.	SHEET NO.	TOTAL SHEETS
16148TCP X-SECT	16148	559	600

REVISIONS AFTER PROPOSAL			
NUMBER	DATE	STATION	DESCRIPTION

SDR PROCESSED	NHDDT	DATE	04-2015
NEW DESIGN	MJ	DATE	04-2016
SHEET CHECKED	BRC	DATE	02-2018
AS BUILT DETAILS		DATE	

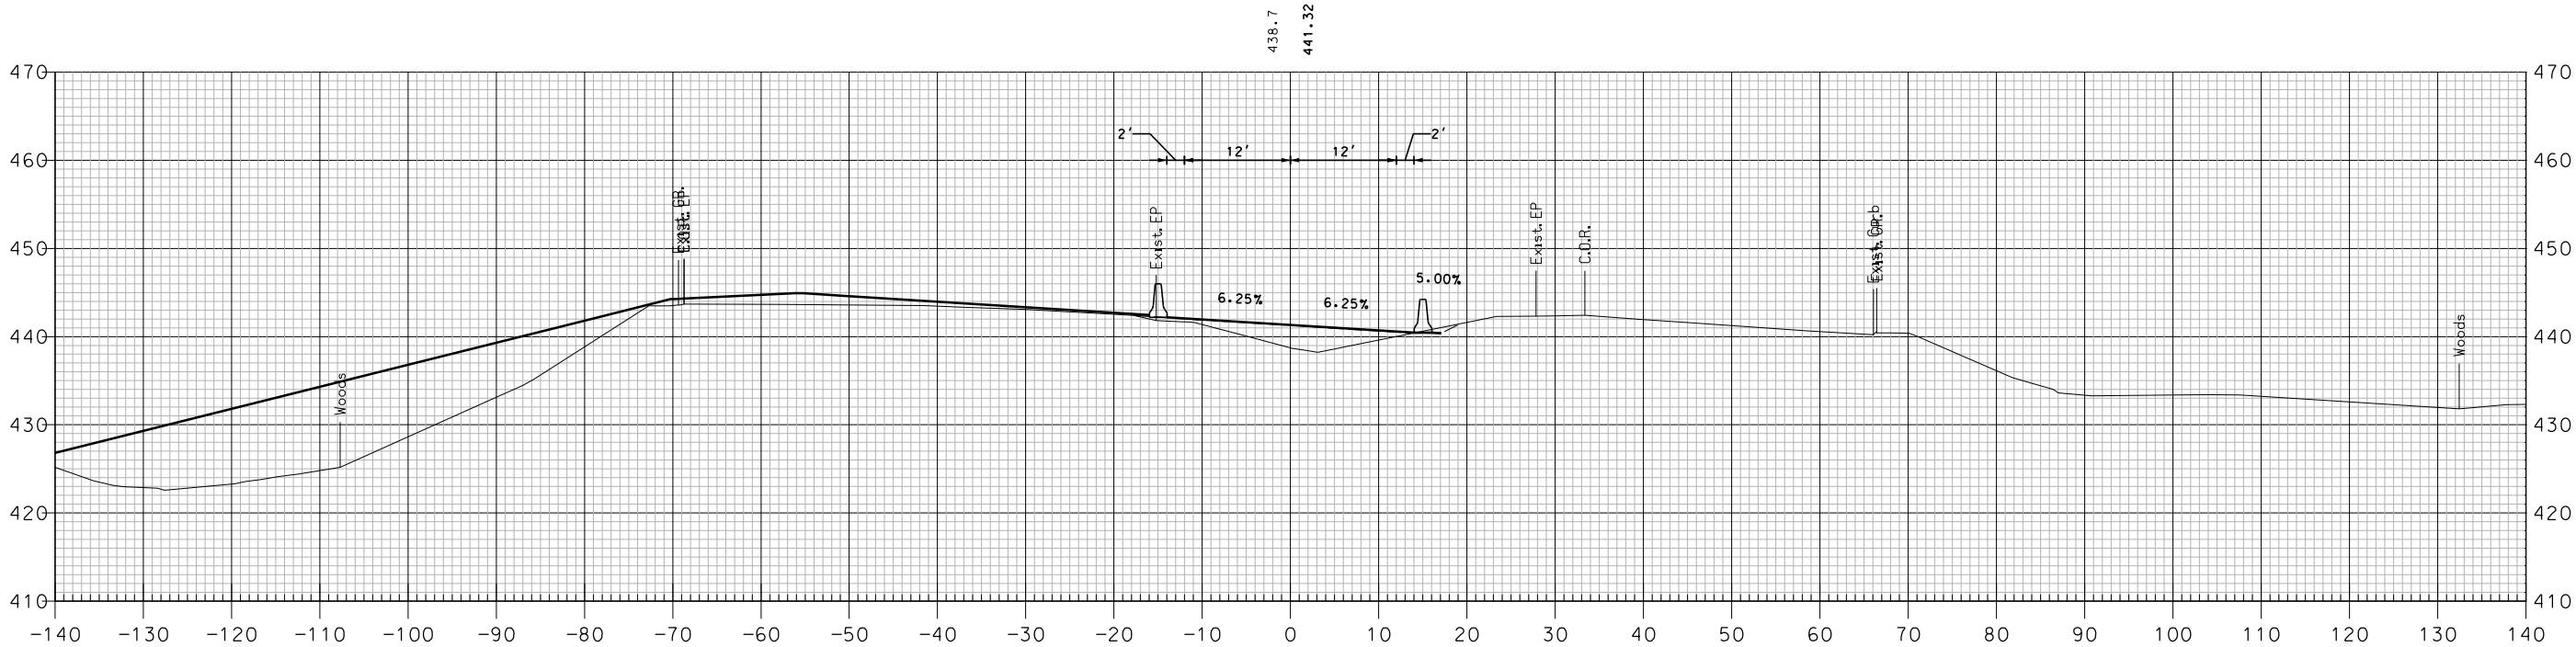


638+00

TCP PHASE 4 - I-89 NORTHBOUND

SHEET TOTALS			
COMMON EXCAV.	— C.Y.	ROCK EXCAV.	— C.Y.
FILL	— C.Y.	MUCK EXCAV.	— C.Y.
DGN	STATE PROJECT NO.	SHEET NO.	TOTAL SHEETS
16148TCP X-SECT	16148	560	600

REVISIONS AFTER PROPOSAL			
NUMBER	DATE	STATION	DESCRIPTION

SDR PROCESSED	NHDDT	DATE	04-2015
NEW DESIGN	MJ	DATE	04-2016
SHEET CHECKED	BRC	DATE	02-2018
AS BUILT DETAILS		DATE	

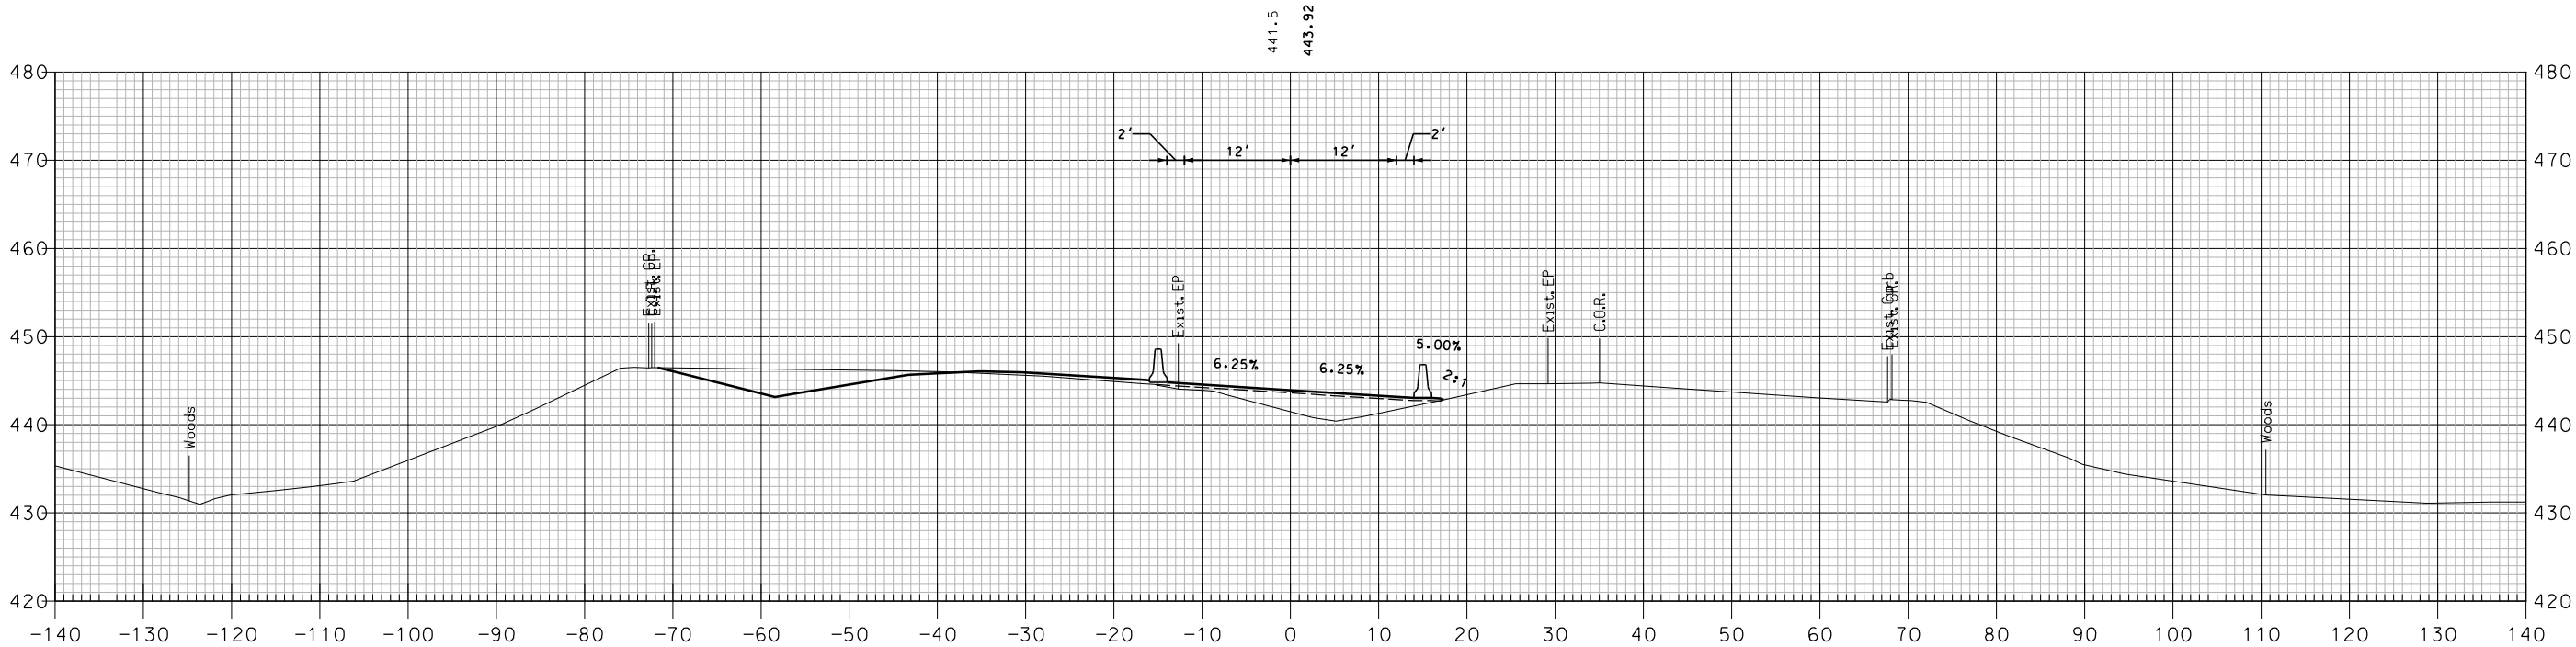


638+50

TCP PHASE 4 - I-89 NORTHBOUND

SHEET TOTALS			
COMMON EXCAV.	— C.Y.	ROCK EXCAV.	— C.Y.
FILL	— C.Y.	MUCK EXCAV.	— C.Y.
DGN	STATE PROJECT NO.	SHEET NO.	TOTAL SHEETS
16148TCP X-SECT	16148	561	600

REVISIONS AFTER PROPOSAL			
NUMBER	DATE	STATION	DESCRIPTION

SDR PROCESSED	NHDDT	DATE	04-2015
NEW DESIGN	MJ	DATE	04-2016
SHEET CHECKED	BRC	DATE	02-2018
AS BUILT DETAILS		DATE	

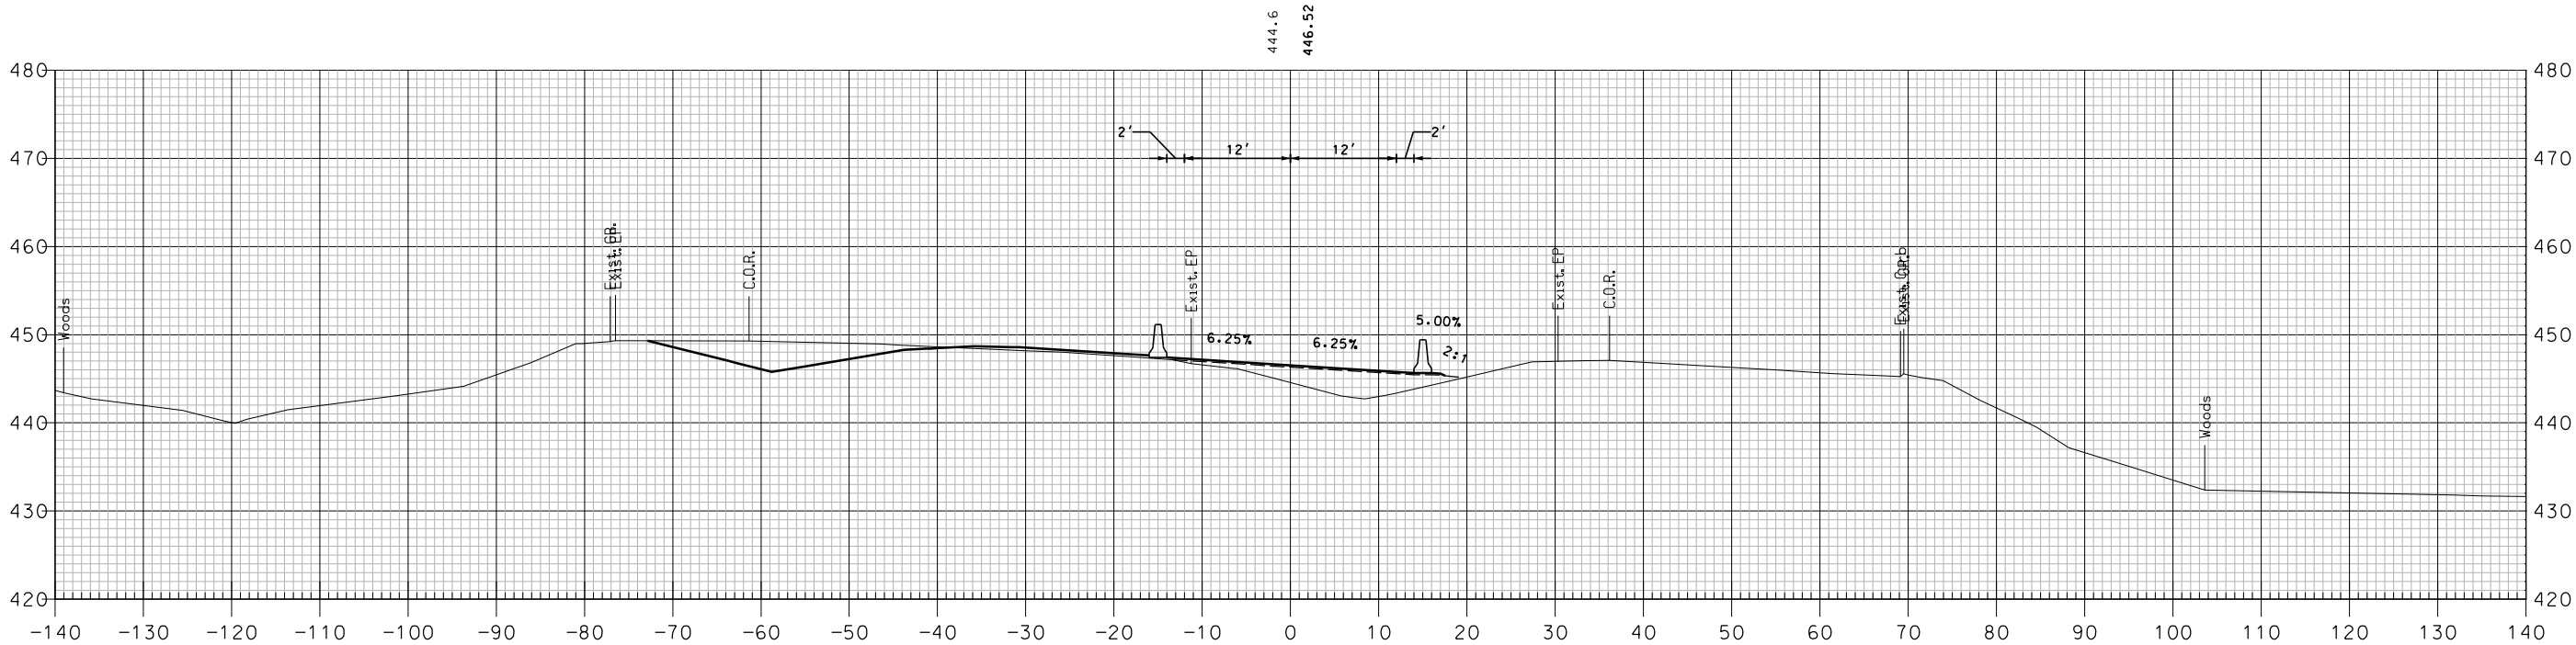


639+00

TCP PHASE 4 - I-89 NORTHBOUND

SHEET TOTALS			
COMMON EXCAV.	— C.Y.	ROCK EXCAV.	— C.Y.
FILL	— C.Y.	MUCK EXCAV.	— C.Y.
DGN	STATE PROJECT NO.	SHEET NO.	TOTAL SHEETS
16148TCP X-SECT	16148	562	600

REVISIONS AFTER PROPOSAL			
NUMBER	DATE	STATION	DESCRIPTION

SDR PROCESSED	NHDDT	DATE	04-2015
NEW DESIGN	MJ	DATE	04-2016
SHEET CHECKED	BRC	DATE	02-2018
AS BUILT DETAILS		DATE	

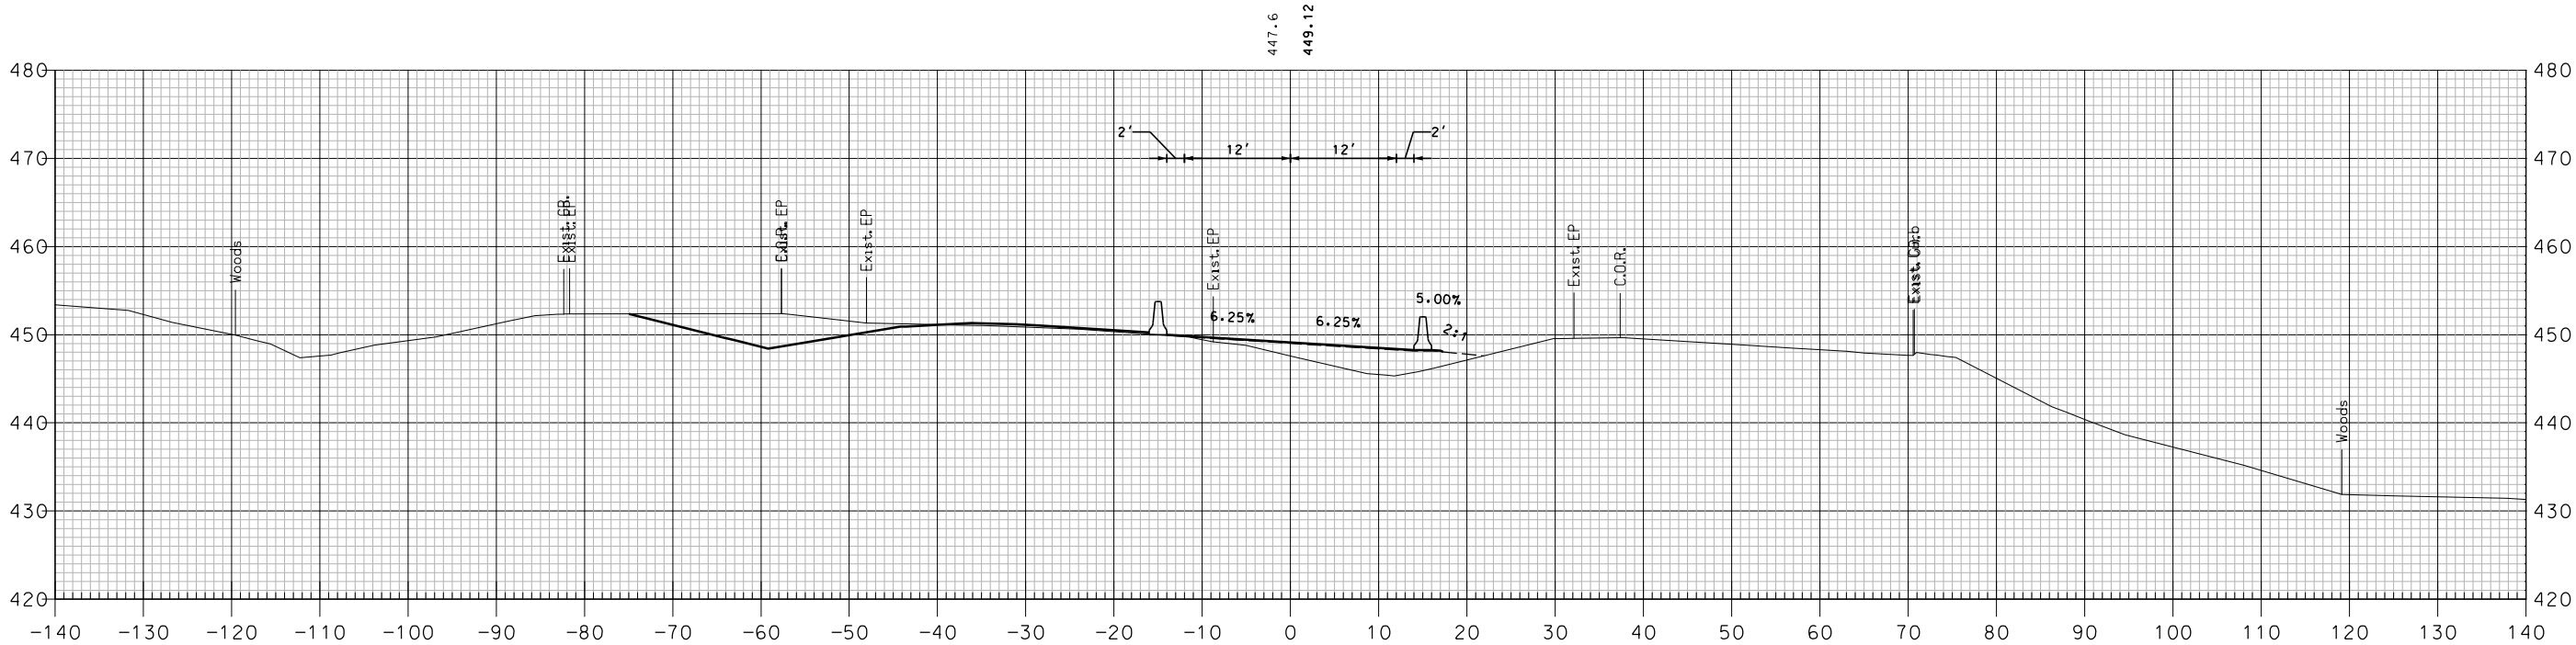


639+50

TCP PHASE 4 - I-89 NORTHBOUND

SHEET TOTALS			
COMMON EXCAV.	— C.Y.	ROCK EXCAV.	— C.Y.
FILL	— C.Y.	MUCK EXCAV.	— C.Y.
DGN	STATE PROJECT NO.	SHEET NO.	TOTAL SHEETS
16148TCP X-SECT	16148	563	600

REVISIONS AFTER PROPOSAL			
NUMBER	DATE	STATION	DESCRIPTION

SDR PROCESSED	NHDDT	DATE	04-2015
NEW DESIGN	MJ	DATE	04-2016
SHEET CHECKED	BRC	DATE	02-2018
AS BUILT DETAILS		DATE	

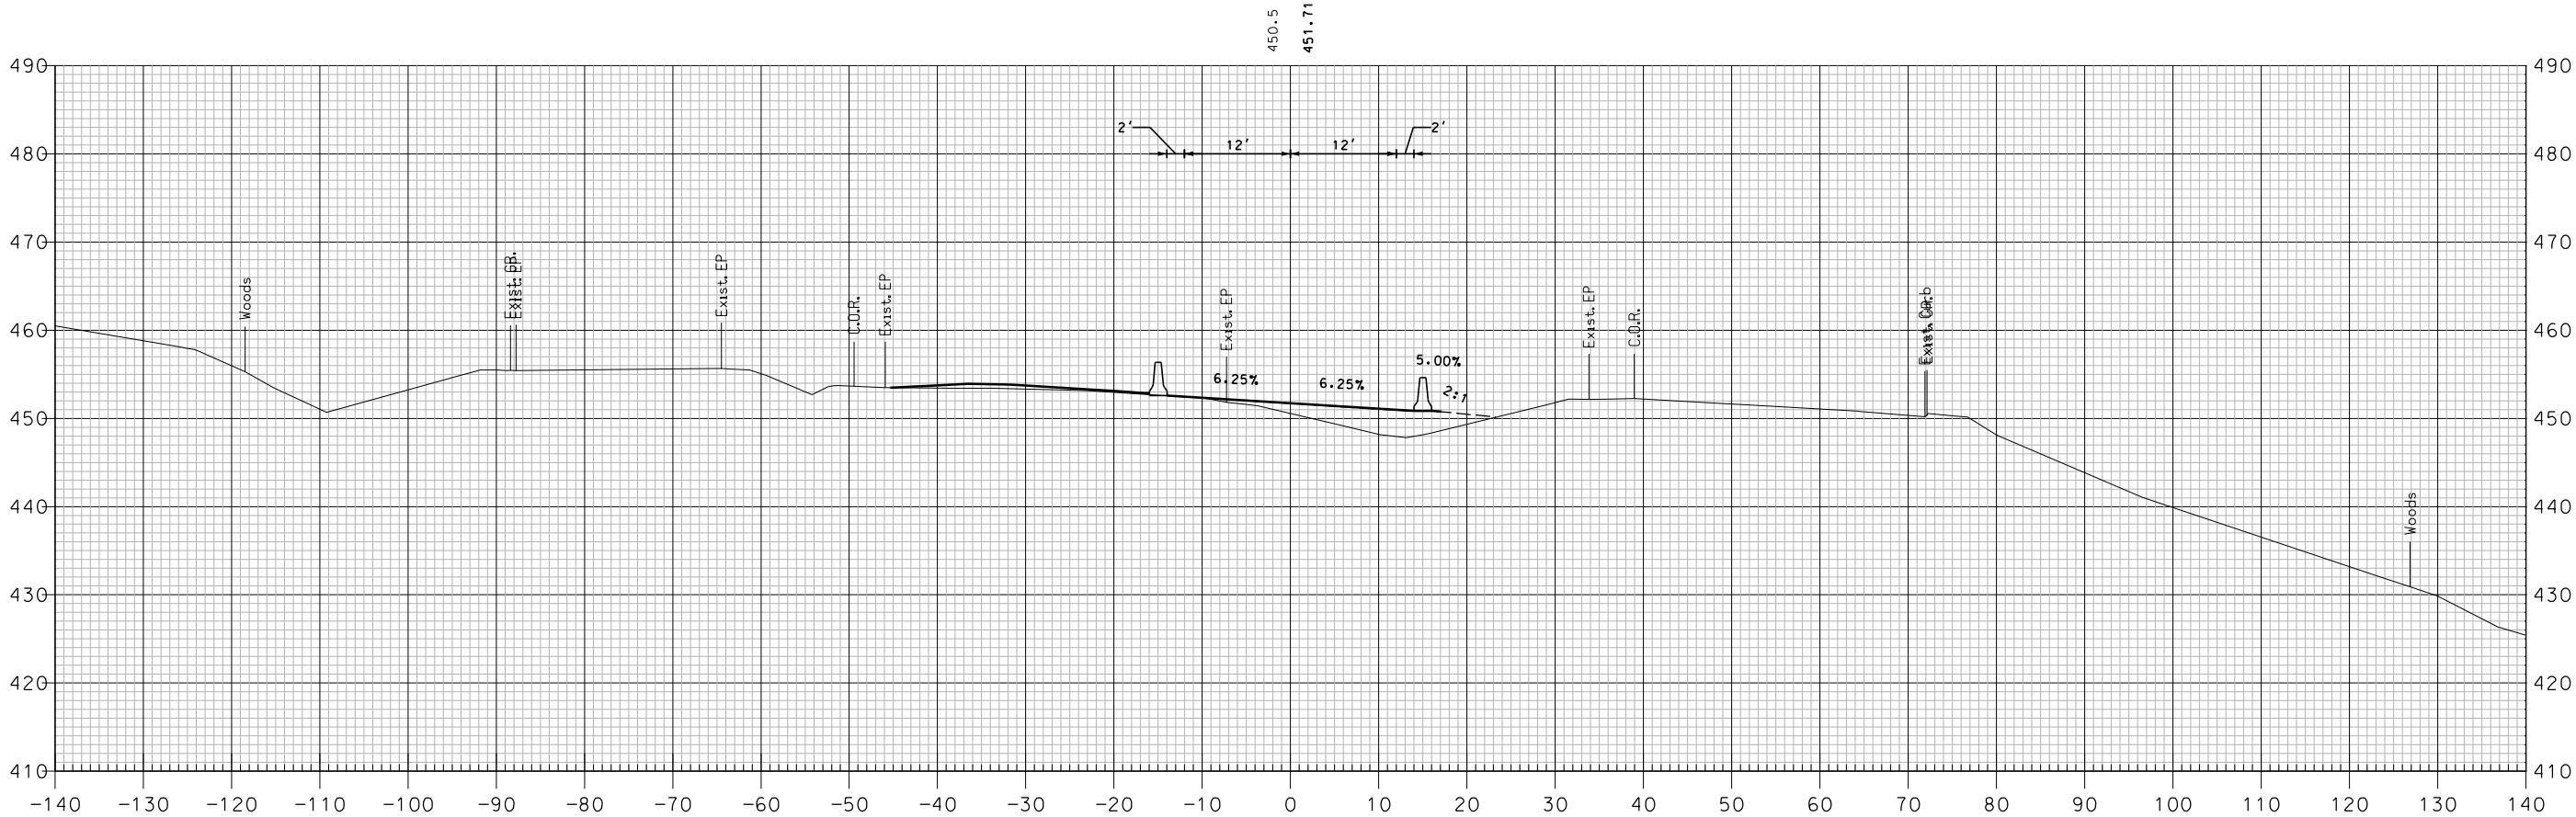


640+00

TCP PHASE 4 - I-89 NORTHBOUND

SHEET TOTALS			
COMMON EXCAV.	— C.Y.	ROCK EXCAV.	— C.Y.
FILL	— C.Y.	MUCK EXCAV.	— C.Y.
DGN	STATE PROJECT NO.	SHEET NO.	TOTAL SHEETS
16148TCP X-SECT	16148	564	600

SDR PROCESSED	NHDOT	DATE	04-2015	REVISIONS AFTER PROPOSAL			
NEW DESIGN	MJ	DATE	04-2016	NUMBER	DATE	STATION	DESCRIPTION
SHEET CHECKED	BRC	DATE	02-2018				
AS BUILT DETAILS							
		DATE					

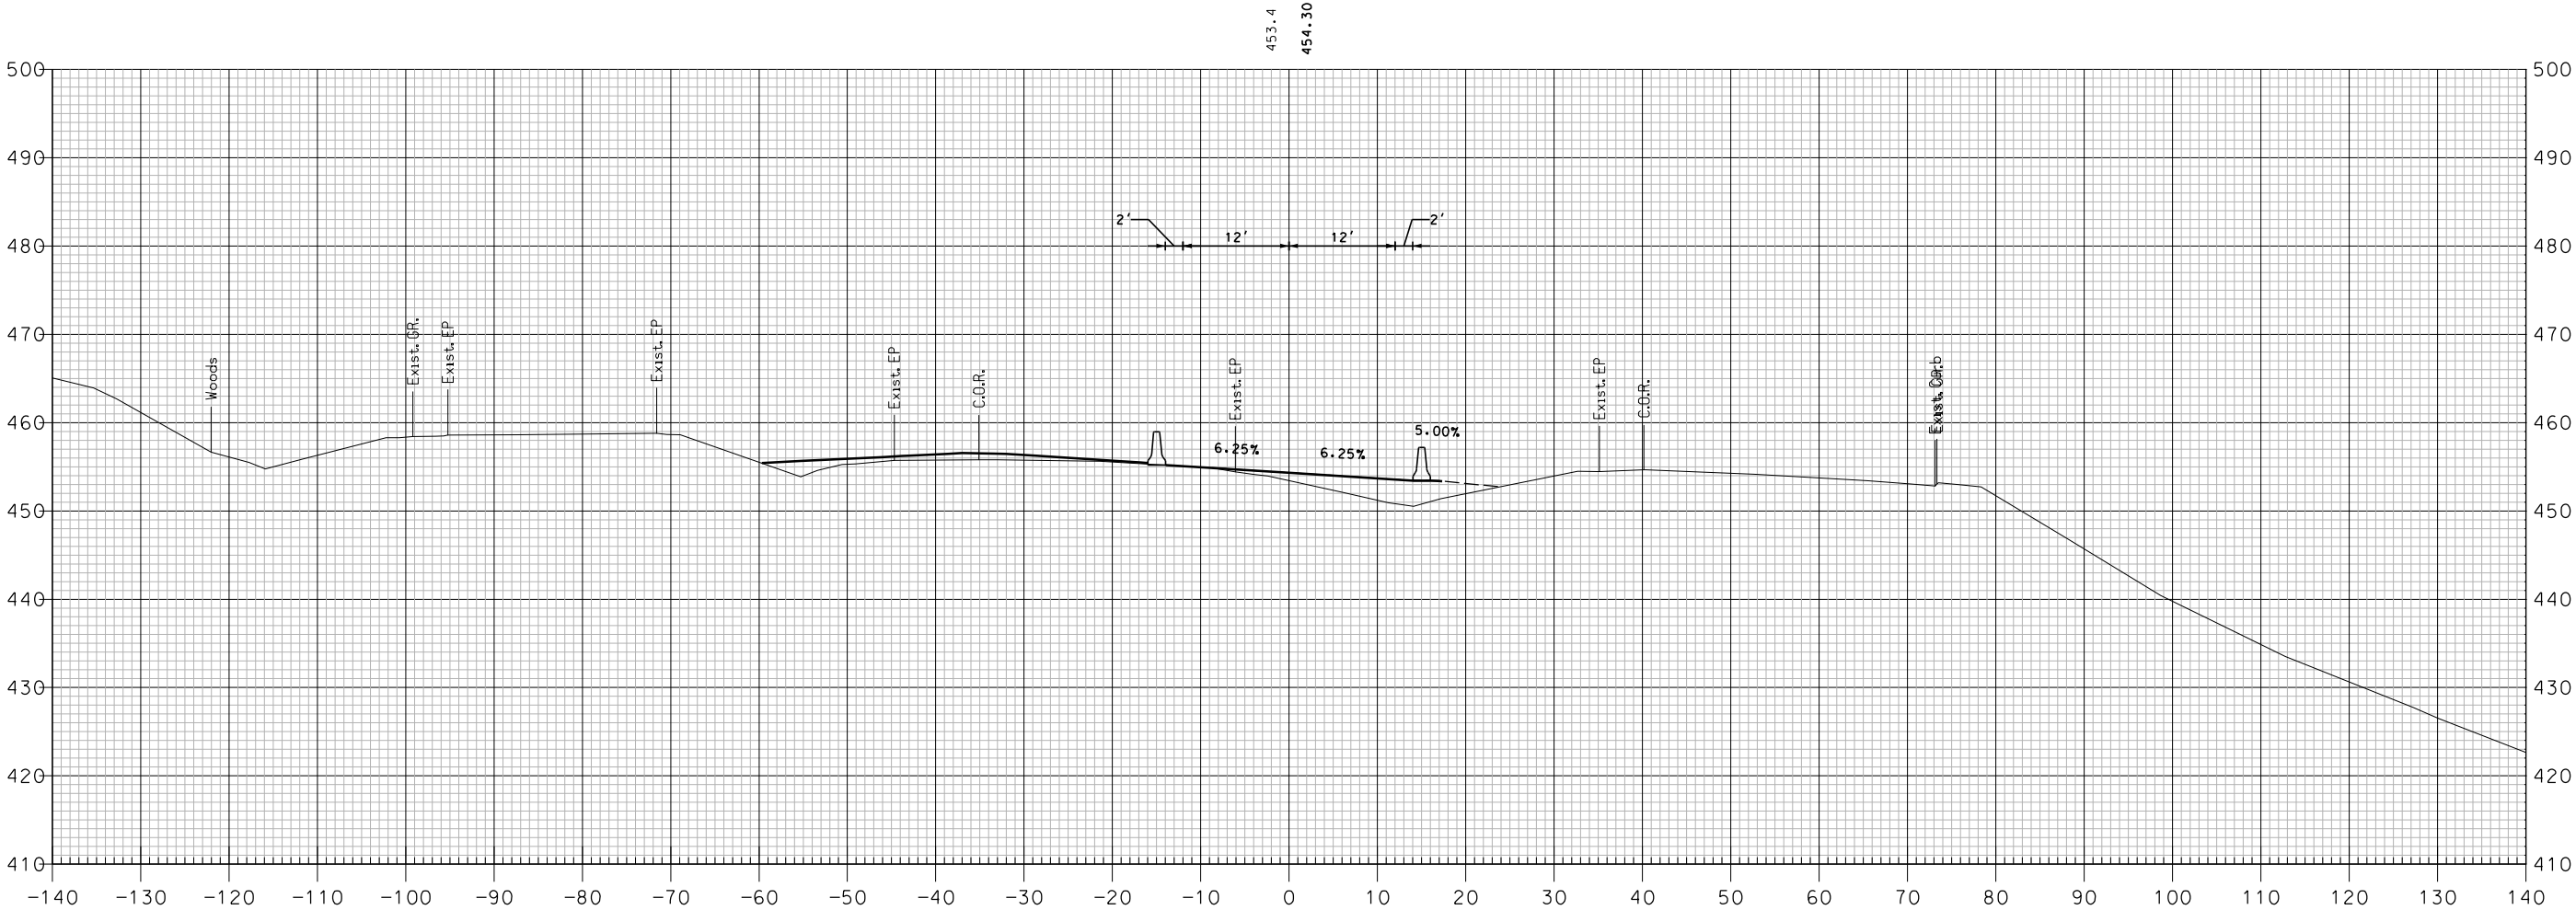


640+50

TCP PHASE 4 - I-89 NORTHBOUND

SHEET TOTALS			
COMMON EXCAV.	— C.Y.	ROCK EXCAV.	— C.Y.
FILL	— C.Y.	MUCK EXCAV.	— C.Y.
DGN	STATE PROJECT NO.	SHEET NO.	TOTAL SHEETS
16148TCP X-SECT	16148	565	600

SDR PROCESSED	NHDDT	REVISIONS AFTER PROPOSAL			
		STATION		DESCRIPTION	
		DATE			
		NUMBER			
NEW DESIGN	MJ	DATE	04-2016		
SHEET CHECKED	BRC	DATE	02-2018		
AS BUILT DETAILS		DATE			

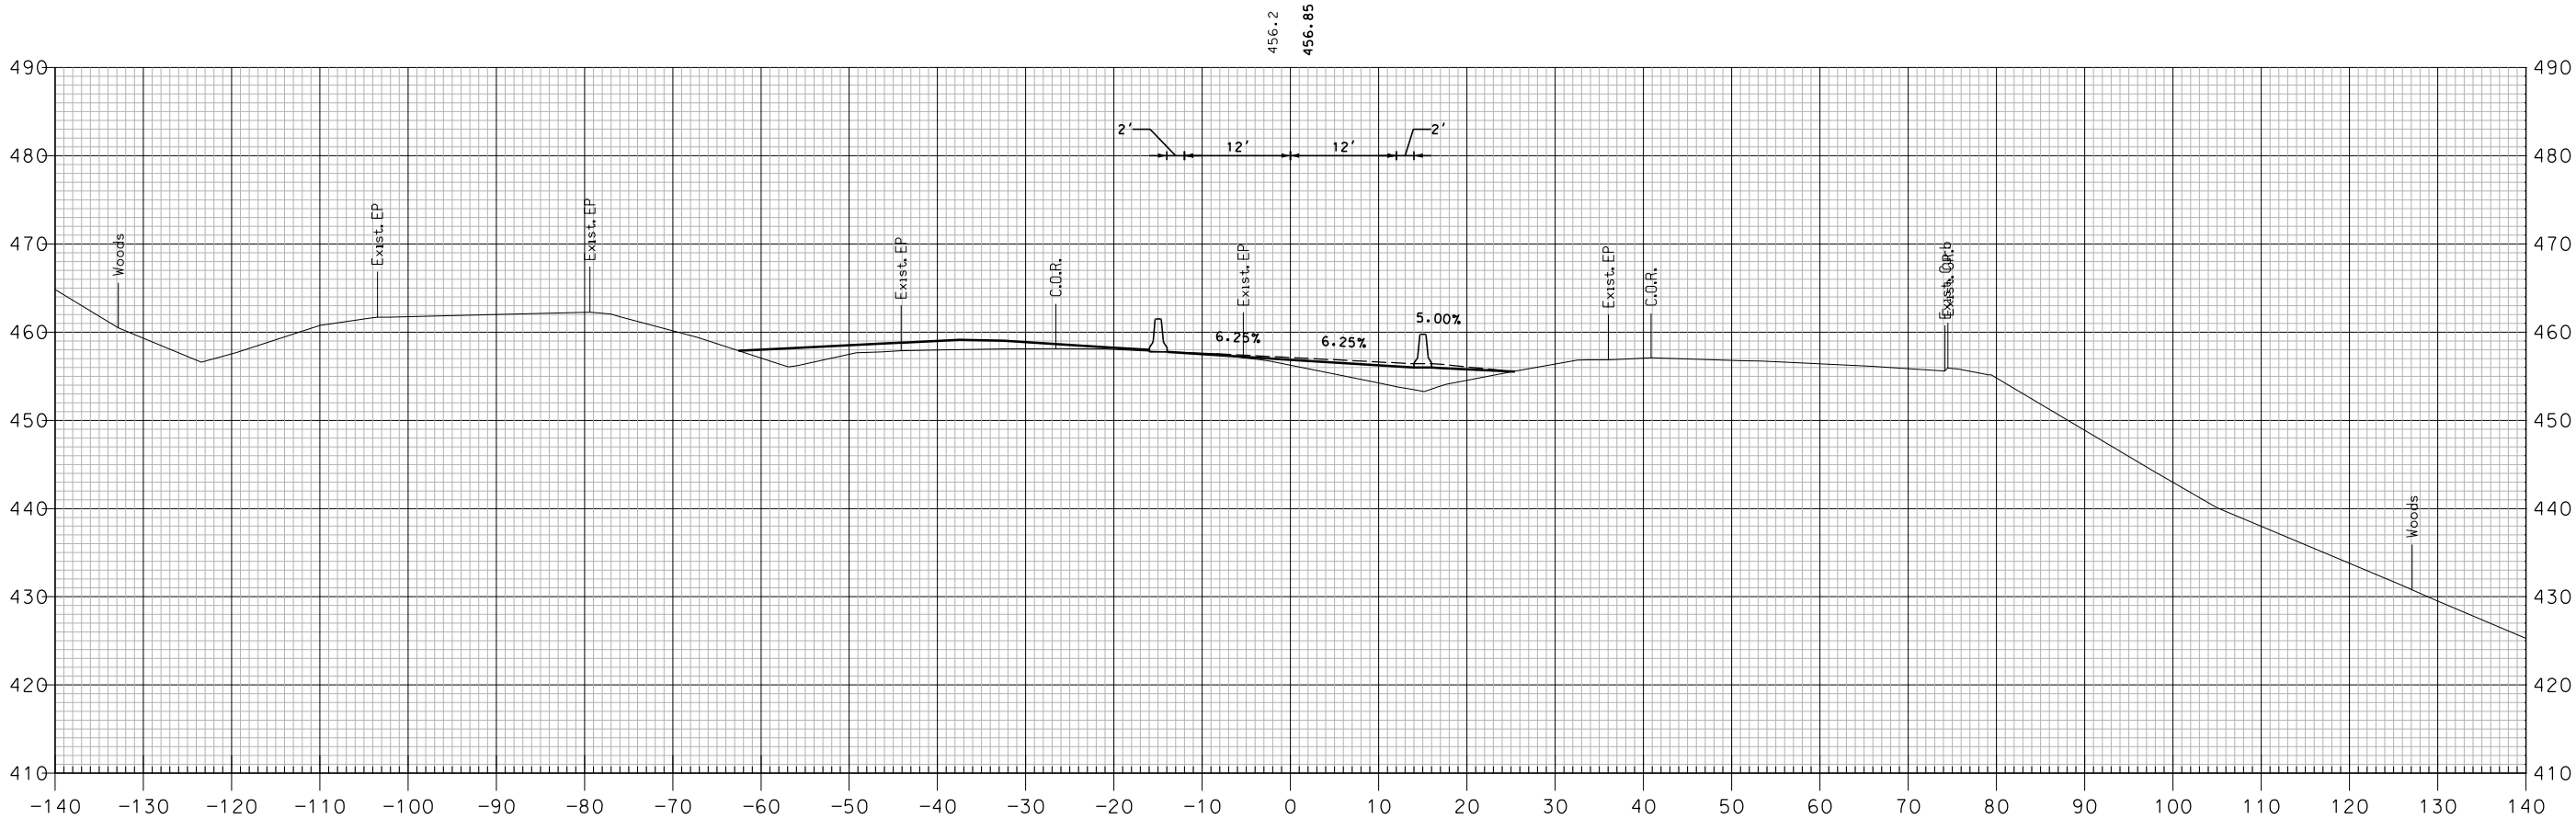


641+00

TCP PHASE 4 - I-89 NORTHBOUND

SHEET TOTALS			
COMMON EXCAV.	— C.Y.	ROCK EXCAV.	— C.Y.
FILL	— C.Y.	MUCK EXCAV.	— C.Y.
DGN	STATE PROJECT NO.	SHEET NO.	TOTAL SHEETS
16148TCP X-SECT	16148	566	600

SDR PROCESSED	NHDOT	REVISIONS AFTER PROPOSAL			
		STATION		DESCRIPTION	
		DATE			
		NUMBER			
NEW DESIGN	MJ	DATE	04-2016		
SHEET CHECKED	BRC	DATE	02-2018		
AS BUILT DETAILS		DATE			

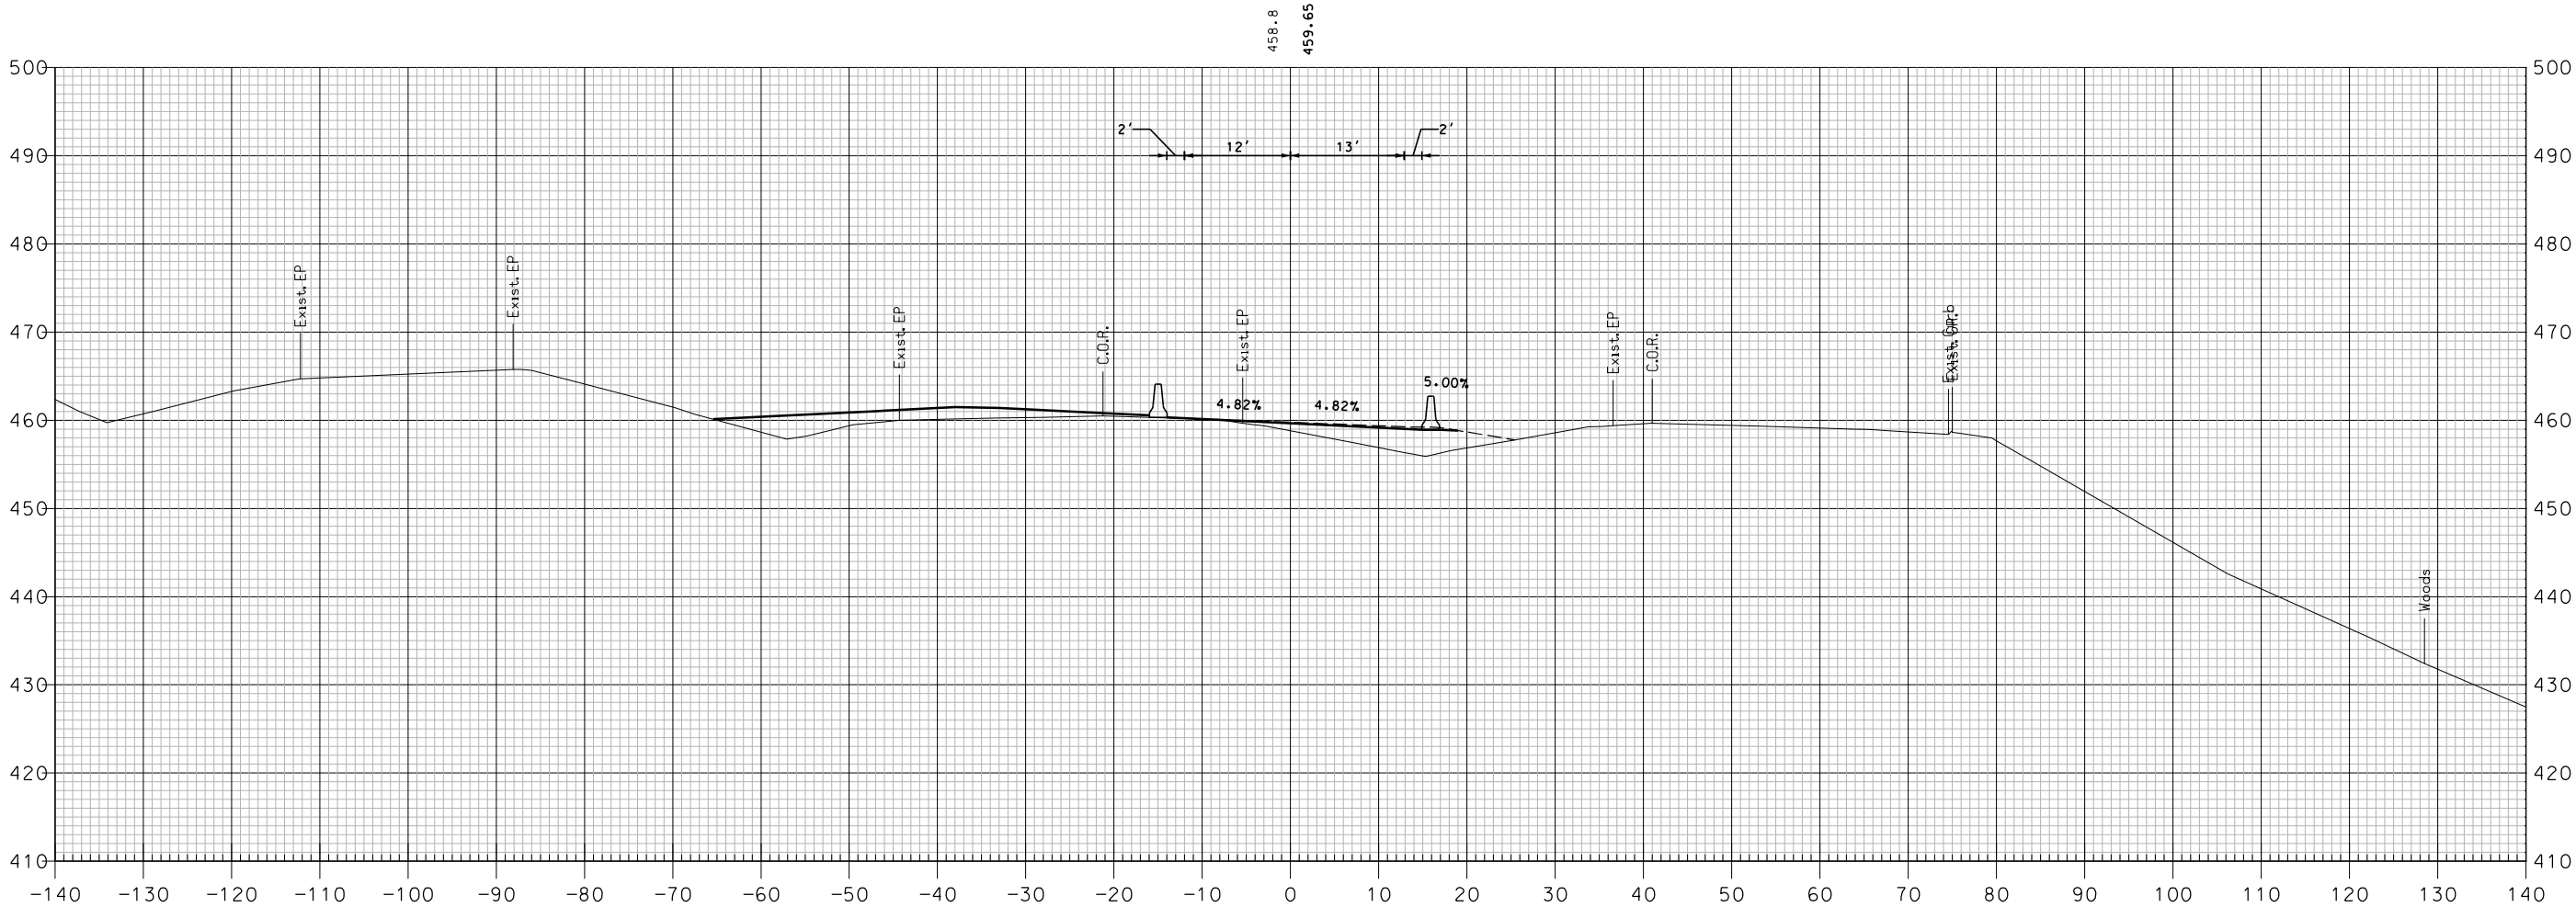


641+50

TCP PHASE 4 - I-89 NORTHBOUND

SHEET TOTALS			
COMMON EXCAV.	— C.Y.	ROCK EXCAV.	— C.Y.
FILL	— C.Y.	MUCK EXCAV.	— C.Y.
DGN	STATE PROJECT NO.	SHEET NO.	TOTAL SHEETS
16148TCP X-SECT	16148	567	600

REVISIONS AFTER PROPOSAL			
NUMBER	DATE	STATION	DESCRIPTION

SDR PROCESSED	NHDDT	DATE	04-2015
NEW DESIGN	MJ	DATE	04-2016
SHEET CHECKED	BRC	DATE	02-2018
AS BUILT DETAILS		DATE	

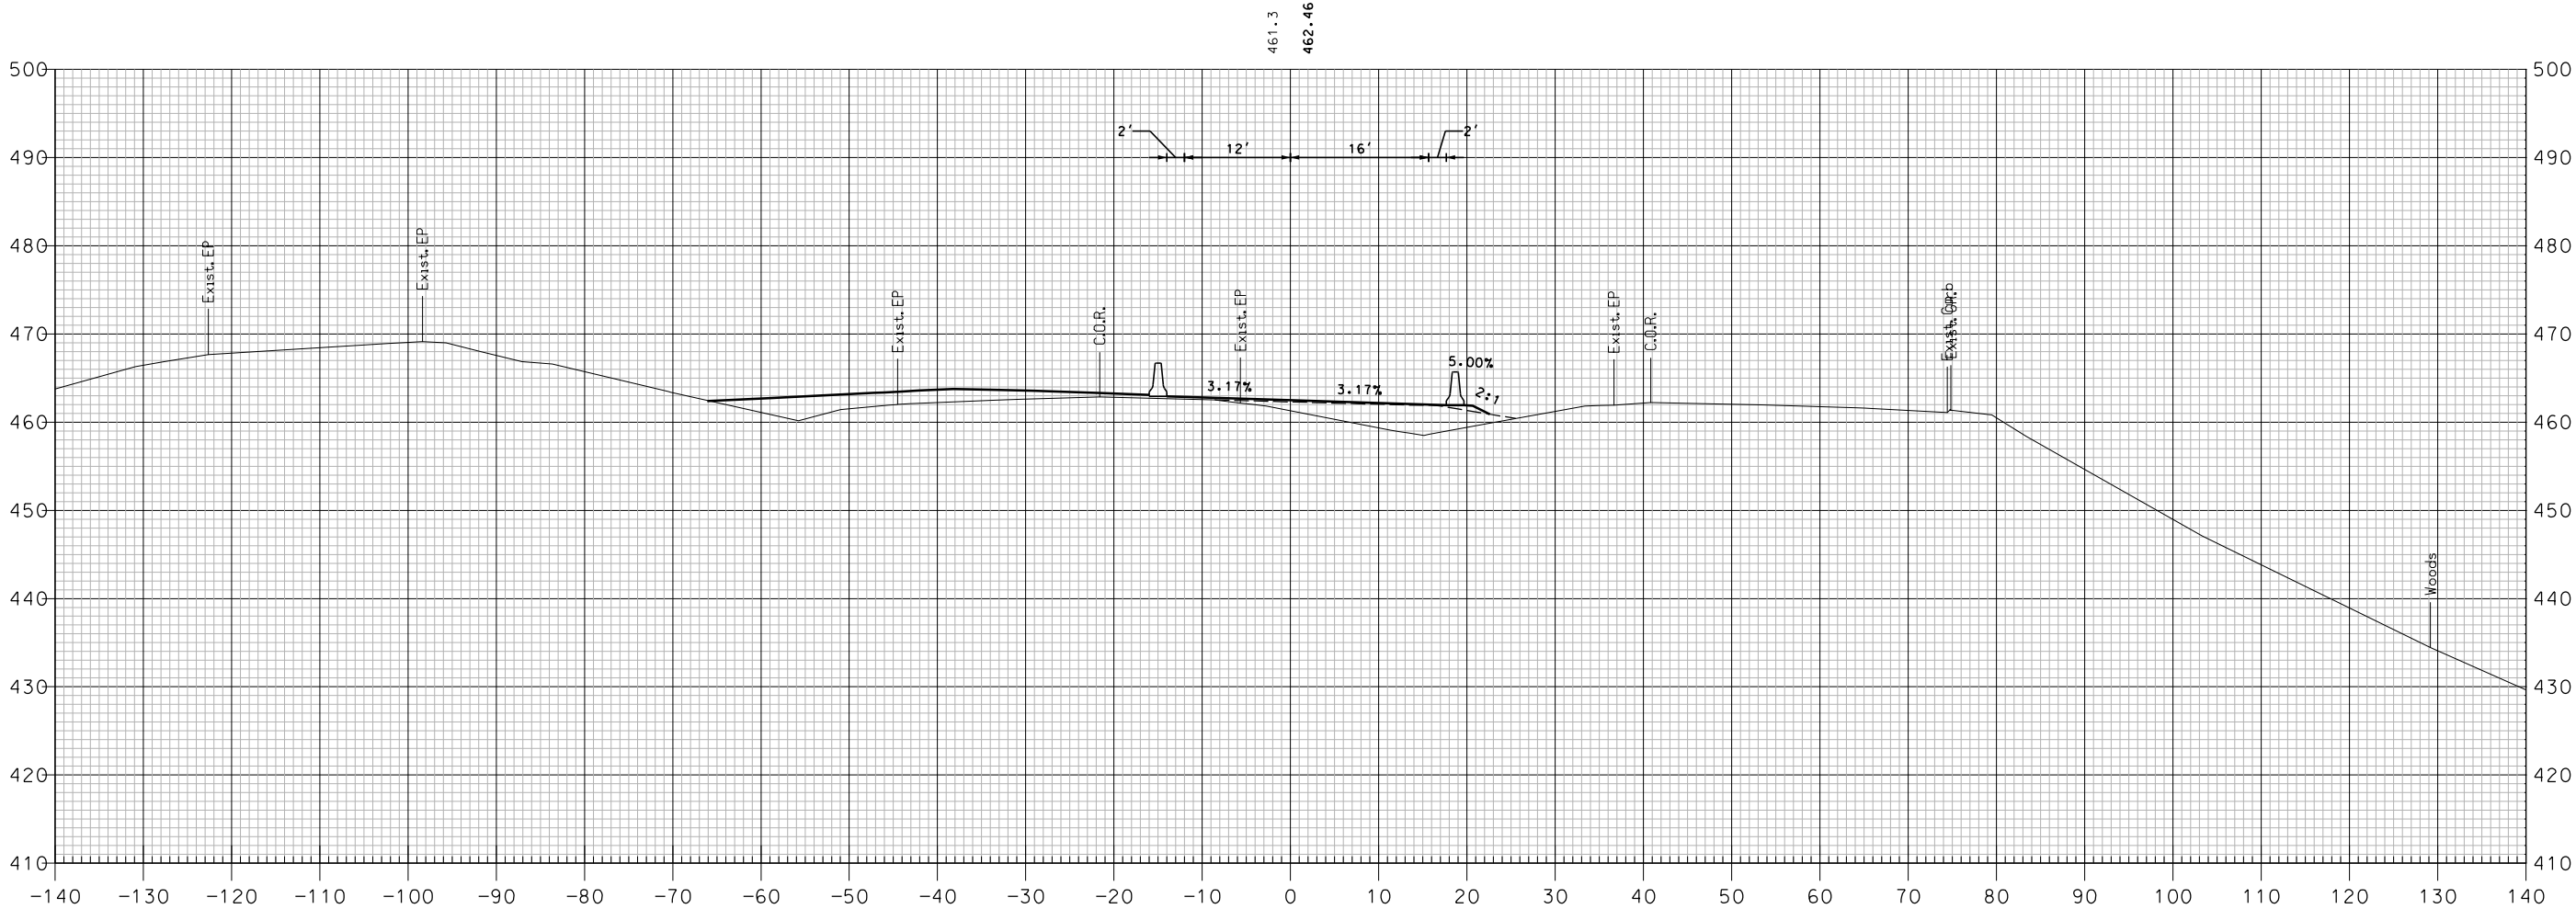


642+00

TCP PHASE 4 - I-89 NORTHBOUND

SHEET TOTALS			
COMMON EXCAV.	— C.Y.	ROCK EXCAV.	— C.Y.
FILL	— C.Y.	MUCK EXCAV.	— C.Y.
DGN	STATE PROJECT NO.	SHEET NO.	TOTAL SHEETS
16148TCP X-SECT	16148	568	600

REVISIONS AFTER PROPOSAL			
NUMBER	DATE	STATION	DESCRIPTION

SDR PROCESSED	NHDDT	DATE	04-2015
NEW DESIGN	MJ	DATE	04-2016
SHEET CHECKED	BRC	DATE	02-2018
AS BUILT DETAILS		DATE	

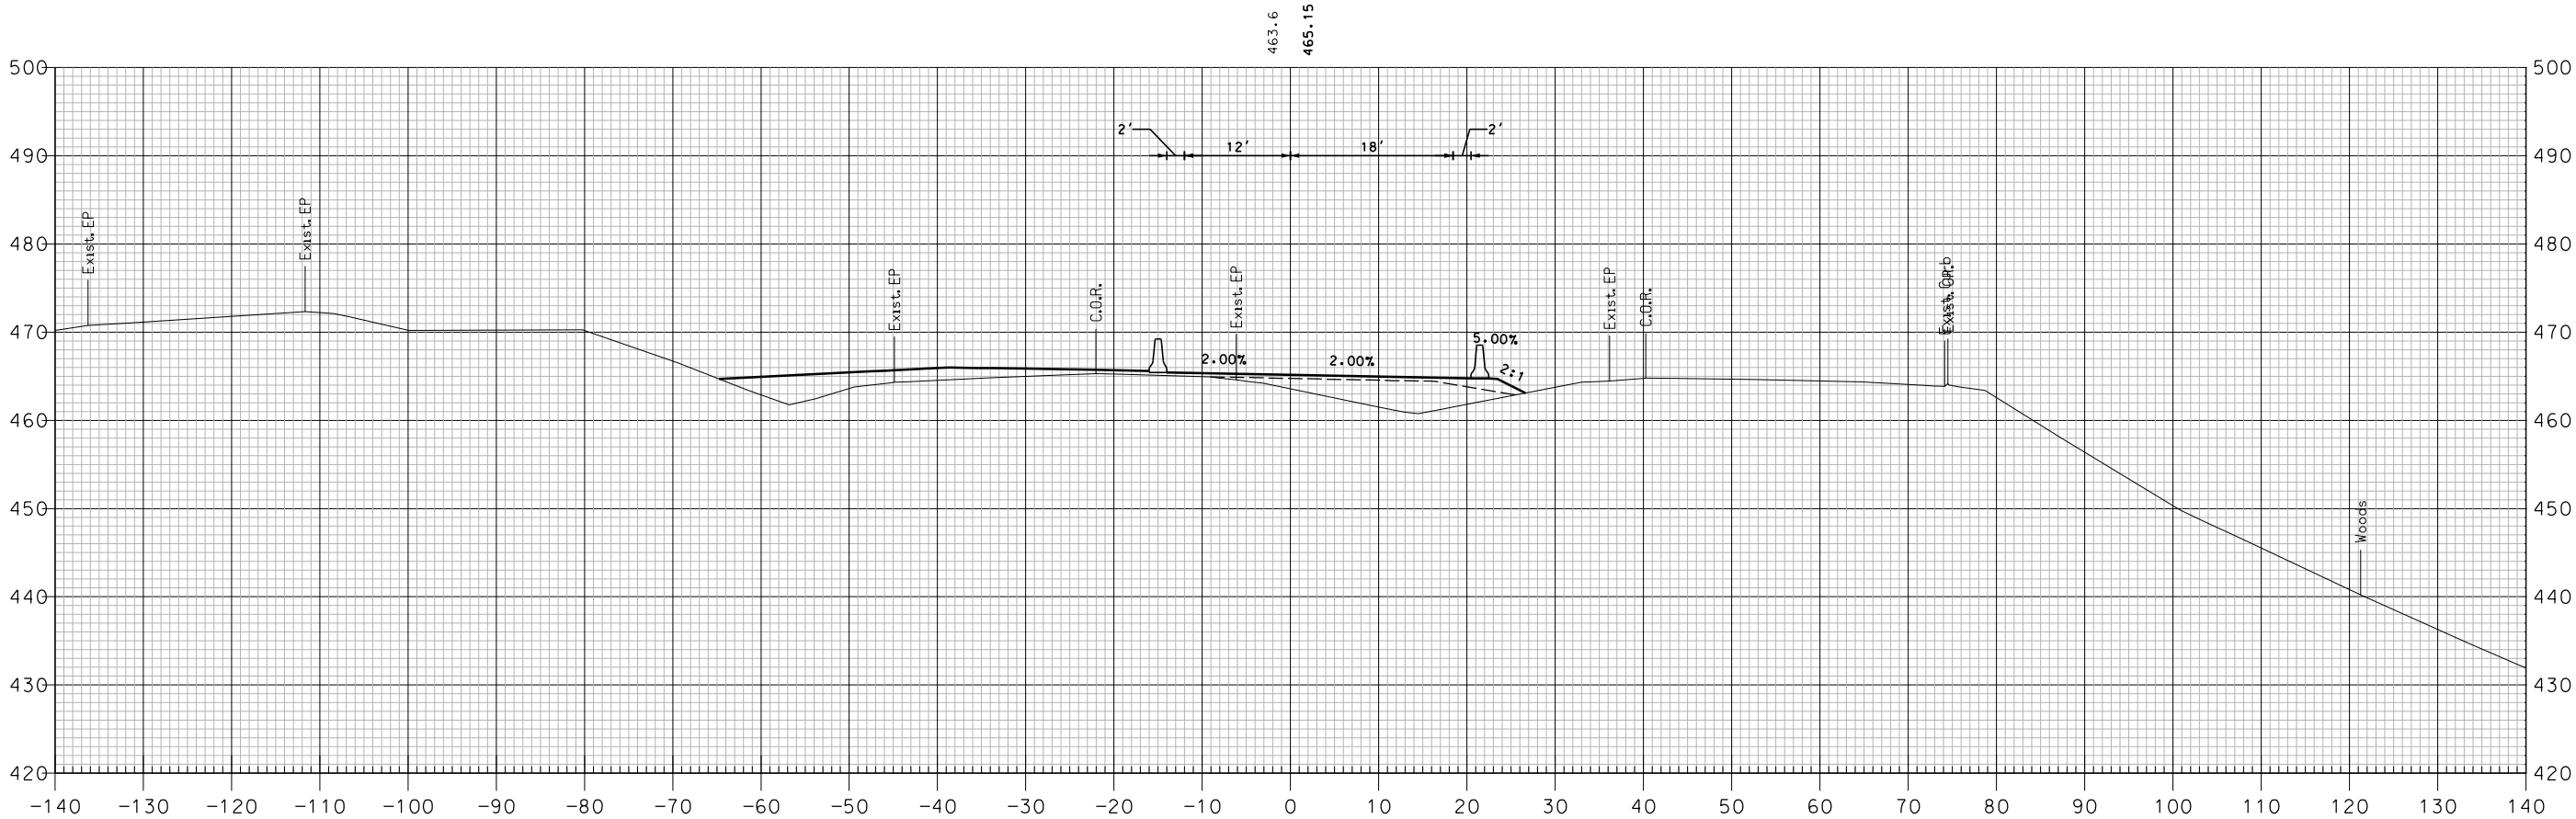


642+50

TCP PHASE 4 - I-89 NORTHBOUND

SHEET TOTALS			
COMMON EXCAV.	— C.Y.	ROCK EXCAV.	— C.Y.
FILL	— C.Y.	MUCK EXCAV.	— C.Y.
DGN	STATE PROJECT NO.	SHEET NO.	TOTAL SHEETS
16148TCP X-SECT	16148	569	600

REVISIONS AFTER PROPOSAL			
NUMBER	DATE	STATION	DESCRIPTION

SDR PROCESSED	NHDDT	DATE	04-2015
NEW DESIGN	MJ	DATE	04-2016
SHEET CHECKED	BRC	DATE	02-2018
AS BUILT DETAILS		DATE	

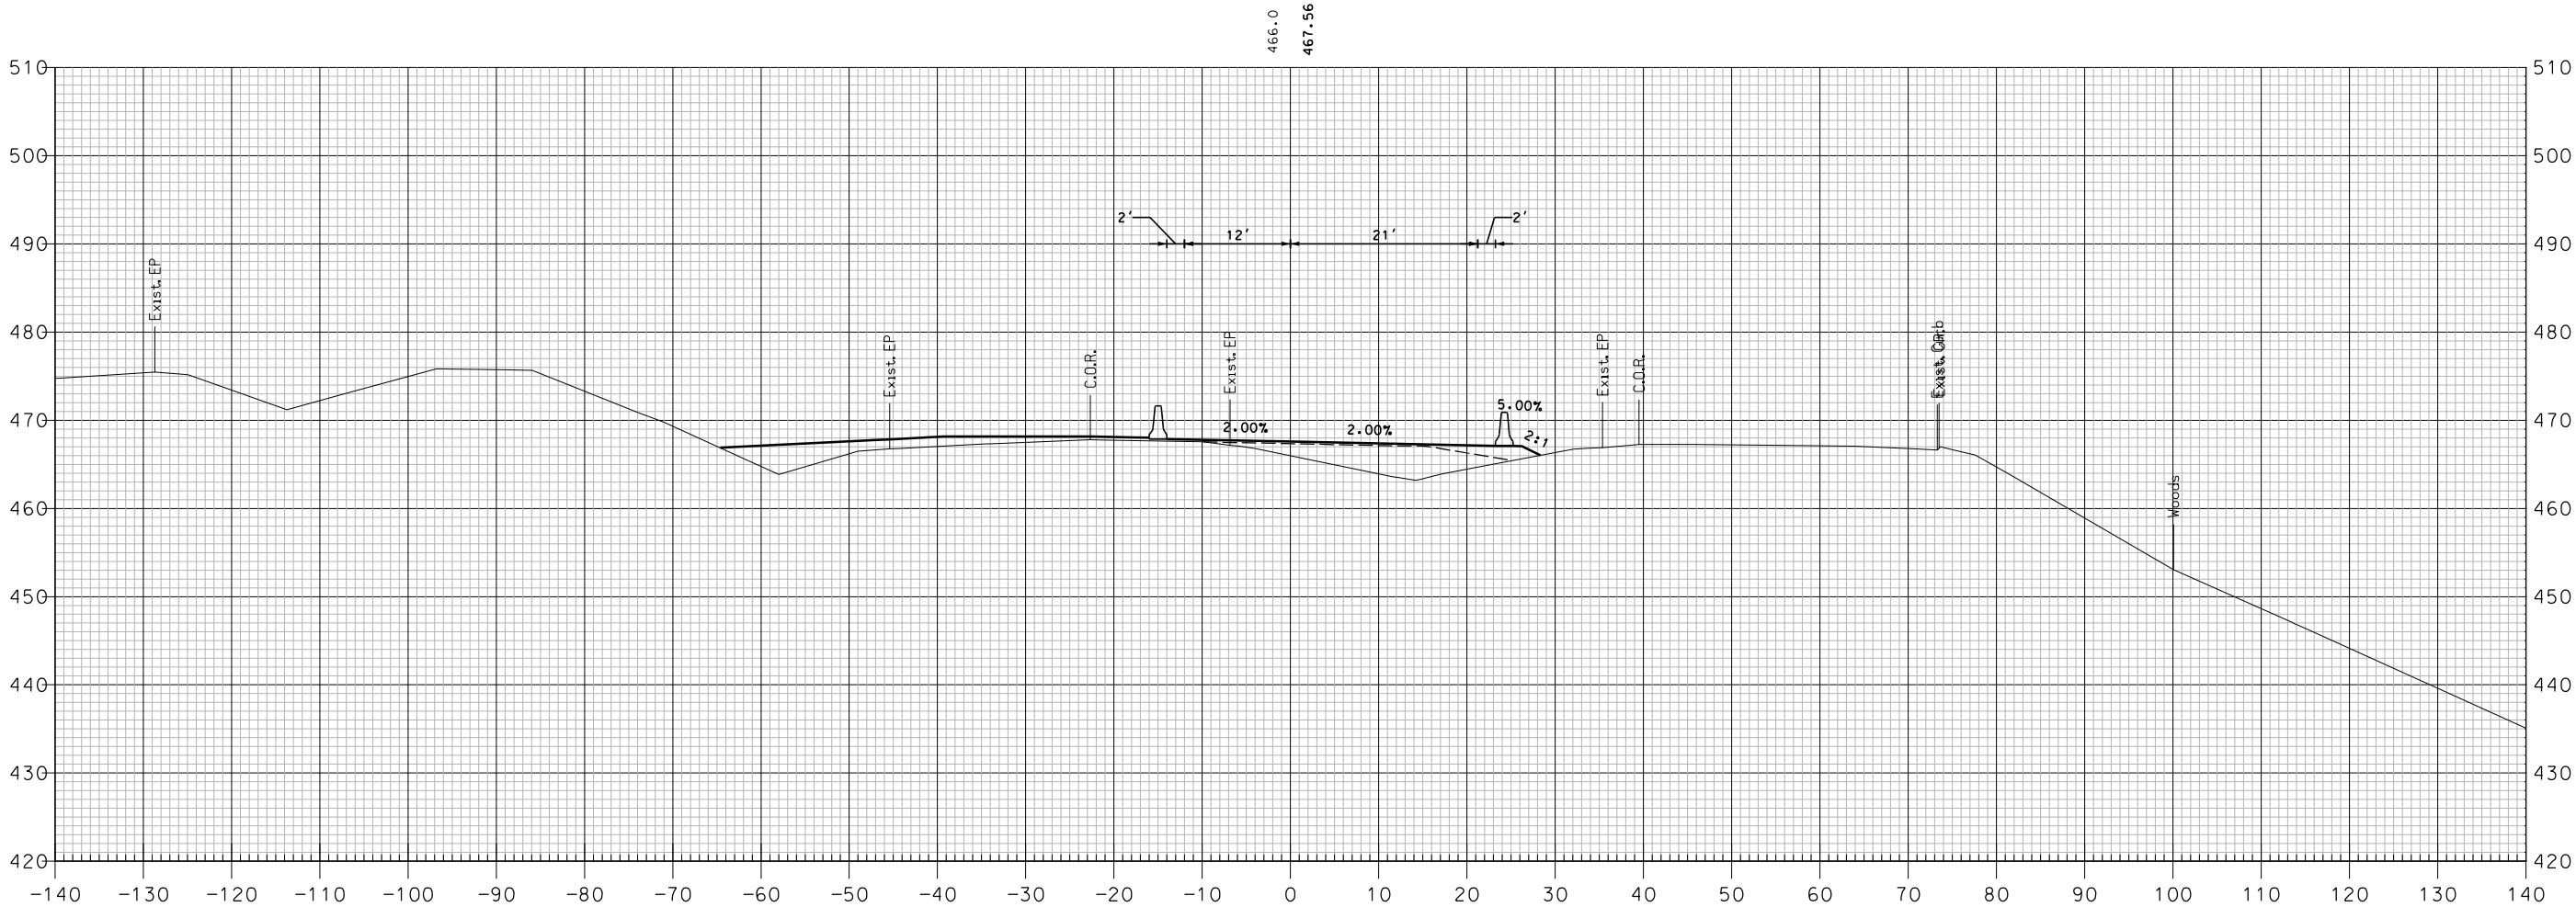


643+00

TCP PHASE 4 - I-89 NORTHBOUND

SHEET TOTALS			
COMMON EXCAV.	— C.Y.	ROCK EXCAV.	— C.Y.
FILL	— C.Y.	MUCK EXCAV.	— C.Y.
DGN	STATE PROJECT NO.	SHEET NO.	TOTAL SHEETS
16148TCP X-SECT	16148	570	600

REVISIONS AFTER PROPOSAL			
NUMBER	DATE	STATION	DESCRIPTION

SDR PROCESSED	NHDDT	DATE	04-2015
NEW DESIGN	MJ	DATE	04-2016
SHEET CHECKED	BRC	DATE	02-2018
AS BUILT DETAILS		DATE	

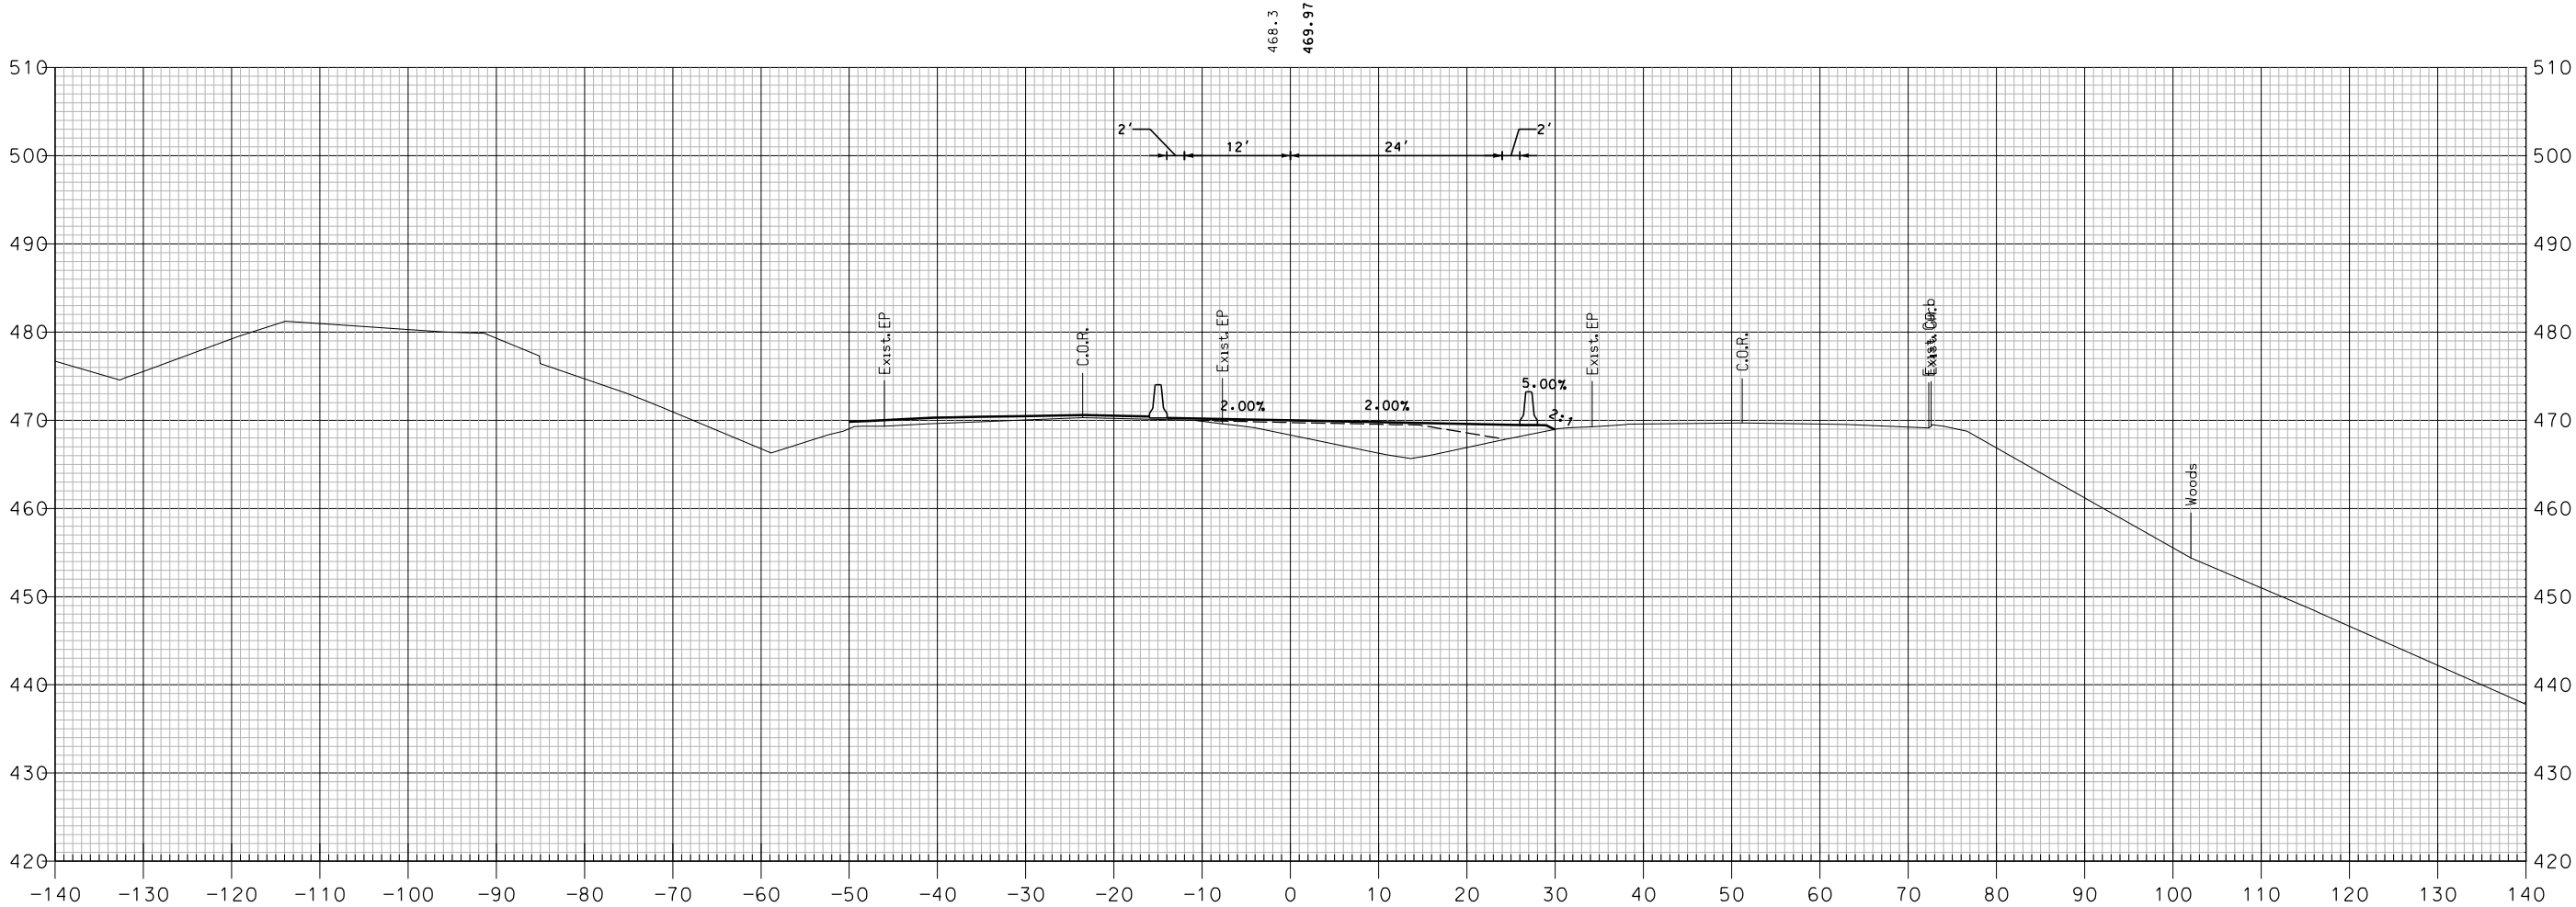


TCP PHASE 4 - I-89 NORTHBOUND

SHEET TOTALS			
COMMON EXCAV.	— C.Y.	ROCK EXCAV.	— C.Y.
FILL	— C.Y.	MUCK EXCAV.	— C.Y.
DGN	STATE PROJECT NO.	SHEET NO.	TOTAL SHEETS
16148TCP X-SECT	16148	571	600

[illegible]

SDR PROCESSED	NHDOT	DATE	04-2015
NEW DESIGN	MJ	DATE	04-2016
SHEET CHECKED	BRC	DATE	02-2018
AS BUILT DETAILS		DATE	

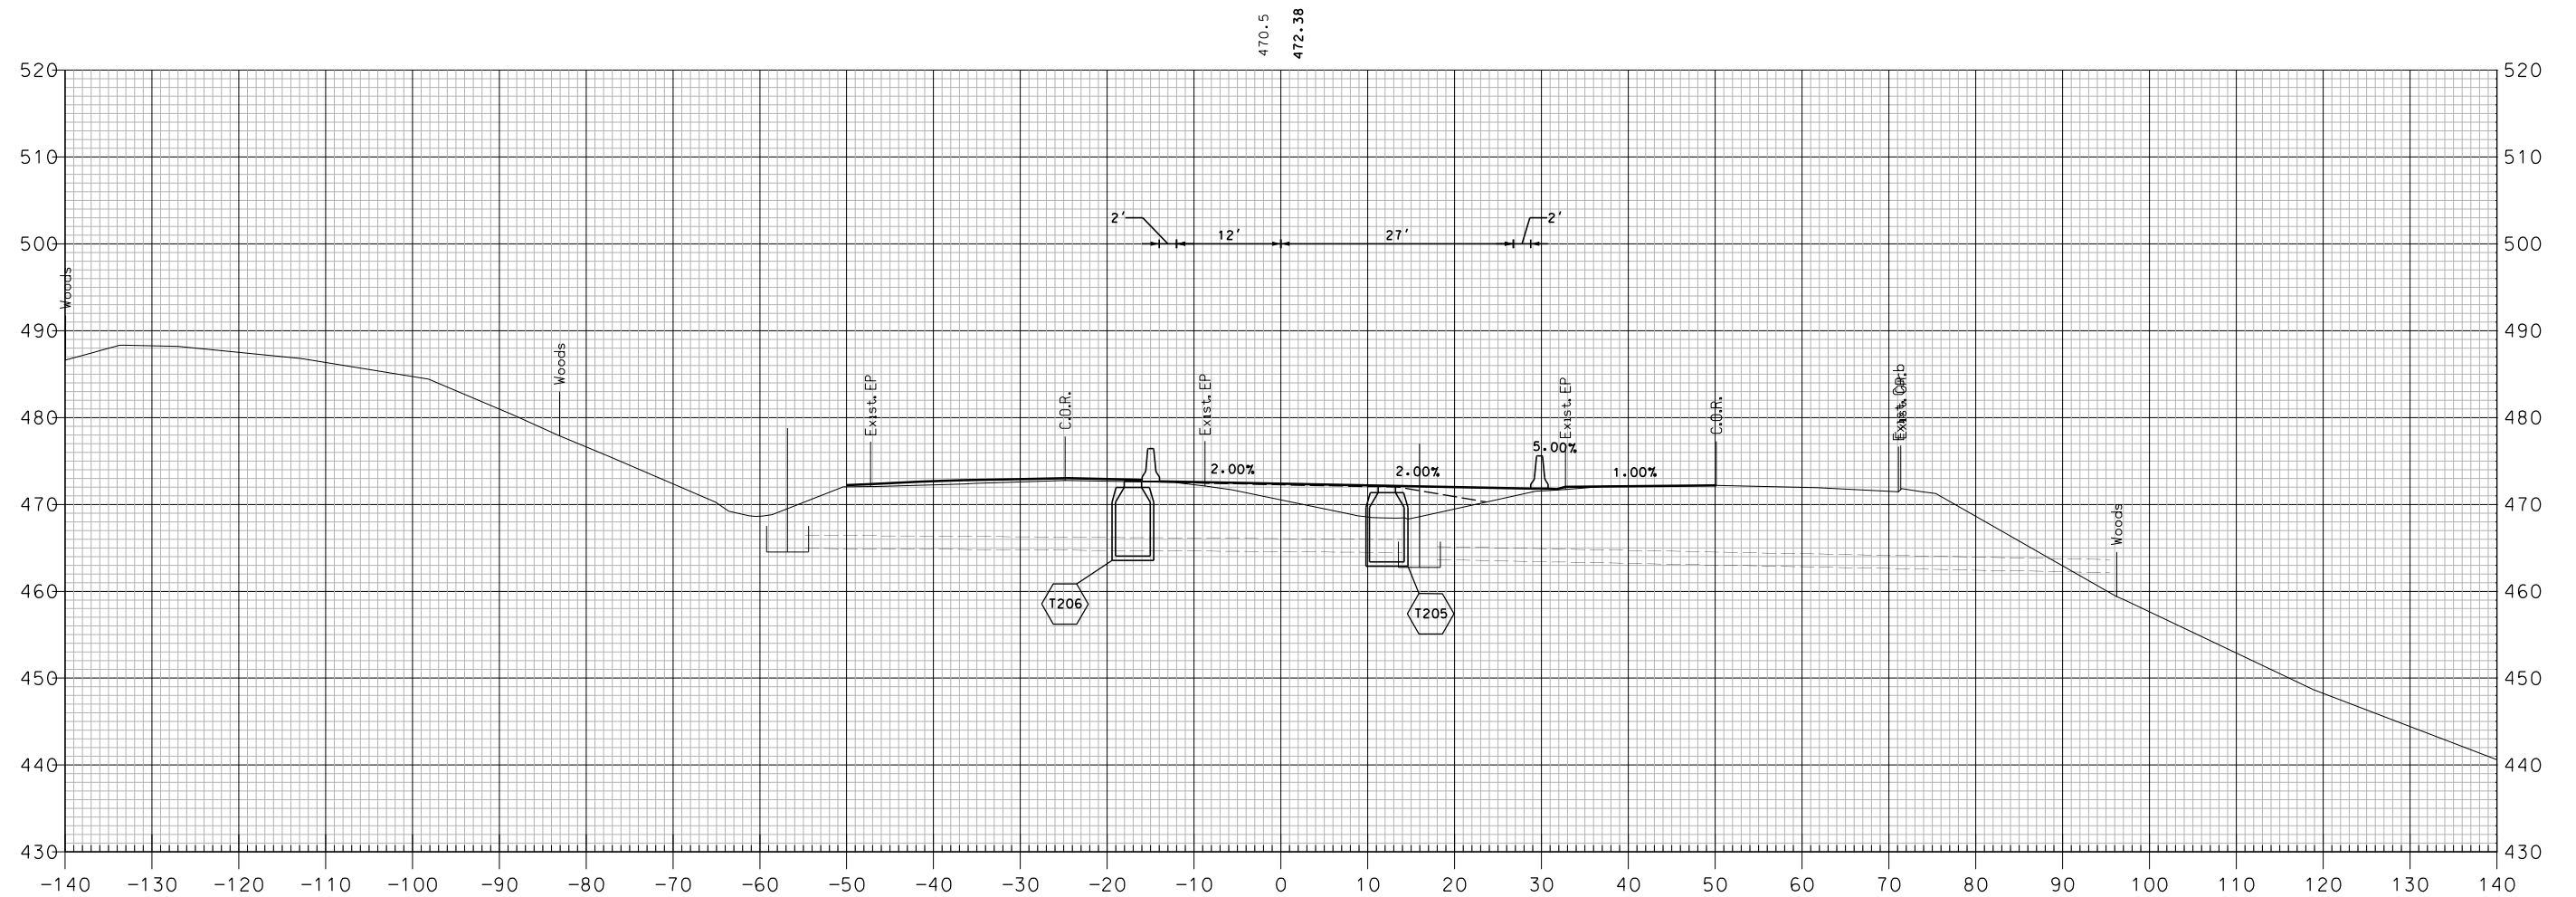


644+00

TCP PHASE 4 - I-89 NORTHBOUND

COMMON EXCAV. _____ C.Y.		ROCK EXCAV. _____ C.Y.	
FILL _____ C.Y.		MUCK EXCAV. _____ C.Y.	
DGN	STATE PROJECT NO.	SHEET NO.	TOTAL SHEETS
16148TCP X-SECT	16148	572	600

ER PROPOSAL	DESCRIPTION

SDR PROCESSED	NH00T	DATE
NEW DESIGN	MJ	04-2016
SHEET CHECKED	BRC	02-2018
AS BUILT DETAILS		DATE

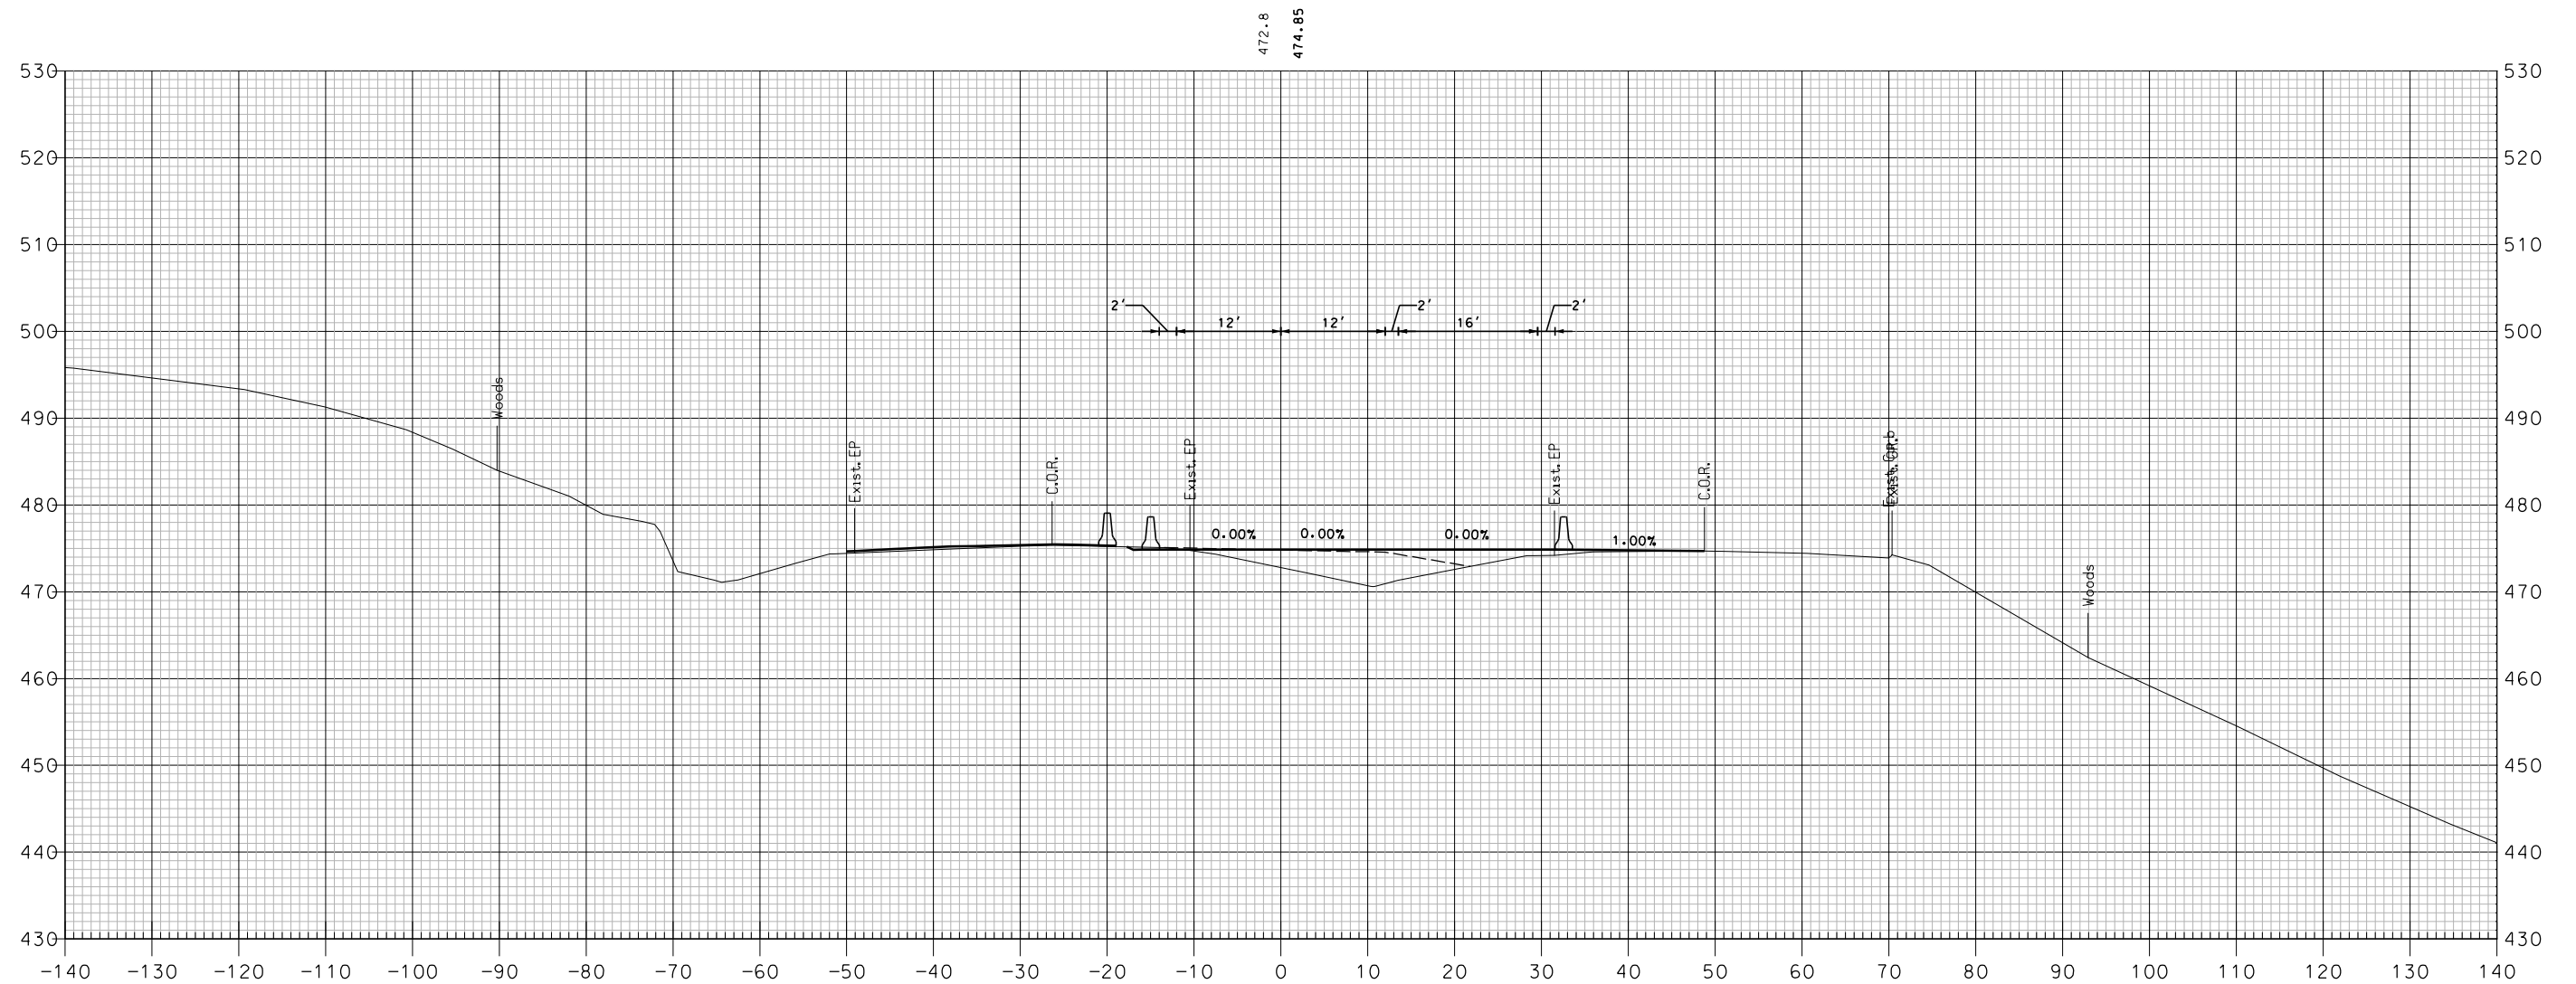

644+50

TCP PHASE 4 - I-89 NORTHBOUND

COMMON EXCAV. _____ C.Y.		SHEET TOTALS		ROCK EXCAV. _____ C.Y.	
FILL _____ C.Y.				MUCK EXCAV. _____ C.Y.	
DGN	STATE PROJECT NO.	SHEET NO.	TOTAL SHEETS		
16148TCP X-SECT	16148	573	600		

REVISIONS AFTER PROPOSAL


SDR PROCESSED NHDOT



TCP PHASE 4 - I-89 NORTHBOUND

SHEET TOTALS			
COMMON EXCAV. _____	_____ C.Y.	ROCK EXCAV. _____	_____ C.Y.
FILL _____	_____ C.Y.	MUCK EXCAV. _____	_____ C.Y.
DGN	STATE PROJECT NO.	SHEET NO.	TOTAL SHEETS
16148TCP X-SECT	16148	574	600

SDR PROCESSED	NHDDT	REVISIONS AFTER PROPOSAL			
		STATION		DESCRIPTION	
		DATE			
		NUMBER			
NEW DESIGN	MJ	DATE 04-2015			
SHEET CHECKED	BRC	DATE 04-2016			
AS BUILT DETAILS		DATE 02-2018			

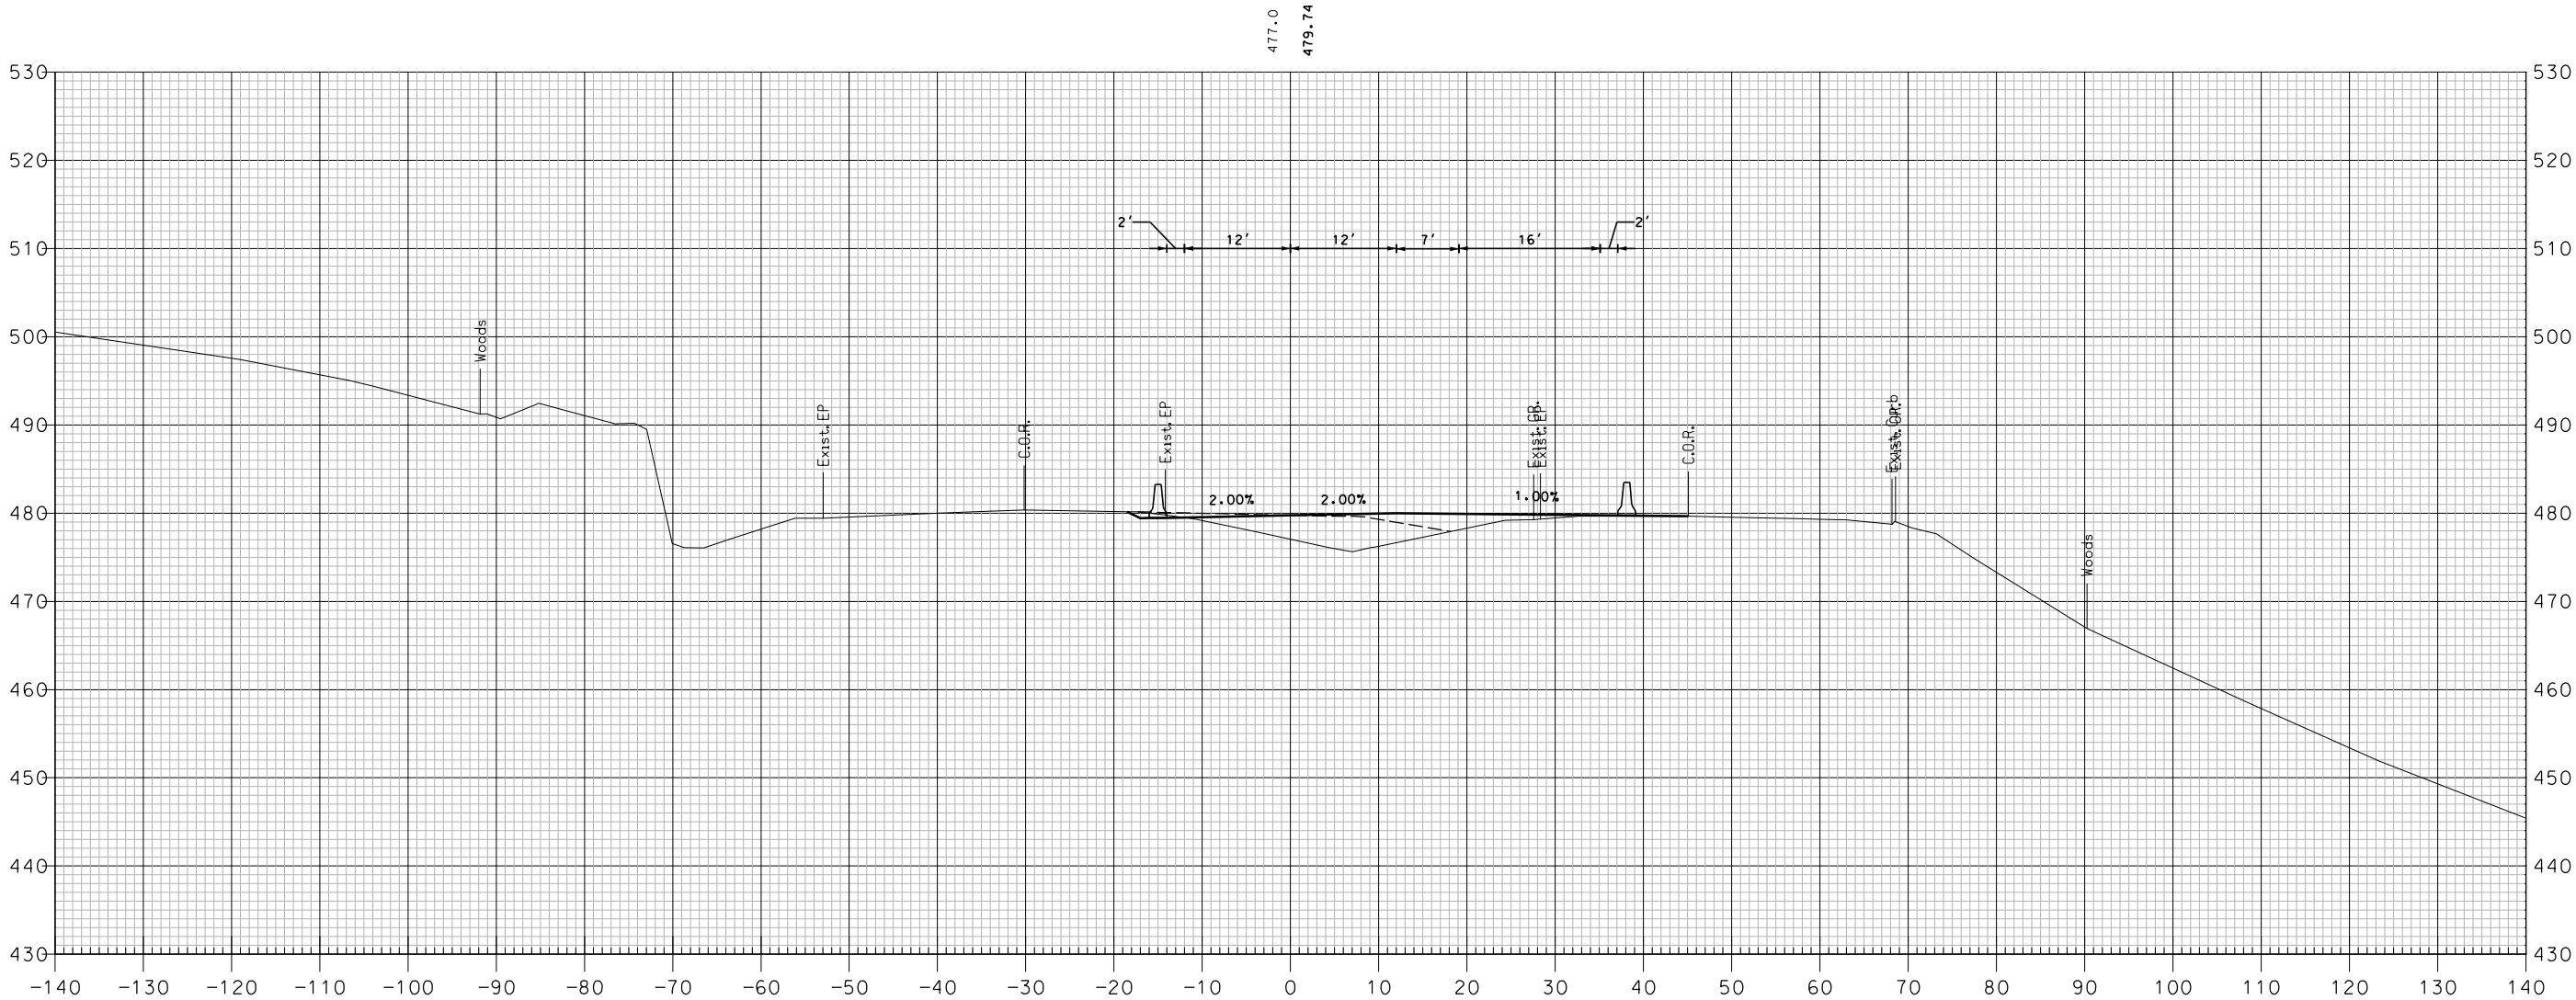


645+50

TCP PHASE 4 - I-89 NORTHBOUND

SHEET TOTALS			
COMMON EXCAV.	— C.Y.	ROCK EXCAV.	— C.Y.
FILL	— C.Y.	MUCK EXCAV.	— C.Y.
DGN	STATE PROJECT NO.	SHEET NO.	TOTAL SHEETS
16148TCP X-SECT	16148	575	600

REVISIONS AFTER PROPOSAL			
NUMBER	DATE	STATION	DESCRIPTION

SDR PROCESSED	NHDDT	DATE	04-2015
NEW DESIGN	MJ	DATE	04-2016
SHEET CHECKED	BRC	DATE	02-2018
AS BUILT DETAILS		DATE	

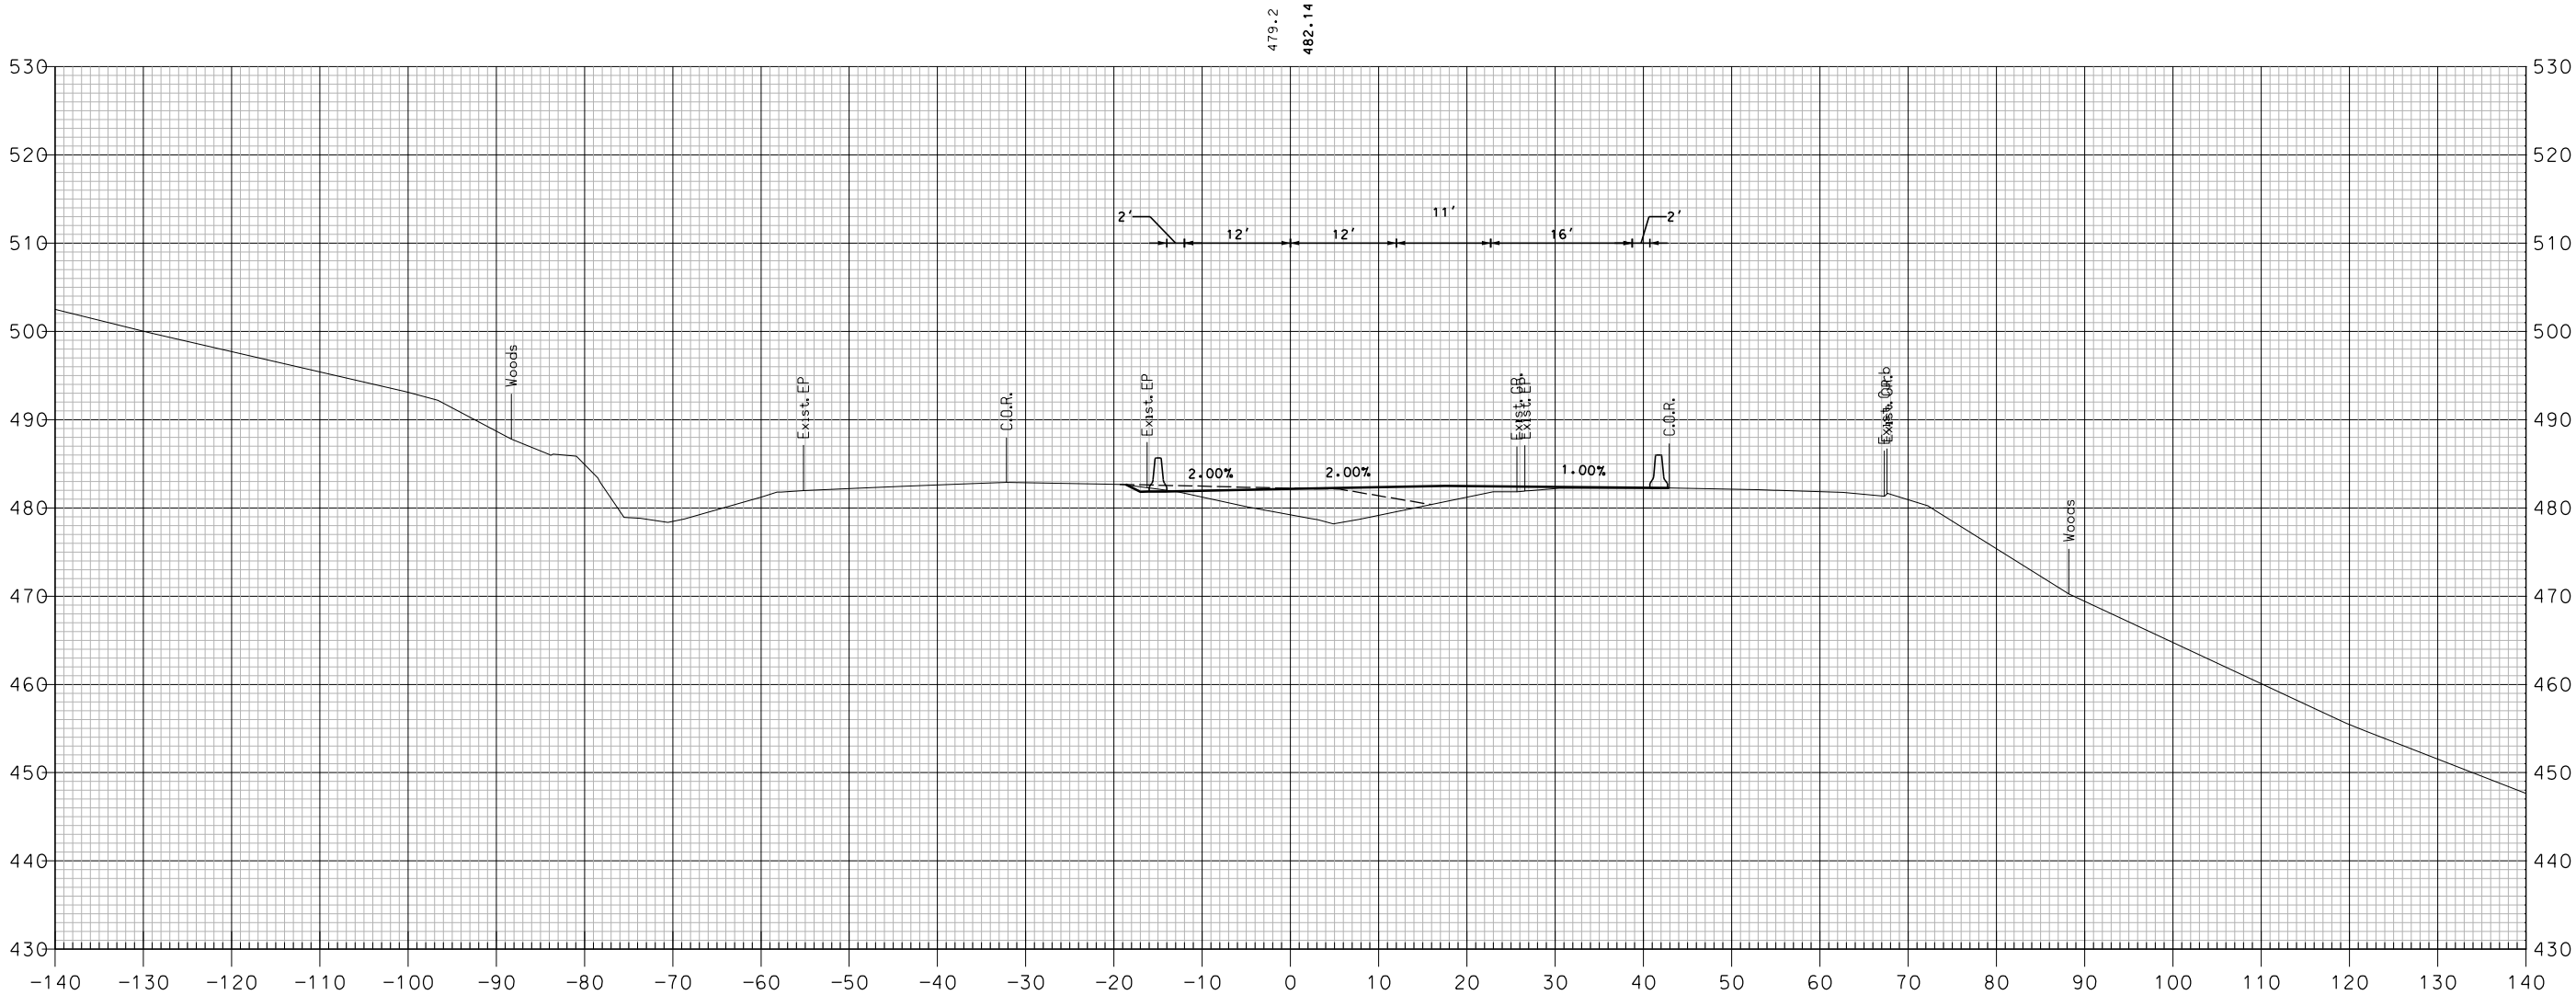


646+00

TCP PHASE 4 - I-89 NORTHBOUND

SHEET TOTALS			
COMMON EXCAV.	— C.Y.	ROCK EXCAV.	— C.Y.
FILL	— C.Y.	MUCK EXCAV.	— C.Y.
DGN	STATE PROJECT NO.	SHEET NO.	TOTAL SHEETS
16148TCP X-SECT	16148	576	600

[illegible]

SDR PROCESSED	NHDOT	DATE	04-2015
NEW DESIGN	MJ	DATE	04-2016
SHEET CHECKED	BRC	DATE	02-2018
AS BUILT DETAILS		DATE	

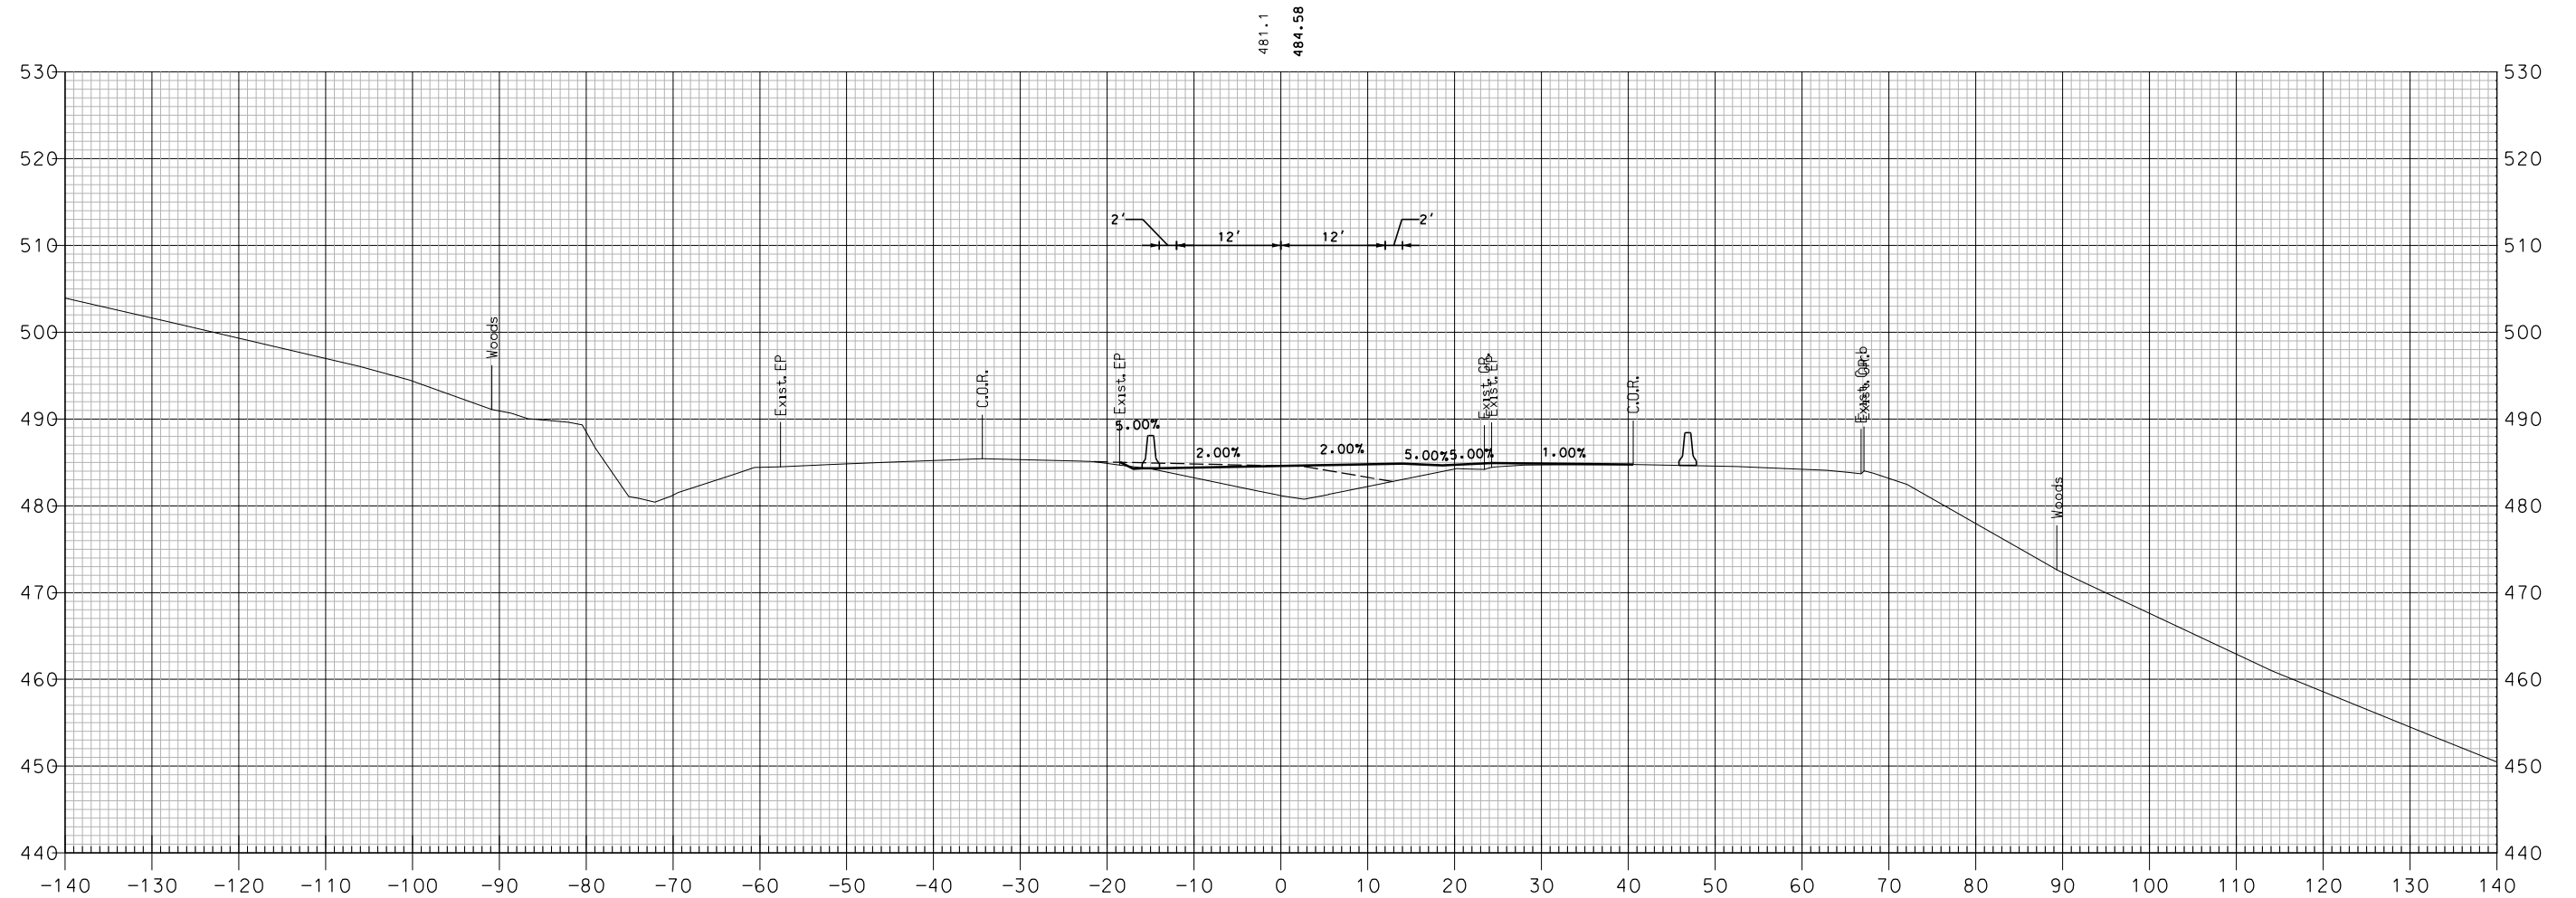


646+50

TCP PHASE 4 - I-89 NORTHBOUND

COMMON EXCAV. _____ C.Y.		ROCK EXCAV. _____ C.Y.	
FILL _____ C.Y.		MUCK EXCAV. _____ C.Y.	
DGN	STATE PROJECT NO.	SHEET NO.	TOTAL SHEETS
16148TCP X-SECT	16148	577	600

SDR PROCESSED	NHDDT	REVISIONS AFTER PROPOSAL			
		NUMBER	DATE	STATION	DESCRIPTION
NEW DESIGN	MJ				
SHEET CHECKED	BRC				
AS BUILT DETAILS					

DATE	04-2015
DATE	04-2016
DATE	02-2018
DATE	

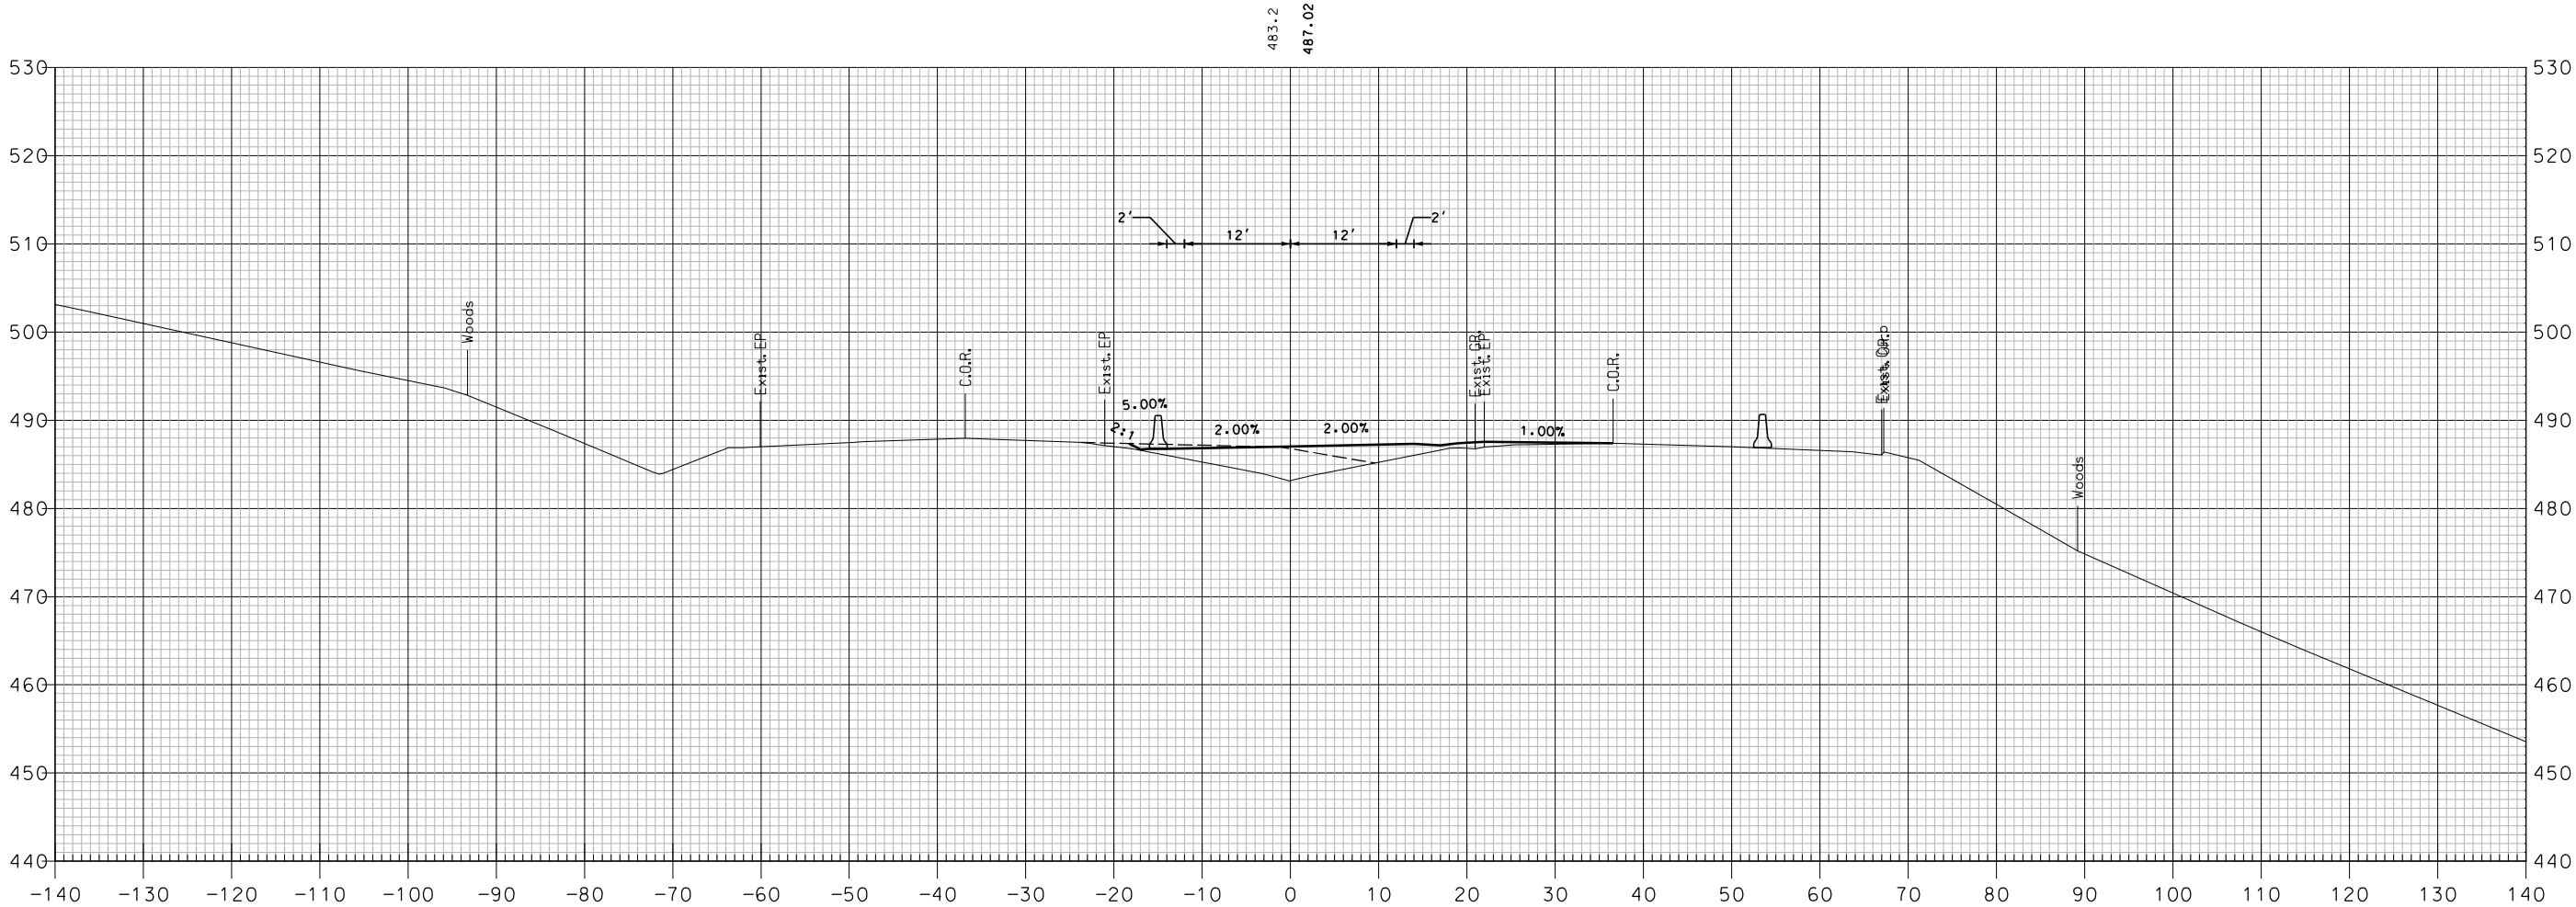


647+00

TCP PHASE 4 - I-89 NORTHBOUND

SHEET TOTALS			
COMMON EXCAV.	— C.Y.	ROCK EXCAV.	— C.Y.
FILL	— C.Y.	MUCK EXCAV.	— C.Y.
DGN	STATE PROJECT NO.	SHEET NO.	TOTAL SHEETS
16148TCP X-SECT	16148	578	600

REVISIONS AFTER PROPOSAL			
NUMBER	DATE	STATION	DESCRIPTION

SDR PROCESSED	NHDDT	DATE	04-2015
NEW DESIGN	MJ	DATE	04-2016
SHEET CHECKED	BRC	DATE	02-2018
AS BUILT DETAILS		DATE	

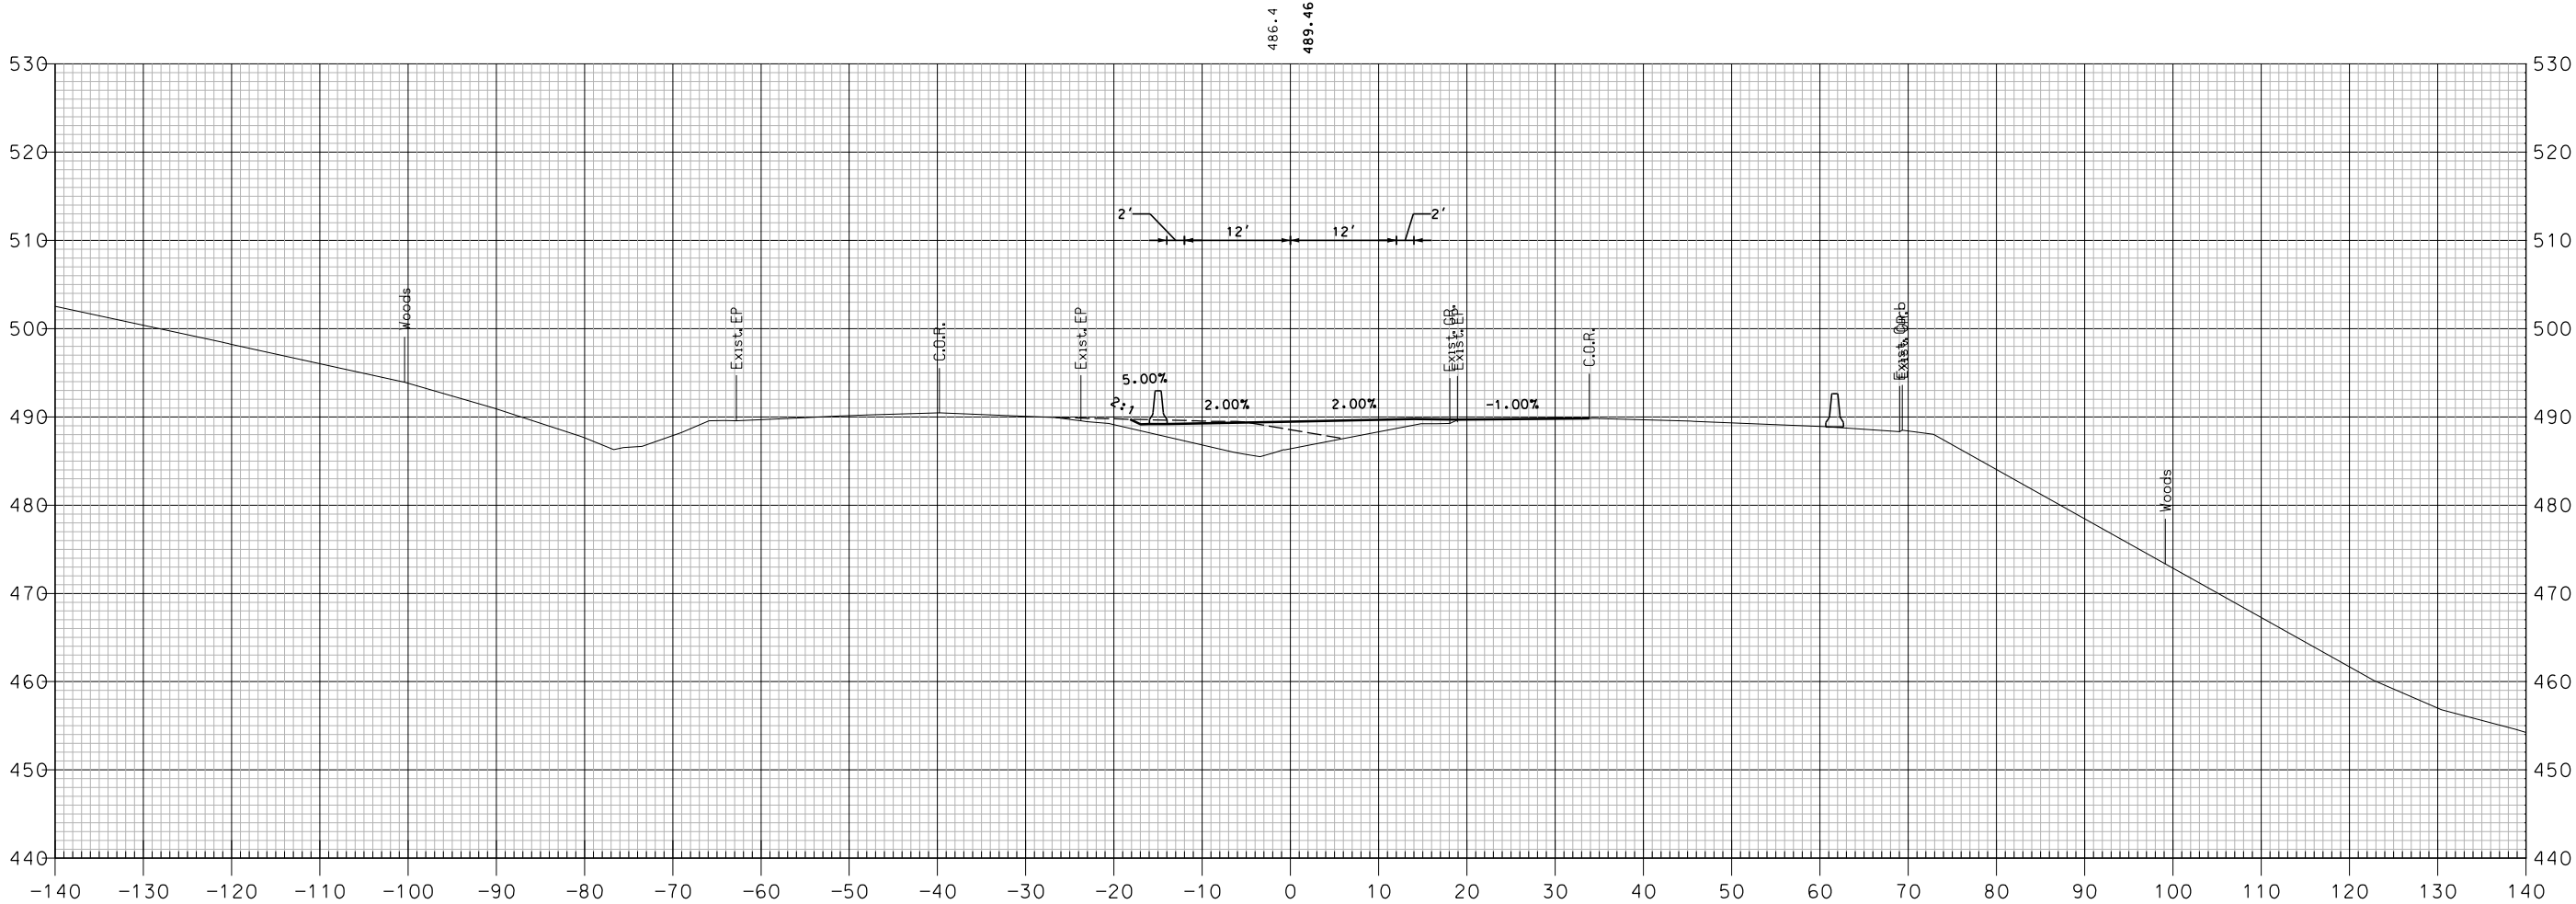


647+50

TCP PHASE 4 - I-89 NORTHBOUND

SHEET TOTALS			
COMMON EXCAV.	— C.Y.	ROCK EXCAV.	— C.Y.
FILL	— C.Y.	MUCK EXCAV.	— C.Y.
DGN	STATE PROJECT NO.	SHEET NO.	TOTAL SHEETS
16148TCP X-SECT	16148	579	600

SDR PROCESSED	NHDDT	REVISIONS AFTER PROPOSAL			
		STATION		DESCRIPTION	
		DATE			
		NUMBER			
NEW DESIGN	MJ	DATE	04-2016		
SHEET CHECKED	BRC	DATE	02-2018		
AS BUILT DETAILS		DATE			

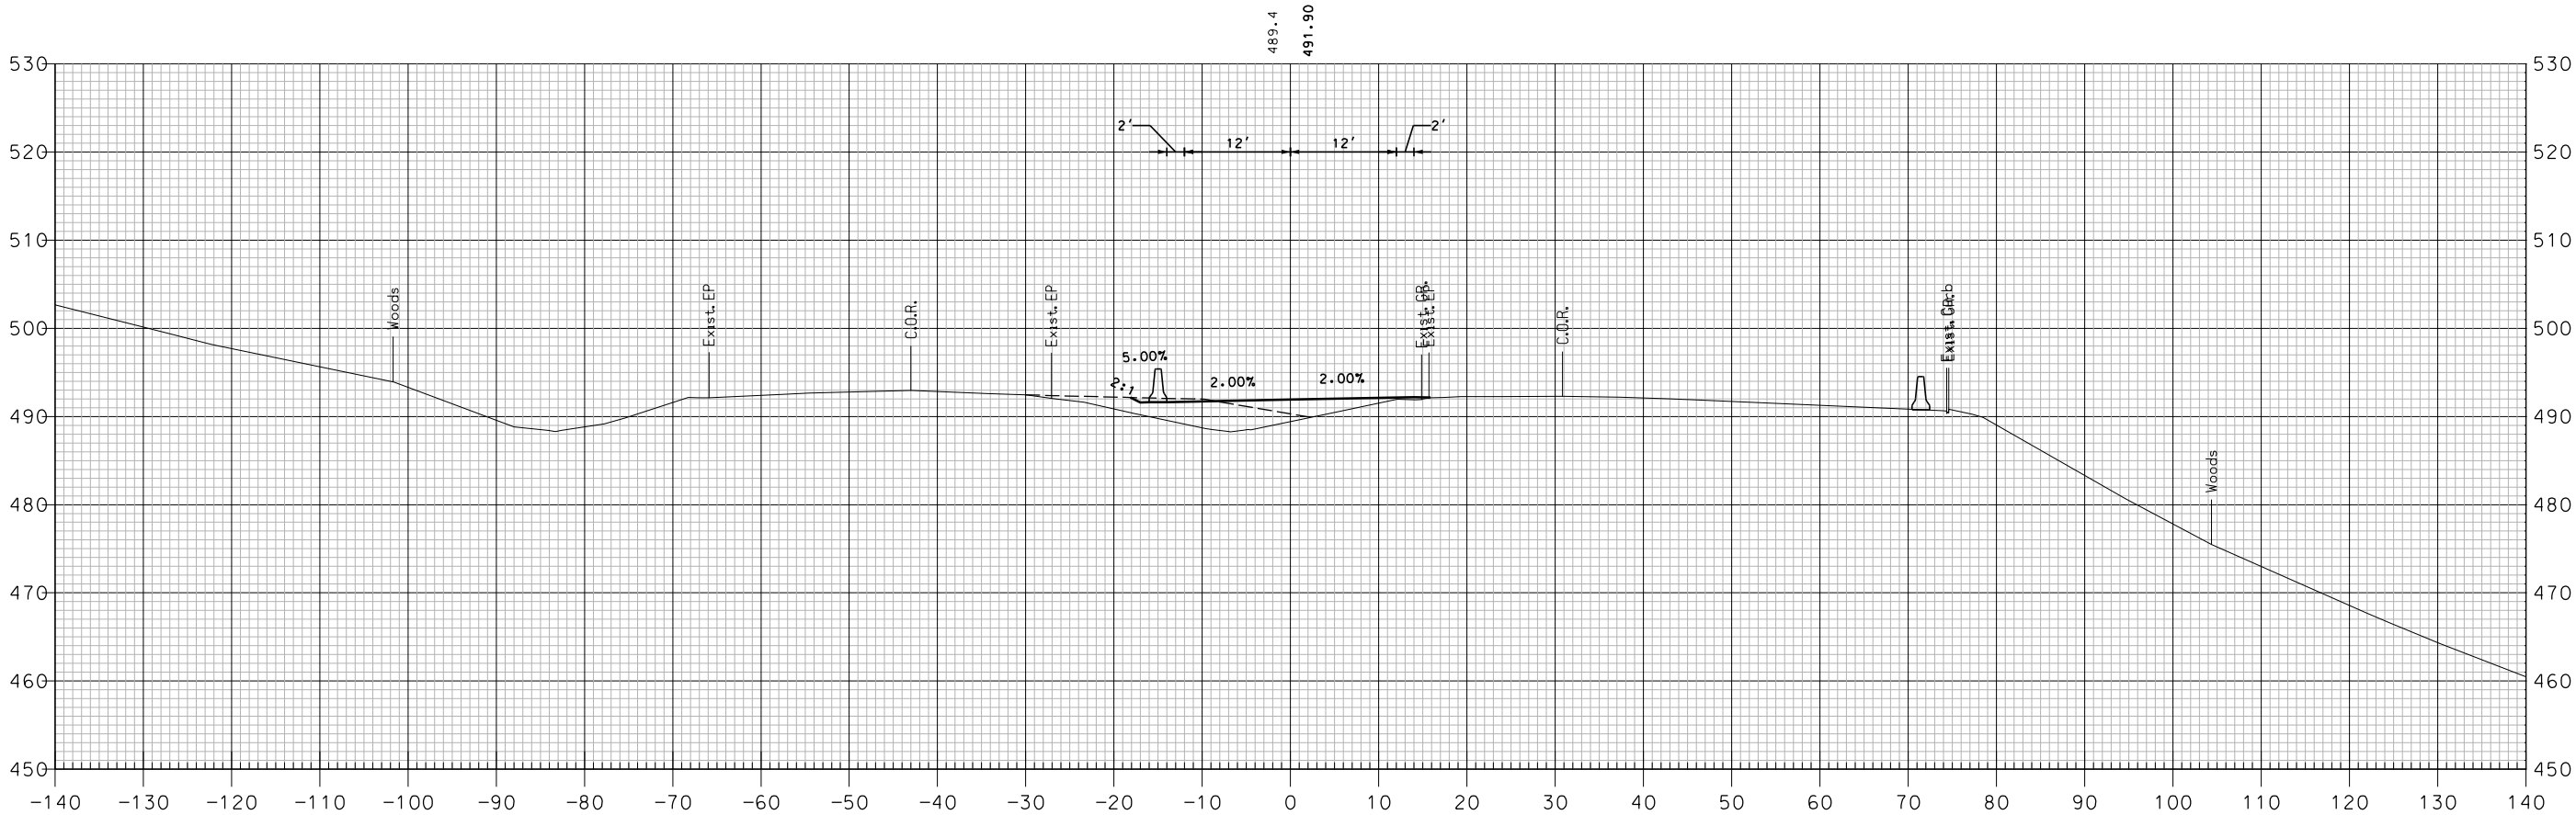


648+00

TCP PHASE 4 - I-89 NORTHBOUND

SHEET TOTALS			
COMMON EXCAV.	— C.Y.	ROCK EXCAV.	— C.Y.
FILL	— C.Y.	MUCK EXCAV.	— C.Y.
DGN	STATE PROJECT NO.	SHEET NO.	TOTAL SHEETS
16148TCP X-SECT	16148	580	600

REVISIONS AFTER PROPOSAL			
NUMBER	DATE	STATION	DESCRIPTION

SDR PROCESSED	NHDDT	DATE	04-2015
NEW DESIGN	MJ	DATE	04-2016
SHEET CHECKED	BRC	DATE	02-2018
AS BUILT DETAILS		DATE	

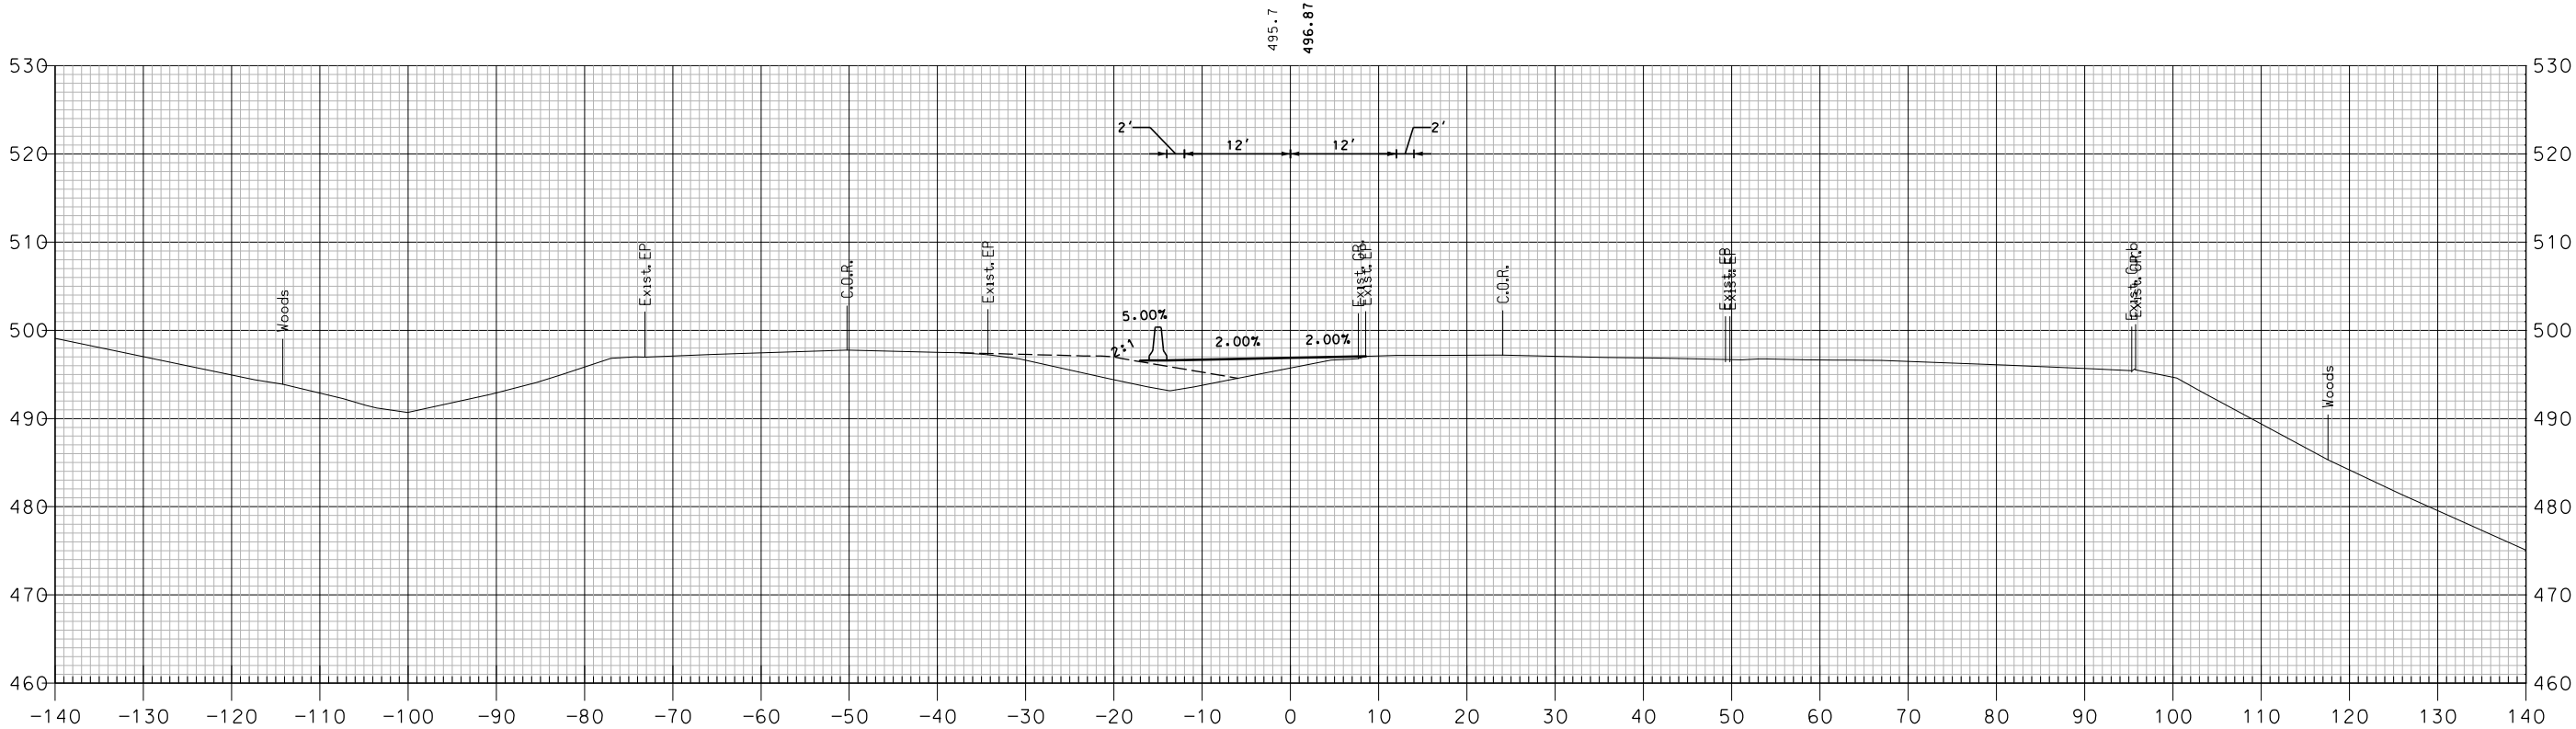



649+00

TCP PHASE 4 - I-89 NORTHBOUND

SHEET TOTALS			
COMMON EXCAV.	— C.Y.	ROCK EXCAV.	— C.Y.
FILL	— C.Y.	MUCK EXCAV.	— C.Y.
DGN	STATE PROJECT NO.	SHEET NO.	TOTAL SHEETS
16148TCP X-SECT	16148	582	600

REVISIONS AFTER PROPOSAL			
NUMBER		DATE	DESCRIPTION

SDR PROCESSED	NHDDT	DATE	04-2015
NEW DESIGN	MJ	DATE	04-2016
SHEET CHECKED	BRC	DATE	02-2018
AS BUILT DETAILS		DATE	

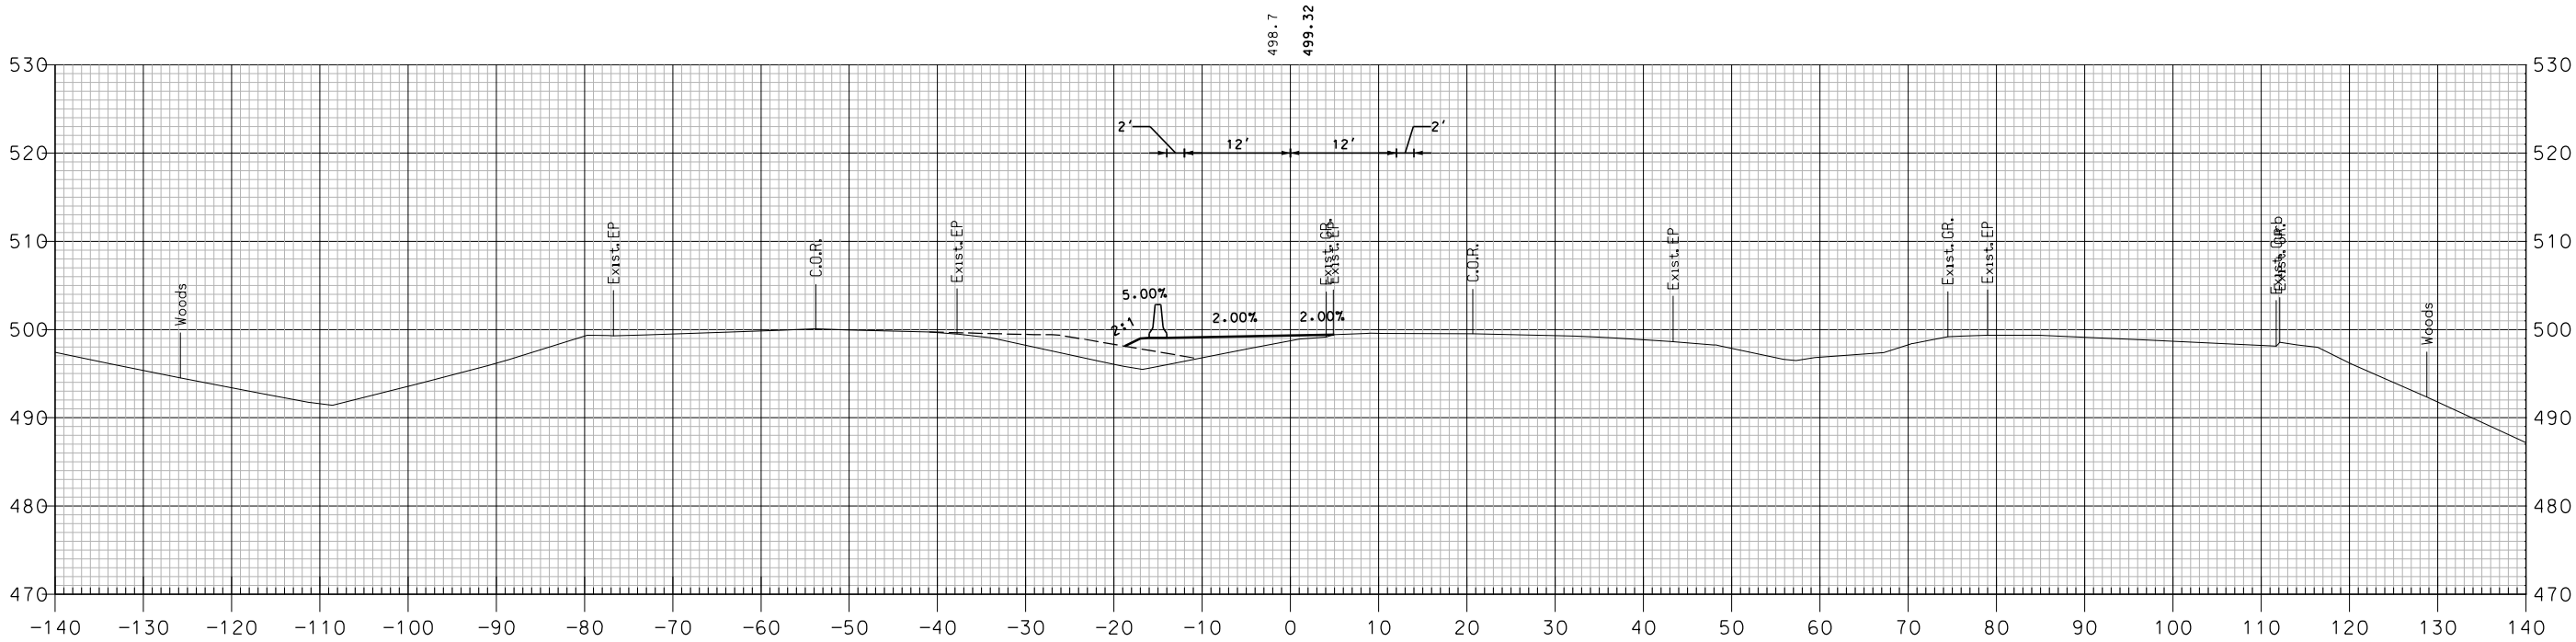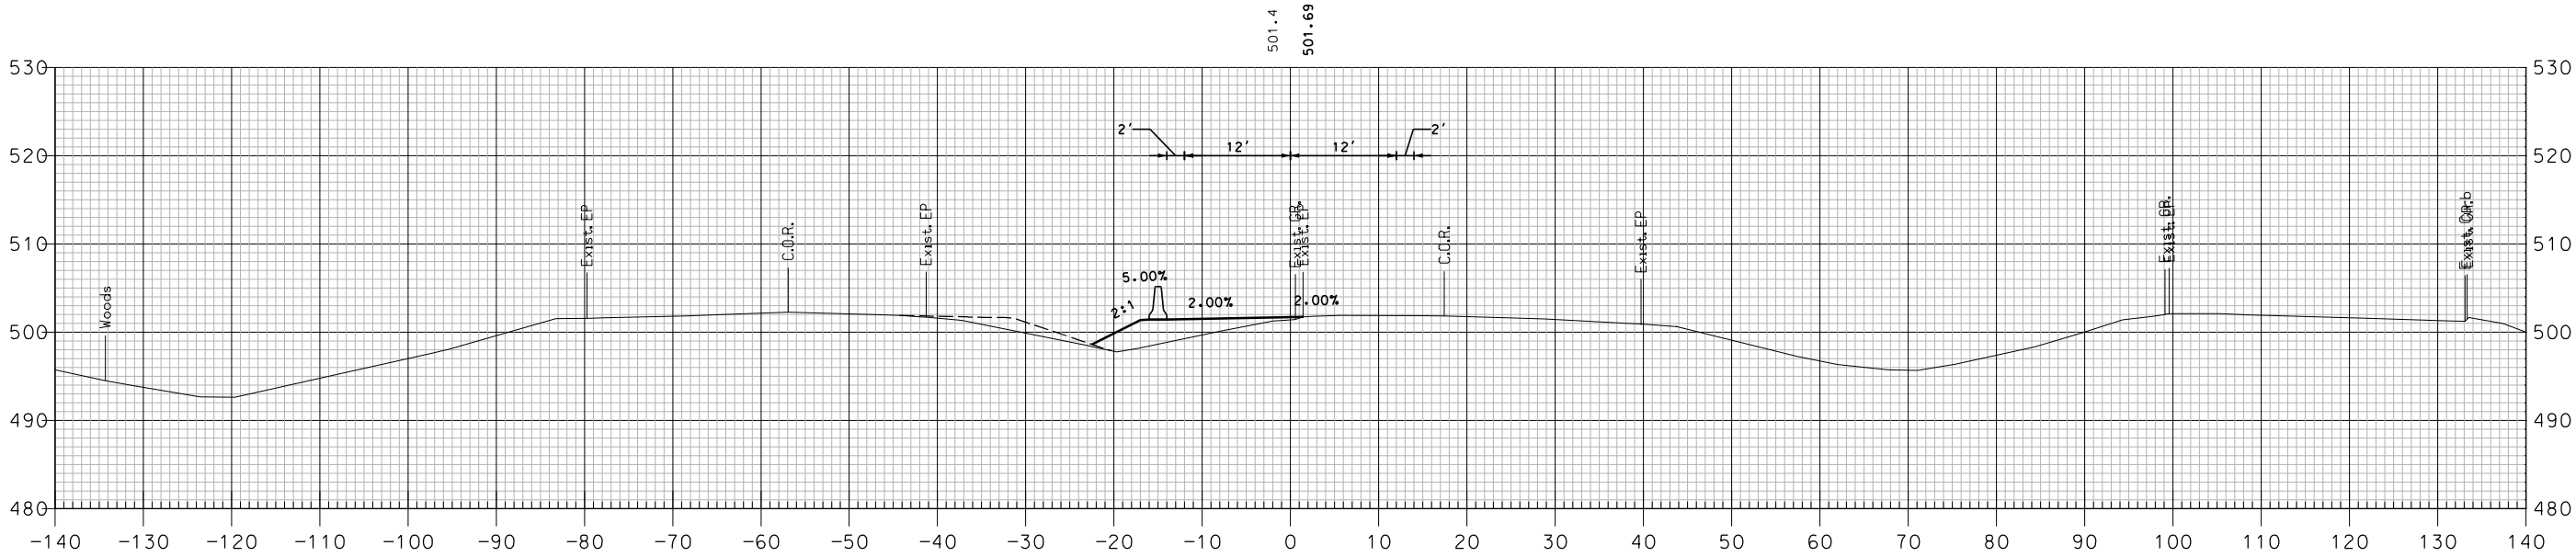


TCP PHASE 4 - I-89 NORTHBOUND


SHEET TOTALS			
COMMON EXCAV.	— C.Y.	ROCK EXCAV.	— C.Y.
FILL	— C.Y.	MUCK EXCAV.	— C.Y.
DGN	STATE PROJECT NO.	SHEET NO.	TOTAL SHEETS
16148TCP X-SECT	16148	583	600

REVISIONS AFTER PROPOSAL			
STATION		DESCRIPTION	
NUMBER	DATE	STATION	

SDR PROCESSED	NHDDT	DATE	04-2015
NEW DESIGN	MJ	DATE	04-2016
SHEET CHECKED	BRC	DATE	02-2018
AS BUILT DETAILS		DATE	

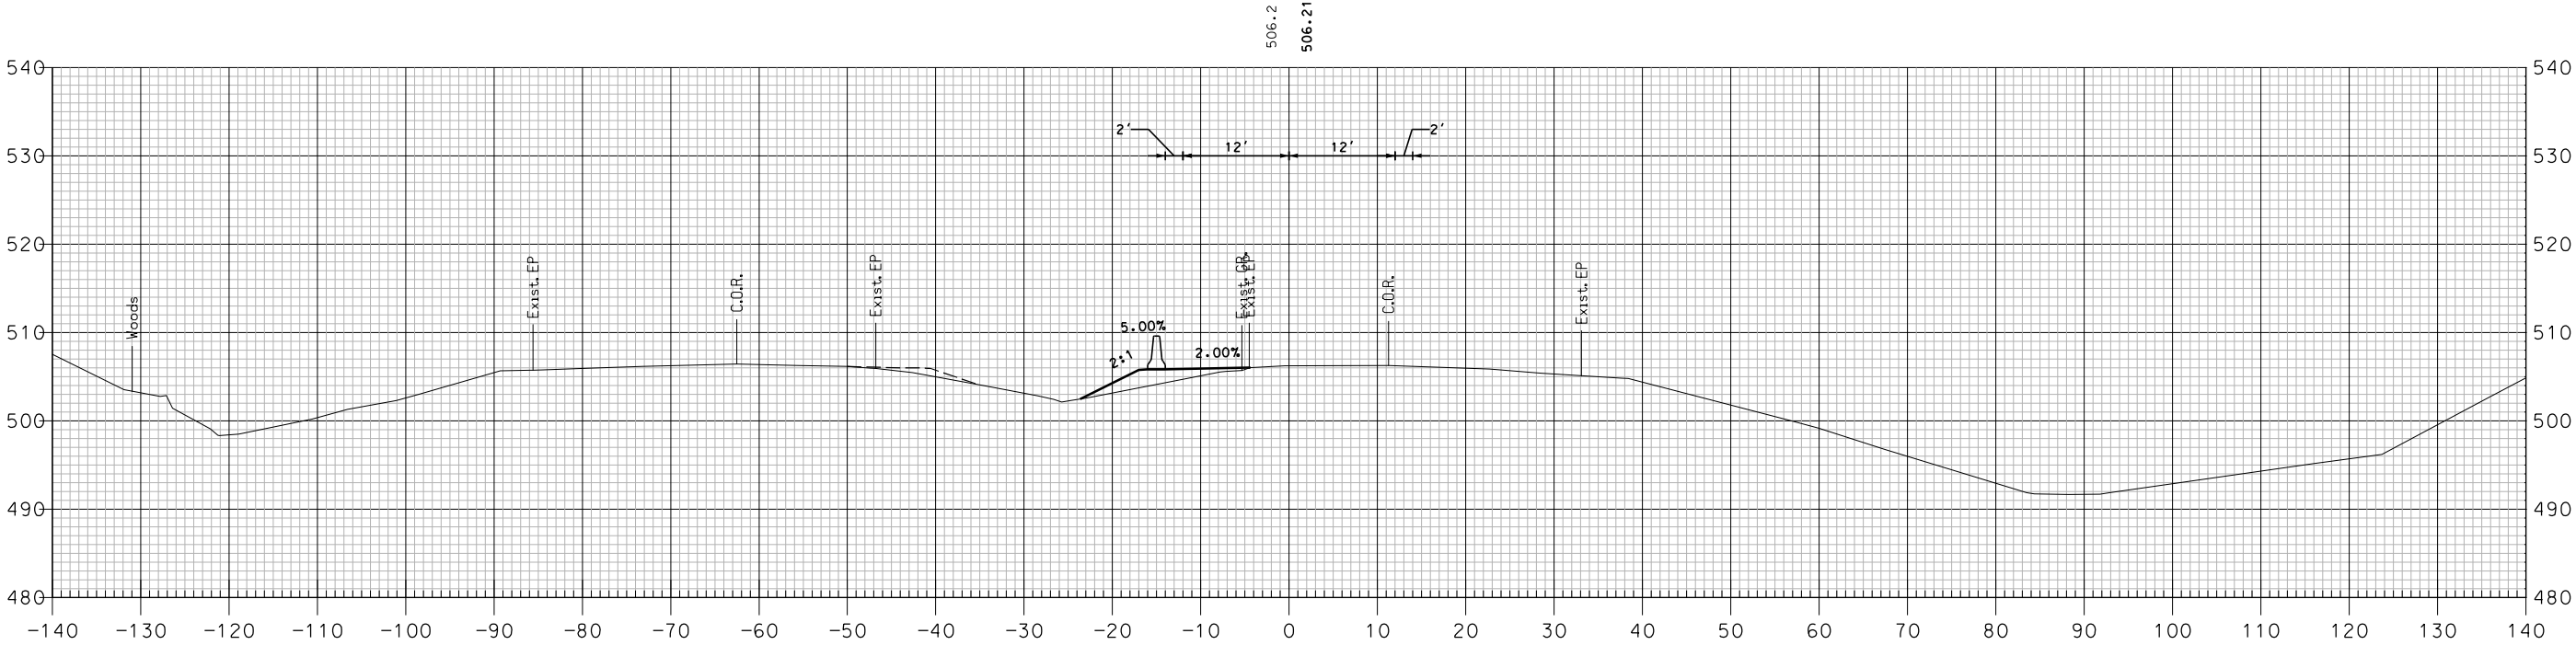

651+00

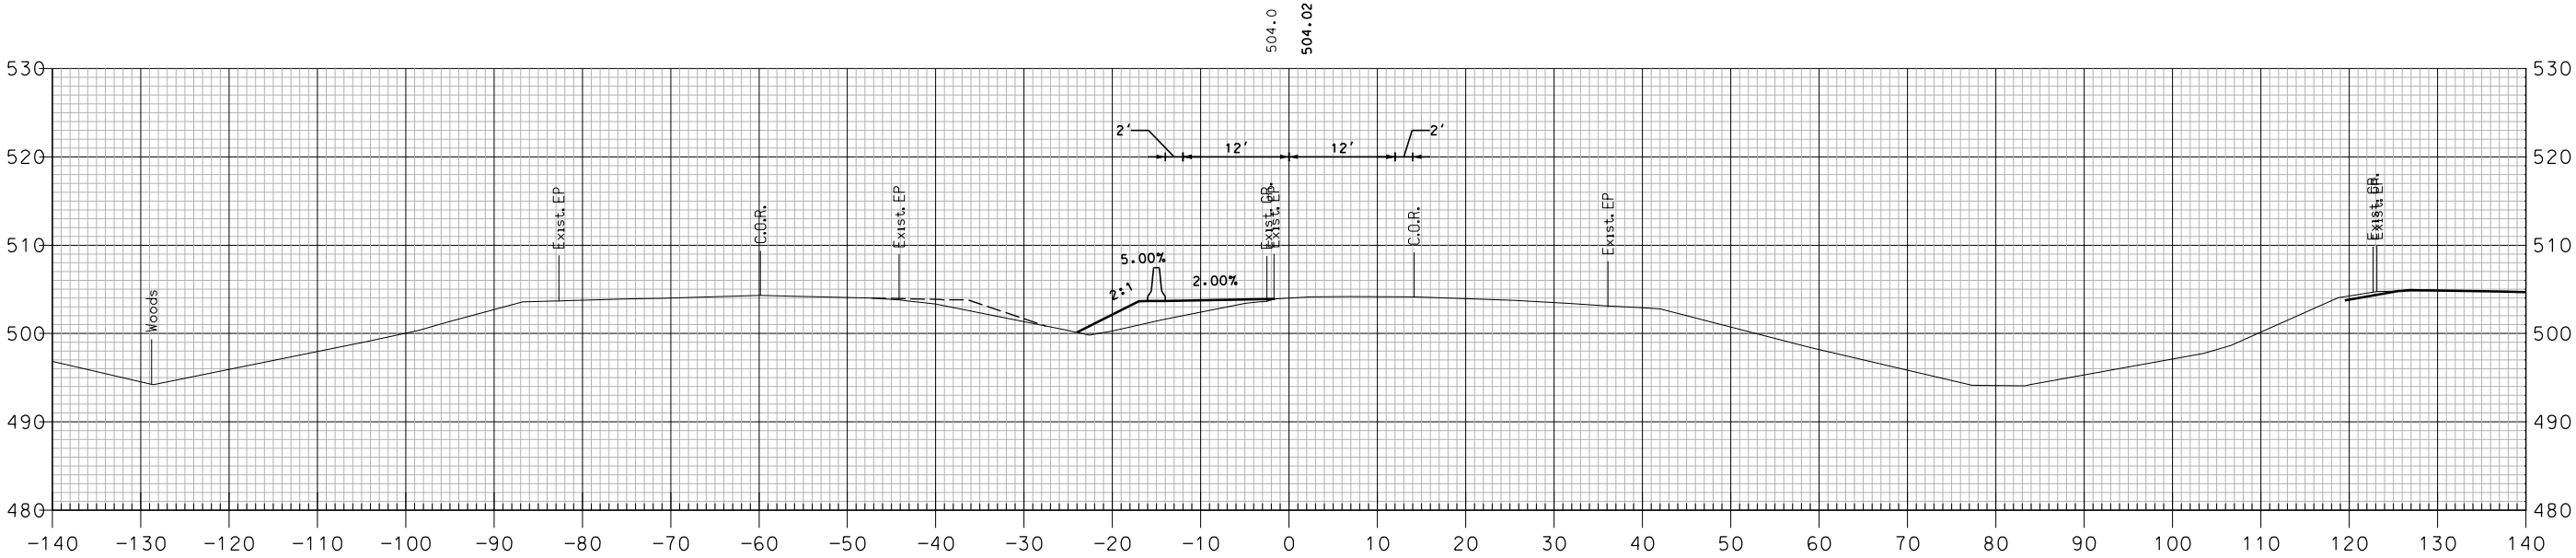


650+50

TCP PHASE 4 - I-89 NORTHBOUND

SHEET TOTALS					
COMMON EXCAV.	—	C.Y.	ROCK EXCAV.	—	C.Y.
FILL	—	C.Y.	MUCK EXCAV.	—	C.Y.
DGN	STATE PROJECT NO.		SHEET NO.		TOTAL SHEETS
16148TCP X-SECT	16148		584		600

REVISIONS AFTER PROPOSAL			
NUMBER	DATE	STATION	DESCRIPTION

SDR PROCESSED	NHDDT	DATE	04-2015
NEW DESIGN	MJ	DATE	04-2016
SHEET CHECKED	BRC	DATE	02-2018
AS BUILT DETAILS		DATE	

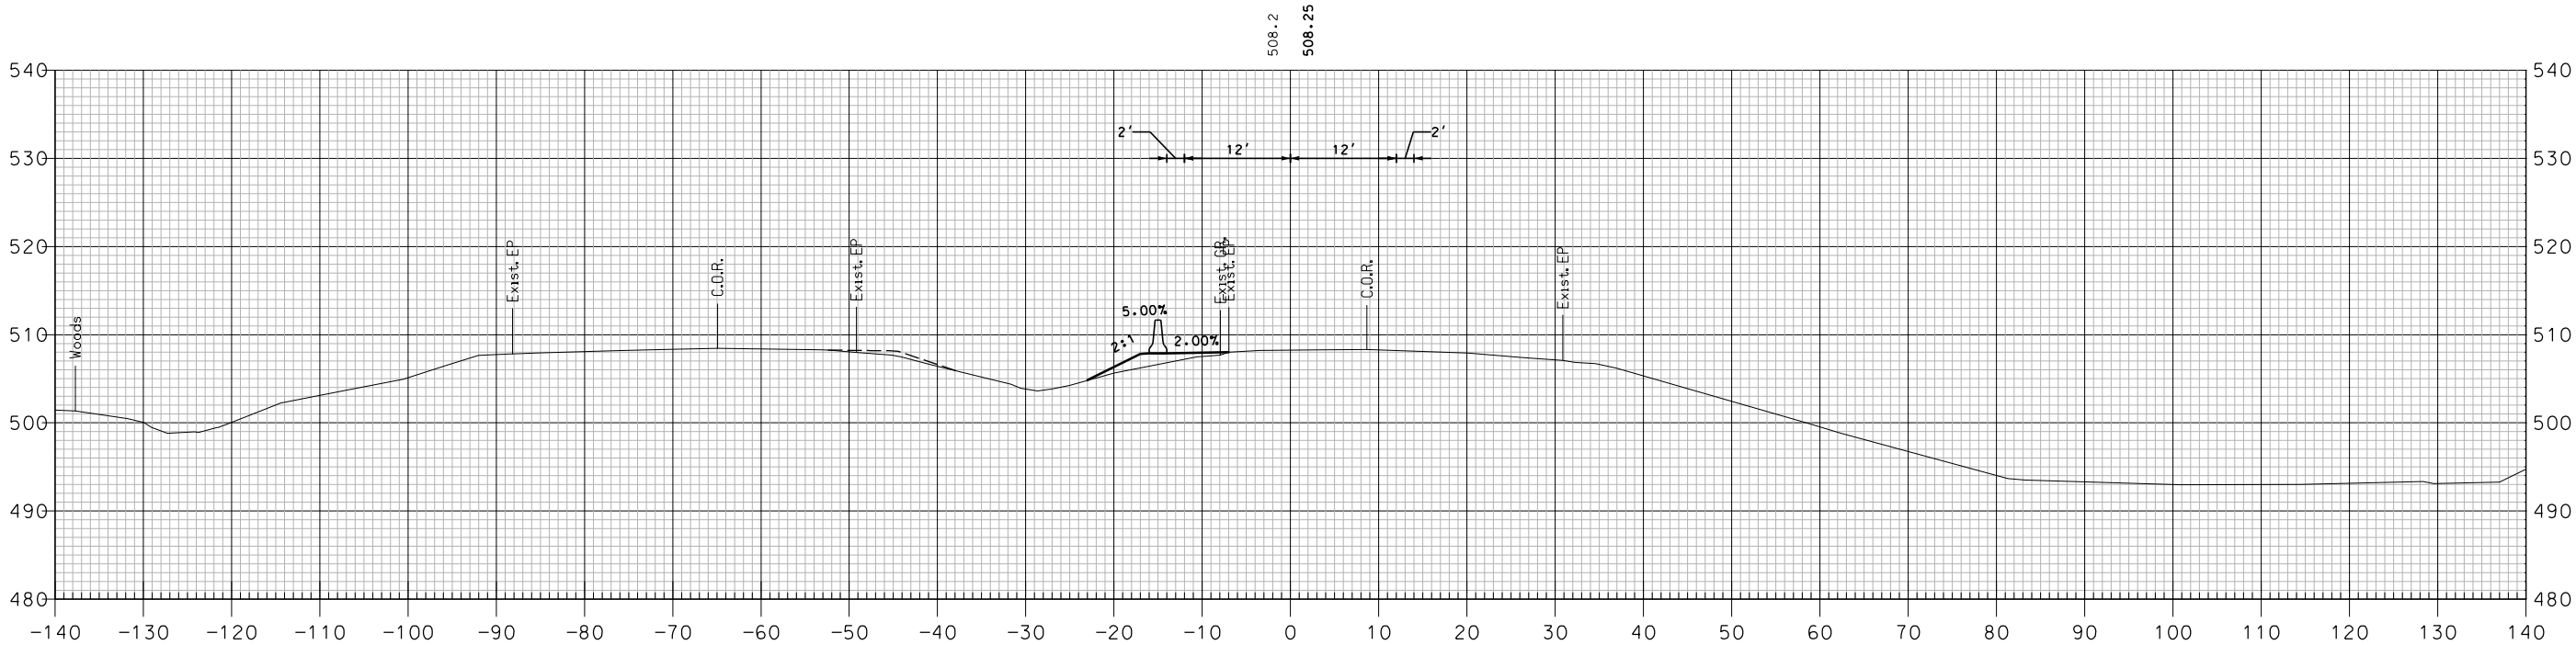


651+50

TCP PHASE 4 - I-89 NORTHBOUND

SHEET TOTALS			
COMMON EXCAV.	— C.Y.	ROCK EXCAV.	— C.Y.
FILL	— C.Y.	MUCK EXCAV.	— C.Y.
DGN	STATE PROJECT NO.	SHEET NO.	TOTAL SHEETS
16148TCP X-SECT	16148	585	600

REVISIONS AFTER PROPOSAL			
NUMBER	DATE	STATION	DESCRIPTION

SDR PROCESSED	NHDDT	DATE	04-2015
NEW DESIGN	MJ	DATE	04-2016
SHEET CHECKED	BRC	DATE	02-2018
AS BUILT DETAILS		DATE	

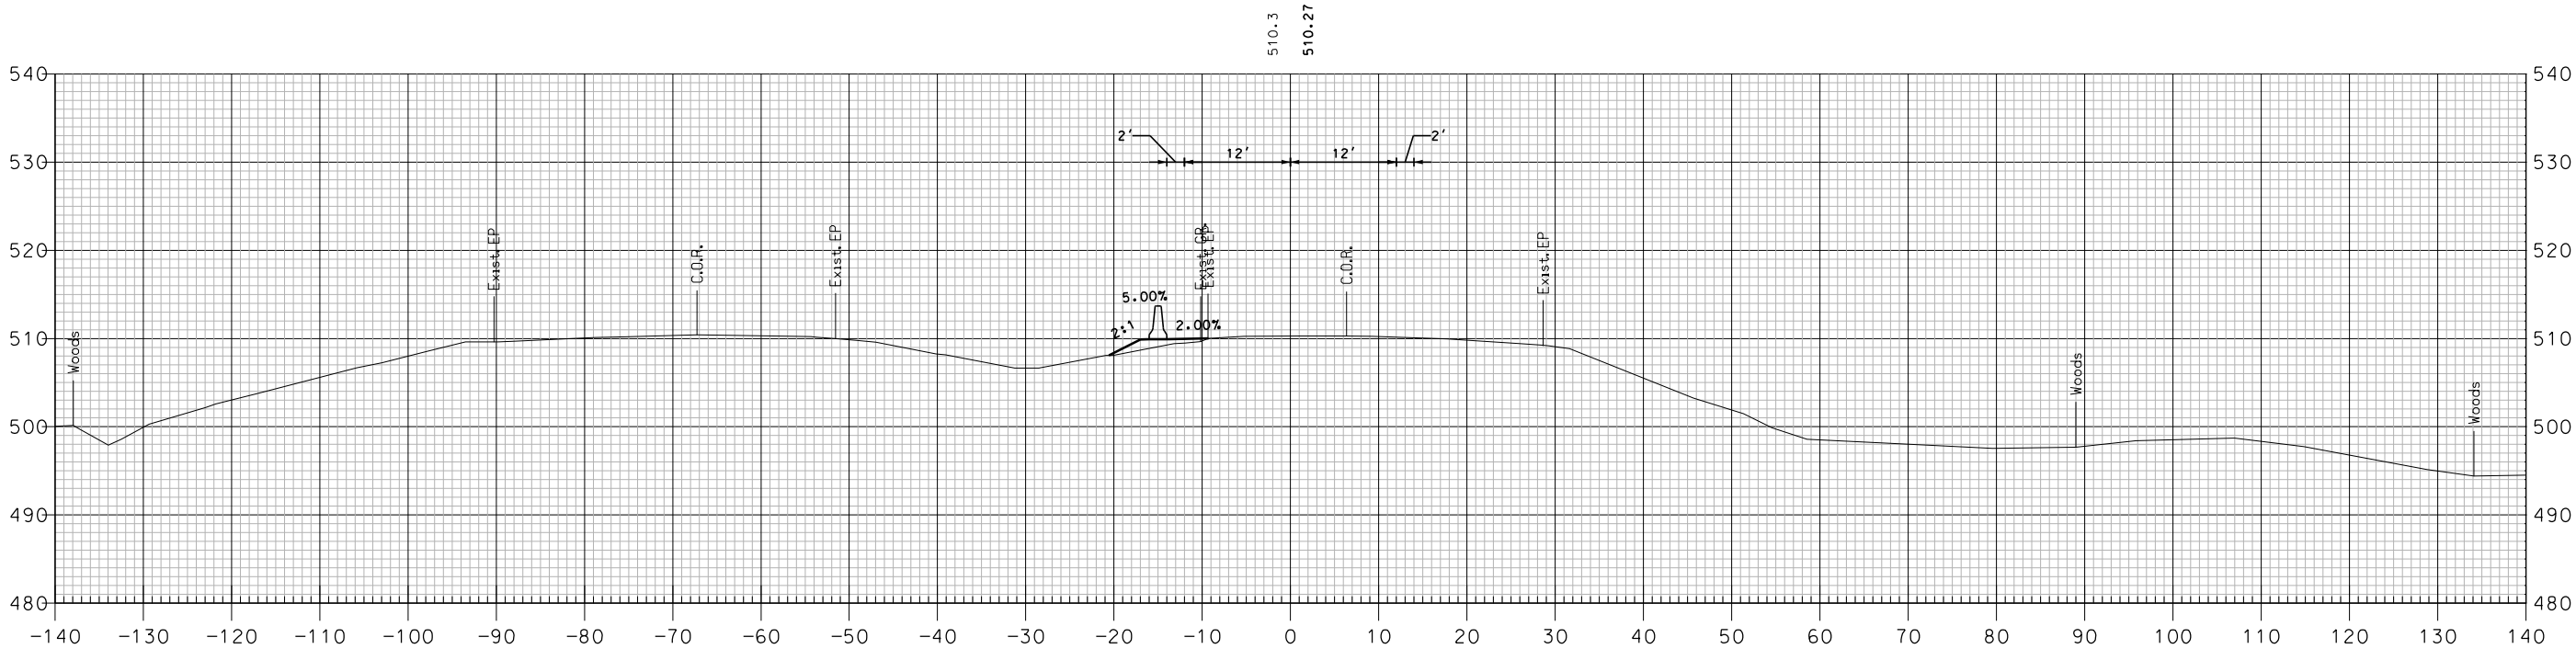


652+00

TCP PHASE 4 - I-89 NORTHBOUND

SHEET TOTALS			
COMMON EXCAV.	— C.Y.	ROCK EXCAV.	— C.Y.
FILL	— C.Y.	MUCK EXCAV.	— C.Y.
DGN	STATE PROJECT NO.	SHEET NO.	TOTAL SHEETS
16148TCP X-SECT	16148	586	600

REVISIONS AFTER PROPOSAL			
NUMBER	DATE	STATION	DESCRIPTION

SDR PROCESSED	NHDDT	DATE	04-2015
NEW DESIGN	MJ	DATE	04-2016
SHEET CHECKED	BRC	DATE	02-2018
AS BUILT DETAILS		DATE	

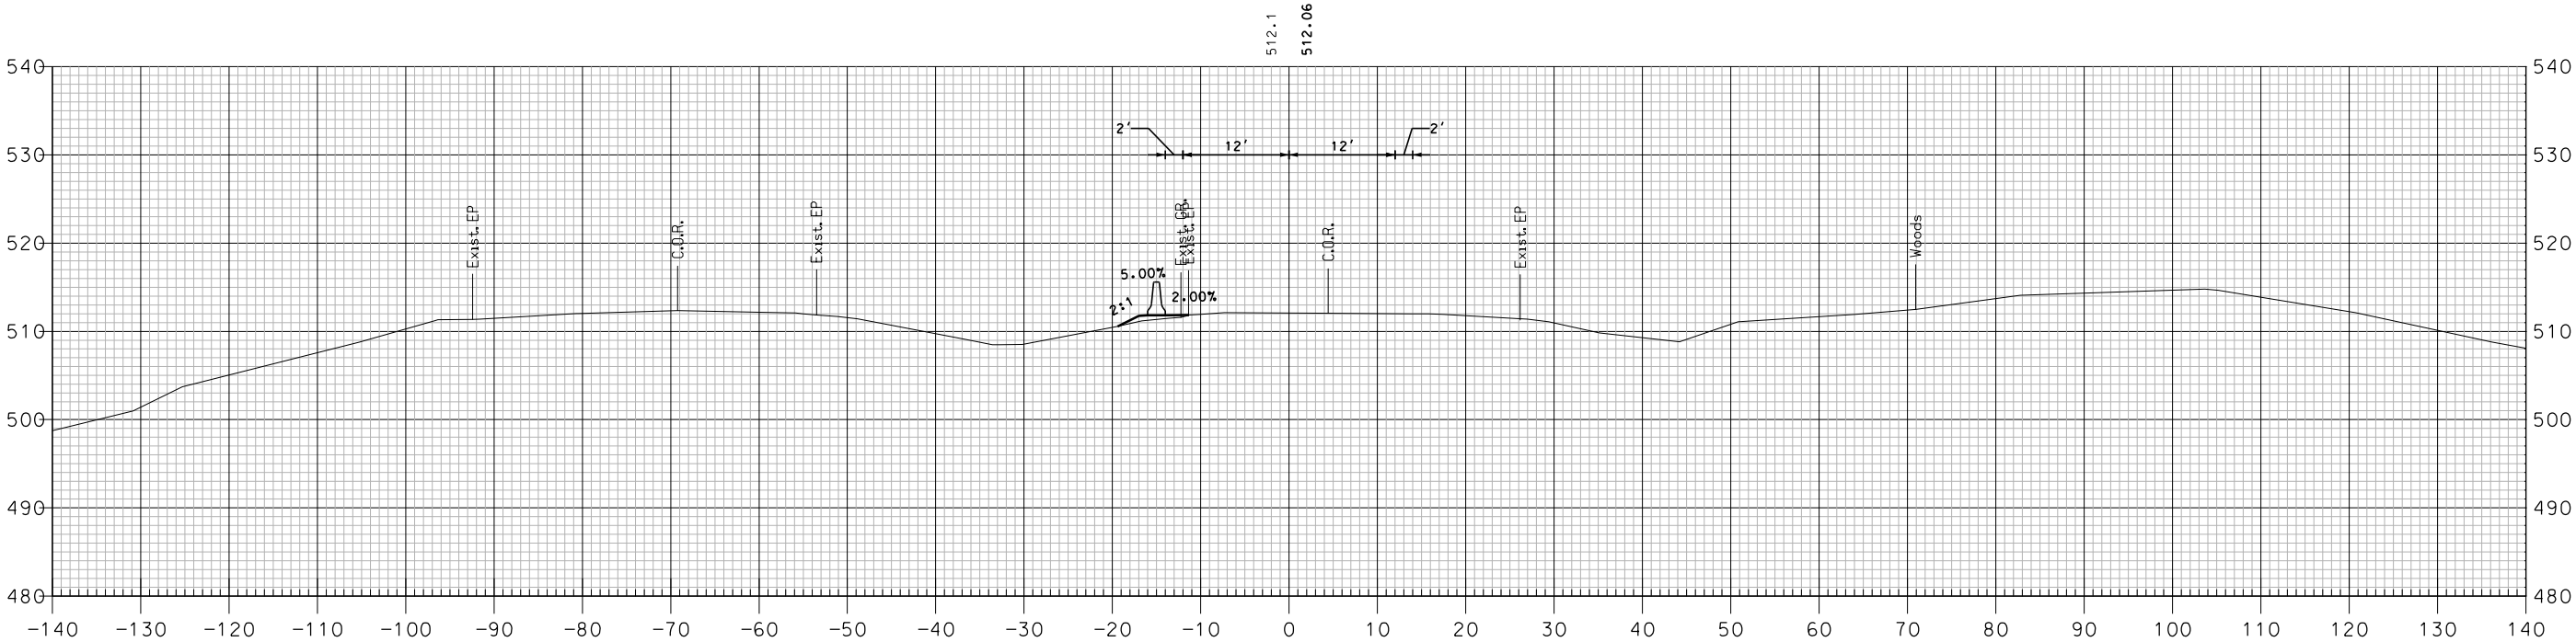


652+50

TCP PHASE 4 - I-89 NORTHBOUND

SHEET TOTALS			
COMMON EXCAV.	— C.Y.	ROCK EXCAV.	— C.Y.
FILL	— C.Y.	MUCK EXCAV.	— C.Y.
DGN	STATE PROJECT NO.	SHEET NO.	TOTAL SHEETS
16148TCP X-SECT	16148	587	600

REVISIONS AFTER PROPOSAL			
NUMBER	DATE	STATION	DESCRIPTION

SDR PROCESSED	NHDDT	DATE	04-2015
NEW DESIGN	MJ	DATE	04-2016
SHEET CHECKED	BRC	DATE	02-2018
AS BUILT DETAILS		DATE	

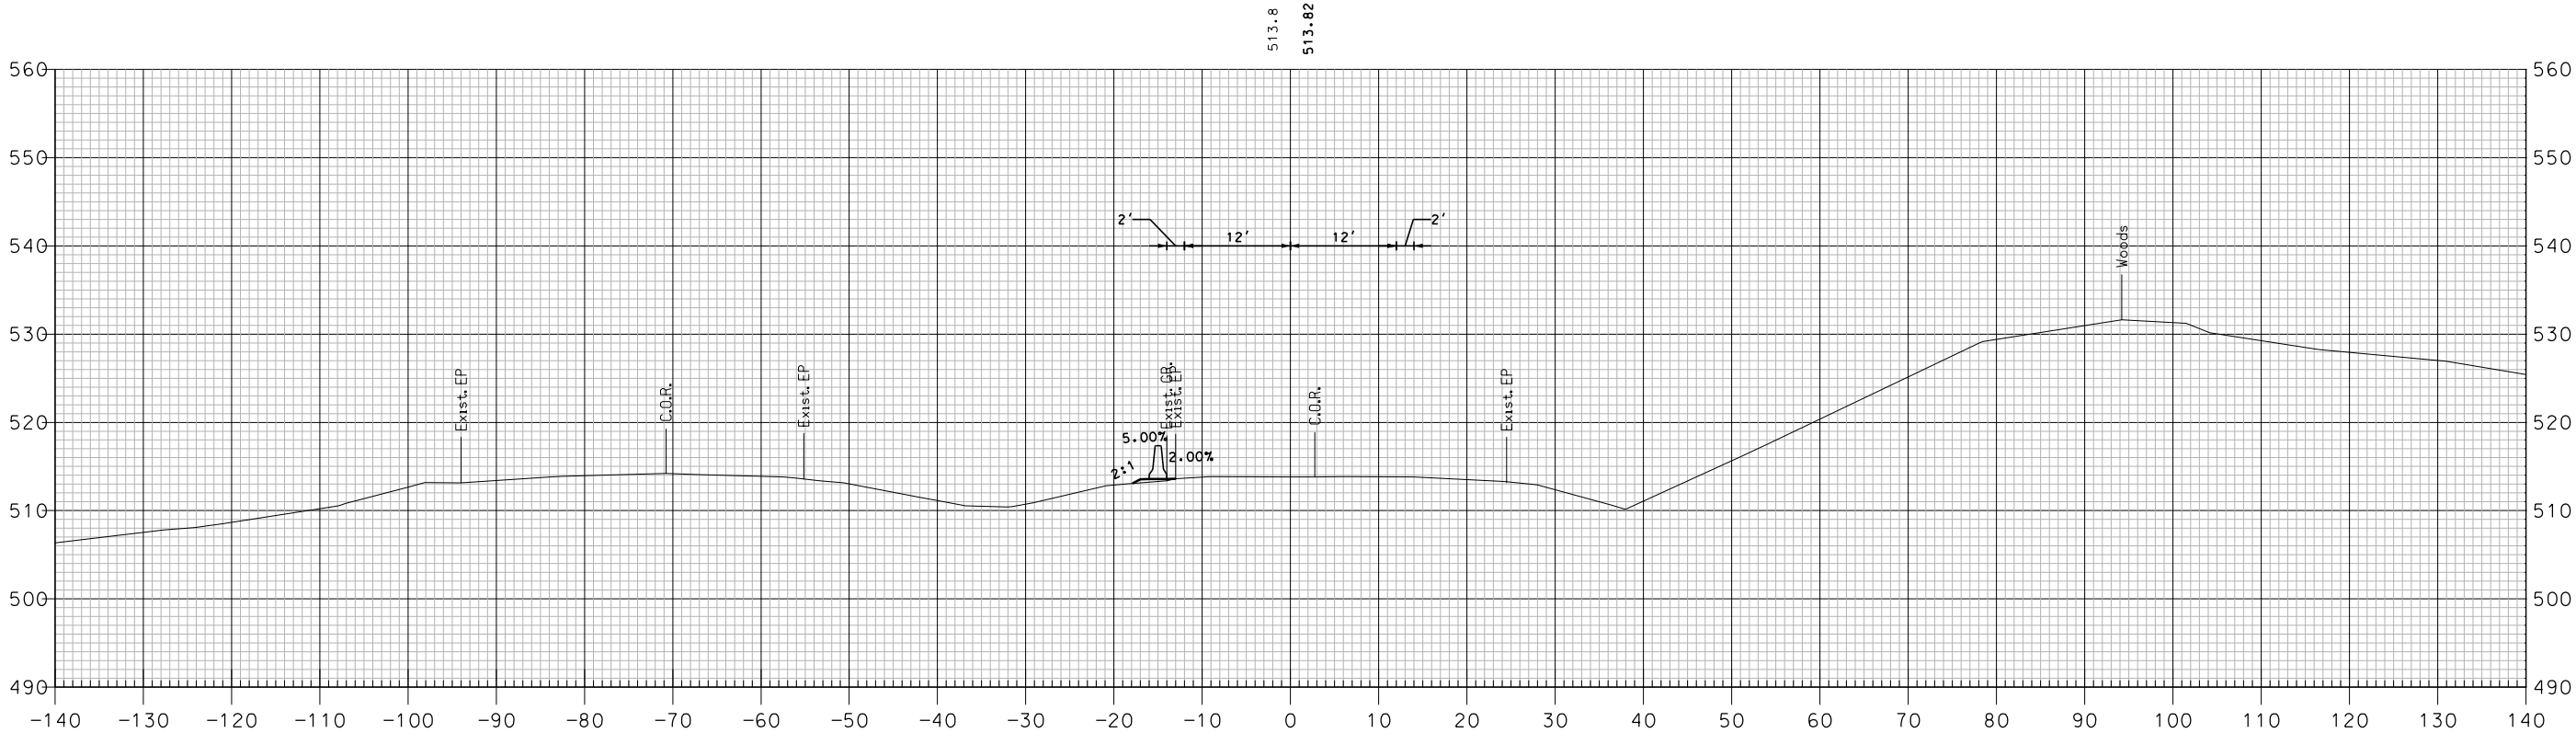


653+00

TCP PHASE 4 - I-89 NORTHBOUND

SHEET TOTALS			
COMMON EXCAV.	— C.Y.	ROCK EXCAV.	— C.Y.
FILL	— C.Y.	MUCK EXCAV.	— C.Y.
DGN	STATE PROJECT NO.	SHEET NO.	TOTAL SHEETS
16148TCP X-SECT	16148	588	600

REVISIONS AFTER PROPOSAL			
NUMBER	DATE	STATION	DESCRIPTION

SDR PROCESSED	NHDDT	DATE	04-2015
NEW DESIGN	MJ	DATE	04-2016
SHEET CHECKED	BRC	DATE	02-2018
AS BUILT DETAILS		DATE	

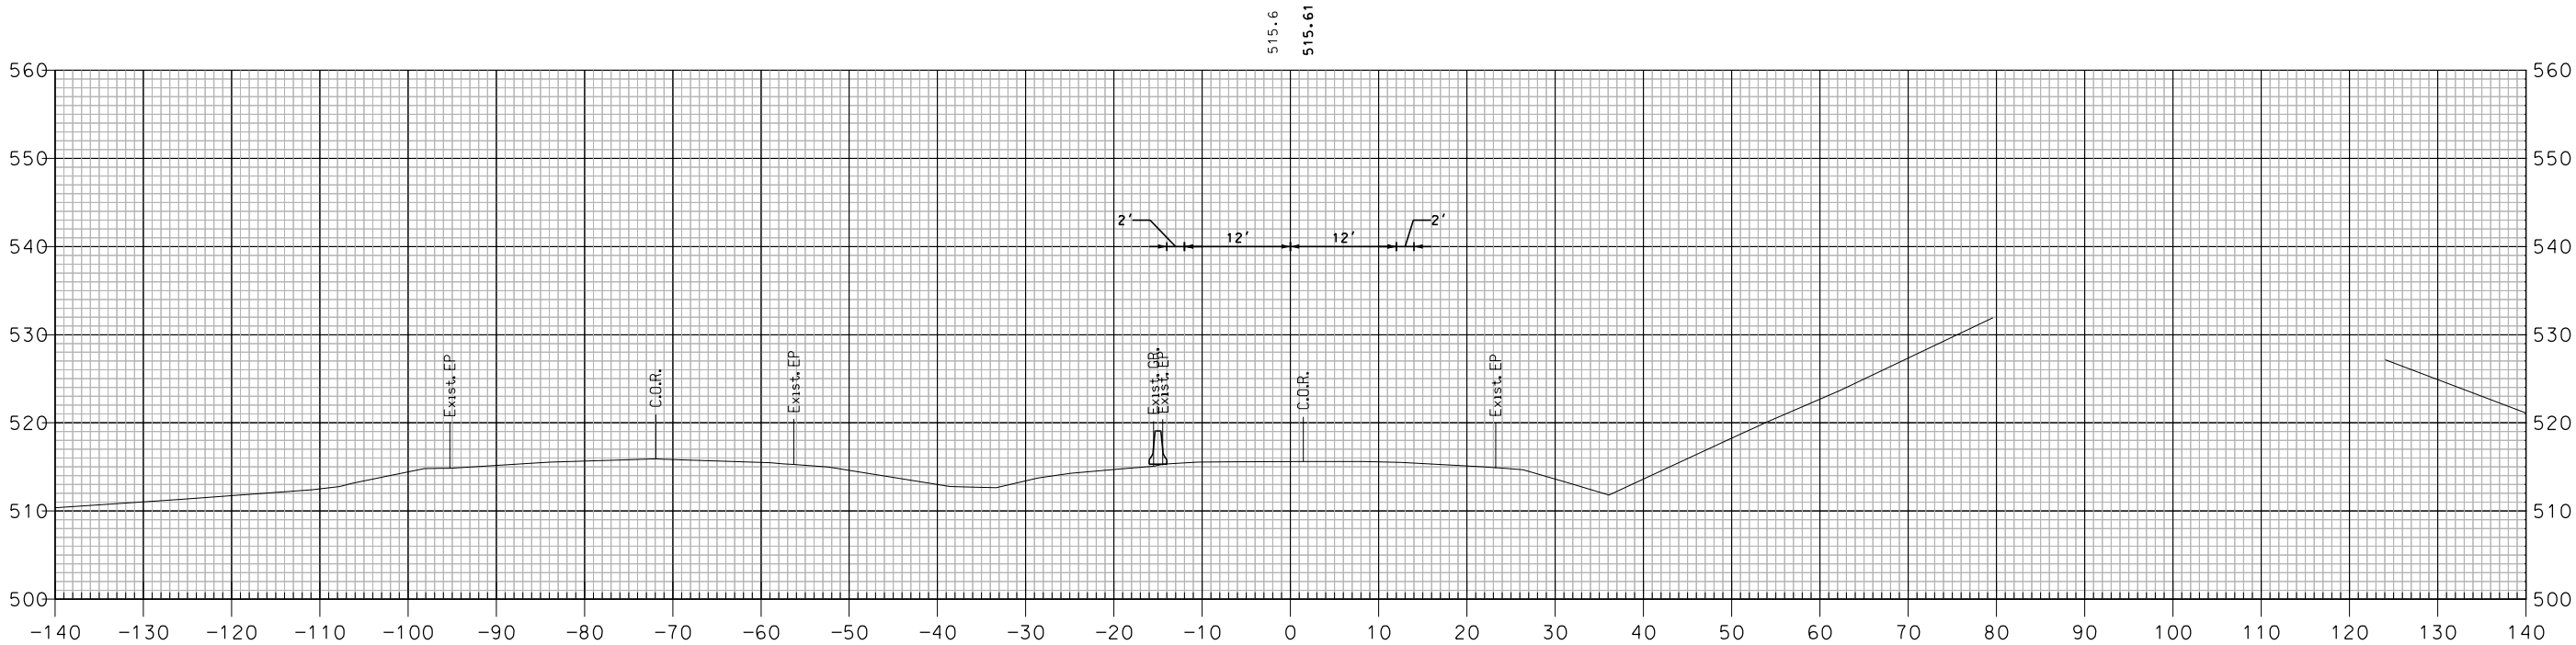


653+50

TCP PHASE 4 - I-89 NORTHBOUND

SHEET TOTALS			
COMMON EXCAV.	— C.Y.	ROCK EXCAV.	— C.Y.
FILL	— C.Y.	MUCK EXCAV.	— C.Y.
DGN	STATE PROJECT NO.	SHEET NO.	TOTAL SHEETS
16148TCP X-SECT	16148	589	600

REVISIONS AFTER PROPOSAL			
NUMBER	DATE	STATION	DESCRIPTION

SDR PROCESSED	NHDDT	DATE	04-2015
NEW DESIGN	MJ	DATE	04-2016
SHEET CHECKED	BRC	DATE	02-2018
AS BUILT DETAILS		DATE	

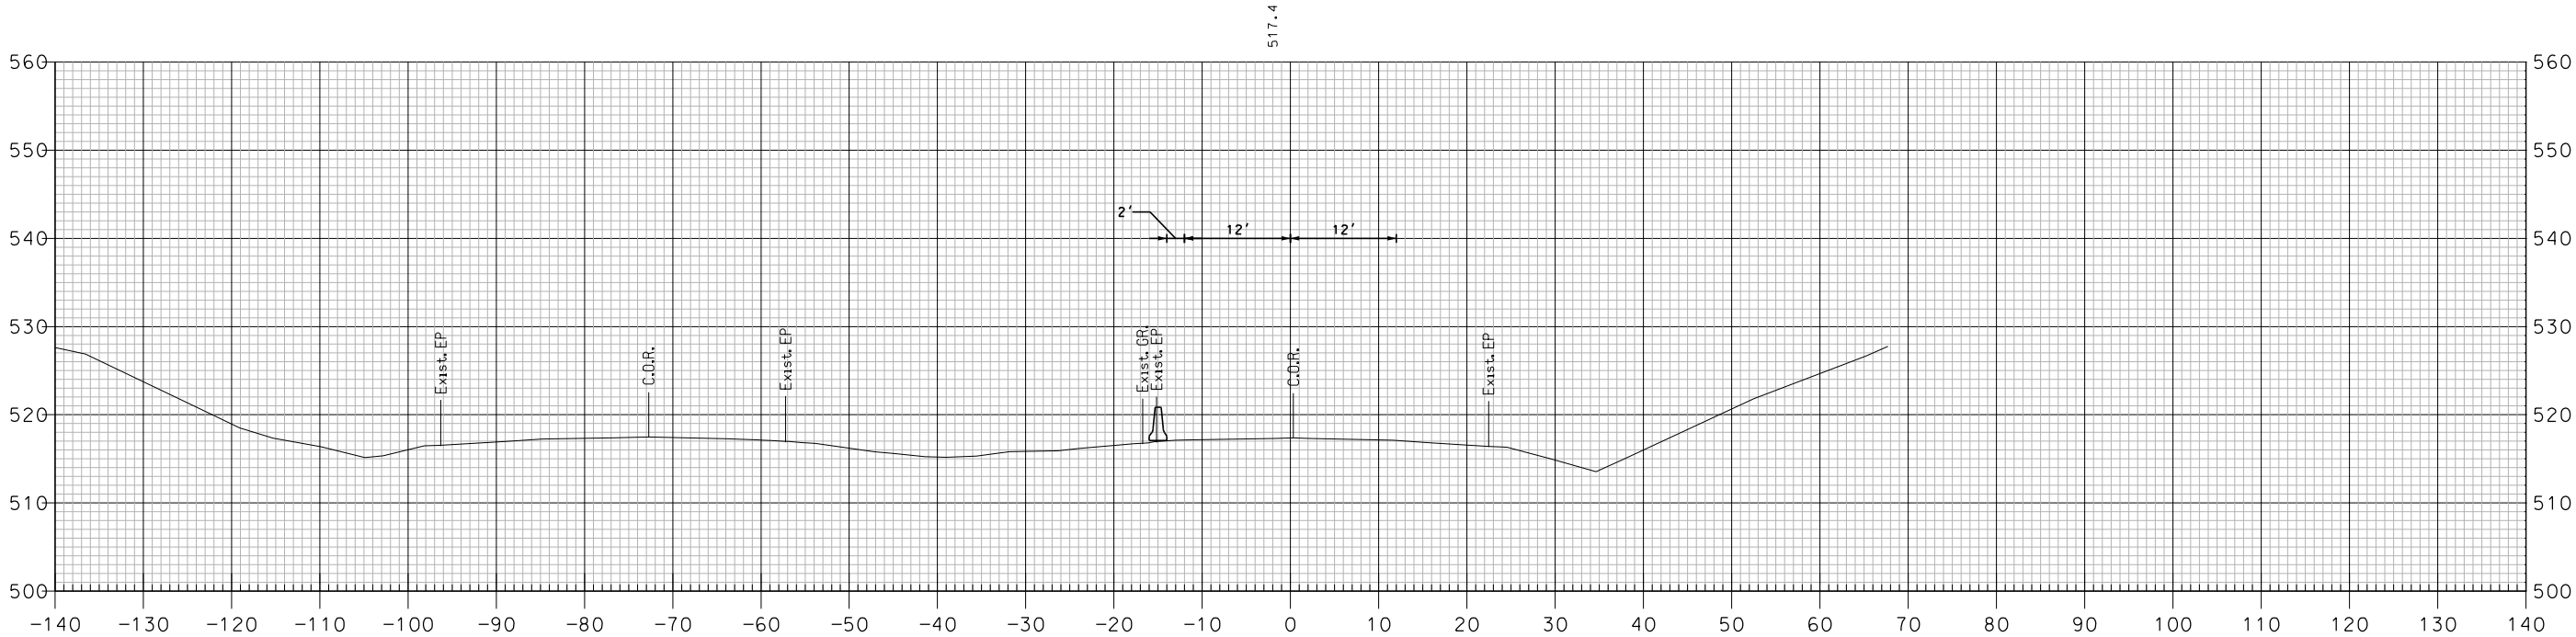


654+00

TCP PHASE 4 - I-89 NORTHBOUND

SHEET TOTALS			
COMMON EXCAV.	— C.Y.	ROCK EXCAV.	— C.Y.
FILL	— C.Y.	MUCK EXCAV.	— C.Y.
DGN	STATE PROJECT NO.	SHEET NO.	TOTAL SHEETS
16148TCP X-SECT	16148	590	600

REVISIONS AFTER PROPOSAL			
NUMBER	DATE	STATION	DESCRIPTION

SDR PROCESSED	NHDDT	DATE	04-2015
NEW DESIGN	MJ	DATE	04-2016
SHEET CHECKED	BRC	DATE	02-2018
AS BUILT DETAILS		DATE	

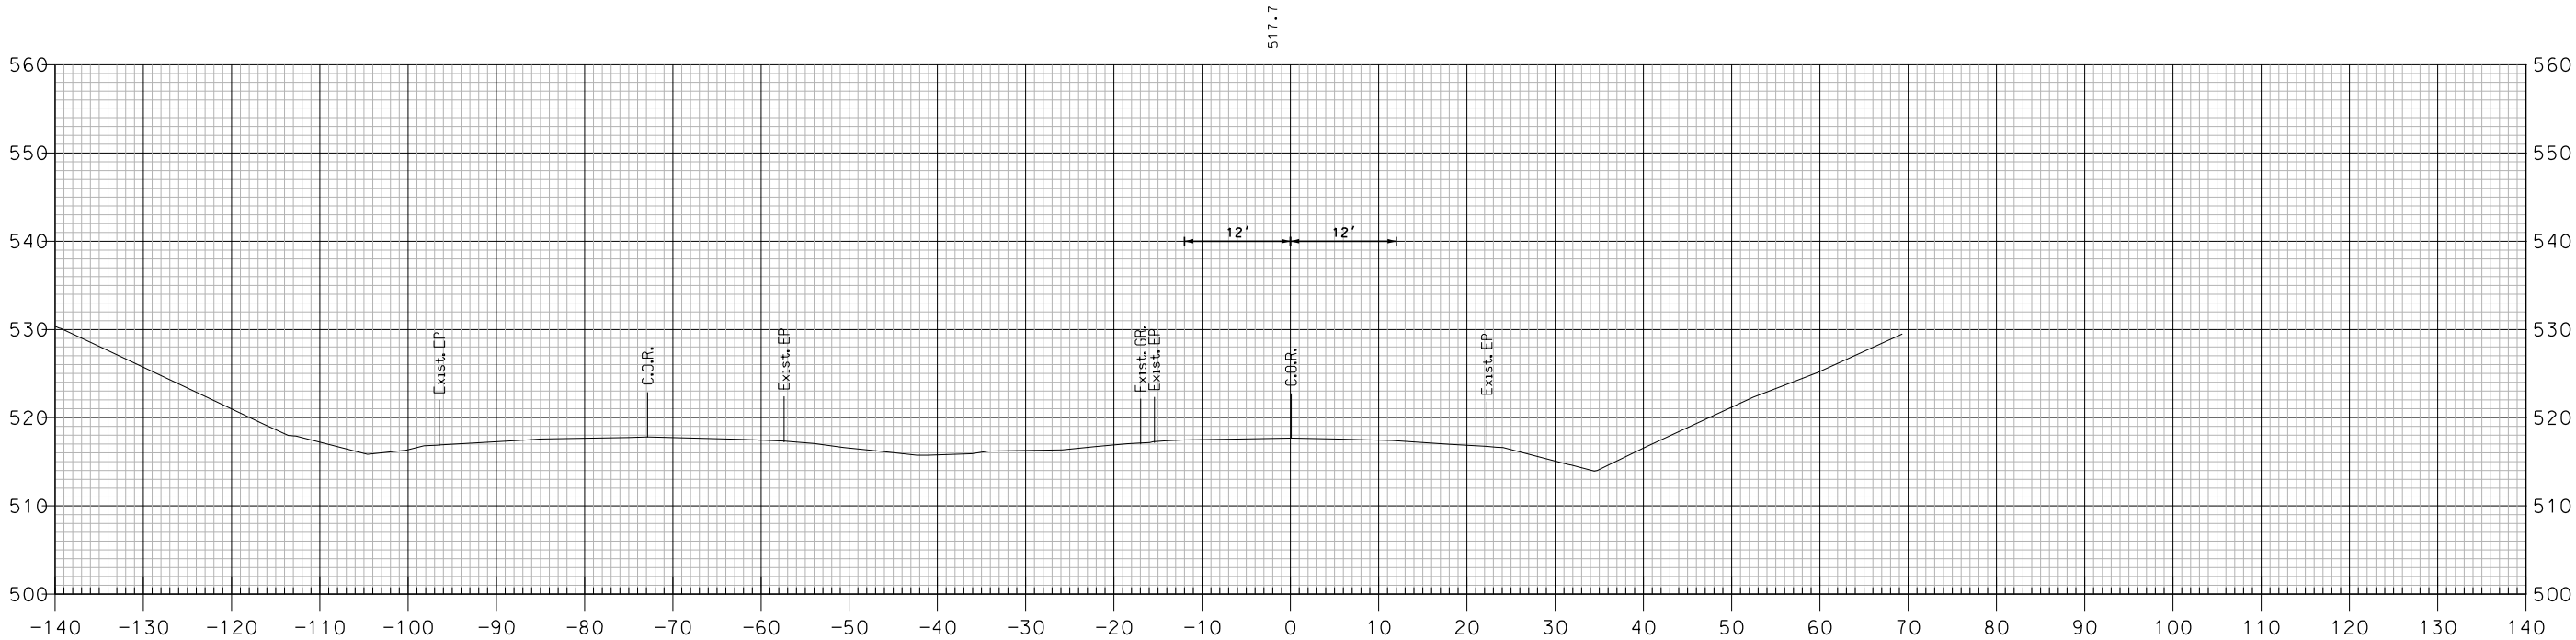


654+10

TCP PHASE 4 - I-89 NORTHBOUND

SHEET TOTALS			
COMMON EXCAV.	— C.Y.	ROCK EXCAV.	— C.Y.
FILL	— C.Y.	MUCK EXCAV.	— C.Y.
DGN	STATE PROJECT NO.	SHEET NO.	TOTAL SHEETS
16148TCP X-SECT	16148	591	600

REVISIONS AFTER PROPOSAL			
NUMBER	DATE	STATION	DESCRIPTION

SDR PROCESSED	NHDDT	DATE	04-2015
NEW DESIGN	MJ	DATE	04-2016
SHEET CHECKED	BRC	DATE	02-2018
AS BUILT DETAILS		DATE	

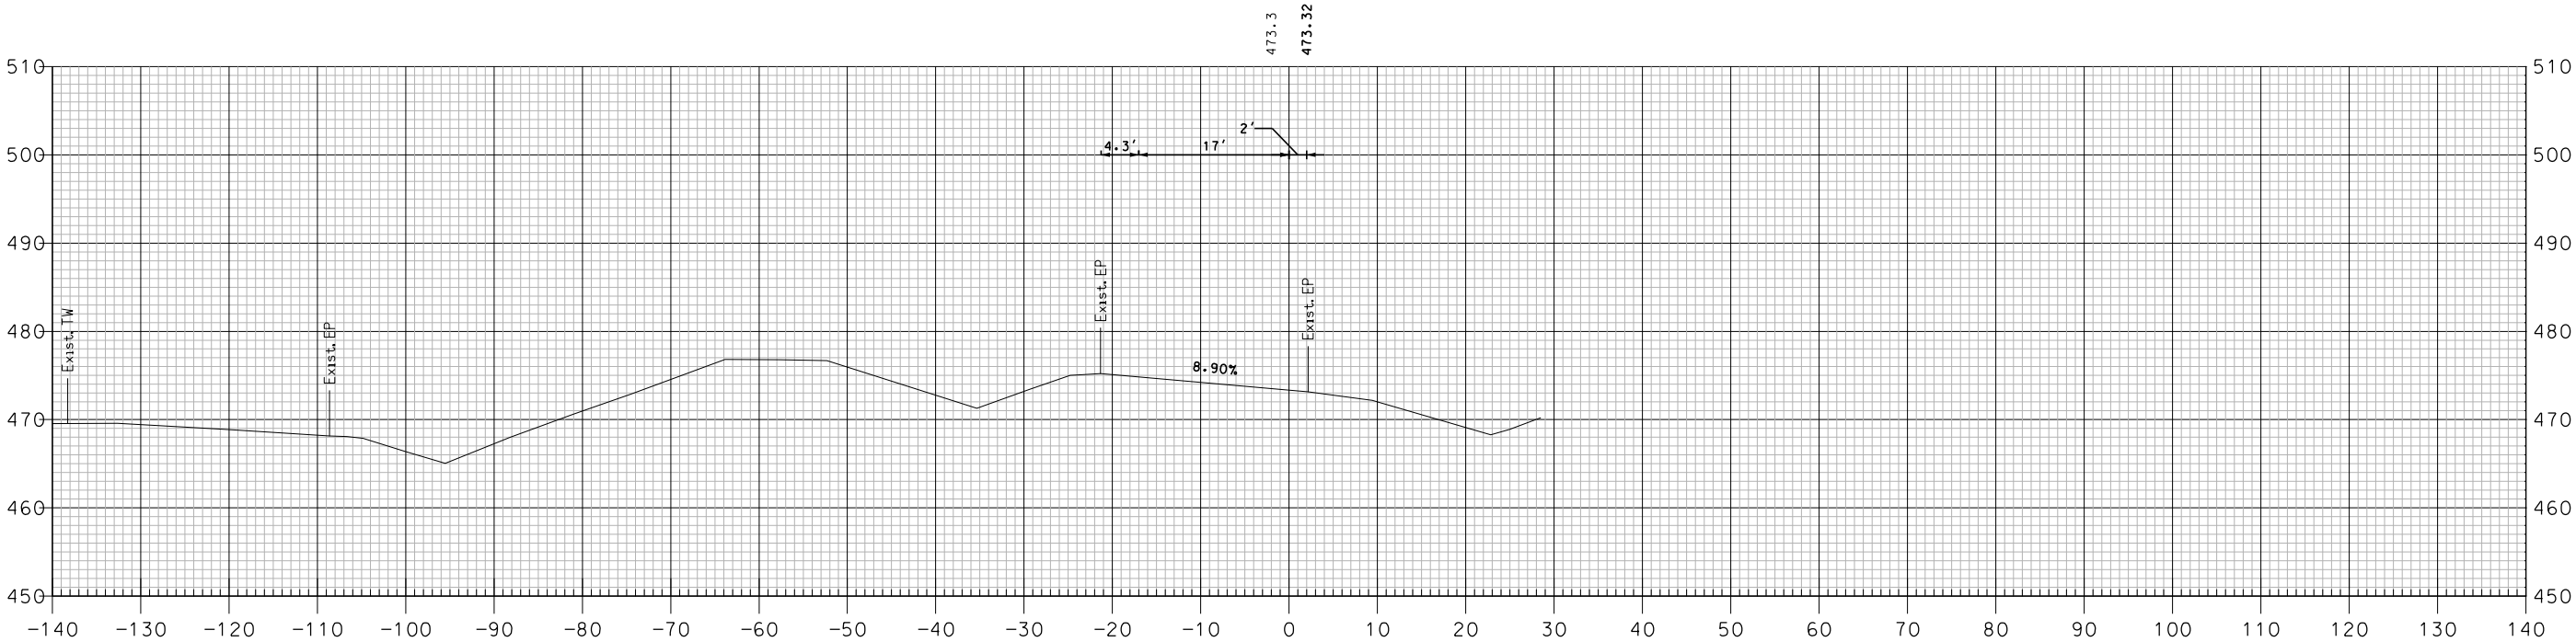


33+85

TCP PHASE 2 - I-89 SOUTHBOUND ON-RAMP

SHEET TOTALS			
COMMON EXCAV.	— C.Y.	ROCK EXCAV.	— C.Y.
FILL	— C.Y.	MUCK EXCAV.	— C.Y.
DGN	STATE PROJECT NO.	SHEET NO.	TOTAL SHEETS
16148TCP X-SECT	16148	592	600

REVISIONS AFTER PROPOSAL			
NUMBER	DATE	STATION	DESCRIPTION

SDR PROCESSED	NHDDT	DATE	04-2015
NEW DESIGN	MJ	DATE	04-2016
SHEET CHECKED	BRC	DATE	02-2018
AS BUILT DETAILS		DATE	

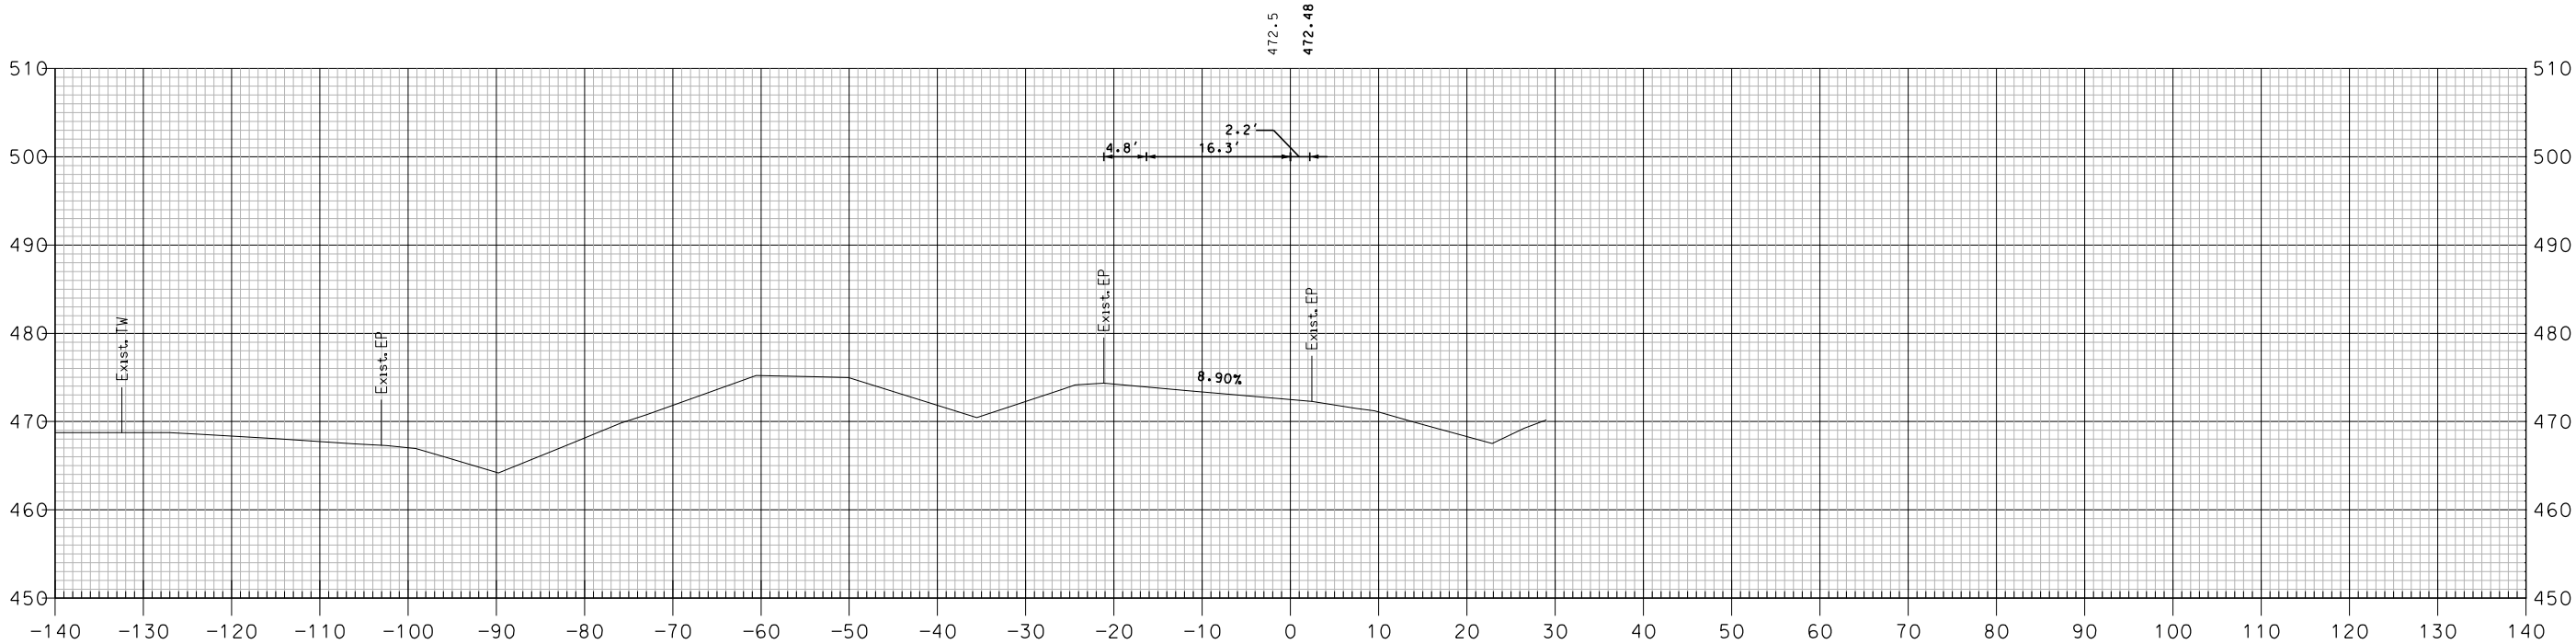


34+00

TCP PHASE 2 - I-89 SOUTHBOUND ON-RAMP

SHEET TOTALS			
COMMON EXCAV.	— C.Y.	ROCK EXCAV.	— C.Y.
FILL	— C.Y.	MUCK EXCAV.	— C.Y.
DGN	STATE PROJECT NO.	SHEET NO.	TOTAL SHEETS
16148TCP X-SECT	16148	593	600

REVISIONS AFTER PROPOSAL			
NUMBER	DATE	STATION	DESCRIPTION

SDR PROCESSED	NHDDT	DATE	04-2015
NEW DESIGN	MJ	DATE	04-2016
SHEET CHECKED	BRC	DATE	02-2018
AS BUILT DETAILS		DATE	

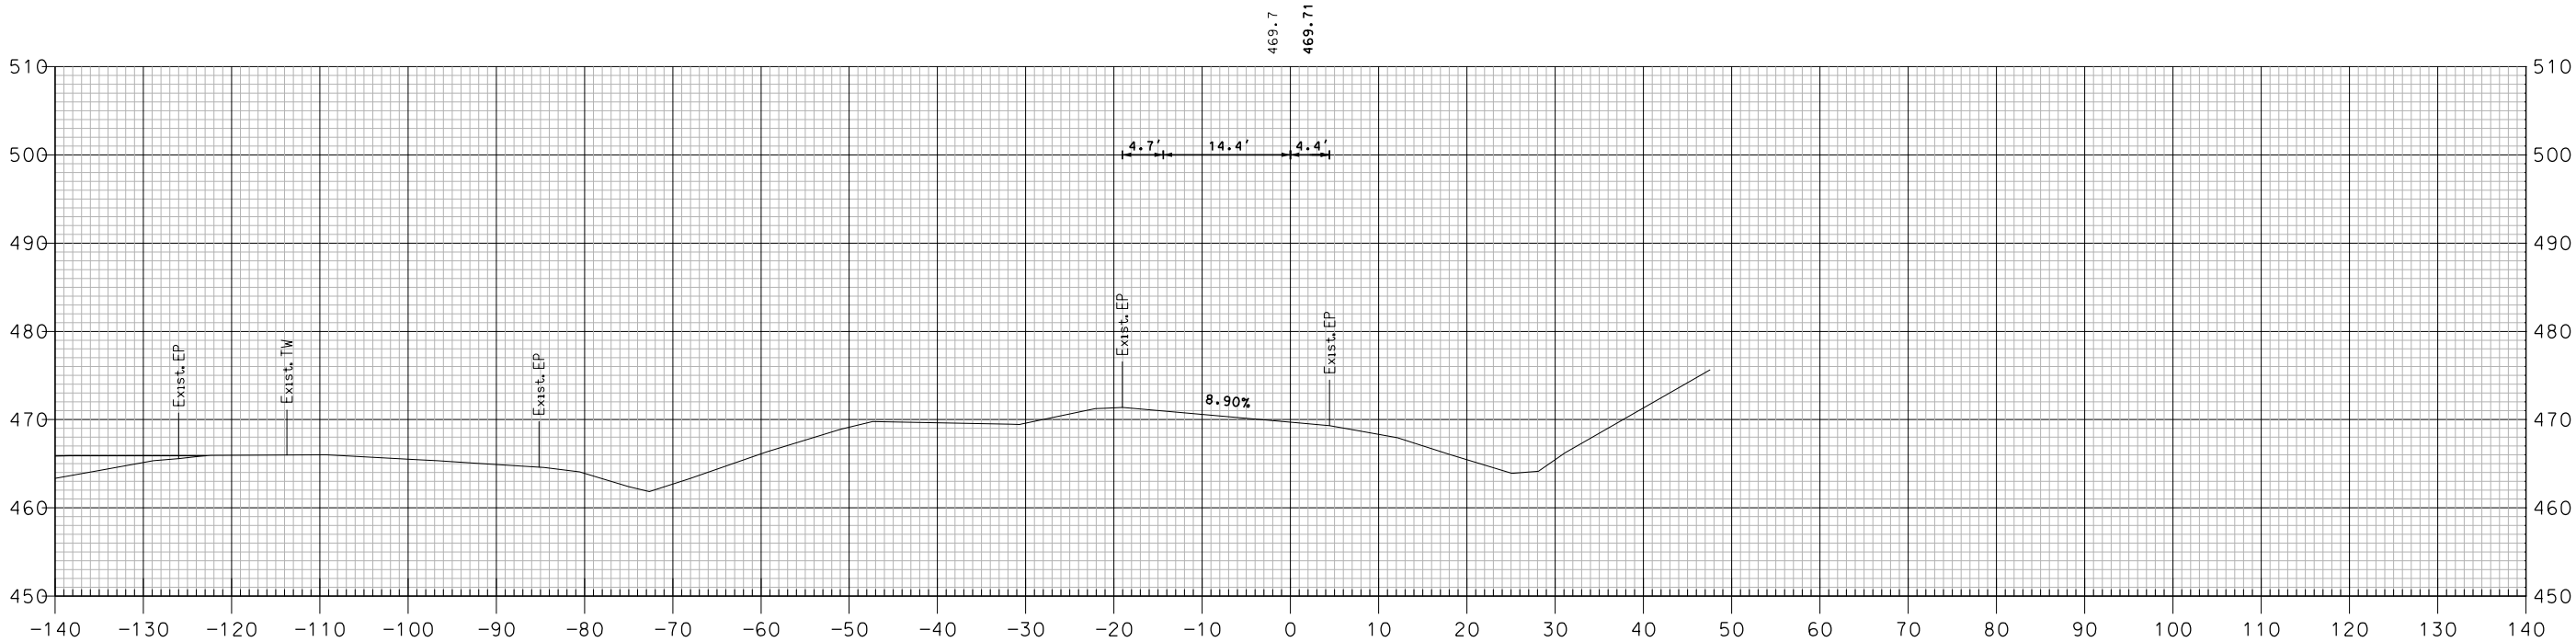


34+50

TCP PHASE 2 - I-89 SOUTHBOUND ON-RAMP

SHEET TOTALS			
COMMON EXCAV.	— C.Y.	ROCK EXCAV.	— C.Y.
FILL	— C.Y.	MUCK EXCAV.	— C.Y.
DGN	STATE PROJECT NO.	SHEET NO.	TOTAL SHEETS
16148TCP X-SECT	16148	594	600

REVISIONS AFTER PROPOSAL			
NUMBER	DATE	STATION	DESCRIPTION

SDR PROCESSED	NHDDT	DATE	04-2015
NEW DESIGN	MJ	DATE	04-2016
SHEET CHECKED	BRC	DATE	02-2018
AS BUILT DETAILS		DATE	

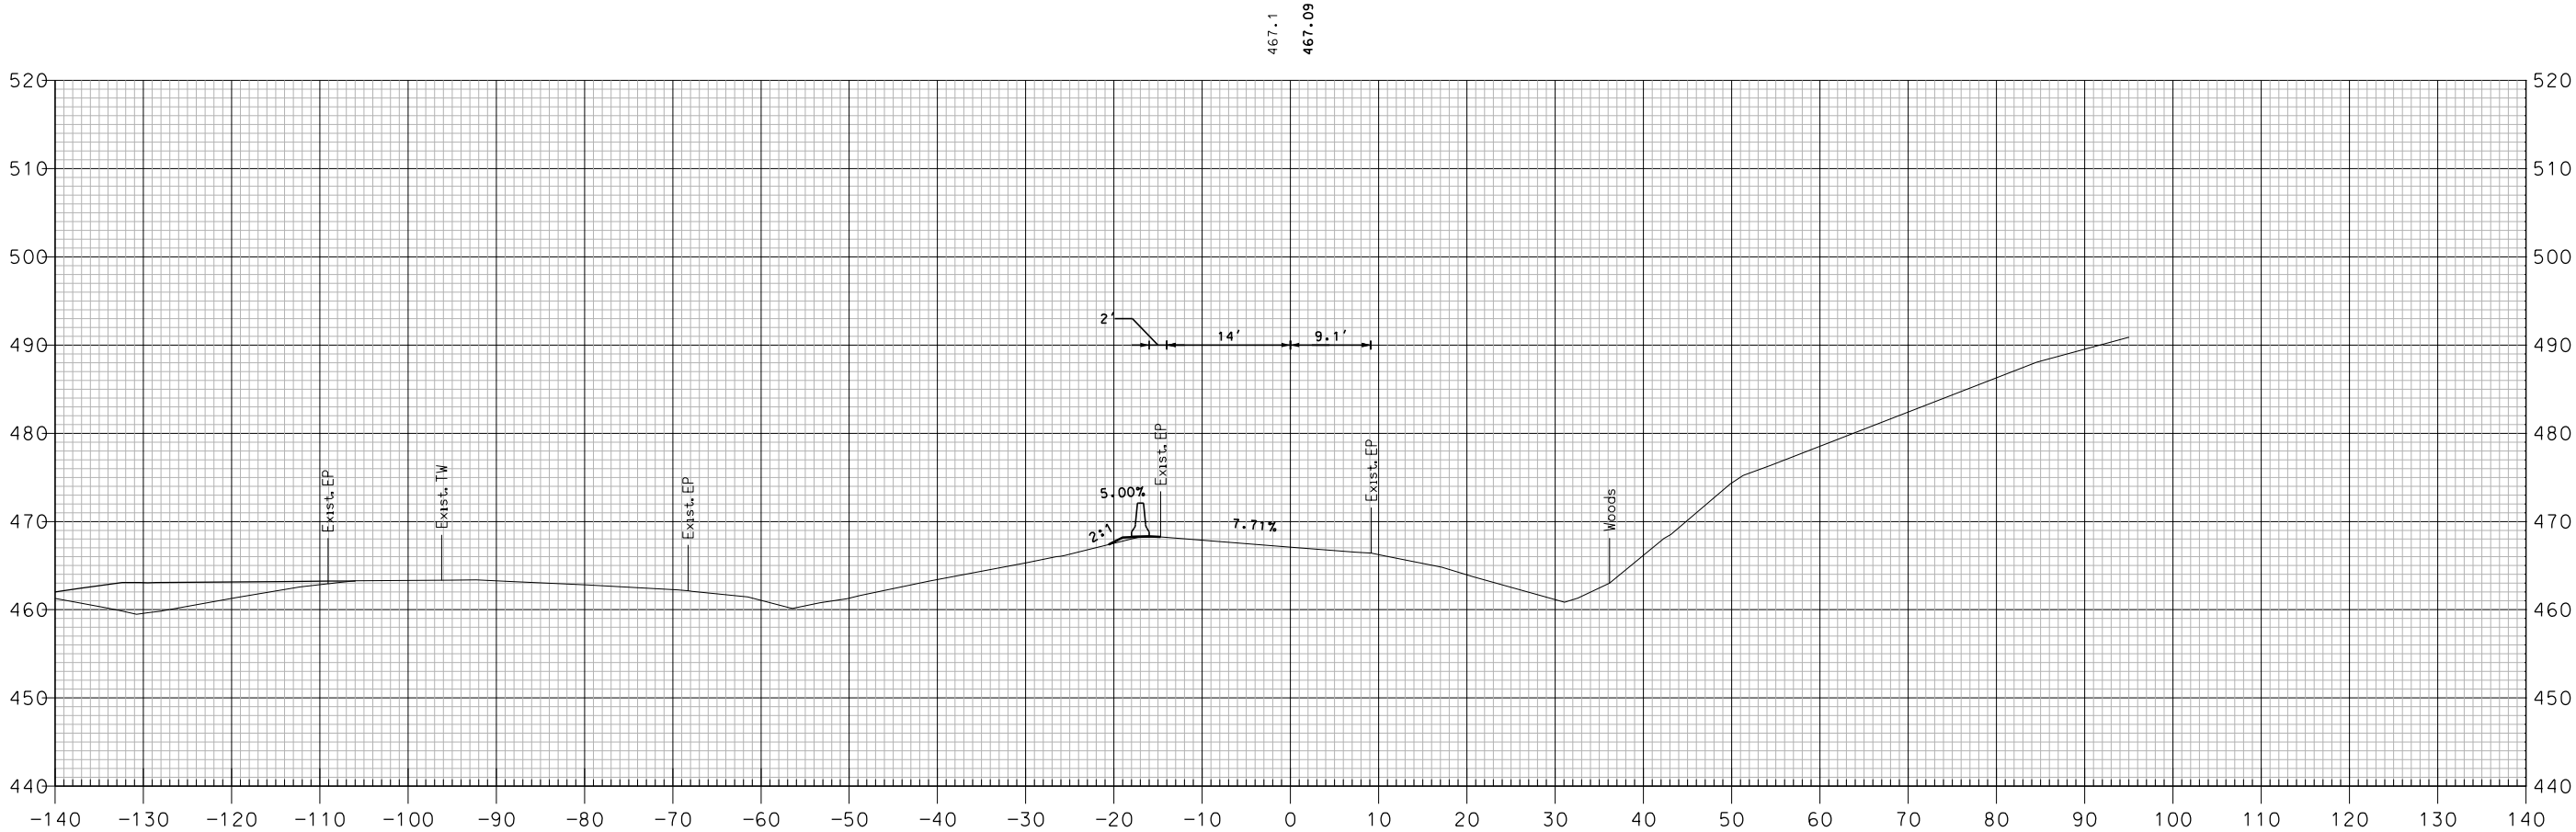


35+00

TCP PHASE 2 - I-89 SOUTHBOUND ON-RAMP

SHEET TOTALS			
COMMON EXCAV.	— C.Y.	ROCK EXCAV.	— C.Y.
FILL	— C.Y.	MUCK EXCAV.	— C.Y.
DGN	STATE PROJECT NO.	SHEET NO.	TOTAL SHEETS
16148TCP X-SECT	16148	595	600

REVISIONS AFTER PROPOSAL			
NUMBER	DATE	STATION	DESCRIPTION

SDR PROCESSED	NHDDT	DATE	04-2015
NEW DESIGN	MJ	DATE	04-2016
SHEET CHECKED	BRC	DATE	02-2018
AS BUILT DETAILS		DATE	

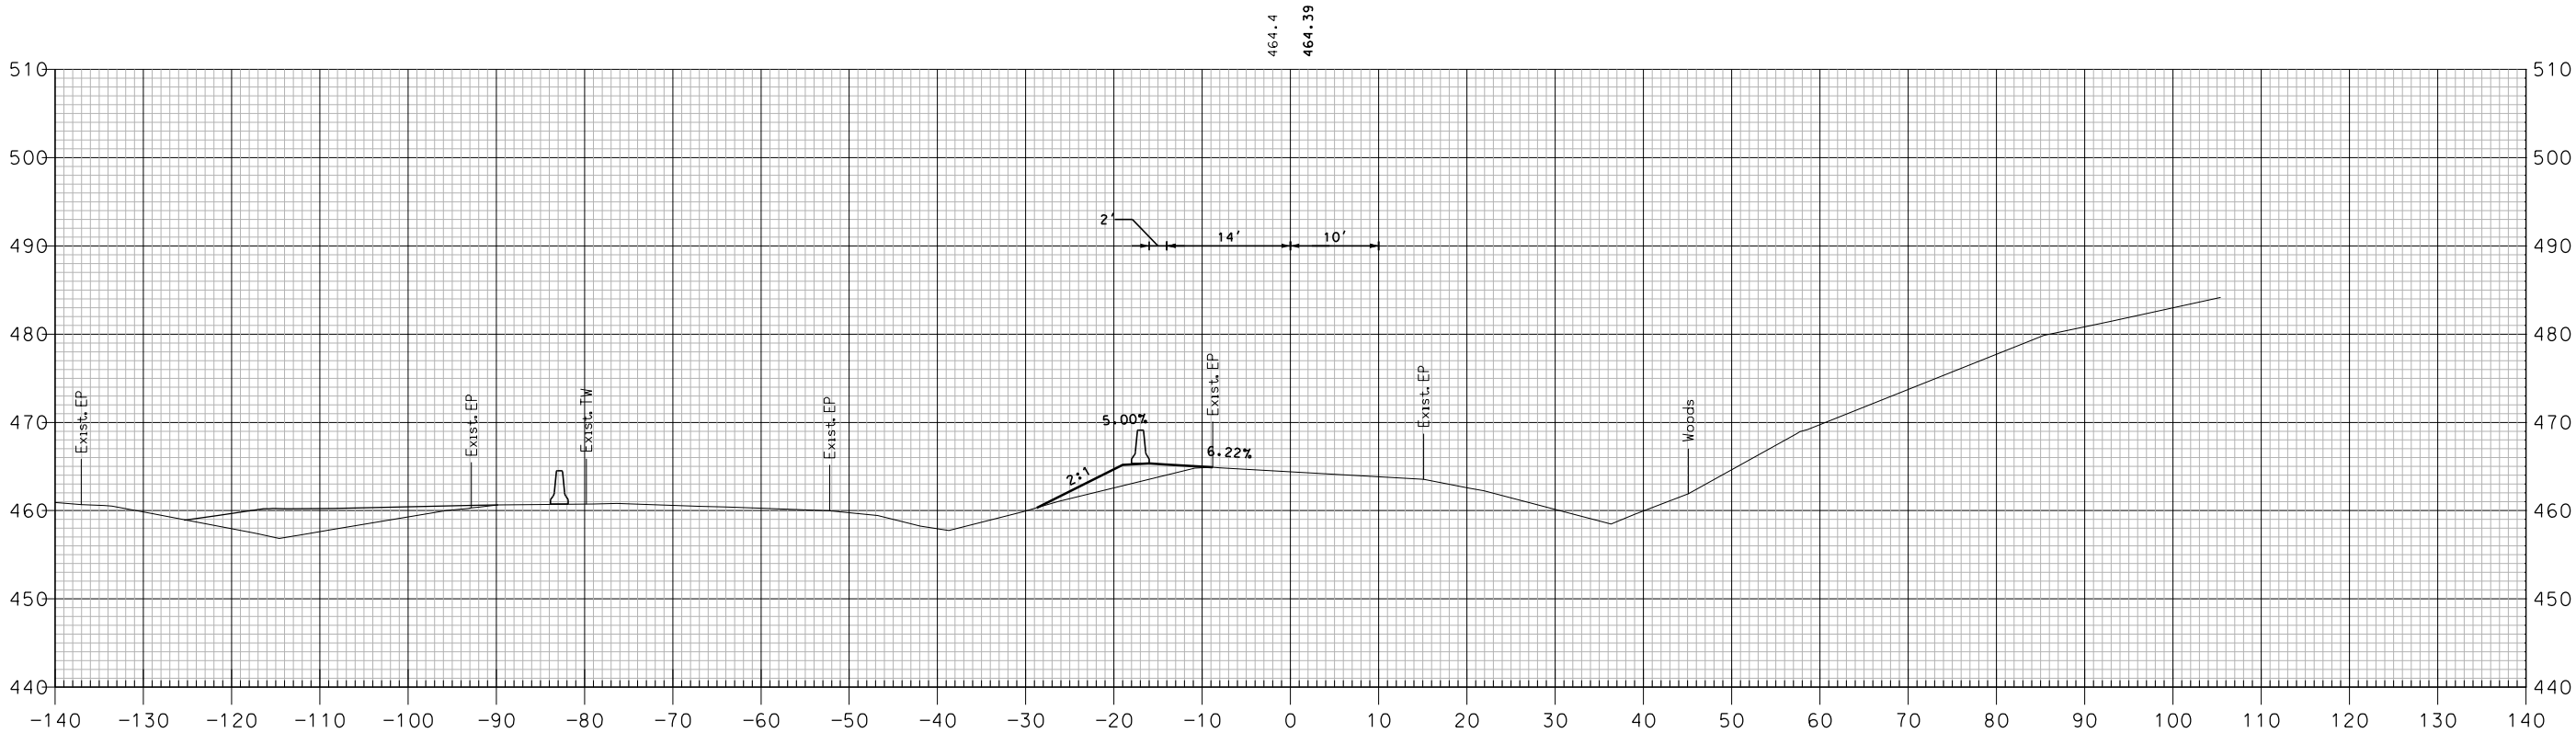


35+50

TCP PHASE 2 - I-89 SOUTHBOUND ON-RAMP

SHEET TOTALS			
COMMON EXCAV.	— C.Y.	ROCK EXCAV.	— C.Y.
FILL	— C.Y.	MUCK EXCAV.	— C.Y.
DGN	STATE PROJECT NO.	SHEET NO.	TOTAL SHEETS
16148TCP X-SECT	16148	596	600

REVISIONS AFTER PROPOSAL			
NUMBER	DATE	STATION	DESCRIPTION

SDR PROCESSED	NHDDT	DATE	04-2015
NEW DESIGN	MJ	DATE	04-2016
SHEET CHECKED	BRC	DATE	02-2018
AS BUILT DETAILS		DATE	

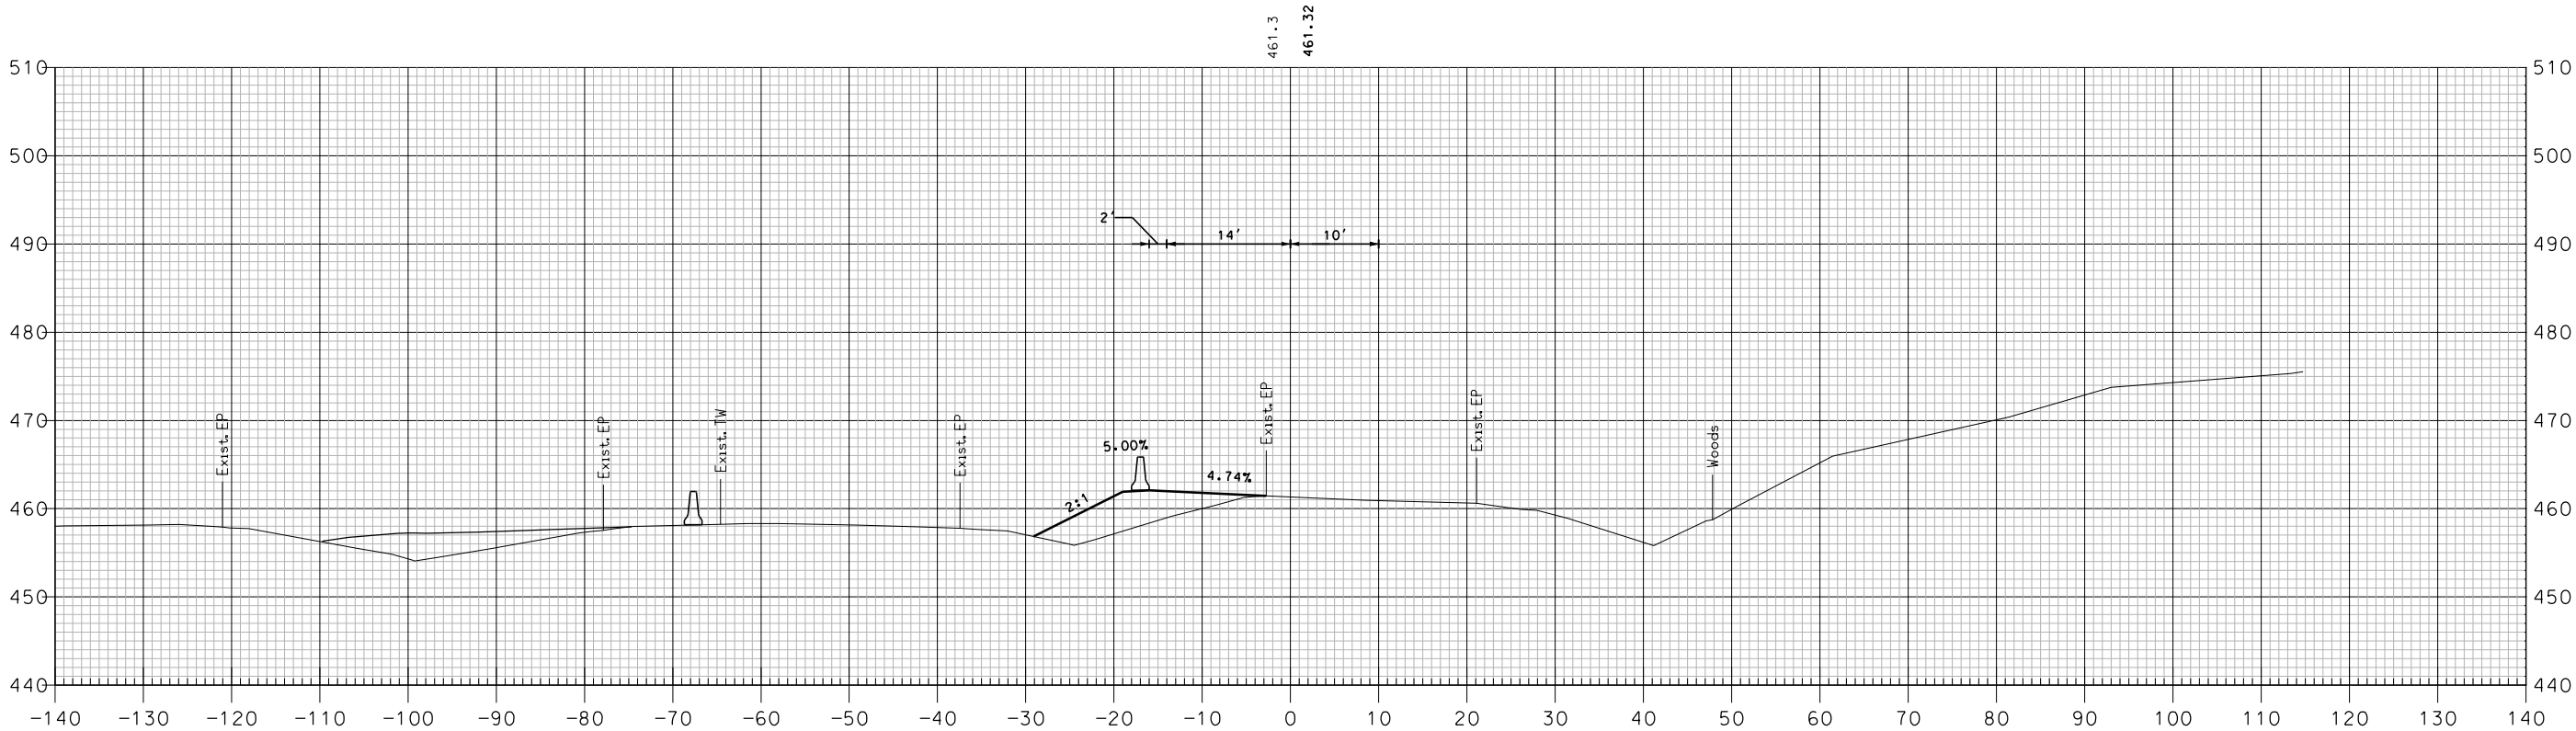


36+00

TCP PHASE 2 - I-89 SOUTHBOUND ON-RAMP

SHEET TOTALS			
COMMON EXCAV.	— C.Y.	ROCK EXCAV.	— C.Y.
FILL	— C.Y.	MUCK EXCAV.	— C.Y.
DGN	STATE PROJECT NO.	SHEET NO.	TOTAL SHEETS
16148TCP X-SECT	16148	597	600

REVISIONS AFTER PROPOSAL			
NUMBER	DATE	STATION	DESCRIPTION

SDR PROCESSED	NHDDT	DATE	04-2015
NEW DESIGN	MJ	DATE	04-2016
SHEET CHECKED	BRC	DATE	02-2018
AS BUILT DETAILS		DATE	

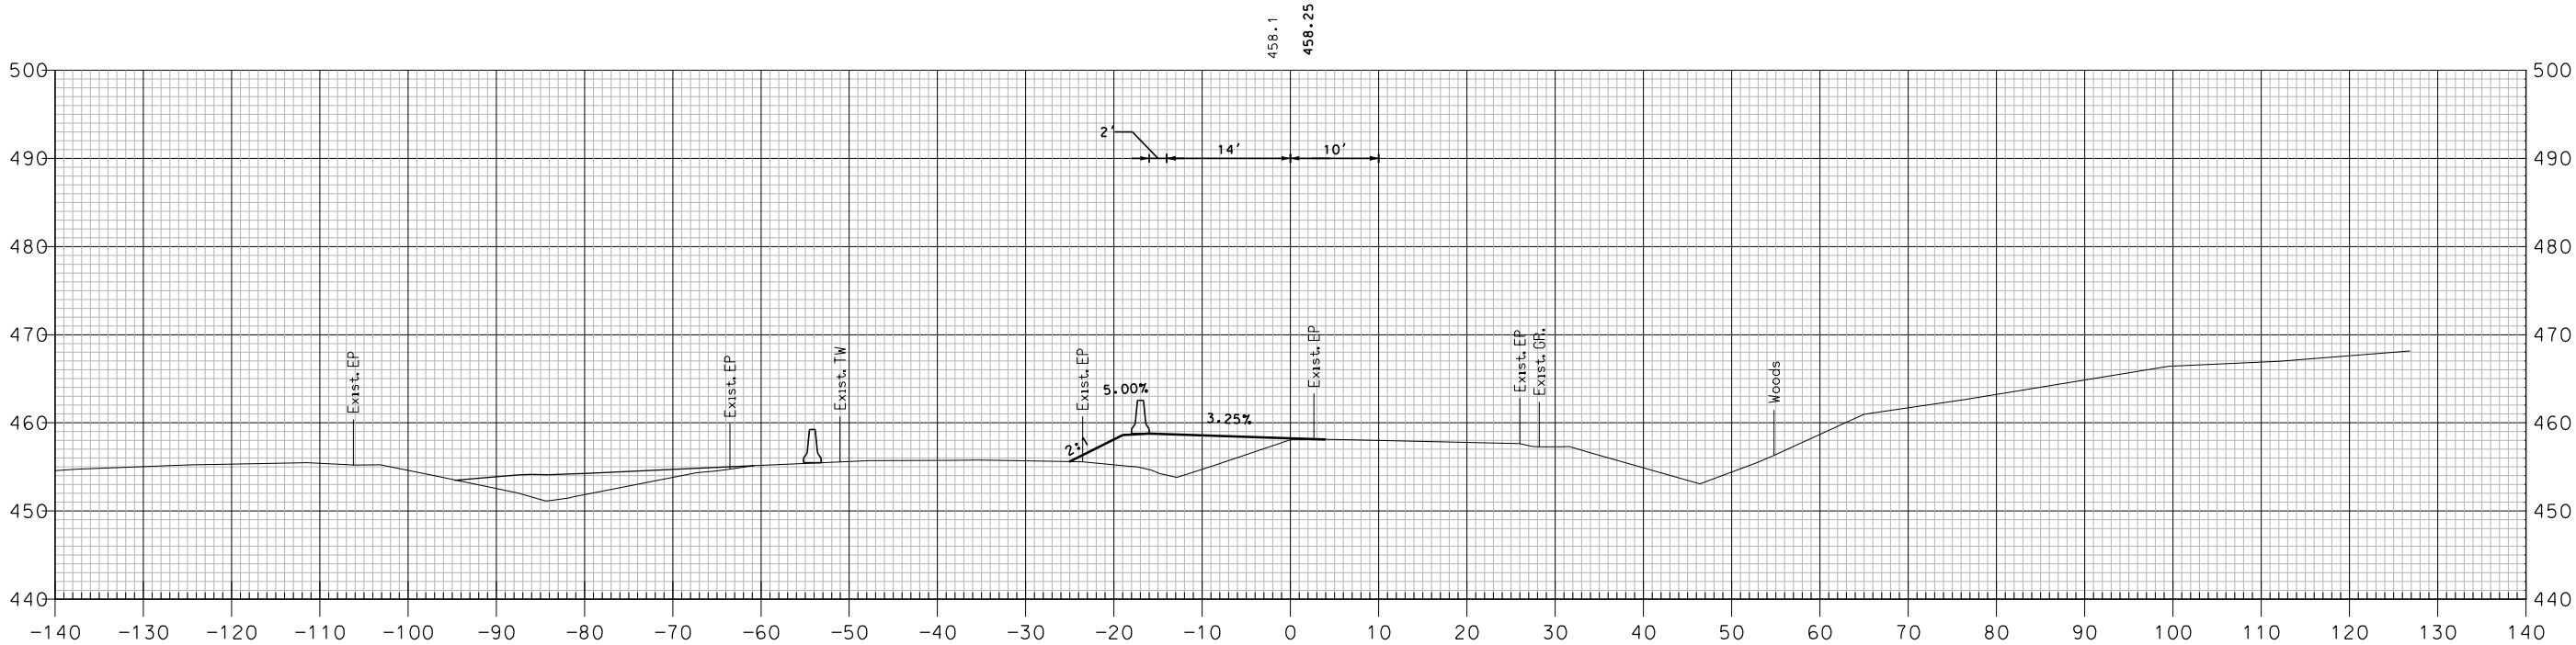


36+50

TCP PHASE 2 - I-89 SOUTHBOUND ON-RAMP

SHEET TOTALS			
COMMON EXCAV.	— C.Y.	ROCK EXCAV.	— C.Y.
FILL	— C.Y.	MUCK EXCAV.	— C.Y.
DGN	STATE PROJECT NO.	SHEET NO.	TOTAL SHEETS
16148TCP X-SECT	16148	598	600

REVISIONS AFTER PROPOSAL			
NUMBER	DATE	STATION	DESCRIPTION

SDR PROCESSED	NHDDT	DATE	04-2015
NEW DESIGN	MJ	DATE	04-2016
SHEET CHECKED	BRC	DATE	02-2018
AS BUILT DETAILS		DATE	

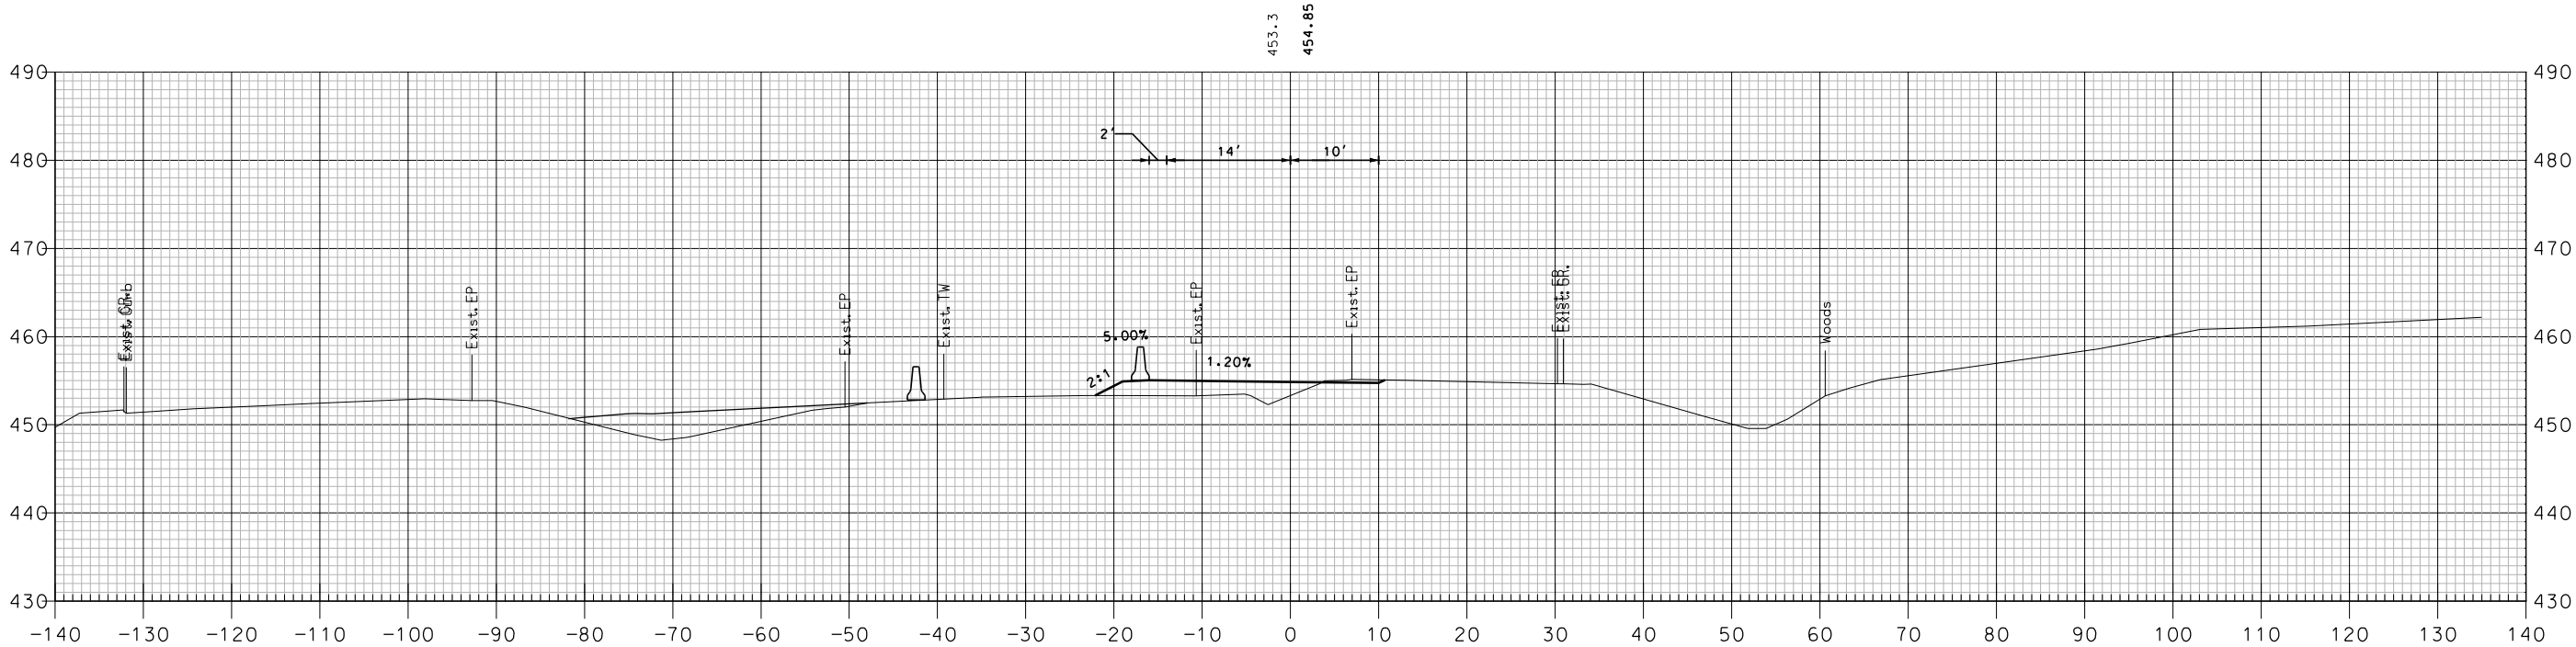


37+00

TCP PHASE 2 - I-89 SOUTHBOUND ON-RAMP

SHEET TOTALS			
COMMON EXCAV.	— C.Y.	ROCK EXCAV.	— C.Y.
FILL	— C.Y.	MUCK EXCAV.	— C.Y.
DGN	STATE PROJECT NO.	SHEET NO.	TOTAL SHEETS
16148TCP X-SECT	16148	599	600

REVISIONS AFTER PROPOSAL			
NUMBER	DATE	STATION	DESCRIPTION

SDR PROCESSED	NHDDT	DATE	04-2015
NEW DESIGN	MJ	DATE	04-2016
SHEET CHECKED	BRC	DATE	02-2018
AS BUILT DETAILS		DATE	

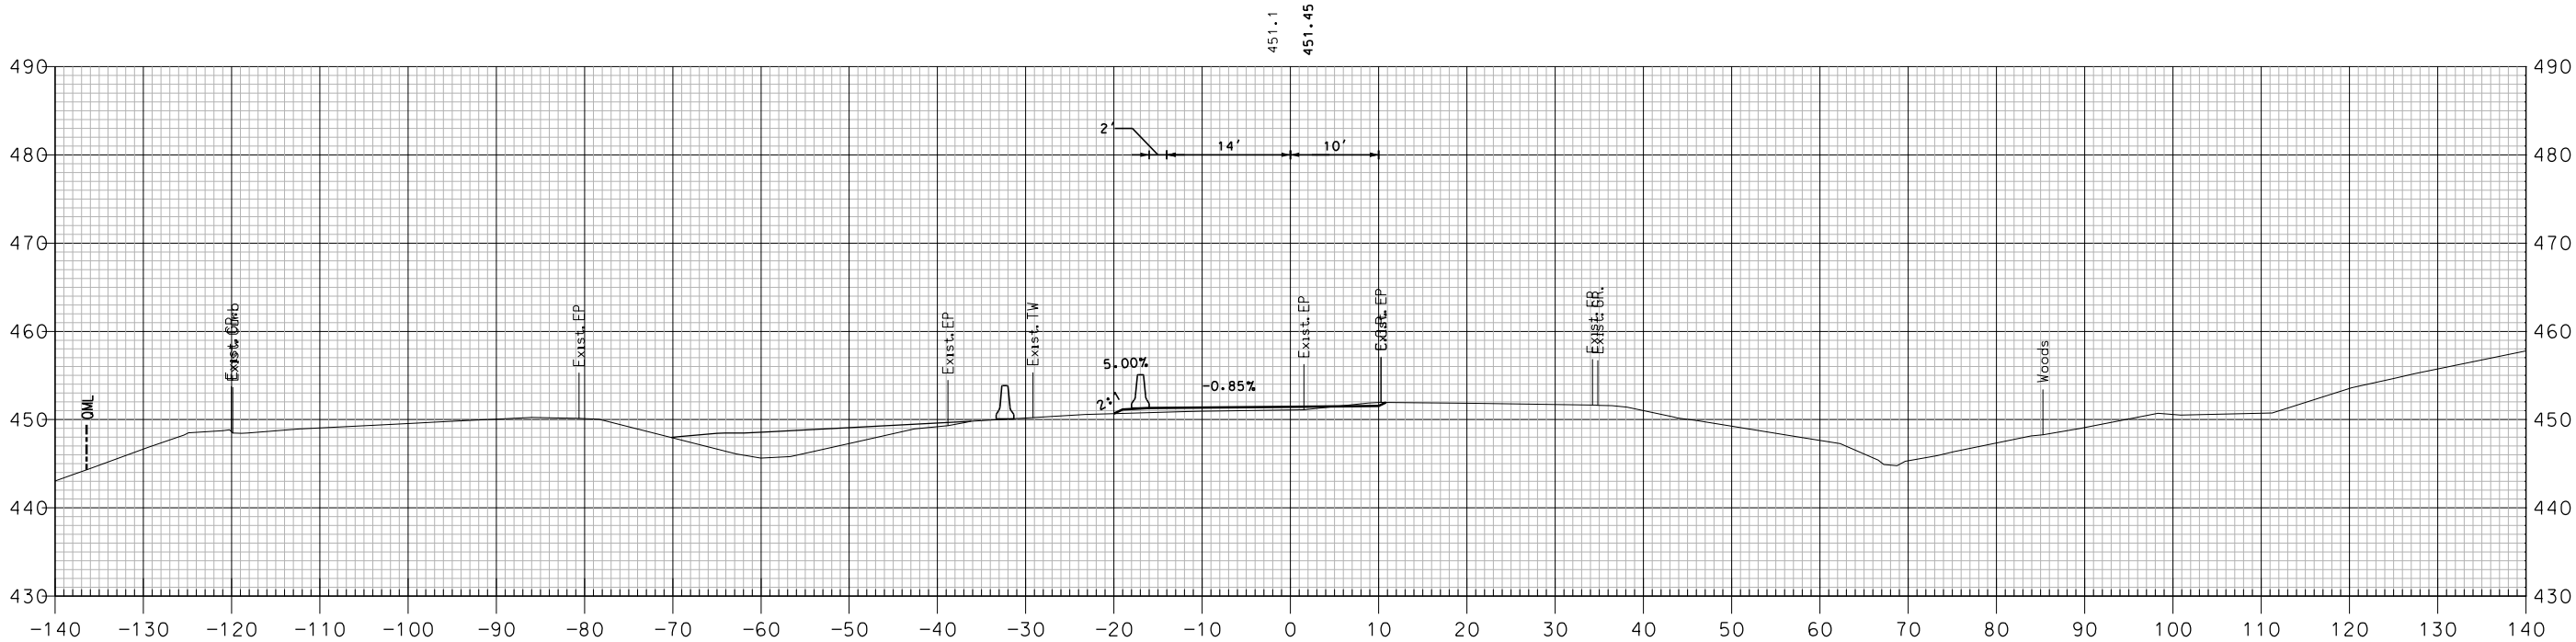

37+50

TCP PHASE 2 - I-89 SOUTHBOUND ON-RAMP

SHEET TOTALS			
COMMON EXCAV.	— C.Y.	ROCK EXCAV.	— C.Y.
FILL	— C.Y.	MUCK EXCAV.	— C.Y.
DGN	STATE PROJECT NO.	SHEET NO.	TOTAL SHEETS
16148TCP X-SECT	16148	600	600