SILVER LAKE — Burton

~~ELYSIAN PARK~~

Page 54

MOTOR CAR

Central Vermont Public Service Corporation

May 19, 1994

Mr. Ed Leary
Lands Administrator
Agency of Natural Resources
State of Vermont
103 South Main St., 10 South
Waterbury, Vermont 05671-0601

Dear Mr. Leary:

Thank you for forwarding the executed copy of the license covering the pole placement at Silver Lake in the Town of Barnard.

As required in paragraph 2, enclosed is Central Vermont's check in the amount of $10.00 in payment of the rental term.

Thank you for your assistance in this project.

Sincerely,

Linda J. Buzzell

Linda J. Buzzell
Real Estate Technician

encls.

To Yvonne
5/23/94

77 Grove Street,
Rutland, Vermont 05701
802-773-2711

State of Vermont

Department of Fish and Wildlife
Department of Forests, Parks and Recreation
Department of Environmental Conservation
State Geologist
Natural Resources Conservation Council

AGENCY OF NATURAL RESOURCES
103 South Main St., 10 South
Waterbury, Vermont 05671-0601

DEPT. OF FORESTS, PARKS AND RECREATION

Fax: (802) 244-1481

Tel: 241-3670

April 11, 1994

Bernice M. Lendway
Real Estate Administrator
Central Vermont Public Service Corporation
77 Grove Street
Rutland, Vermont 05701

Dear Ms. Lendway:

RE: Silver Lake Dam, Barnard

For your records I am providing you with a fully executed copy of the license between CVPS and the State of Vermont, which accommodates a pole placement at Silver Lake in Barnard.

Please let me know if there is anything else we need to do with regard to this matter.

Sincerely,

Ed Leary
Lands Administrator

enclosure

c: R. Finucane, DEC

STATE OF VERMONT
AGENCY OF NATURAL RESOURCES
DEPARTMENT OF ENVIRONMENTAL CONSERVATION

LICENSE

This License is made by and between the State of Vermont, hereinafter called "State," by its Secretary of the Vermont Agency of Natural Resources, and Central Vermont Public Service Corporation, a Vermont corporation with its principal place of business in the City of Rutland, County of Rutland, State of Vermont, hereinafter called "Licensee."

It is mutually agreed by and between the parties, in consideration of, and under, the terms and conditions set forth below, that the State grants Licensee the use of the licensed parcel for the sole purpose of the licensed activity as both are described below.

Licensee is authorized to use land of the State located at Silver Lake Dam in the town of Barnard, County of Windsor, State of Vermont, for the sole purpose of constructing, inspecting, operating, maintaining, reconstructing and removing a line, or lines, for the transmission of electricity, consisting of poles, wires, cables, guy wires, push braces, service cables, and other fixtures and appurtenances used or adopted for the purpose of supplying electricity to facilities located on lands of the State and adjacent owners, described as follows:

SEE APPENDIX A, 1 - "Descriptions of Rights-of-Way," attached hereto and made a part hereof.

SEE APPENDIX B, 1 - "Maps of all Rights-of-Way." referred to herein and made a part hereof.

The terms, conditions and covenants agreed to are:

1. TERM: The term of this license shall commence on 3/1/94 and terminate on February 28, 2004. The Licensee shall have the option to negotiate for renewal of one additional term, at a fee to be negotiated before January 1, 2004, upon thirty (30) days written notice to the State. It is understood, however, that the agreement to negotiate shall not be construed as a guarantee by either party that a new license will be executed.

2. FEE: The Licensee covenants and agrees with the State that Licensee shall pay or cause to be paid to the State, the sum of Ten Dollars ($10.00) for the privileges specified herein. Licensee further covenants and agrees to pay the State Ten Dollars ($10.00) as rental for any new easement consummated during the term of this license until the expiration of said license, said fee to be paid to the State at the time any new easement is consummated.

3. SPECIAL TERMS AND CONDITIONS: This license shall be subject to the terms and conditions:

a. Licensee, following consultation with and approval of the State, may conduct major maintenance operations, including without being limited to the scheduled removal or cutting down of shrubs and trees. Such approval shall come from the Agency Facilities Division in Waterbury, Vermont, acting under the authority of the Department of Environmental Conservation. Licensee shall not be liable to the State for such operations done in conformity with the approval of the State's authorized agent. Provided, however, that in the event of conditions of emergency or imminent hazard, such as "dangerous trees" warranting immediate action on the part of the Licensee, such consultation and approval may be waived.

b. Licensee may conduct such minor maintenance operations as it shall fine reasonably necessary without prior consultation with and approval of the State. Such operations shall include the unscheduled trimming of trees and the removal of dead trees, severing of brush, removal of debris, and other minor maintenance activity.

c. Licensee shall have the right to enter upon the premises across other property owned by the State, for the purpose of exercising the rights granted herein, provided that said rights must be exercised in a careful manner, and any damages to the property of the State caused by the Licensee shall be borne by the Licensee. Removal of stumps, installation of guys and poles or any other activity requiring excavation, drilling, or disturbance of or adjacent to the dam or abutments shall not be undertaken without prior consultation with and approval by the Agency Facilities Division.

d. The State shall retain the right for its employees, agents, and officials at all times to enter upon any of the lands herein licensed, for any purpose necessary in connection with the operation, inspection, maintenance, construction or reconstruction of its facilities at Silver Lake Dam. The State and licensee will cooperate to ensure that actions necessary to the safety of the dam do not create safety hazards with respect to electric equipment. Licensee shall perform any temporary work on lines and poles necessary to reasonably accommodate dam construction operations without charge to the State.

e. The State agrees not to take any action, without agreement from an executive officer of the Licensee, that would reduce the clearance of Licensee's conductors below safety levels considered reasonable in the Licensee's opinion.

f. The Licensee shall have the duty to inform the State of its discontinued use of a specific line, or lines, for the purposes contemplated herein. Pursuant to such notice, State shall have the right to terminate this license, upon thirty (30) days written notice. Licensee shall have sixty (60) days from the date of termination of license to remove its poles, cables and or wires and appurtenance thereof. Title to any property not removed within the sixty (60) days shall vest in the State.

g. Licensee is allowed to accommodate equipment belonging to New England Telephone and Telegraph Company upon the utility poles this license authorized. All other attachments shall require written permission from an authorized agent of the State.

4. MAINTENANCE; The premises being used shall be maintained in a condition satisfactory to the State, including but not limited to, removal of any trash or rubbish left within the licensed area by the Licensee, its employees, agents or contractors. Licensee shall remove any and all equipment and personal property which may have been placed upon the premises promptly upon termination of the license, and shall clean and restore the site to the satisfaction of the State.

5. NON-EXCLUSIVITY: This license shall not be exclusive. The State reserves the right to use, or allow others to use, any part of the licensed area provided such use does not unreasonably interfere with the privileges hereby authorized to Licensee.

6. LIABILITY: The Licensee shall indemnify, defend and hole harmless the State from all claims, suits or demands for payment by any person arising from the Licensee's activities under this license.

7. ASSIGNMENT: This license is issued to the Licensee herein named, and is not assignable.

8. PERMITS, RULES AND REGULATIONS: The Licensee shall obtain and maintain, at its own expense, all permits or licenses for the licensed activity and Licensee shall not violate the terms or conditions of any of those permits or licenses.

9. SUITABILITY OF PREMISES: Acceptance of this license by Licensee shall be prima facie evidence that Licensee accepts the suitability of the premises for their purposes, and the use thereof by Licensee shall attest such suitability.

10. BUILDINGS AND STRUCTURES: No buildings or other structures shall be erected upon the premises, other than those specifically authorized.

11. HERBICIDES: Licensee shall not use herbicides, other pesticides, growth inhibitors or other toxic chemicals on the licensed parcel.

12. VEGETATION: No trees or other vegetation may be removed from the site without prior approval from the State, other than what is allowed in Section 3.

13. TERMINATION: The State reserves the right to cancel this license at any time if conditions above are not carried out by the Licensee.

14. PREVIOUS AGREEMENTS: This writing supersedes and takes precedence over all other agreements, written or oral, regarding the subject matter of this license and it is intended by the parties hereto as the final, complete and exclusive expression of their agreement.

IN PRESENCE OF:

Catherine Lisi Merrill

Terri L. Lanbox

Witnesses

STATE OF VERMONT
DEPARTMENT OF ENVIRONMENTAL
CONSERVATION

Barbara G Ripley

Barbara Ripley, Secretary
Agency of Natural Resources

Barbara J. Hart

Bernice M. Lendway

Witnesses

CENTRAL VERMONT PUBLIC SERVICE
CORPORATION

Dwight C. Ferrick, Authorized Agent

STATE OF VERMONT)
WASHINGTON COUNTY)§

At Waterbury, in said County, this 11th day of April, A.D., 1994, personally appeared ~~Chuck Clarke~~ Barbara Ripley, Secretary of the Agency of Natural Resources, and acknowledged the foregoing instrument by ~~him~~ her subscribed to be ~~his~~ her free act and deed and the free act and deed of the State of Vermont.

Before me,

Jean A. Neill

Notary Public

STATE OF VERMONT)
RUTLAND COUNTY)§

At the City of Rutland, in said County, this 16th day of March A.D., for 1994, personally appeared Dwight C. Ferrick, Agent for Central Vermont Public Service Corporation and acknowledged the foregoing instrument by him subscribed to be his free act and deed and the free act and deed of the Central Vermont Public Service Corporation.

Before me,

Bernice M. Lendway

Notary Public


APPENDIX A
DESCRIPTIONS OF RIGHTS OF WAY AT
SILVER LAKE DAM

LICENSED TO
CENTRAL VERMONT PUBLIC SERVICE CORPORATION

1. OVERHEAD LINE, identified as Line 1, Poles 229 and 230, with supporting guys and pushbrace, located on a strip of land thirty (30) feet in width, centerline of which is indicated in red on a map entitled, "Reconst. Line #1 Poles 229 to 275 Barnard Vt.," dated 12-2-92.

TEL. MAP 15-92-103


APPENDIX B

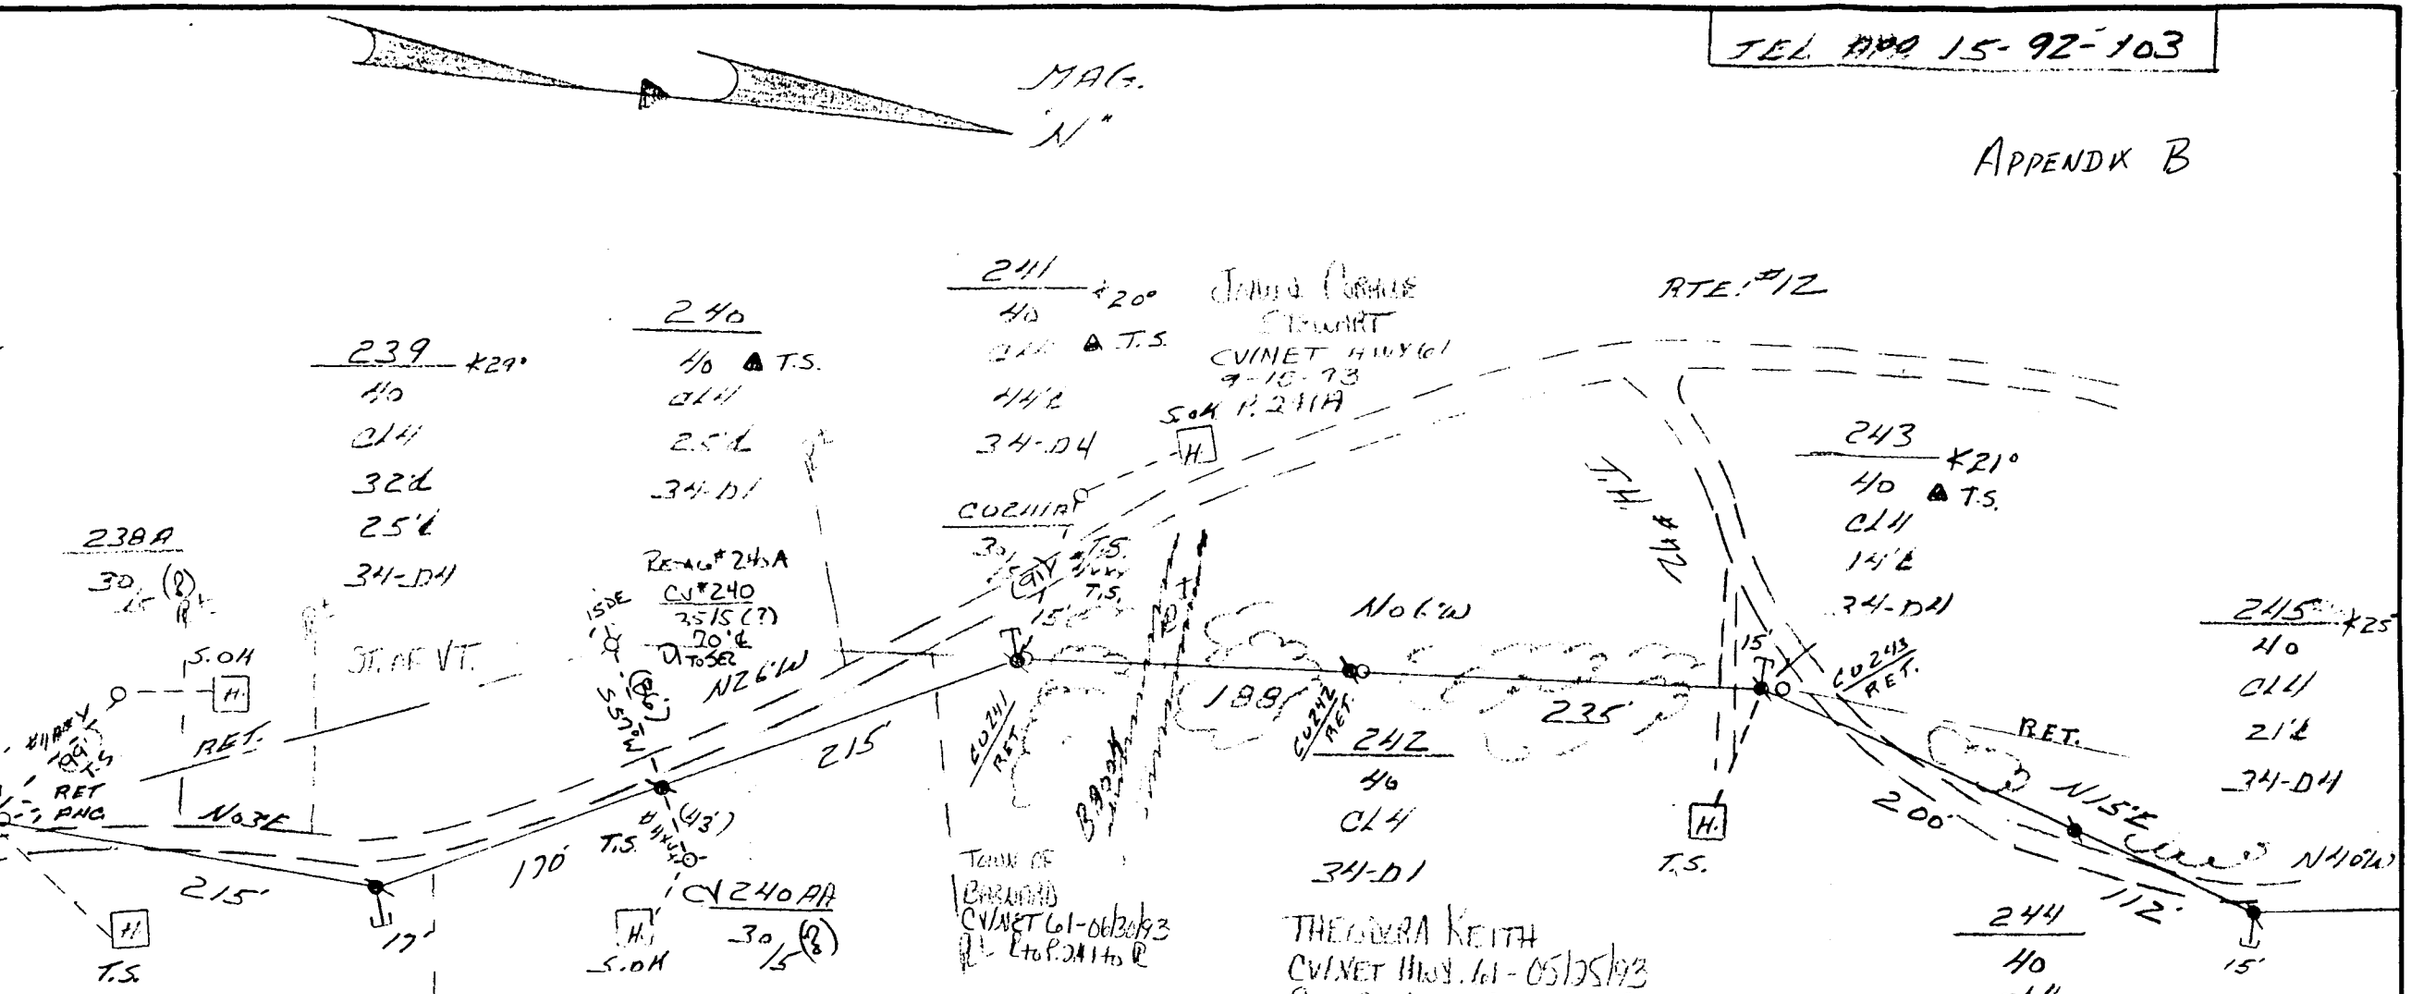
MAG. N°
239 K29° 4/0 CU4 32'± 25'± 34-D41
240 4/0 ▲ T.S. CU4 25'± 34-D1
241 K20° 4/0 CU4 ▲ T.S. 4 1/2 34-D4
238A 30'± (8) RET. S.OH
238 K25° 4/0 CU4 ▲ T.S. 32'± 34-D4
243 K21° 4/0 ▲ T.S. CU4 14'± 34-D41
245 K25° 4/0 CU4 21'± 34-D4
244 4/0 CU4 15'± 34-D1
RTE. #12
RET.
S.OH
T.S.
215'
N.37E
170'
N26°W
215'
17'
(43')
CV240AA 30'/15 (8)
S.OH
RE-ANG. #240A
CV#240 3515 (?) 20'± DTOSER
ISDE
S52°E
CU241 RET.
CU242 RET.
CU243 RET.
CU244 RET.
NO (W)
188'
235'
242 4/0 CU4 34-D1
T.S.
200'
N15°E
112'
15'
N40°W
S.OH
T.S.
30'± (8)
15'
T.S.
T.S.
T.S.

PROPOSED ROUTE

Prepared By PARKER ...
Date 3-1-93
4-1-93
Const. By CV ... Date ...

PRES 1/0 SEC. IN N.S.P.

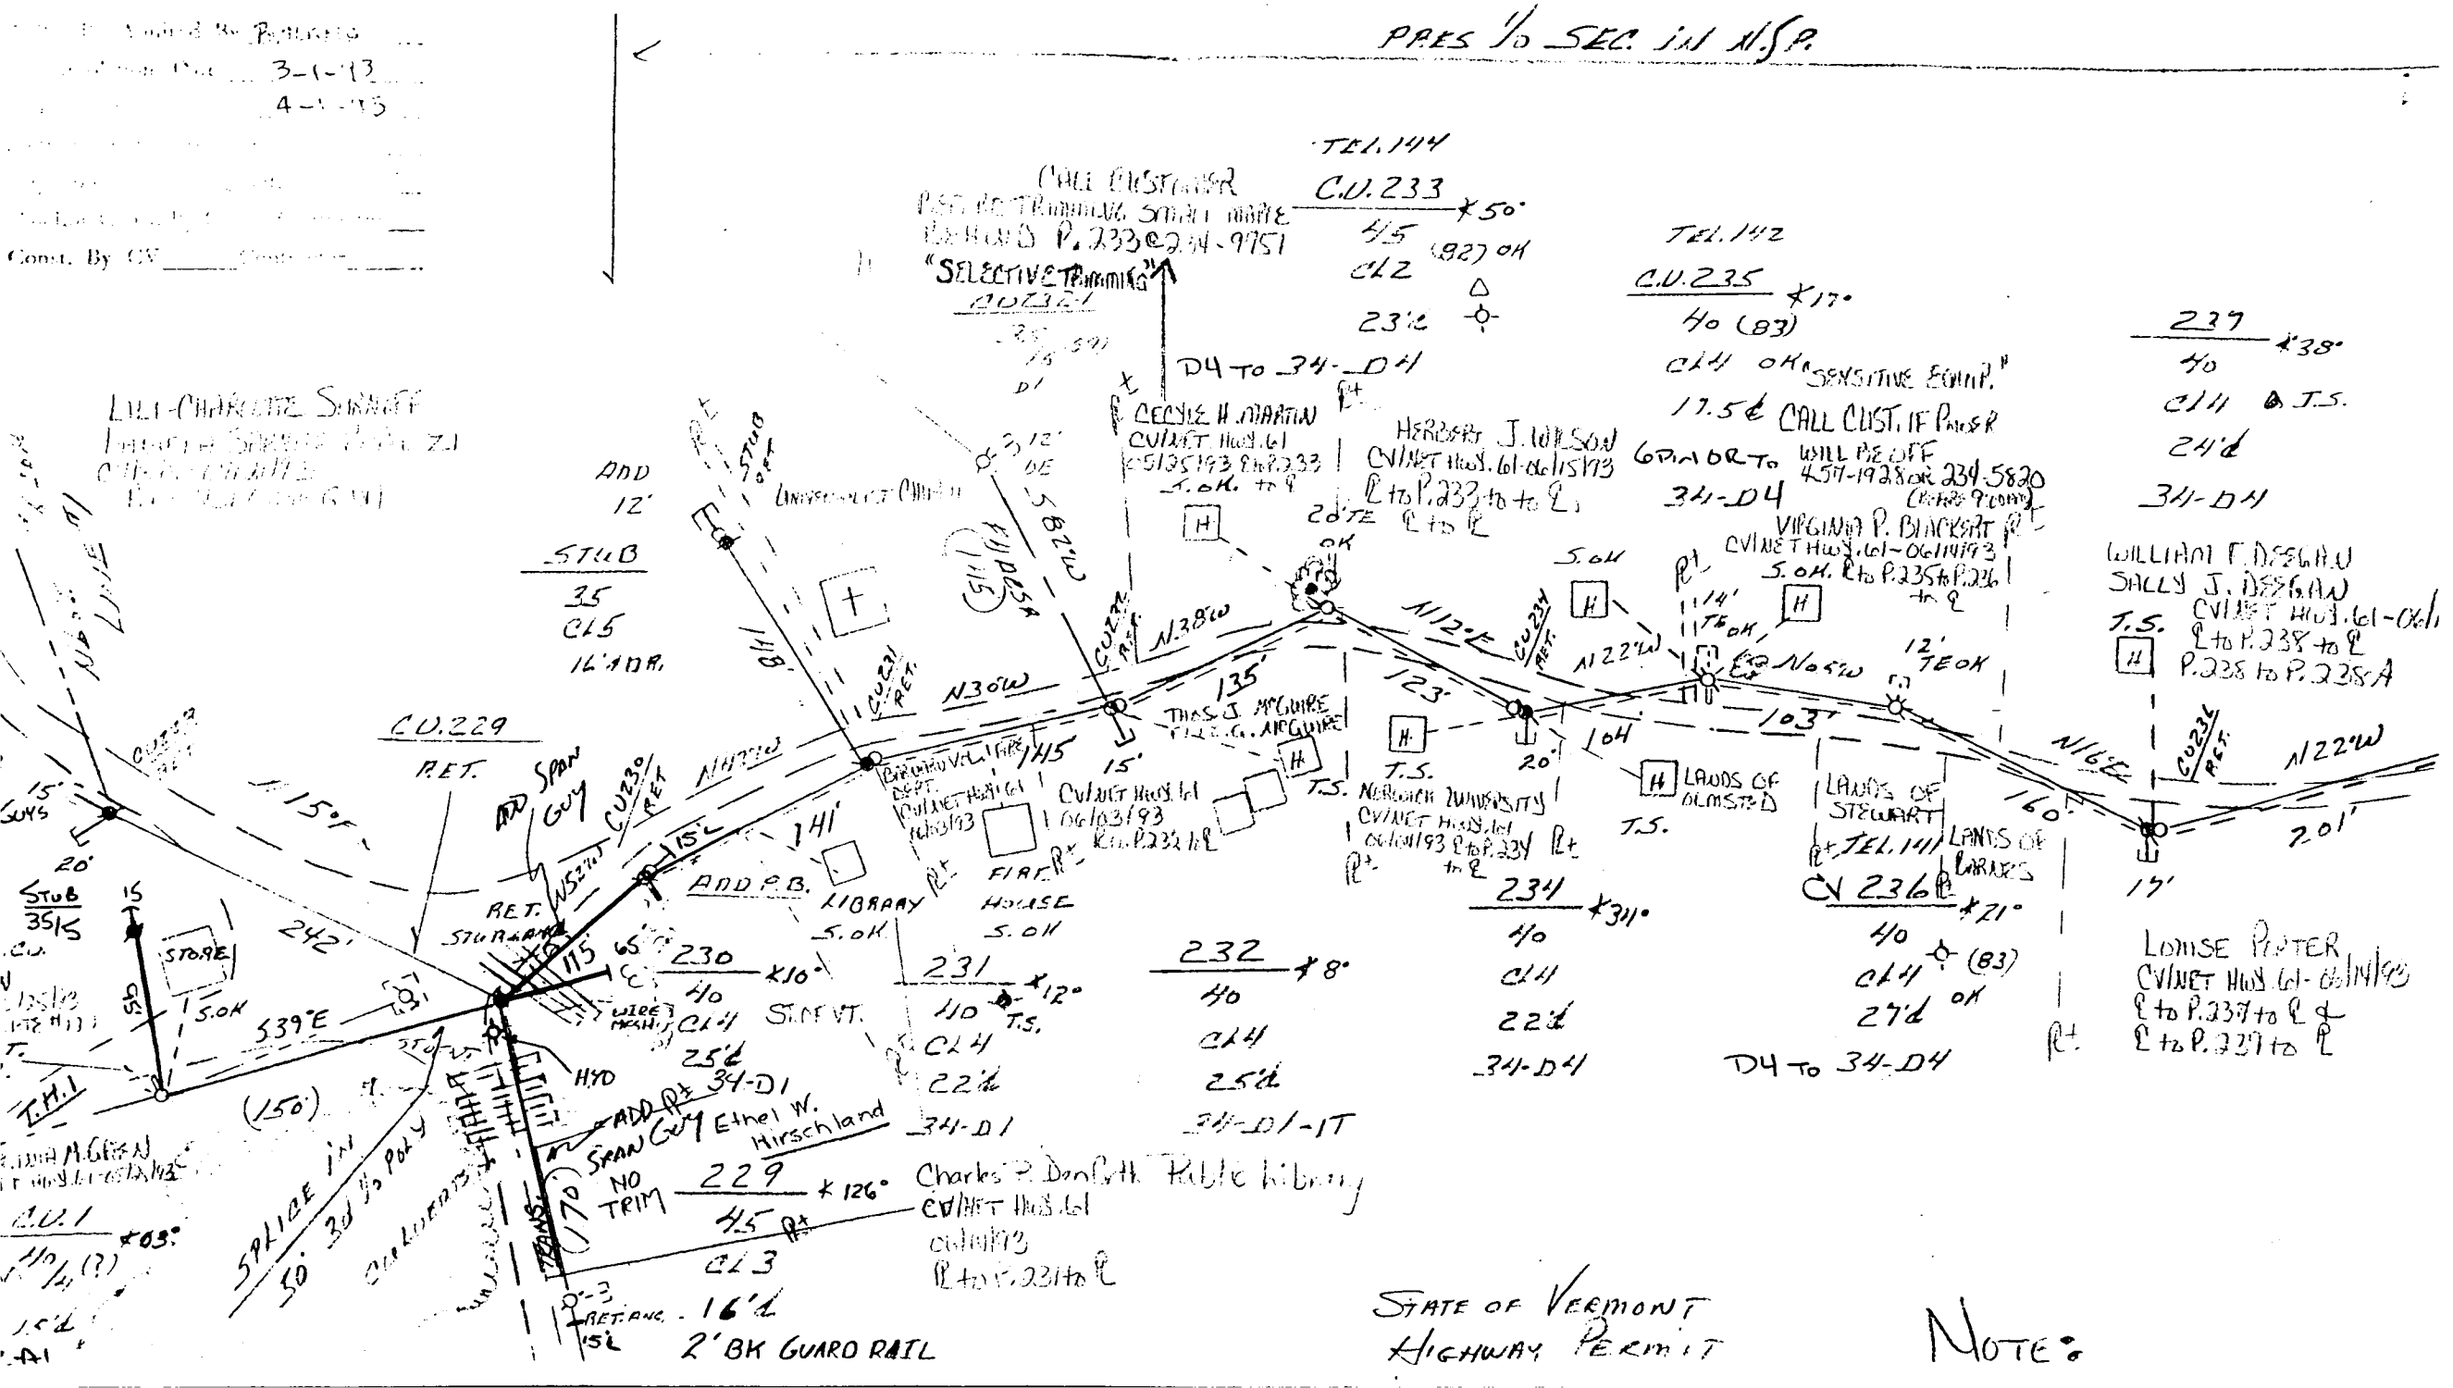

State of Vermont

Department of Fish and Wildlife
Department of Forests, Parks and Recreation
Department of Environmental Conservation
State Geologist
Natural Resources Conservation Council
RELAY SERVICE FOR THE HEARING IMPAIRED
1-800-253-0191 TDD>Voice
1-800-253-0195 Voice>TDD

AGENCY OF NATURAL RESOURCES
Department of Environmental Conservation
Agency Facilities Division
103 South Main Street
Waterbury, Vermont 05671-0407

(802) 241-3444
FAX (802) 241-3273

MEMORANDUM

TO: Barbara Ripley, Secretary of the Agency of Natural Resources

THROUGH: Jack Long, Commissioner of Environmental Conservation

Fred Costello, Agency Facilities Division Director

FROM: Robert B. Finucane, Assistant Dam Safety Engineer RBF

DATE: April 1, 1994

RE: Real Estate License to Central Vermont Public Service Corporation for Lands Owned by the Department of Environmental Conservation at Silver Lake Dam, Barnard.

Please sign in two places and return the attached license agreement to me.

Central Vermont Public Service (CVPSC) wishes to relocate a power and telephone pole located in a traffic island in the left abutment of Silver Lake Dam. Their proposal, which has been reviewed by the dam safety section, would relocate the pole to native ground at the downstream left abutment on lands owned by the Department of Environmental Conservation. As currently located, the pole is a traffic hazard and the new location is safer.

The language of the license is customary in most respects. Because the spillway of the dam should be reconstructed during the life of the license, language has been added to require CVPSC to cooperate during construction and provide temporary line relocation services without charge to the State.

Ed Leary, Director of Lands Administration for the Department of Forests, Parks, and Recreation has reviewed the text of the license.

Thank you.

COPY

Central Vermont Public Service Corporation

March 18, 1994

Mr. Ed Leary
Director of Lands Administration
Department of Forests, Parks & Recreation
Vermont Agency of Natural Resources
103 South Main Street, 10 South
Waterbury, Vermont 05676

Dear Mr. Leary:

Re: Silver Lake Dam, Barnard

Enclosed is the license covering the pole placement at Silver Lake.

This has been revised to include the amendments proposed by Robert Finucane in his memo to you of February 17th.

The license has been signed on behalf of Central Vermont, and if it satisfactory to the Agency, I would appreciate your processing this.

Please give me a call if any further revisions are necessary.

Thank you.

Sincerely,

Bernice M. Lendway
Real Estate Administrator

encls.

cc: R.Finucane

77 Grove Street,
Rutland, Vermont 05701
802-773-2711

STATE OF VERMONT
AGENCY OF NATURAL RESOURCES
DEPARTMENT OF ENVIRONMENTAL CONSERVATION

LICENSE

This License is made by and between the State of Vermont, hereinafter called "State," by its Secretary of the Vermont Agency of Natural Resources, and Central Vermont Public Service Corporation, a Vermont corporation with its principal place of business in the City of Rutland, County of Rutland, State of Vermont, hereinafter called "Licensee."

It is mutually agreed by and between the parties, in consideration of, and under, the terms and conditions set forth below, that the State grants Licensee the use of the licensed parcel for the sole purpose of the licensed activity as both are described below.

Licensee is authorized to use land of the State located at Silver Lake Dam in the town of Barnard, County of Windsor, State of Vermont, for the sole purpose of constructing, inspecting, operating, maintaining, reconstructing and removing a line, or lines, for the transmission of electricity, consisting of poles, wires, cables, guy wires, push braces, service cables, and other fixtures and appurtenances used or adopted for the purpose of supplying electricity to facilities located on lands of the State and adjacent owners, described as follows:

SEE APPENDIX A, 1 - "Descriptions of Rights-of-Way," attached hereto and made a part hereof.

SEE APPENDIX B, 1 - "Maps of all Rights-of-Way." referred to herein and made a part hereof.

The terms, conditions and covenants agreed to are:

1. TERM: The term of this license shall commence on 3/1/94 and terminate on February 28, 2004. The Licensee shall have the option to negotiate for renewal of one additional term, at a fee to be negotiated before January 1, 2004, upon thirty (30) days written notice to the State. It is understood, however, that the agreement to negotiate shall not be construed as a guarantee by either party that a new license will be executed.

2. FEE: The Licensee covenants and agrees with the State that Licensee shall pay or cause to be paid to the State, the sum of Ten Dollars ($10.00) for the privileges specified herein. Licensee further covenants and agrees to pay the State Ten Dollars ($10.00) as rental for any new easement consummated during the term of this license until the expiration of said license, said fee to be paid to the State at the time any new easement is consummated.

3. SPECIAL TERMS AND CONDITIONS: This license shall be subject to the terms and conditions:

a. Licensee, following consultation with and approval of the State, may conduct major maintenance operations, including without being limited to the scheduled removal or cutting down of shrubs and trees. Such approval shall come from the Agency Facilities Division in Waterbury, Vermont, acting under the authority of the Department of Environmental Conservation. Licensee shall not be liable to the State for such operations done in conformity with the approval of the State's authorized agent. Provided, however, that in the event of conditions of emergency or imminent hazard, such as "dangerous trees" warranting immediate action on the part of the Licensee, such consultation and approval may be waived.

b. Licensee may conduct such minor maintenance operations as it shall fine reasonably necessary without prior consultation with and approval of the State. Such operations shall include the unscheduled trimming of trees and the removal of dead trees, severing of brush, removal of debris, and other minor maintenance activity.

c. Licensee shall have the right to enter upon the premises across other property owned by the State, for the purpose of exercising the rights granted herein, provided that said rights must be exercised in a careful manner, and any damages to the property of the State caused by the Licensee shall be borne by the Licensee. Removal of stumps, installation of guys and poles or any other activity requiring excavation, drilling, or disturbance of or adjacent to the dam or abutments shall not be undertaken without prior consultation with and approval by the Agency Facilities Division.

d. The State shall retain the right for its employees, agents, and officials at all times to enter upon any of the lands herein licensed, for any purpose necessary in connection with the operation, inspection, maintenance, construction or reconstruction of its facilities at Silver Lake Dam. The State and licensee will cooperate to ensure that actions necessary to the safety of the dam do not create safety hazards with respect to electric equipment. Licensee shall perform any temporary work on lines and poles necessary to reasonably accommodate dam construction operations without charge to the State.

e. The State agrees not to take any action, without agreement from an executive officer of the Licensee, that would reduce the clearance of Licensee's conductors below safety levels considered reasonable in the Licensee's opinion.

f. The Licensee shall have the duty to inform the State of its discontinued use of a specific line, or lines, for the purposes contemplated herein. Pursuant to such notice, State shall have the right to terminate this license, upon thirty (30) days written notice. Licensee shall have sixty (60) days from the date of termination of license to remove its poles, cables and or wires and appurtenance thereof. Title to any property not removed within the sixty (60) days shall vest in the State.

g. Licensee is allowed to accommodate equipment belonging to New England Telephone and Telegraph Company upon the utility poles this license authorized. All other attachments shall require written permission from an authorized agent of the State.

4. MAINTENANCE; The premises being used shall be maintained in a condition satisfactory to the State, including but not limited to, removal of any trash or rubbish left within the licensed area by the Licensee, its employees, agents or contractors. Licensee shall remove any and all equipment and personal property which may have been placed upon the premises promptly upon termination of the license, and shall clean and restore the site to the satisfaction of the State.

5. NON-EXCLUSIVITY: This license shall not be exclusive. The State reserves the right to use, or allow others to use, any part of the licensed area provided such use does not unreasonably interfere with the privileges hereby authorized to Licensee.

6. LIABILITY: The Licensee shall indemnify, defend and hole harmless the State from all claims, suits or demands for payment by any person arising from the Licensee's activities under this license.

7. ASSIGNMENT: This license is issued to the Licensee herein named, and is not assignable.

8. PERMITS, RULES AND REGULATIONS: The Licensee shall obtain and maintain, at its own expense, all permits or licenses for the licensed activity and Licensee shall not violate the terms or conditions of any of those permits or licenses.

9. SUITABILITY OF PREMISES: Acceptance of this license by Licensee shall be prima facie evidence that Licensee accepts the suitability of the premises for their purposes, and the use thereof by Licensee shall attest such suitability.

10. BUILDINGS AND STRUCTURES: No buildings or other structures shall be erected upon the premises, other than those specifically authorized.

11. HERBICIDES: Licensee shall not use herbicides, other pesticides, growth inhibitors or other toxic chemicals on the licensed parcel.

12. VEGETATION: No trees or other vegetation may be removed from the site without prior approval from the State, other than what is allowed in Section 3.

13. TERMINATION: The State reserves the right to cancel this license at any time if conditions above are not carried out by the Licensee.

14. PREVIOUS AGREEMENTS: This writing supersedes and takes precedence over all other agreements, written or oral, regarding the subject matter of this license and it is intended by the parties hereto as the final, complete and exclusive expression of their agreement.

DEPARTMENT OF ENVIRONMENTAL CONSERVATION

Witnesses

Chuck Clarke, Secretary
Agency of Natural Resources

Barbara J. Stori
Bernice M. Lindsay
Witnesses

CENTRAL VERMONT PUBLIC SERVICE CORPORATION

Dwight C. Ferrick, Authorized Agent

STATE OF VERMONT)
WASHINGTON COUNTY)§

At Waterbury, in said County, this ____ day of _____, A.D., 1994, personally appeared Chuck Clarke, Secretary of the Agency of Natural Resources, and acknowledged the foregoing instrument by him subscribed to be his free act and deed and the free act and deed of the State of Vermont.

Before me,

Notary Public

STATE OF VERMONT)
RUTLAND COUNTY)§

At the City of Rutland, in said County, this 16th day of March A.D., for 1994, personally appeared Dwight C. Ferrick, Agent for Central Vermont Public Service Corporation and acknowledged the foregoing instrument by him subscribed to be his free act and deed and the free act and deed of the Central Vermont Public Service Corporation.

Before me,

Bernice M. Lindsay
Notary Public

166872

MAKEPEAC

No.	DATE	CENTRAL VERMONT PUBLIC SERVICE CORP.		
		DRAWN BY WVB	CHECKED BY DRL	DATE 12-2-92
		SCALE 1"=100'	APPROVED BY	DWG#

15-166-92 SHEET # 1 OF 4

State of Vermont

AGENCY OF NATURAL RESOURCES
Department of Environmental Conservation

Department of Fish and Wildlife
Department of Forests, Parks and Recreation
Department of Environmental Conservation
State Geologist
Natural Resources Conservation Council
RELAY SERVICE FOR THE HEARING IMPAIRED
1-800-253-0191 TDD>Voice
1-800-253-0195 Voice>TDD

MEMORANDUM

TO: Ed Leary
Director of State Lands

FROM: Robert B. Finucane, P.E.
Assistant Dam Safety Engineer

DATE: February 17, 1994

SUBJECT: Silver Lake Lease

I have marked up the attached lease and propose the amendments listed below. Let me know what you think.

add to the end of c.

Removal of stumps, installation of guys and poles or any other activity requiring excavation, drilling, augering, or disturbance of or adjacent to the dam or abutments shall not be undertaken without prior consultation with and approval by the Agency Facilities Division.

revise d.

d. The State shall retain the right for its employees, agents and officials at all times to enter upon any of the lands herein leased for any purpose necessary in connection with the operation, inspection, maintenance, construction or reconstruction of its facilities at the Silver Lake Dam. The State and the licensee will co-operate to ensure that actions necessary to the safety of the dam do not create safety hazards with respect to electric equipment. Licensee shall perform any temporary work on lines and poles necessary to reasonably accommodate dam construction operations without charge to the State.

You can see what we're after. Thank you for your help in this matter.

cc. Canute Dalmasse, DEC

CV 1988

PROPOSED SCHEDULE

R.O.W. To Be Acquired By Burlington

R.O.W. Acquisition Date 3-1-93

Work Order Issued 4-1-93

Engineering Start Date _____

Engineering Completion Date _____

Pole Marked for R.O.W. CV _____ Contractor _____

Line Const. By CV _____ Contractor _____

PRES. L/O SEC. IN N.S.R.

RTE. 12

LILI-CHARLOTTE SARNOFF
DANIELA SARNOFF CHARLEZI
CV1893 - 07/31/93
POLE 231 (STUB GUY)

ADD 12' STUB 35 CL5 16'OH

CALL CUSTOMER BEFORE TRIMMING SMALL TREE BEHIND P. 233 @ 234-9757

USE "SELECTIVE TRIMMING"

TREE 35/6 (39) D1

D4 to 34-D4

CECILE H. MARTIN
CV1NET Hwy. 61 05/25/93 Eto P. 233 5.0M. L to L

UNIVERSALIST CHURCH

HILLSIDE (115)

148'

N38°W

135'

N30°W

THOS. J. McGUIRE
ELIZ. G. McGUIRE

CV1NET Hwy. 61 06/23/93 Eto P. 232 to L

FIRE HOUSE 5.0M

231 x12° T.S.
110 CL4 22'd 34-D1

232 x8°
40 CL4 25'd 34-D1-1T

Charles P. Danforth
CV1NET Hwy. 61 06/14/93 L to P. 231 to L

Public library

HERBERT J. WILSON
CV1NET Hwy. 61 06/15/93 L to P. 233 to to L

234 x31°
40 CL4 22'd 34-D4

D4 to 34-D4

CV 235 x17°
40 CL4 17.5'd
GRADE TO BE 34-D4

CALL CUST. IF POLE WILL BE OFF 457-1938 OR 234-5830 BEFORE 9 AM

SENSITIVE EQUIP.

VIRGINIA P. BLANCHARD
CV1NET Hwy. 61 06/17/93 5.0M. L to P. 235 to P. 236 to L

N22°W

N11°E

103'

LANDS OF OLMSTED

T.S.

NORTHERN UNIVERSITY
CV1NET Hwy. 61 06/19/93 L to P. 234 Rt to L

LANDS OF STEWART

TEL. 1411

LANDS OF BARNES

CV 236 x11°
40 CL4 (83) 27'd OH

237 x38°
40 CL4 24'd 34-D4

WILLIAM F. DEEGAN
SALLY J. DEEGAN
CV1NET Hwy. 61 06/14/93 L to P. 238 to L P. 238 to P. 238A

T.S.

238 x2
40 CL4 22'd 34-D4

LOUISE PORTER
CV1NET Hwy. 61 06/14/93 L to P. 237 to L & L to P. 239 to L

N22°W

201'

15' RET. BMS

228
1/5 CL3 27'd

CV. 229 RET.

ADD SPAN GUY

N45°E

N15°E

N11°W

141'

ADD P.B.

LIBRARY S.OH

242'

34-A4A

C.V.T.EL. & TEL. CO.

VIRGINIA M. GREEN
CV1NET Hwy. 61 05/25/93 L to P. 233 to L (WITH #1) L to P. 234 to L (WITH #2)
POLE #1 (STUB) RET.
POLE #2 STUB O.A.

STORE

STUB .35/5

S.OH

539°E

TH #1

(150')

(170')

HYD.

ADD SPAN GUY

ETHEL HIRSCHLAND

230 x10°
40 CL4 25'd 34-D1

STOP ST.

229 x12°
45 CL3 16'd
2' BK GUARD RAIL
22' OFF FIRE HYD.
34-A5A-1T-1T
FRAKE

<L36'E

3φ 1/0 PWY
LINE #16

VIRGINIA M. GREEN
CV1NET Hwy. 61 05/25/93 STAKE

C.V.1
40 CL4 (7) x03°
15'd

GRADE TO RT. 4

SPLICE IN 3φ 1/0 PWY

CV. 1
35 (52)
6
D1 OK

SILVER LANE

NORTH ROAD

LINE: 4th BOOM
PAGE: # 75

NOTE:
OPERATIONS ENGINEER TO LOCATE TRANSFORMERS

STATE OF VERMONT
HIGHWAY PERMIT
OCT 12, 1993

SEE NOTES RE SAFETY, CONSTRUCTION, TRIMMING, pole removal, etc

TO BE COMPLETE BY Dec 1, 1994

100372

MAKEPEACE

Central Vermont Public Service Corporation

October 13, 1993

State of Vermont
Dept. of Water Resources
103 So. Main St.
Waterbury, Vt. 05671-0407
ATTN: Bob Finucane

Dear Bob:

Enclosed please find a copy of a sketch of the reconstruction project near Silver Lake in Barnard, Vermont. We have re-staked the stub-guy attachment on Pole #229 and we now have just a guy wire stretching 82 feet northeasterly of the pole and extending directly into the bank.

Our Woodstock District Engineer, Mr. John Teriele asked me to forward a copy of the sketch to you as soon as I received my copy. I understand that you and he are going to determine property lines between the State of Vermont and Mrs. Hirschland. John can be reached by calling 1-800-325-2877.

If you have any questions regarding the re-stake, please feel free to call John or myself. My number is 1-800-428-2877, ext. 5651.

Sincerely,

Charlene M. McNeil
Right of Way Agent

CMM
Encls.

77 Grove Street,
Rutland, Vermont 05701
802-773-2711

PHONE MEMO

TO Bob

DATE 10/1

TIME 11:21 AM PM

FROM John Jerola

AREA CODE

OF CV Public Svc.

NO.

EXT

674-2102

FAX #

MESSAGE

Re:
Barnard utility pole.

SIGNED

PHONED	CALL BACK	RETURNED CALL	WANTS TO SEE YOU	WAS IN	WILL CALL AGAIN	URGENT
☒	☒	☐	☐	☐	☐	☐

CV 1988

PAGES 1/5 SEC. 111 N.S.P.

3-1-93
4-1-93

TEL. 144
C.V. 233
45
C42
23'ℓ
50°
(82) OK

TEL. 142
C.V. 235
40 (83)
C41 OK
17.5'ℓ
SENSITIVE EQUIP.
CALL CUST. IF PWR OFF
457-1935 OR 234-5830
34-D4
50°

237
40
C111
24'ℓ
34-D4
38°

"SELECTIVE TRAINING"
234-9757

D4 TO 34-D4

CECIL H. MARTIN
CV INST. Nos. 61
R 235 193 P. 233

HERBERT J. WILSON
CV INST. Nos. 61-06/19/73
R to P. 232 to ℄

WILLIAM F. DOGHAN
SALLY J. DOGHAN
CV INST. Nos. 61-06/19/73
℄ to P. 235 to ℄
P. 228 to P. 228-A

VIRGINIA P. CLINCKEMP
CV INST. Nos. 61-06/19/73
5.0M. ℄ to P. 235 to P. 226
to ℄

ADD
12'
STUB
35
C15
12'ℓ DR.

CU 229
RET.

225
45°
26 GUYS
15'
20'

34-A4A

STOR
15'
15' STORE
5.0M
RET.
O.A.

539°E
242'
(150')

230
40
C14
25'ℓ
34-D1

231
40
C14
22'ℓ
34-D1

232
40
C14
22'ℓ
25'ℓ
34-D1-IT

234
40
C14
22'ℓ
34-D1-IT

236
40
C14
27'ℓ
83
D4 TO 34-D4

239
40
C14
22'ℓ
34-D4

229
45
C23
126°
16'ℓ
2' BK GUARD RAIL
22' OFF FIRE HYD.
34-A5A-IT-IT

C.U. 1
35 (57)
D1 OK

GRADE TO 12-A1

HIRSCHLAND

LIBRARY
5.0M

FIRE
40 15'
5.0M

TEL. 141 LANDS

LEASE PARCEL
CV INST. Nos. 61-
℄ to P.
℄ to P.

NOTE:
OPERATIONS ENGINEER TO LOCATE
TRANSFORMERS

LINE: "BOOM
PAGE: # 75

NORTH BOUND
LINE #18
1/2 PAGE
N 11°E

T.S.

NOT FO

OCT 12 1999

166872



Central Vermont Public Service Corporation

August 6, 1993

State of Vermont
Dept. of Water Resources
103 So. Main St.
Waterbury, Vermont 05671-0407
Attn: Bob Finucane

Dear Mr. Finucane:

Enclosed please find a copy of the Silver Lake Site Plan with some notes that I made after my site visit with our Survey Dept. personnel. We have moved the proposed pole location 20 feet southwesterly as you had requested. We also met with Mr. Joe Tokarski, Selectman for the Town of Barnard, and made him aware of the changes that had been requested.

I spoke with Peter Barranco today and he informed me that the permitting was being addressed.

I would like to thank you for your input and assistance on this project. If you have any questions or concerns, please feel free to contact me at this office. I can be reached by calling 1-800-428-2877, ext. 5651.

Sincerely,

Charlene M. McNeil
Right of Way Agent

CMM
Encls.

77 Grove Street,
Rutland, Vermont 05701
802-773-2711

RECEIVED
AUG 9 1993
VT. DEPT. OF
ENVR. CONSERV.


Silver Lake (Bernard) 20:
1100 Met checks from CVPS to look at pole location. Bill to send guy sled in dam. Steve will see if they can relocate so all parts are out of dam

WL = -2.6' @ staff by ☐

All flows as before
Hydros SLs @ DI x 4 on 1st
Put lock #036 on gate. Spoke w/s one wall, culvert, HE OK
d/s no change

1200 left
No problem

DIETZGEN NO 386-5

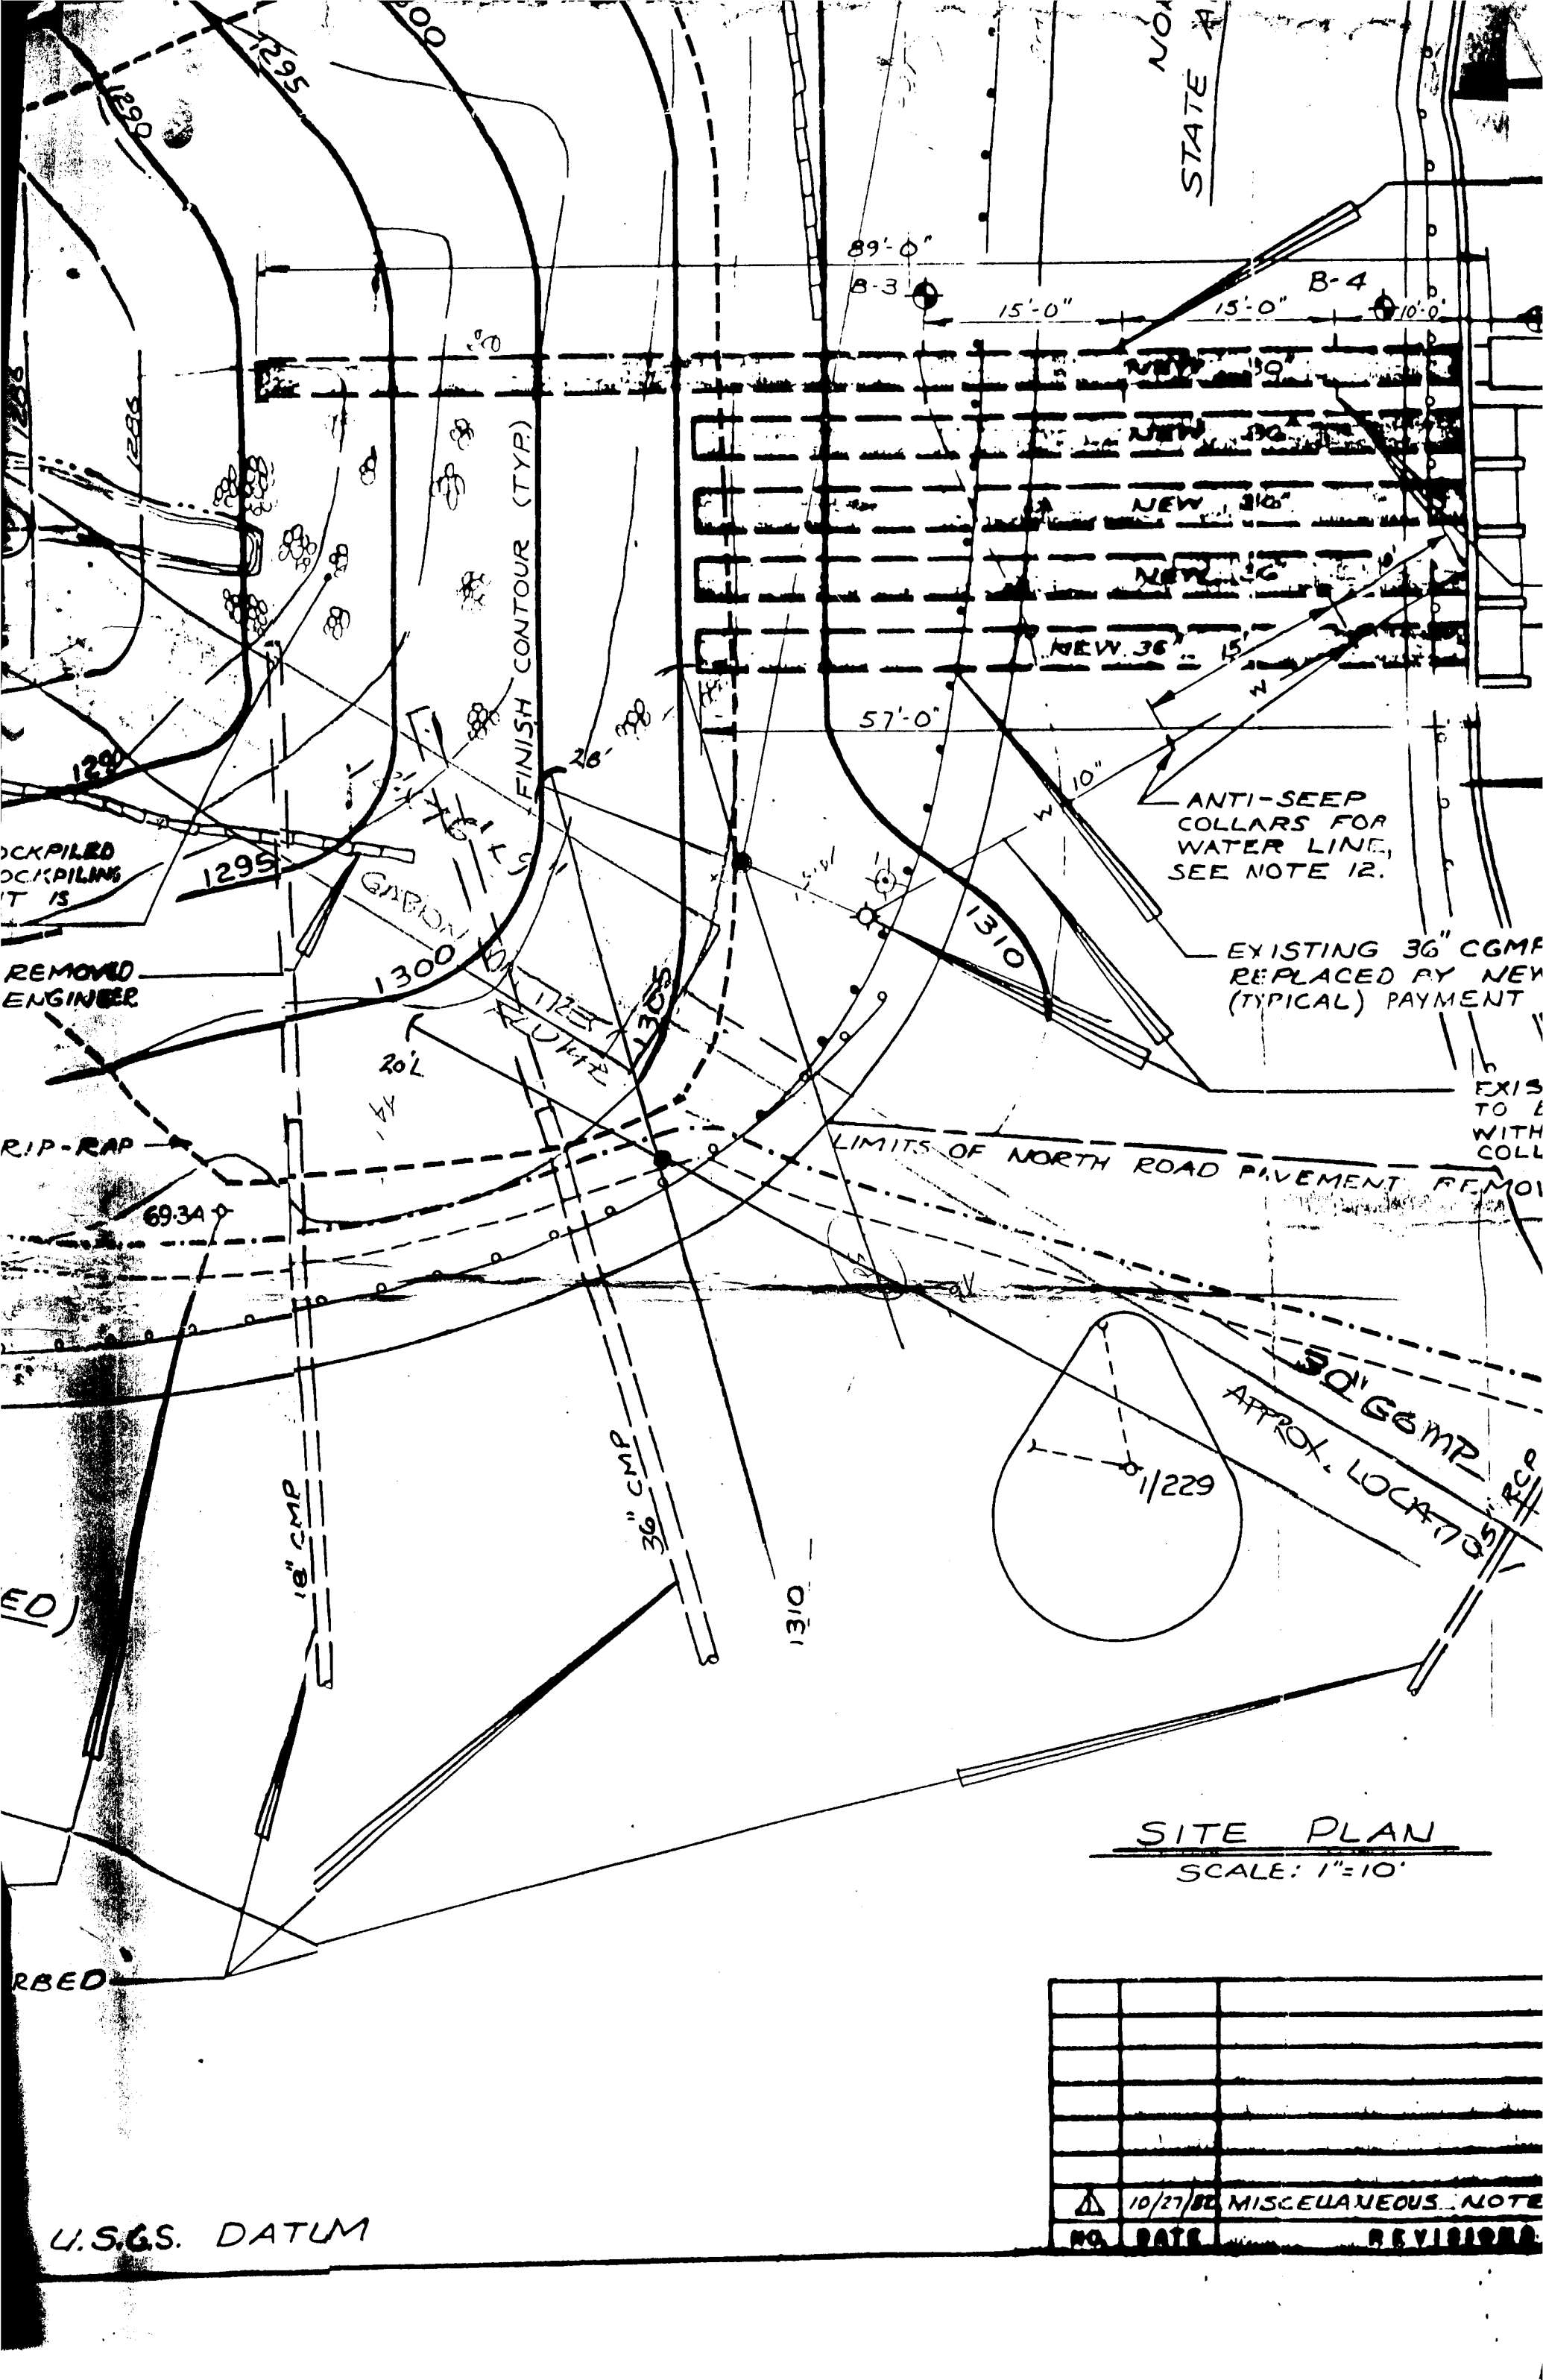

SITE PLAN

SCALE: 1"=10'

9/6/93

0920 Charles CPS Real Estate called -

- Sandy revised sale plan.
- Bruce & get going (particularly NE)
- Can we give verbal OK then do letter? Will have to see.

CPS

AA-PUR 307

STATE OF VERMONT

OFFICE MEMO

TO: Bernice Lendway CVPS Real Estate

FROM: Pete Barranco DEC

DATE: 7-6-93

SUBJECT: Silver Lake Dam - Barnard

- ☐ APPROVAL
- ☐ NOTE AND SEE ME
- ☑ PER CONVERSATION 7-6-93
- ☐ SIGNATURE
- ☐ NOTE AND RETURN
- ☐ AS REQUESTED
- ☐ COMMENT
- ☐ NOTE AND FILE
- ☐ NECESSARY ACTION
- ☐ REVIEW
- ☐ FOR YOUR INFORMATION
- ☐ GIVE ME THE FACTS
- ☐ PREPARE REPLY FOR MY SIGNATURE
- ☐ SUGGESTIONS REQUESTED
- ☐ YOUR ACTION REQUESTED BY THIS DATE

REMARKS: Per conversation this PM
Please show location of pole and guys on attached plan and return to me. It would also be helpful to show details of anchorage for guys - size of deadman, type of deadman and depth.

The relocation may need a lease - will have to look into this.

PB

JUL 8 1993

2/124/16/1

EXISTING STONE WALL TO BE REMOVED AND DISPOSED OF AS DIRECTED BY THE ENGINEER. PAYMENT UNDER ITEM 14.

INSTALL NEW STEEL BEAM GUARD RAIL. PAYMENT UNDER ITEM 12A

STONE WALL

GARAGE

18"M IRON PIN

IRON PIPE

NORTH ROAD
STATE AID HIGHWAY #3 (PAVED)

POND BROOK

APPROX. LOW

EXISTING RIP-RAP TO BE REMOVED AND STOCKPILED FOR REUSE. PAYMENT FOR REMOVAL AND STOCKPILING IS UNDER ITEM 14. PAYMENT FOR REPLACEMENT IS UNDER ITEM 6c.

EXISTING STONE WALL TO BE REMOVED AND DISPOSED OF AS DIRECTED BY ENGINEER. PAYMENT UNDER ITEM 14

EXISTING CONTOUR (TYP.)

LIMITS OF RIP-RAP

30/147

EXISTING GUARD RAIL

VERMONT ROUTE 12 (PAVED)

UTILITY POLE NOT TO BE DISTURBED

EXISTING CMP CULVERTS NOT TO BE DISTURBED

18" CMP

36" CMP

FINISH CONTOUR (TYP.)

GABION MATTRESS

69-34

1/229

B-1

B-2

B-3

B-4

89'-0"

15'-0"

15'-0"

10'-0"

57'-0"

NEW 30"

NEW 36"

NEW 36" 15°

ANTI-SEEP COLLARS FOR WATER LINE, SEE NOTE 12.

EXISTING 36" CGMP EMERGENCY SPILLWAY PIPES TO BE REMOVED AND REPLACED BY NEW 36/10 GAUGE CORRUGATED GALVANIZED METAL PIPES (TYPICAL) PAYMENT UNDER ITEMS 7 AND 8.

EXISTING DRY HYDRANT AND WATER LINE TO BE REMOVED, HYDRANT TO BE PROPERLY STORED AND RE-INSTALLED AT THE SAME LOCATION WITH NEW 10" D.I. WATER MAIN, THICKNESS CLASS 50, WITH ANTI-SEEP COLLARS. PAYMENT UNDER ITEM 15.

LIMITS OF NORTH ROAD PAVEMENT REMOVAL (TYP.)

50' CGMP APPROX. LOCATION

2X21 DI

HOUSE

PORCH

DO NOT DISTURB

36"M

RESTORE LAWN AND STONE WALL TO EXISTING CONDITIONS. PAYMENT UNDER ITEM 10.

FOR PROFILE ALONG FACE OF EXISTING CUTOFF WALL SEE DETAIL SHEET 2 OF 2

EXISTING CUTOFF WALL TO REMAIN

EXISTING 22" STEEL LOW LEVEL OUTLET PIPE TO BE REMOVED AND REPLACED WITH NEW 30" PRESTRESSED CONCRETE CYLINDER PIPE. PAYMENT UNDER ITEMS 7 AND 9.

NEW SLUICE GATE TO BE INSTALLED ON EXISTING LOW LEVEL OUTLET STRUCTURE ADD-ON ITEM 18. SEE DETAIL SHEET 2.

SILVER LAKE

ANTI-SEEP COLLAR (TYP), SEE SPEC. S-200B.6

FOR FRONT ELEVATION OF INLET STRUCTURE SEE SHEET 2 OF 2

EXISTING STEEL BEAM GUARD RAIL TO BE REMOVED, STOCKPILED AND REINSTALLED. PAYMENT UNDER ITEM 12b.

APPROX. ℄ TEMPORARY ROAD

6"M

EROSION CONTROL MEASURE NO. 6B (TYP.)

CONSTRUCTION LIMITS (TYP.)

VERMONT
2011205
2645

SITE PLAN
SCALE: 1"=10'

NOTE: ALL ELEVATIONS ARE BASED ON U.S.G.S. DATUM

GENERAL NOTES

1. EROSION CONTROL MEASURE NO. 6B TO BE INSTALLED PRIOR TO THE START OF ANY CONSTRUCTION. THESE MEASURES SHALL REMAIN IN PLACE UNTIL VEGETATIVE COVER IS FULLY ESTABLISHED OR AS DIRECTED.
2. EXPOSED AREAS DURING CONSTRUCTION SHALL BE LEFT ROUGH GRADED UNTIL APPLICATION OF FINAL LAND TREATMENT.
3. TEMPORARY MULCH COVER SHALL BE PROVIDED DURING CONSTRUCTION BY COVERING EXPOSED AREAS WITH HAY.
4. DRAINAGE SHALL BE PROVIDED BY SHAPING EXCAVATION AND EMBANKMENT AREAS IN SUCH A MANNER THAT RUNOFF IS INTERCEPTED AND DIRECTED TO AREAS YET UNDISTURBED BY CONSTRUCTION.
5. EARTH STOCKPILE AREAS SHALL BE CONFINED TO AREAS DESIGNATED BY THE ENGINEER. THESE AREAS SHALL BE LOCATED ON RELATIVELY LEVEL GROUND AND SURROUNDED BY A CONTINUOUS SILT BARRIER, EROSION CONTROL MEASURE NO. 6B.
6. DISTURBED SLOPES OF 1 ON 2½ OR GREATER SHALL RECIEVE EROSION CONTROL MEASURE NO. 1 AND EROSION CONTROL MEASURE NO. 5
7. CONTRACTOR TO PROVIDE TEMPORARY ROAD TO MAINTAIN TRAFFIC THROUGH CONSTRUCTION AREA. TEMPORARY ROAD SHALL BE BUILT IN ACCORDANCE WITH THE STD. SPECS. FOR HIGHWAY AND BRIDGE CONSTRUCTION, VT. DEPT. OF HIGHWAYS SECTION 104.05 MAINTENANCE OF TRAFFIC, AND TYPICAL SECTION AND PROFILE ON SHEET 2 OF 2. DISCHARGE THROUGH TEMPORARY ROAD AND CONSTRUCTION SITE SHALL BE ACCOMPLISHED ACCORDING TO SECTION 115 IN THE SPECIFICATIONS. TEMPORARY ROAD SHALL BE REMOVED FOLLOWING COMPLETION OF DAM AND THE AREA RETURNED TO ITS ORIGINAL CONDITION.
8. THE EXISTING DAM SHALL BE EXCAVATED AND ITS MATERIAL STOCKPILED AND RE-USED OR DISPOSED, IN ACCORDANCE WITH THE SPECIFICATIONS.
9. INSTALL PERMANENT GROUNDWATER OBSERVATION WELLS NEAR BORINGS B-3 AND B-4 AS DIRECTED BY THE ENGINEER. ADD-ON ITEM 19.
10. ⚠ FILL WITHIN 6" OF THE 30" PRESTRESSED CONC. CYLINDER PIPE (PCCP) SHALL HAVE A MAX. PARTICLE SIZE OF 4"
11. LOAM AND SEED ALL NEW EARTH SLOPES WITHIN THE CONSTRUCTION LIMITS, PAYMENT UNDER ITEM 16.
12. ANTI-SEEP COLLARS FOR THE NEW WATER LINE SHALL CONSIST OF 1/4" THICK X 4'-0" DIAMETER METAL PLATES WELDED TO THE WATER PIPE.

NO.	DATE	REVISIONS	BY	CK'D
⚠	10/27/82	MISCELLANEOUS NOTES	SJT	RAW

STATE OF VERMONT
AGENCY OF ENVIRONMENTAL CONSERVATION
DEPARTMENT OF WATER RESOURCES
AND ENVIRONMENTAL ENGINEERING

SILVER LAKE DAM
SITE PLAN

DuBois & King INC. engineering planning management development


DRAWN BY SOMA	DATE MAR. '82
CHECKED BY RAW	PROJ. NO. 11242
PROJ. ENG. RAW	DWG. NO. 47-40
	SHEET 1 OF 2


7/21/93
1510

Charlene McNeil, CVPS
Real Estate, called re
pole relocation at
Silver Lake Dam in
Barnard
1-800-426-2877
X 5651

- She is sending our plan w/ pole location shown.
- We will evaluate and if OK will see what has to be done re: lease.

Contact her or Bernice
Lindsay

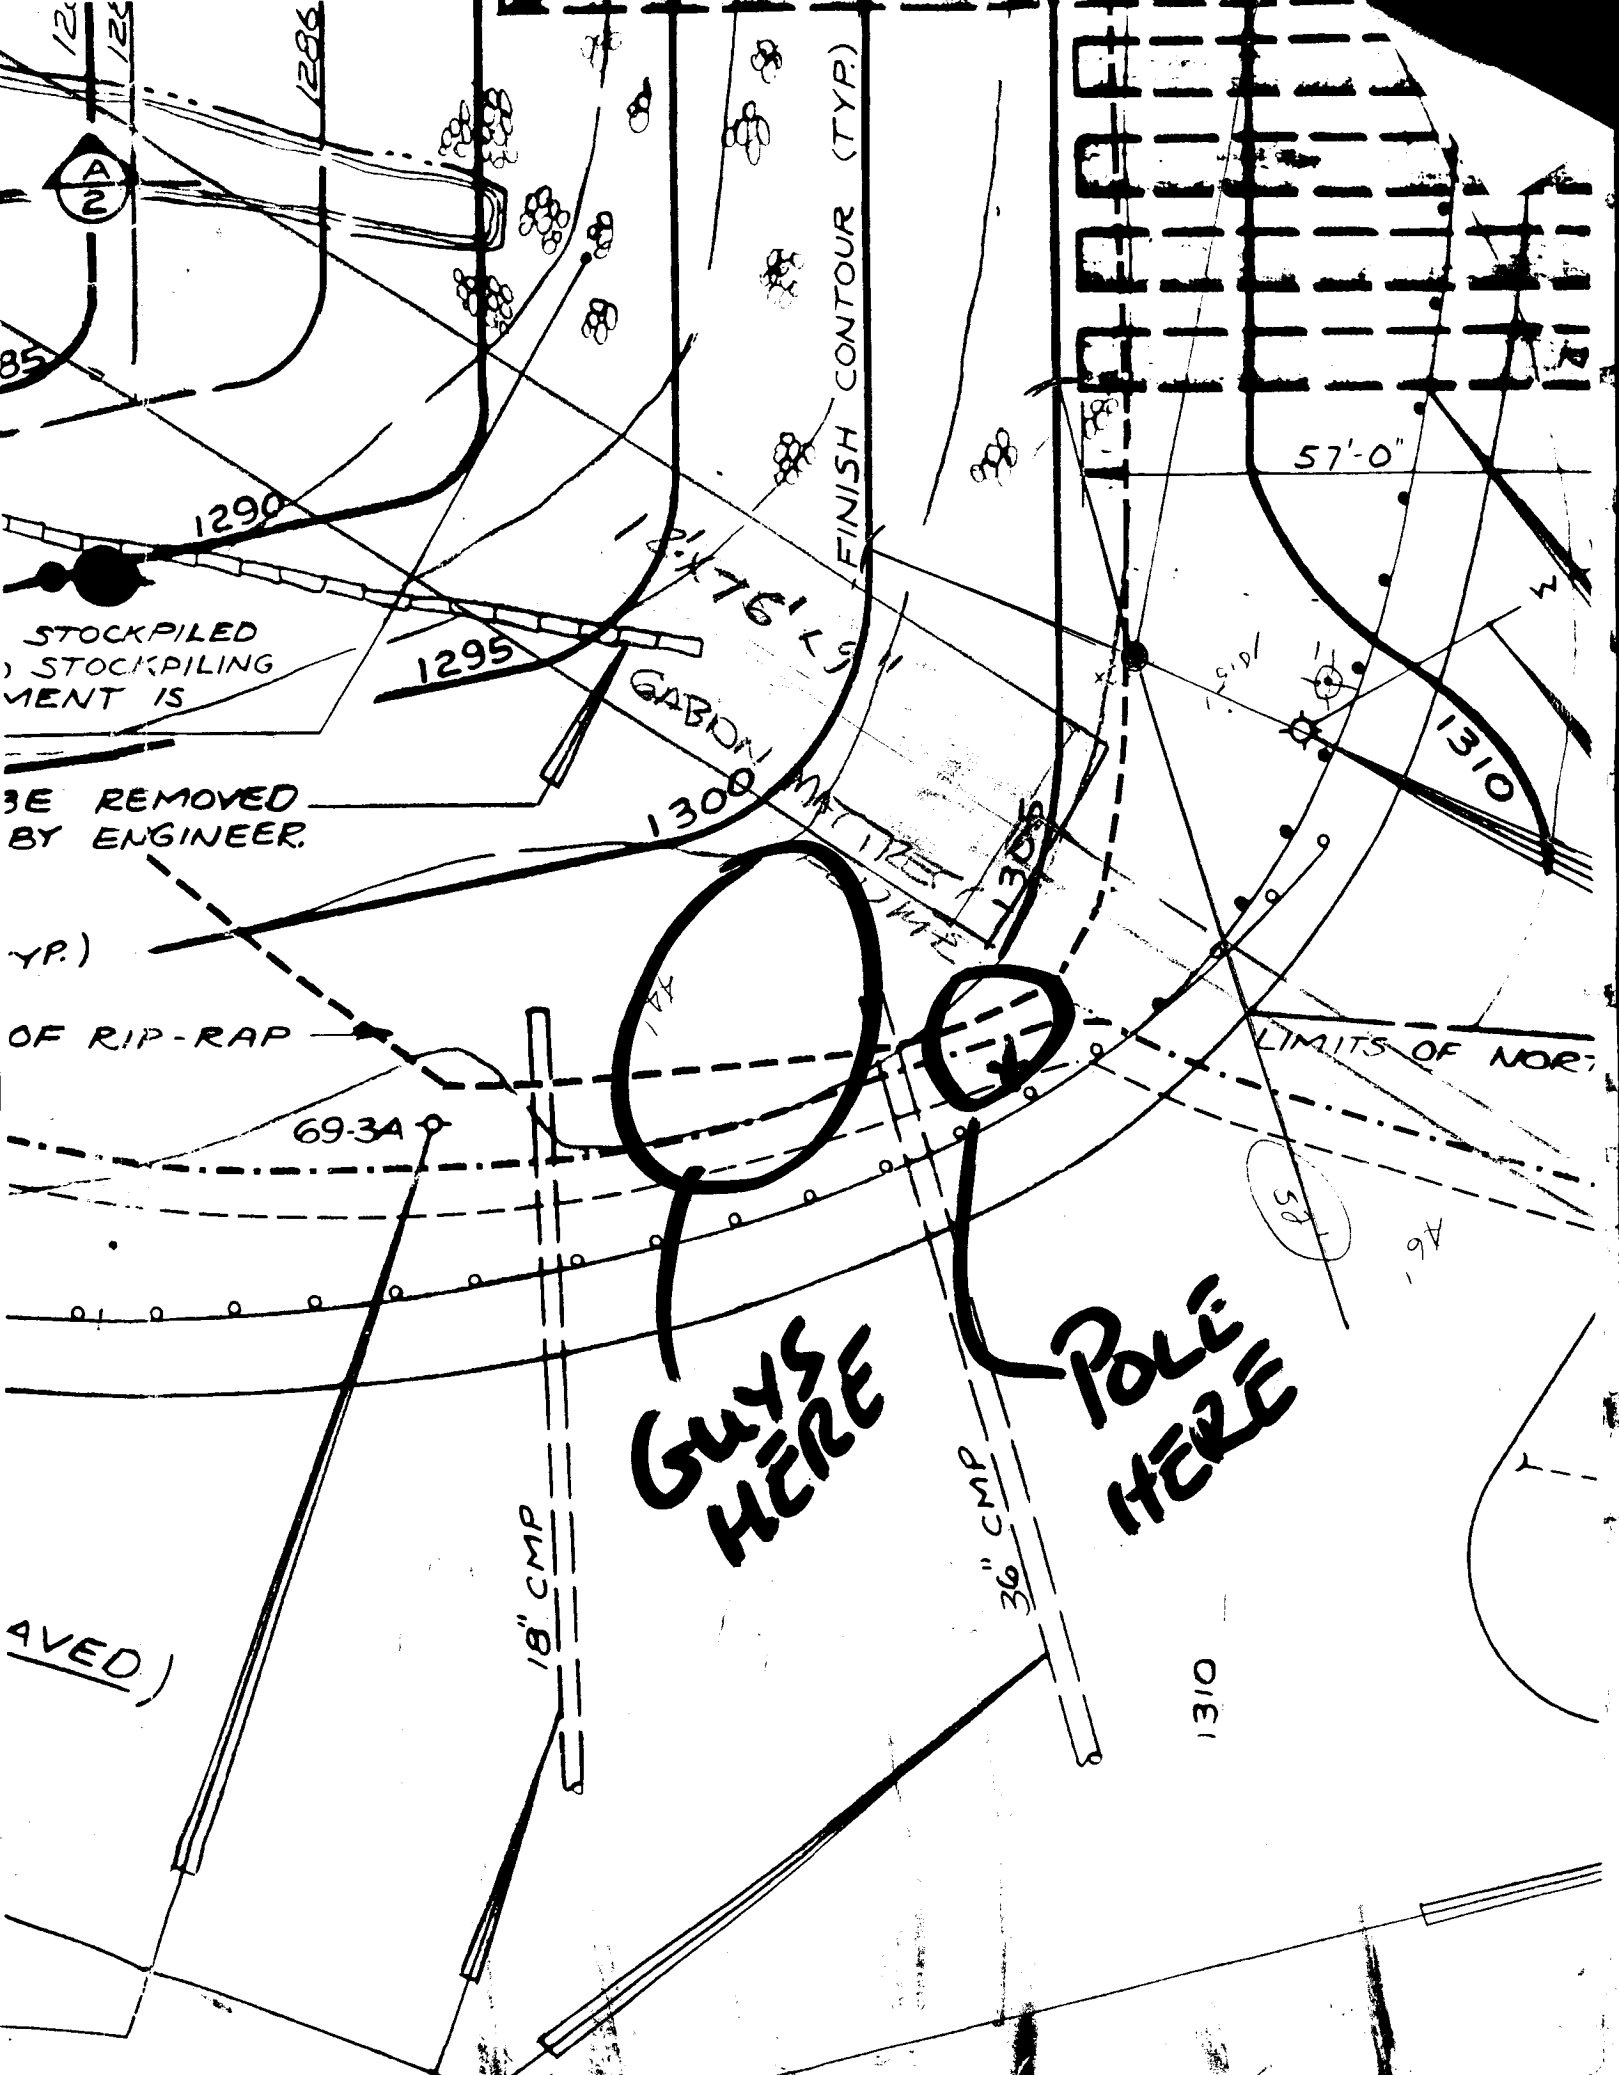
FINISH CONTOUR (TYP.)
57'-0"
1290
1295
1300
1310
STOCKPILED
STOCKPILING
MENT IS
BE REMOVED
BY ENGINEER.
OF RIP-RAP
LIMITS OF
69-3A
GABION MATTRESS
18" CMP
36" CMP
GUYS HERE
POLE HERE
AVED)

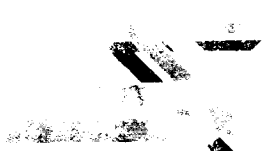

Central Vermont Public Service Corporation

July 27, 1993

State of Vermont
Dept. of Water Resources
103 So. Main St.
Waterbury, Vt. 05671-0407
Attn: A. Peter Barranco, Jr..

Dear Mr. Barranco:

Enclosed please find your copy of the Silver Lake Site Plan. Our Survey Dept. personnel have plotted in the pole location and feel that the pole location is okay as staked. We will need to know what kind of a permit will be needed to proceed with this project. We are working with New England Telephone Co. on this project and it is a priority project for them. It is their maintenance area and they would like to begin setting poles as soon as all rights have been secured.

If you have any additional questions concerning this project, please feel free to contact me at this office. I can be reached by calling 1-800-428-2877, ext. 5651.

Sincerely,

Charlene M. McNeil
Right-of-Way Agent

CMM
Encl.

Central Vermont Public Service Corporation

Charlene M. McNeil
Right-of-Way Agent

77 Grove Street, Rutland, Vermont 05701 802-747-5651
1-800-428-2877
Ext. 5651

77 Grove Street,
Rutland, Vermont 05701
802-773-2711

RECEIVED
JUL 29 1993
VT. DEPT. OF
ENVIR. CONSERV.

AA-PUR 307

STATE OF VERMONT

OFFICE MEMO

TO: Bernice Lenhart CVPS Real Estate

FROM: Pete Barranco DEC

DATE: 7-6-93

SUBJECT: Silver Lake Dam — Barnard

- ☐ APPROVAL
- ☐ NOTE AND SEE ME
- ☒ PER CONVERSATION 7-6-93
- ☐ SIGNATURE
- ☐ NOTE AND RETURN
- ☐ AS REQUESTED
- ☐ COMMENT
- ☐ NOTE AND FILE
- ☐ NECESSARY ACTION
- ☐ REVIEW
- ☐ FOR YOUR INFORMATION
- ☐ GIVE ME THE FACTS
- ☐ PREPARE REPLY FOR MY SIGNATURE
- ☐ SUGGESTIONS REQUESTED
- ☐ YOUR ACTION REQUESTED BY THIS DATE

REMARKS: Per conversation this PM

Please show location of pole and guys on attached plan and return to me. It would also be helpful to show details of anchorage for guys — size of deadman, type of deadman and depth.

The relocation may need a lease — will have to look into this.

PB

PHONE MEMO

TO Pete

FROM Bernice Ledbetter

DATE 7-2

TIME 10 40 AM / PM

AREA CODE 800

NO. 428 2877

EXT.

FAX # x5240

OF

MESSAGE

referred Forest + Parks re a pole relocate Silver Lake

7/4/97 @ 1405 Pete Call

SIGNED K

PHONED	CALL BACK	RETURNED CALL	WANTS TO SEE YOU	WAS IN	WILL CALL AGAIN	URGENT
☐	☒	☐	☐	☐	☐	☐