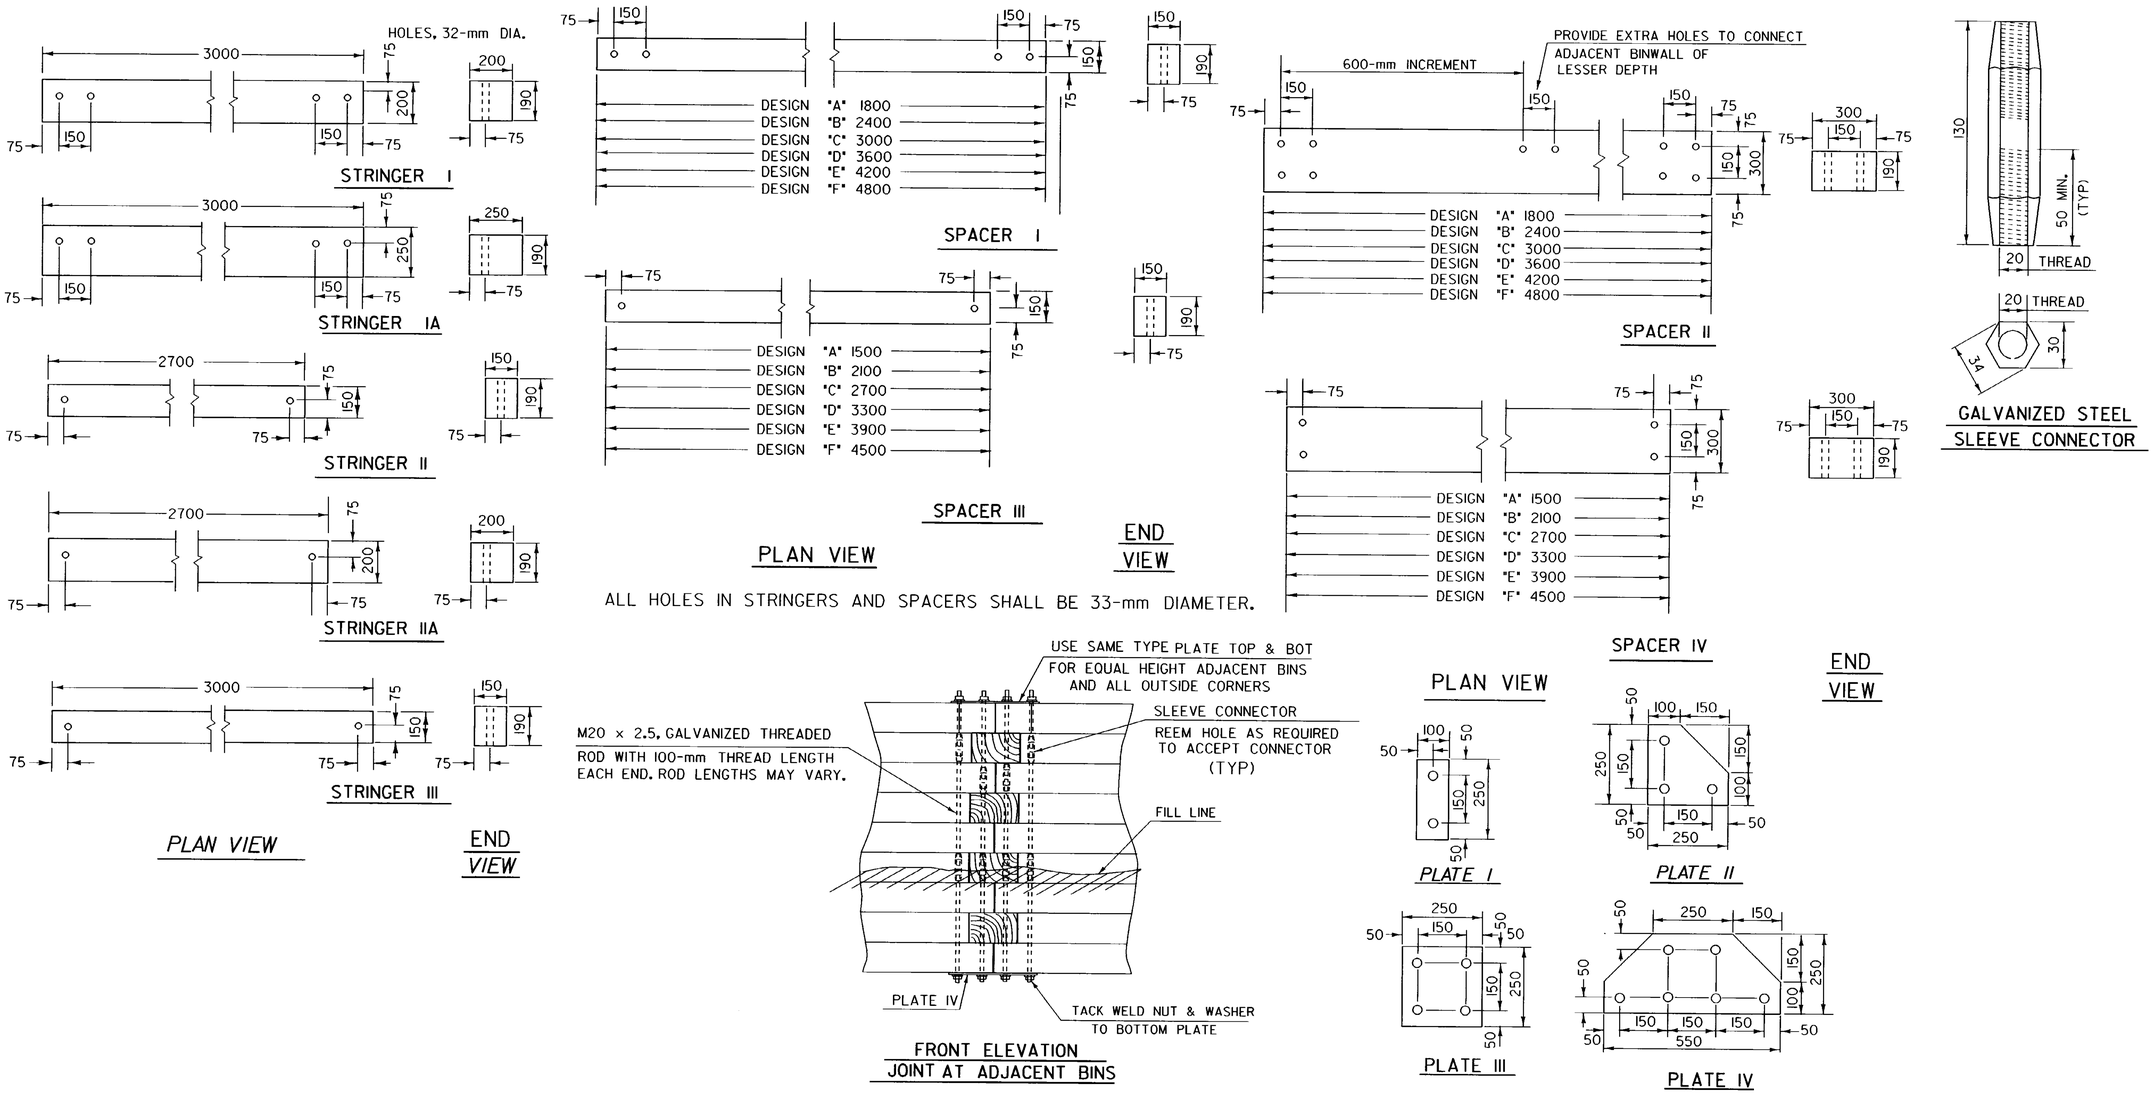

NOTE: ALL DIMENSIONS ARE IN MILLIMETERS (mm) EXCEPT WHERE NOTED.

REVISIONS AND CORRECTIONS

JULY 10, 1997 - ORIGINAL APPROVAL DATE

APPROVED

DIRECTOR OF PROJECT DEVELOPMENT

STRUCTURES DESIGN ENGINEER

3-m TIMBER BINWALLS

VERMONT AGENCY OF TRANSPORTATION

VAOT Metric STANDARD H-2M

SHEET 2 OF 3