MIDDLESEX
IM 089–2(41)
ROADWAY TYPICAL SECTIONS

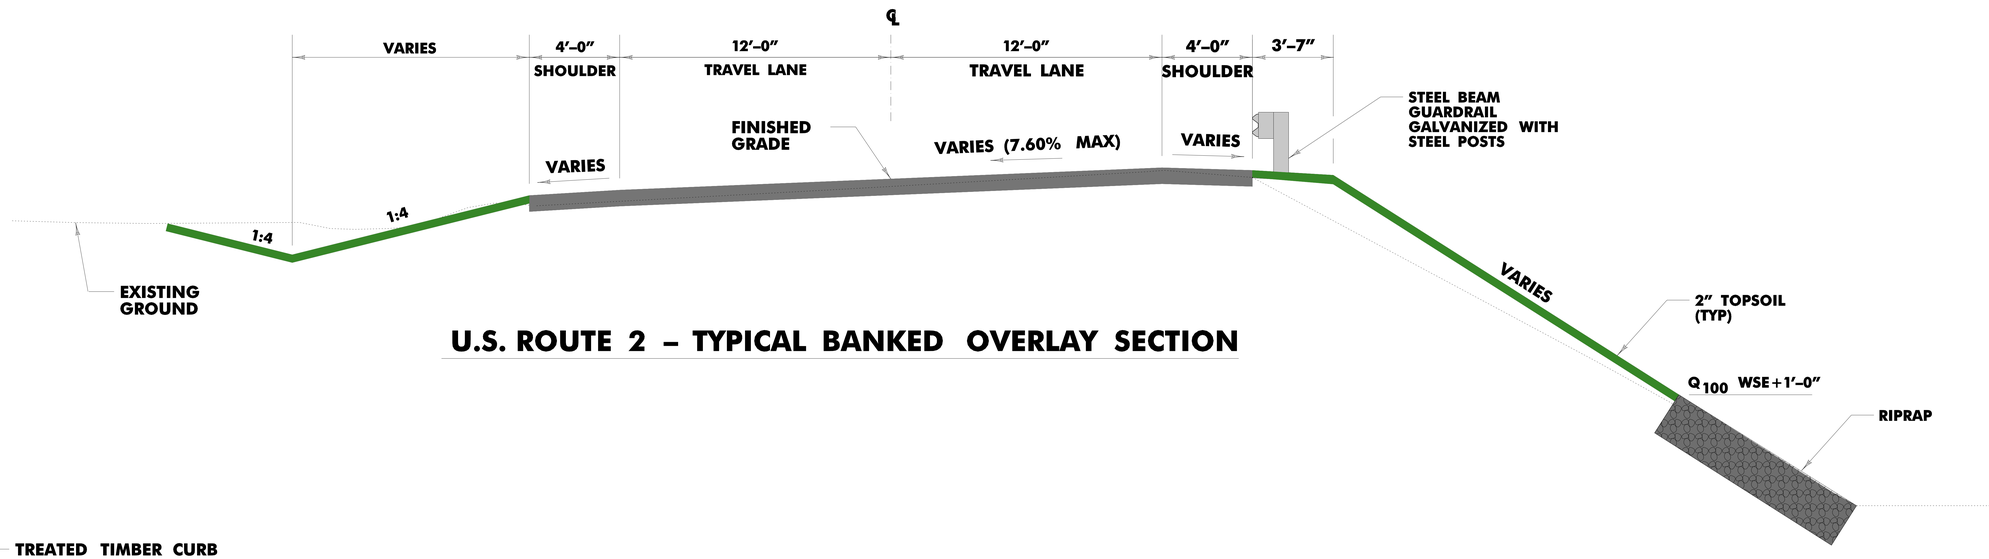

U.S. ROUTE 2 – TYPICAL BANKED OVERLAY SECTION

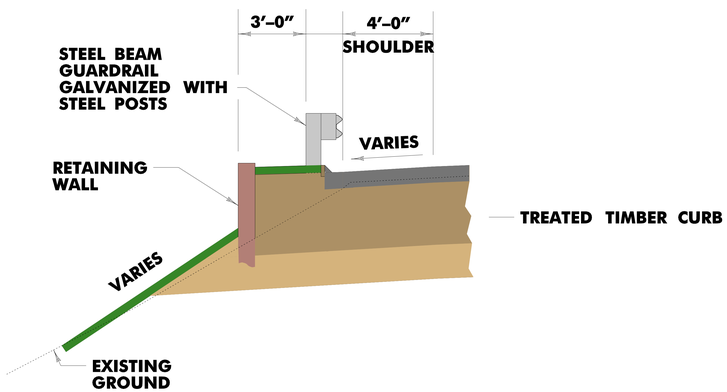

MSE WALL 2 SECTION

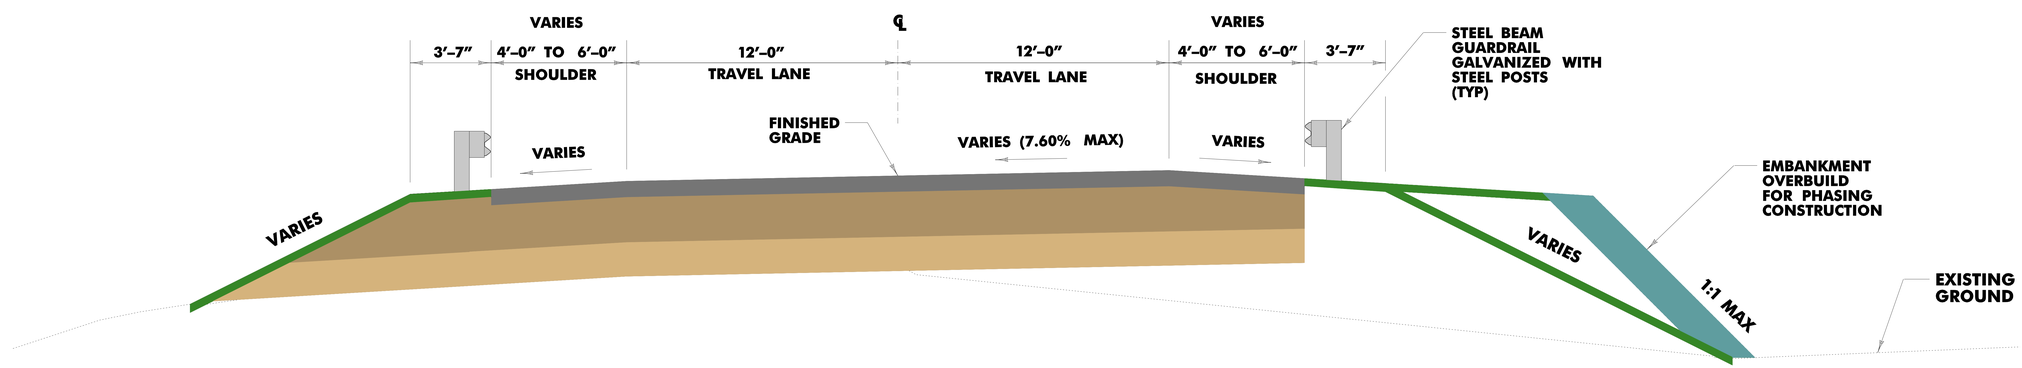

U.S. ROUTE 2 – TYPICAL FULL DEPTH BANKED SECTION WITH GUARDRAIL