STA 12+38.00 RT - 15.00' WIDE
STA 13+00.00 LT - 28.00' WIDE

REMOVAL AND DISPOSAL OF GUARDRAIL
STA 11+38.71 - 11+76.24 RT
STA 11+61.18 - 11+73.59 LT
STA 12+03.84 - 12+40.25 LT
STA 12+05.83 - 12+18.60 RT

REMOVAL OF EXISTING DELINEATOR
STA 11+46.19 LT

18" OPTION PIPE
STA 10+75.00 - 11+50.00

REMOVAL OF EXISTING CULVERT
STA 10+75.00 - 11+50.00

SPECIAL PROVISION (REMOVE AND RELOCATE EXISTING STONE WALL)
STA 12+12.71 - 12+35.25 LT
STA 12+47.21 - 12+70.26 LT

N = 383271.2824
E = 1501608.8904
STA 12+12.50 RT
N = 383332.7475
E = 1501625.1234

4" SLEEVE FOR FUTURE WATERLINE
STA 10+60.00

STEEL MARKER POST
STA 10+60.00 LT
STA 10+60.00 RT

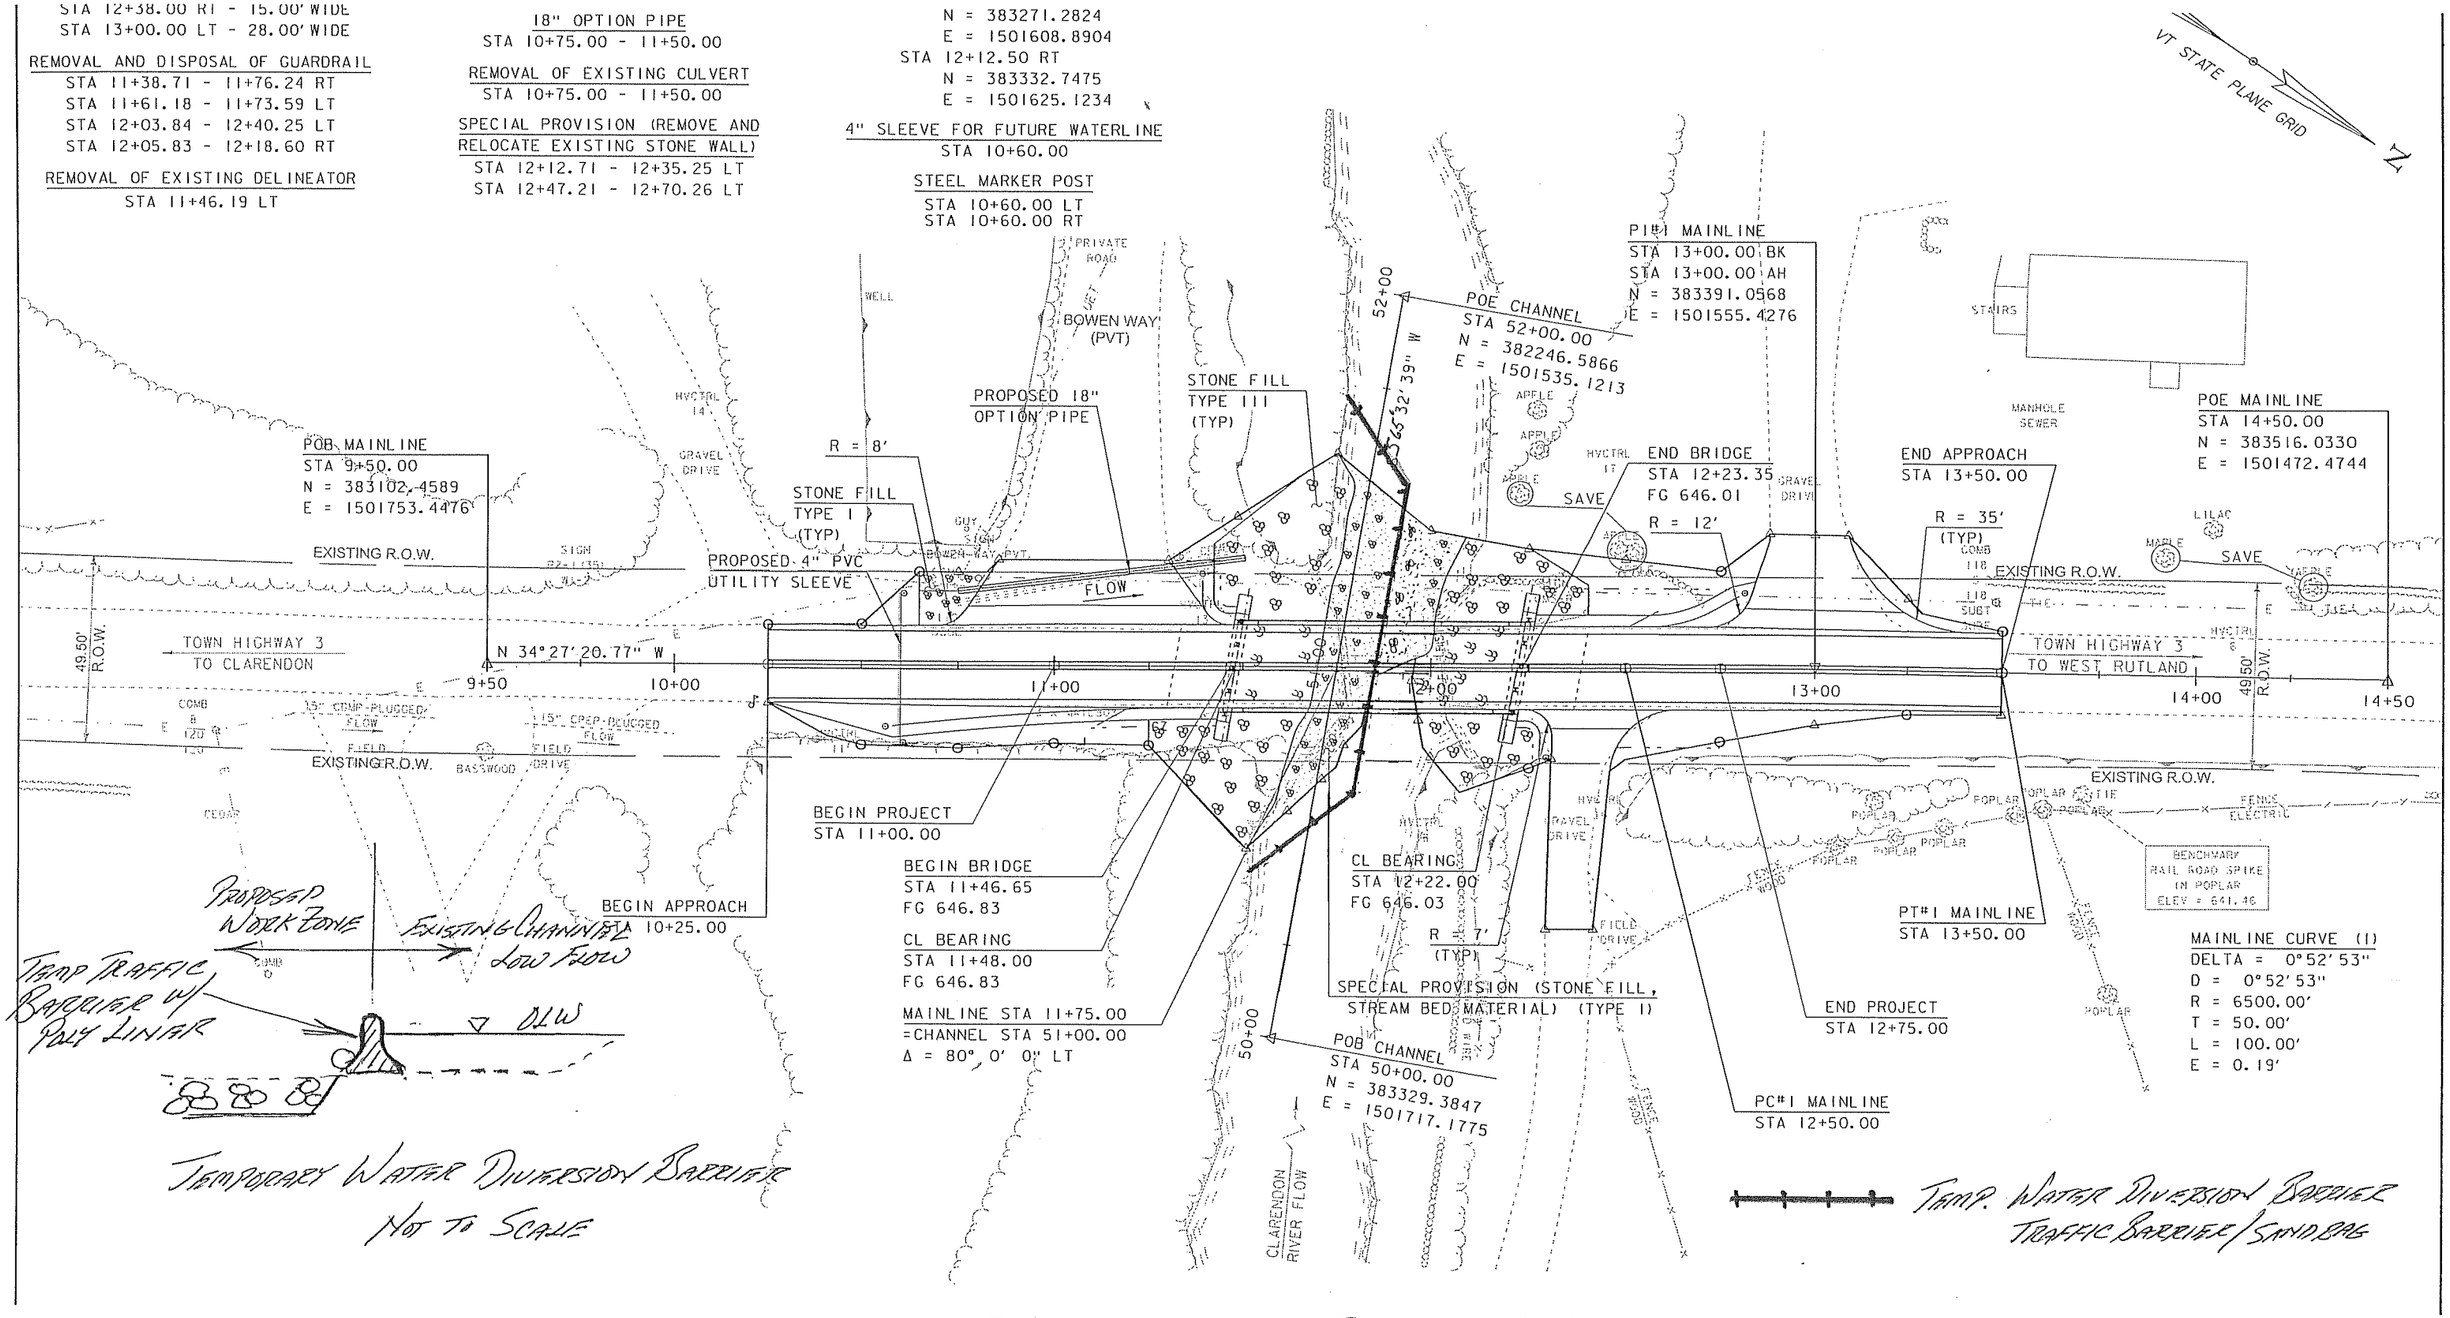

PHASE I TEMPORARY RELOCATION of STREAM

SCALE 1" = 40'

STA 12+38.00 RT - 15.00' WIDE
STA 13+00.00 LT - 28.00' WIDE

REMOVAL AND DISPOSAL OF GUARDRAIL
STA 11+38.71 - 11+76.24 RT
STA 11+61.18 - 11+73.59 LT
STA 12+03.84 - 12+40.25 LT
STA 12+05.83 - 12+18.60 RT

REMOVAL OF EXISTING DELINEATOR
STA 11+46.19 LT

18" OPTION PIPE
STA 10+75.00 - 11+50.00

REMOVAL OF EXISTING CULVERT
STA 10+75.00 - 11+50.00

SPECIAL PROVISION (REMOVE AND RELOCATE EXISTING STONE WALL)
STA 12+12.71 - 12+35.25 LT
STA 12+47.21 - 12+70.26 LT

N = 383271.2824
E = 1501608.8904
STA 12+12.50 RT
N = 383332.7475
E = 1501625.1234

4" SLEEVE FOR FUTURE WATERLINE
STA 10+60.00

STEEL MARKER POST
STA 10+60.00 LT
STA 10+60.00 RT

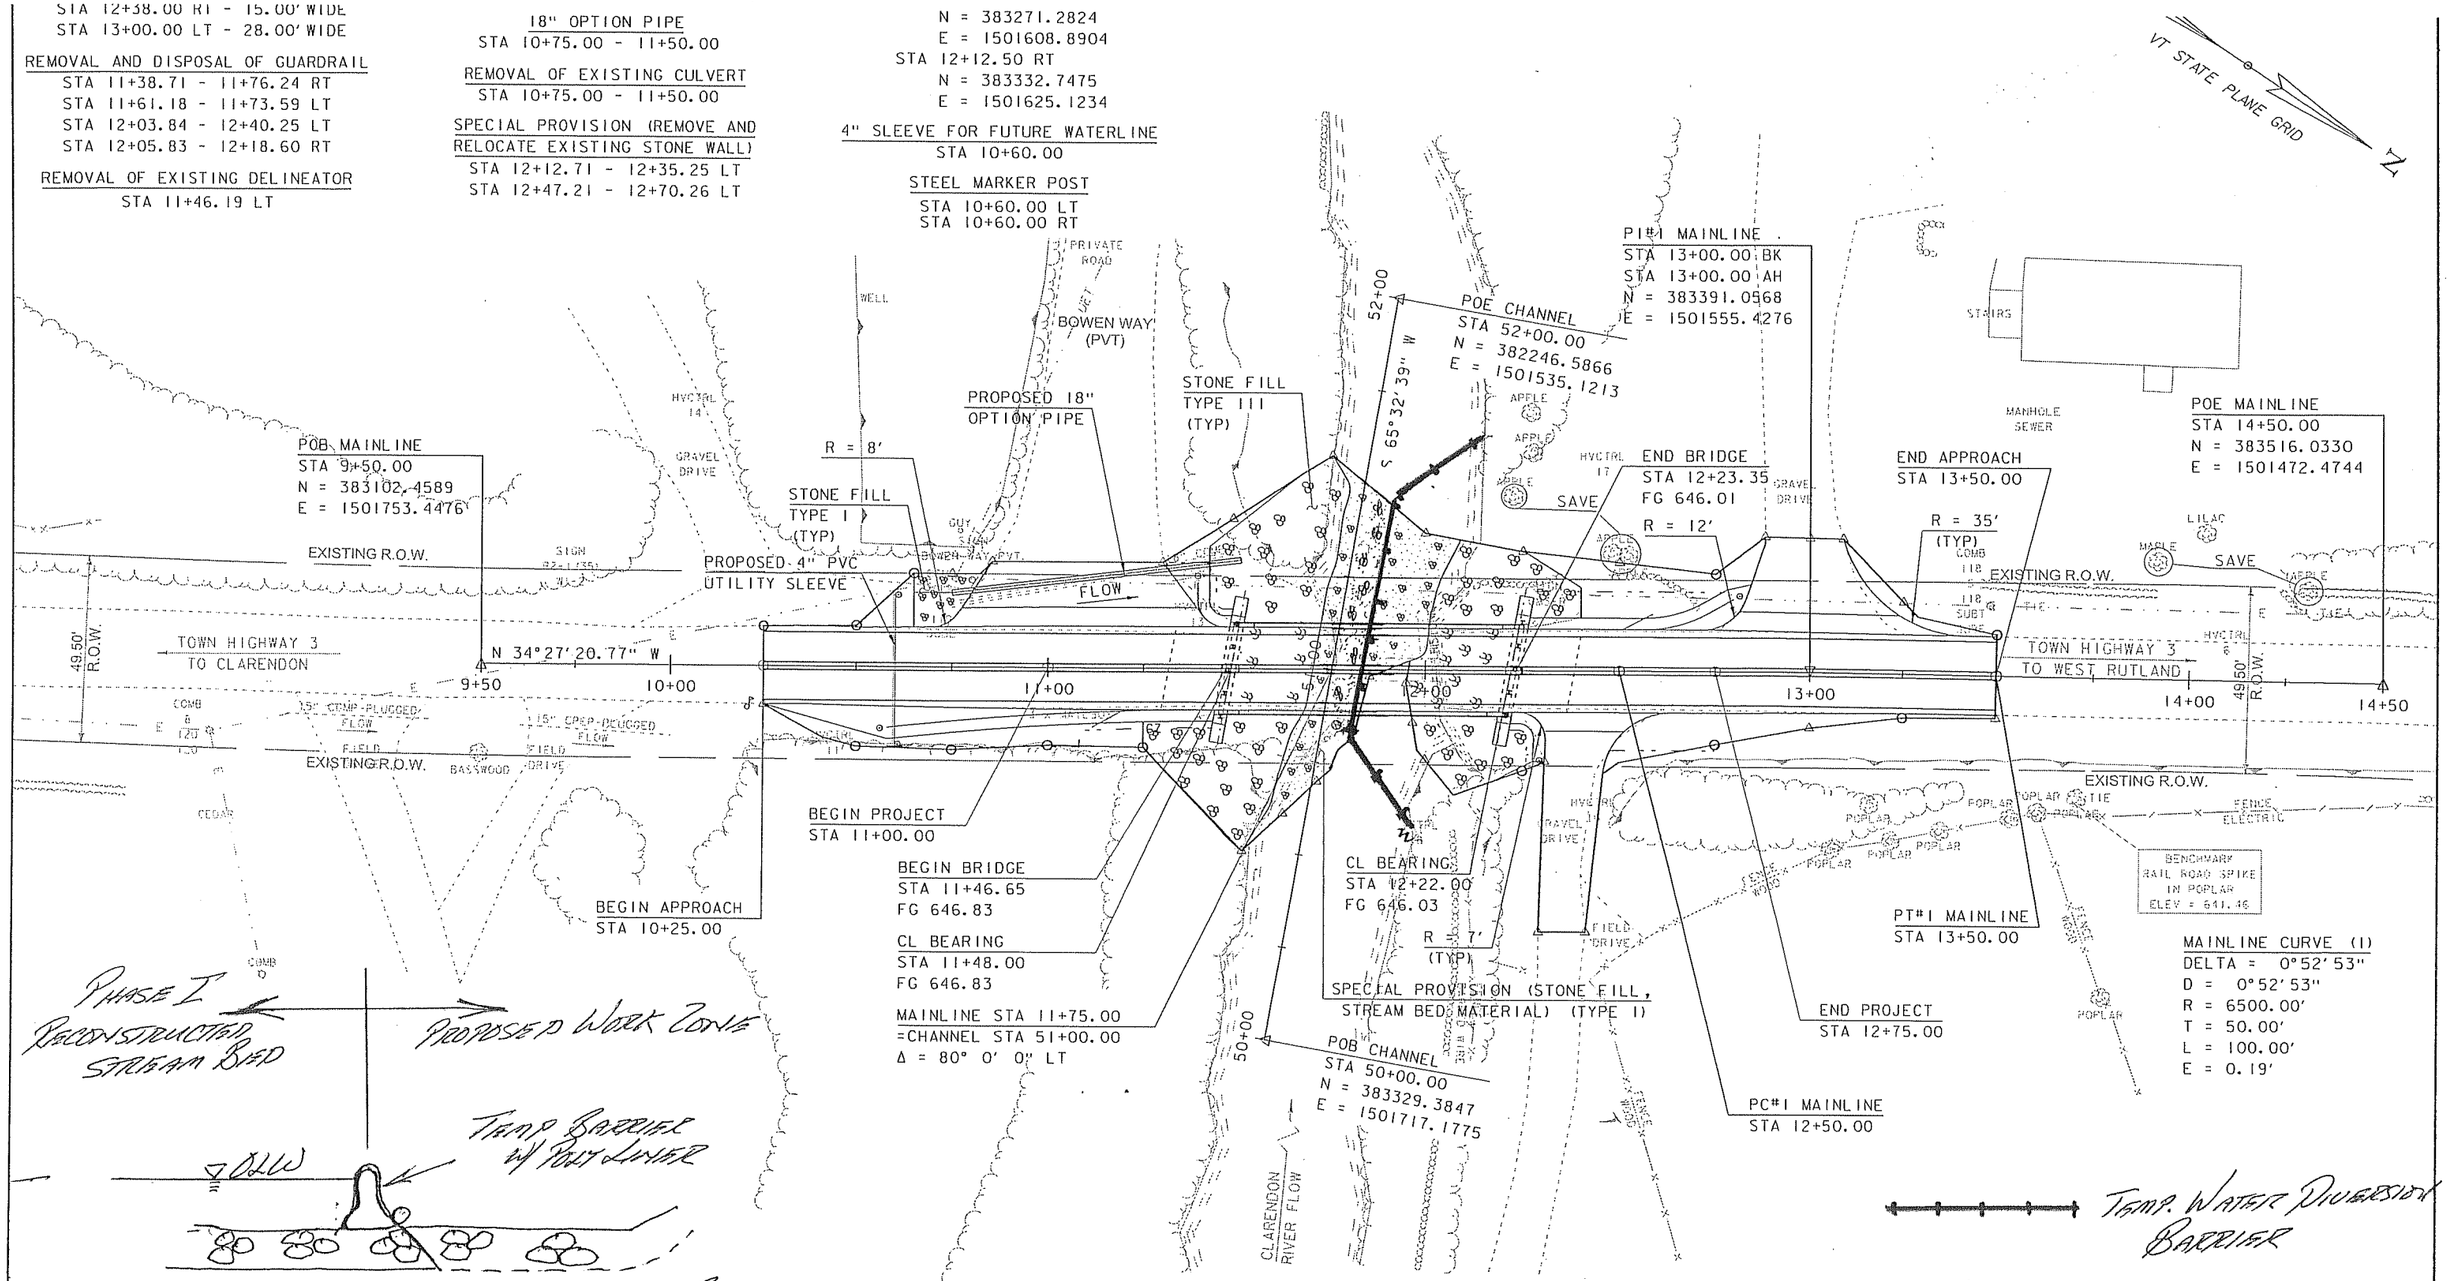

TEMPORARY WATER DIVERSION BARRIER
NOT TO SCALE

PHASE II TEMPORARY RELOCATION OF STREAM

SCALE 1" = 40'