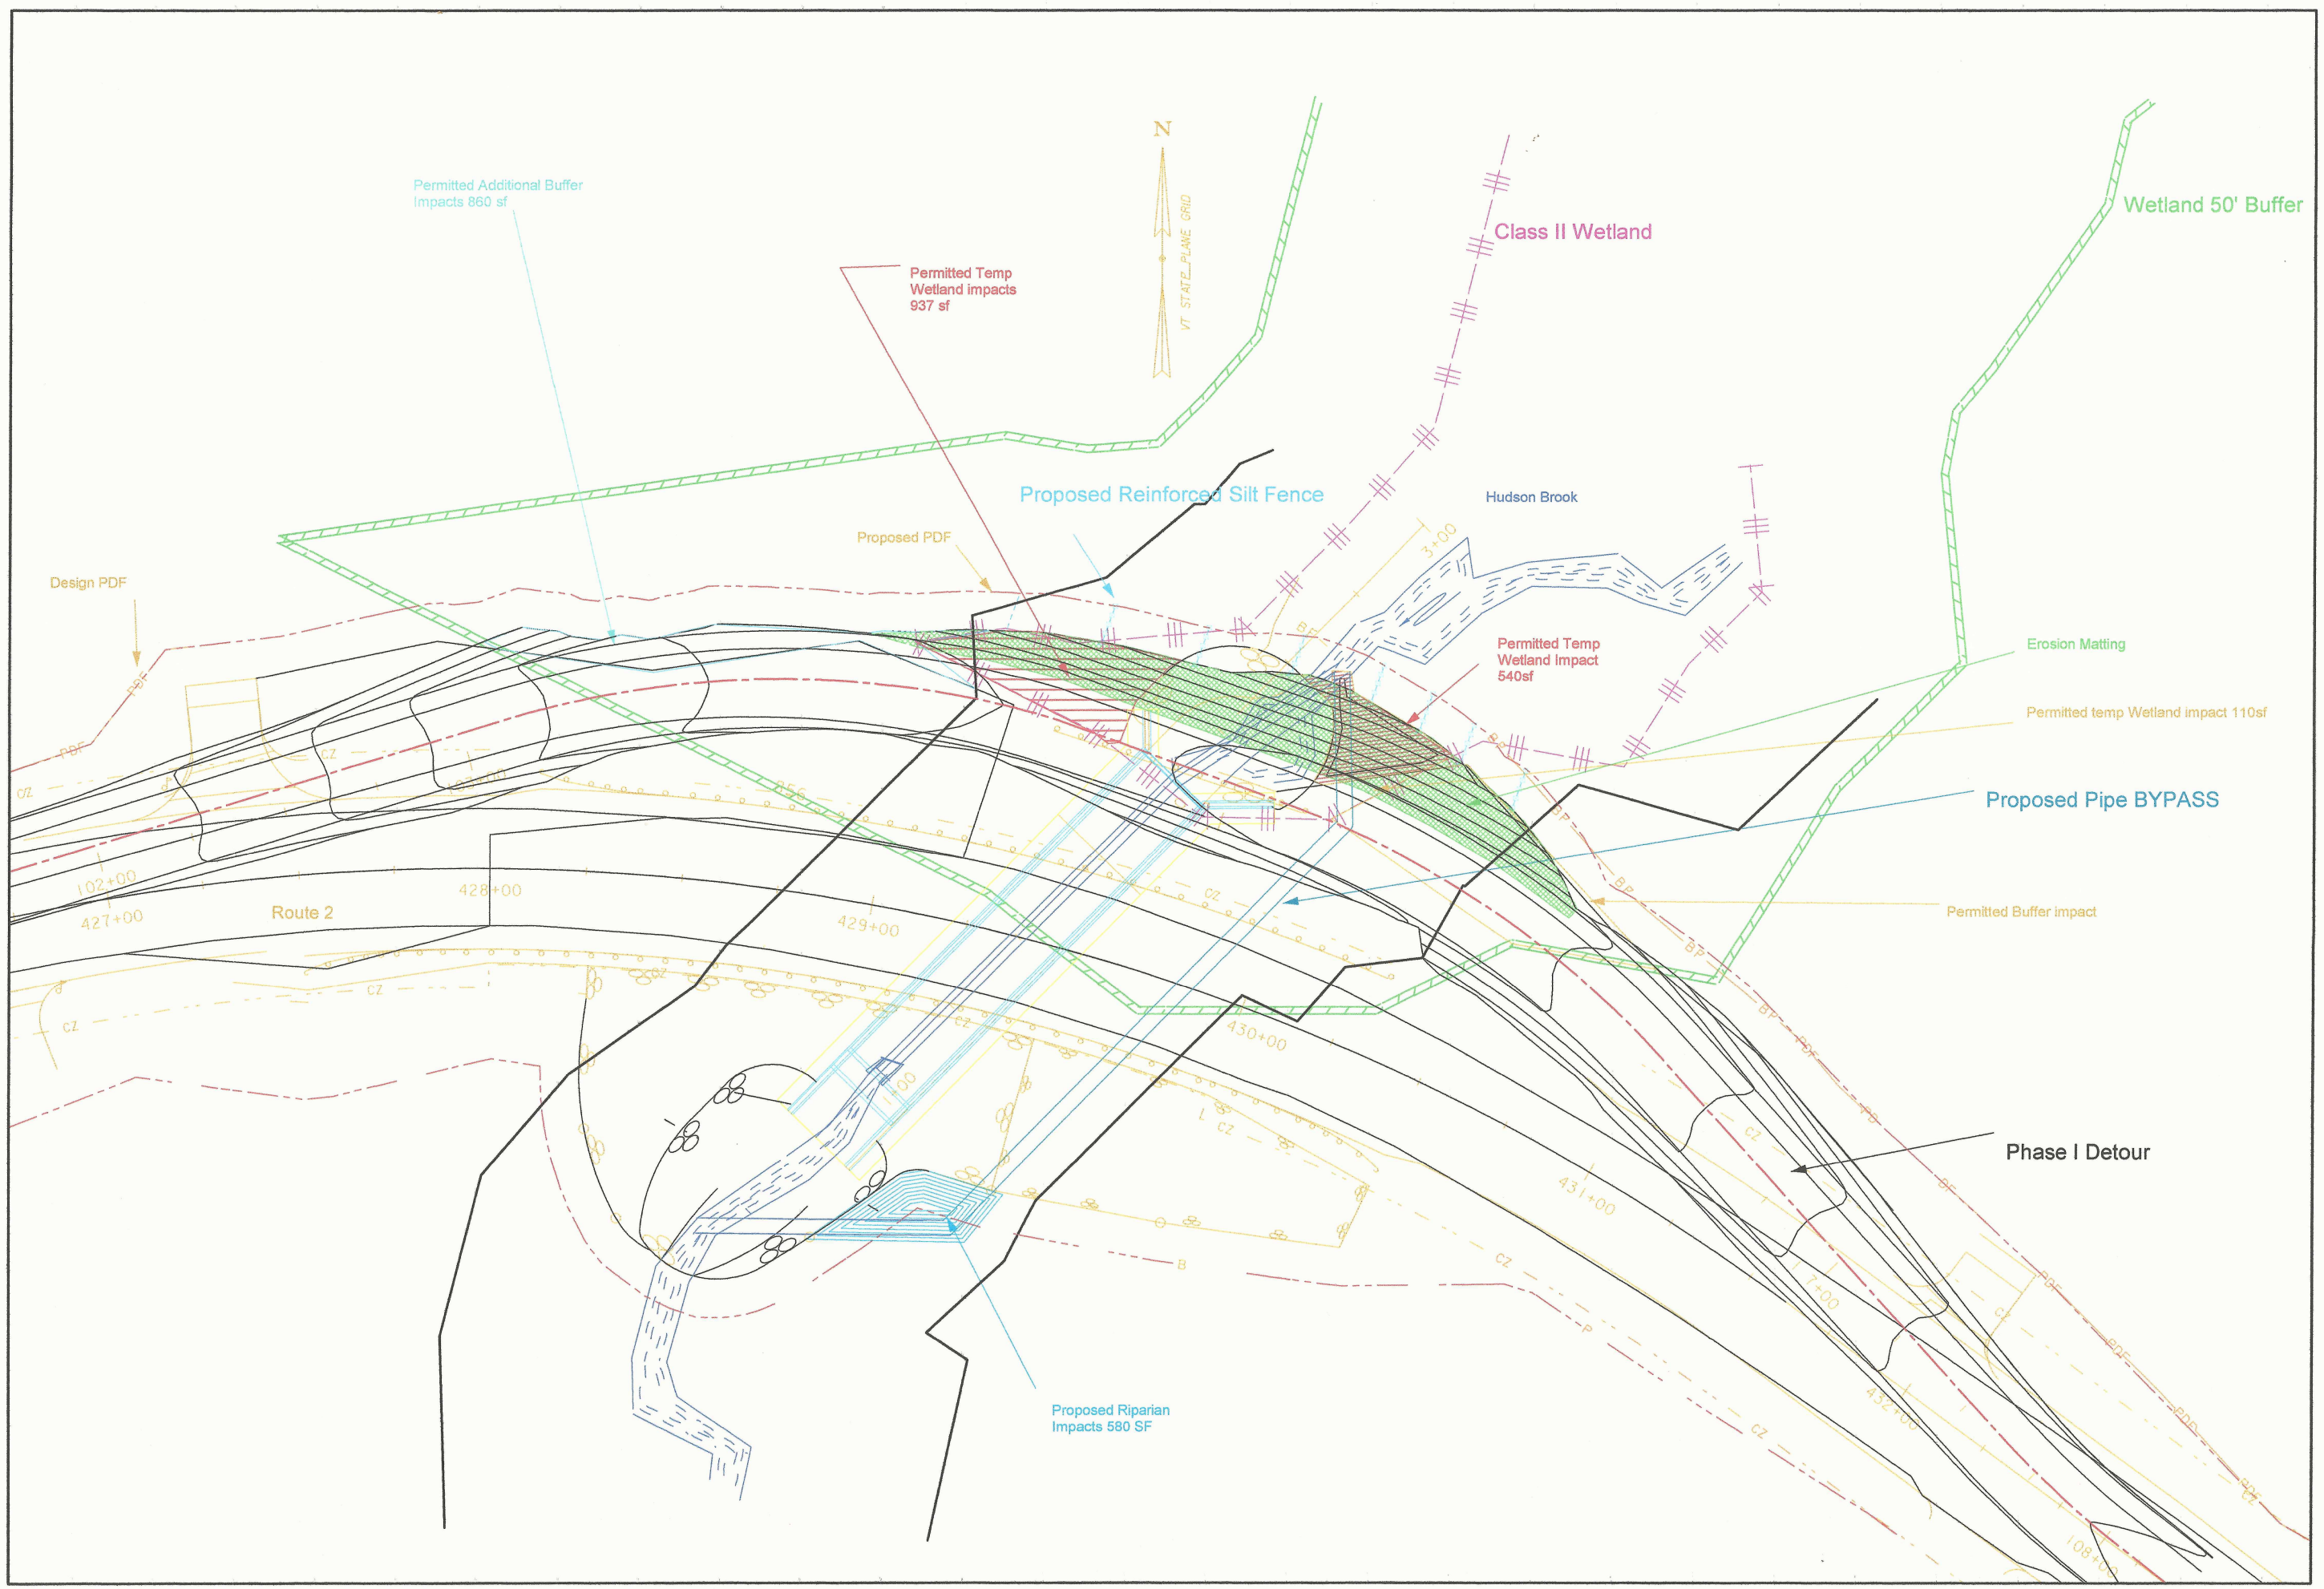
Permitted Additional Buffer
Impacts 860 sf
Permitted Temp
Wetland impacts
937 sf
N
VT STATE PLANE GRID
Class II Wetland
Wetland 50' Buffer
Proposed Reinforced Silt Fence
Hudson Brook
Proposed PDF
Design PDF
Permitted Temp
Wetland Impact
540sf
Erosion Matting
Permitted temp Wetland impact 110sf
Proposed Pipe BYPASS
Permitted Buffer impact
Route 2
427+00
428+00
429+00
430+00
431+00
Phase I Detour
Proposed Riparian
Impacts 580 SF