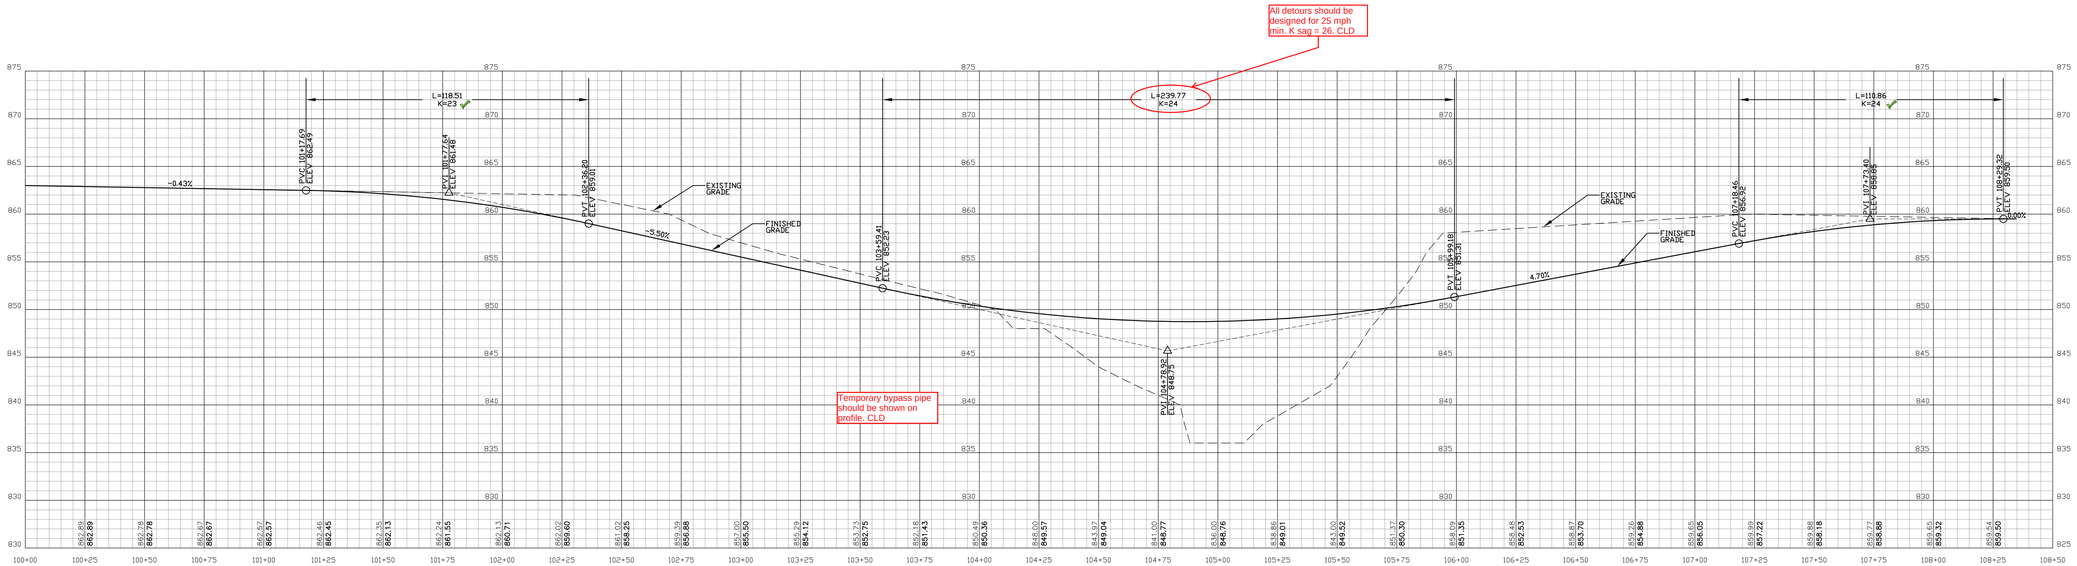

PHASE I DETOUR ROAD PROFILE

Please provide cross sections for both detour phases to verify proposed slope limits and impacts. CLD

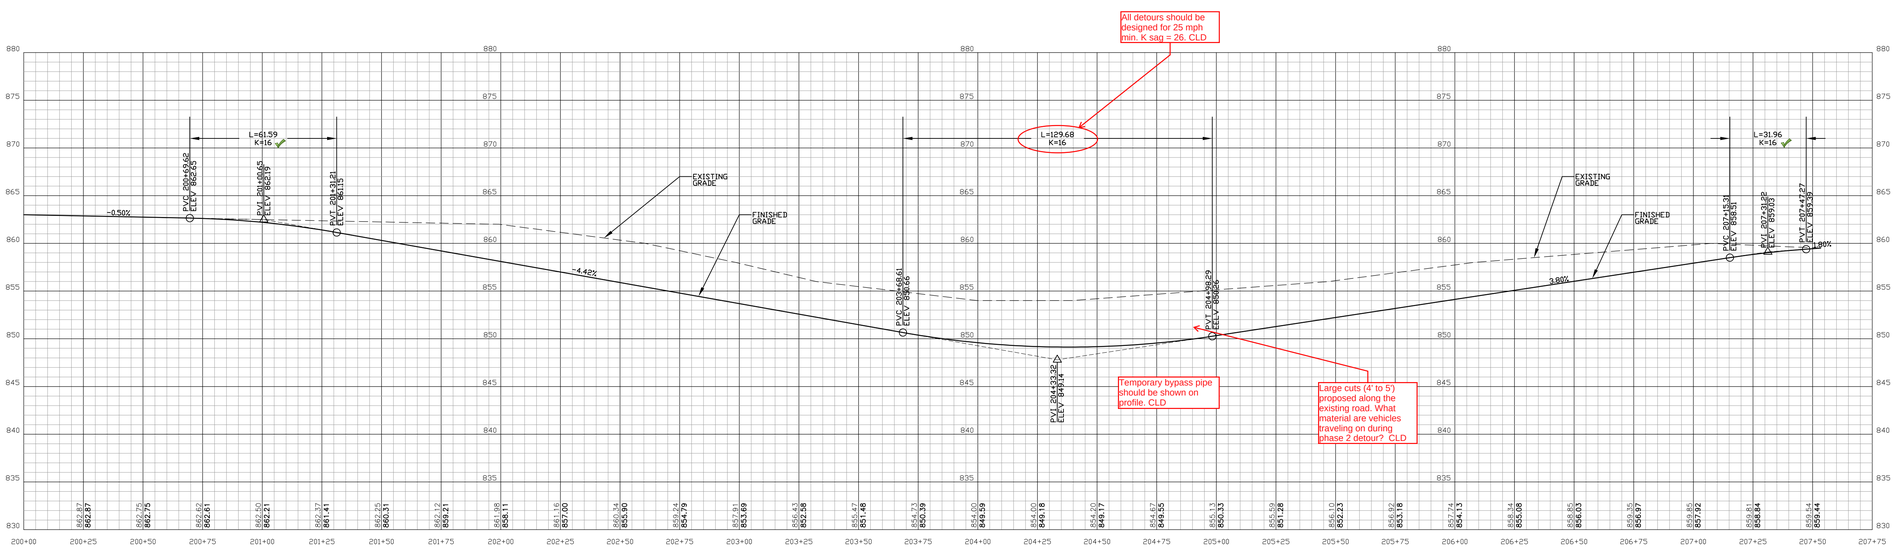

PHASE II DETOUR ROAD PROFILE

LUNENBURG NH CULV(27) TRAFFIC CONTROL PROFILE JA McDONALD, INC.