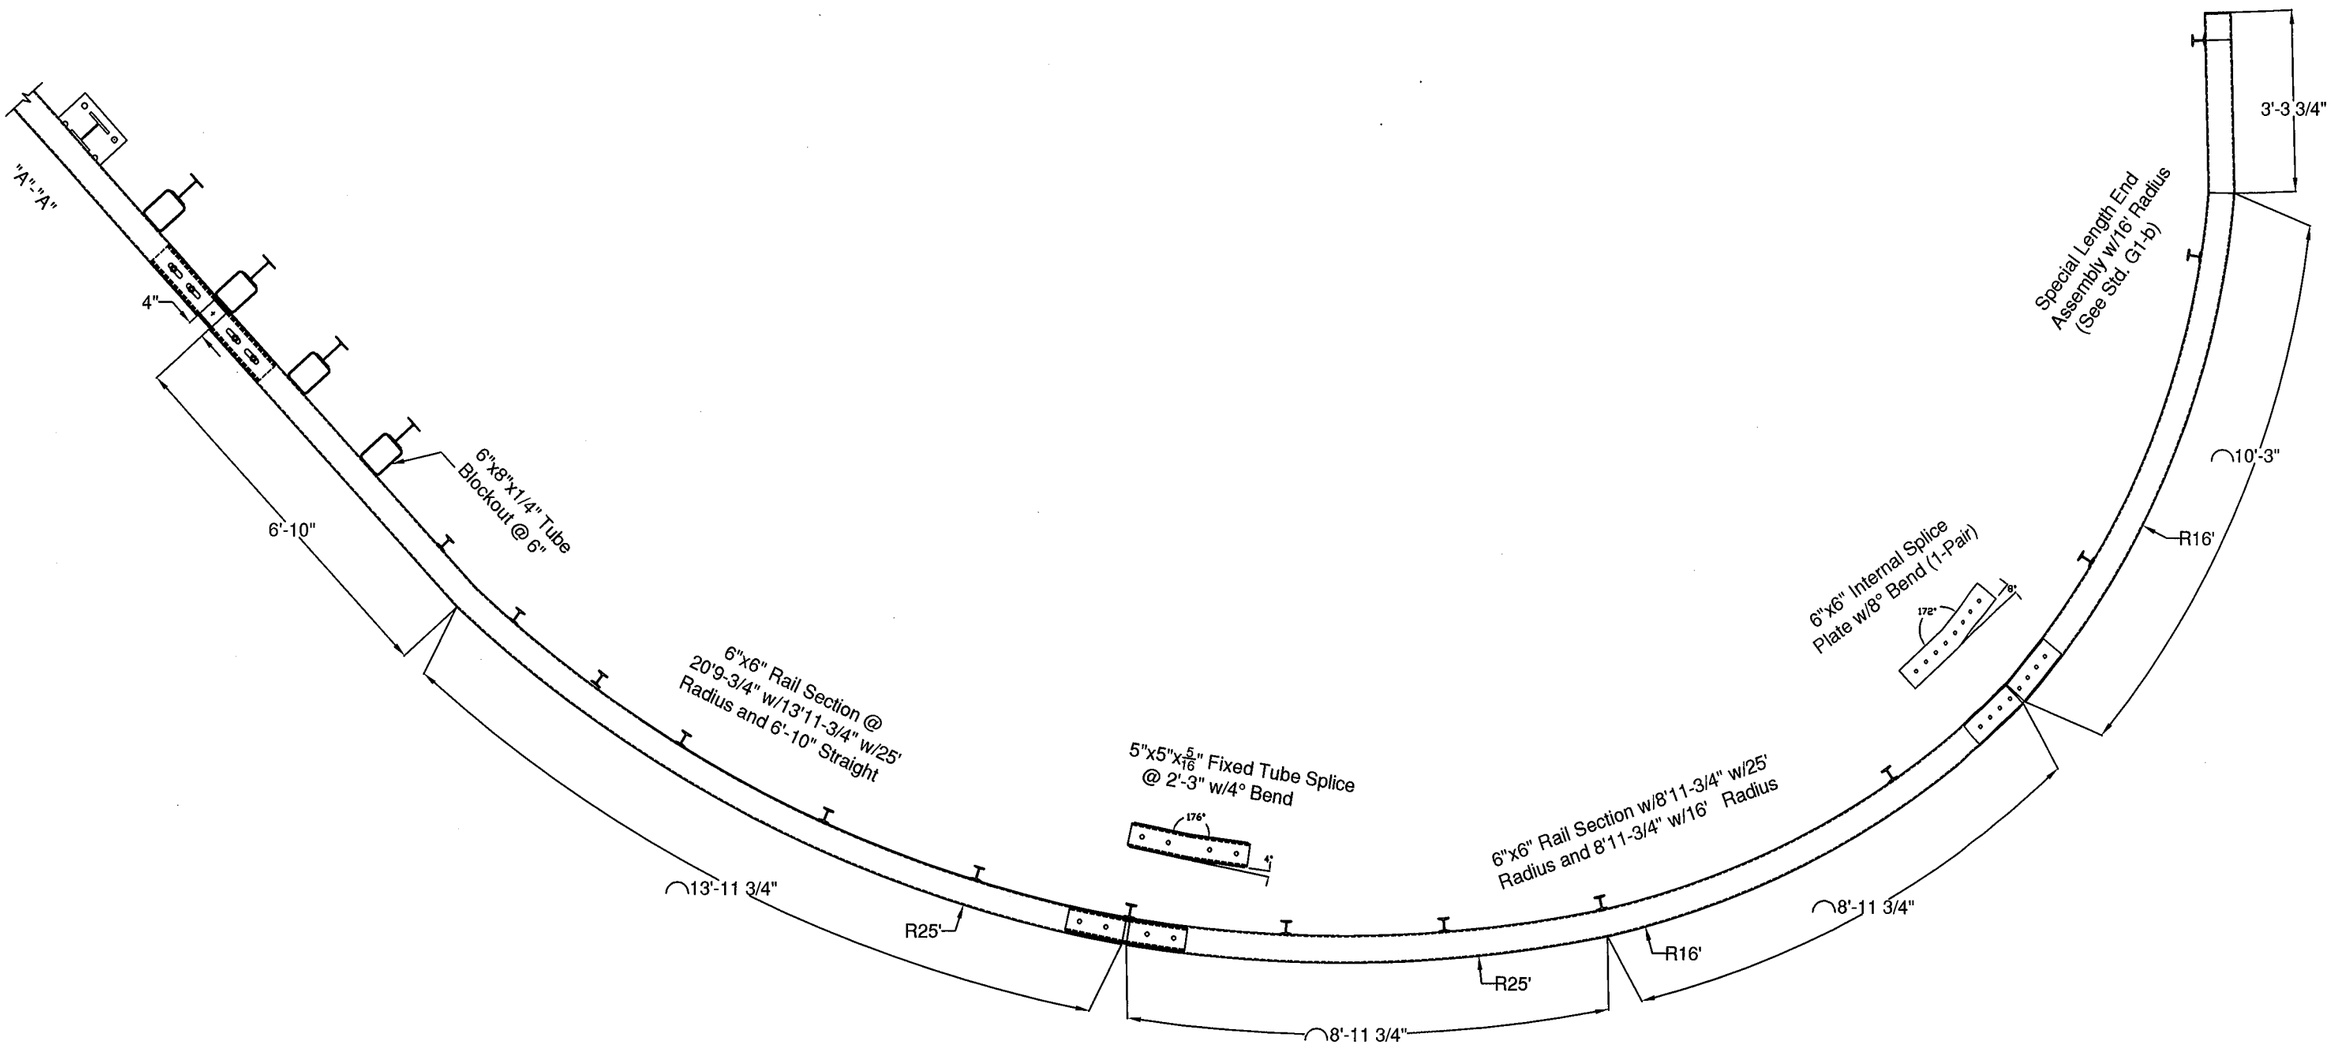

ITEM #: 621.30

F.R. LAFAYETTE, HANCOCK

SHEET 5a OF 5

APPROVED BY:

GUARD RAIL TRANSITION TO GUARD RAIL DETAILS SHEET

HANCOCK, ER BRF 0174 (16), ROUTE VT 125, BRIDGE #23, ITEM# 621.725

TOWN OF HANCOCK, ADDISON COUNTY, VT

R	NO.	DATE	DESCRIPTION	BY
E	1	3/7/13	Added Page 5a of 5 to Show Radius in Guard Rail Section	D.L.
V	2	3/12/13	Revised Start of Radius per Email from R.T. on 3/11/13	D.L.

R	NO.	DATE	DESCRIPTION	BY
E				
V				

ELDERLEE, INC.
OAKS CORNERS, NEW YORK 14518
E-Mail: dlong@elderlee.com
Tel: 315-789-6670 Fax: 315-789-6615

CERTIFIED FABRICATOR

DRAWN	E.P.	2/19/13
CHECKED	D.L.	2/19/13
APPROVED	.	.
SCALE	SCHEMATIC	
DRAWING NO.	F.R. LAFAYETTE, HANCOCK	