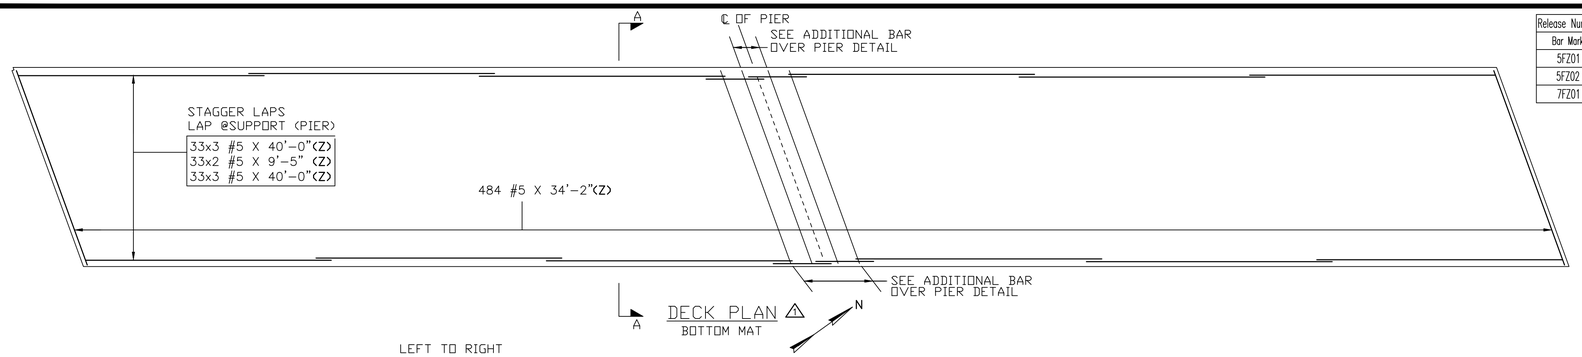

DECK PLAN ⚠1
BOTTOM MAT

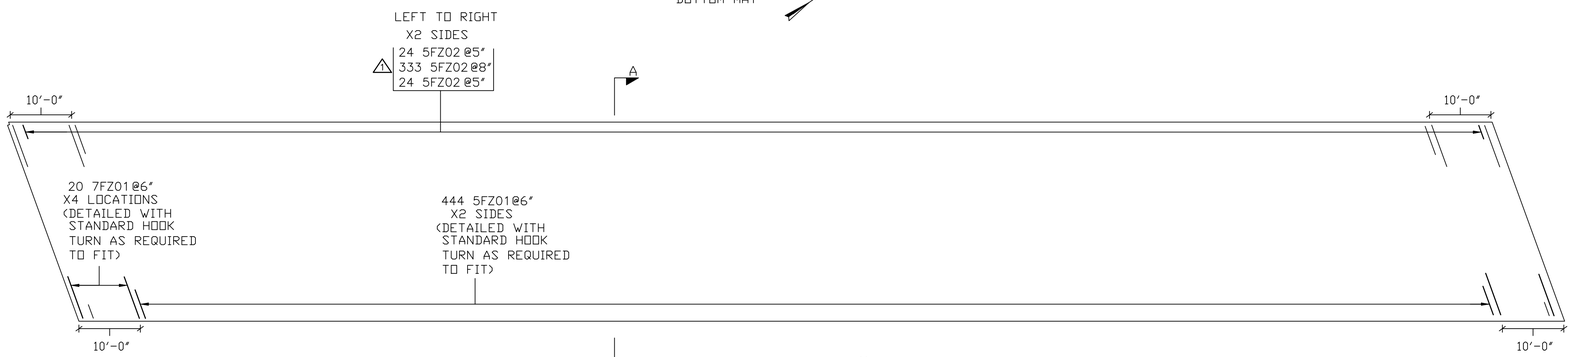

DECK PLAN ⚠1
MAT EDGE REINF.

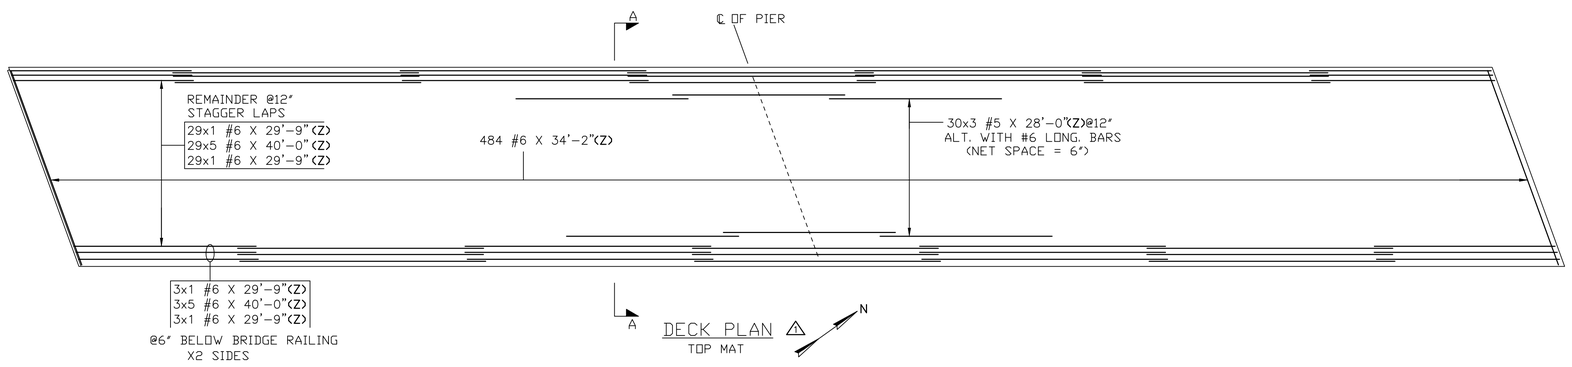

DECK PLAN ⚠1
TOP MAT

Release Number: 017					BAR LIST											
Bar Mark	Qty	Size	Total Length	Type	'A'	'B'	'C'	'D'	'E'	'F'	'G'	'H'	'J'	'K'	'O'	'R'
5FZ01	888	#5	5'-11"	1	0'-7"	5'-4"							0'-5"			
5FZ02	762	#5	4'-6 ½"	W45	0'-6"	0'-4 ¾"	0'-11 ¼"	0'-7 ½"	1'-4"	0'-2 ½"	1'-0"					
7FZ01	80	#7	8'-4"	1	0'-10"	7'-6"							0'-7"			

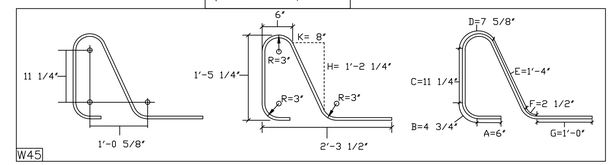

PLEASE CONFIRM

LAP CHART	
BAR SIZE	LAP
#5	2'-6"
#6	3'-0"

ALL BAR ON THIS DWG.
IS DUAL COATED

-ELEVATIONS & DIMENSIONS SHOWN ON THIS DWG. ARE FOR REINF. DETAILING PURPOSES ONLY AND ARE NOT INTENDED FOR CONSTRUCTION.

-DUAL COATED BAR - ASTM A1055M (Z BAR)

-DUAL COATED BAR DENOTED (Z)

FOR APPROVAL

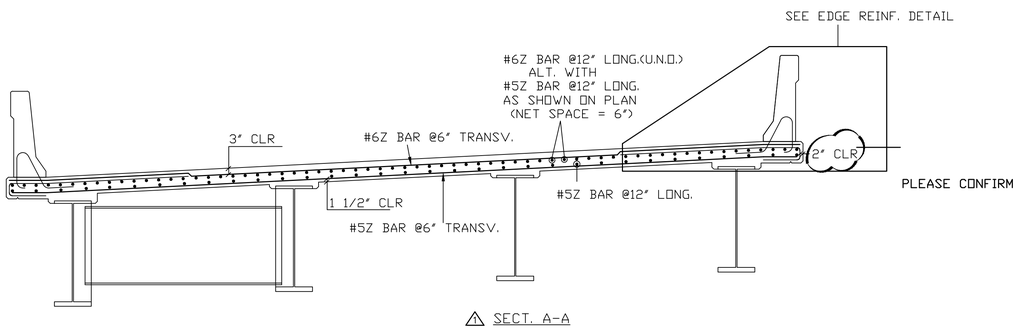

⚠1 SECT. A-A

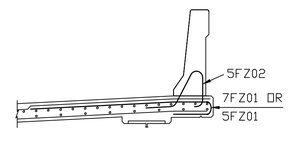

EDGE REINF.
SEE BOTTOM MAT EDGE REINF.
PLAN FOR QUANTITY AND SPACING

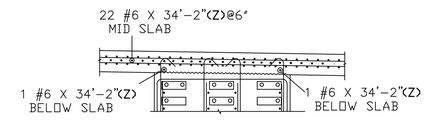

ADDITIONAL BAR OVER PIER

6			
5			
4			
3			
2	04/22/13	⚠1	REV'D PER INTERNAL REVIEW/APPROVAL
1	04/19/13	0	APPROVAL
	DATE	REV.#	SENT FOR

DIMENSION
DIMENSION FABRICATORS INC.
2000 7TH STEET
SCOTIA, N.Y. 12302
PH: (518) 374-1936
FAX (518) 374-4830
www.dimensionfabricators.com

STRUCTURE	VTAOT JAMAICA ER BRF 013-1(16)
LOCATION	RTE 1005 JAMAICA, VT
ARCHITECT	
ENGINEER	
CUSTOMER	T. BUCK CONSTRUCTION
DRAWN BY: WAYNE	DATE: 04/19/13 — DFI #: 8421
DRAWING COVERS: DECK REINF.	DRAWING #: F