CCS Constructors LLC

Supply & Erect Structural Steel and Precast
Crane Service Rigging Pile Driving Heavy Hauling

Traffic Control Plan for

Craftsbury BO 1449 (34)

January 29th, 2016

Prepared by: Brian Richardson
CCS Constructors, Inc.
138 Munson Ave
Morrisville, VT 05661

Phase 1:

All signage will be installed as per plan sheet 16 of the contract drawings (see attached). Any work done before the bridge closure will be done utilizing flaggers and one way traffic. Before the bridge is closed, we will install all the signs, barricades and barrier as shown on sheet 16.

Phase 2:

Any work done after the bridge is re-opened will once again be done using flaggers. We will keep 1 lane of traffic open during the day and two lanes at night for all work done outside the closure period.

NOTES:

1. THE CONTRACTOR SHALL BE RESPONSIBLE FOR SIGNS AND BARRICADES SHOWN ON THIS SHEET. THEY WILL BE CONSIDERED INCIDENTAL TO ITEM 900.645, "SPECIAL PROVISION (TRAFFIC CONTROL, ALL-INCLUSIVE)".

2. TEMPORARY TRAFFIC BARRIER AT EACH END OF THE PROJECT SHALL BE CONSIDERED INCIDENTAL TO PAY ITEM 900.645, "SPECIAL PROVISION (TRAFFIC CONTROL, ALL-INCLUSIVE)" AND FURNISHED IN ACCORDANCE WITH SECTION 621.

3. SEE STANDARD T-10 FOR TYPICAL APPROACH SIGNING.

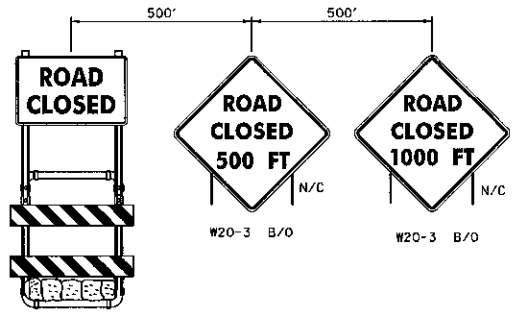

R11-2D B/W SIGN MOUNTED ON TYPE III BARRICADE (MODIFIED)

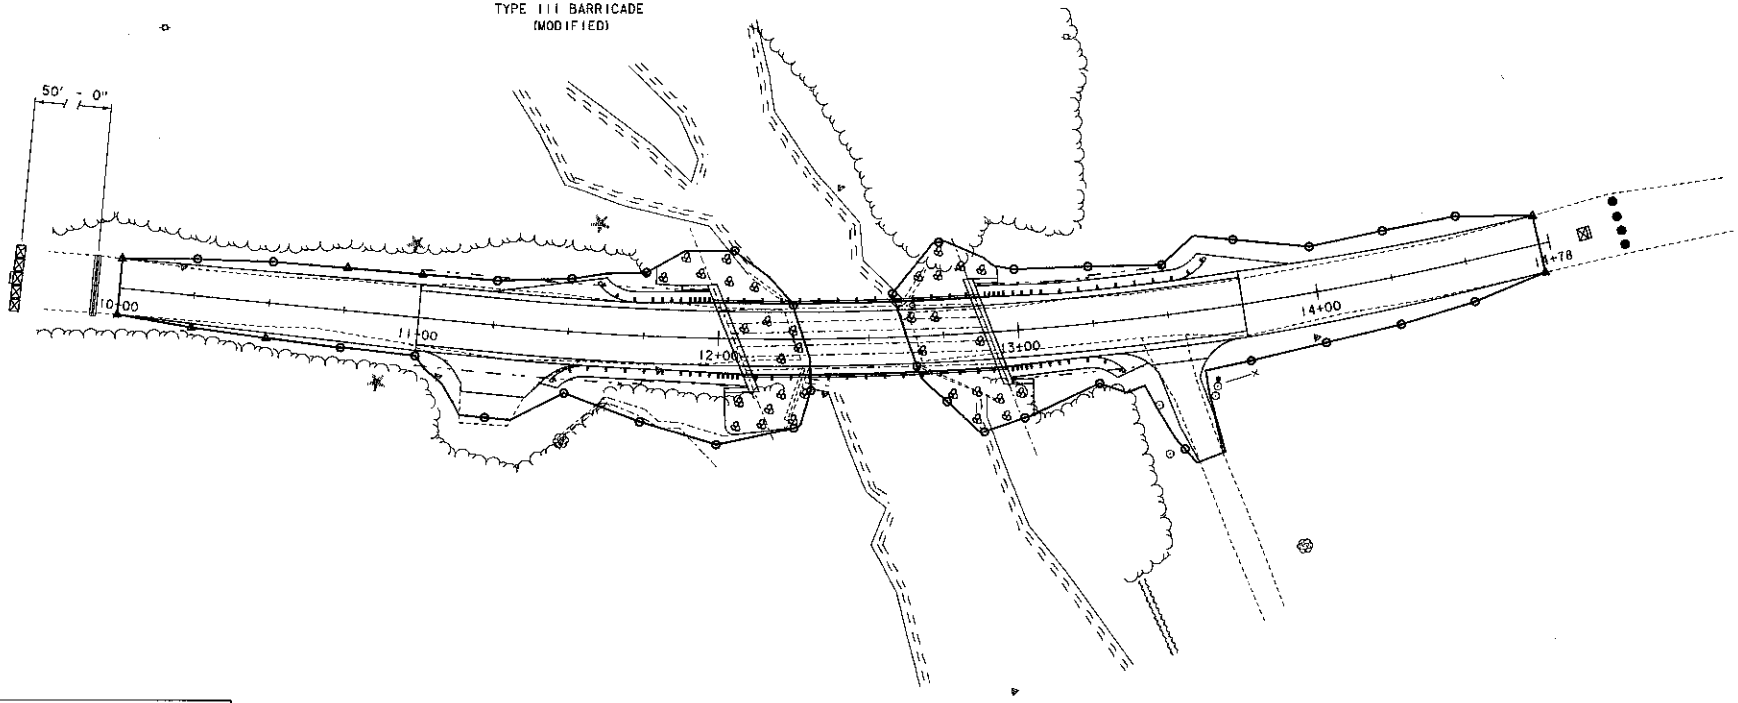

LEGEND
N/C - NEW/CONSTRUCTION ONLY
B/O - BLACK/ORANGE
B/W - BLACK/WHITE
● - RETROREFLECTIVE PLASTIC DRUM
⊠ - TYPE III BARRICADE
⊠ - TYPE III BARRICADE (MOD.)
═══ TEMPORARY TRAFFIC BARRIER

TRAFFIC LAYOUT SHEET

SCALE 1" = 20'-0"
20 0 20

PROJECT NAME: CRAFTSBURY	
PROJECT NUMBER: BO 1449(34)	
FILE NAME: s13100troff.dgn	PLOT DATE: 14-OCT-2015
PROJECT LEADER: R. YOUNG	DRAWN BY: W. LAMMER
DESIGNED BY: W. LAMMER	CHECKED BY: J. SALVATORI
TRAFFIC LAYOUT SHEET	SHEET 16 OF 42