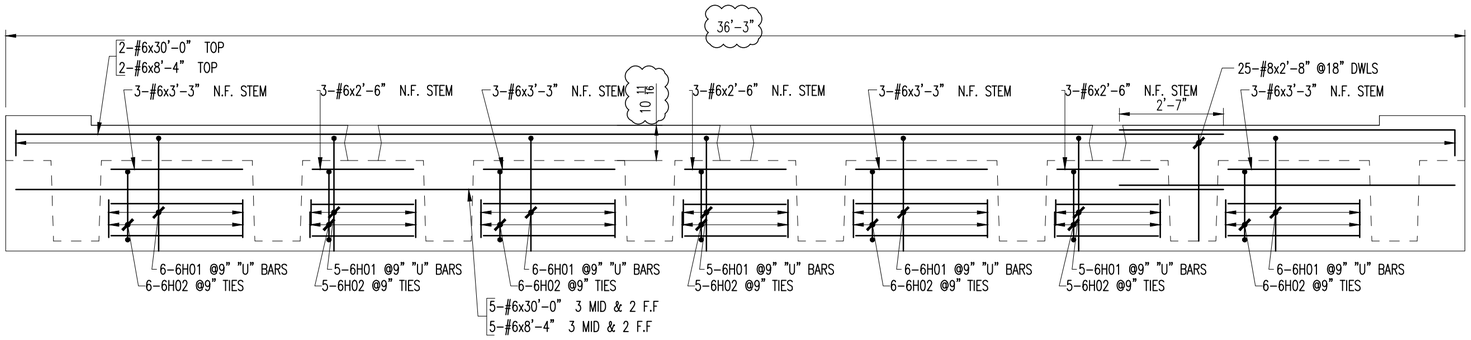

PCU #1 DECK CLOSURE POUR

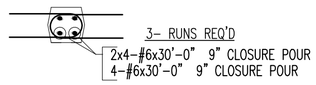

9" CLOSURE POUR

3 RUNS OF 79'-3/4" REQ'D

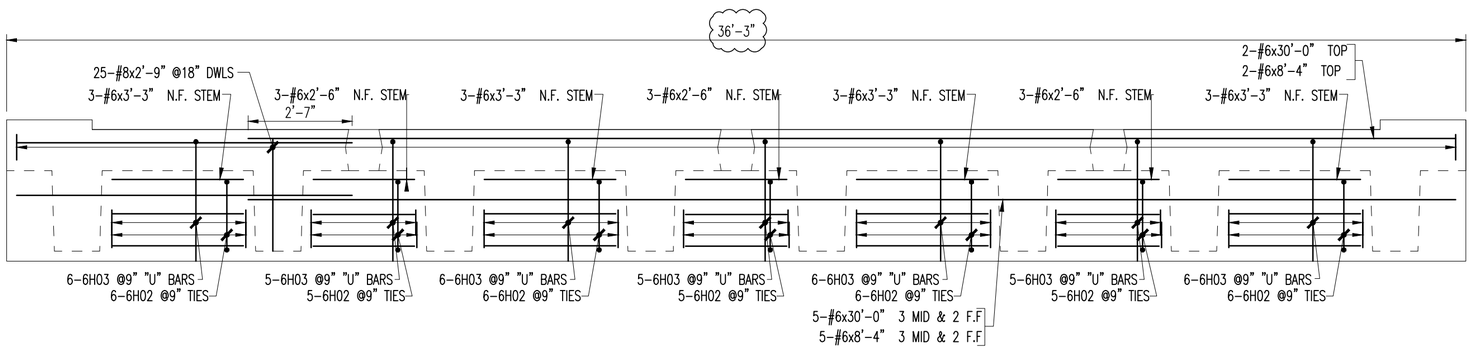

PCU #2 DECK CLOSURE POUR

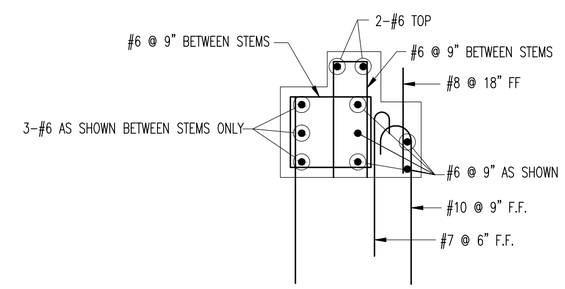

REINFORCING TYPICAL

Drawing Sheet : R02 — BAR LIST

Bar Mark	Qty	Size	Total Length	Type	'A'	'B'	'C'	'D'	'E'	'F'	'G'	'H'	'J'	'K'	'O'	'R'
6H01	39	#6	6'-6"	17		2'-10"	10"	2'-10"								
6H02	78	#6	8'-10"	T1	8"	1'-9"	2'-0"	1'-9"	2'-0"		8"					
6H03	39	#6	6'-10"	17		3'-0"	10"	3'-0"								

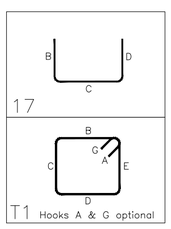

ALL REINF ON THIS DWG IS DUAL COATED REINF

LAP CHART-U.N.O.

SIZE	TOP BARS ★	OTHER BARS
#11		
#10		
#9		
#8		
#7		
#6	2'-7"	
#5		
#4	2'-0"	
#3		

★ -Top bars are horiz. bars with more than 12" of concrete cast below the bars.

No.	Description	Date	By
0	APPROVAL	3-27-14	TRH

Revisions and Issue Record

The full intent and purpose of this drawing is the placing of reinforcing steel bars ONLY. It is NOT to be used as a means of communication between the Architect, Engineer, Contractor or any other Sub-trades.

THIS DRAWING IS NOT TO BE SCALED.

HarrisRebar Barker Steel — National Strength. Local Service.

DETAILED AT:
CANAAN
NEW HAMPSHIRE

Project: PITTSFIELD ER BRF 022-1(33)
PITTSFIELD, VT

Drawing: DECK CLOSURE POUR

Customer: COLD RIVER BRIDGES

Engineer:

Refer to Release:

Date	Drawn	Chkd.	JOB No.	Dwg. No.
3-26-14	TRH		33505152	R02

W:\thill\Projects\33505152\Placing Drawings\DWGs\R02.dwg