KUBRICKY CONSTRUCTION CORP
269 BALLARD ROAD

WILTON, NY 12831
518 792-5864

KUBRICKY CONSTRUCTION CORP.
A PROJO MEMBER OF THE D.A. COLLINS™ COMPANIES

Rutland City BRF 3000 (2014036)
SUBMITTAL 14

Issued 11/11/14
Respond by 11/14/14

To

Timothy Pockette, PE

Topic	Traffic Control Plan BR2
Status	For Approval
Spec section	900.645
Reference	River St/Dorr Drive Traffic Control Plan
Sent to approver	11/11/14
Required from approver	11/14/14

From

Volker Burkowski

Signed by: VBurkowski Date 11/11/14

Proceed as Indicated _____ Date _____
Owner Authorized Representative

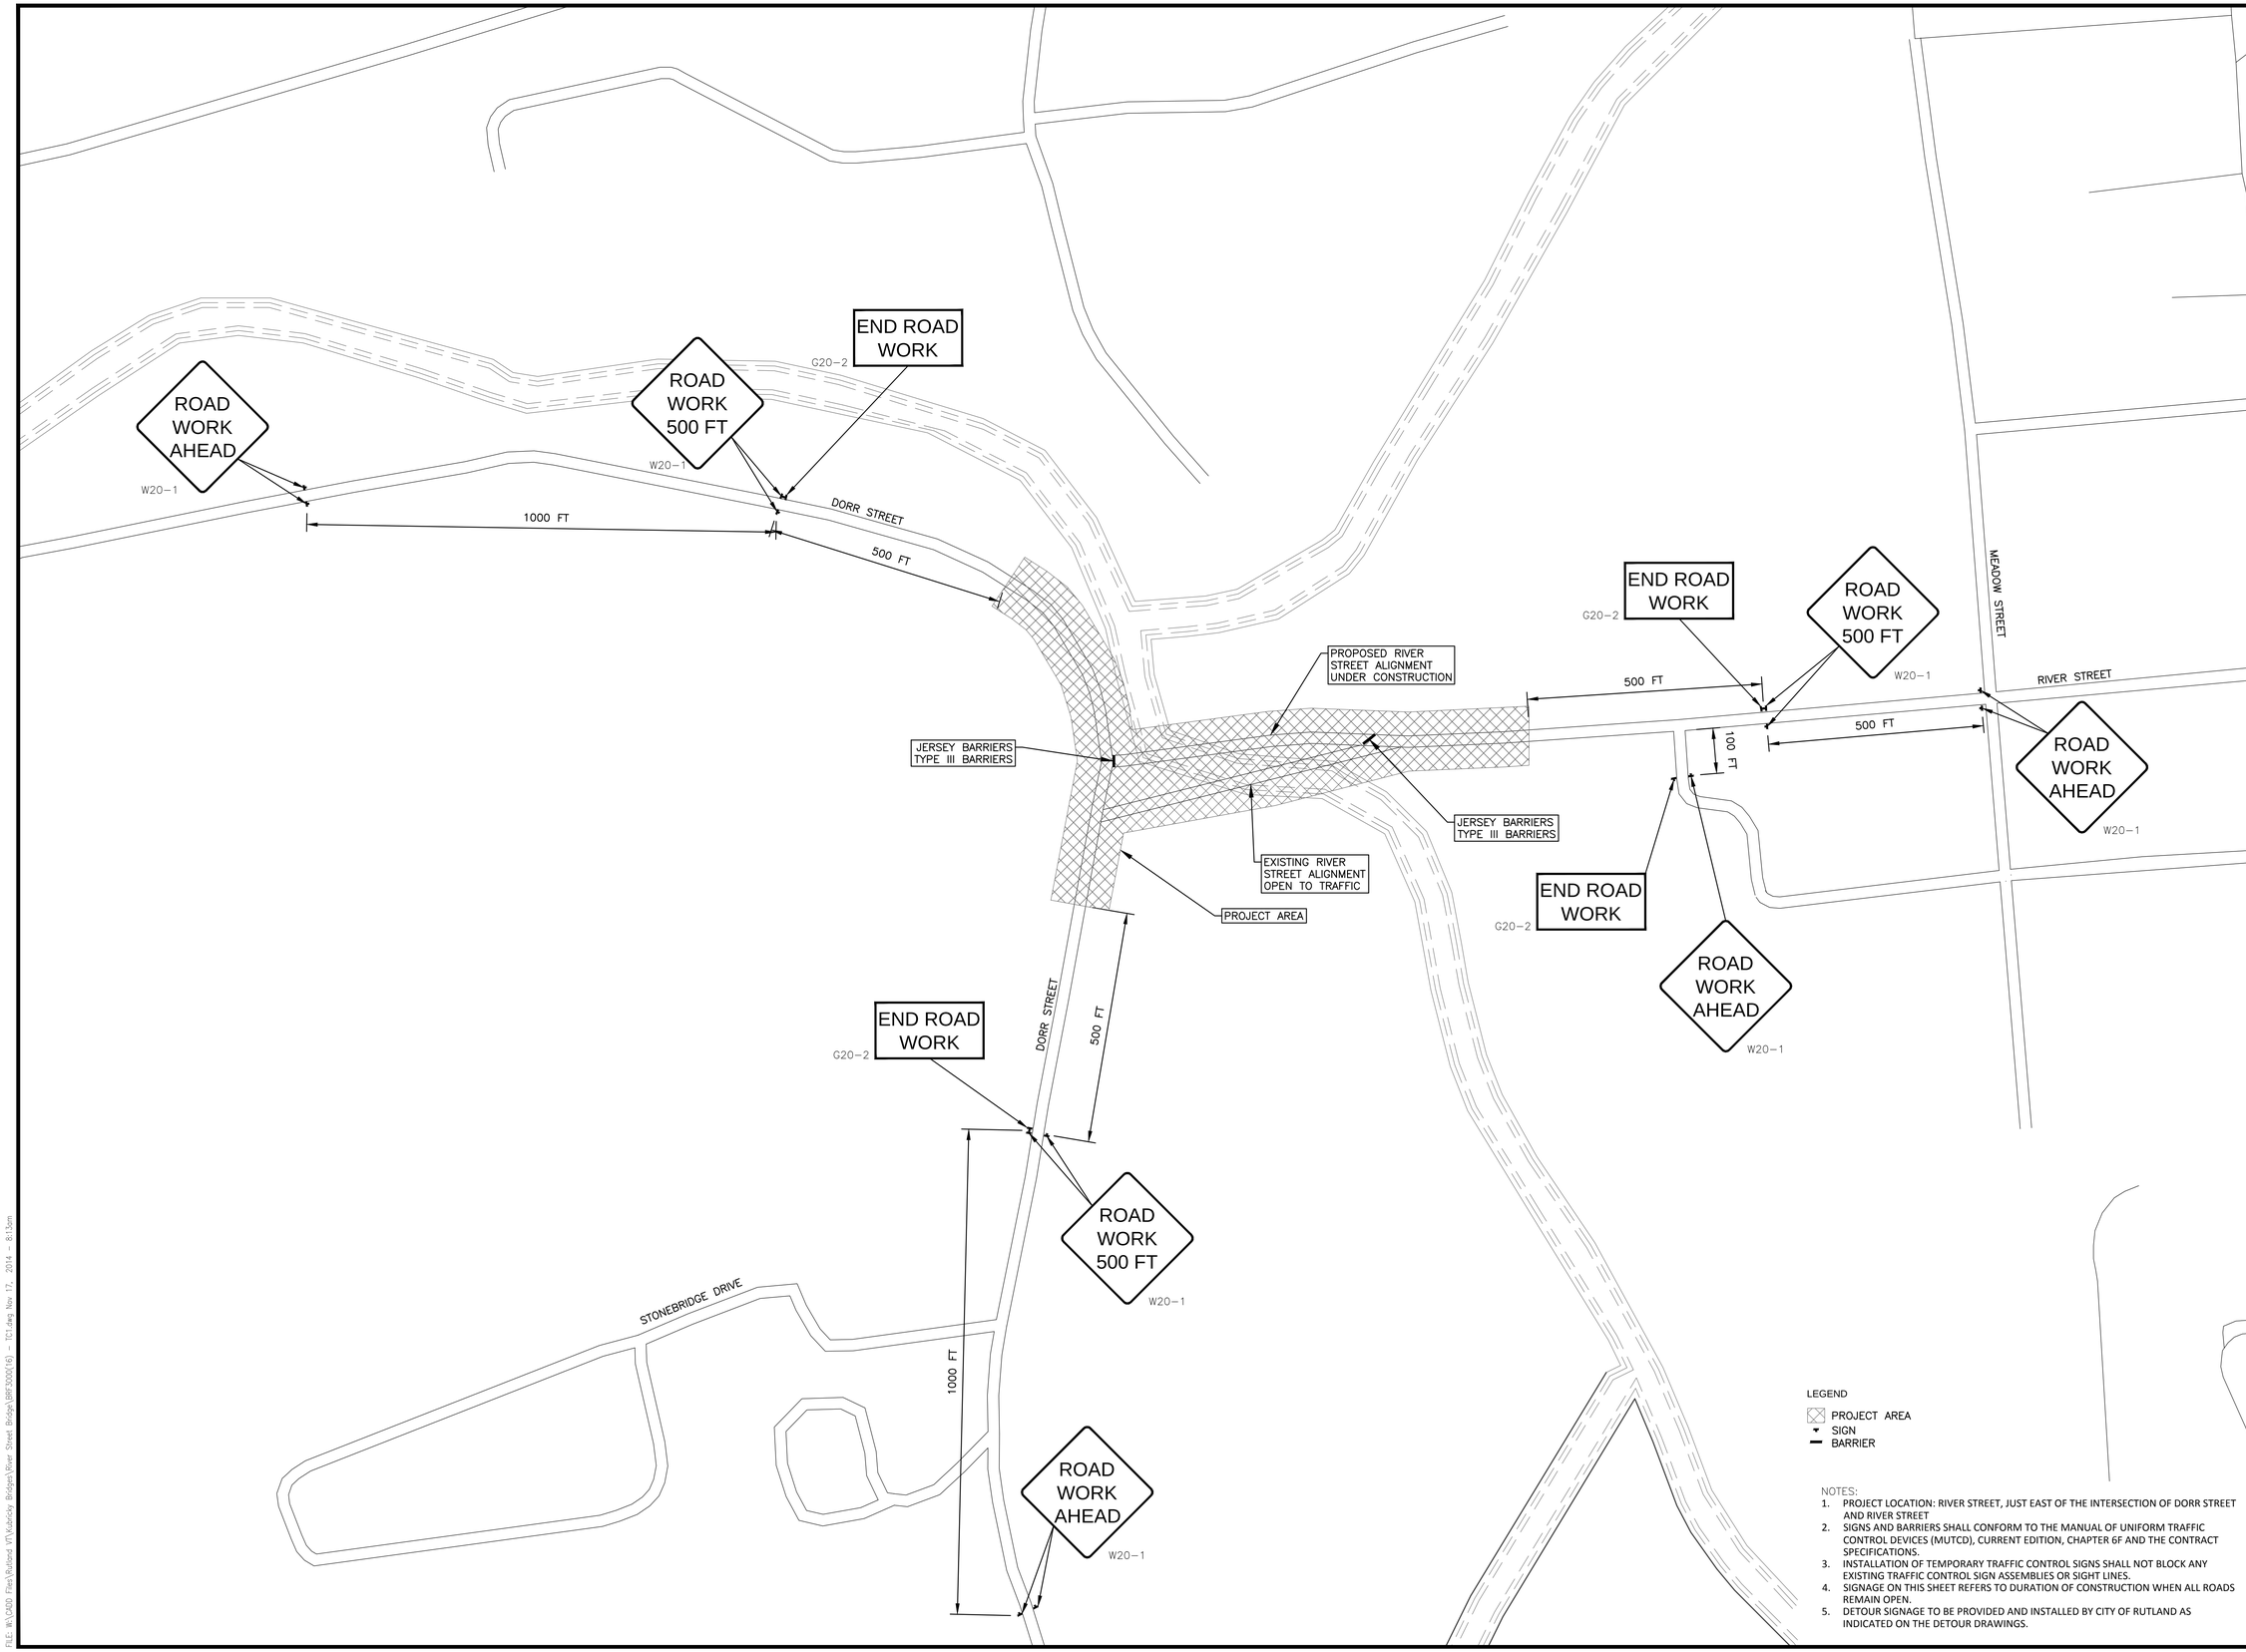

LEGEND

- PROJECT AREA
- SIGN
- BARRIER

NOTES:

1. PROJECT LOCATION: RIVER STREET, JUST EAST OF THE INTERSECTION OF DORR STREET AND RIVER STREET
2. SIGNS AND BARRIERS SHALL CONFORM TO THE MANUAL OF UNIFORM TRAFFIC CONTROL DEVICES (MUTCD), CURRENT EDITION, CHAPTER 6F AND THE CONTRACT SPECIFICATIONS.
3. INSTALLATION OF TEMPORARY TRAFFIC CONTROL SIGNS SHALL NOT BLOCK ANY EXISTING TRAFFIC CONTROL SIGN ASSEMBLIES OR SIGHT LINES.
4. SIGNAGE ON THIS SHEET REFERS TO DURATION OF CONSTRUCTION WHEN ALL ROADS REMAIN OPEN.
5. DETOUR SIGNAGE TO BE PROVIDED AND INSTALLED BY CITY OF RUTLAND AS INDICATED ON THE DETOUR DRAWINGS.

DUFRESNE GROUP
CONSULTING ENGINEERS
54 Main Street, P.O. Box B
Windsor, Vermont 05089
E-mail: info@dufresnegroup.com
Web: www.dufresnegroup.com

Windsor, VT • Tel: (802) 674-2904 Fax: (802) 674-2913
Barre, VT • Tel: (802) 479-3698 Fax: (802) 479-2261
St. Johnsbury, VT • Tel: (802) 748-8605 Fax: (802) 748-4512
Manchester, VT • Tel: (802) 768-8291 Fax: (802) 768-8315

Dufresne Group is owned by Dufresne & Associates, PC

STATE OF VERMONT
TIMOTHY P. KNAPP
NO. 50793
LICENSED
PROFESSIONAL ENGINEER
11/16/14

REVISIONS

DATE	COMMENTS	BY

THIS DRAWING SHALL NOT BE REUSED OR ALTERED IN ANY WAY WITHOUT THE WRITTEN APPROVAL AND AUTHORITY OF DUFRESNE GROUP. ANY REVISIONS SHALL BE MADE BY DUFRESNE GROUP.

RUTLAND CITY
BRF 3000 (16)

TRAFFIC CONTROL PLAN 1
ALL EXISTING ROADS OPEN

CITY OF RUTLAND, VERMONT

Project #	7140030
Project Mgr.	TPK
Design by	TPK
Drawn by	TPK
Reviewed by	NRJ
Approved by	TPK
Date	OCTOBER 25, 2014
Scale	1"=150'

TC-1

SHEET 1 OF 3

FILE: M:\CADD Files\Rutland VT\Autodesk Bridge\River Street Bridge\BRF3000(16) - TC1.dwg Nov 17, 2014 - 8:13am