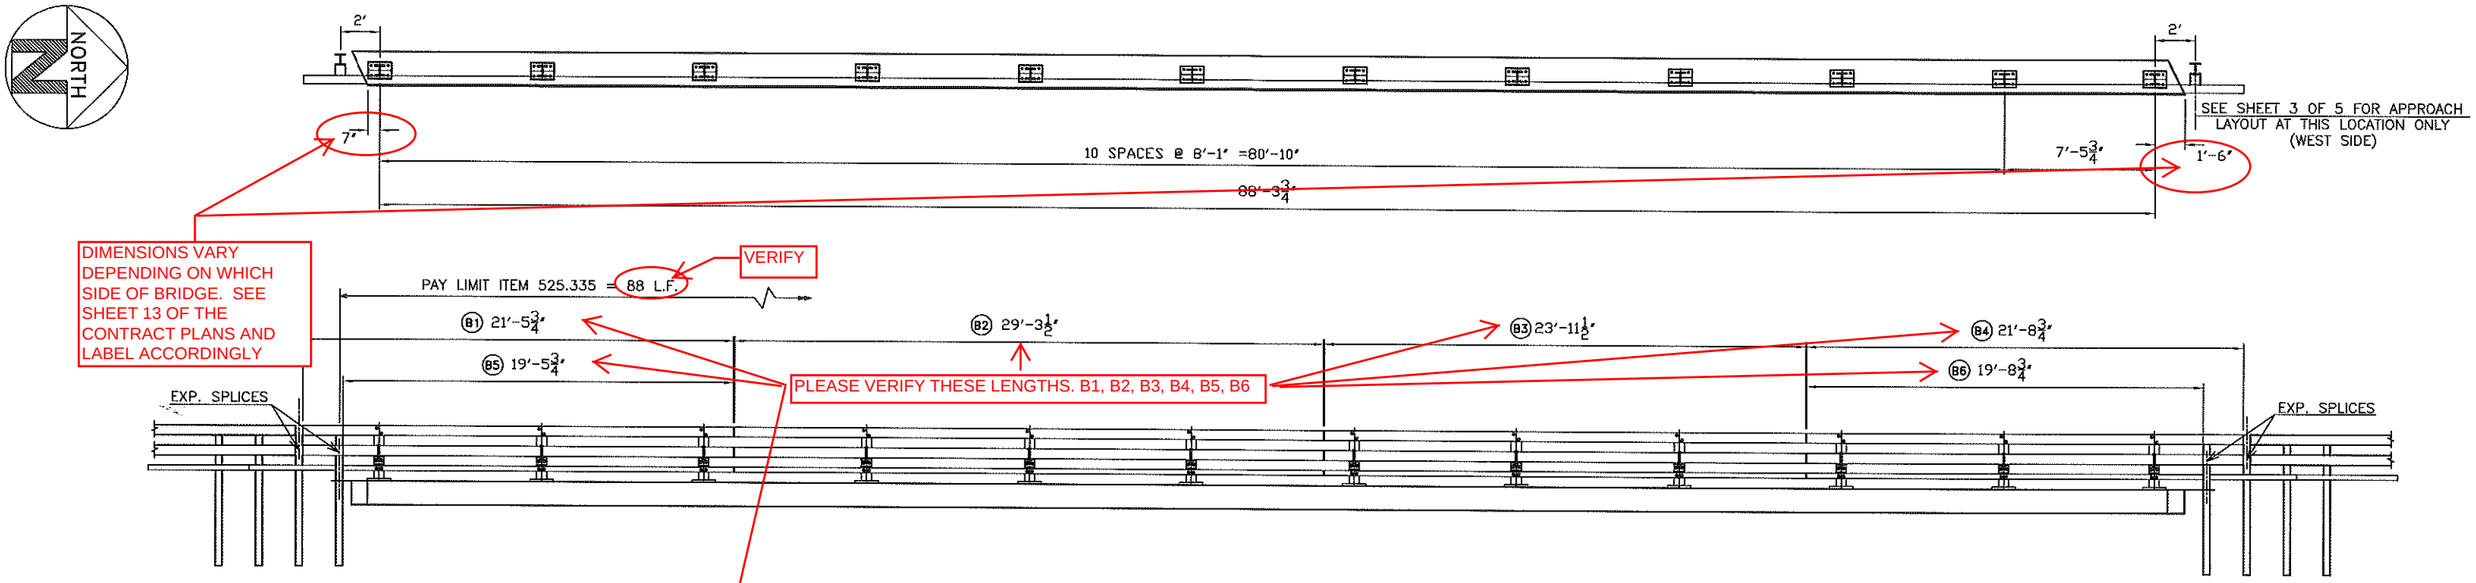

BRIDGE NO. 25

WEST RAIL ELEVATION

LOOKING AT FACE OF RAIL FROM CENTER OF ROAD
EAST RAIL ELEVATION SIMILAR LOOKING FROM CENTER OF ROAD
ALL APPROACHES TYPICAL EXCEPT AT NW CORNER (SEE SHEET 3 OF 5)

BILL OF MATERIAL – BRIDGE NO. 25 (EAST & WEST SIDE)

Qty	mk	Description	Spec.
24		PED POST W6x25 2'-9.000" OAH (GALV) w/ 1.250" x 10" x 14" B.P	A572 gr 50
12		FIXED SPLICE TUBE (6x6) GALV TS 5x5x5/16 x 2'-3" OAL w/ (3) 1/4" fill plates	A500 gr B
8		EXP SPLICE TUBE (6x6) GALV TS 5x5x5/16 x 3'-0" OAL w/ (3) 1/4" fill plates	A500 gr B
6		FIXED SPLICE BAR (5x3) GALV 2.125 x 4.25 x 27.00"	A500 gr B
4		EXPANSION SPLICE BAR (5x3) GALV 2.25 x 4.25 x 36.00	A500 gr B
24		BRIDGE RAIL SHELF ANGLE (GALV) L 5 x 5 x 5/8 x 6" LONG	A572 gr 50
4	B1	TUBE 6 x 6 x 3/16 x 21 ft - 5.750 in LG (GALV) fixed splice 1 end, exp splice 1 end	A500 gr B
4	B2	TUBE 6 x 6 x 3/16 x 29 ft - 3.500 in LG (GALV) fixed splice both ends	A500 gr B
4	B3	TUBE 6 x 6 x 3/16 x 23 ft - 11.500 in LG (GALV) fixed splice both ends	A500 gr B
4	B4	TUBE 6 x 6 x 3/16 x 21 ft - 8.750 in LG (GALV) fixed splice 1 end, exp splice 1 end	A500 gr B
2	B5	TUBE 5 x 3 x 1/4 x 19 ft - 5.750 in LG (GALV) fixed splice 1 end, exp splice 1 end	A500 gr B
2	B2	TUBE 5 x 3 x 1/4 x 29 ft - 3.500 in LG (GALV) fixed splice both ends	A500 gr B
2	B3	TUBE 5 x 3 x 1/4 x 23 ft - 11.500 in LG (GALV) fixed splice both ends	A500 gr B
2	B6	TUBE 5 x 3 x 1/4 x 19 ft - 8.750 in LG (GALV) fixed splice 1 end, exp splice 1 end	A500 gr B
3		LOWER FLAREBACK TUBE 5 x 3 x 1/4 x 9'-4" oal w/welded cap (GALV) mitered w/exp. slots 1 end	A500 gr B
1		LOWER FLAREBACK TUBE 5 x 3 x 1/4 x 9'-4" oal w/welded cap (GALV) c&w + mitered w/exp. slots 1 end	A500 gr B
24		ANCHOR PLATE (GALV) PL 3/8" x 10.000" x 14.000"	A36
24		BEARING PAD 1/8" x 10.000" x 14.000"	DURO 80
96		THREADED STUD (2 1/4" THREAD EACH SIDE) 1.000-08 x 13.000 HDG A449	A449
192		NUT HEX HEAVY (2) HI-STRENGTH 1.000-08 GALV	A563 DH
192		WASHER ROUND SMALL (2) F436 1.000 SAE GALV	F436
96		JAM NUT (1) 1.000-08 GALV	A563 DH
112		7/8 x 8 slotted head bolt w/ HN & LW SQW	A449
24		3/4 x 8 hex bolt w/ HN & LW (A325)	A325
48		3/4 x 2.5 hex bolt w/ HN & LW (A325)	A325
40		3/4 x 4.5 hex bolt w/ HN & 2 FW (A325)	A325
80		3/4 x 7.5 hex bolt w/ HN & 2 FW (A325)	A325

VERIFY

WHO WILL SUPPLY THE DELINEATORS?

No.	Remarks	Date
0	Initial submittal	12/5/13

REVISIONS

ITEM 525.335 3 RAIL BOX BEAM BRIDGE RAILING(EAST & WEST) = 176 L.F.

VERIFY

Vermont Agency of Transportation
RECEIVED
Barnard ER BRF 0241 (39) - Rail Box Beam Shop Drawing Submittal - Rev0.pdf

CK'D BY KF OK'D BY WL

December 6, 2013

RESUBMIT YES Rejected

BY JS DATE 12-20-2013

HIGHWAY SAFETY CORP
GLASTONBURY, CT
860-633-9445

ITEM 525.335 3-RAIL BOX BEAM
TOWN OF BARNARD
COUNTY OF WINDSOR
VT ROUTE 12 – MAJOR COLLECTOR
BRIDGE NO. 25
PROJECT NO. ER BRF 0241(39)

AISC CERTIFIED FABRICATOR

GENERAL CONTRACTOR

SUB CONTRACTOR LAFAYETTE

NSC JOB NO. 1966

SHEET NO. 1 of 5

DRAWN	CHECKED	DATE	SCALE	SIZE
RWL		11-19-13	NONE	D

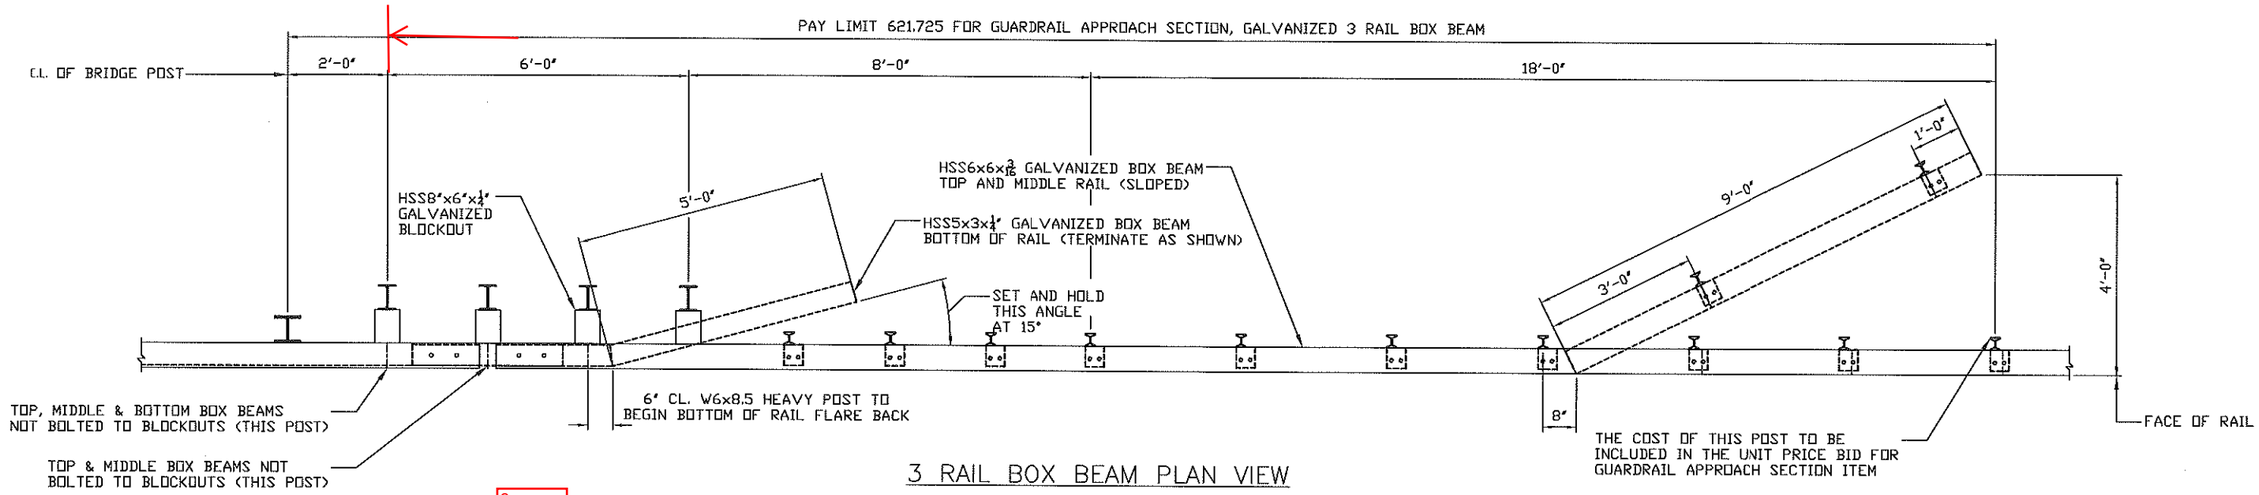

3 RAIL BOX BEAM PLAN VIEW

9

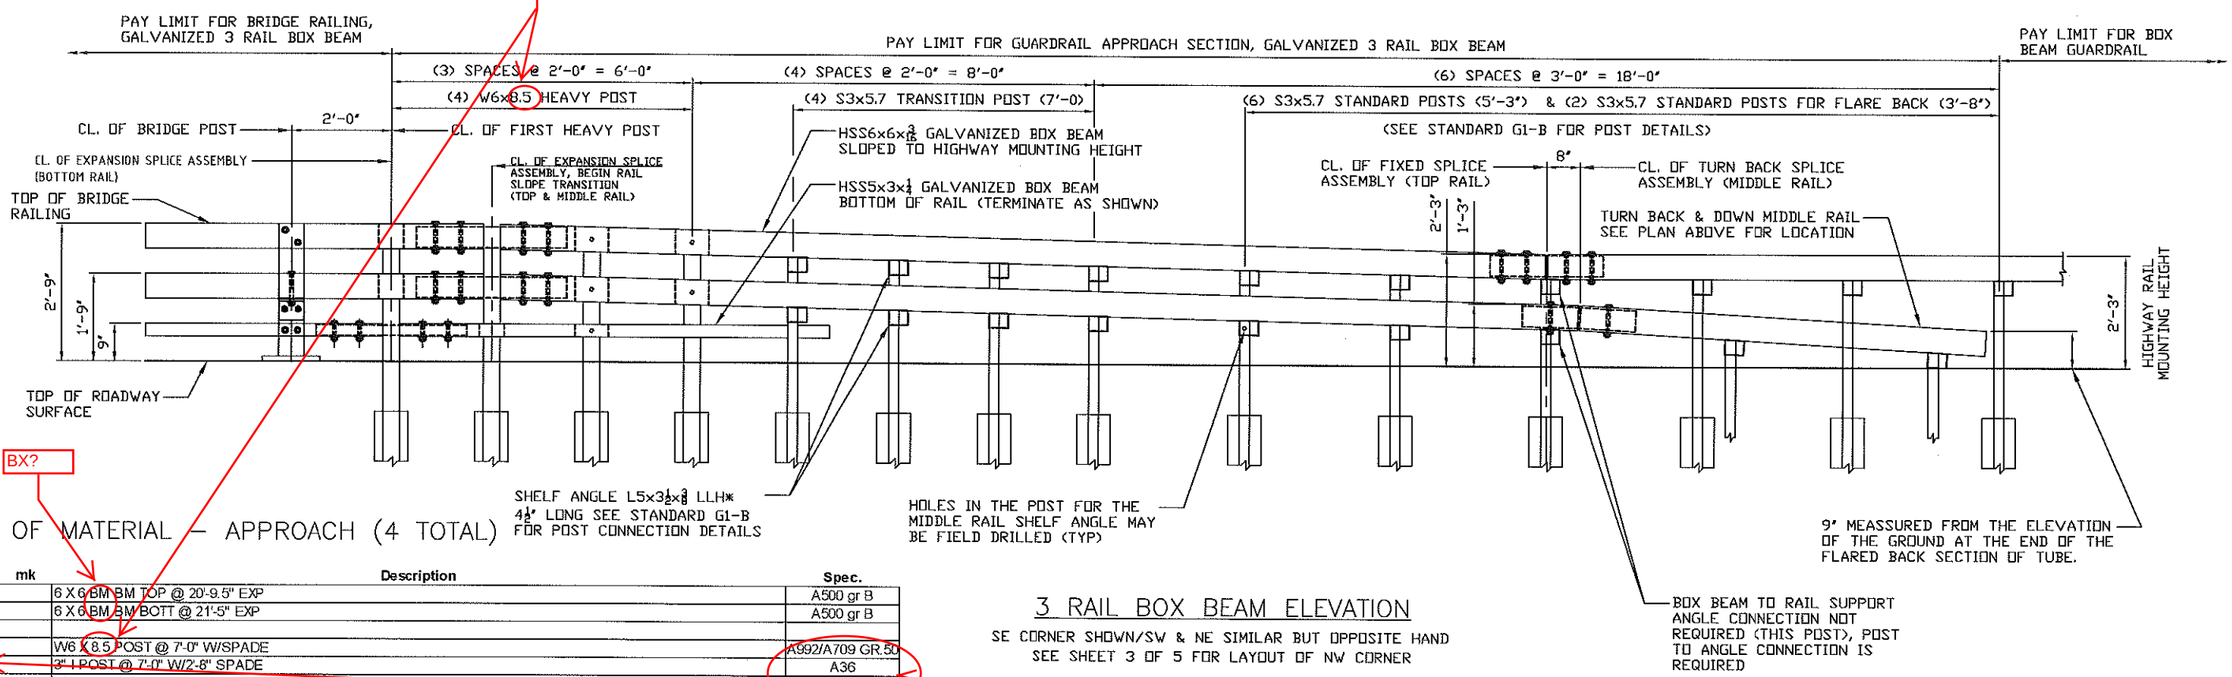

3 RAIL BOX BEAM ELEVATION

SE CORNER SHOWN/SW & NE SIMILAR BUT OPPOSITE HAND
SEE SHEET 3 OF 5 FOR LAYOUT OF NW CORNER

BX?

BILL OF MATERIAL – APPROACH (4 TOTAL)

Qty	mk	Description	Spec.
4		6 X 6 BM BM TOP @ 20'-9.5" EXP	A500 gr B
4		6 X 6 BM BM BOTT @ 21'-5" EXP	A500 gr B
16		W6 X 8.5 POST @ 7'-0" W/SPADE	A992/A709 GR.50
12		3" I POST @ 7'-0" W/2'-8" SPADE	A36
24		3" I POST @ 5'-3" W/SPADE STD	A36
8		3" I POST @ 3'-11" W/SPADE	A36
32		TUBE BLOCKOUT 6" X 8"-6" LONG	A500 gr B
8		TUBE BLOCKOUT 6" X 8"-3" LONG	A500 gr B
4		9' BX BM TRANS FLAREBACK END	A500 gr B
4		5 X 5 DOUBLE BEND SPLICE TUBE	A500 gr B
4		5 X 5 FIXED TUBE SPLICE 27"	A500 gr B
8		5 X 5 EXP TUBE SPLICE 36"	A500 gr B
68		BOX BEAM CLIP ANGLE STD	A36
4		BOX BEAM END ANGLE STD	A36
32		3/4 X 8 CARR BOLT - N FW LW (2 per heavy post)	A307
4		3/4 X 8 HEX BOLT - N 2FW (1 per 9'-0" flareback)	A307
72		1/2 X 1 1/2 HEX BOLT - N FW (1 per shelf / end angle)	A307
80		1/2 X 1 1/2 HEX BOLT - N 2FW LW (2 per tube block)	A307
72		3/8 X 7 1/2 HEX BOLT - N 2FW (1 per shelf angle)	A307
48		3/4 x 7 1/2 HEX BOLT W/ HN & 2 FW (A325) (4 per 6x6 splice)	A325
8		3/4 x 7 1/2 HEX BOLT W/HN & 2 FW & LW (A325) (2 per angled turnback splice)	A325

VERIFY QUANTITY

PER NOTE 1 OF STANDARD S-364B "POST MATERIALS SHALL BE THE SAME AS THOSE OF BRIDGE RAIL"

WHO WILL SUPPLY THE DELINEATORS?

ITEM 621.725 GUARDRAIL APPR. SECTION 3 RAIL = 4 EA.

Vermont Agency of Transportation
RECEIVED
Barnard ER BRF 0241 (39) - Rail Box Beam Shop Drawing Submittal - Rev2.pdf
CK'D BY KF OK'D BY WL
December 6, 2013
RESUBMIT YES Rejected
BY JS DATE 12-20-2013

HIGHWAY SAFETY CORP
GLASTONBURY, CT
860-633-9445

ITEM 621.725 APPROACH SECTION
TOWN OF BARNARD
COUNTY OF WINDSOR
VT ROUTE 12 – MAJOR COLLECTOR
BRIDGE NO. 25
PROJECT NO. ER BRF 0241(39)

AISC CERTIFIED FABRICATOR

GENERAL CONTRACTOR
SUB CONTRACTOR LAFAYETTE
HSC JOB NO. 1966
SHEET NO. 2 of 5

DRAWN	CHECKED	DATE	SCALE	SIZE
RWL		11-20-13	NONE	D

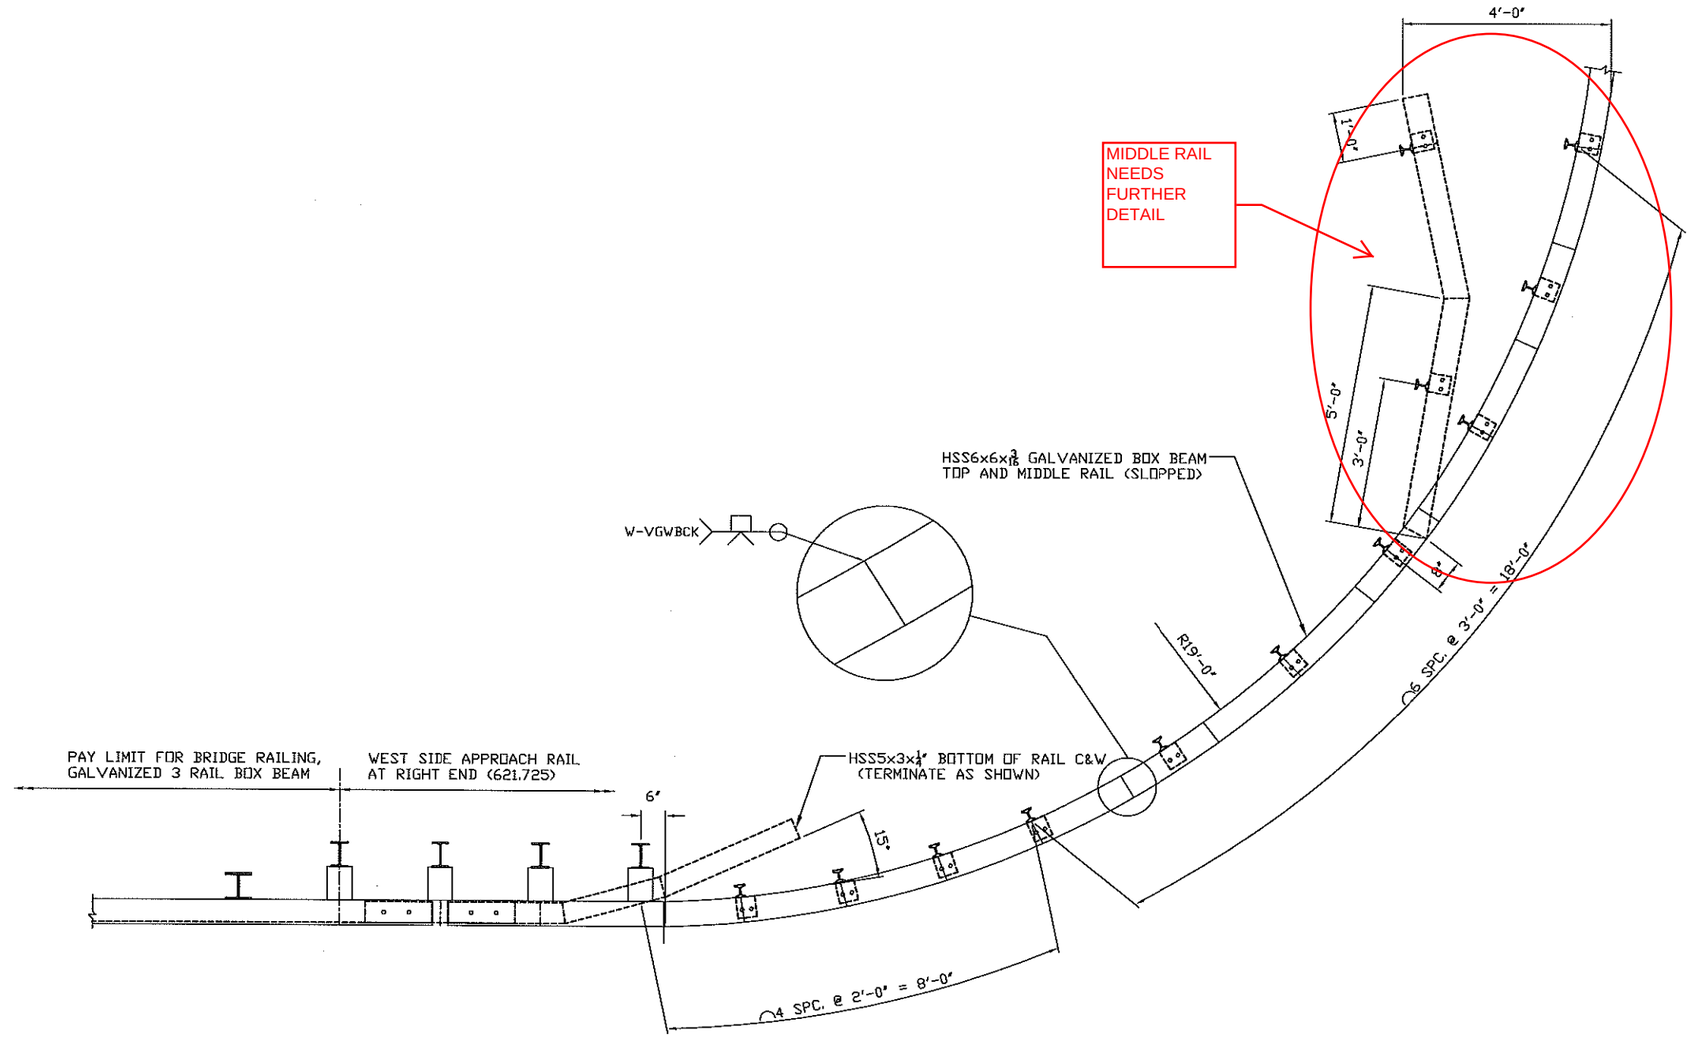

3 RAIL BOX BEAM PLAN

WEST SIDE APPROACH ONLY (1 LOCATION– NW CORNER)

SEE SHEET 2 OF 4 FOR ADDITIONAL INFORMATION

Vermont Agency of Transportation
RECEIVED
Barnard ER BRF 0241 (39) - Rail Box Beam Shop Drawing Submittal - Rev0.pdf

CK'D BY KF OK'D BY WL

December 6, 2013

RESUBMIT YES Rejected

BY JS DATE 12-20-2013

HIGHWAY SAFETY CORP
GLASTONBURY, CT
860-633-9445

ITEM 621.725 APPROACH SECTION
TOWN OF BARNARD
COUNTY OF WINDSOR
VT ROUTE 12 – MAJOR COLLECTOR
BRIDGE NO. 25
PROJECT NO. ER BRF 0241(39)

AISC CERTIFIED FABRICATOR

HSC JOB NO. 1966

SHEET NO. 3 of 5

GENERAL CONTRACTOR

SUB CONTRACTOR LAFAYETTE

DRAWN	CHECKED	DATE	SCALE	SIZE
RWL		11-20-13	NONE	D

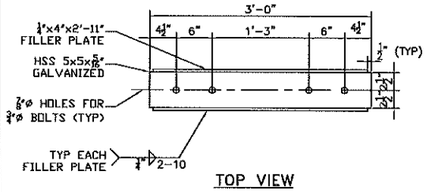

TOP VIEW

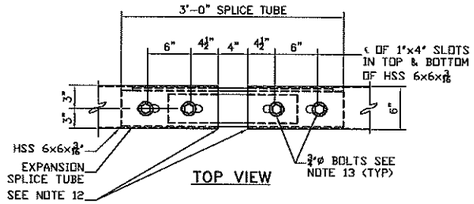

TOP VIEW

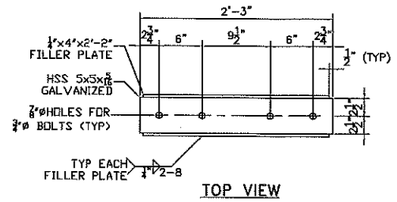

TOP VIEW

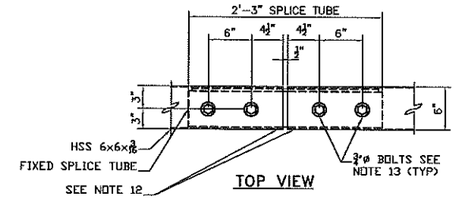

TOP VIEW

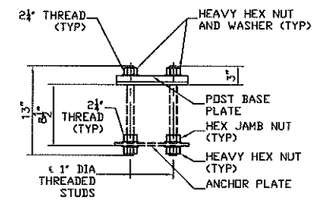

SIDE VIEW

RAILING POST ANCHORAGE

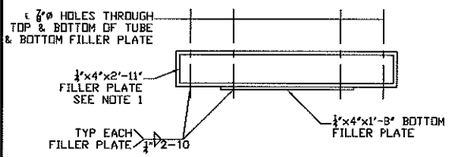

SIDE VIEW

EXPANSION SPLICE TUBE

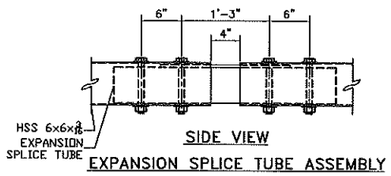

SIDE VIEW

EXPANSION SPLICE TUBE ASSEMBLY

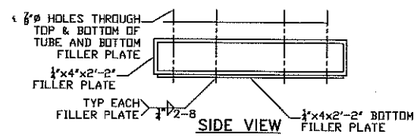

SIDE VIEW

FIXED SPLICE TUBE

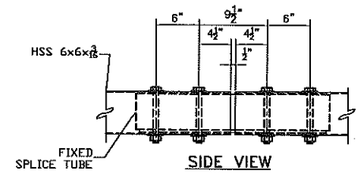

SIDE VIEW

FIXED SPLICE ASSEMBLY

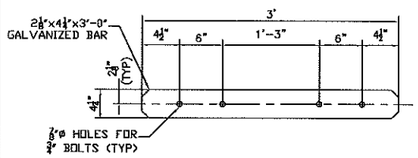

TOP VIEW

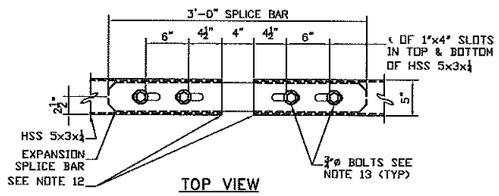

TOP VIEW

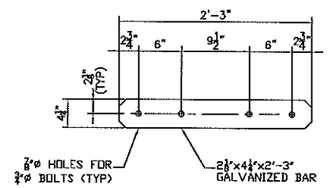

TOP VIEW

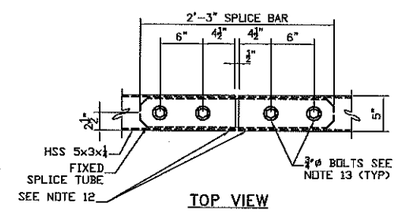

TOP VIEW

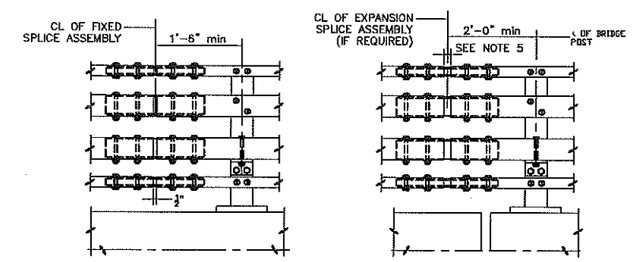

FIXED SPLICE

EXPANSION SPLICE

RAILING SPLICE DETAIL ELEVATION

A RAILING EXPANSION SPLICE IS REQUIRED IN ANY POST SPACING THAT CONTAINS A SUPERSTRUCTURE EXPANSION JOINT.

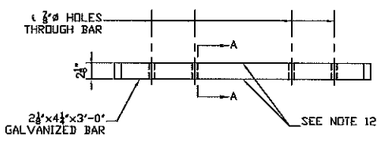

SIDE VIEW

EXPANSION SPLICE BAR

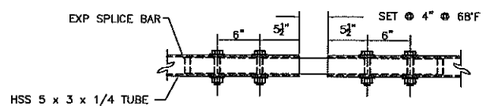

SIDE VIEW

EXPANSION SPLICE ASSEMBLY

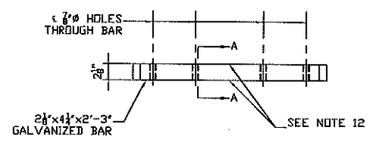

SIDE VIEW

FIXED SPLICE BAR

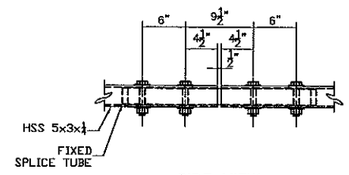

SIDE VIEW

FIXED SPLICE ASSEMBLY

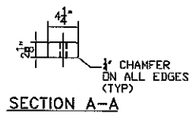

SECTION A-A

NOTES:

1. ALL WORK AND MATERIALS SHALL CONFORM TO SECTION 525.
2. PRIOR TO GALVANIZING THE ASSEMBLED POST, GRIND ALL EDGES TOA MINIMUM RADIUS OF 1/16".
3. ALL POSTS SHALL BE SET NORMAL TO GRADE. THE MAXIMUM CENTER TO CENTER SPACING OF BRIDGE RAIL POSTS IS 8'-3".
4. SECTIONS OF RAIL TUBE SHALL BE ATTACHED TO A MINIMUM OF TWO BRIDGE POST AND PREFERABLY TO AT LEAST 4 POSTS.
5. RAIL TUBE EXPANSION JOINTS SHALL BE PROVIDED IN ANY RAIL BAY SPANNING THE END OF AN INTEGRAL ABUTMENT BRIDGE AND AT ALL SUPERSTUCTURE EXPANSION JOINTS. EXPANSION JOINT WIDTH SHALL BE 4" @ 68°F AND WILL BE ADJUSTED IN THE FIELD BY THE ENGINEER FOR OTHER TEMPERATURES.
6. HOLES IN RAILS FOR TUBE ATTACHMENT MAY BE FIELD-DRILLED. HOLES SHALL BE COATED WITH AN APPROVED ZINC-RICH PAINT PRIOR TO INSTALLATION.
7. BOLTS SHALL BE TORQUED SNUG TIGHT (APPROXIMATELY 100 FT-LB).
8. SEE STANDARD DRAWING G-1B FOR DETAILS OF DELINEARTORS. A DELINEATOR SHALL BE INSTALLED AT 30 FOOT SPACING FOR THE NEAREST POST. WHITE IS TO BE INSTALLED ON THE DRIVER'S RIGHT. FOR ONE WAY BRIDGES, YELLOW IS TO BE INSTALLED ON TEH DRIVER'S LEFT. PAYMENT SHALL BE INCIDENTAL TO OTHER ITEMS.
9. ANY BENDING OF RAIL SHALL BE DONE AT THE FABRICATION PLANT ACCORDING TOA PROCEDURE PROVIDED BY THE FABRICATOR.
10. THE MIMIMUM DISTANCE FROM THE POST TO AN EXPANSION JOINT SHALL BE DETERMINED BY THE MINIMUM EDGE DISTANCE OF 5" FROM ANY ANCHORS STUD TO THE END OF THE SLAB, OR TO THE EXPANSION JOINT RECESS POUR, IF ONE IS USED.
11. THIS RAILING MEETS THE REQUIREMENTS FOR A TL-4 SERVICE LEVEL.

NOTES:

12. PROTRUSIONS CAUSED BY WELDING OR GALVANIZING ARE NOT PERMITTED ON THE ADJOINING SURFACES OF THE BOX BEAM RAILS, SPLICE TUBES AND FILL PLATES.
13. FOUR (4) 3/4" DIAMETER BOLTS, 7 1/2" LONG WITH TWO (2) WASHERS AND HEAVY HEX NUT ON EACH BOLT. NUT TO BE FINGER TIGHT AND THE FIRST THREAD BELOW THE NUT TO BE BURRED TO PREVENT DISLODGING. FOUR (4) BOLTS AT EACH SPLICE.

Vermont Agency of Transportation
RECEIVED
Barnard ER BRF 0241 (39) - Rail Box Beam Shop Drawing Submittal - Rev0.pdf
CK'D BY KF OK'D BY WL
December 6, 2013
RESUBMIT YES Rejected
BY JS DATE 12-20-2013

HIGHWAY SAFETY CORP
GLASTONBURY, CT
860-633-9445

BRIDGE RAIL DETAILS 525.335 & 621.725
TOWN OF BARNARD, COUNTY OF WINDSOR
VT ROUTE 12 - MAJOR COLLECTOR
BRIDGE NO. 25
PROJECT NO. ER BRF 0241(39)

AISC CERTIFIED FABRICATOR

GENERAL CONTRACTOR
SUB CONTRACTOR LAFAYETTE
HSC JOB NO. 1966
SHEET NO. 4 of 5

DRAWN	CHECKED	DATE	SCALE	SIZE
RWL		11/20/13	NONE	D

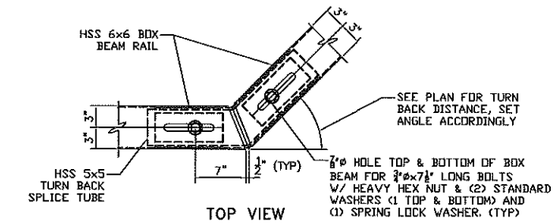

TURN BACK SPLICE TUBE ASSEMBLY

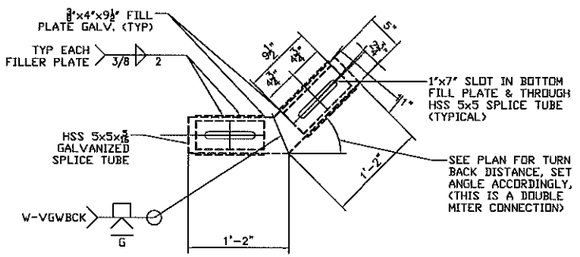

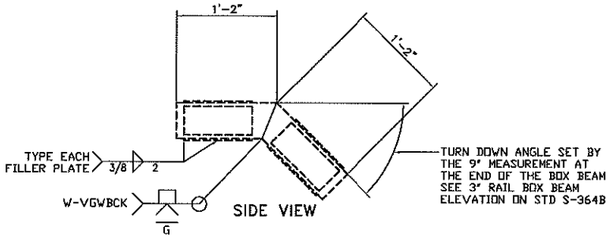

TURN BACK SPLICE TUBE DETAIL

TURN BACK & TURN TUBE JOINT

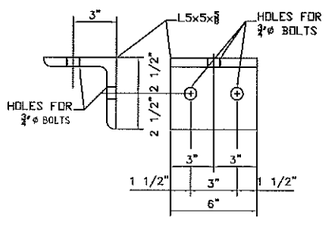

RAILING ANGLE DETAIL

L 5 x 5 x 5/8

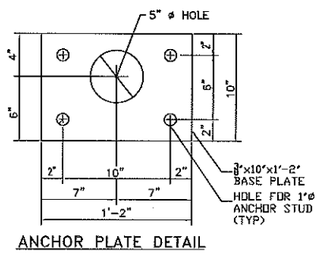

ANCHOR PLATE DETAIL

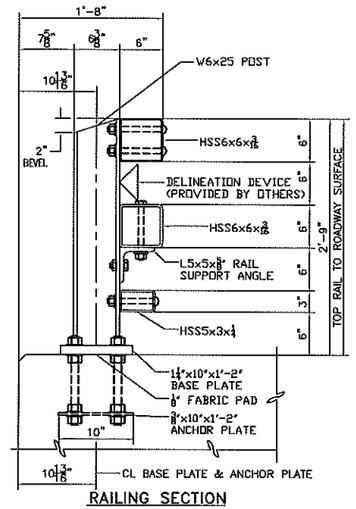

RAILING SECTION

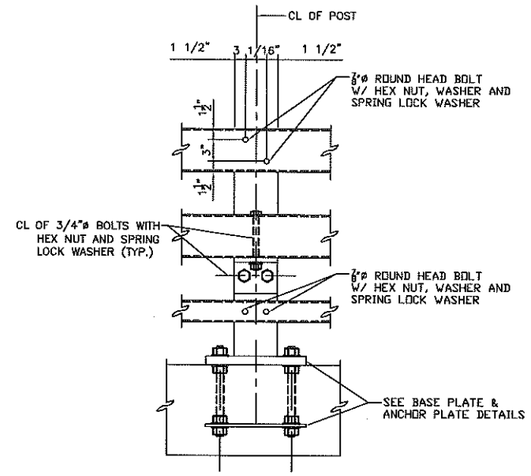

RAILING ELEVATION

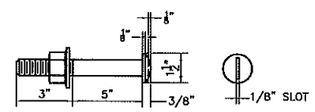

ROUND HEAD BOLT DETAIL

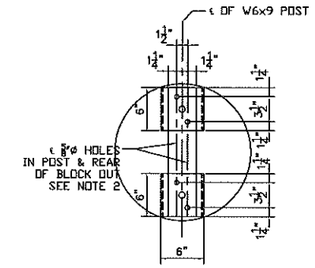

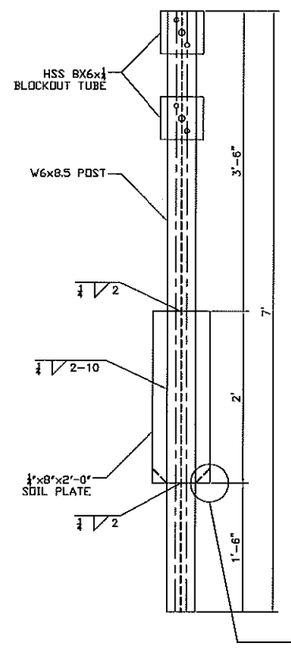

HEAVY POST DETAIL

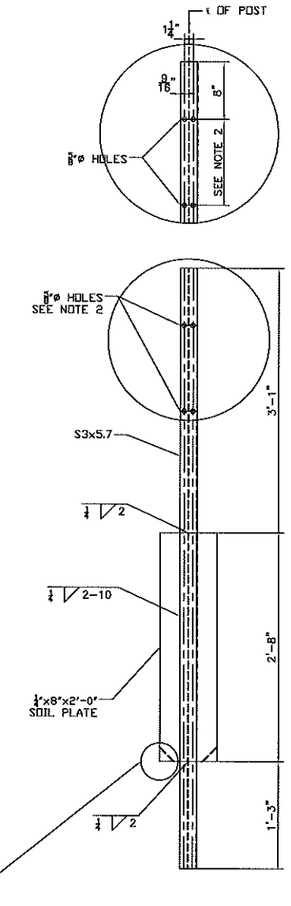

TRANSITION POST DETAIL 7'-0"

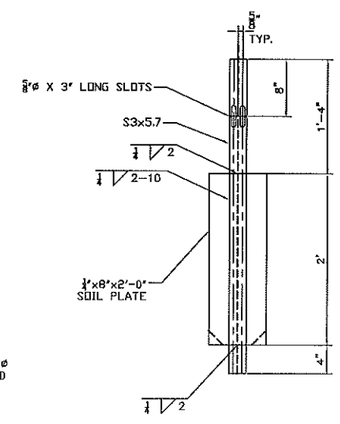

TRANSITION POST DETAIL 3'-8"

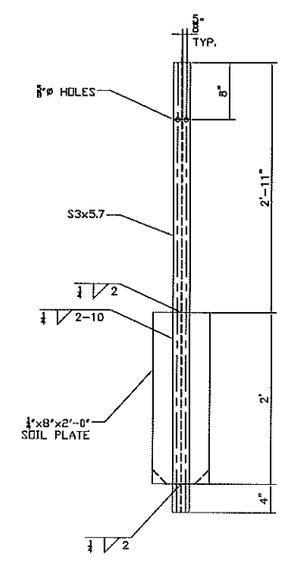

TRANSITION POST DETAIL 5'-3"

2"x2" CLIP ON BOTH CORNERS PERMITTED (TYP)

SEE ALL NOTES ON SHEET 4 OF 5 FOR ADDITONAL INFORMATION

Vermont Agency of Transportation
RECEIVED
Barnard ER BRF 0241 (39) - Rail Box Beam Shop Drawing Submittal - Rev0.pdf
CK'D BY KF OK'D BY WL
December 6, 2013
RESUBMIT YES Rejected
BY JS DATE 12-20-2013

HIGHWAY SAFETY CORP
GLASTONBURY, CT
860-633-9445

BRIDGE RAIL DETAILS 525.335 & 621.725
TOWN OF BARNARD, COUNTY OF WINDSOR
VT ROUTE 12 – MAJOR COLLECTOR
BRIDGE NO. 25
PROJECT NO. ER BRF 0241(39)

NSC CERTIFIED FABRICATOR

GENERAL CONTRACTOR
SUB CONTRACTOR LAFAYETTE

NSC JOB NO. 1966
SHEET NO. 5 of 5

DRAWN	CHECKED	DATE	SCALE	SIZE
RWL		11/20/13	NONE	D