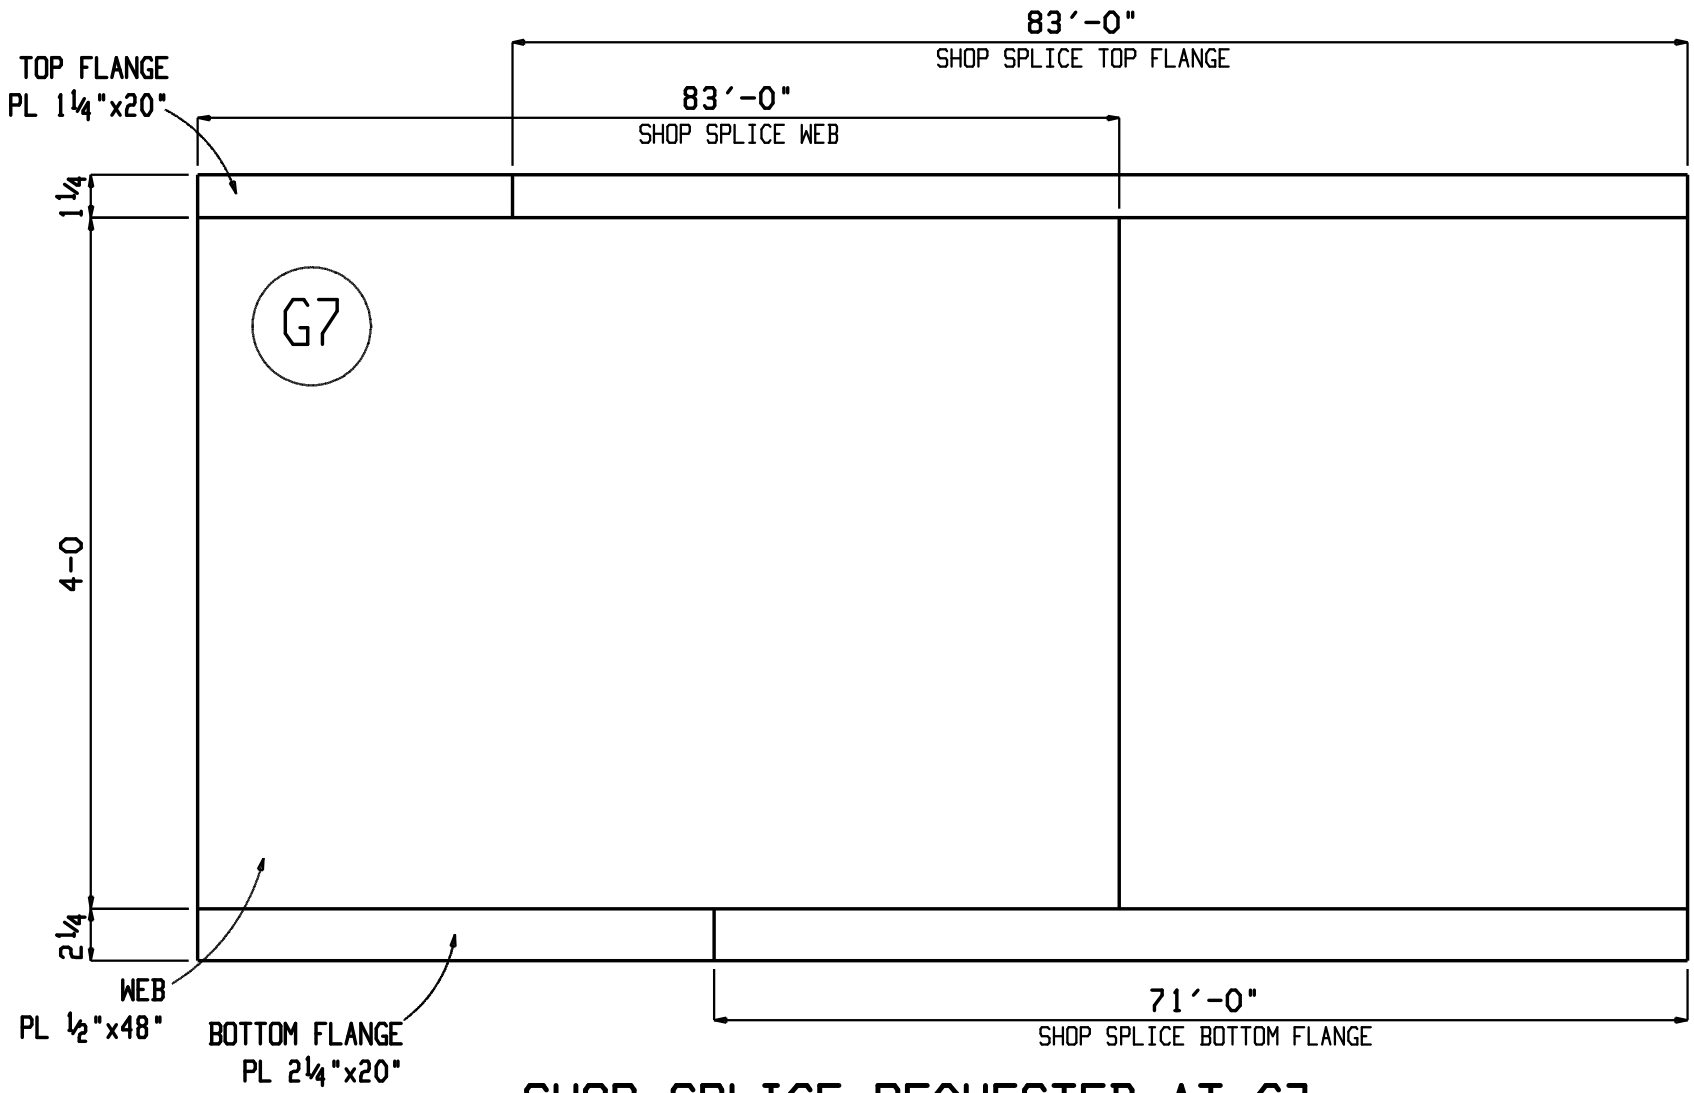

SHOP SPLICE REQUESTED AT G7

STRUCTAL
Bridges
386 River Road, Claremont,
NH, 03743
Tel: (603) 542-5205 Fax: (603) 542-5312
a division of CANAM GROUP Inc.

PROJECT: UP01195, JAMAICA VT

REF: DESIGN DWG 32 of 82

DATE: 2013-02-27

SKETCH No: SK-03 △

STR#00002

GR #XX