


## RETAINING WALL #8 ELEVATION

SCALE ½ =1'-0"

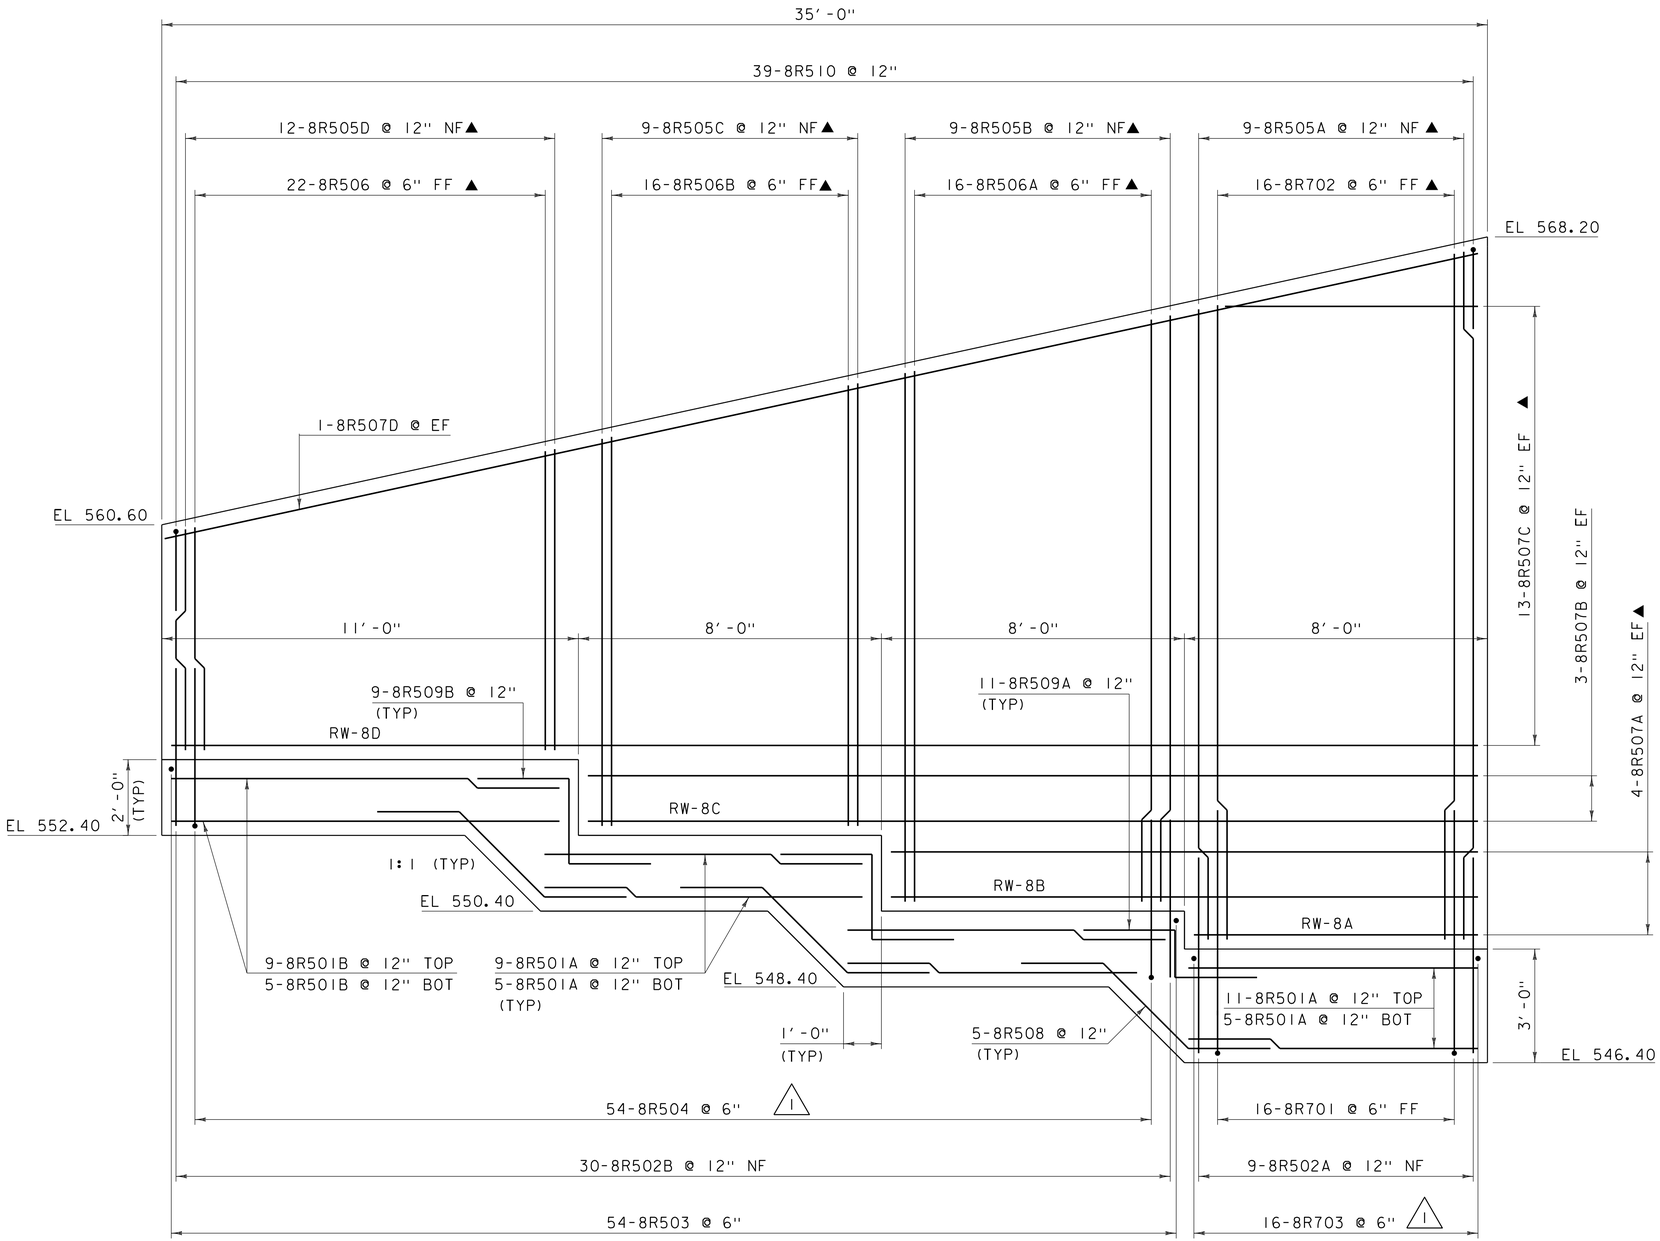


## RETAINING WALL #8 TYPICAL

SCALE ½ =1'-0"

### NOTE:

NF = NEAR FACE
FF = FAR FACE
EF = EACH FACE
▲ = CUT TO FIT IN FIELD
3" CLEAR, UNLESS OTHERWISE SPECIFIED ON THE PLANS.
2'-2" LAP FOR #5 BAR
2'-7" LAP FOR #6 BAR
3'-5" LAP FOR #7 BAR
4'-6" LAP FOR #8 BAR
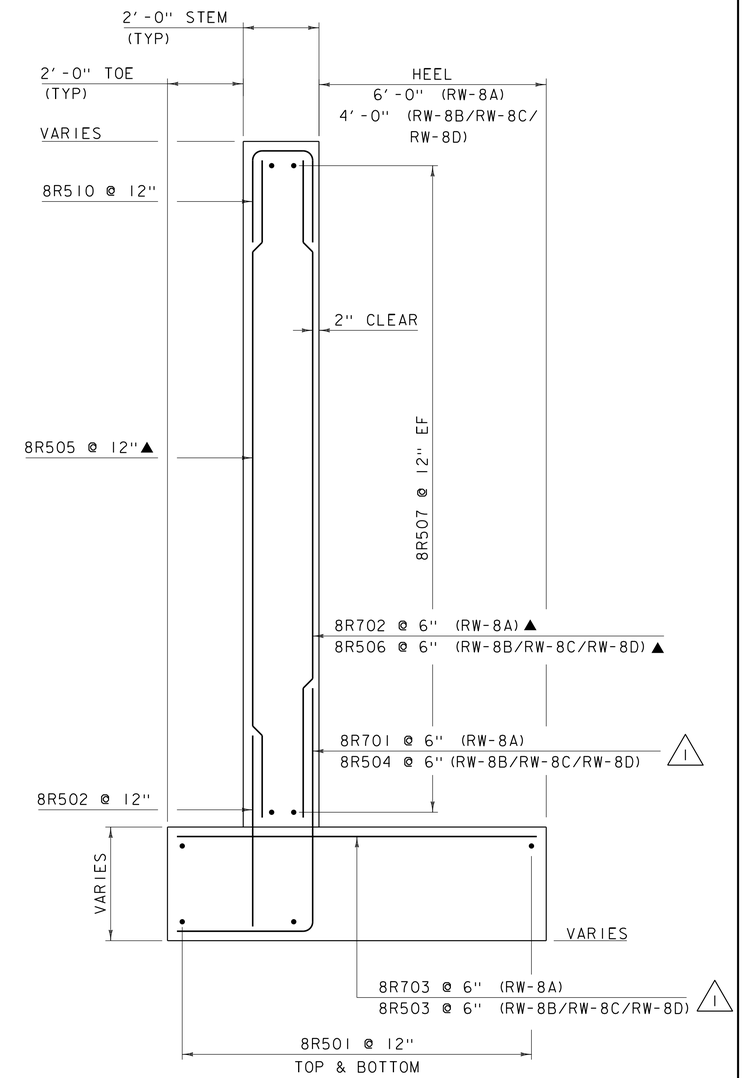
| REVISION | DATE | DESCRIPTION | BY |
|---|---|---|---|
| 1 | 03-05-2015 | BAR CHANGES PER DESIGN | JS |

PROJECT NAME: HARTFORD
PROJECT NUMBER: IM 091-2(79)

FILE NAME: s12a132retwall.dgn
PROJECT LEADER: K. HIGGINS
DESIGNED BY: C. LAROCHE
RETAINING WALL #8

PLOT DATE: 05-MAR-2015
DRAWN BY: J. SALVATORI
CHECKED BY: J. GRIGAS
SHEET 124 OF 166