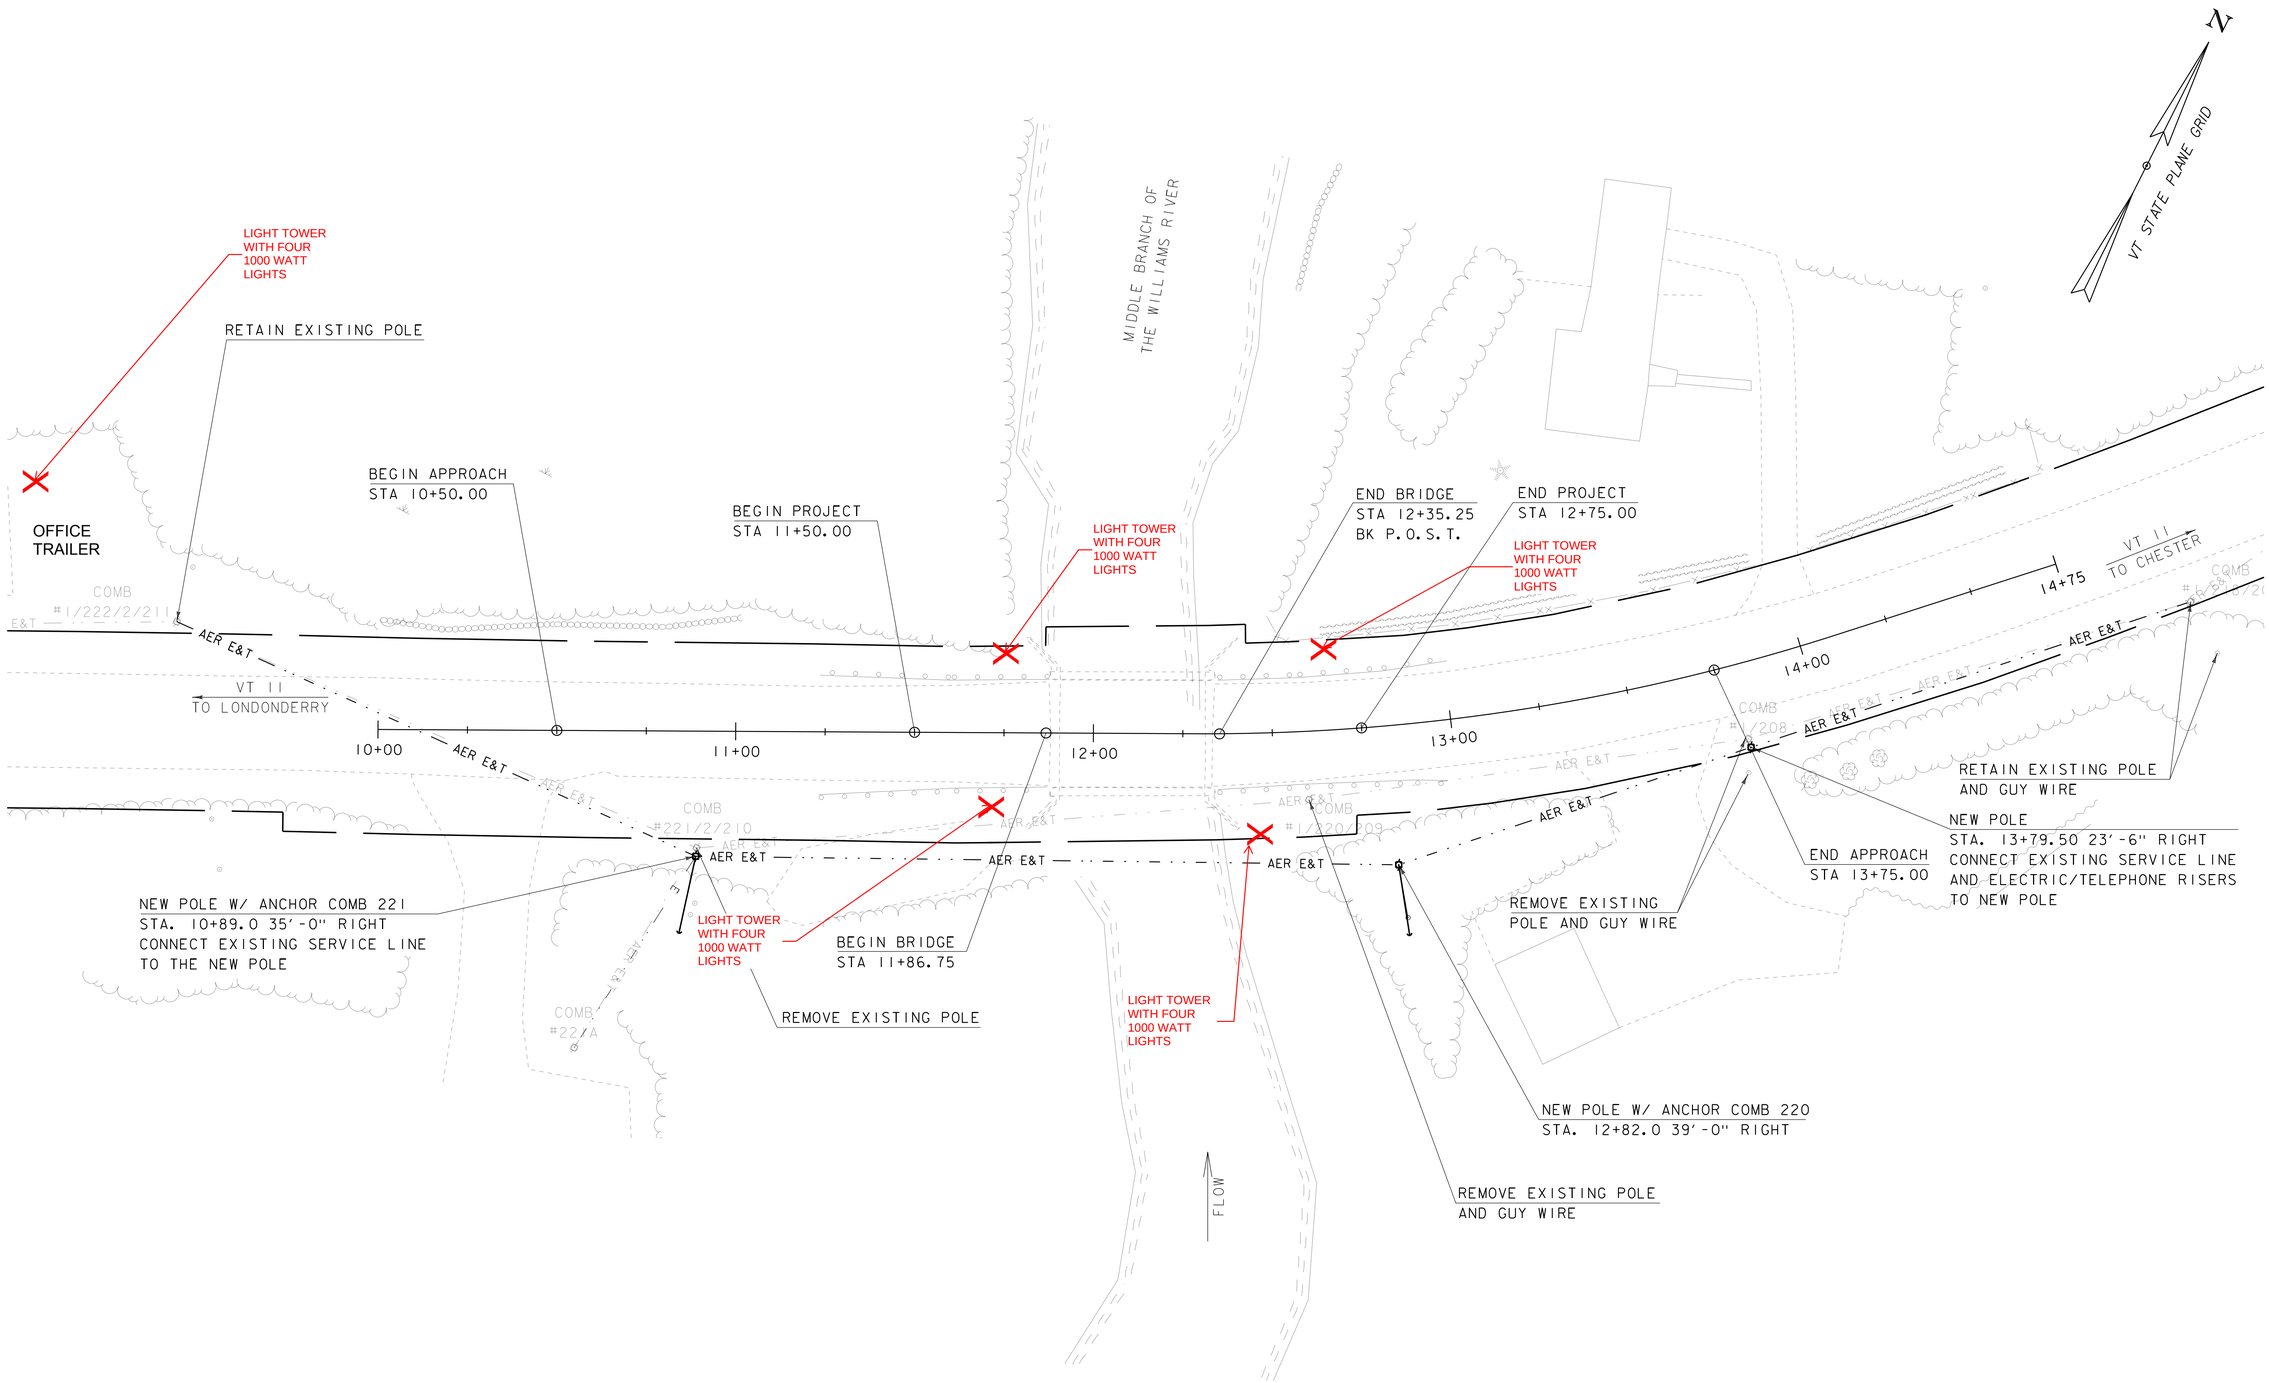

REV. NO.	DATE:

BRENAUD BROS. INC.
283 FT. BRIDGEMAN RD. VERNON VT., 05354
PH. (802) 257-7583 FAX. (802) 257-7308

SHEET NAME: LIGHTING PLAN

PROJECT NAME: ANDOVER

PROJECT NO: BHF 016-1 (29)

DRAWN BY: CE | CHK'D BY: | DATE: 07/03/2015

SHEET NO. 1 OF 1