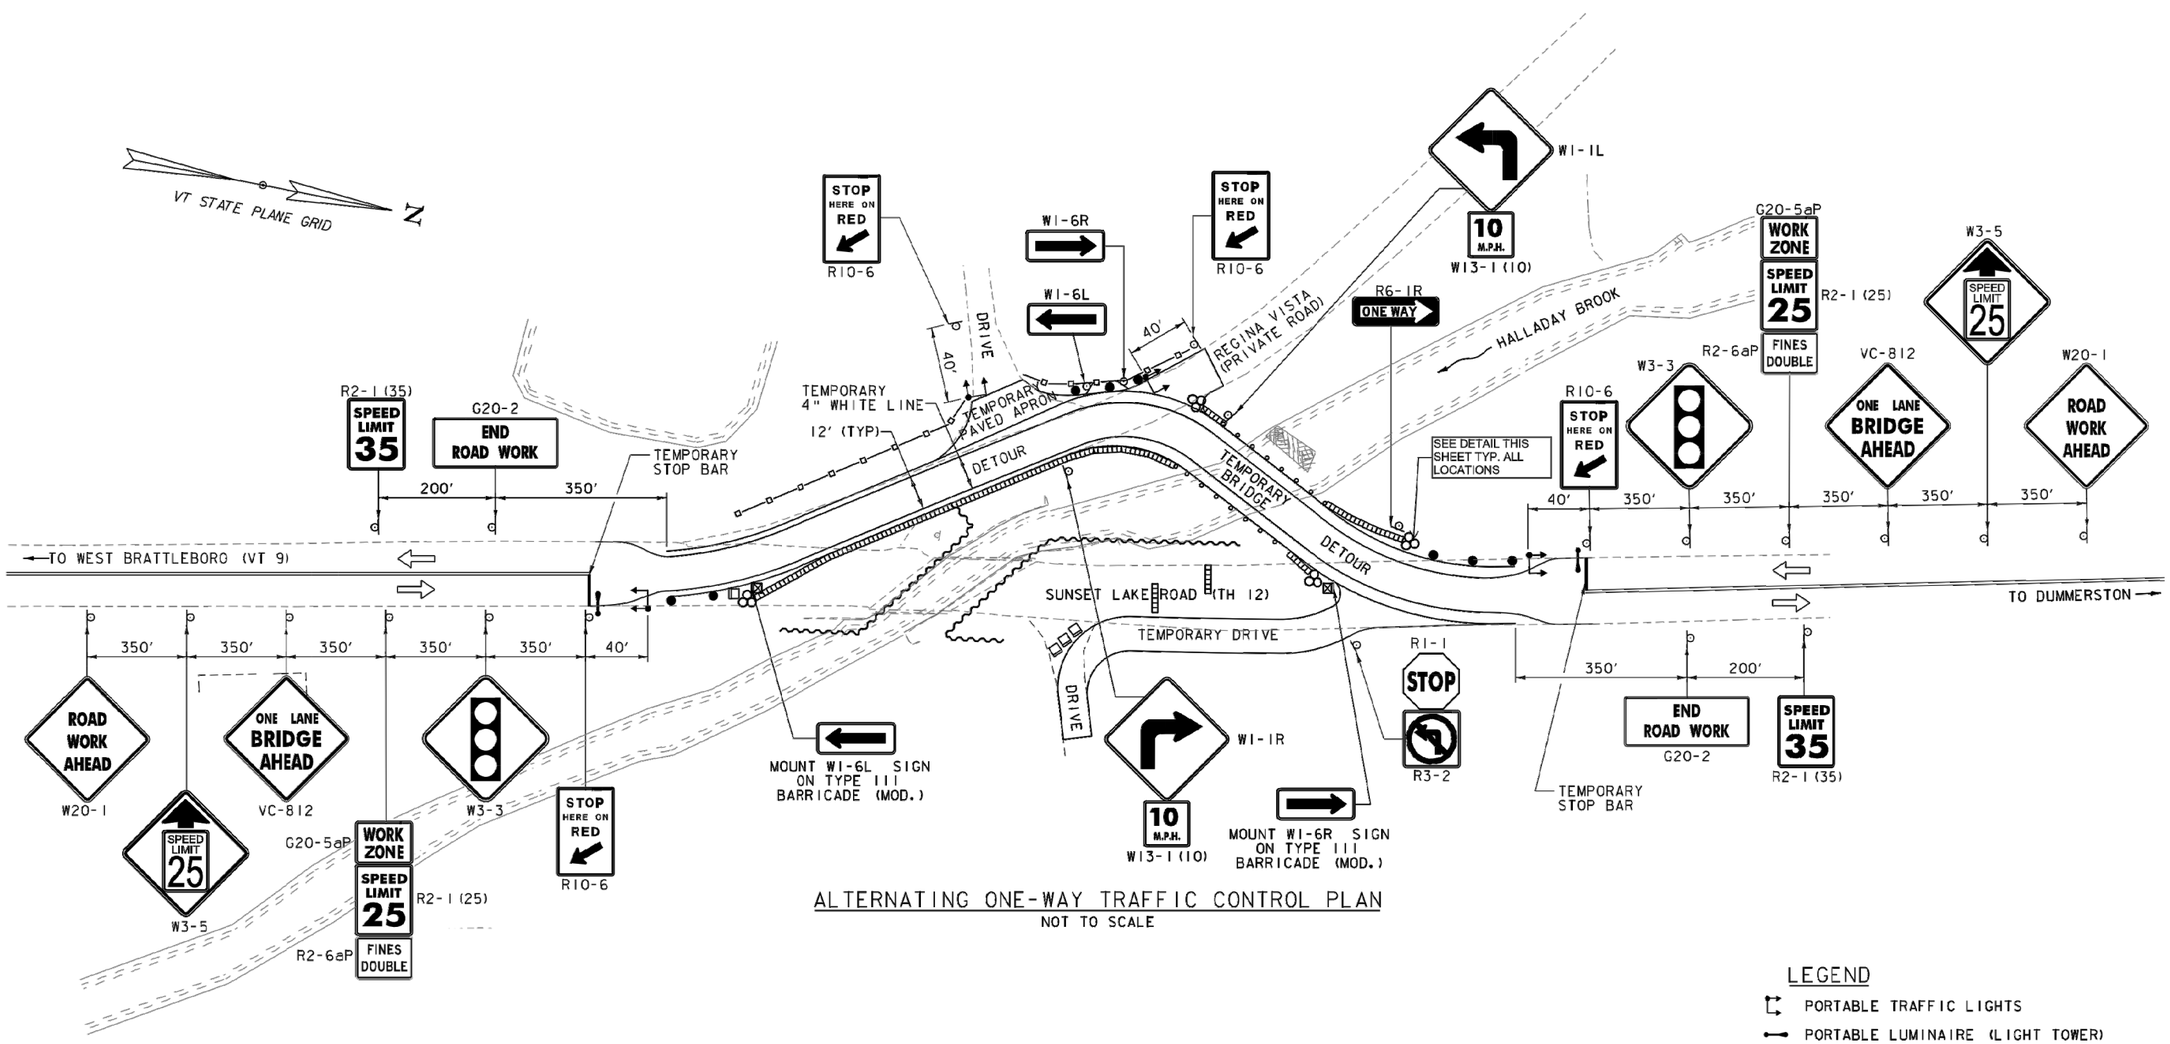

ALTERNATING ONE-WAY TRAFFIC CONTROL PLAN

NOT TO SCALE

DESIGN VELOCITY 35 mph
7 barrels/array

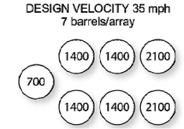

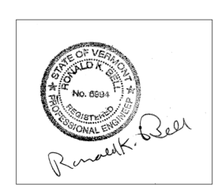

LEGEND

- PORTABLE TRAFFIC LIGHTS
- PORTABLE LUMINAIRE (LIGHT TOWER)
- REFLECTIVE PLASTIC DRUM
- FLOW OF TRAFFIC
- TYPE III BARRICADE
- TYPE III BARRIDACE (MOD.)
- ENERGY ABSORPTION ATTENUATOR
- CONCRETE MEDIAN BARRIER
- SPECIAL PROVISION (FABRIC SCREENING FENCE)

PROJECT NAME: BRATTLEBORO
PROJECT NUMBER: BRO 1442(35)

IDENTIFICATION NUMBER	SIZE OF SIGN		TEXT	NUMBER OF SIGNS REQ'D	AREA (SQ FT)	TOTAL AREA (SQ FT)	REMARKS
	WIDTH (IN)	HEIGHT (IN)					
G20-2	48	24	END ROAD WORK	2	8.00	16.00	
G20-5aP	24	18	WORK ZONE	2	3.00	12.00	MOUNT ABOVE R2-125
R1-1	24	24	STOP	1	4.00	4.00	---
R2-1(25)	18	24	SPEED LIMIT 25	2	3.00	12.00	---
R2-1(35)	18	24	SPEED LIMIT 35	2	3.00	6.00	---
R2-6aP	18	24	FINES DOUBLE	2	3.00	6.00	MOUNT BELOW R2-1(25)
R3-2	24	24		1	4.00	4.00	---
R6-1R	36	18	ONE WAY	1	4.00	4.00	---
R10-6	24	36	STOP HERE ON RED	4	6.00	24.00	---
VC-812	36	36	ONE LANE BRIDGE AHEAD	2	9.00	18.00	MOUNT ON TWO POSTS
W1-1L	36	36		1	9.00	9.00	MOUNT ON TWO POSTS
W1-1R	36	36		1	9.00	9.00	MOUNT ON TWO POSTS
W1-6L	36	18		2	3.00	6.00	MOUNT ON TWO POSTS
W1-6R	36	18		2	3.00	6.00	MOUNT ON TWO POSTS

IDENTIFICATION NUMBER	SIZE OF SIGN		TEXT	NUMBER OF SIGNS REQ'D	AREA (SQ FT)	TOTAL AREA (SQ FT)	REMARKS
	WIDTH (IN)	HEIGHT (IN)					
W3-3	36	36		2	9.00	18.00	MOUNT ON TWO POSTS
W3-5	36	36	SPEED LIMIT 25	2	9.00	18.00	MOUNT ON TWO POSTS
W13-1(10)	18	18	10 M.P.H.	2	2.25	4.5	MOUNT BELOW W1-1L OR W1-1R
W20-1	36	36	ROAD WORK AHEAD	2	9.00	18.00	MOUNT ON TWO POSTS

PROJECT NAME: BRATTLEBORO
PROJECT NUMBER: BRO 1442(35)