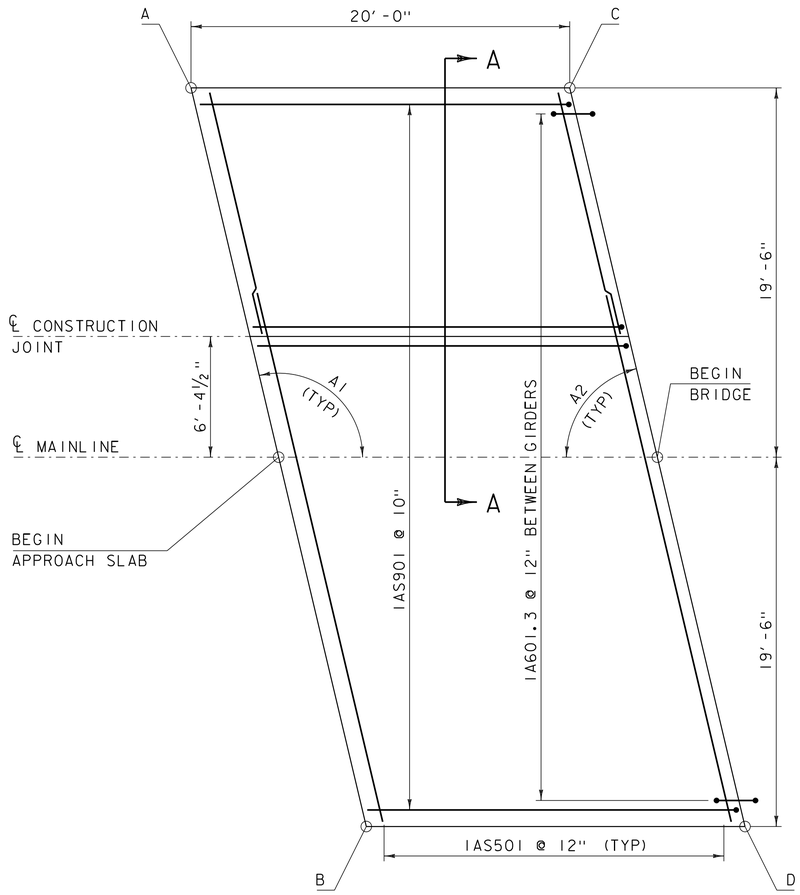

APPROACH SLAB #1 PLAN VIEW

SCALE ¼" = 1'-0"

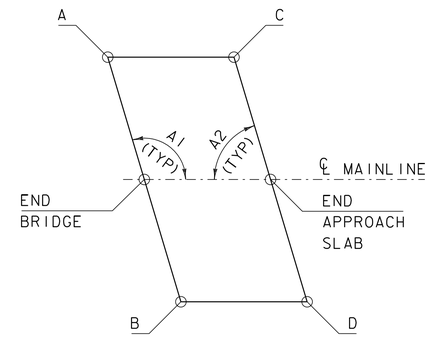

APPROACH SLAB #2 PLAN VIEW

NOT TO SCALE

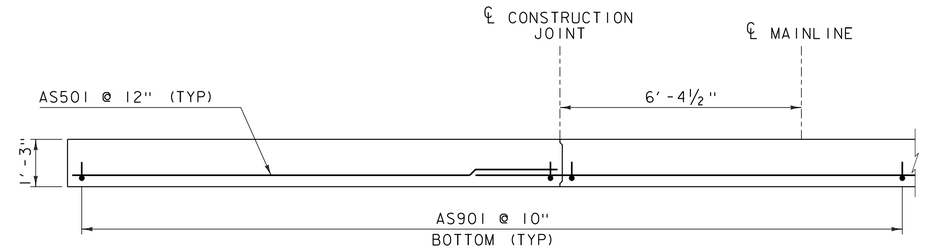

SECTION A-A

SCALE ½" = 1'-0"

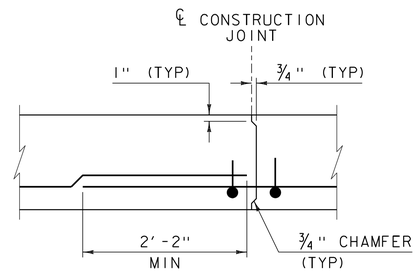

CONSTRUCTION JOINT SECTION

SCALE 1" = 1'-0"

APPROACH SLAB #1			
	STATION	OFFSET	ELEVATION
1A	392+87.68	-19.50	1300.19
BEGIN AS #1	392+92.14	℄	1299.06
1B	392+96.70	19.50	1297.93
1C	393+07.45	-19.50	1299.92
END AS #1	393+12.14	℄	1298.78
1D	393+16.94	19.50	1297.63

APPROACH SLAB #2			
	STATION	OFFSET	ELEVATION
2A	393+88.22	-19.50	1298.49
BEGIN AS #1	393+93.87	℄	1297.30
2B	393+99.65	19.50	1296.11
2C	394+07.98	-19.50	1298.06
END AS #2	394+13.87	℄	1296.86
2D	394+19.89	19.50	1295.65

APPROACH SLAB ELEVATIONS

ALL ELEVATIONS ARE TOP OF SLAB

NOTE:
1. REINFORCING STEEL FOR APPROACH SLAB #1 SHALL BE SIMILAR TO APPROACH SLAB #2.

APPROACH SLAB #1	A1	103°
	A2	77°

APPROACH SLAB #2	A1	107°
	A2	73°

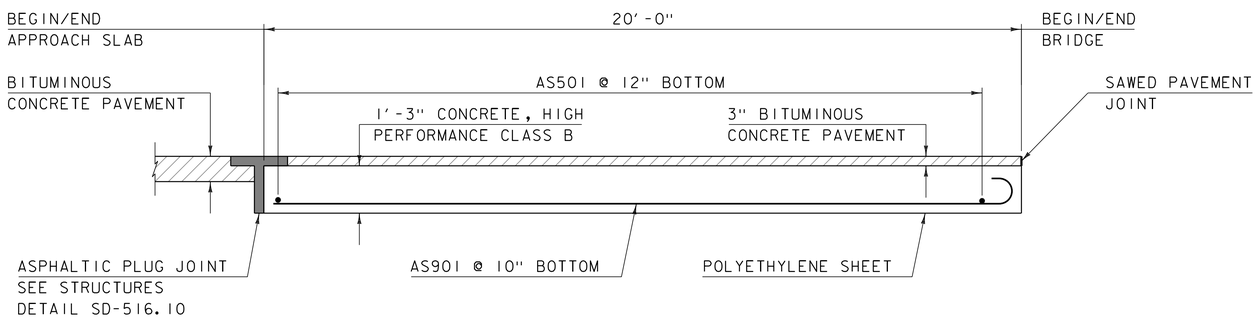

APPROACH SLAB ELEVATION VIEW

SCALE ½" = 1'-0"

NOTE:
NF = NEAR FACE
FF = FAR FACE
EF = EACH FACE
3" CLEAR, UNLESS OTHERWISE SPECIFIED ON THE PLANS.
2'-2" BAR LAP UNLESS OTHERWISE SPECIFIED ON THE PLANS.

⚠ SHEET REVISED 4/22/2014.
REPLACES SHEET 28 IN CONTRACT PLANS.

PROJECT NAME: MARLBORO
PROJECT NUMBER: BRF 010-1(43)

FILE NAME: s10b414apslab.dgn
PROJECT LEADER: K. HIGGINS
DESIGNED BY: R. KLINEFELTER
APPROACH SLAB DETAILS
PLOT DATE: 22-APR-2014
DRAWN BY: K. FRIEDLAND
CHECKED BY: R. KLINEFELTER
SHEET 28 OF 50