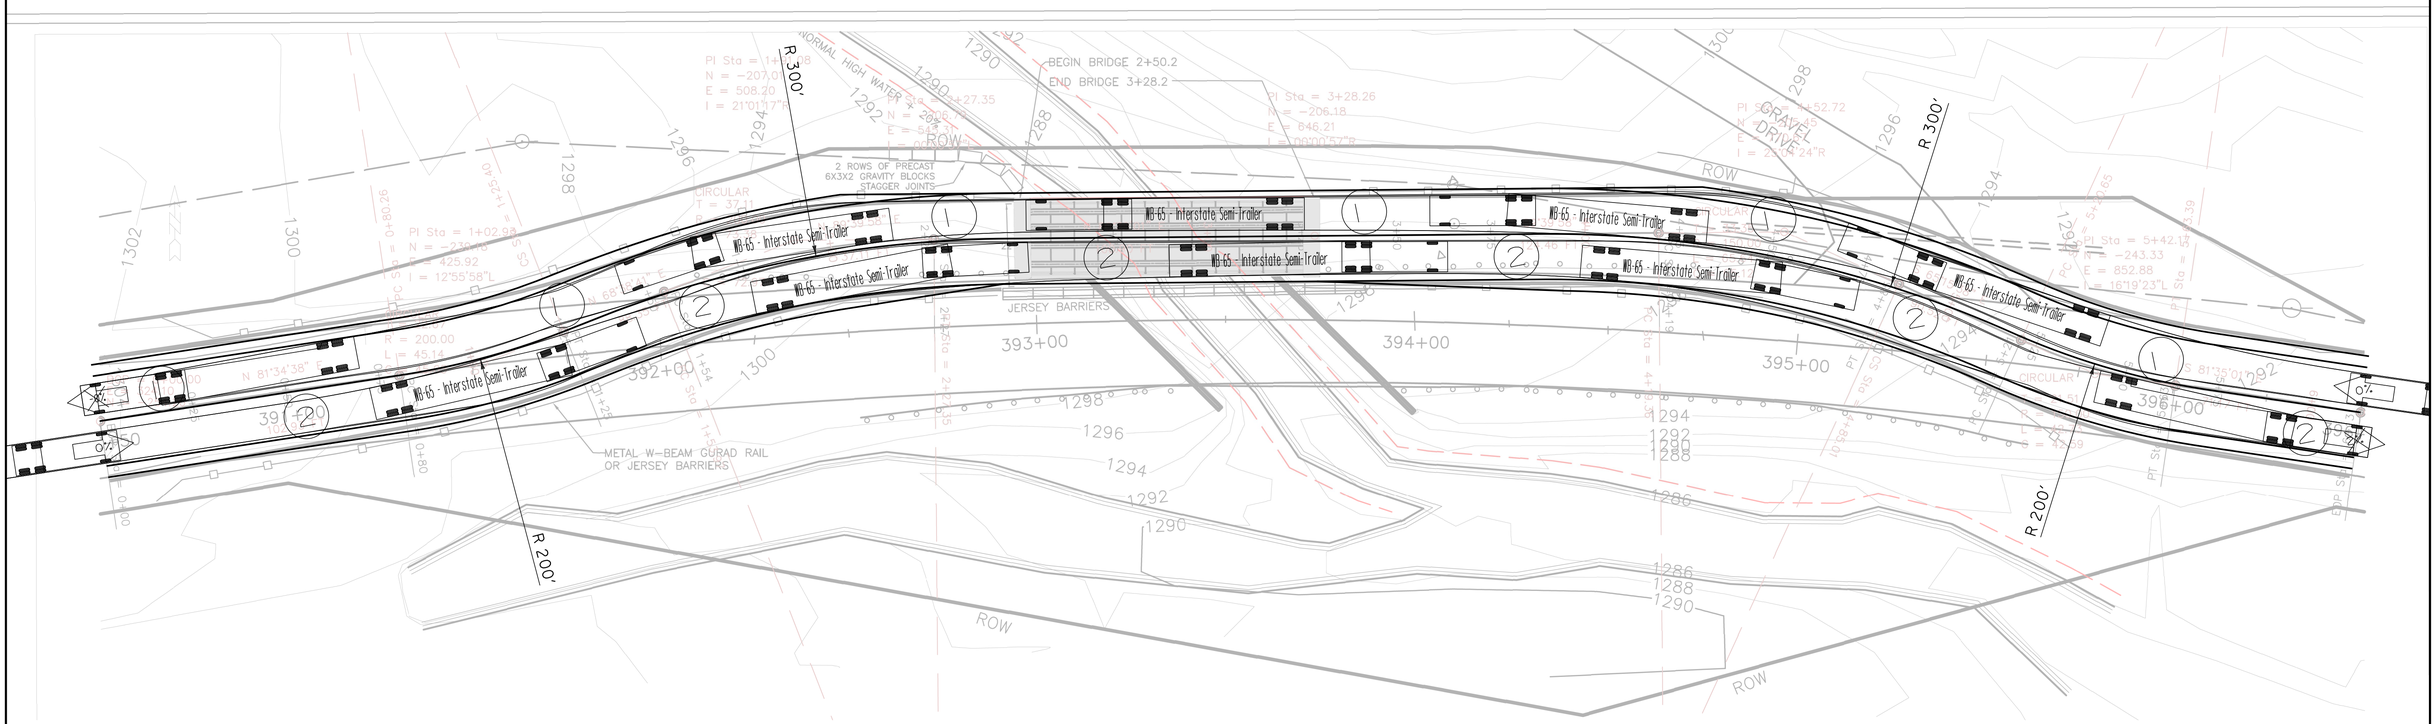

WB-65 RUN AT 10 MPH IN BOTH DIRECTIONS

3-12-12-3 CROSS SECTION OFF BRIDGE

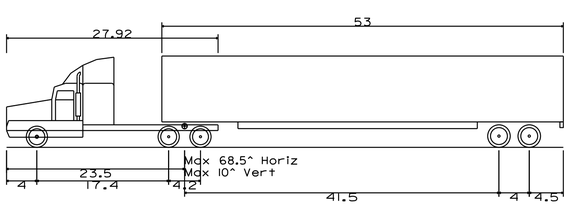

WB-65 - Interstate Semi-Trailer

Overall Length	73.500ft
Overall Width	8.500ft
Overall Body Height	12.052ft
Min Body Ground Clearance	1.334ft
Max Track Width	8.500ft
Lock to Lock Time	6.00 sec
Curb to Curb Turning Radius	45.000ft

PROJECT NAME: MARLBORO
PROJECT NUMBER: BRF 010-1(43)

FILE NAME: temp bridge wrk.dgn
PROJECT LEADER: K. HIGGINS
DESIGNED BY: R. KLINEFELTER
TEMPORARY BRIDGE TRUCK MOVEMENTS

PLOT DATE: 15-JAN-2014
DRAWN BY: R. KLINEFELTER
CHECKED BY: ------
SHEET 1 OF 1