Date: 2/23/2014 **Project:** Marlboro BRF 010-1(43)

Comments:

RT. 9 Marlboro, VT
Post Mounted Signs Spaced 500' up to 1/10 Mile
Speed Limit Reduction 2/10 Mile per specs
PLAN 2 OF 2

www.invarion.com

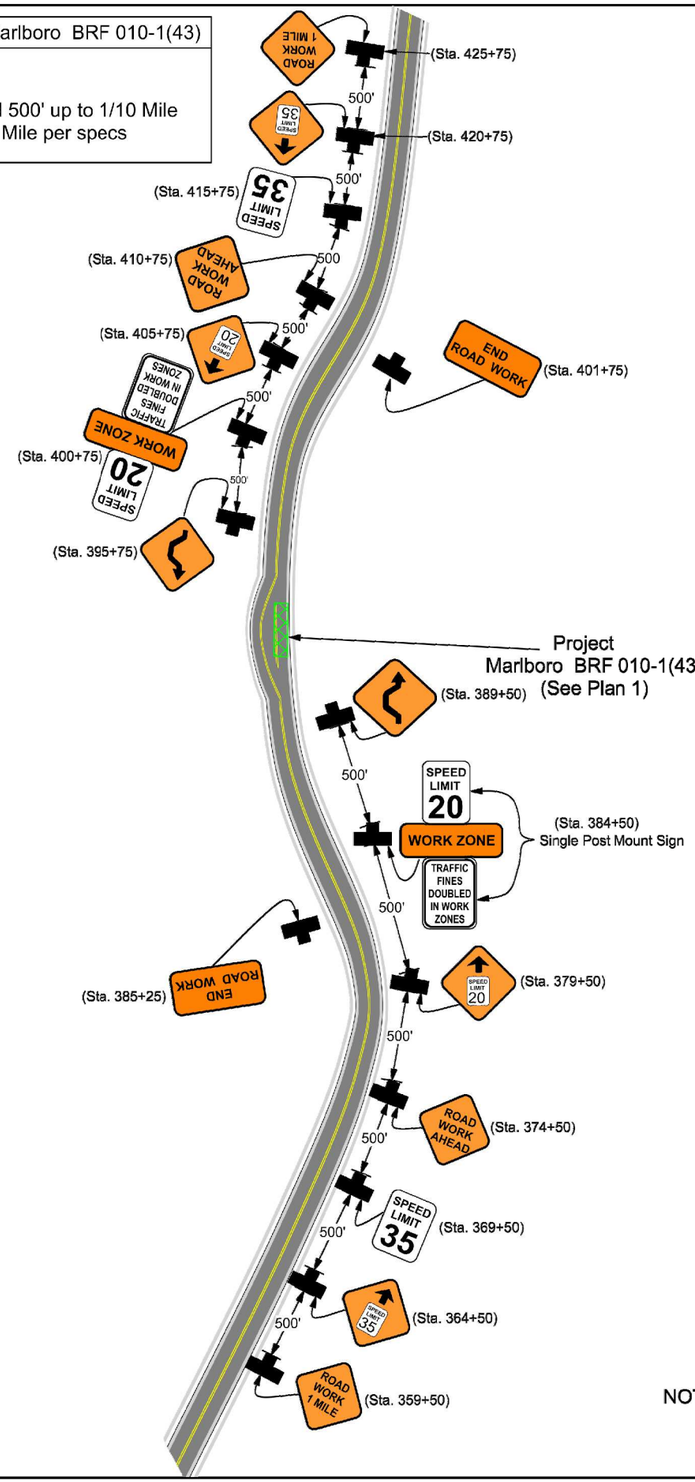

NOT TO SCALE

STATE OF VERMONT
RONALD K. BEEL
No. 6994
REGISTERED PROFESSIONAL ENGINEER

Ronald K. Beel

Date: 2/23/2014 **Project:** Side Road Work (TA-1)

Comments:

Project Title: Marlboro BRF 010-1(43) (RT. 9 Marlboro, VT)
Plans Design for: Renaud Bros., Inc. 283 Fort Bridgman Road #2, Vernon, VT 05354
Plans Design By: ADA Traffic Control 888-800-4232
PHASE 1

www.invarion.com

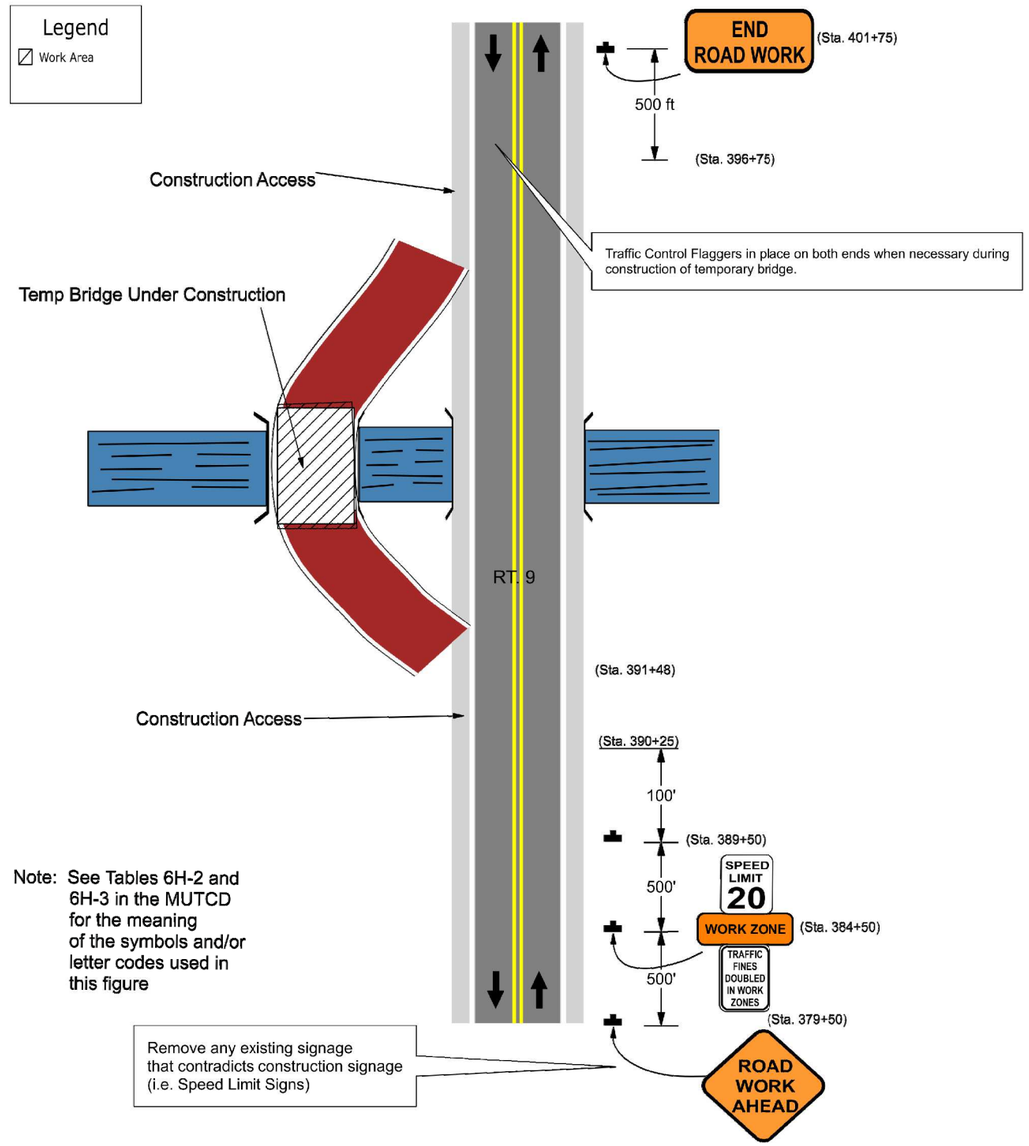

Note: See Tables 6H-2 and 6H-3 in the MUTCD for the meaning of the symbols and/or letter codes used in this figure

Side Road Work (TA-1) with most signage in place for (TA-7) transition

Marlboro BRF 010-1(43)
PHASE 1

NOT TO SCALE

Date: 2/23/2014 **Project:** Road Closure with a Diversion (TA-7)

Comments:

Project Title: Marlboro BRF 010-1(43) (RT. 9 Marlboro, VT)
Plans Design for: Renaud Bros., Inc. 283 Fort Bridgman Road #2, Vernon, VT 05354
Plans Design By: ADA Traffic Control 888-800-4232
PHASE 2

www.invarion.com

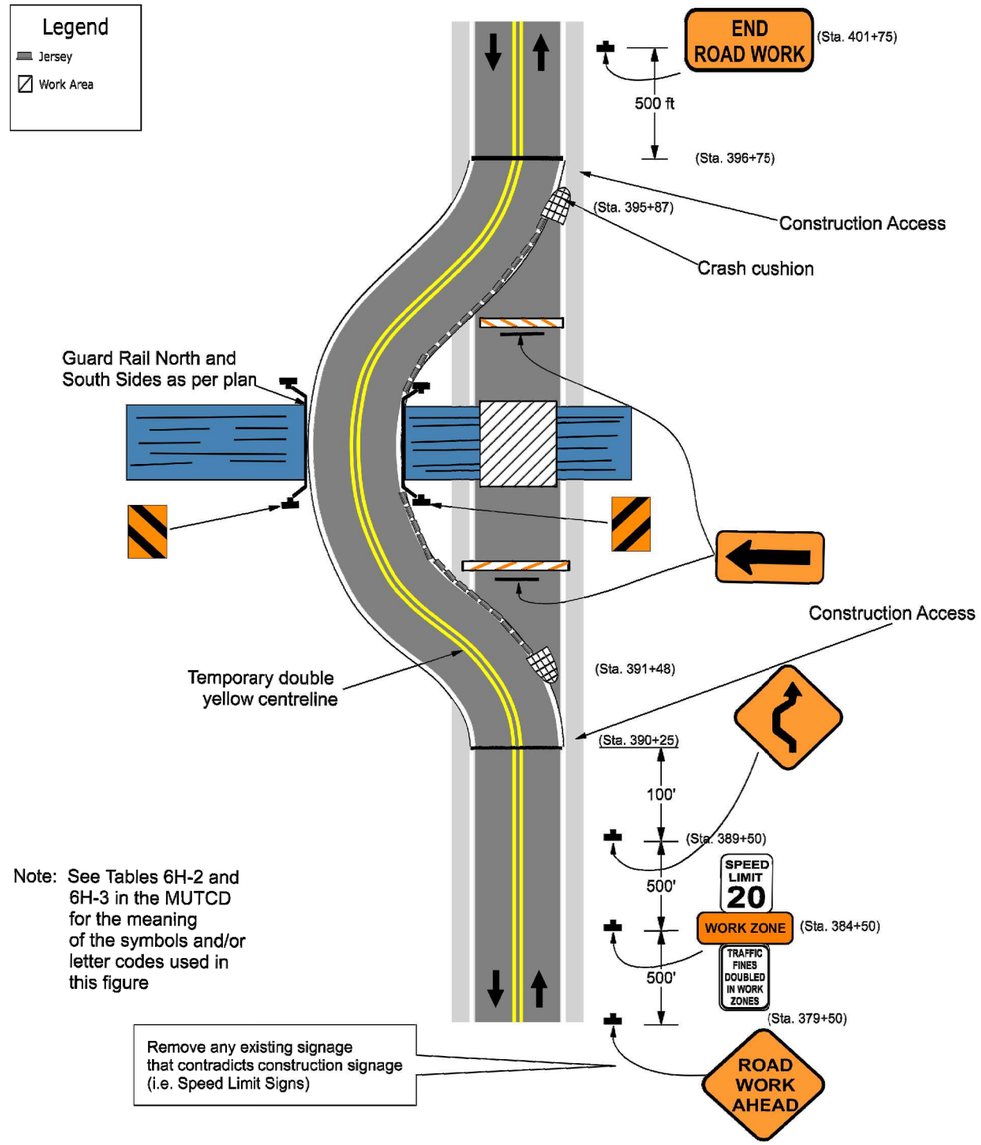

Note: See Tables 6H-2 and 6H-3 in the MUTCD for the meaning of the symbols and/or letter codes used in this figure

Remove any existing signage that contradicts construction signage (i.e. Speed Limit Signs)

Road Closure with Diversion (TA-7)

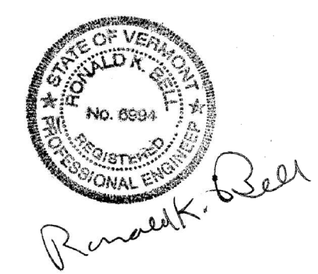

Marlboro BRF 010-1(43)
PHASE 2

NOT TO SCALE

Date: 2/23/2014 **Project:** Side Road Work (TA-1)

Comments:

Project Title: Marlboro BRF 010-1(43) (RT. 9 Marlboro, VT)
Plans Design for: Renaud Bros., Inc. 283 Fort Bridgman Road #2, Vernon, VT 05354
Plans Design By: ADA Traffic Control 888-800-4232
PHASE 3

www.invarion.com

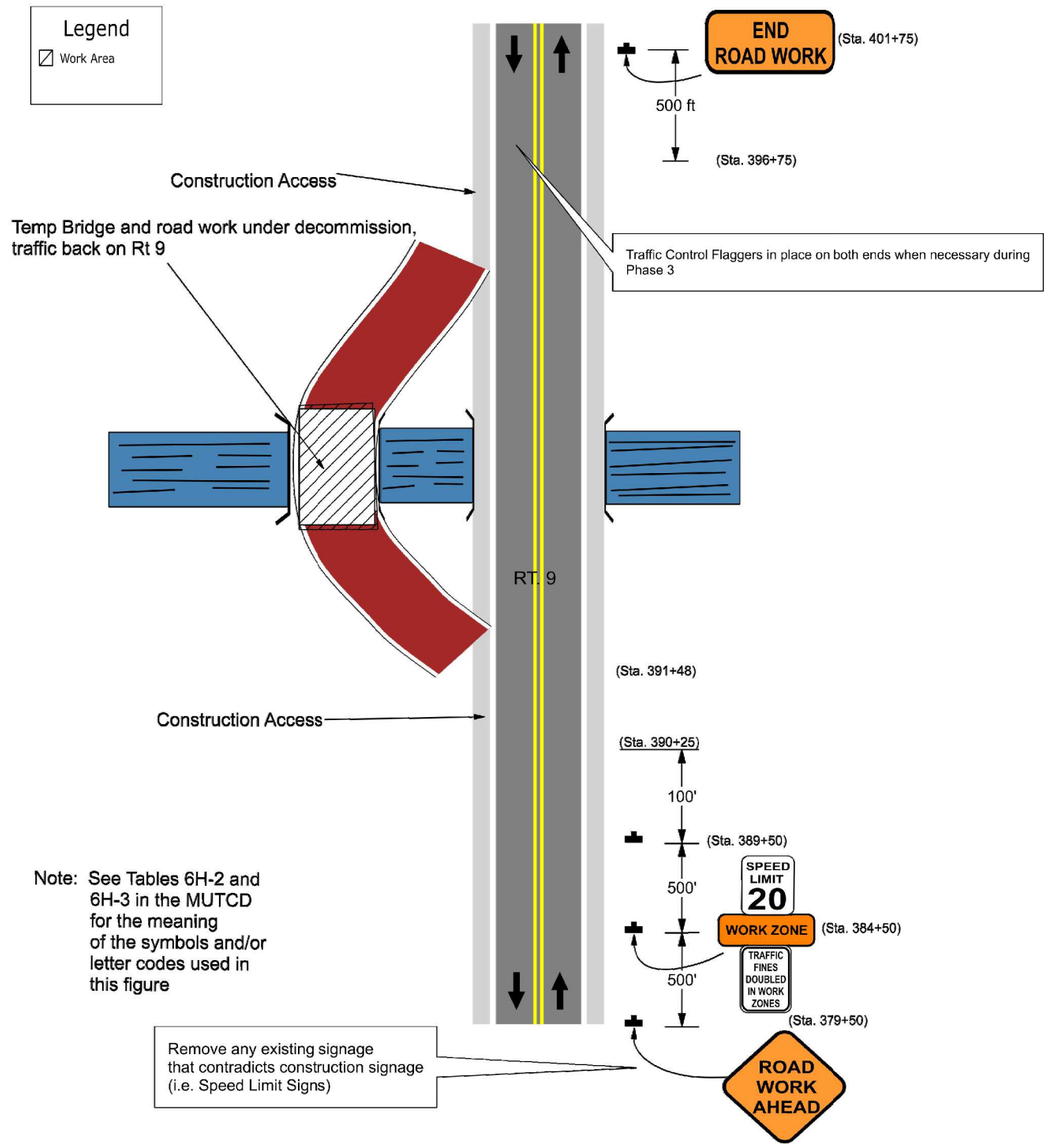

Note: See Tables 6H-2 and 6H-3 in the MUTCD for the meaning of the symbols and/or letter codes used in this figure

Side Road Work (TA-1) with most signage in place for (TA-7) transition

Marlboro BRF 010-1(43)
PHASE 3
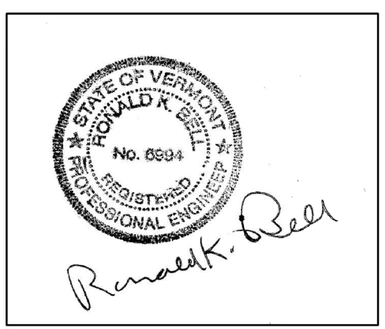
NOT TO SCALE