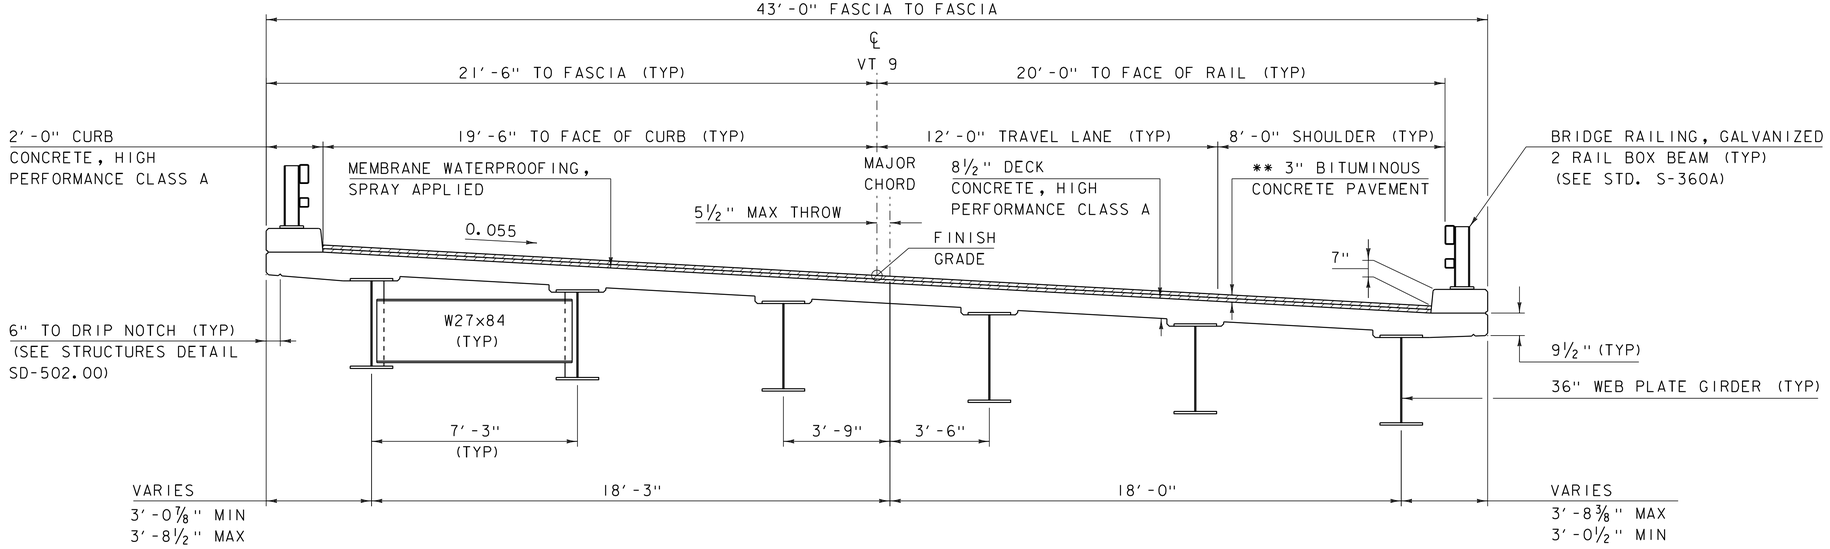

** 2 LIFTS OF 1½" SUPERPAVE BITUMINOUS CONCRETE PAVEMENT, TYPE IVS

CONCEPTUAL BRIDGE TYPICAL SECTION (CONVENTIONAL CONSTRUCTION)

SCALE: ⅜" = 1'-0"

PROJECT NAME: MARLBORO	
PROJECT NUMBER: BRF 010-1(43)	
FILE NAME: s10b414conventional_wrk.dgn	PLOT DATE: 09-DEC-2013
PROJECT LEADER: K. HIGGINS	DRAWN BY: R. KLINEFELTER
DESIGNED BY: R. KLINEFELTER	CHECKED BY: ------
CONVENTIONAL CONCEPT TYPICAL SECTION	SHEET 1 OF 1