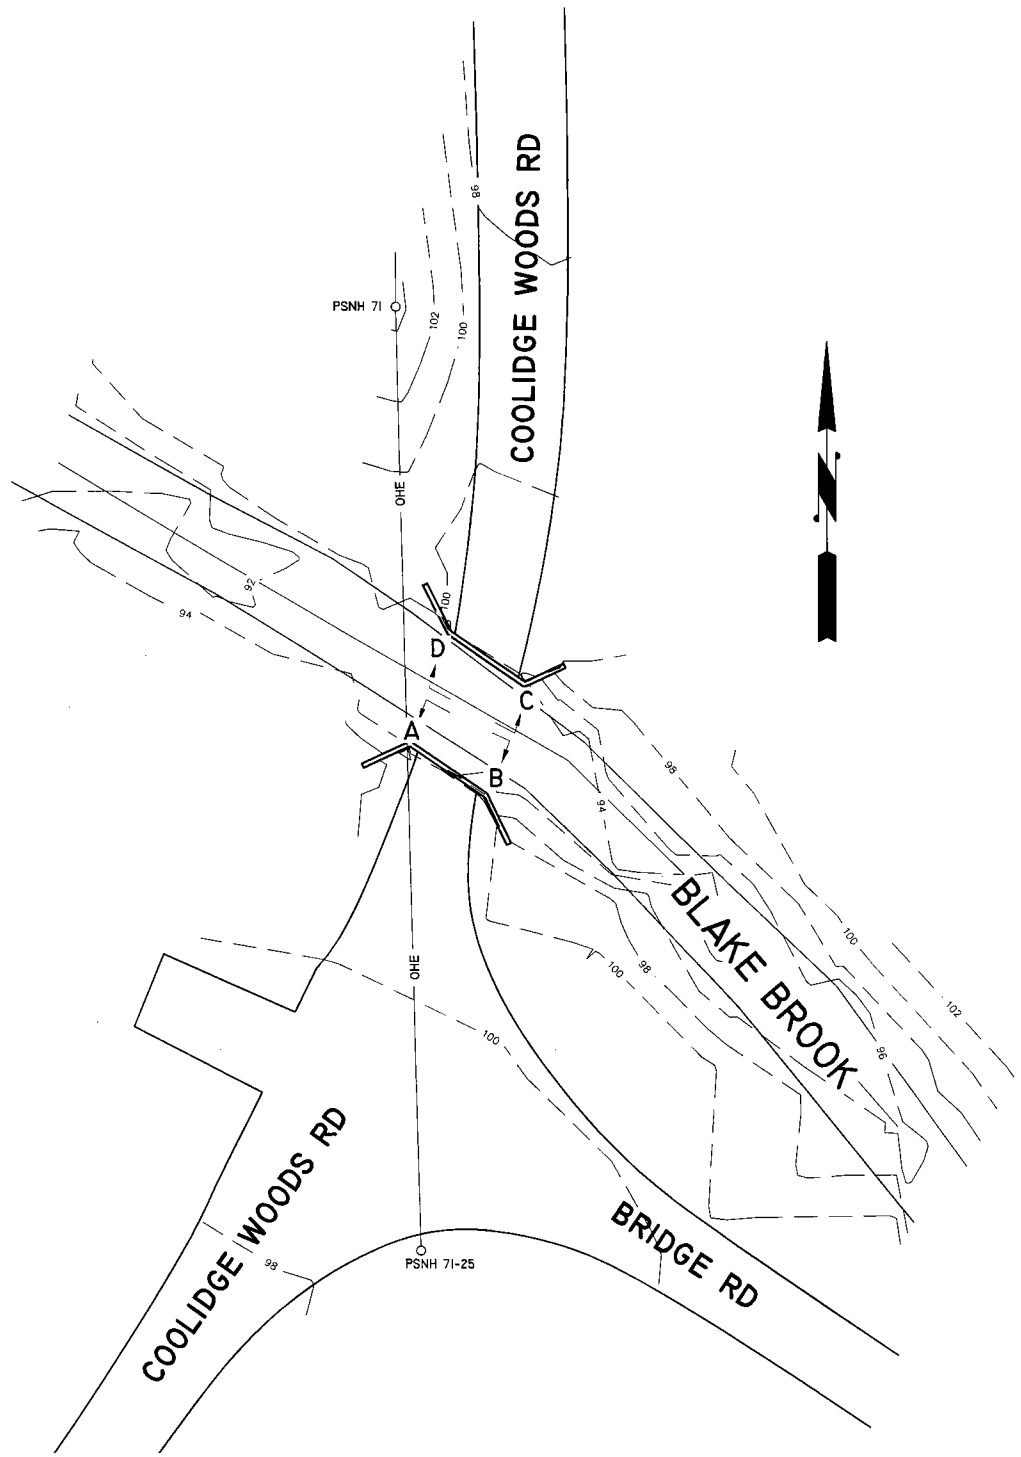

EXISTING CONDITIONS PLAN

SCALE 1"=20'

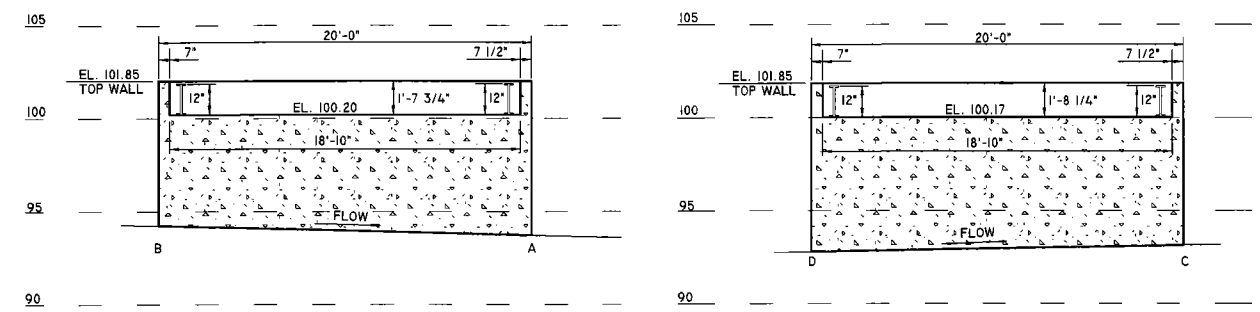

SOUTH ABUTMENT A-B

NORTH ABUTMENT C-D

ABUTMENT ELEVATIONS

SCALE 1"=5'

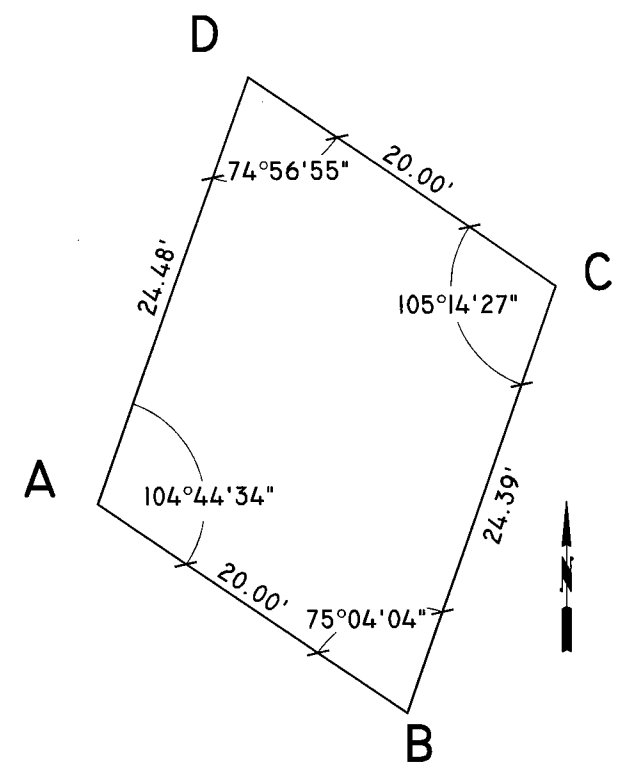

DECK ALIGNMENT

SCALE 1"=5'

EXISTING CONDITIONS

COOLIDGE WOODS ROAD BRIDGE

NEW HAMPTON, NEW HAMPSHIRE

PREPARED FOR:

TOWN OF NEW HAMPTON
6 PINNACLE ROAD
NEW HAMPTON, NEW HAMPSHIRE 03256

PREPARED BY:

BROWN ENGINEERING & SURVEYING LLC

345 NH ROUTE 104, SUITE 7
NEW HAMPTON, NH 03256
Tel: (603) 744-1044
www.brownengineeringllc.com

civil engineers, surveyors
construction managers

DATE: DECEMBER 11, 2015

SCALE AS SHOWN

REV.	DATE	DESCRIPTION	BY

JOB NO: 4732-10