OFF-SITE ACTIVITY REVIEW

VTRANS ENVIRONMENTAL RESOURCE REVIEW

Project/District Name: Rochester ERBRF 0162(18) **Proposed Area Name:** W.M. Schultz Temp. Detour - Bowen Property

☐ Waste ☐ Borrow ☐ Staging ☒ Other X: 455003.78 Y: 151523.66 (NAD83, meters)

Natural Resource Review Reviewer: Glenn Gingras, VTrans Biologist

☒ Accepted ☐ Rejected Date 5/7/14 Signature Glenn Gingras

Comments _____

Cultural Resource Review Reviewer: Brennan Gauthier, VTrans Archaeologist

☒ Accepted ☐ Rejected Date 5/7/14 Signature Brennan Gauthier for Jen Russell

Comments _____

☐ **The Site has been REJECTED for use at this time**

The Contractor is advised to:

- ☐ Seek another site for use
- ☐ Hire an Environmental firm to _____
- ☐ Hire an Archeological consultant to clear Section106 issues

☒ **This site has been ACCEPTED** (Site does not warrant any special conditions)

☐ **This site has been ACCEPTED with the following conditions:**

- ☐ Maintain a minimum buffer of _____feet from _____
- ☐ Orange fencing must be installed to protect nearby resources _____
- ☐ Materials must be placed on geotextile fabric
- ☐ Use of this site must comply with applicable local/state/federal permitting regulations including but not limited to: _____
- ☐ Please contact the Construction Environmental Engineer prior to use of this site.
- ☒ Other: _____

The VT ANR Low Risk Site Handbook for EPSC measures should be used as a minimum measure for best management practices at waste, borrow and staging sites.

A copy of this Review has been faxed to the Resident Engineer/District Tech ☒ **Yes** ☐ **No**

A copy of this Review has been delivered to the Construction Env Eng (CEE) ☒ **Yes** ☐ **No**

This clearance is for the Natural and Cultural Resources Only.

received 4.29.14

OFF-SITE ACTIVITY SUBMITTAL

VTrans

- **This form is to be completed in its entirety by the Contractor/District Tech** when proposing any waste, borrow, or staging area or any work outside the defined Contract construction limits.
- **Submit to Karen Spooner:** karen.spooner@state.vt.us, Phone: (802)828-2169, Fax: (802)828-2334, VTrans Program Development Division, Environmental Section, One National Life Drive, Montpelier, VT 05633-5001
- **Submit a copy to the Resident Engineer**
- **Allow 21 calendar days (see Section 105.25 (c) of the VTrans Standard Specifications For Construction) for review once the application is administratively complete.**

SUBMITTAL INFORMATION (Bridge 19)

Project Name/District: Rochester ER BRF 0162(18) **Contractor/District Tech:** W.M. Schultz Construction.

Contact: Kevin Ture **Phone:** 518-956-0255 **Fax:** 518-885-0744 **E-mail:** KTure@wmschultz.com

Resident Engineer: Chris Williams **Phone:** **Fax:**

PROPOSAL INFORMATION (Select one type of area being proposed for use per submittal and describe associated characteristics)

☐ Waste ☐ Borrow ☐ Staging ☑ Other (ex. dewatering location): Temporary (Fill) Detour

Material: Type (asphalt, concrete, earthen, etc.) Earthen Quantity (yds³)

Total Area of Land Disturbance (sq ft) 9,000 SF +/-

Additional Info: Place Temporary Fill For Detour, Remove when Complete

LANDOWNER/PROPERTY INFO (Fill all applicable boxes; attach a Location Map and Sketch of Area)

Name: Myron Bowen (Print Name) **Address:** 2124 No. Hollow Road Rochester, VT 05767 **Phone:** 802-767-4625

☑ Private Residential/Commercial ☐ Town/State Owned Facility ☐ Other

Additional Info:

Are there other users of this site? ☑ Yes ☐ No

Known past uses: Pasture

☐ Location Map (must be USGS Geological Survey Map (7.5'))

☑ Sketch of Area: ☑ North arrow ☑ Approx scale ☑ Recognizable features

Permit Info:

Act 250 Permit Exists? ☐ Yes ☑ No If Yes, # Copy Enclosed? ☐ Yes ☐ No

List of Other Existing Permits:

Landowner Agreement (Signature is required for all private-, town-, and state-owned properties)

I, Myron T Bowen, warrant that the information in the above permit application is accurate and agree

Landowner/Facility Manager Signature

to the use of the proposed area by W.M. Schultz as shown on the attached sketch. If acting as the agent of

Name of Contractor

the Landowner, I warrant (1) that the Landowner has the full right, power, and authority to authorize the proposed use, (2) that I am authorized to act as the Landowner's agent, and (3) that my authority to act as the Landowner's agent has not been revoked.

Date: 4/29/14

This clearance is for the Natural and Cultural Resources Only.

04/29/2014 01:19 8027673318 HARVEYS P E PAGE 02

OFF-SITE ACTIVITY SUBMITTAL

- **This form is to be completed in its entirety by the Contractor/District Tech when proposing any waste, borrow, or staging area or any work outside the defined Contract construction limits.**
- **Submit to Karen Spooner:** karen.spooner@state.vt.us, Phone: (802)828-2169, Fax: 802-828-2334, VTrans Program Development Division, Environmental Section, One National Life Drive, Montpelier, VT 05633-5001
- **Submit a copy to the Resident Engineer**
- **Allow 15 days for review once the application is administratively complete.**

received 4.29.14

- **SUBMITTAL INFORMATION**

Project Name/District: ROCHESTER BRIDGE 19 Contractor/District Tech: W.M. SCHULTZ CONST.
Contact: KEVIN TURE Phone: 518-956-0255 Fax: 518-885-0744 E-mail: KTure@WMSchultz.com
Resident Engineer: CHRIS WILLIAMS Phone: _____ Fax: _____

- **PROPOSAL INFORMATION** (Select one type of area being proposed for use per submittal and describe associated characteristics)

☐ Waste ☐ Borrow ☐ Staging ☑ Other (ex. dewatering location): TEMPORARY Detour (Fill)
Material: Type (asphalt, concrete, earthen, etc.) EARTHEN Quantity (yds³) _____
Total Area of Land Disturbance (sq ft) 9,000 SF +/-
Additional Info: PLACE TEMPORARY FILL FOR DETOUR, REMOVE WHEN COMPLETE

- **LANDOWNER/PROPERTY INFO** (Fill all applicable boxes; attach a Location Map and Sketch of Area)

Name: MYRON BOWEN Address: 2124 No. Hollow Road Rochester, Vt. 05767 Phone: 802-767-4625
Print Name
☑ Private Residential/Commercial ☐ Town/State Owned Facility ☐ Other
Additional Info: _____
Are there other users of this site? ☑ Yes ☐ No
Known past uses: PASTURE
☐ Location Map (must be USGS Geological Survey Map (7.5'))
☑ Sketch of Area: ☑ North arrow ☑ Approx scale ☑ Recognizable features
Permit Info:
Act 250 Permit Exists? ☐ Yes ☑ No If Yes, #_____ Copy Enclosed
List of Other Existing Permits: _____

Full project name / # Current form
Rec'd 4/22/14

Landowner Agreement (Signature is required for all private, town, and state owned properties.)
I, Myron T Bowen, verify the above permit information to be accurate and allow use of the proposed area by
Landowner / Facility Manager Signature
W.M. SCHULTZ CONST. as shown on the attached sketch and in accordance with VTrans specifications and
Name of Contractor
requirements. KEVIN TURE Date: 4/22/14

- **EPSC PLAN** (Except for operating pits, if the proposed area involves erodible materials or earth disturbance you must provide an EPSC Plan with this submittal)

☑ Attached ☐ Not Applicable

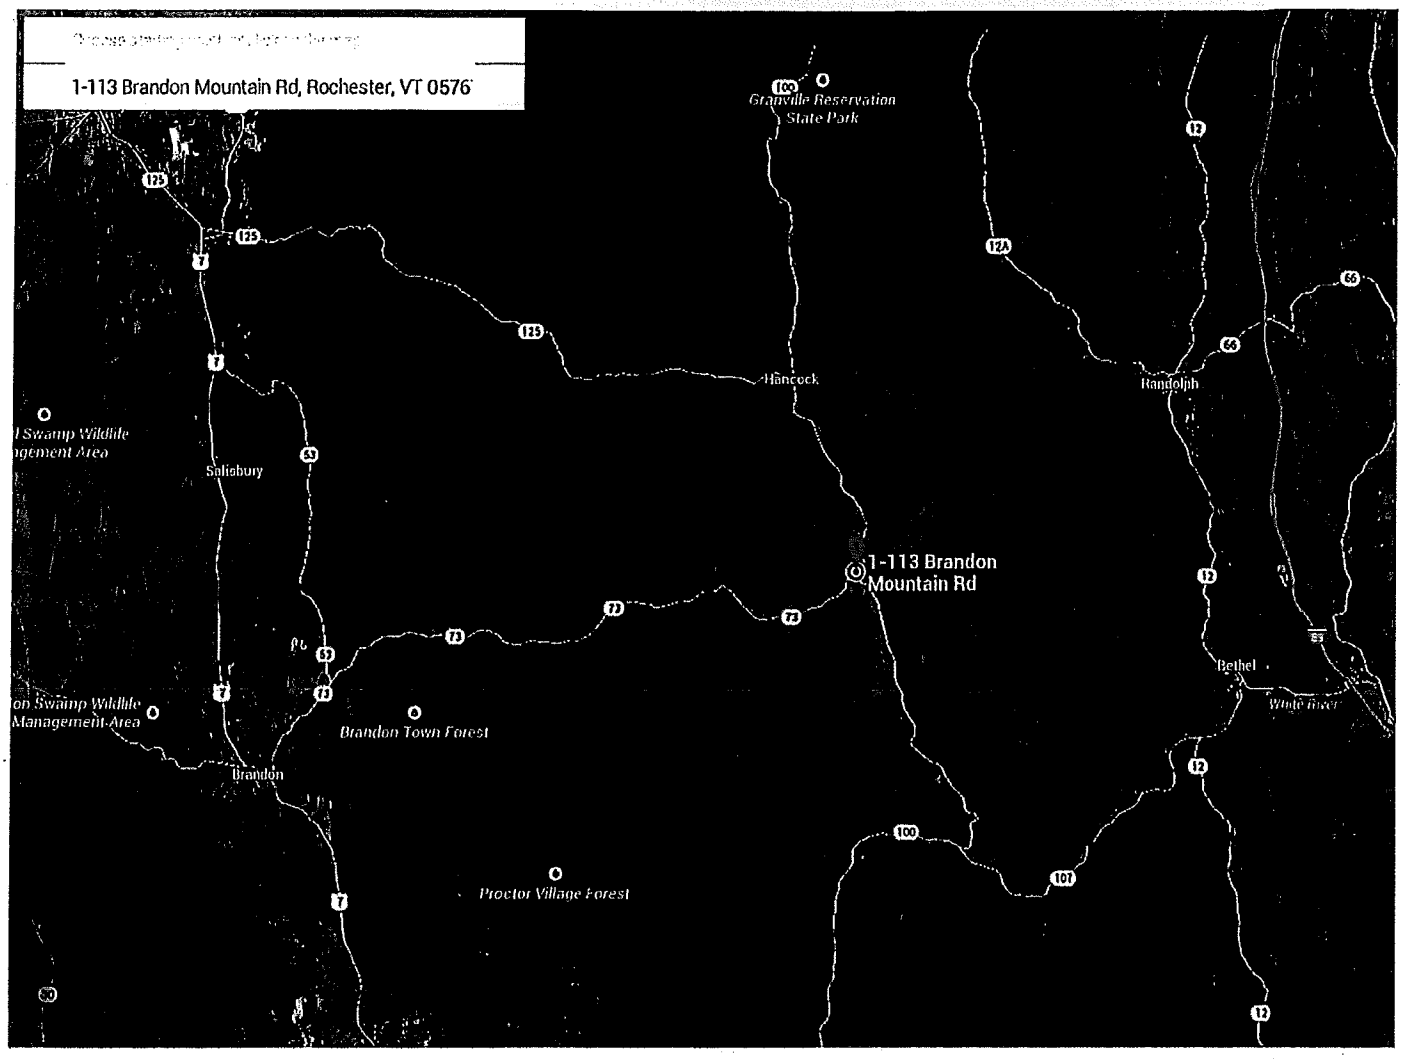

Site Location @ Intersection of RT 73 & 100 approximately 1 mile South of Rochester, VT

- Approximate Location to be disturbed, previously disturbed during Irene event.

W. M. SCHULTZ CONSTRUCTION, INC.
P.O. Box 2620
Ballston Spa, New York 12020
(518) 885-0060 Fax (518) 885-0744

JOB Rochester VT BR 19

SHEET NO. _____ OF _____

CALCULATED BY MG DATE 4/28/14

CHECKED BY _____ DATE _____

SCALE Not to Scale

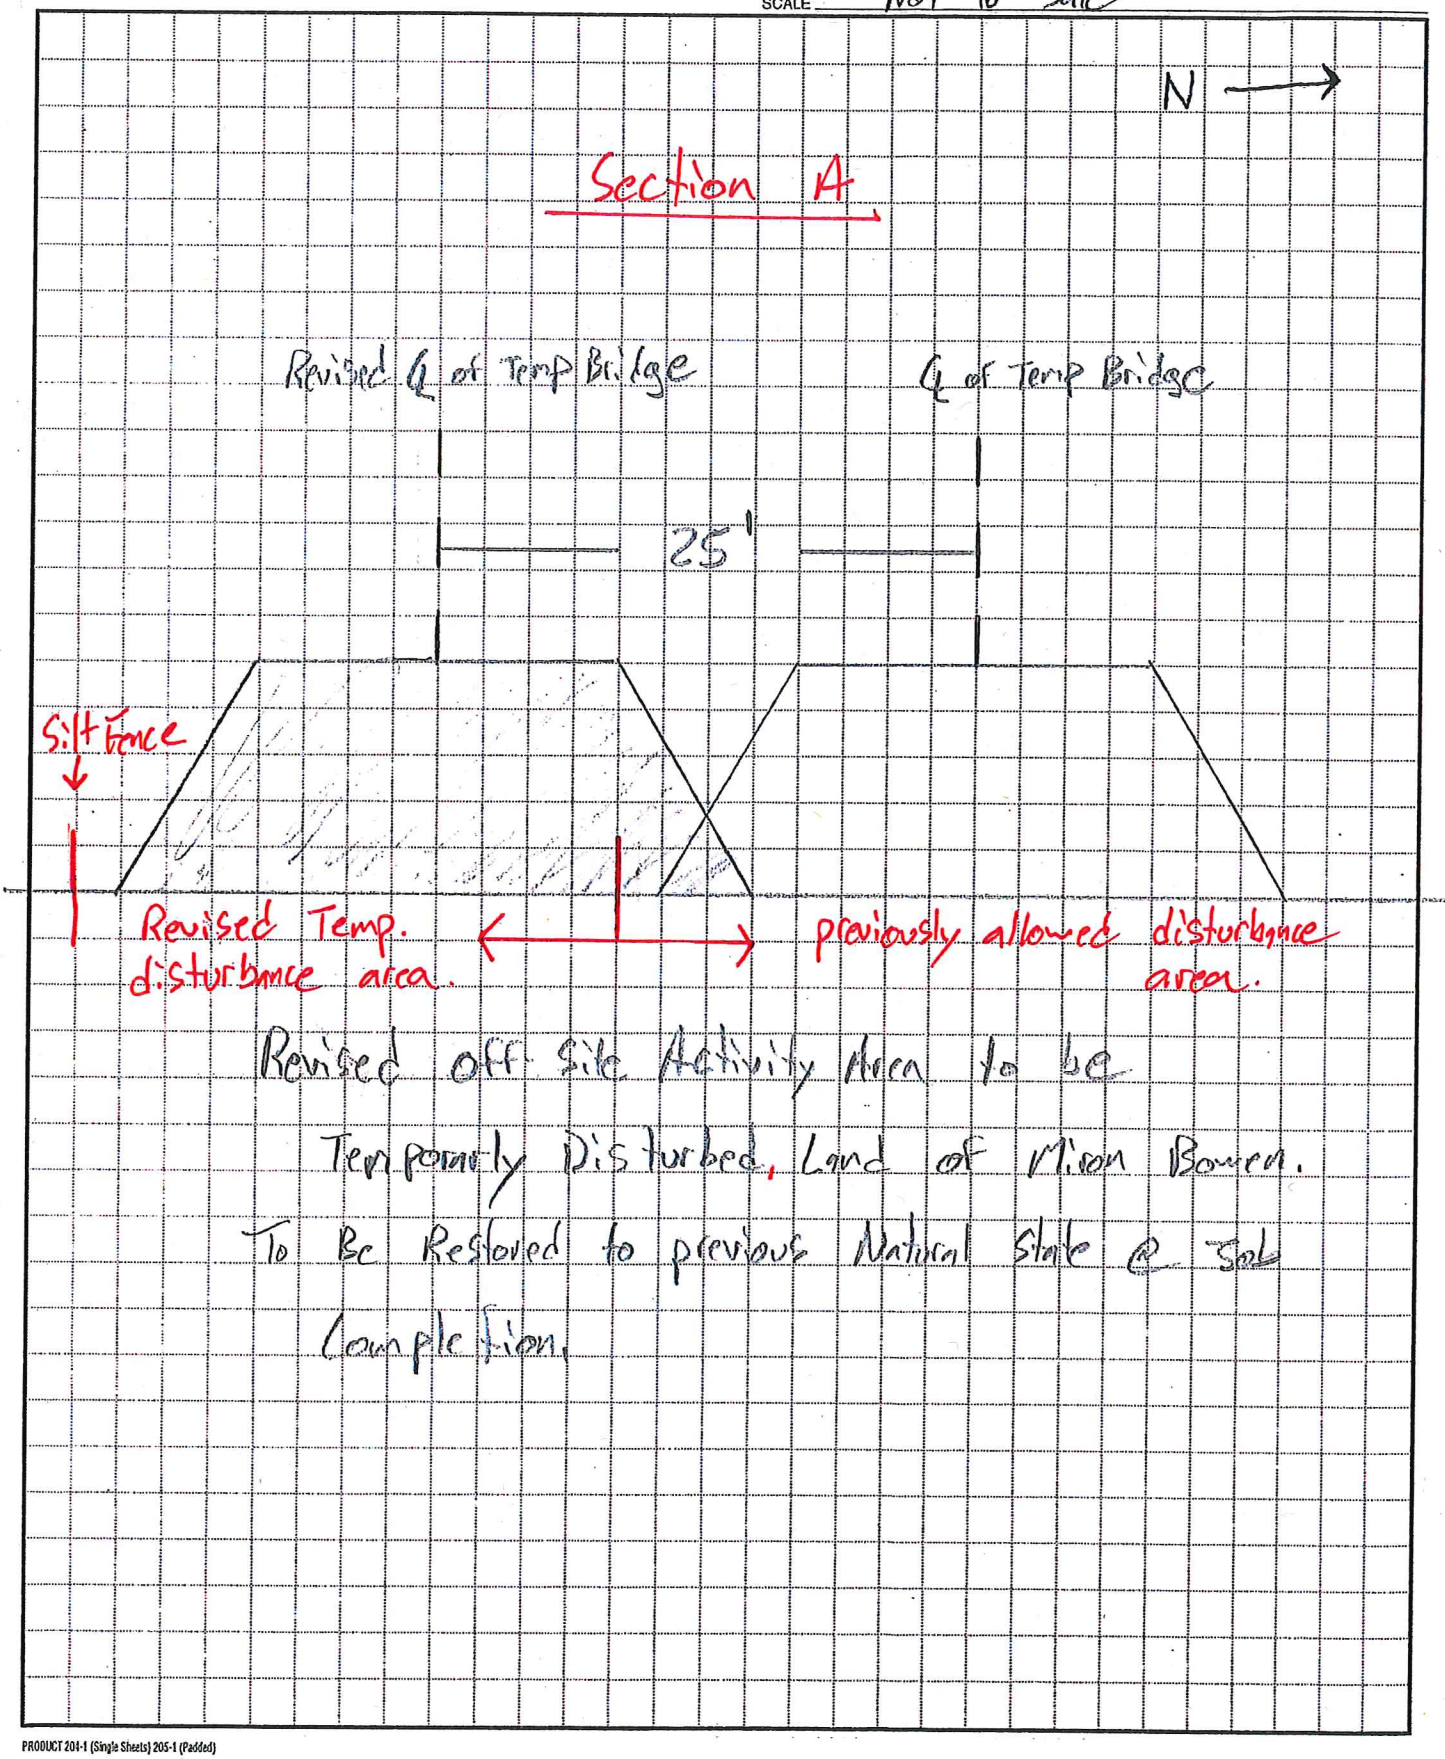

Revised off Site Activity Area to be Temporarily Disturbed, Land of Mion Bowen. To Be Restored to previous Natural State @ Sole Completion.

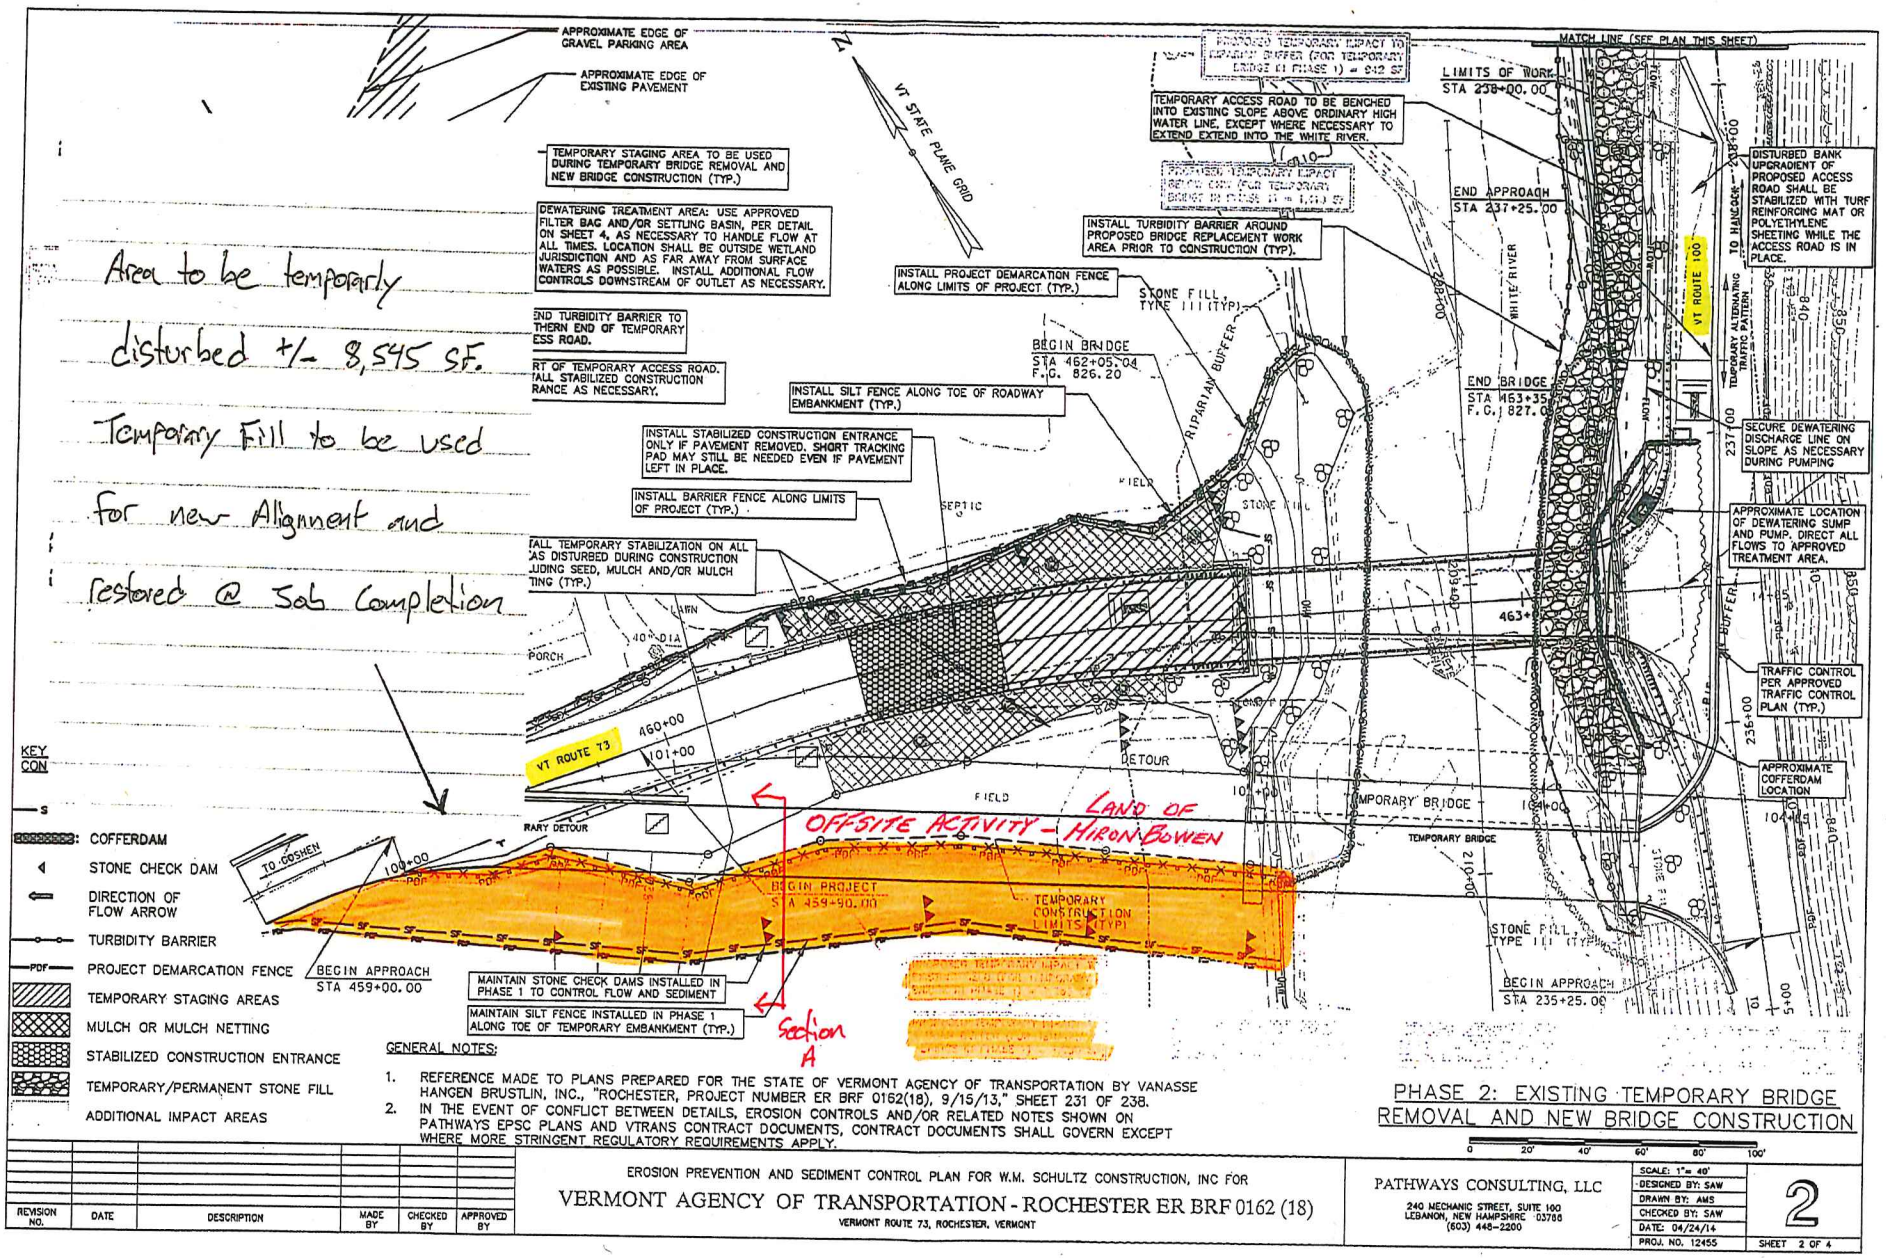

GENERAL NOTES:

1. REFERENCE MADE TO PLANS PREPARED FOR THE STATE OF VERMONT AGENCY OF TRANSPORTATION BY VANASSE HANGEN BRUSTLIN, INC., "ROCHESTER, PROJECT NUMBER ER BRF 0162(18), 9/15/13," SHEET 231 OF 238.
2. IN THE EVENT OF CONFLICT BETWEEN DETAILS, EROSION CONTROLS AND/OR RELATED NOTES SHOWN ON PATHWAYS EPSC PLANS AND VTRANS CONTRACT DOCUMENTS, CONTRACT DOCUMENTS SHALL GOVERN EXCEPT WHERE MORE STRINGENT REGULATORY REQUIREMENTS APPLY.

PHASE 2: EXISTING TEMPORARY BRIDGE REMOVAL AND NEW BRIDGE CONSTRUCTION

REVISION NO.	DATE	DESCRIPTION	MADE BY	CHECKED BY	APPROVED BY

EROSION PREVENTION AND SEDIMENT CONTROL PLAN FOR W.M. SCHULTZ CONSTRUCTION, INC FOR

VERMONT AGENCY OF TRANSPORTATION - ROCHESTER ER BRF 0162 (18)

VERMONT ROUTE 73, ROCHESTER, VERMONT

PATHWAYS CONSULTING, LLC
240 MECHANIC STREET, SUITE 100
LEBANON, NEW HAMPSHIRE 03766
(603) 448-2200

SCALE: 1"= 40'
DESIGNED BY: SAW
DRAWN BY: AMS
CHECKED BY: SAW
DATE: 04/24/14
PROJ. NO. 12455

2

SHEET 2 OF 4