Drawing Sheet : BR15-01						BAR LIST											
Bar Mark	Qty	Size	Total Length	Type	'A'	'B'	'C'	'D'	'E'	'F'	'G'	'H'	'J'	'K'	'L'	'M'	'N'
5A01	4	#5	5'-8"	17		2'-2"	3'-6 ½"										
5A02	4	#5	5'-6 ½"	17		2'-2"	3'-4 ½"										
5A03	4	#5	5'-4 ½"	17		2'-2"	3'-2 ½"										
5A04	4	#5	5'-3"	17		2'-2"	3'-1"										
5A05	4	#5	5'-3"	17		2'-2"	3'-1 ½"										
5A06	4	#5	5'-3 ½"	17		2'-2"	3'-1 ½"										

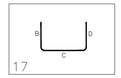

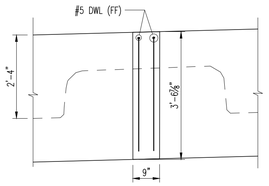

6 SECTION
BR15-01 SCALE: N.T.S.

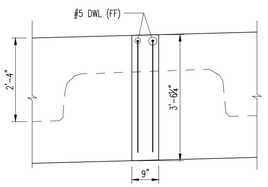

5 SECTION
BR15-01 SCALE: N.T.S.

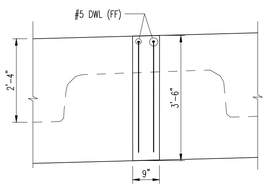

4 SECTION
BR15-01 SCALE: N.T.S.

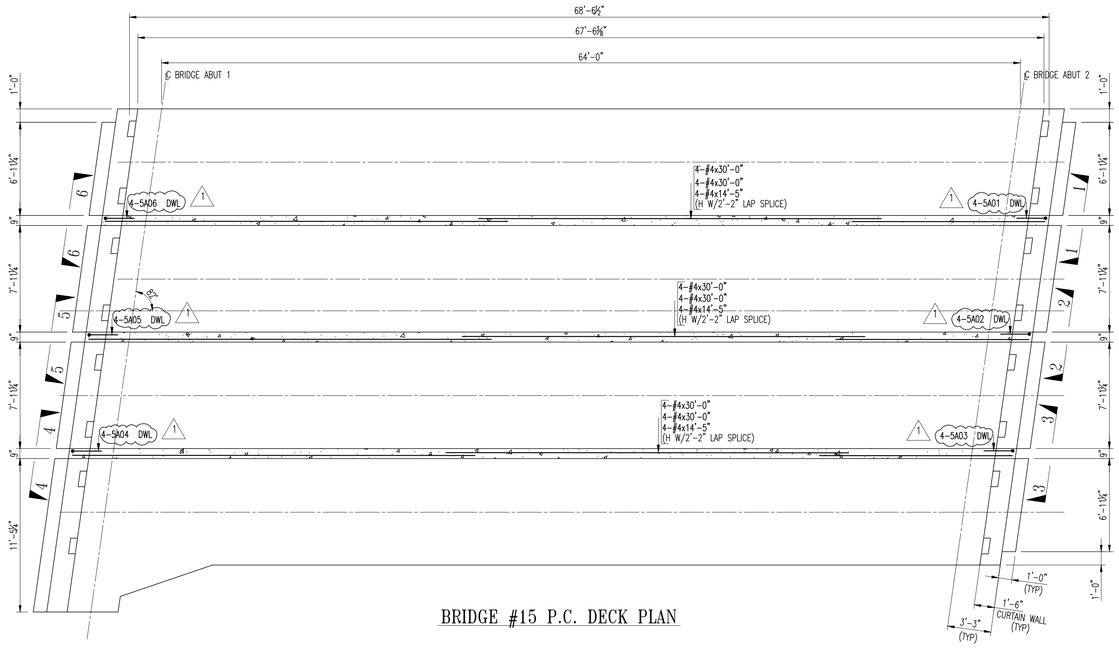

BRIDGE #15 P.C. DECK PLAN

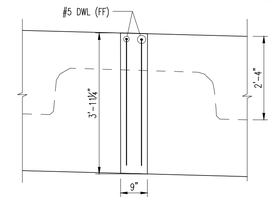

1 SECTION
BR15-01 SCALE: N.T.S.

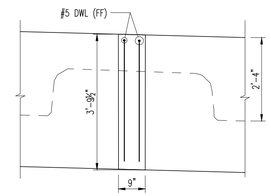

2 SECTION
BR15-01 SCALE: N.T.S.

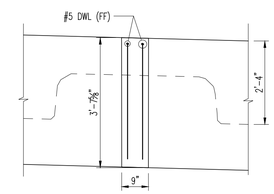

3 SECTION
BR15-01 SCALE: N.T.S.

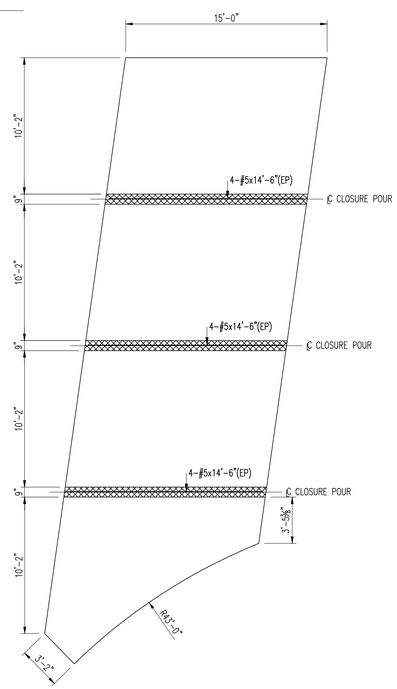

BRIDGE #15 APP. SLAB #1 REINF PLAN

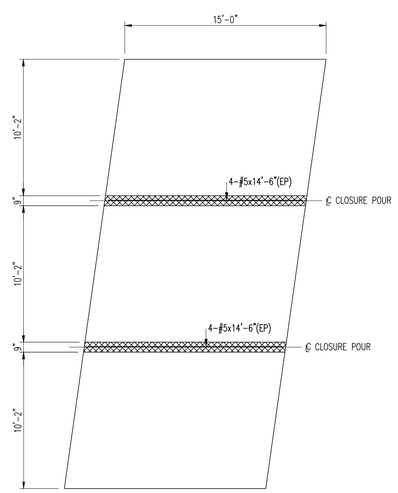

BRIDGE #15 APP. SLAB REINF PLAN

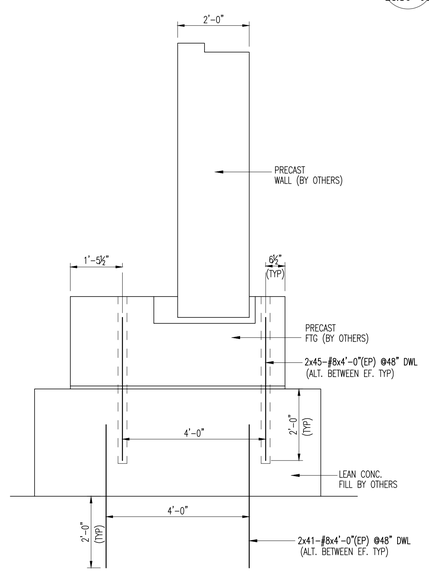

BRIDGE #13 ABUT. FTG SECTION

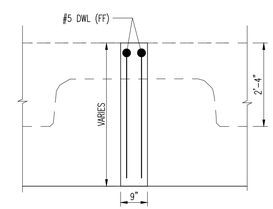

C.W. CLOSURE POUR ELEV.

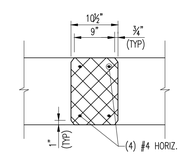

APP. SLAB C.P. DETAIL

LAP CHART-U.N.O.		
#11	100"	71"
#10	81"	58"
#9	64"	46"
#8	51"	36"
#7	39"	28"
#6	28"	20"
#5	22"	16"
#4	18"	13"
#3	13"	12"
SIZE	TOP BARS ★	OTHER BARS

★ -Top bars are horiz. bars with more than 12" of concrete cast below the bars.

ALL MTRL. ON APP. SLAB NOTED W/ (EP) SHALL BE ASTM A775 GRADE 60 "EPOXY COATED" U.N.O.

ALL MTRL. ON DECK CLOSURE POUR TO BE DUAL COATED REINF.

No.	Description	Date	By
1	REV. PER REVISION DWGS	05/27/2014	MAD
0	SENT FOR APPROVAL	05/07/2014	MAD

Revisions and Issue Record

The full intent and purpose of this drawing is the placing of reinforcing steel bars ONLY. It is NOT to be used as a means of communication between the Architect, Engineer, Contractor or any other Sub-trades.

THIS DRAWING IS NOT TO BE SCALED.

HarrisRebar Harker Steel — National Strength. Local Service.

DETAILED AT: MILFORD MASSACHUSETTS

Project: BRF 0162 VT RTE 73 & 100 ROCHESTER, VT

Drawing: BR #13 FTG & BR #15 CLOSURE POUR REINF.

Customer: W.M. SCHULTZ CONSTRUCTION, INC.

Engineer: VANASSE HANGEN BRUSTLIN, INC.

Refer to Release:

Date	Drawn	Chkd.	JOB No.	Dwg. No.
05/06/2014	MAD	JOE	33505211	BR13-01

W:\Melissa Proj. Folder\33505211-W.M. Schultz Const.-Rochester Bridge\Placing Drawings\DWGs\REV#1_13-15-R03.dwg