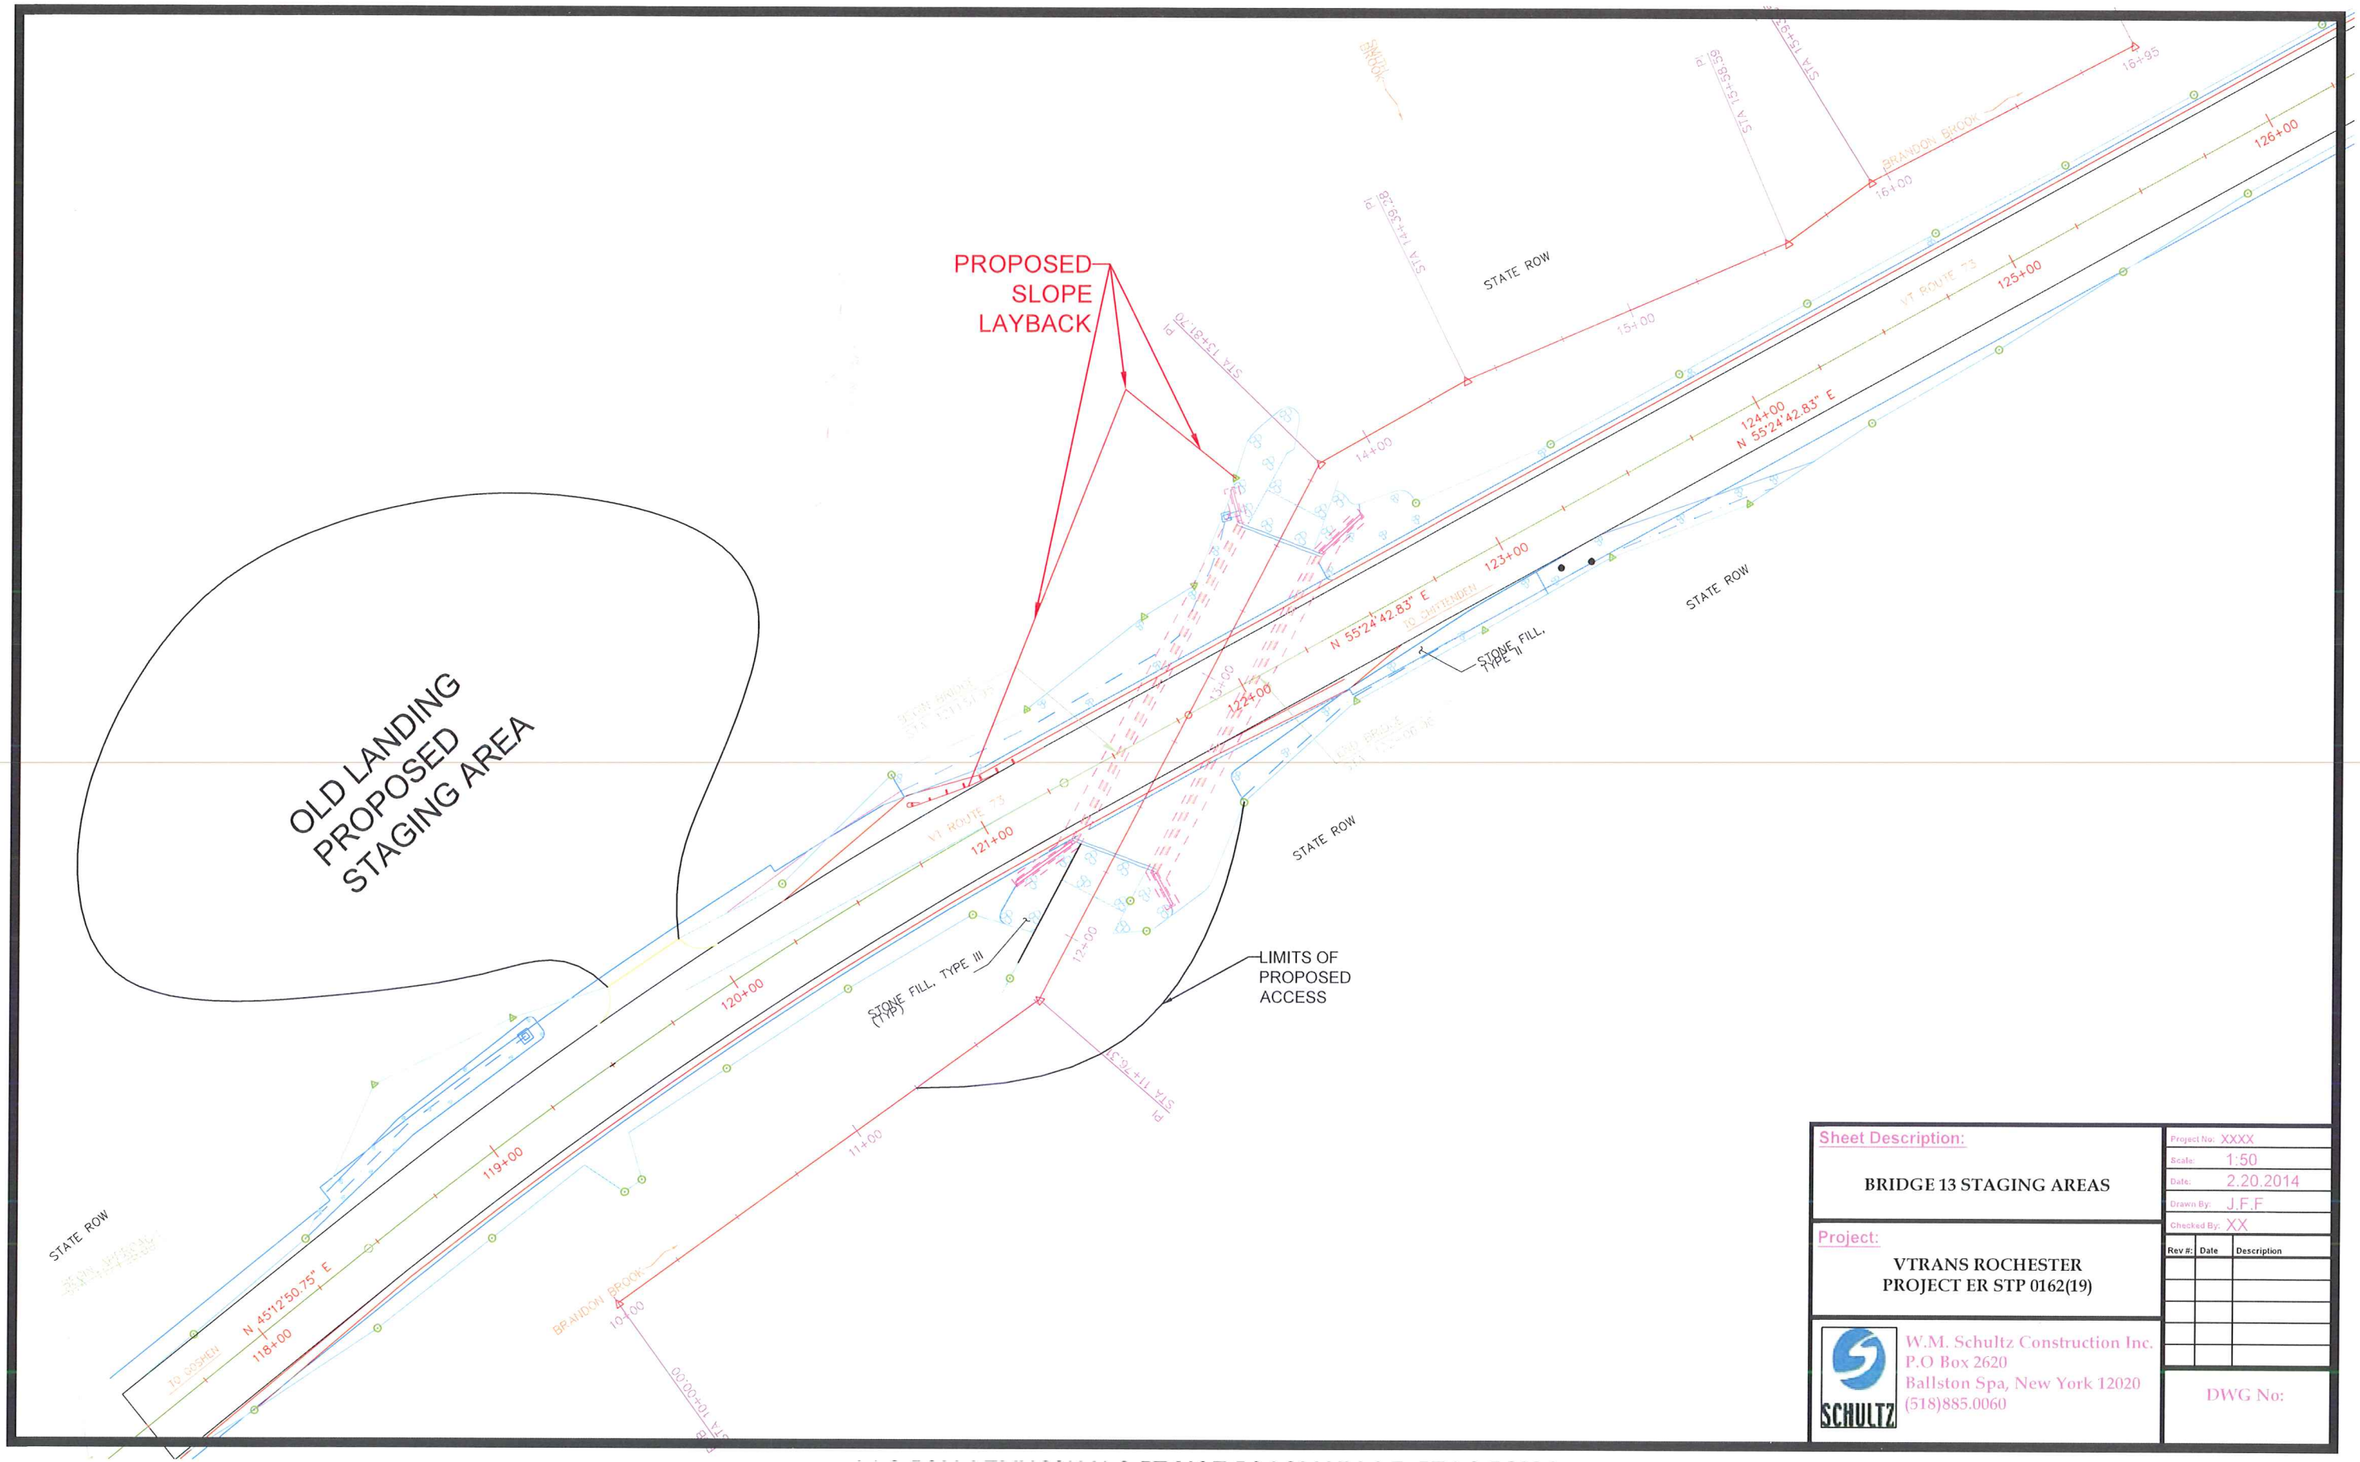

Sheet Description:

BRIDGE 13 STAGING AREAS

Project:

VTRANS ROCHESTER
PROJECT ER STP 0162(19)

W.M. Schultz Construction Inc.
P.O Box 2620
Ballston Spa, New York 12020
(518)885.0060

Project No:	XXXX
Scale:	1:50
Date:	2.20.2014
Drawn By:	J.F.F.
Checked By:	XX

Rev #:	Date	Description

DWG No: