Exhibit EN-JG-5

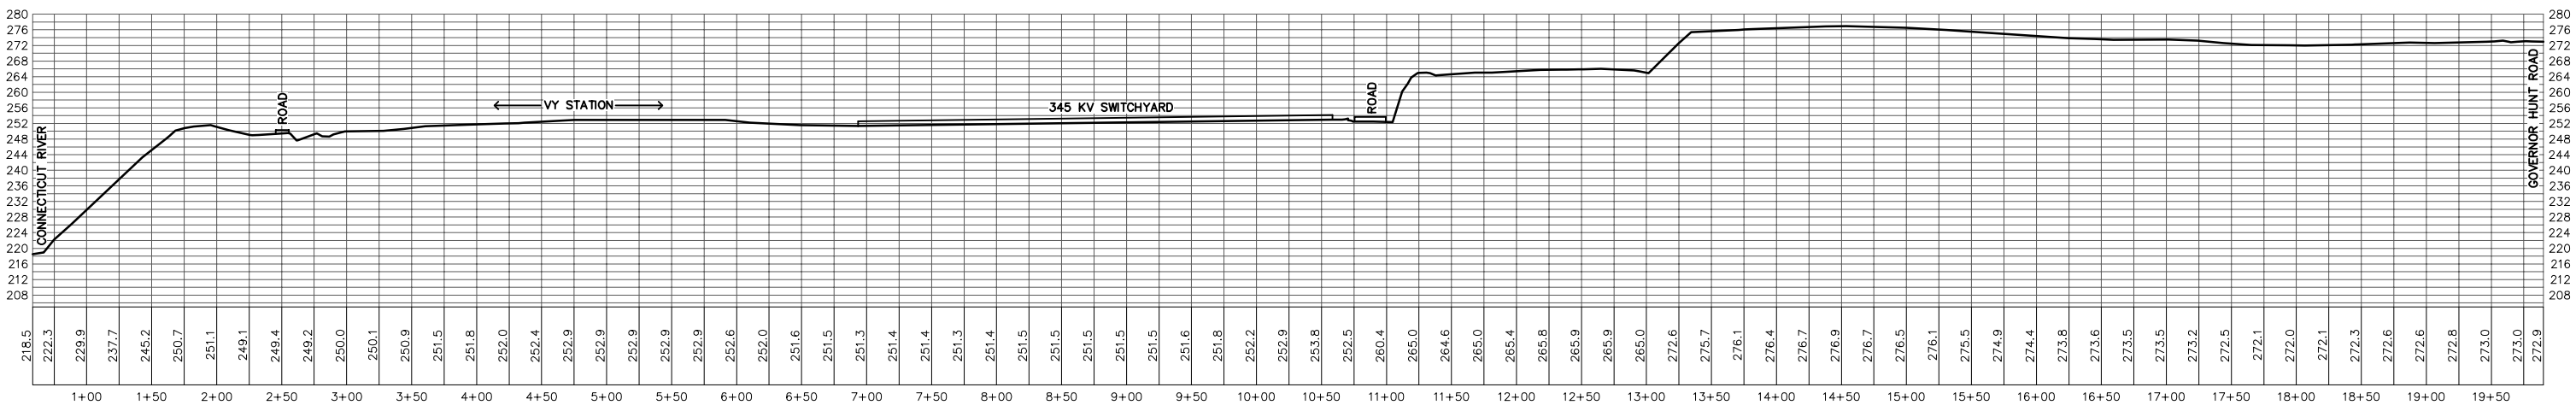

SITE PROFILE

SCALE: HORIZONTAL– 1"=60'
VERTICAL– 1"=20'

SITE PROFILE ENTERGY NUCLEAR, VERMONT YANKEE, LLC. VERNON, VERMONT	DATE PLAN: 1/18/08 DATE SURVEY: 4/5/06 DESIGNED BY: DRAWN BY: TJS CHECKED BY: JEG SCALE: AS SHOWN	PROJ. NO.: B4000-01 CAD NO.: B4000L-02	SHEET 2 OF 2

SVE Associates © 2008
Engineering Surveying Landscape Architecture Planning
P.O.Box 1818, Brattleboro, VT 05302-1818 Phone (802) 257-0561 Fax (802) 257-0721
website: www.sveassoc.com

Drawing name: P:\Ldd project\B4000B ENTERGY VYNPC\dwg\B4000L-02.dwg Jun 26, 2012 – 12:08pm