TYPICAL SECTIONS

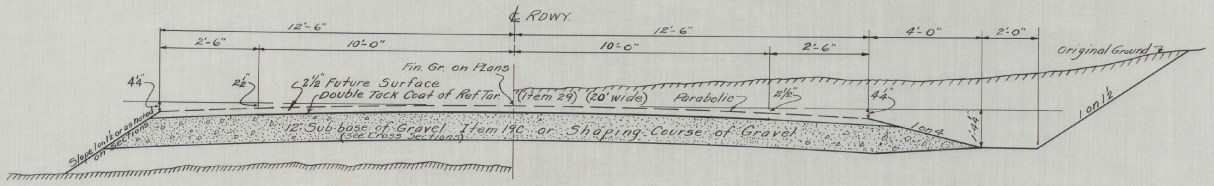

NORMAL SECTION

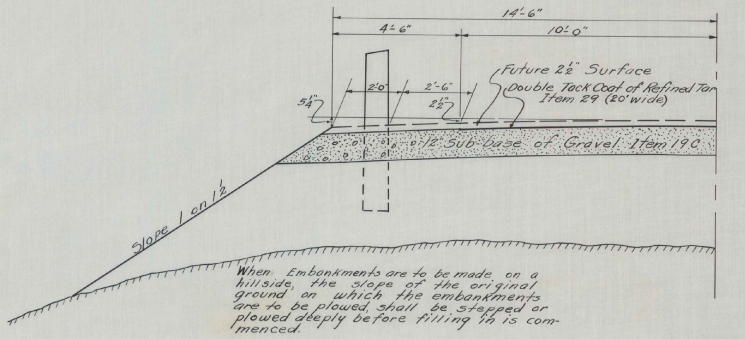

APPROACHES SABIN BRIDGE
WESTMINSTER
SCALE ½"=1'-0"

HALF SECTION SHOWING GUARD RAIL

ESTIMATED QUANTITIES

Surveyed by
Designed by L.M.B.
Drawn by L.M.B.
Traced by H.R.C.
Checked by
Series S.A. No. 11 Filed
Sheet 4 of 31 Sheets