MIDDLESEX
IM 089–2(41)
BRIDGE PLAN AND ELEVATION

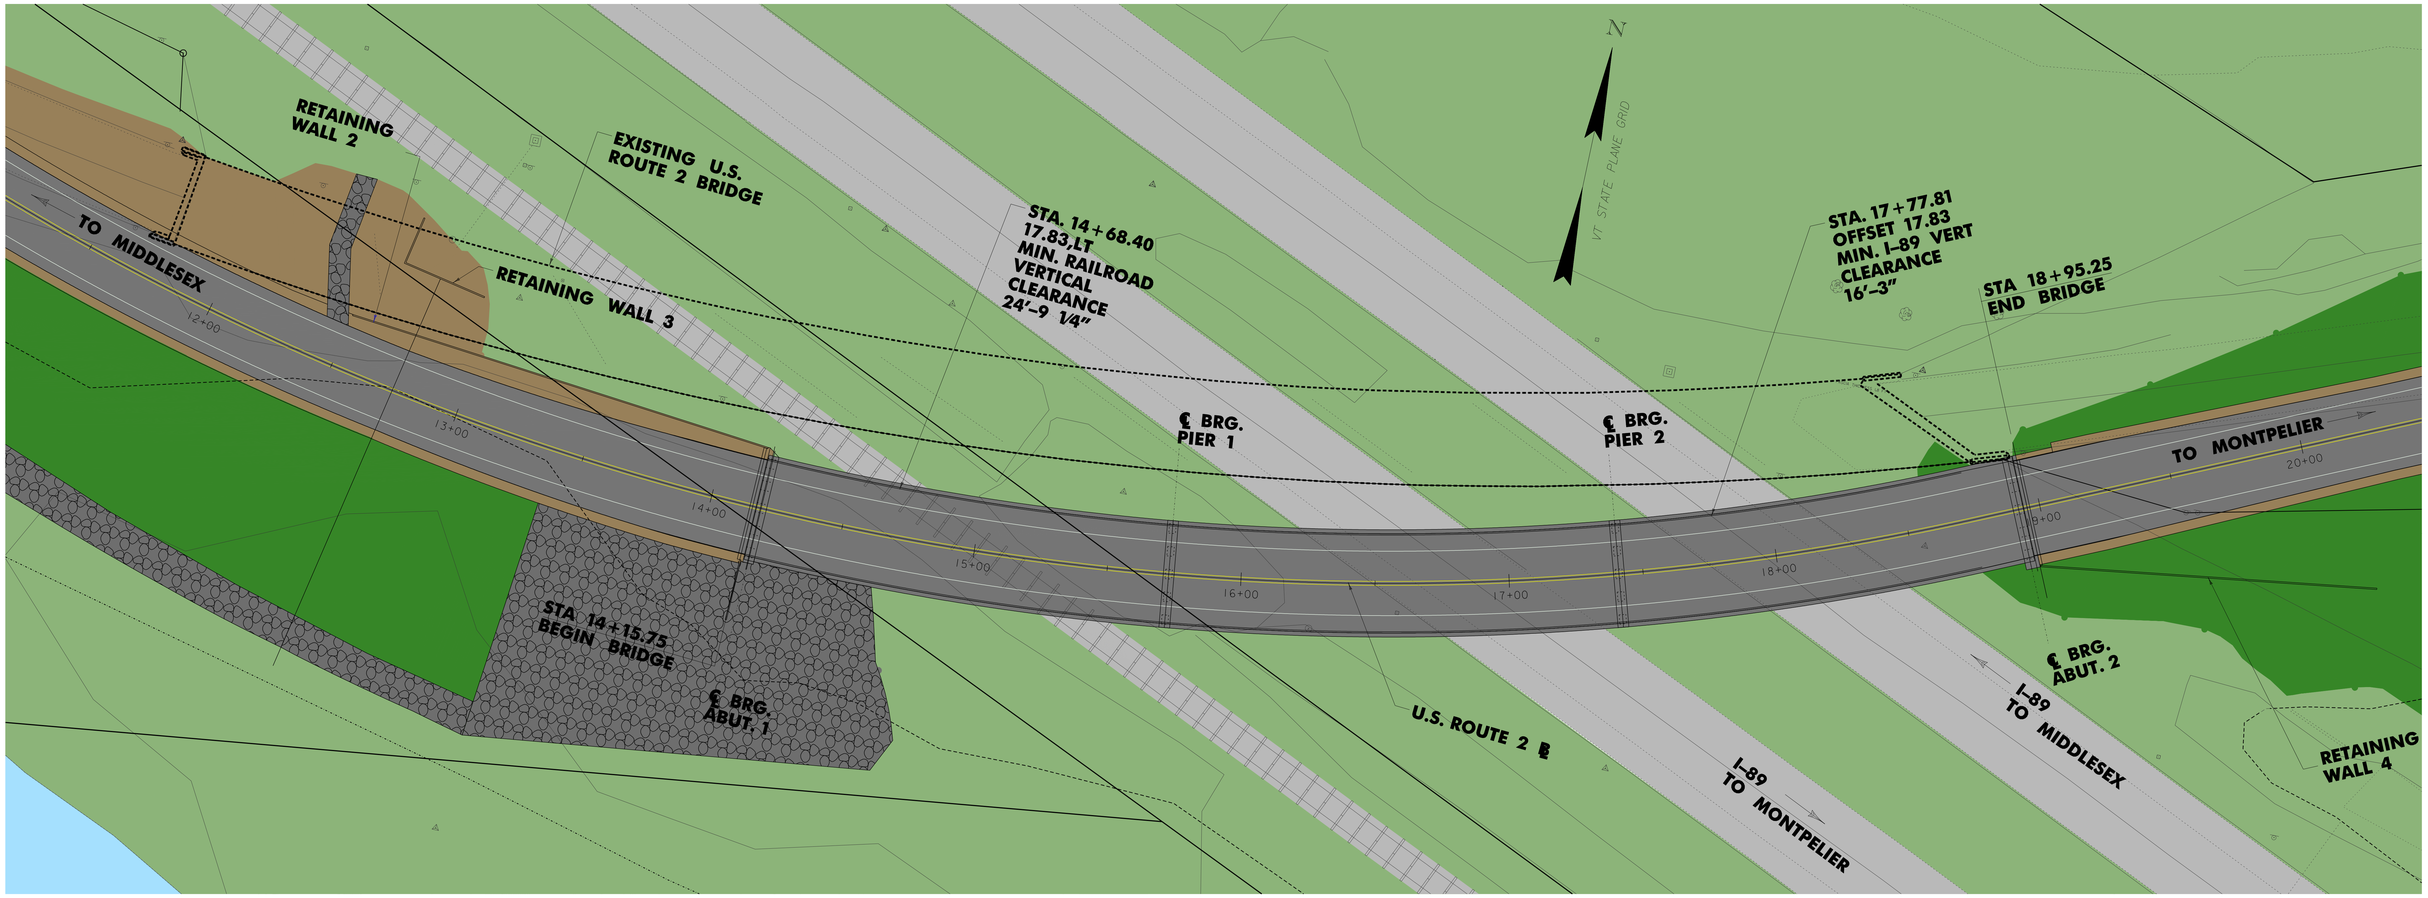

PLAN

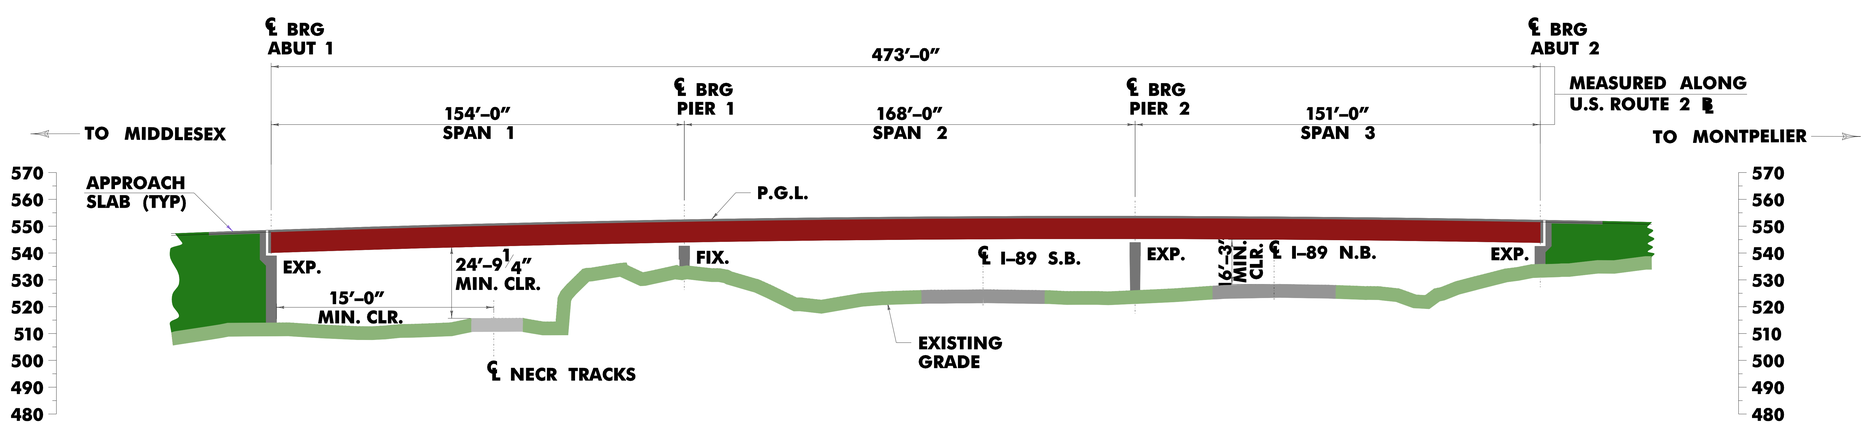

ELEVATION ALONG U.S. ROUTE 2 BASELINE