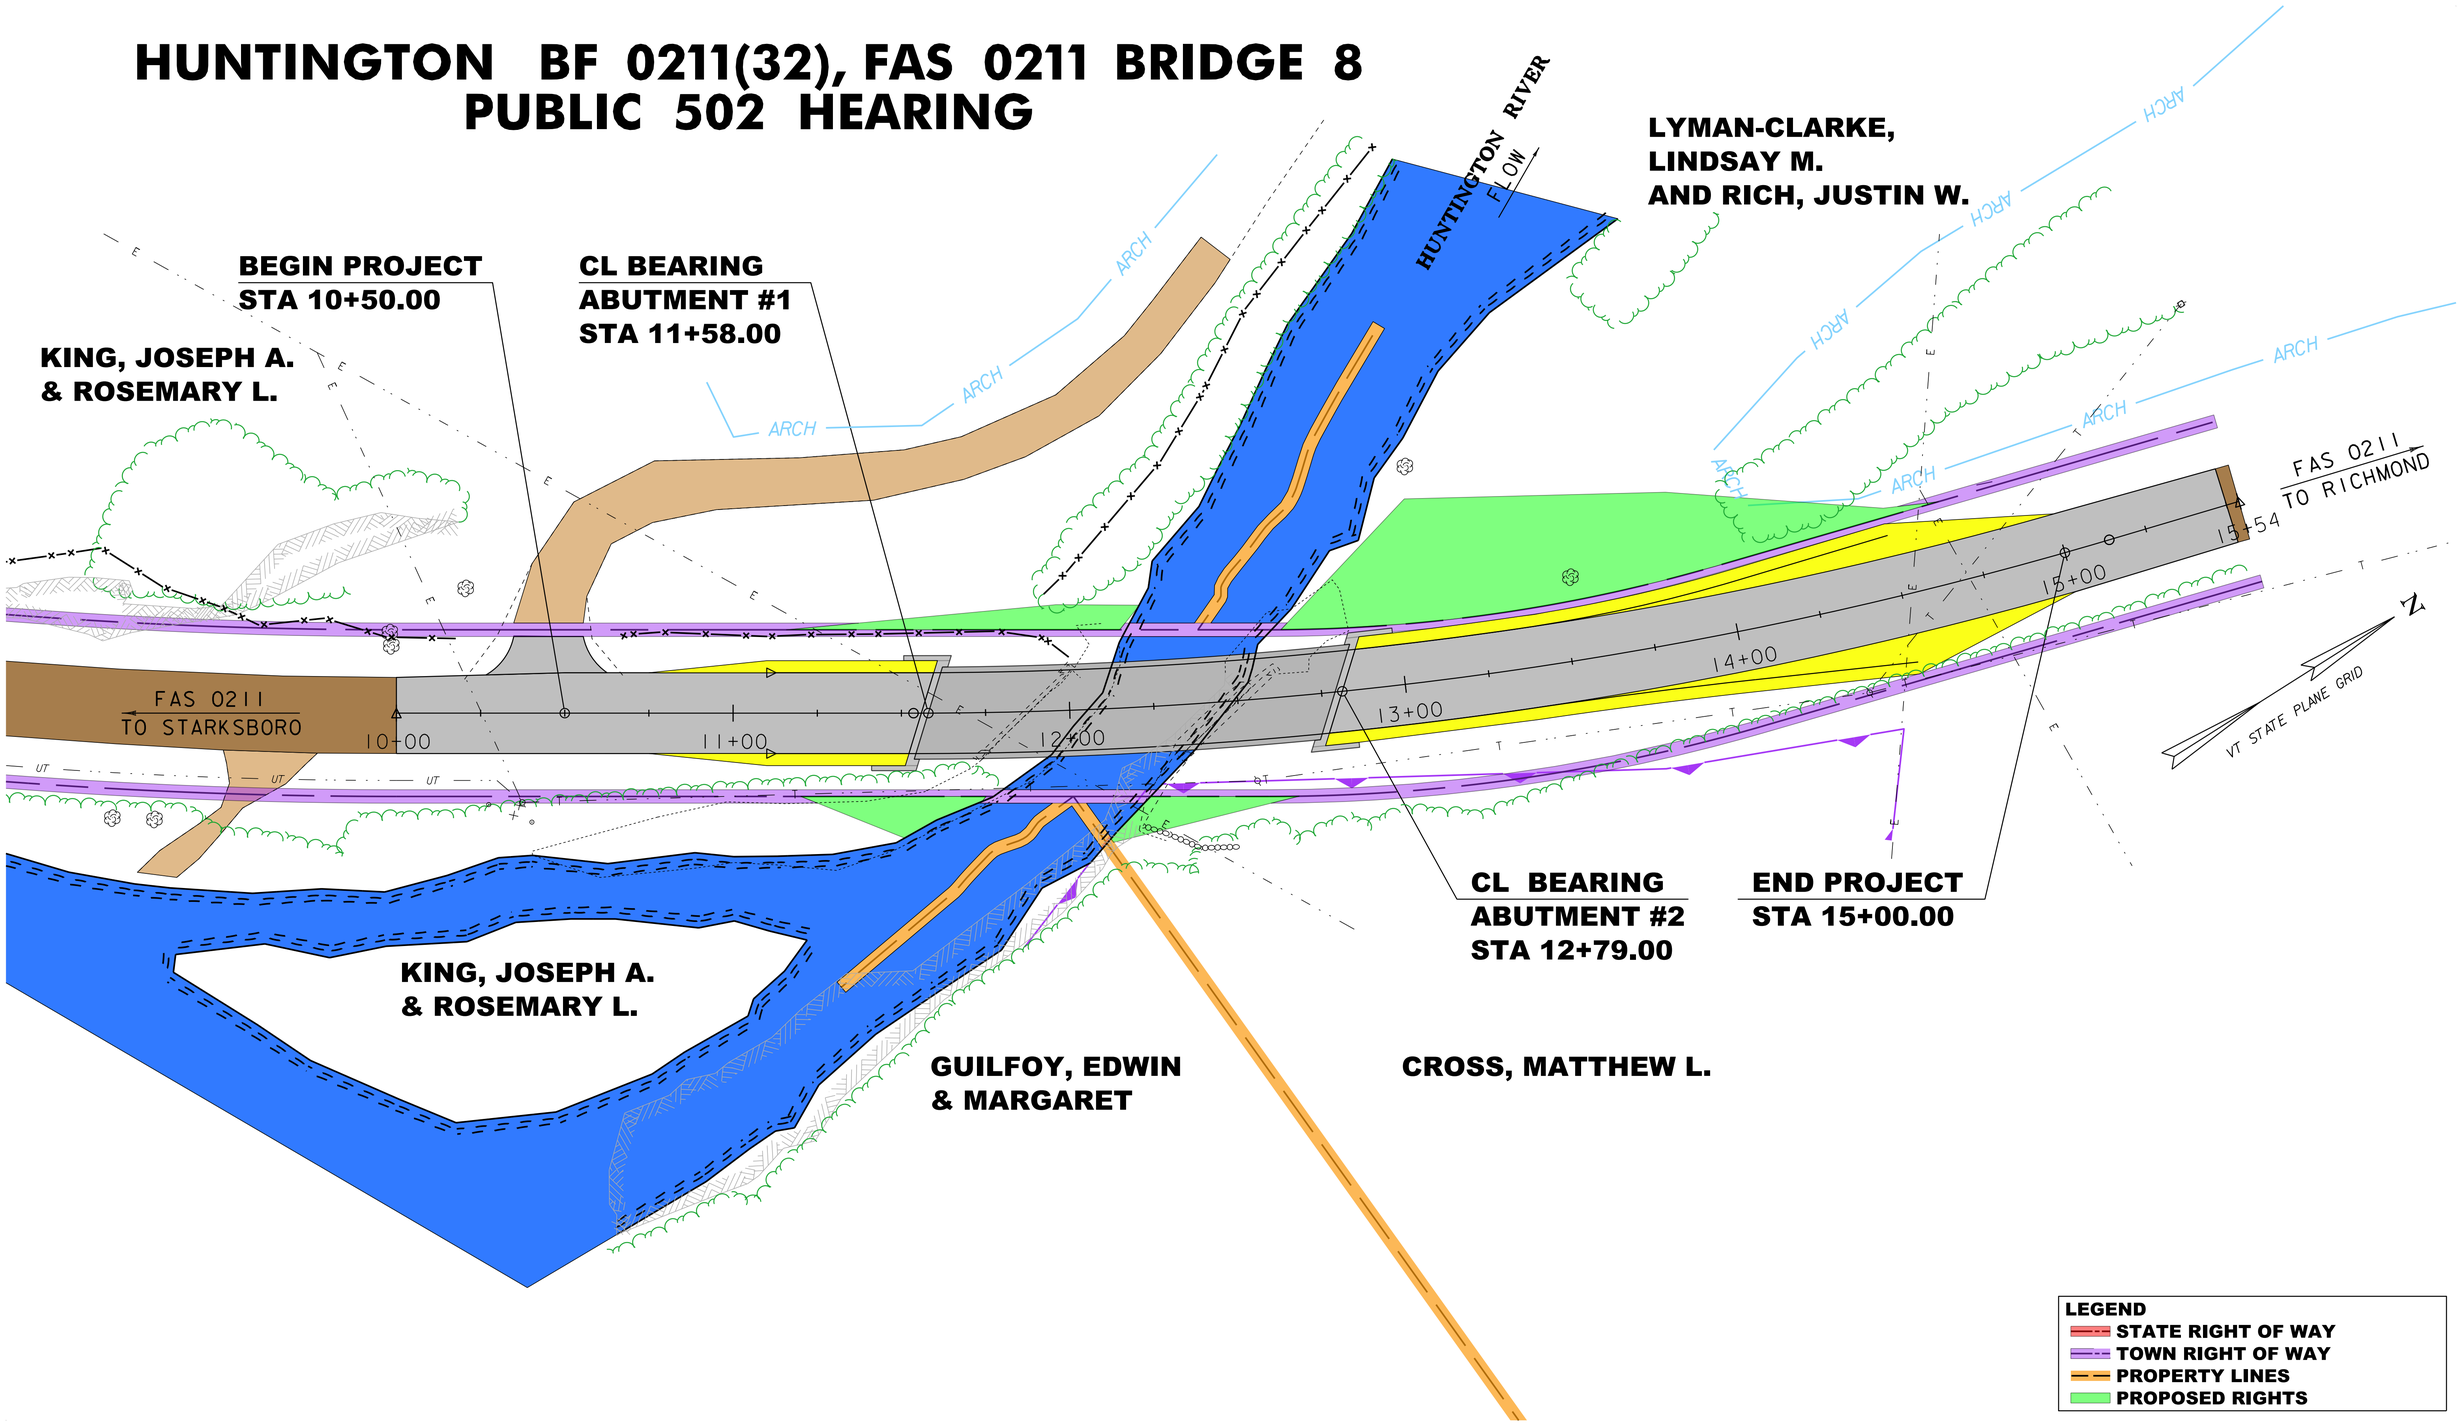HUNTINGTON BF 0211(32), FAS 0211 BRIDGE 8
PUBLIC 502 HEARING