Osburn Associates, Inc.
A Manufacturing Company

11/21/2014

Ref: Beck & Belucci purchase order for Multiduct
CED purchase order # 4423-PB-978020D

To whom it may concern,

Osburn Associates, Inc. a manufacturer of Multiduct for Department of Transportation projects will meet or exceed the following:

1. All product supplied on the above referenced project will be warranted as per our implied warranty for a period of two years from final date of acceptance.
2. All products including Multiduct conduit and fittings will be assembled with four inner ducts.
3. All inner ducts will consist of 1.25" inside diameter as per plan specifications.
4. All conduit and fittings will consist of 4 different distinct colors.
5. Attached within this correspondence is a clear pdf of the GIP/BIP Exp. Joint that will be supplied in galvanized as per the plan specification.

If there are further concerns or questions please contact me at your convenience.

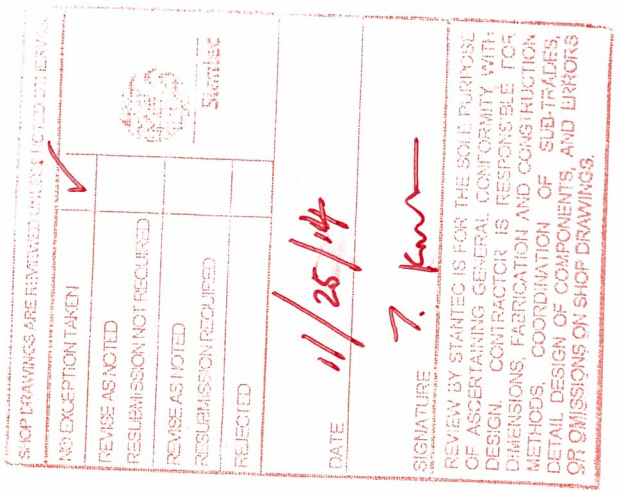

1/3

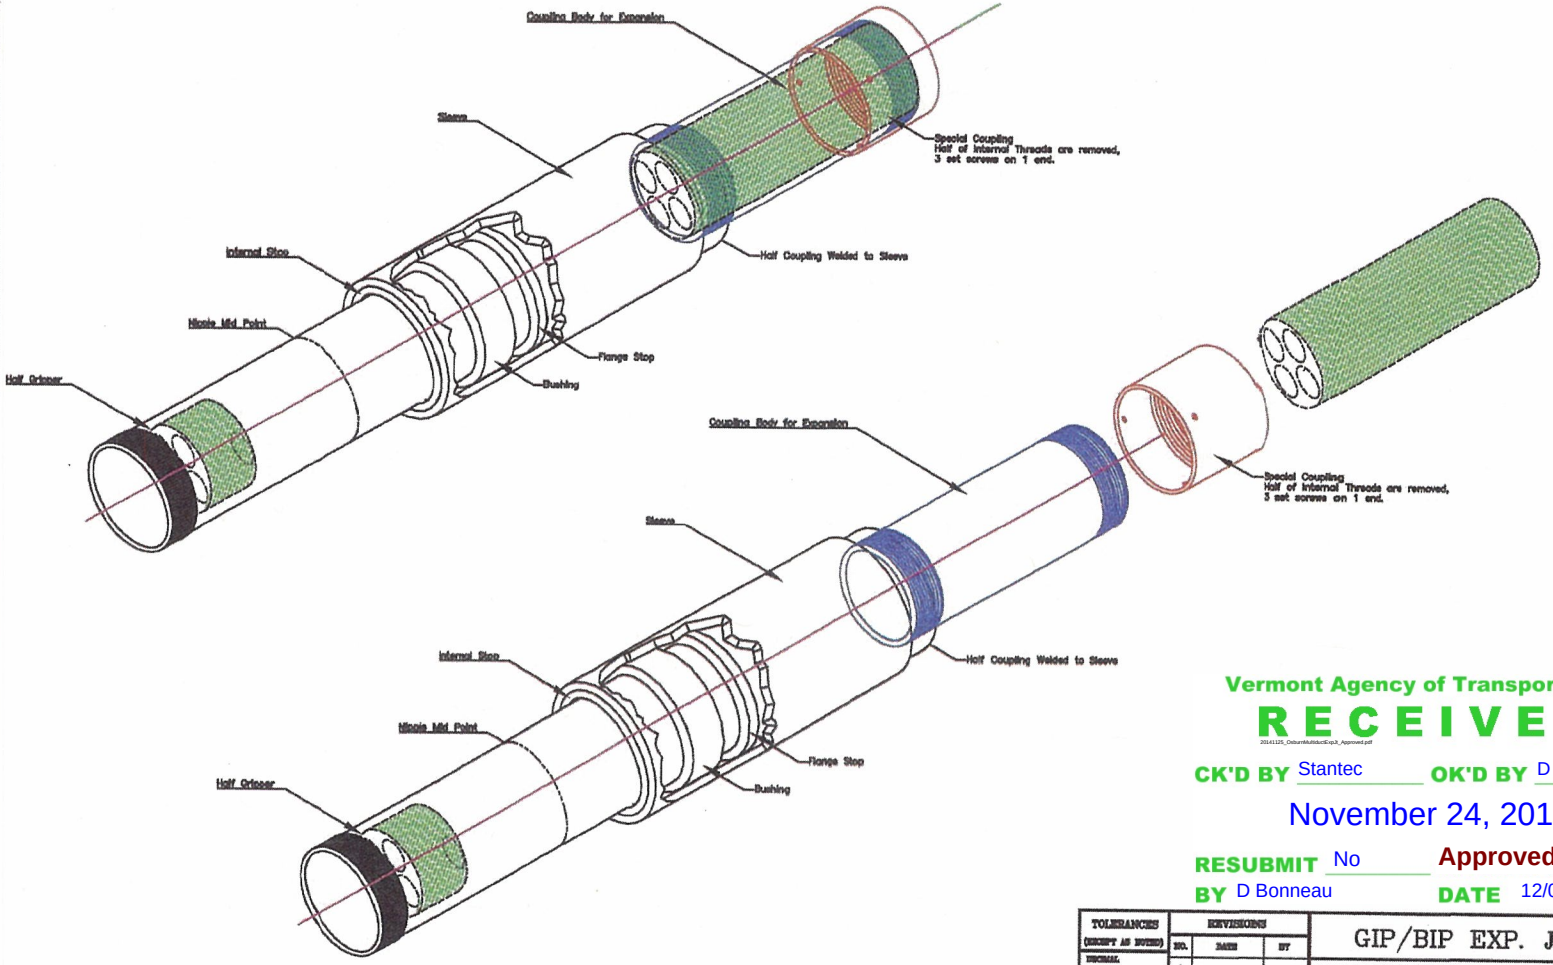

Vermont Agency of Transportation

RECEIVED

20141125_OsburnMultidocExp3_Approved.pdf

CK'D BY Stantec OK'D BY D Bonneau

November 24, 2014

RESUBMIT No Approved

BY D Bonneau DATE 12/01/2014

TOLERANCES (EXCEPT AS NOTED)	REVISIONS			GIP/BIP EXP. JOINT		
DECIMAL ±	NO.	DATE	BY	OSBURN ASSOCIATES INC. P.O. Box 912 Logan, Ohio 43138		
FRACTIONAL ±	1					
ANGULAR ±	2					
	3					
	4					
	5					
				DRAWN BY J. RUTHRICK	SCALE NTS	MATERIAL
				CHK'D M. GROVE	DATE 1/29/97	DRAWING NO.
				TRACED	APP'D 1/29/97	

Michael Grove, Osburn Associat 1/29/97 10:26 AM exp

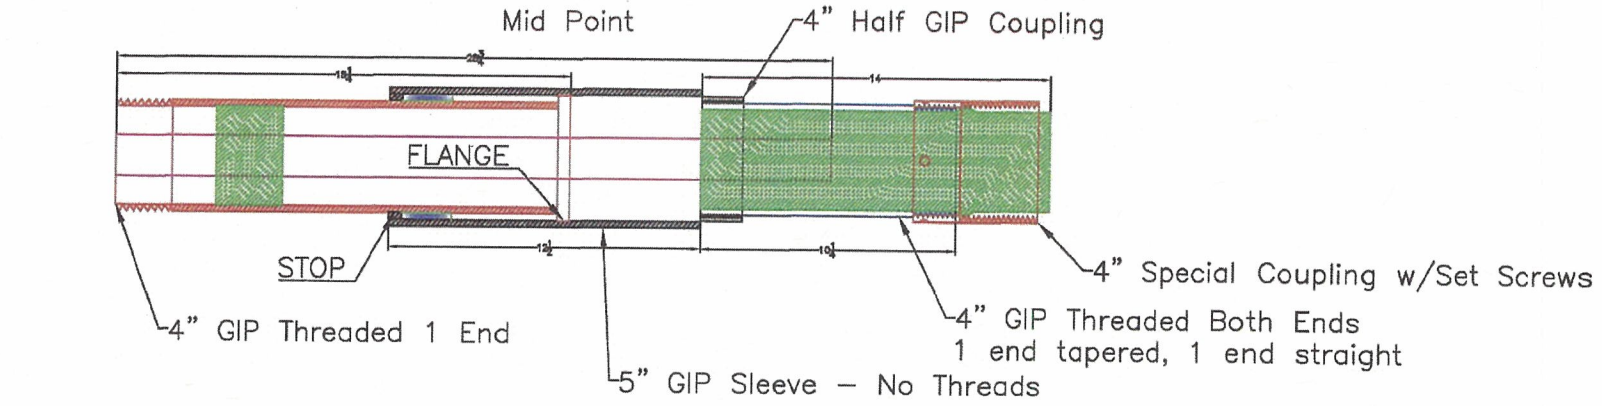

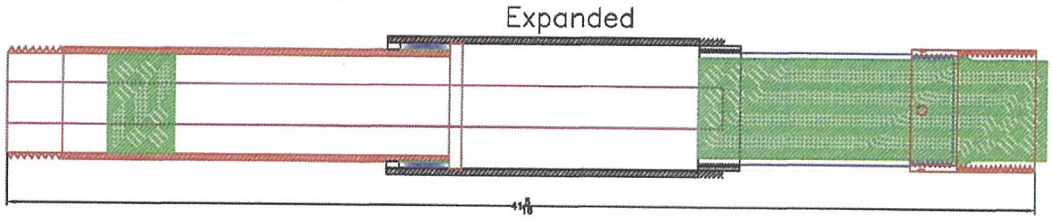

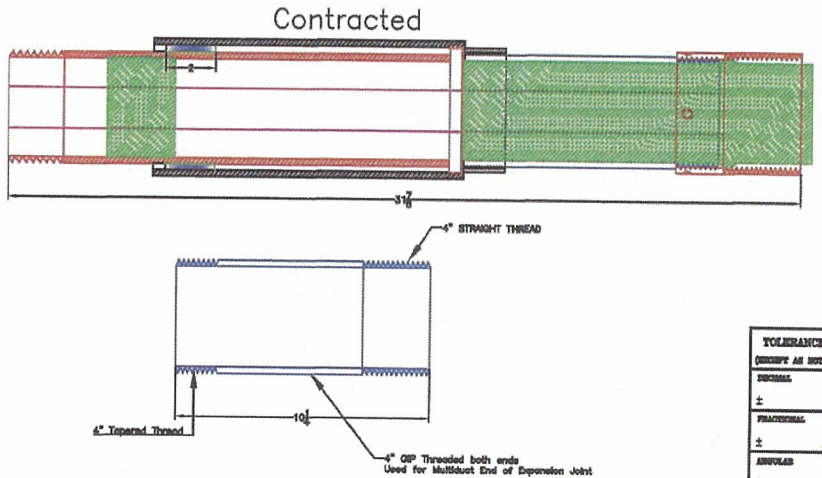

Vermont Agency of Transportation

RECEIVED

20141125_OsburnMultiductExpJt_Approved.pdf

CK'D BY Stantec OK'D BY D Bonneau

November 24, 2014

RESUBMIT No Approved

BY D Bonneau DATE 12/01/2014

TOLERANCES (UNLESS AS NOTED)	REVISIONS			GIP/BIP EXP. JOINT	
DECIMAL ±	NO.	DATE	BY	OSBURN ASSOCIATES INC. P.O. Box 912 Logan, Ohio 43138	
FRACTIONAL ±	1				
ANGULAR ±	2				
	3				
	4				
	5				
				DRAWN BY J. BUTTERICK	SCALE NTS
				CHK'D M. GROVE	DATE 1/29/97
				ENGRD	APP'D 1/29/97

MATERIAL

DRAWING NO.

Michael Grove, Osburn Associat 1/29/97 10:26 AM exp