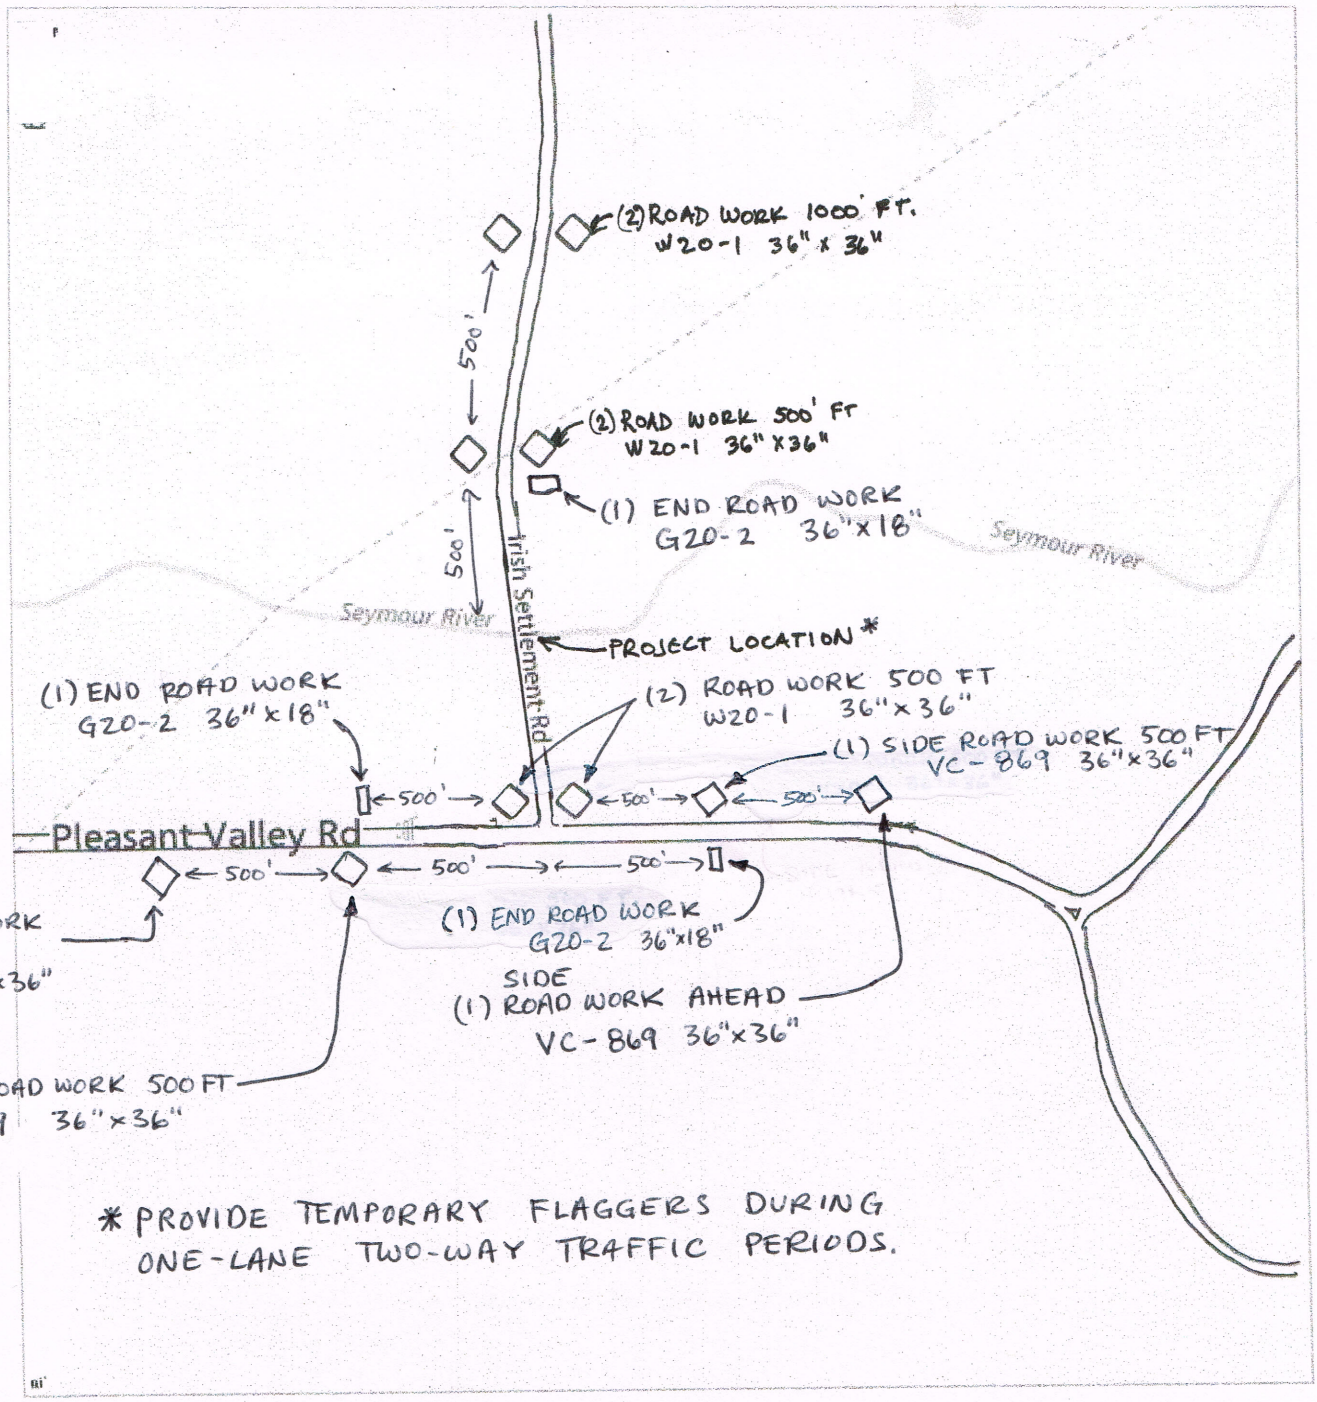

* PROVIDE TEMPORARY FLAGGERS DURING ONE-LANE TWO-WAY TRAFFIC PERIODS.

N

STATE OF VERMONT
NO. 53006
CIVIL
LICENSED
PROFESSIONAL ENGINEER

PRE AND POST BRIDGE CLOSURE PERIOD

TRAFFIC CONTROL PLAN

SHEET 1 OF 5

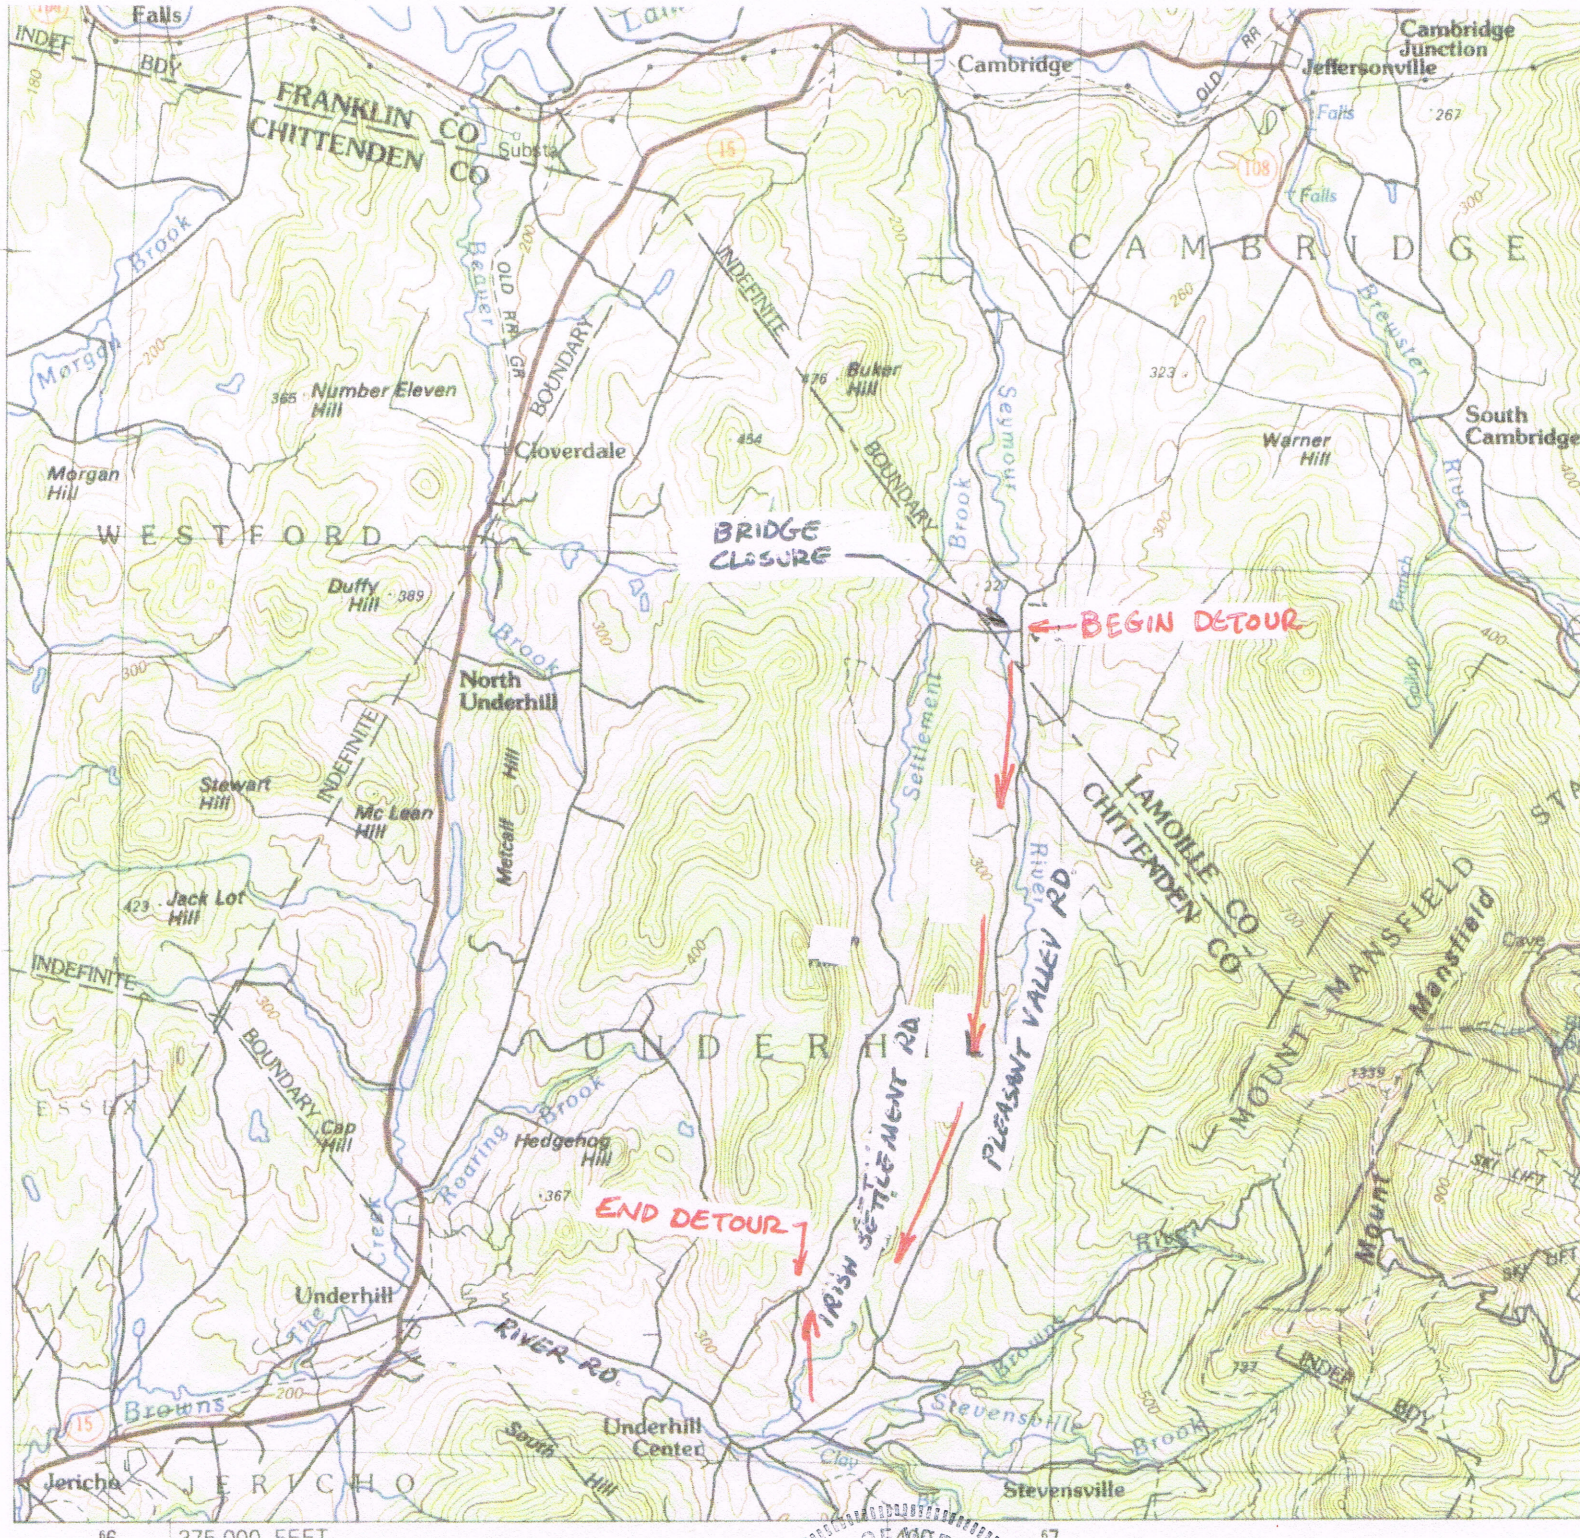

CAMBRIDGE BRO 1448(39)
TRAFFIC CONTROL PLAN
BRIDGE CLOSURE PERIOD

SHEET 2 OF 5

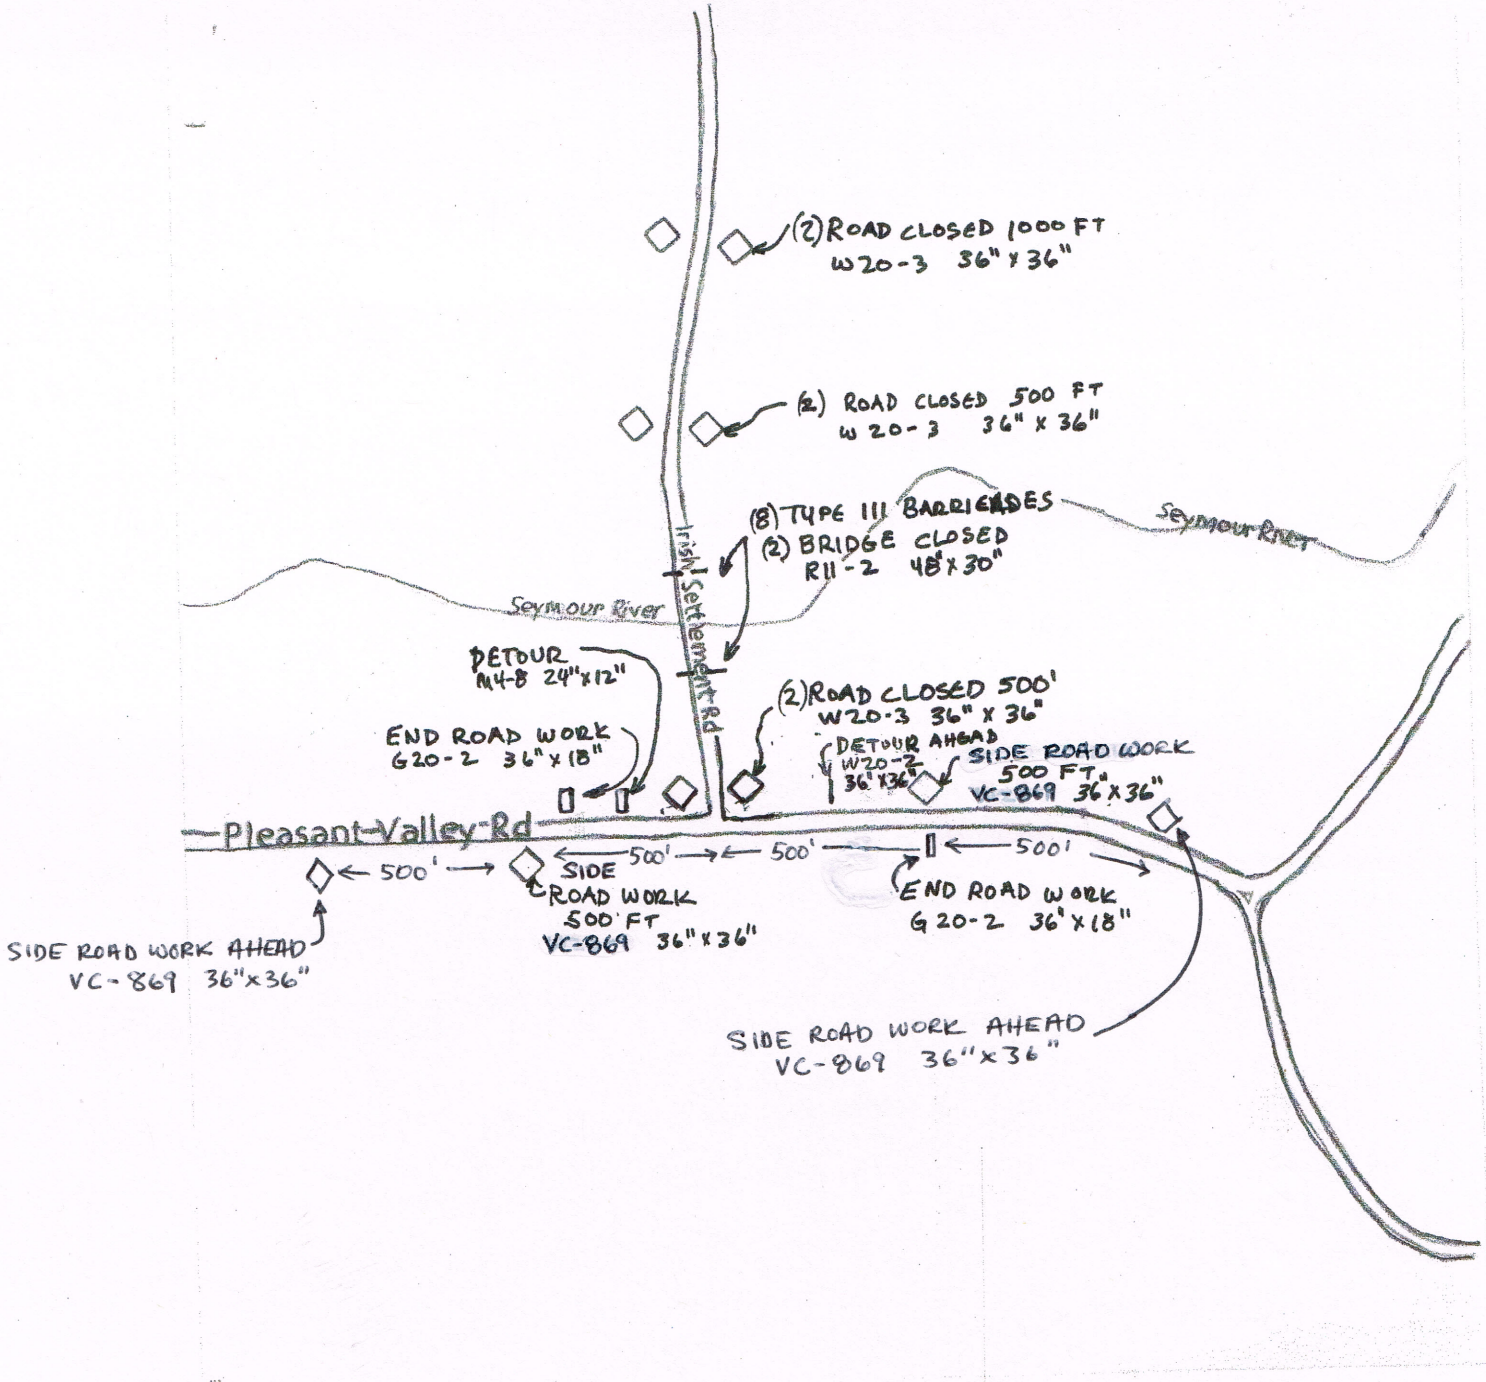

STATE OF VERMONT
KRISTIN F. McCUSKER
NO. 53000
CIVIL
LICENSED
PROFESSIONAL ENGINEER

PROJECT: CAMBRIDGE BRO 1448(39)
TRAFFIC CONTROL PLAN
BRIDGE CLOSURE PERIOD

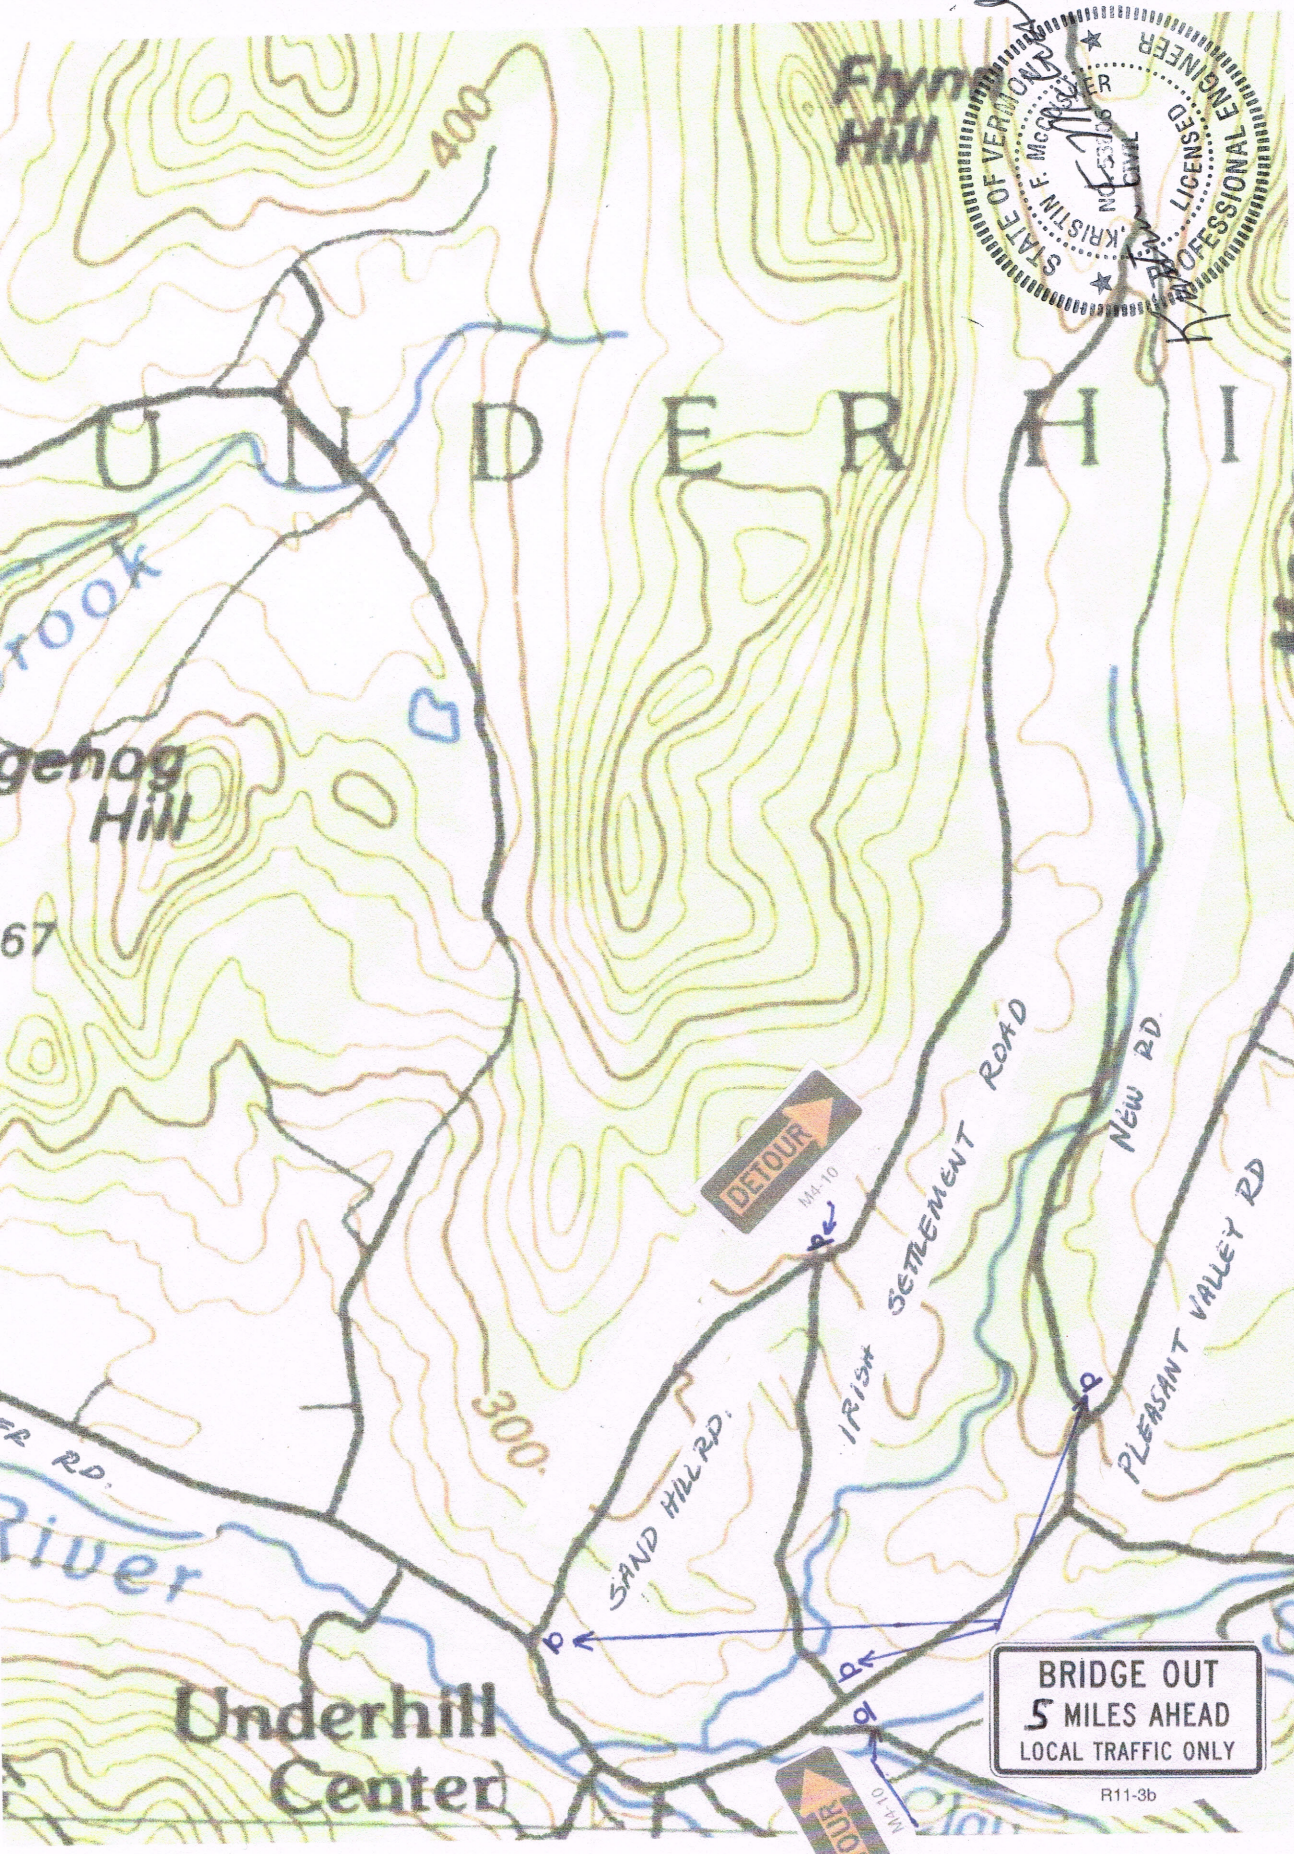

STATE OF VERMONT
LICENSED PROFESSIONAL ENGINEER

CAMBRIDGE BRO 1448(39)
TRAFFIC CONTROL PLAN
BRIDGE CLOSURE PERIOD
SHEET 4 OF 5