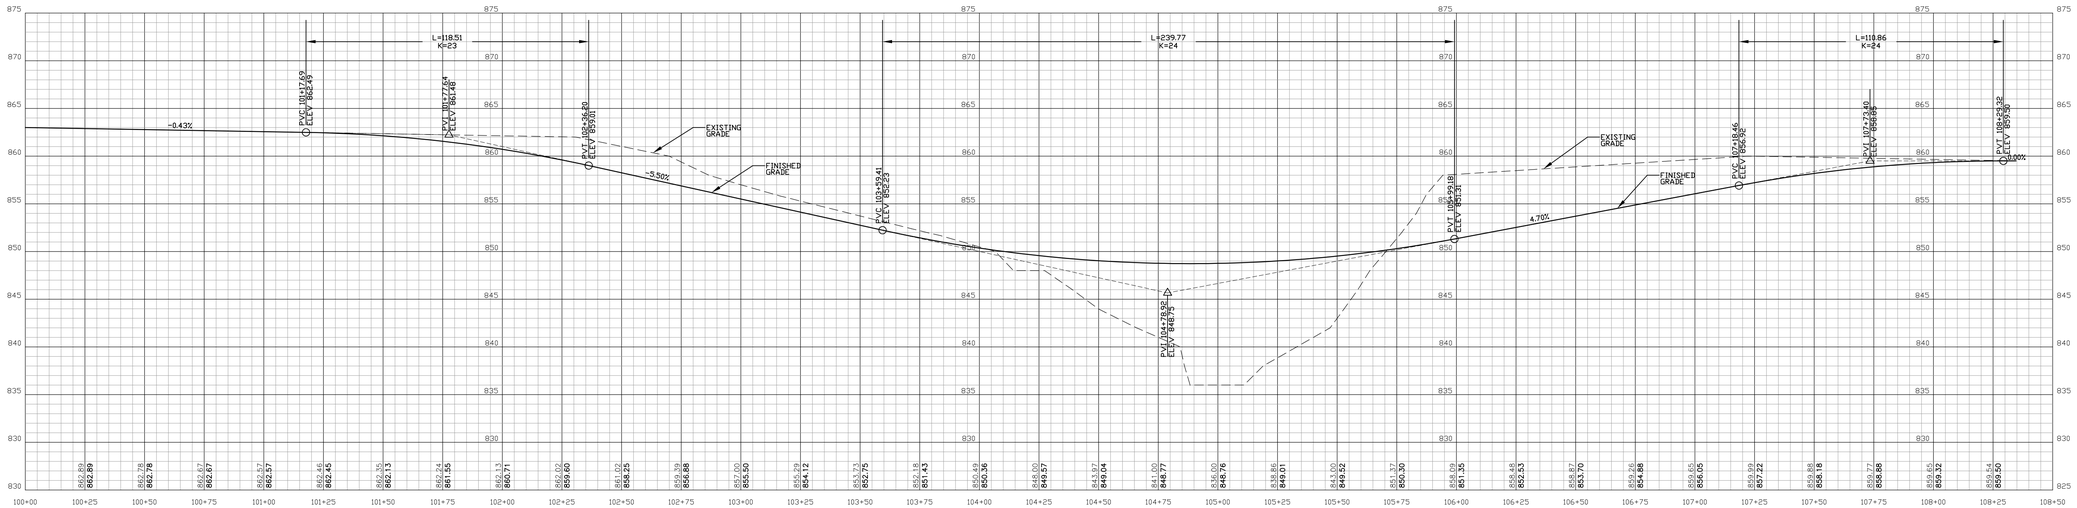

PHASE I DETOUR ROAD PROFILE

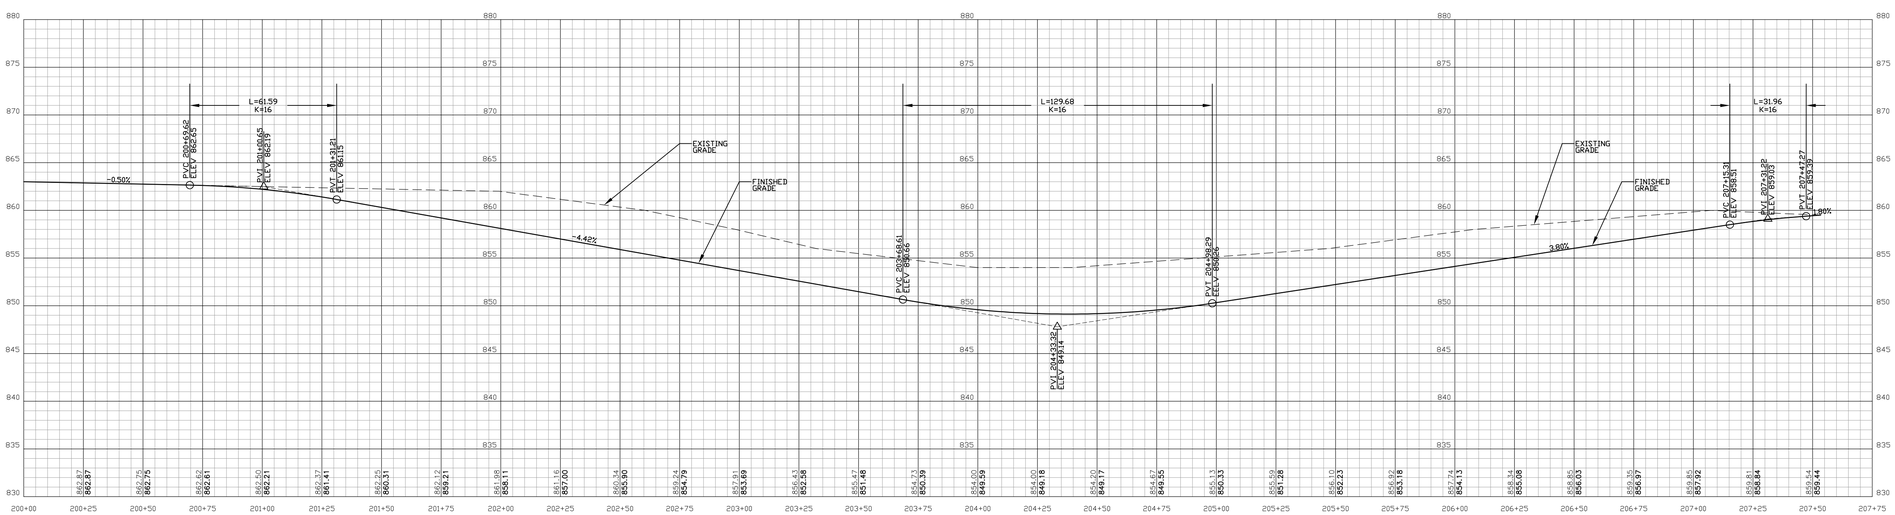

PHASE II DETOUR ROAD PROFILE

LUNENBURG NH CULV(27) TRAFFIC CONTROL PROFILE JA McDONALD, INC.