NOTES:

1. EXISTING CONTOURS SHOWN. SEE CROSS SECTIONS FOR FINAL CONDITIONS.

2. FOR CLARITY, AREAS TO BE SEEDED AND MULCHED HAVE NOT BEEN INDICATED. ALL DISTURBED AREAS SHALL BE SEEDED AND MULCHED AS APPLICABLE.

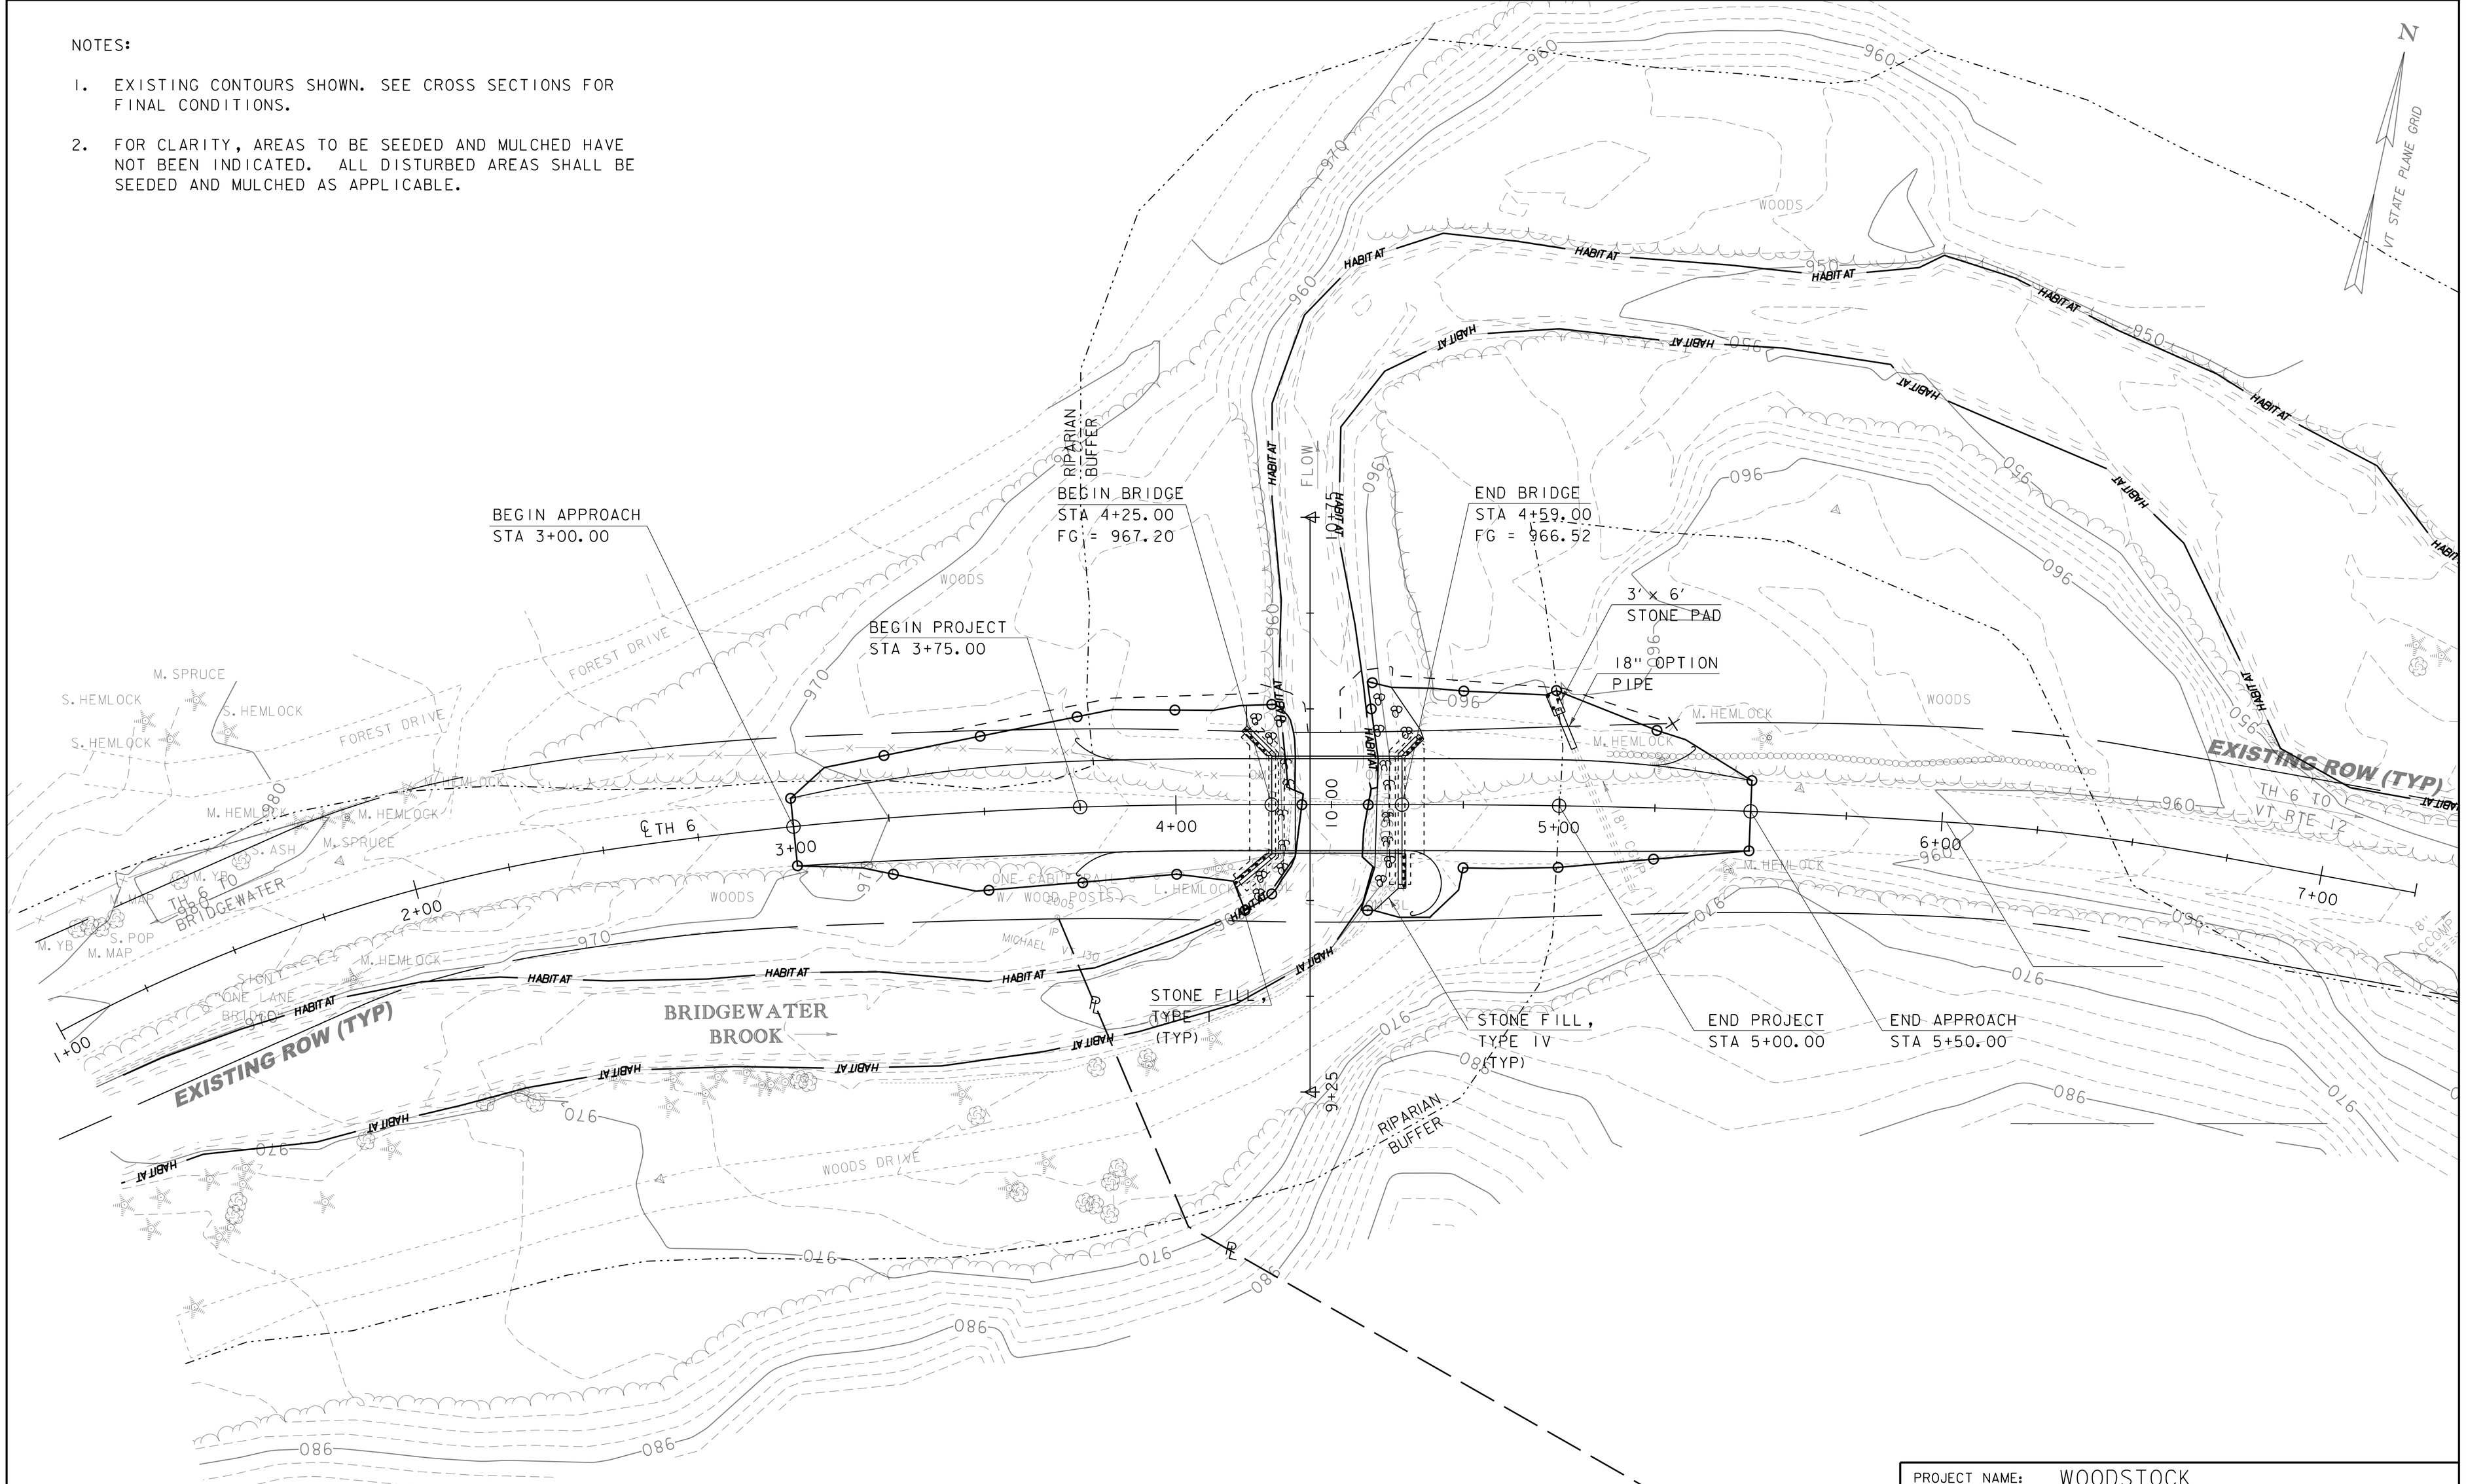

EPSC PLAN

SCALE 1" = 20'-0

20 0 20

PROJECT NAME: WOODSTOCK	
PROJECT NUMBER: BRO 1444(55)	
FILE NAME: s95j294bdr_ero.dgn	PLOT DATE: 06-MAY-2013
PROJECT LEADER: K.M. HIGGINS	DRAWN BY: J. SALVATORI
DESIGNED BY: J. SALVATORI	CHECKED BY: W. LAMMER
EPSC PLAN	SHEET 17 OF 28