MILLER CONSTRUCTION, INC.

P.O. BOX 86 ASCUTNEY BLVD WINDSOR, VERMONT 05089-0086
TELEPHONE (802) 674-5525 / FAX (802) 674-5245

TRANSMITTAL

TO: Jennifer Fitch, PE Project Manager Vermont Agency of Transportation	DATE	PROJECT NO.
	5/5/2014	Brookfield BRF FLBR (2)

XX WE ENCLOSE THE FOLLOWING: _____ UNDER SEPARATE COVER WE ARE SENDING THE FOLLOWING

COPIES	NUMBER	DESCRIPTION	CODE
1		Glued Laminated Timber Beam Fabrication Drawings - Rev 0	H

CODE:

A FOR INITIAL APPROVAL
B FOR FINAL APPROVAL
C APPROVED AS NOTED-RESUBMISSION REQUIRED
D APPROVED AS NOTED-RESUBMISSION NOT REQUIRED
E DISAPPROVED-RESUBMIT
F QUOTATION REQUESTED
G APPROVED
H FOR APPROVAL
I AS REQUESTED OR REQUIRED
J FOR USE IN ERECTION
K LETTER FOLLOWS
L FOR FIELD CHECK
M FOR YOUR USE

BY: Paul

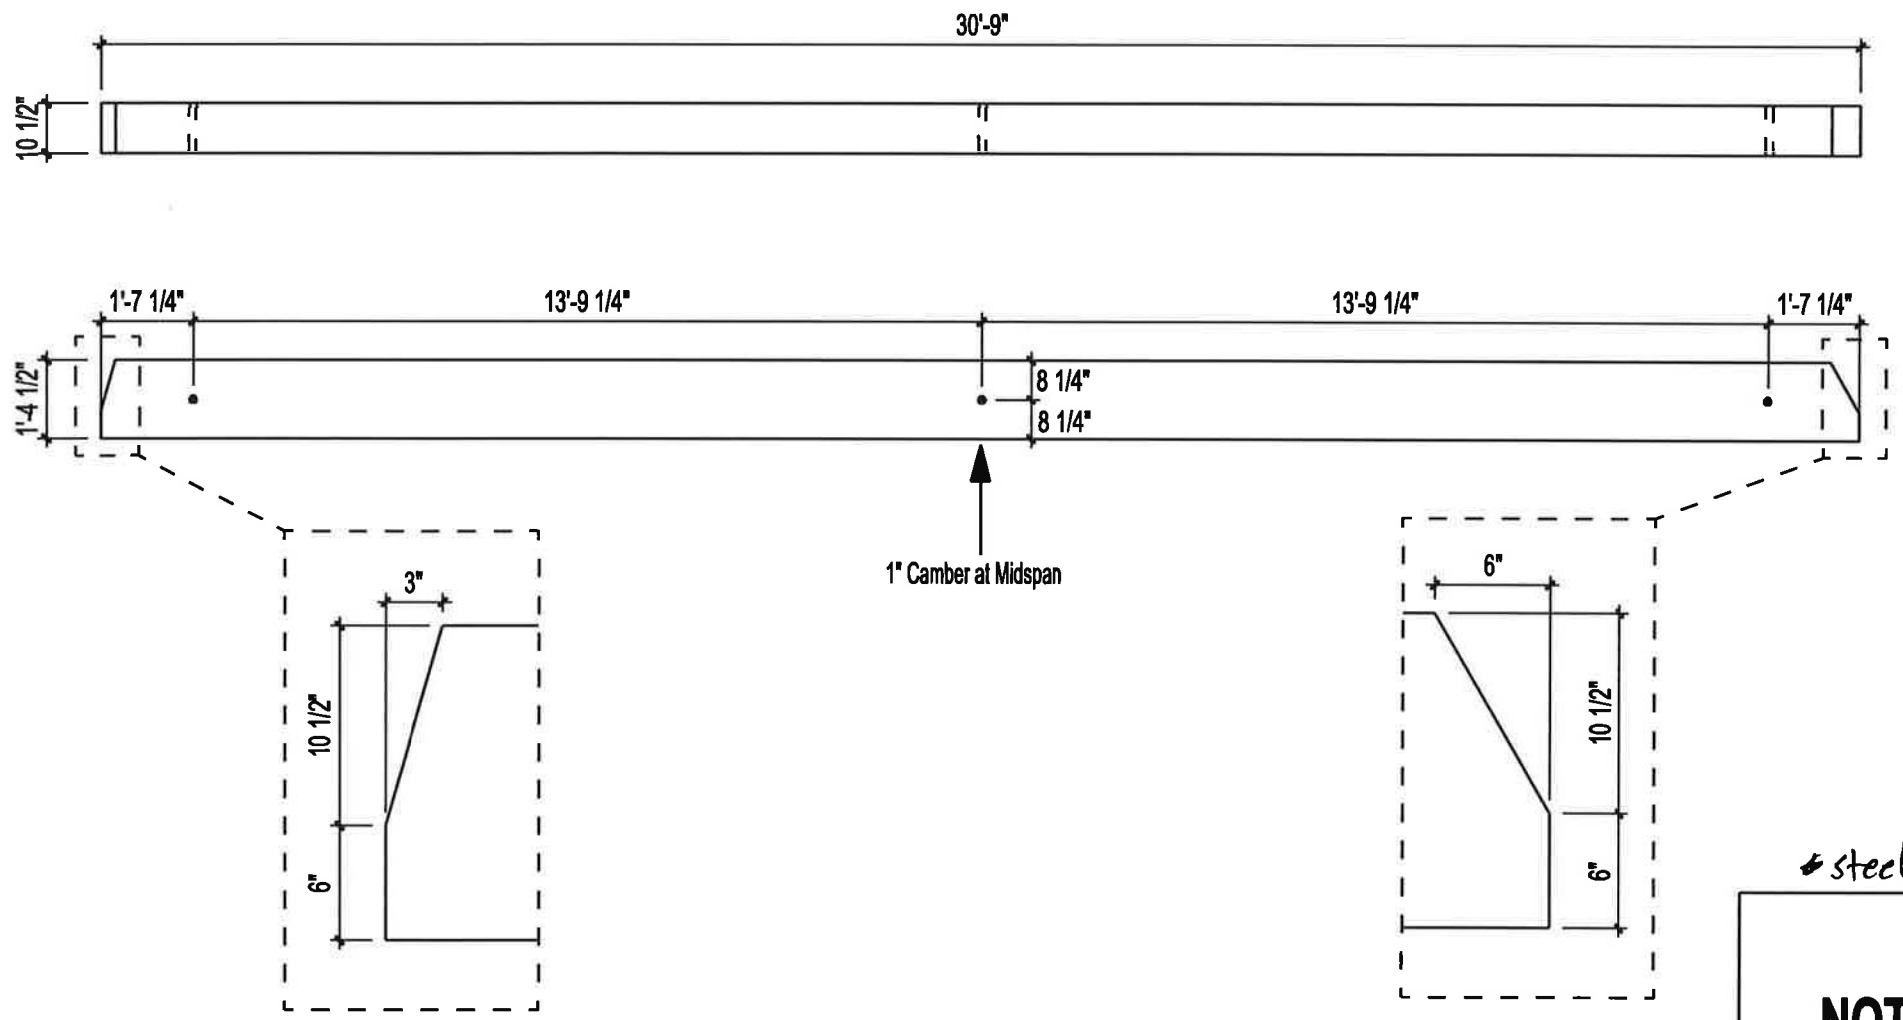

* steel connection assembly by others.

FOR APPROVAL
NOT FOR CONSTRUCTION

Prod: B1

Glue Laminated Timber Beam	PRINTED: 02.05.2014	HOLE TYP. U.N.O. 1 1/2" Ø	Qty: 16	Scale: 1/4" = 1'0"	Date: 05-02-2014	Goodfellow inc.	
Project : Floating Bridge (Brookfield) No.: 1314-150-U // G-28107 Customer: Wright Construction Co. Inc.	FABRICATION __/__/____	--------- --------- DATE:	---------- ---------- REVISION	Stress Grade: 26F-1.9E App. Grade: Industrial Treatment: Preservative Type II Penta Type A 0.60#	X-section: 10 1/2" / 16-1/2" Length: 30'-9" Material: Southern Pine	By: J.R. Checked: M.R.	225, Goodfellow Street DELSON, QUEBEC, J5B 1V5 Tel.: 450-635-6511 Fax : 450-635-8304 www.goodfellowinc.com

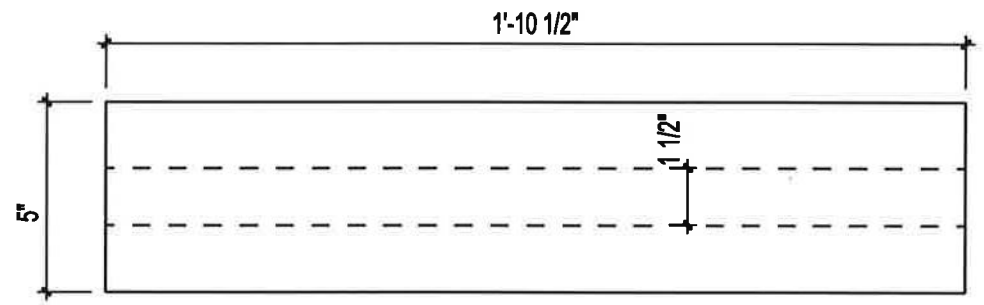

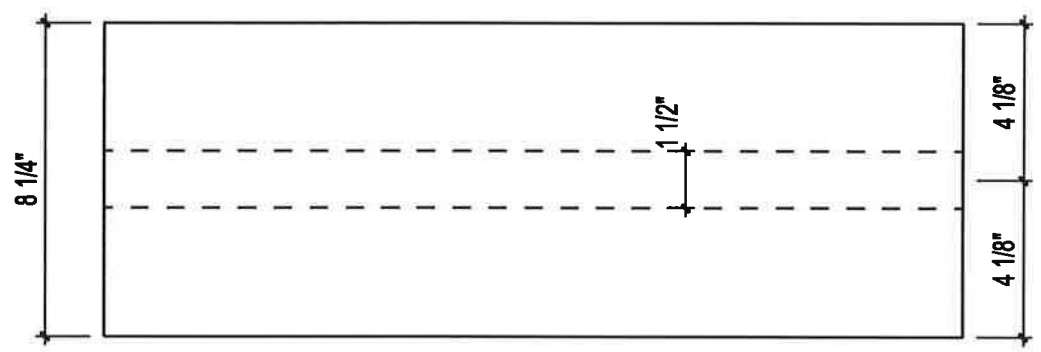

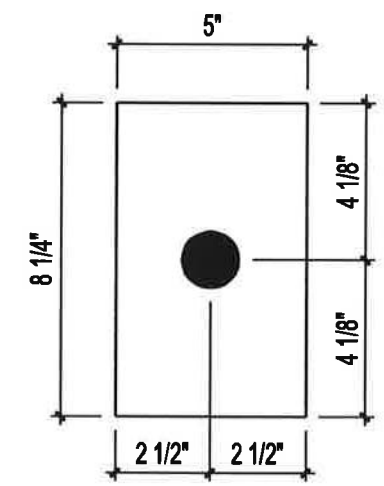

FOR APPROVAL
NOT FOR CONSTRUCTION

Prod: B2

Glue Laminated Timber Diaphragm	PRINTED: 02.05.2014	HOLE TYP. U.N.O. 1 1/2" Ø	Qty: 42	Scale: 2" = 1'0"	Date: 05-02-2014	Goodfellow inc.	
Project : Floating Bridge (Brookfield) No.: 1314-150-U // G-28107 Customer: Wright Construction Co. Inc.	FABRICATION __/__/_____	DATE:	REVISION	Stress Grade: 24F-1.8E App. Grade: Industrial Treatment: Preservative Type II Penta Type A 0.60#	X-section: 5" / 8 1/4" Length: 1'-10 1/2" Material: Southern Pine	By: J.R. Checked: M.R.	225, Goodfellow Street DELSON, QUEBEC, J5B 1V5 Tel.: 450-635-6511 Fax : 450-635-8304 www.goodfellowinc.com