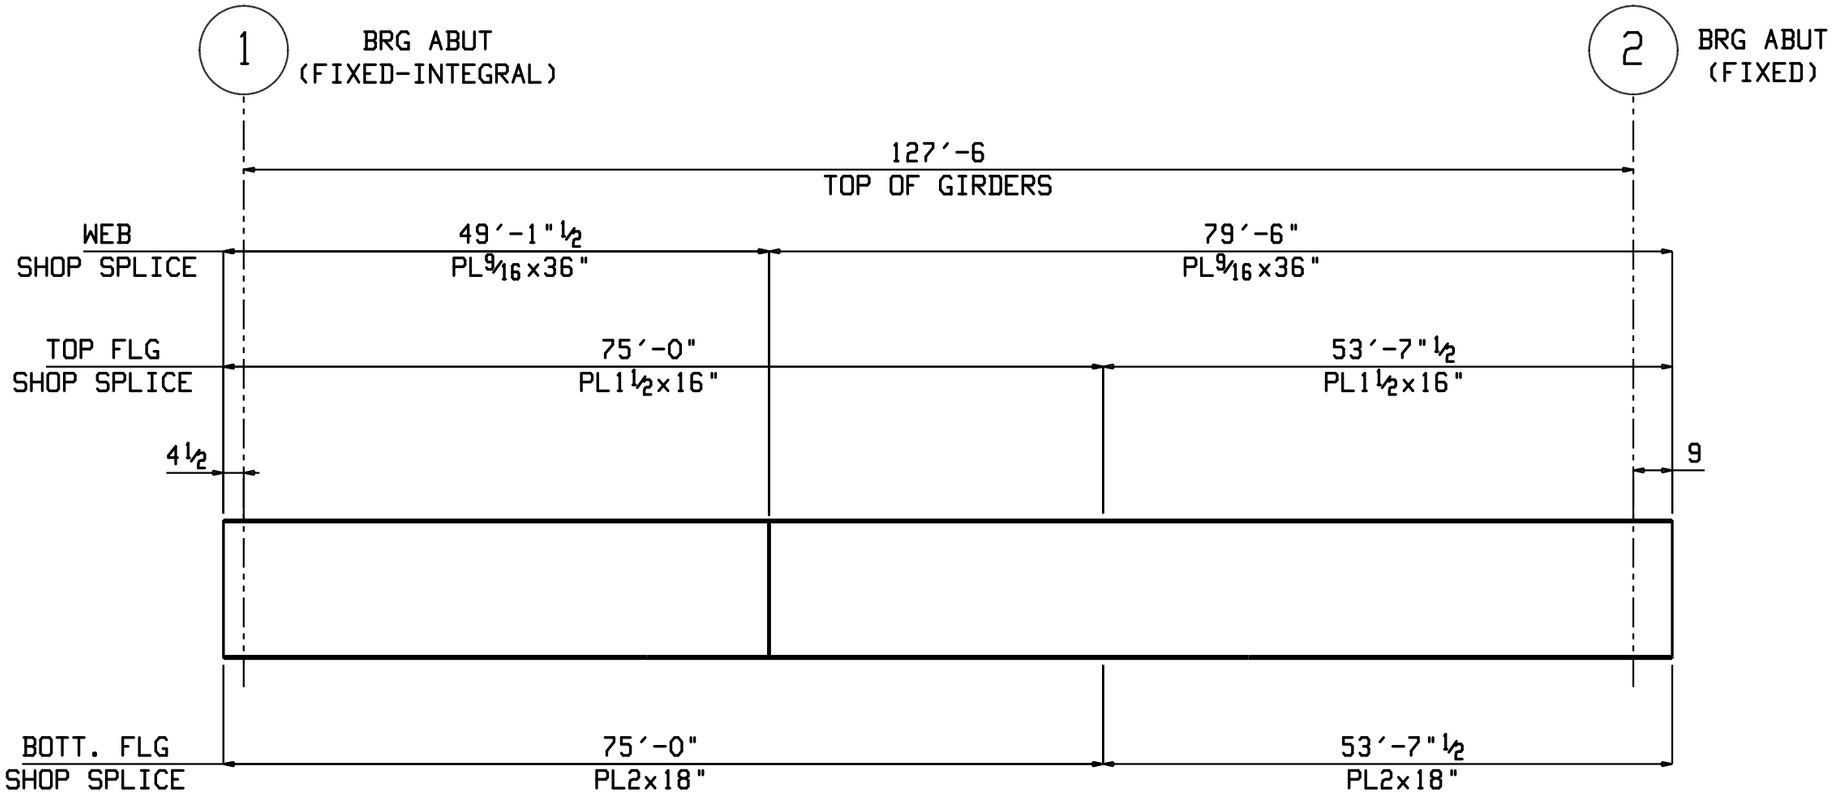

STRUCTAL
Building Better Bridges
1445, rue du Grand-Tronc, Québec, QC G1N 4G1
T. 418.683.2561 1.877.304.2561 F. 418.688.5212

PROJECT: Bridge 19 - White River

REF: SHOP SPLICE

DATE: 16.01.2014

SKETCH No: SK-01

LN

GR#XX